
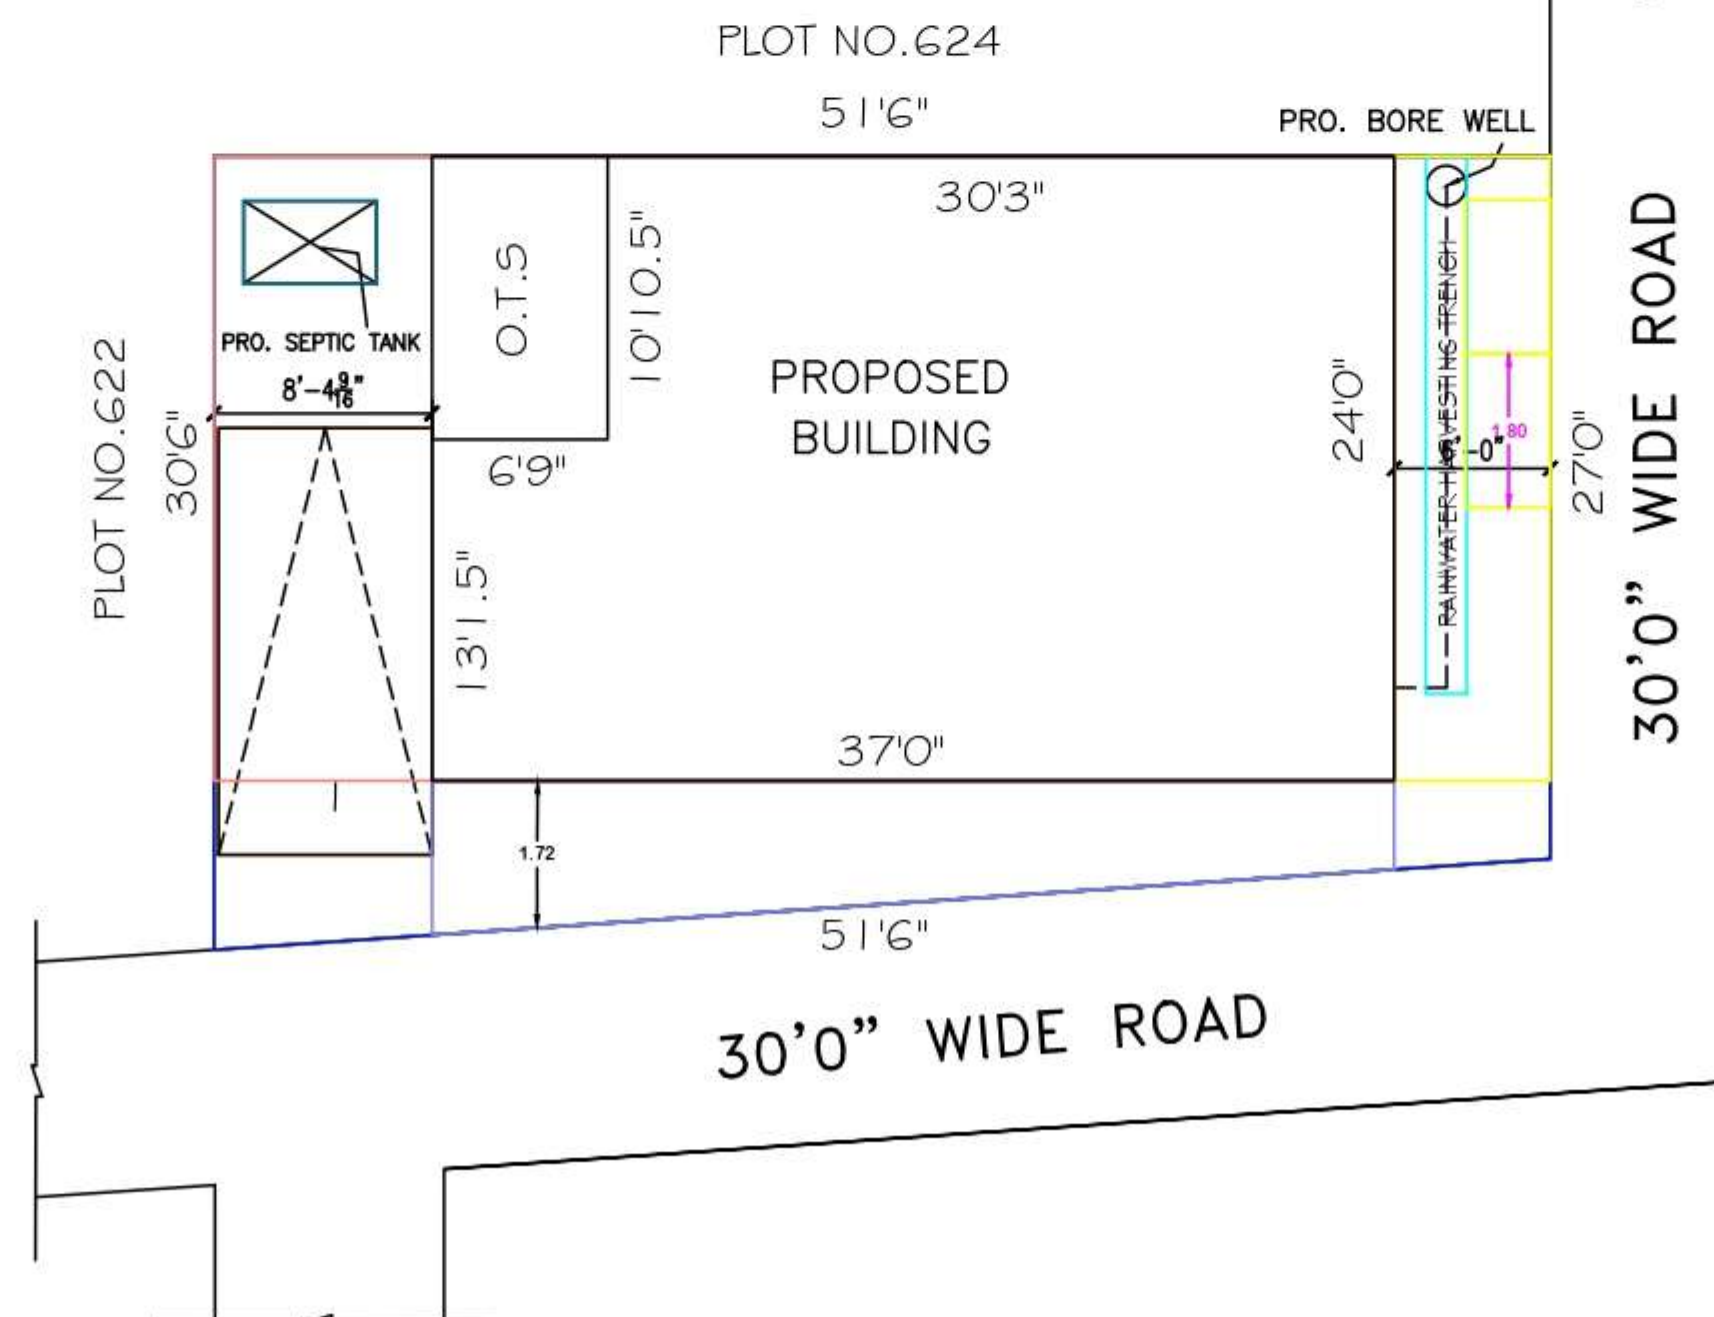
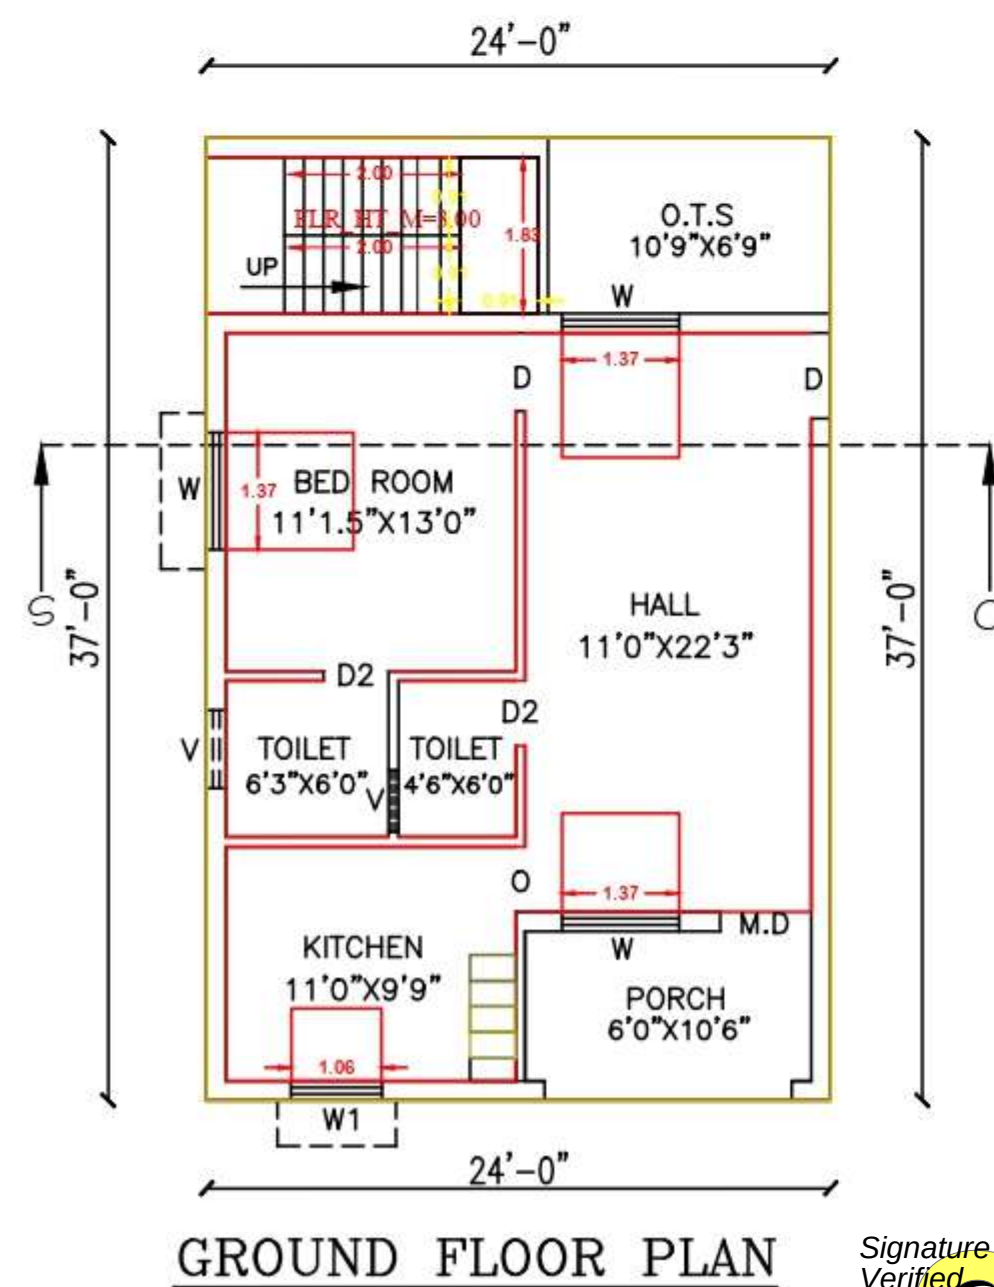
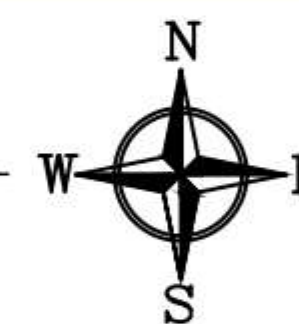
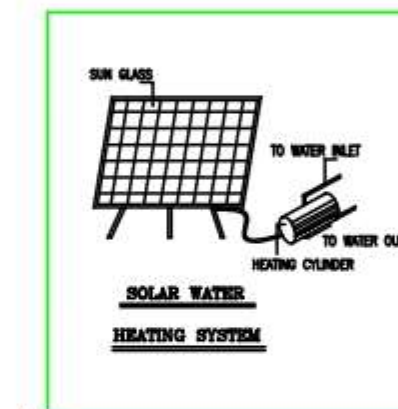
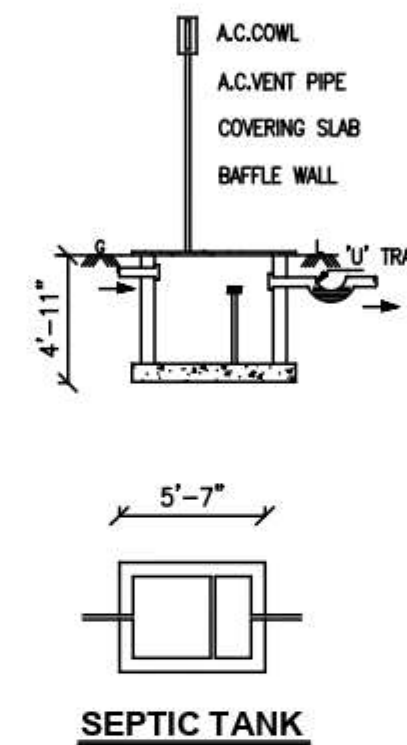
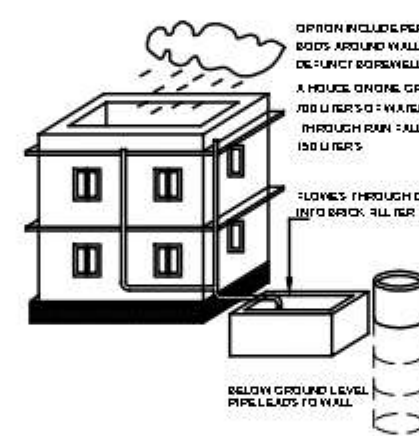
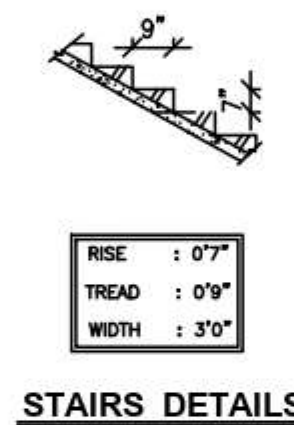
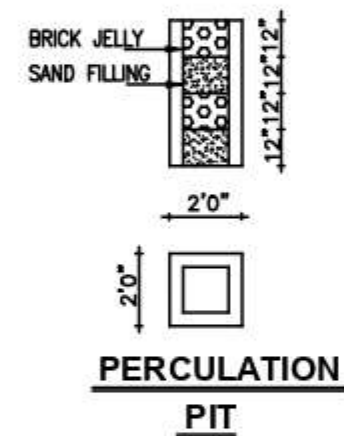
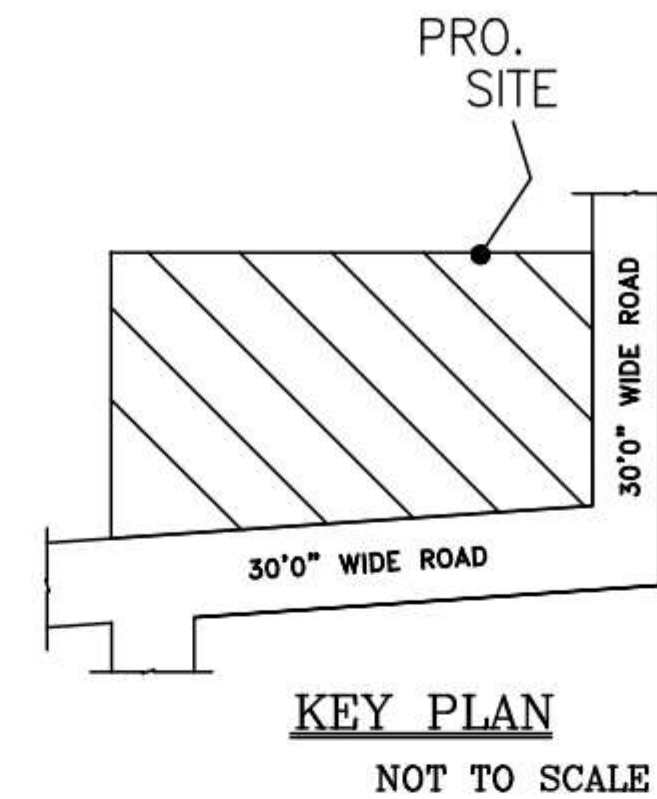
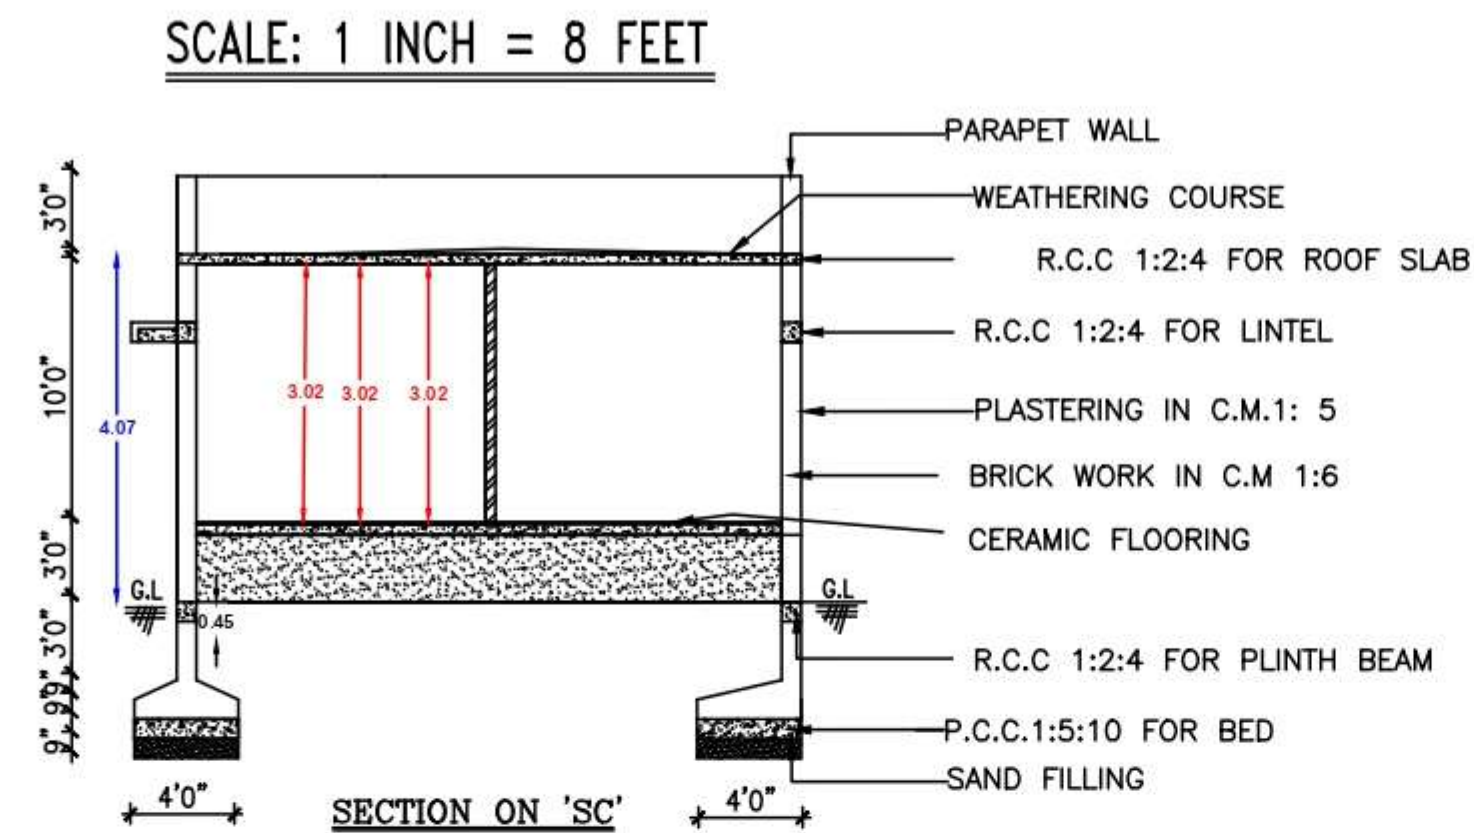


D.T.C.P. APPROVED NO.272(R)/2019

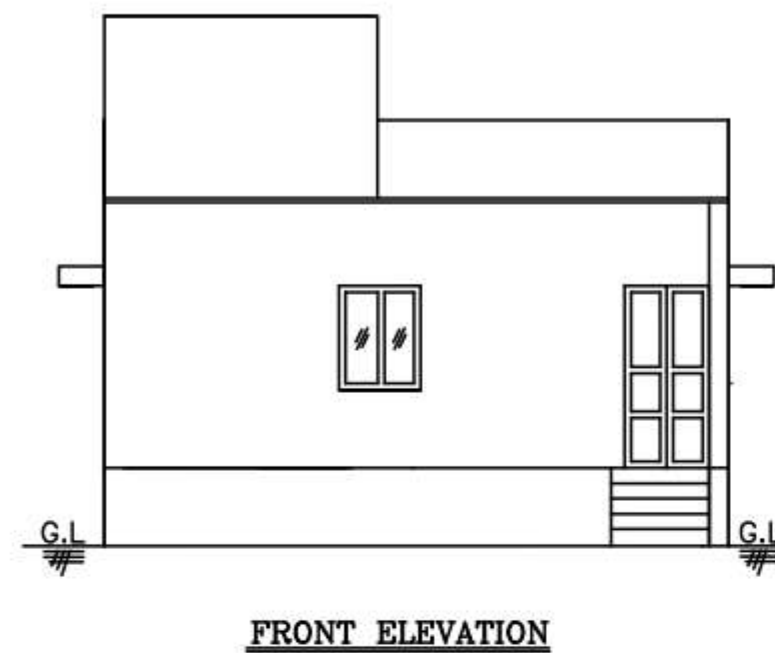

OFFICE USE

| <u>SCHEDULE OF JOINERY</u> |             | <u>COLOUR INDEX</u>                |
|----------------------------|-------------|------------------------------------|
| DOOR                       | 3'3" X 7'0" | PLOT BOUNDARY <input type="text"/> |
| DOOR1                      | 3'0" X 7'0" | PRO. BUILDING <input type="text"/> |
| DOOR2                      | 2'6" X 7'0" |                                    |
| WINDOW                     | 4'6" X 4'0" | ROAD <input type="text"/>          |
| WINDOW1                    | 3'0" X 4'0" |                                    |
| VENTILATOR                 | 3'0" X 2'0" |                                    |

| <u>AREA STATEMENT</u>  |           |        |
|------------------------|-----------|--------|
| UNITS                  | SQ.FT.    | SQ.MT. |
| PLOT AREA              | : 1480.00 | 137.54 |
| PRO. GROUND FLOOR AREA | : 813.00  | 75.55  |
| TOTAL BUILDING AREA    | : 813.00  | 75.55  |
| C O V E R A G E        | : 55.00%  |        |
| OPEN S P A C E AREA    | : 667.00  | 61.98  |

OWNER NAME: Mr.V.KARTHICK.

OWNER'S SIGNATURE

  
Er. M. NARENDIRAN, B.E.,  
Reg. No : 016 / LS / 2021 / 00002  
Registered Engineer Grade - II (RE),  
NAREN CONSTRUCTIONS  
(Licensed Surveyor, Consulting Engineer)  
No : 42, Pittaiyari Koll Street, Chengalpattu-603 905  
Cell : 8056600443 / 8925292179

REGISTER ENGINEER

NAREN CONSTRUCTIONS

Er. M. NARENDIRAN, BE, CIVIL, DCE,,  
CONSULTING ENGINEER, LICENSED SURVEYOR  
D.No.42, PILLAIYAR KOIL STREET  
(ANUMANTHAPUTHERI) Cell: 8056600443,  
CHENGALPATTU - 603 002.