

PP

APPROVAL RECORD

Planning Permission

Pudupakkam
Chengalpattu district, Tamil Nadu

APPROVAL TYPE
Building Plan


ISSUING AUTHORITY
Rural Panchayat

PURPOSE
Residential


The approval as the planning authority issued it, reproduced in full behind this page.

An approval speaks to what was sanctioned, not to what was built. Completion is a separate record.


[INDIVIDUAL PLOT REGULARISATION [REG - 2017] APPD. BY THE MEMBER - SECRETARY, MLPA VIDE IN NA.KA.NO.3394/2018/MLPA, DATED 11.10.2018 & APPD. BY THE BDO, THIRUPORUR PANCHAYAT UNION VIDE LETTER NO.NA.KA.NO.580/2022/A1, DATED 17.03.2022]

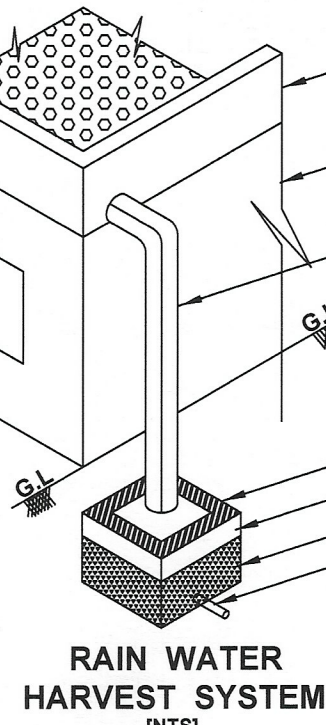


HARVEST SYSTEM

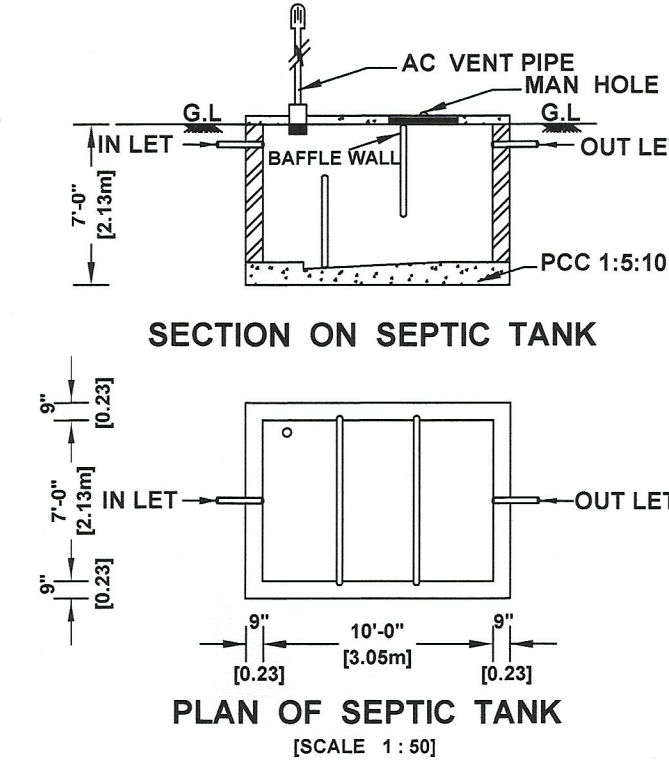


SECTION ON SEPTIC TANK

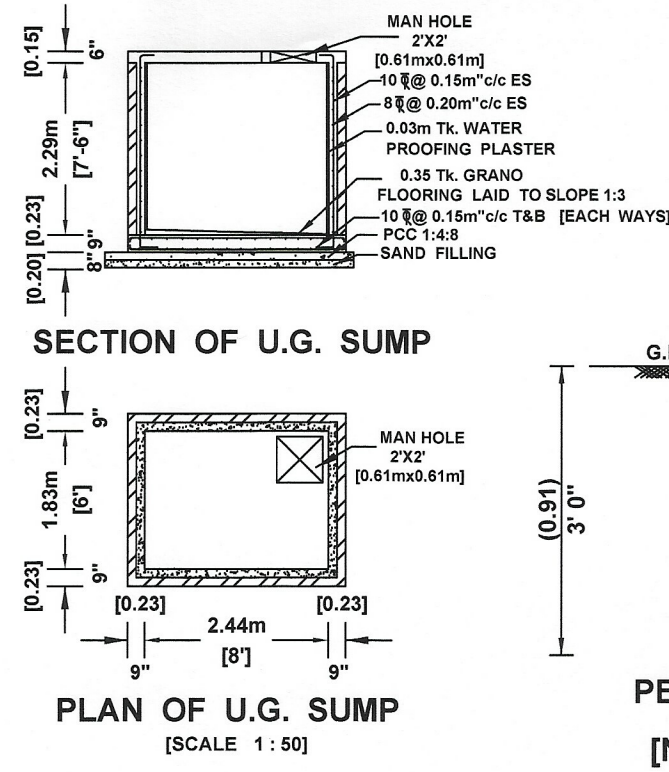


PLAN OF U.G. SUMP

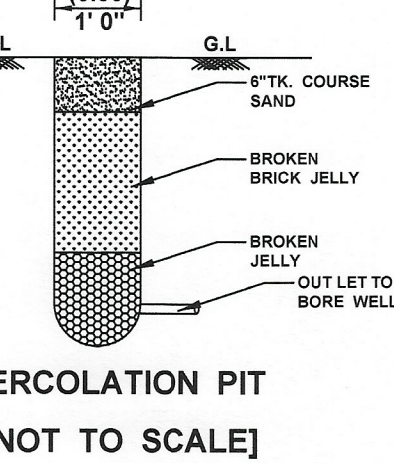


PERCOLATION PITS

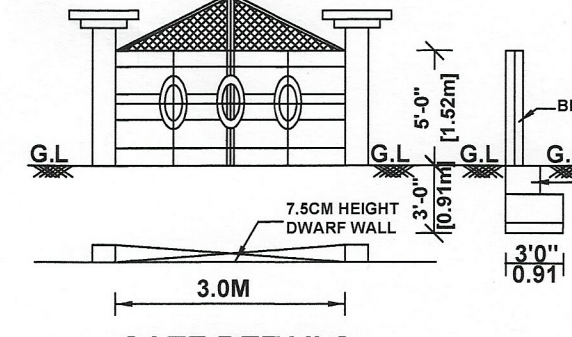


GATE DETAIL

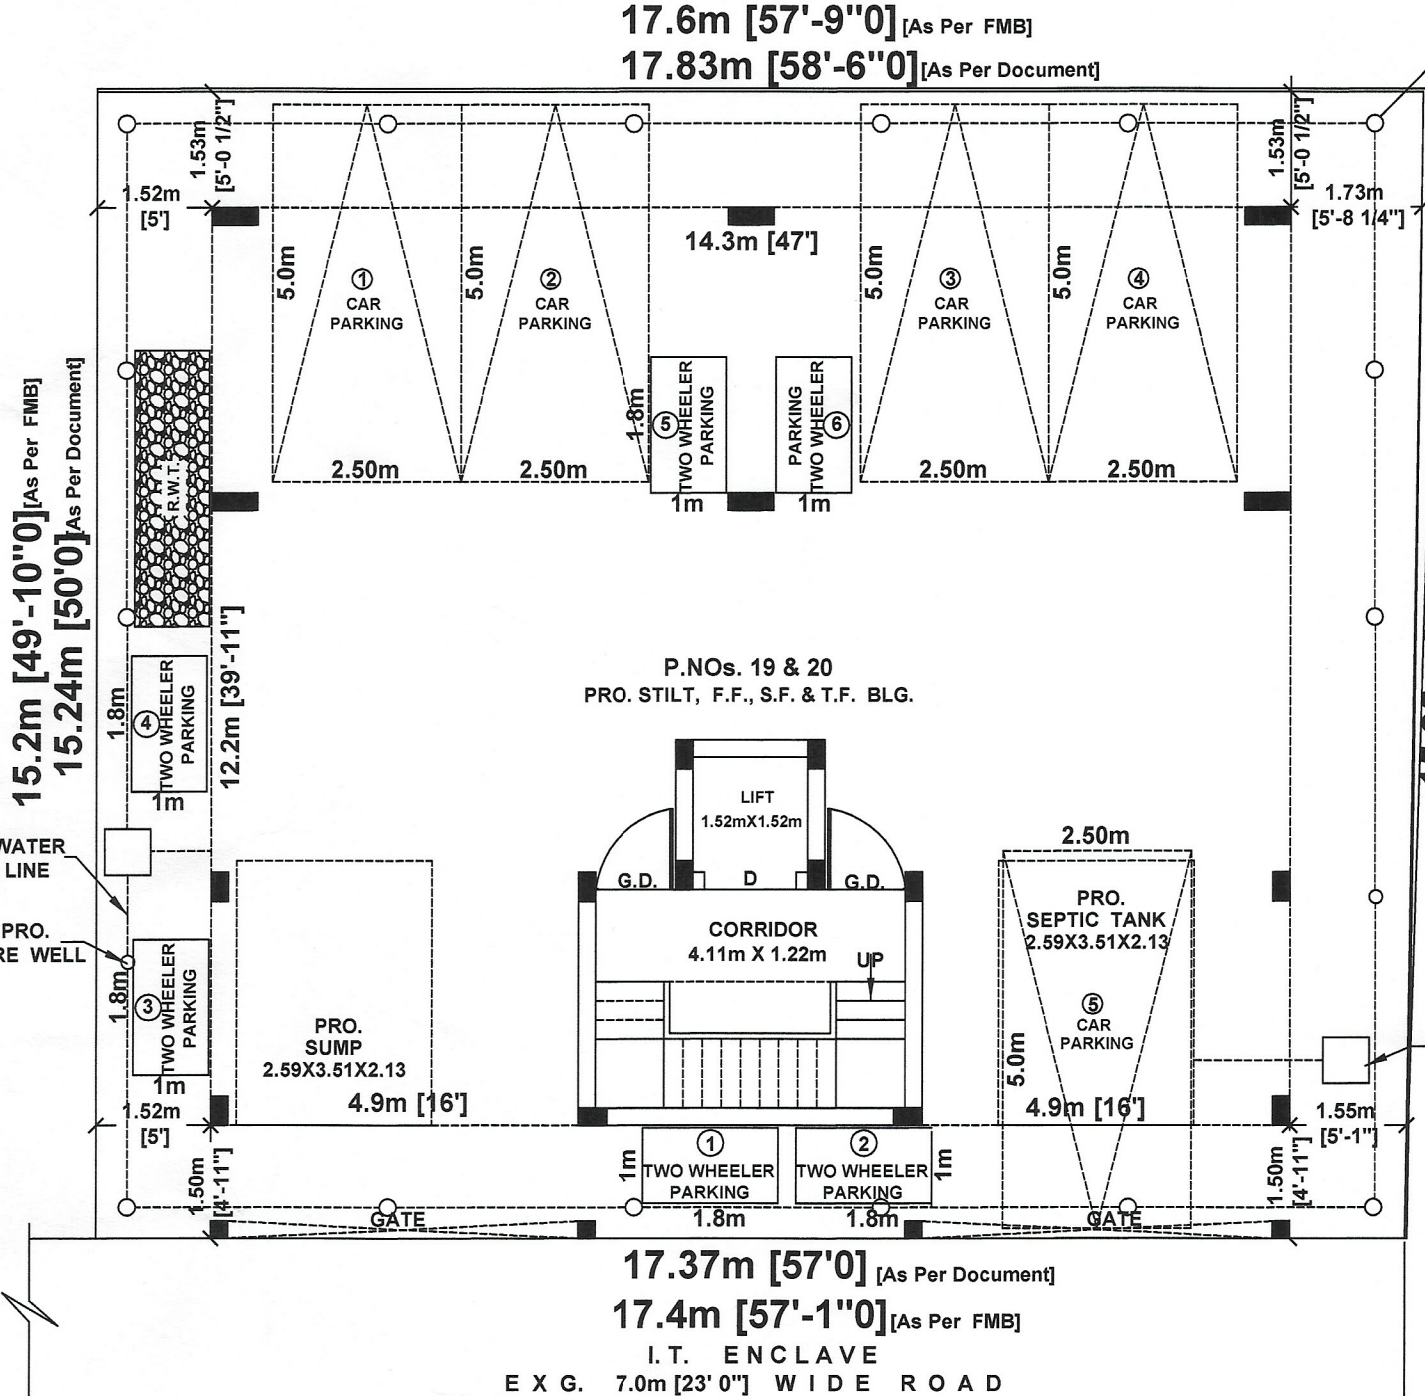

SITE PLAN

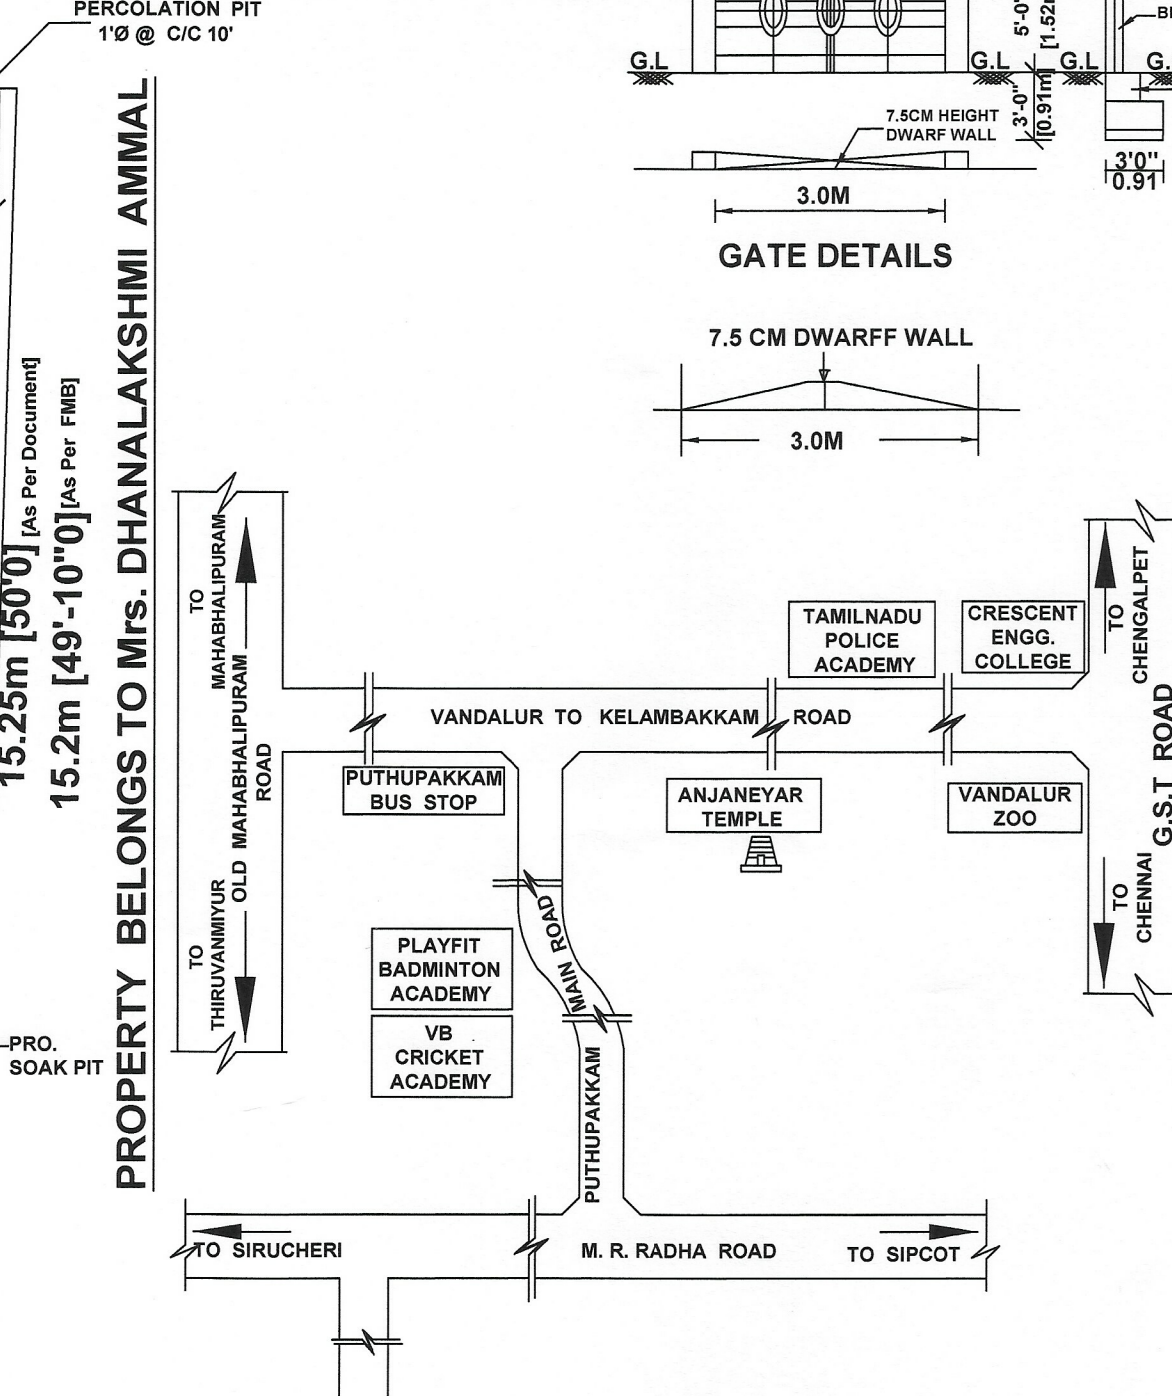


TY

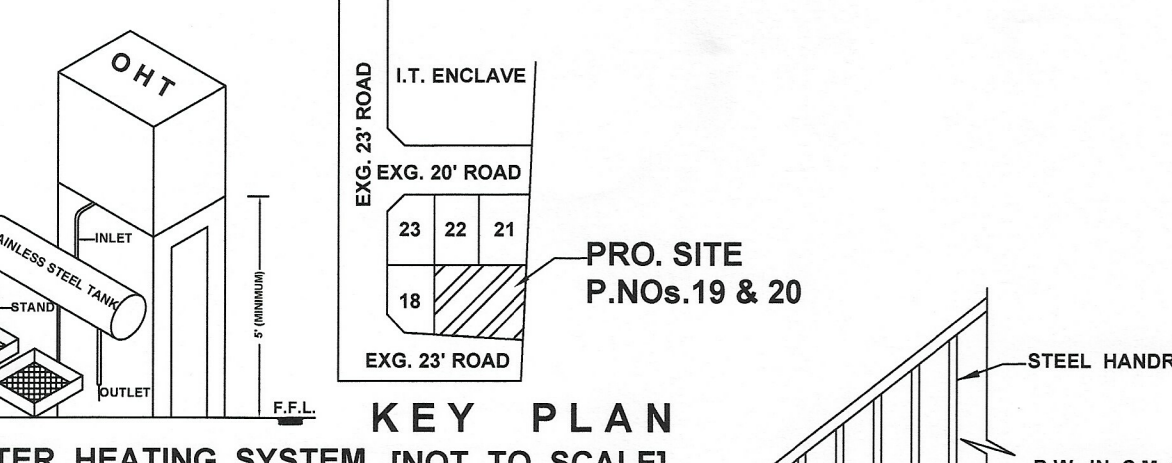


KEY PLAN




STAIRCASE DETAIL

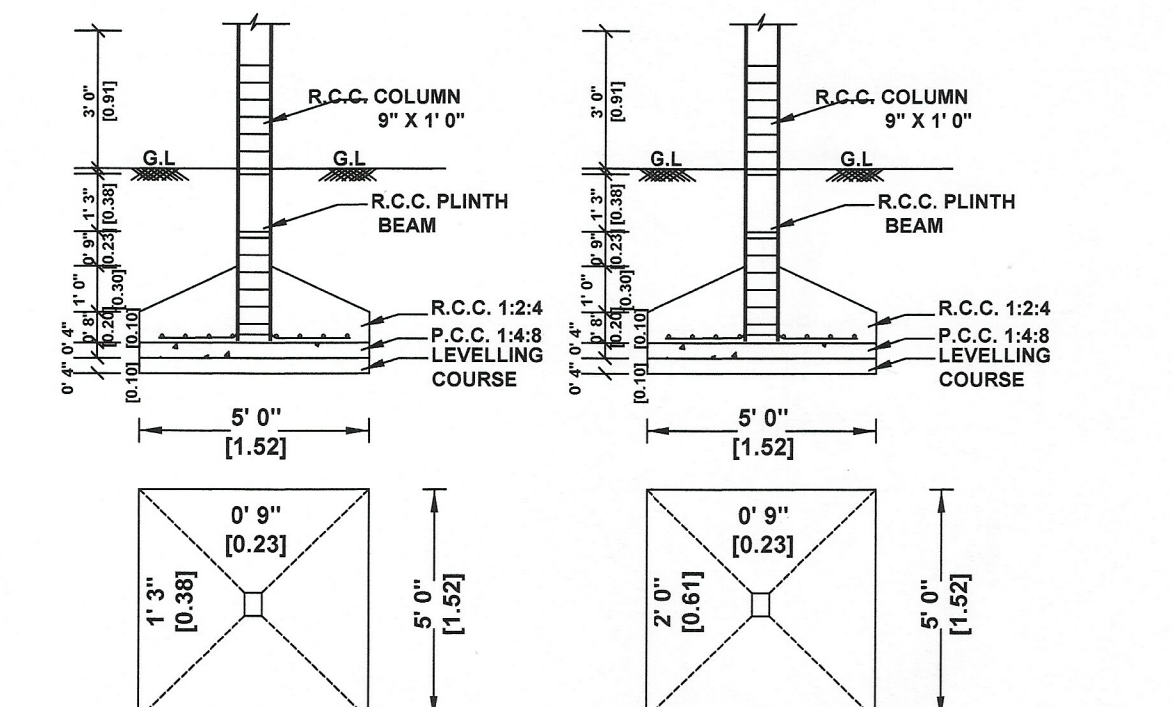

FOUNDATION DETAILS

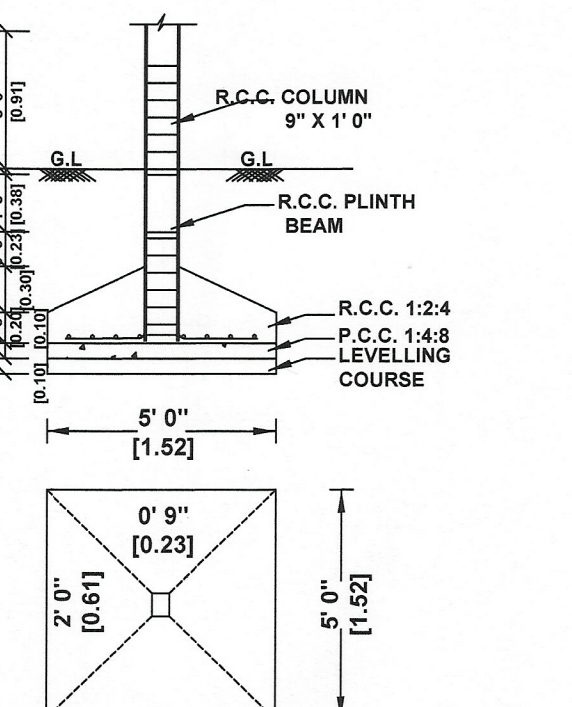

FOUNDATION DETAILS

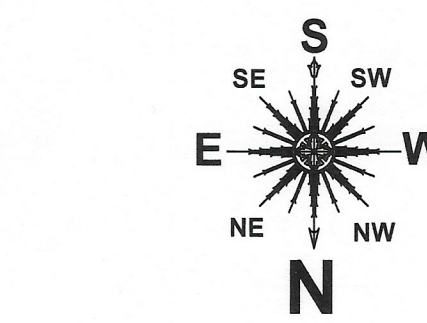

SCALE 1:10

KITCHEN DETAILS		IN FT.	IN M.
D. - GRILL DOOR	3'6" X 7'0"	1.07 X 2.13	
- OPENING	5'0" X 7'0"	1.52 X 2.13	
D. - MAIN DOOR	3'6" X 7'0"	1.07 X 2.13	
- DOOR	4'0" X 7'0"	1.22 X 2.13	
- DOOR	3'0" X 7'0"	0.91 X 2.13	
- DOOR	2'6" X 7'0"	0.76 X 2.13	
W. - FRENCH WINDOW	5'9" X 6'0"	1.75 X 1.83	
W.1 - FRENCH WINDOW	3'0" X 6'0"	0.91 X 1.83	
- WINDOW	4'0" X 4'0"	1.22 X 1.22	
W. - KITCHEN WINDOW	3'0" X 3'0"	0.91 X 0.91	
W. 1 - KITCHEN WINDOW	3'6" X 3'0"	1.06 X 0.91	
- VENTILATOR	3'0" X 2'0"	0.91 X 0.61	

AREA DETAILS		SQ. FT.	SQ. M.
GROSS EXTENT			
AS PER DOCUMENT		2888.00	268.30
AS PER PATTNA		2585.00	240.20
AS PER FMB		2863.00	266.00
O. F.F. PLINTH AREA		1876.00	174.30
O. S.F. PLINTH AREA		1876.00	174.30
O. T.F. PLINTH AREA		1876.00	174.30
TOTAL AREA		5628.00	522.90
O. STILT FLOOR AREA		1876.00	174.30
O. HEAD ROOM AREA		202.00	18.80
GROSS COVERAGE		65.5%	
S.I.		1.96	

COLOUR INDEX		
DOT BOUNDARY		
O. BLG.		
ROAD		
STAIRCASE DETAILS	IN FT.	IN M.
DEPTH	3' 03"	0.99
HEAD	0' 10"	0.25
RISE	0' 07"	0.18

STAIRCASE DETAILS	IN FT.	IN M.
DEPTH	3' 03"	0.99
HEAD	0' 10"	0.25
RISE	0' 07"	0.18

OFFICE USE

AND OWNER NAME

Mr. T. SIVAKUMAR

Handwritten signature

OWNER SIGNATURE _____

S. Jeyalakshmi
S. JEYALAKSHMI, D.C.E.,
Registered Engineer
Registration No.RE/GR-III/19/05/186
CHENNAI METROPOLITAN DEVELOPMENT AUTHORITY
Registration No.CG.LGRN/RE/GR-III/2019/07/05
DEPUTY DIRECTOR OF TOWN AND COUNTRY PLANNING
CHENGELPET REGION
NANDHAVARAM - GUDUVAREY MUNICIPALITY
MARAMALAINAGAR MUNICIPALITY
GREATER CHENNAI CORPORATION
TAMBARAM CITY MUNICIPAL CORPORATION
JEYSUN ENGINEERS
NO.59 S.60, G.S.T. ROAD, [FIRST FLOOR]
URAPAKAM, CHENNAI 600 210.
MOB:9444 4444 44, 98860, PH: 044 - 4743 1071
19201920@gmail.com, www.jeysunengineers.com

REGISTERED ENGINEER

061 / 24 - 25

Eight ways to know a piece of land before you pay for it.

This report covers one part of the picture. These cover the rest, drawn from the same government records, for any property in Tamil Nadu.

LandLens One

Ask anything about a property and get an answer grounded in live government records, with the sources shown.

[/landlens/one](#)



Verify My Land

Every record check run on one property and returned as a single report.

[/landlens/verify-my-land](#)



Legal Opinion

An advocate's written opinion on the title, built on the records we pull for it.

[/landlens](#)



One Map

Every layer on one map: the parcel, its boundary, zoning, water bodies and what sits around it.

[/landlens/one/map](#)



PriceMap

What land actually changed hands for around this plot, taken from the registered deeds.

[/landlens/pricemap](#)



Build Scope

What you are allowed to build here: floor space, height, coverage and setbacks.

[/landlens/build-scope](#)



Property Tracker

Watch a property and hear about it when something new is registered against it.

[/landlens/property-tracker](#)



Deal Room

Run the transaction in one place: documents, stamping, signatures and the parties.

[/landlens/deal-room](#)



Twenty-four checks you can run yourself, at no cost.

Records and verification

The registers themselves, read for you.

Encumbrance Certificate

Patta and Chitta

Field Measurement Sketch

EC Analyzer

Bank charge check

Court case search

Seller background check

Approval check by survey

Zoning and land use

What the plan says can happen on this land.

Land use zone finder

CMDA land use check

Coastal regulation zone

Master plan check

Water bodies finder

Airport height clearance

Value and duty

What it is worth and what it costs to register.

Guideline value by street

Guideline value by survey

Stamp duty and registration fees

Capital gains

Floor space index

Area unit converter

Registers and directories

Who holds it, and which office keeps the record.

Find your registering office

Temple property check

Waqf property check

RERA register



Every free tool
/tools



Services we run
for you
/services



The LandLens
suite
/landlens/one



Every claim in this document traces back to a government record.

Legal opinions, due diligence and title verification

Building plan, layout and sub-division approvals

Completion and occupancy certificates, regularisation

Escrow, negotiation and NRI property management

Land survey, soil testing, architecture and construction

Verified RealEstate
3/350/2 Mettukuppam,
OMR Thoraipakkam,
Chennai 600 097, India
hello@verified.realestate
+91 9996 12 9996

Prepared from the registers named on the page each finding sits on. Where a register could not be read, this document says so in its place rather than leaving the gap to be read as a clean result.

