
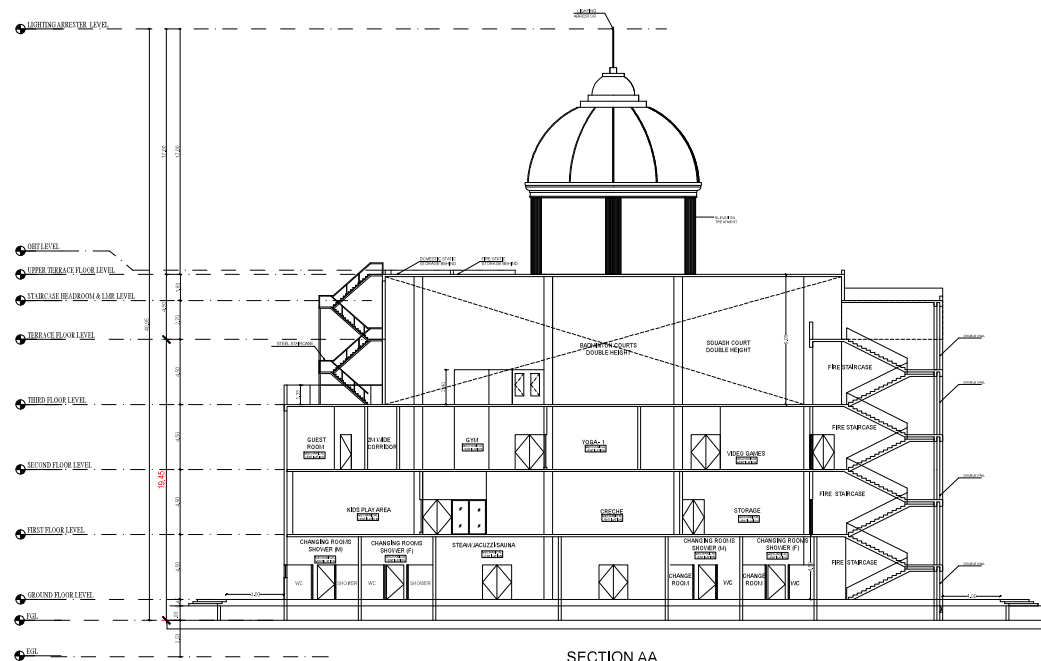


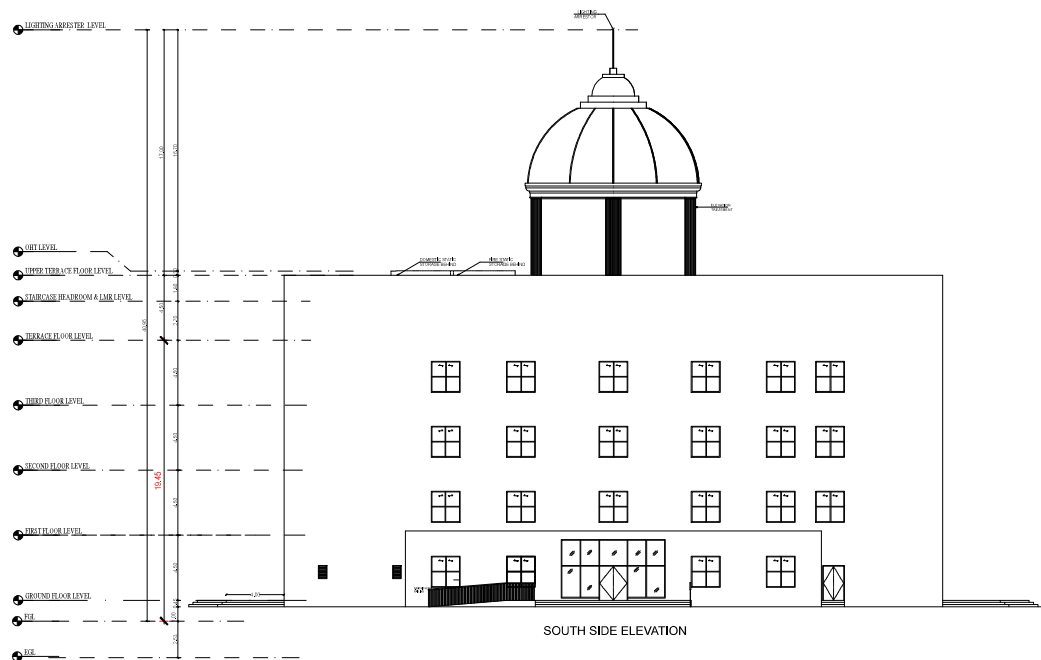


JEYAVEL GANDHAN M.S.S., B.Arch
Registered Architect - CA/2008/4271

DRAWING TITLE -

CLUB HOUSE UPPER TERRACE FLOOR PLAN




SHEET NO : 16/18

DRAWING TITLE -
CLUB HOUSE TERRACE FLOOR
PLAN

PLAN SHOWING THE PROPOSED ADDITIONAL
CONSTRUCTION OF RESIDENTIAL HIGHRISE GROUP
DEVELOPMENT BUILDING CONSISTS OF 3 BLOCKS,
BLOCK 3 & 4 WITH COMBINED DOUBLE BASINMENT
B1 & B2, BLOCK 5 GROUND+36 UPPER FLOORS
(295 DU), BLOCK 6 GROUND+36 UPPER FLOORS
(295 DU), BLOCK 10 (CLUB HOUSE) GROUND + 3
FLOORS WITH SWIMMING POOL ON THE GROUND
FLOOR. TOTALY 390 DU COMPRISED IN 3 WGS
109/2A, 109/1A, 109/7B, 109/4A3, 109/4A4,
111/1C/1A, 111/1C/1B, 111/1C/1B3, 112/1A,
112/1C, 112/2A, 112/4A, 112/5A, 113/2A, 113/3A,
113/3A, 114/2, 114/3A, 114/3B, 114/3C, 114/4,
114/5, 114/6, 114/7, 115/1, 115/2, 115/3, 115/4,
116, 117/1, 117/2, 117/3, 117/4, 117/5, 117/6,
120/1, 121/2, 122/2A, 122/2B, 122/3, 123/1, 123/2,
123/3, 123/4, 123/5, 123/6, 123/7, 124/7B, 124/3,
124/4, 124/5, 125/1A2, 125/1A3, 125/2A, 125/2B,
125, 127/3B, 127/2A, 127/3A, 127/3B, 128/1A,
128/1C, 128/2, 128/3A, 128/4A, 128/5A, 129/1,
129/2, 130/1, 130/2A, 130/3B1, 130/3B2, 130/3,
130/4, 131, 132/2A1, 132/2B1, 133/1, 133/2A,
134/1, 134/2A, 134/7B, 134/7C, 136/1 & 136/2 OF
MELAKATTAYUR VILLAGE, VANDALUR TALUK,
CHENGALPATUR DISTRICT.

OSR & LINK ROAD OPTED NIDE OPTED
NO:16789023 DATED 02.05.16.2023 COMPRISED
IN 6.402.16528, 10/1B, 10/2A, 111/1C/1A2,
111/1C/1B2, 112/1B, 112/2B, 112/4B, 112/5B, 113/2B,
113/3B, 113/4B, 124/2A, 125/1A1, 127/1A, 127/1B,
128/1B, 128/3B, 128/4B, 129/2B, 130/2A2, 132/2A2 &
133/2B.

ISV:IP/PA/36/19/25/2024

SPECIFICATIONS:
FOUNDATION: Combined Raft Foundation with Mix
1:5:10
STRUCTURE: R.C.C Framed Columns Mix 1:2:4
ROOFS: Reinforced Cement Concrete Mix 1:2:4
FLOORING: Flooring Concrete in CC 1:4:8
FINISHING with Mosaic Tiles
PLASTERING: Wall Outer Plaster Mix 1:5, Wall Inner
Plastering One Coat White Plaster & Two coat colour
cement paint.
FLOORING: Lime Brick, Jelly Concrete R.C.C Slab
JOINERIES: All Country Wood



PROPOSED SITE




SIGNATURE

[Signature]

Post No. 555, VGP Layout, Madhavaram,
Uthandi, Chennai - 600 119.
Reg. No. SE/1/2024/2/0014


ARCHITECT SIGNATURE

Brendan

SEITAVEL GANDHAN M.S.S., B.Arch.,
Registered Architect - CA/2008/42210


BLOCK-10
THIRD FLOOR

SHEET NO : 14/18

[illegible]

OSR & LINK ROAD GIFTED VIDE GIFTDEED
NO:18708/2023, DATED ON25.10.2023 COMPRISED
IN S.NO:108/2B,109/1B, 109/2A, 111/1C1A2,
111/1C1B2, 112/1B, 112/2B, 112/4B, 112/5B, 113/2B,
113/3B, 113/4B, 124/2A, 125/1A1, 127/1A, 127/4,
128/1B, 128/3B, 128/4B, 128/5B, 132/2A2, 132/2B2 &

	ISWP/BPA/360192/20
SPECIFICATIONS:	

FOUNDATION: Combined Raft Foundation with M
1:5:10
STRUCTURE: R.C.C Framed Columns Mix 1:2:4
ROOFS: Reinforced Cement Concrete Mix 1:2:4
FLOORING : Flooring Concrete in CC 1:4:8
FINISHING with Mosaic Tiles
PLASTERING : Wall Outer Plaster Mix 1:5, Wall Inn
Painting : One Coat White Paint & Two coat colour
cement paint.
FLOORING: Lime Brick Jelly Concrete R.C.C Slab
JWERIES: All Country Wood

[illegible]

COLOUR INDEX:

SITE BOUNDARY	
ACCESS ROAD	
PROPOSED SITE	

SCALE - 1:100	
------------------	--

APPLICANT / OWNER'S
SIGNATURE

For CASAGRAND ANCHOR PRIVATE LIMITED

 Authorized Signatory


STRUCTURAL ENGINEER'S
SIGNATURE

Dr. J. SURESH, M.E., M.Sc., Ph.D.
Structural Engineer
Flat No. 555, VGP Layout, Mullai Street,
Uzhavandi, Chennai - 600 115.
Reg. No. SE/1/2024/2/0014
Reg. No. BSE/100/202019
Reg. No. COL0057/SE/1/G-1/2024/67/065

ARCHITECT SIGNATURE


JEYAVEL GANDHAN M.S.S., B.Arch.,
Registered Architect - CA/2008/42210

BLOCK -10
GROUND FLOOR

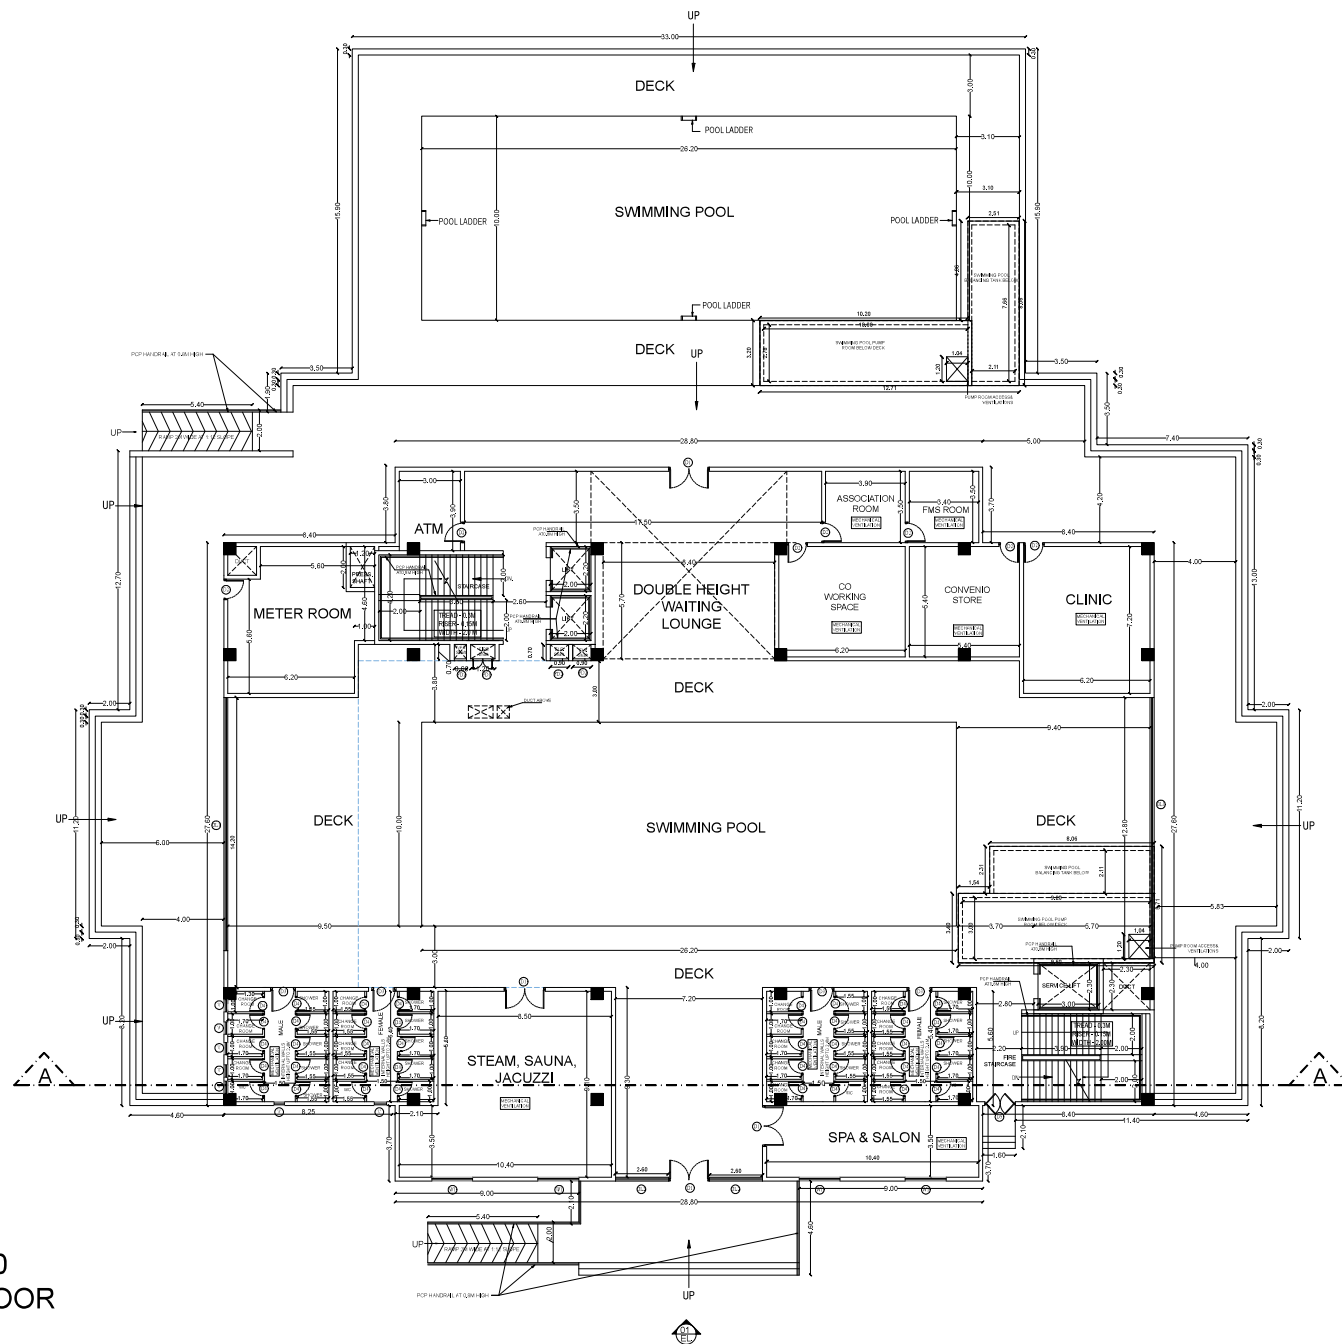

SHEET NO : 12/18

DRAWING TITLE -
CLUB HOUSE GROUND FLOOR
PLAN

[illegible]

SPECIFICATIONS:

FOUNDATION: Combined Raft Foundation with Mix 1:5:10
STRUCTURE: R.C.C Framed Columns Mix 1:2:4
ROOFS: Reinforced Cement Concrete Mix 1:2:4
FLOORING: Flooring Concrete in CC 1:4:8
FINISHING with Mosaic Tiles
PLASTERING: Wall Outer Plaster Mix 1:5, Wall Inner
Painting: One Coat White Paint & Two coat colour
cement paint.
FLOORING: Lime Brick Jelly Concrete R.C.C Slab
JOINERIES: All Country Wood


COLOUR INDEX:

SITE BOUNDARY	
ACCESS ROAD	
PROPOSED SITE	

SCALE -
1:100

APPLICANT / OWNER'S
SIGNATURE

For CASAGRAND ANCHOR PRIVATE LIMITED


Authorised Signatory

STRUCTURAL ENGINEER'S
SIGNATURE


Dr. J. SURESH, M.E., M.Sc., Ph.D.
Structural Engineer
Plot No. 555, VCP Layout, Mullai Street,
Uthandi, Chennai - 600 119.
Reg. No. SE/L/2024/2/0014
Reg. No. RSE/00382019
Reg. No. CGLDIST/SE/G-1/2024/07/005

ARCHITECT SIGNATURE

Jeyavel
JEYAVEL GANDHAN M.S.S., B.Arch.,
Registered Architect - CA/2008/42210

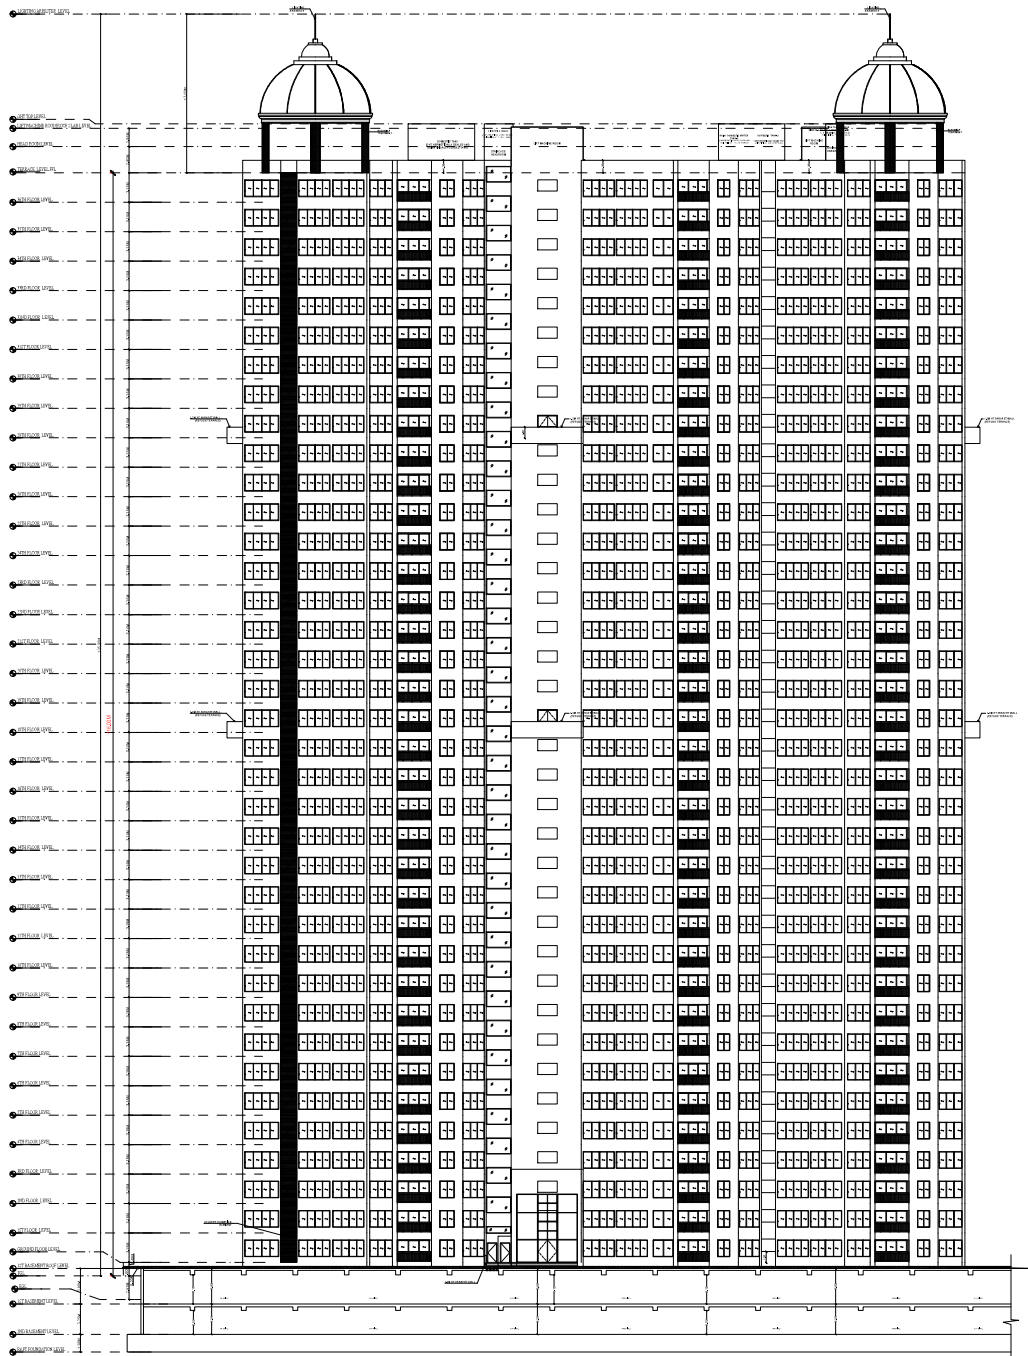

NORTH SIDE ELEVATION-01 (BLOCK-5&6)

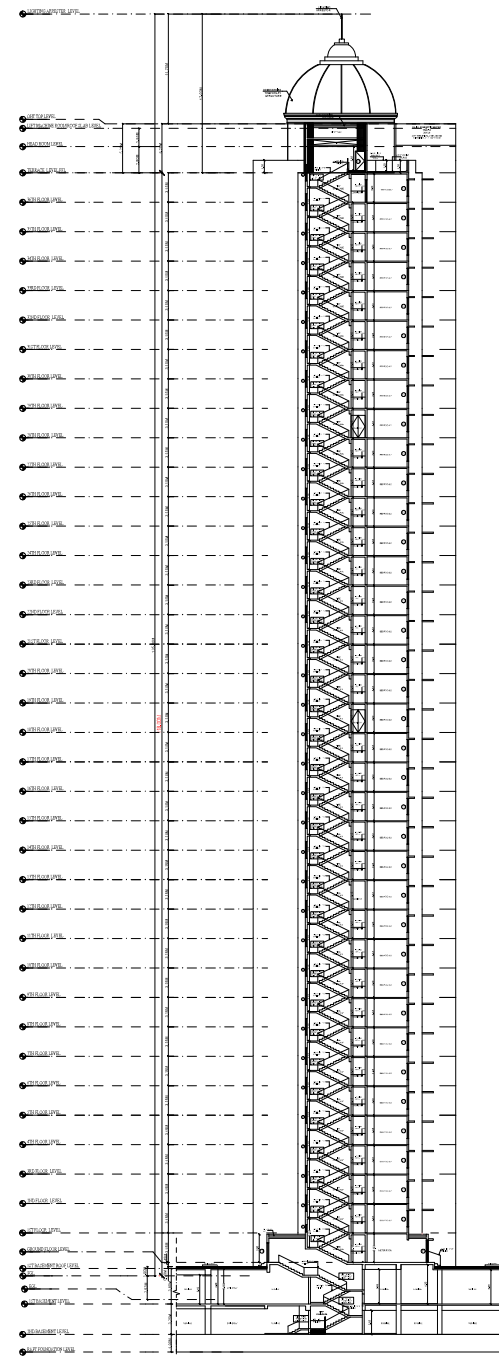

SECTION-A (BLOCK-5&6)

SHEET NO : 11/18

DRAWING TITLE
BLOCK 5 & 6
SECTION & ELEVATION

PLAN SHOWING THE PROPOSED ADDITIONAL CONSTRUCTION OF RESIDENTIAL HIGHRISE GROUP DEVELOPMENT BUILDING CONSISTS OF 3 BLOCKS, BLOCK 5 & 6 WITH COMBINED DOUBLE BASEMENT B1 & B2, BLOCK 5: GROUND+36 UPPER FLOORS (295 D/U), BLOCK 6: GROUND+36 UPPER FLOORS (295 D/U), BLOCK 10 (CLUB HOUSE): GROUND + 3 FLOORS WITH SWIMMING POOL ON THE GROUND FLOOR, TOTALLY 590 D/U COMPRISED IN 5 NOS. 108/2A, 109/1A, 109/2B, 109/4A, 109/4A, 111/1C/A, 111/1C/B, 111/1C/C, 112/2A, 112/1C, 112/2A, 112/4A, 112/5A, 113/3A, 113/4A, 114/2, 114/3A, 114/3B, 114/3C, 114/4, 114/5, 114/6, 114/7, 115/1, 115/2, 115/3, 115/4, 116, 117/1, 117/2, 117/3, 117/4, 115/1, 117/6, 120/1, 121/2, 122/1A, 122/1B, 122/2, 123/1, 123/2, 123/3, 123/4, 123/5, 123/6, 123/7, 124/2B, 124/3, 124/4, 124/5, 125/1A, 125/1B, 125/2A, 125/2B, 126, 127/1B, 127/2A, 127/3A, 127/3B, 128/1A, 128/1C, 128/2, 128/3A, 128/4A, 128/5A, 129/1, 129/2, 130/1, 130/2A, 130/2B, 130/2C, 130/3, 130/4, 131, 132/2A, 132/2B, 133/1, 133/2A, 134/1, 134/2A, 134/2B, 134/2C, 136/1 & 136/2 OF MELAKATTUR VILLAGE, VANDALUR TALUK, CHENGALPATTU DISTRICT.

OSR & LINK ROAD GIFTED VIDE GFTO DEED NO 18/20/2023, DATED 04/05/2023 COMPRISED IN S.NO 108/2A, 109/1A, 109/2B, 109/4A, 111/1C/A, 111/1C/B, 111/1C/C, 112/2A, 112/1C, 112/2A, 112/4A, 112/5A, 113/3A, 113/4A, 114/2, 114/3A, 114/3B, 114/3C, 114/4, 114/5, 114/6, 114/7, 115/1, 115/2, 115/3, 115/4, 116, 117/1, 117/2, 117/3, 117/4, 115/1, 117/6, 120/1, 121/2, 122/1A, 122/1B, 122/2, 123/1, 123/2, 123/3, 123/4, 123/5, 123/6, 123/7, 124/2B, 124/3, 124/4, 124/5, 125/1A, 125/1B, 125/2A, 125/2B, 126, 127/1B, 127/2A, 127/3A, 127/3B, 128/1A, 128/1C, 128/2, 128/3A, 128/4A, 128/5A, 129/1, 129/2, 130/1, 130/2A, 130/2B, 130/2C, 130/3, 130/4, 131, 132/2A, 132/2B, 133/1, 133/2A, 134/1, 134/2A, 134/2B, 134/2C, 136/1 & 136/2 OF MELAKATTUR VILLAGE, VANDALUR TALUK, CHENGALPATTU DISTRICT.

SWP/BPA/360192/2024

SPECIFICATIONS:

FOUNDATION: Combined Raft Foundation with Mix 1:5:10
STRUCTURE: R.C.C Framed Columns Mix 1:2:4
ROOFS: Reinforced Cement Concrete Mix 1:2:4
FLOORING: Flooring Concrete in CC 1:4:8
FINISHING: with Mosaic Tiles
PLASTERING: Wall Outer Plaster Mix 1:5, Wall Inner Plastering: One Coat White Paint & Two coat colour cement paint,
FLOORING: Lime Brick Jelly Concrete R.C.C Slab
JOINERIES: All Country Wood

ALL DIMENSIONS ARE IN METERS

SCALE: 1:100

COLOUR INDEX:

SITE BOUNDARY
ACCESS ROAD
PROPOSED SITE

APPLICANT / OWNER'S
SIGNATURE:

Authorized Signatory

STRUCTURAL ENGINEER'S
SIGNATURE:

Dr. J. SURESH, M.E., Ph.D.
Structural Engineer

ARCHITECT SIGNATURE

Jeyavel Gandhan M.S.S. & Arch.
Registered Architect - CA/2008/42210



SPECIFICATIONS:
FOUNDATION: Combined Raft Foundation with Mix 1:5:10
STRUCTURE: R,C,C Framed Columns Mix 1:2:4
ROOFS: Reinforced Cement Concrete Mix 1:2:4
FLOORING : Flooring Concrete in CC 1:4:8
FINISHING with Mosaic Tiles
PLASTERING: Wall Outer Plaster Mix 1:5,
 Wall Inner Painting :One Coat White Paint &
 Two coat colour cement paint,
FLOORING: Lime Brick Jelly Concrete R,C,C
Slab
JOURNIES: All Country Wood

ALL DIMENSIONS ARE IN METERS

SCALE:-1:100

NORTH - 

COLOUR INDEX:

SITE BOUNDARY	
ACCESS ROAD	
PROPOSED SITE	

APPLICANT / OWNER'S
SIGNATURE:

For CASAGRAND ANCHOR PRIVATE LIMITED




Authorised Signatory

STRUCTURAL ENGINEER'S
SIGNATURE:

Dr. J. SURESH, M.E., M.Tech., Ph.D.
Structural Engineer
Flat No. 555, VGP Layout, Mullai Street,
Uthandil, Chennai - 600 119.
Reg. No. SE/1/2024/2/0004
No. Reg. No. RSE/100362019
Reg. No. CGDEST/RE/GH/1/2024/071005


ARCHITECT SIGNATURE


JEYAVEL GANDHAN M.S.S., B.Arch.,
Registered Architect - CA/2008/42210

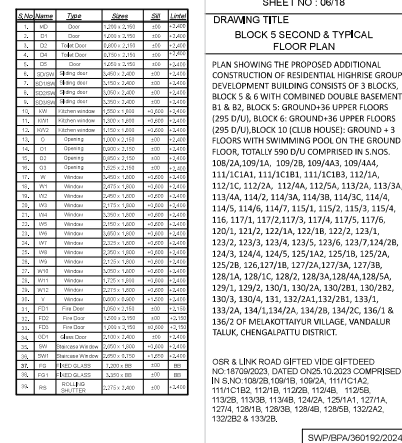


BLOCK 5

SECOND FLOOR PLAN

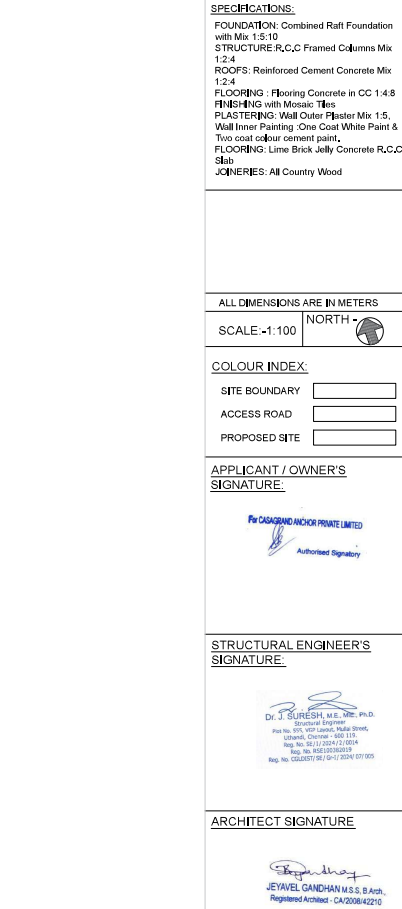

BLOCK 5
TYPICAL FLOOR PLAN (3RD TO 17TH & 19TH TO 27TH & 29TH TO 36TH)

COMBINED BASEMENT - 1 FLOOR PLAN

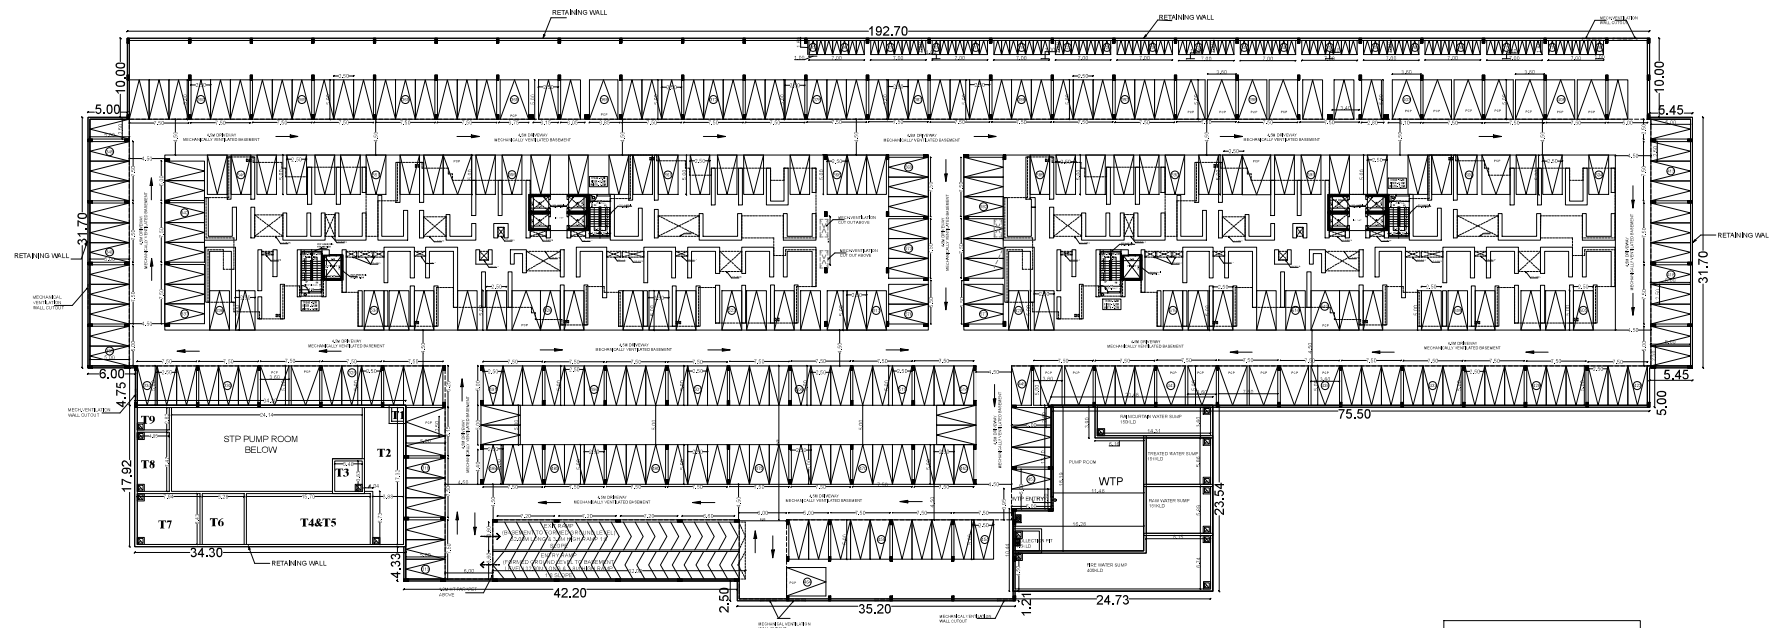

NO.OF PARKINGS PROVIDED IN BASEMENT	
TWO WHEELERS PROVIDED	91
CAR PARKING PROVIDED	278
PCP CAR PARKING PROVIDED	30

SHEET NO : 03/18

DRAWING TITLE
COMBINED BASEMENT - 1
FLOOR PLAN



OSR & LINK ROAD GIFTED VIDE GFTDEED
NO:18709/2023, DATED ON 26.10.2023 COMPRISED
S.NO:108/28,109/18, 109/2A, 111/1C1A2, 111/1C1B2,
112/1B, 112/2B, 112/4B, 112/5B, 113/2B, 113/3B,
113/4B, 124/2A, 125/1A1, 127/1A, 127/4, 128/1B, 128/3B,
128/4B, 128/5B, 132/2A2, 132/2B2 & 133/2B.

SMR 99A 060192/0004

SPECIFICATIONS:

FOUNDATION: Combined Raft Foundation with Mix 1:5:10
STRUCTURE: R.C.C Framed Columns Mix 1:5:10
WALLS: R.C.C with adequate reinforcements Mix 1:2:4
ROOFS: Reinforced Cement Concrete Mix 1:2:4
FLOORING: Flooring Concrete in CC 1:4:8
FINISHING with Mosaic Tiles
PLASTERING: Wall Outer Plaster Mix 1:5;
 Wall Inner Plaster: One Coat White Paint & Two coat colour cement paint.
FLOORING: Lime Brick Jelly Concrete R.C.C Slab
JOINERIES: All Country Wood

SCHEDULE OF JOINERY

FD	1.80 x 2.10	00	2.1
----	-------------	----	-----

SCALE:-1:200 NORTH - 

COLOUR INDEX:

SITE BOUNDARY

ACCESS ROAD	
-------------	--

APPLICANT / OWNER'S

SIGNATURE: _____

For CASAGRAND ANCHOR PRIVATE LIMITED

Authorized Signatory

STRUCTURAL ENGINEER'S



SIGNATURE:

Dr. J. SURESH, M.E., M.Tech., Ph.D.
Structural Engineer
Plot No. 555, VGP Layout, Mullai Street,
Uthandi, Chennai - 600 119.
Reg. No. SE/L/2024/2/00014
Reg. No. ASE/EO/382019
Reg. No. CG/DISTY/SE/GH-1/2024/07/005

ARCHITECT SIGNATURE


J EYAVEL GANDHAN M.S.S. B.Arch.,
Registered Architect - CA/2008/42210

EXISTING BLOCK 1,2,3 & 4 AREA STATEMENT					
FLOOR DESCRIPTION	SQ. FT.	NO. OF FBS	SWR Tonnage per FBS	OTIS & Duct Deductions	Deadling Unit
BLOCK 1 TOTAL	53949.00	47.41	5399.41	4690.71	645
BLOCK 2 TOTAL	52972.46	47.19	5319.65	4875.61	645
BLOCK 3 TOTAL	68905.40	68.25	68975.74	5505.40	510
TOTAL RESIDENTIAL - (1)	175134.26	162.85	225151.97	14971.72	1402
CLUB TOTAL AREA - (B)	8704.25	38.28	8704.25	5479.82	
GRAND TOTAL (1 + B)	183838.51	201.13	233856.47	16456.74	
FBI ASSESSMENT	163044.27	1.19	PLOT COVERAGE	5755.25	5.79%
	163963.40			183992.48	

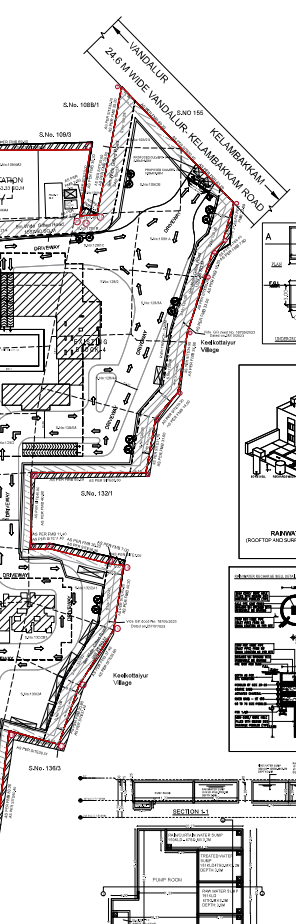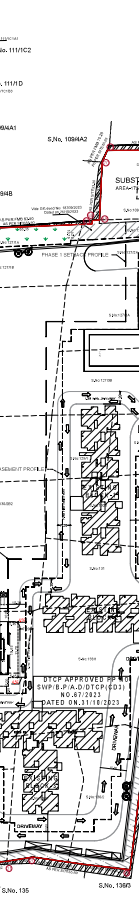[illegible][illegible]

FLOOR NAME	BUNKER - UNIT AREA STATEMENT				
	UNIT NAME	FURNITURE UNITS	DWELLINGS UNITS	CAR PARKING REQUIREMENT	TWO WHEELER REQUIREMENT
GROUND FLOOR	R001	136.00	1	0	0
	R002	96.12	1	0.5	0
	R003	112.64	1	1	0
	R004	113.92	1	1	0
	R005	79.68	1	0.5	1
	R006	136.00	1	1	0
	R007	136.00	1	1	0
	R102	96.12	1	0.5	1
	R103	113.68	1	1	0
	R104	107.04	1	1	0
	R105	113.92	1	1	0
	R106	79.68	1	0.5	1
FIRST FLOOR	R107	157.97	1	1	0
	R108	136.00	1	1	0
	R109 TO R109L1				
SUM TOTAL			258	258	

GRAND TOTAL (i=4)	590	516	148
-------------------	-----	-----	-----

Technical drawings of the swimming pool tank, including a plan view, a section view (SECTION AA), and a detail view of the pump room and balancing tank.

PLAN

BLOCK 30 - SWIMMING POOL - OUT DOOR

SECTION AA

VEHICULAR RAMP PLAN BASEMENT -1 TO BASEMENT -2