

PP

APPROVAL RECORD

Planning Permission

Chengalpattu
Chengalpattu district, Tamil Nadu

APPROVAL TYPE
Building Plan

ISSUING AUTHORITY
Rural Panchayat

The approval as the planning authority issued it, reproduced in full behind this page.


An approval speaks to what was sanctioned, not to what was built. Completion is a separate record.

PLAN SHOWING THE PROPOSED STILT FLOOR, FIRST FLOOR, SECOND FLOOR AND THIRD FLOOR CONSTRUCTION OF RESIDENTIAL BUILDING AT PLOT NO:6, BALAJI NAGAR MAIN ROAD AND 2nd STREET, " BALAJI NAGAR " IN S.NO: 143/3A1, AS PER PATTA NEW S.NO: 143/13, PATTA NO:8117, OF VANDALUR VILLAGE, KATTANKOLATHUR PANCHAYAT UNION, VANDALUR TALUK, CHENGALPET DISTRICT.




LAYOUT PLAN WAS APPROVED BY CMDA
PPD/LO NO: 44/97
Lr. NO: L1/19261/97
DATE:12.09.97


OWNER NAME:Mr.P.T.SRINIVASAN

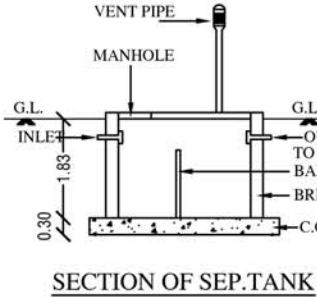


SECTION SEPTIC TANK

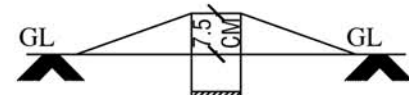


PLAN SEPTIC TANK

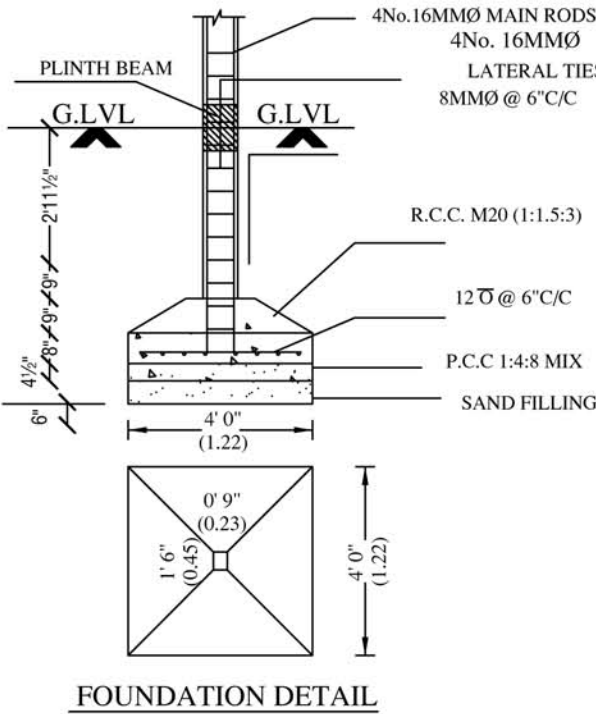


FOUNDATION DETAIL

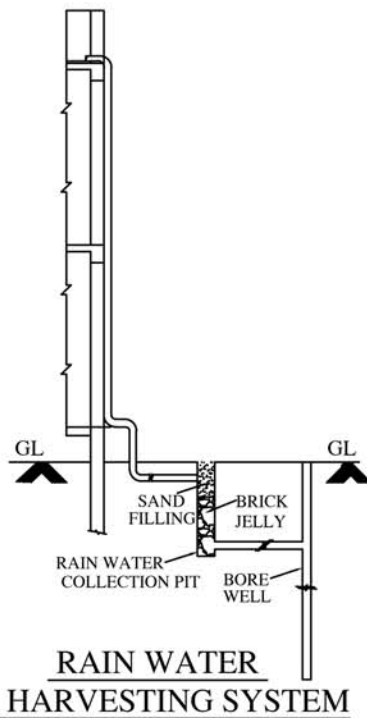


RAIN WATER HARVESTING SYSTEM

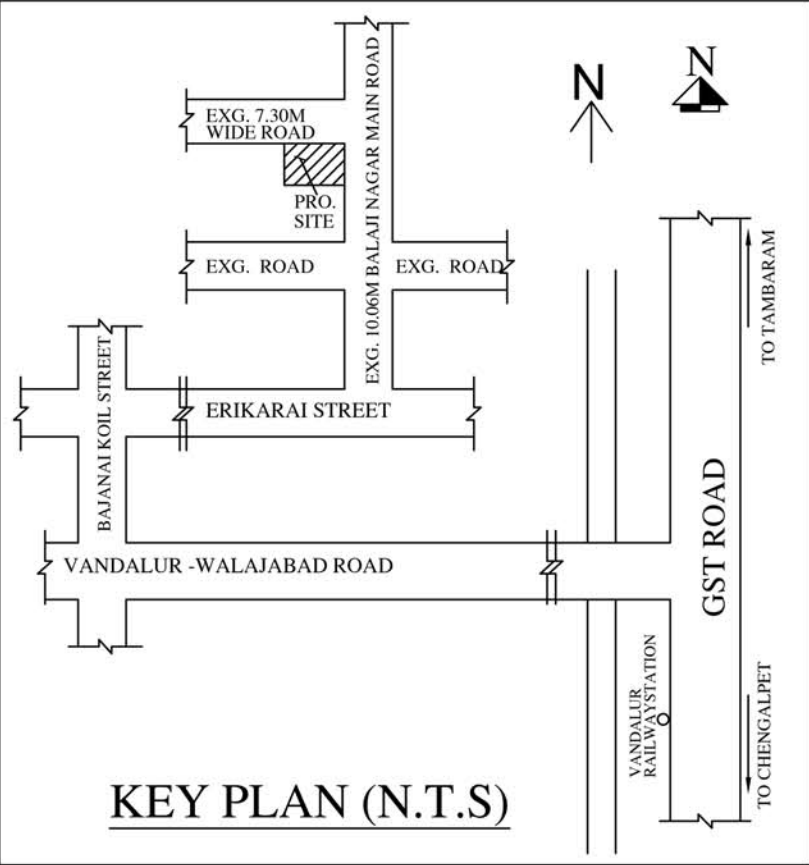


KEY PLAN (N.T.S)

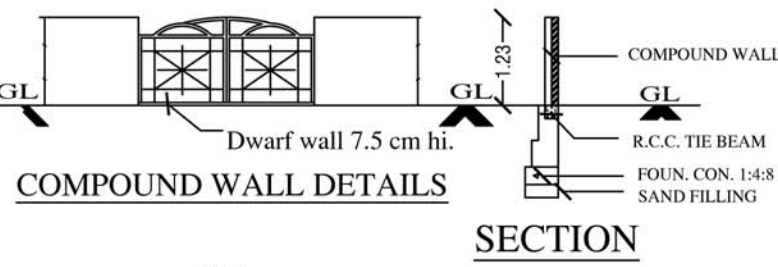


COMPOUND WALL DETAILS

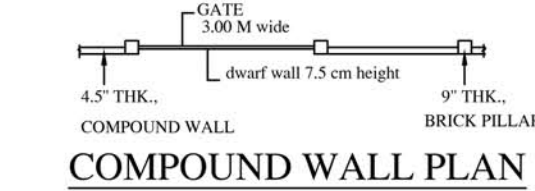


COMPOUND WALL PLAN

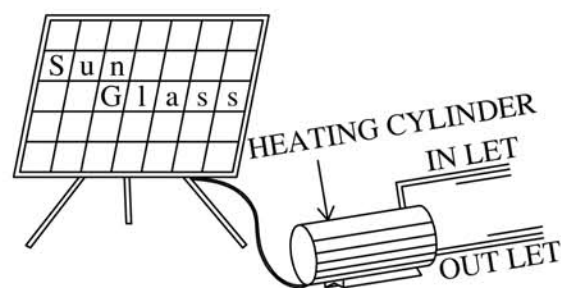


SOLAR WATER HEATING SYSTEM
SCALE:1:30

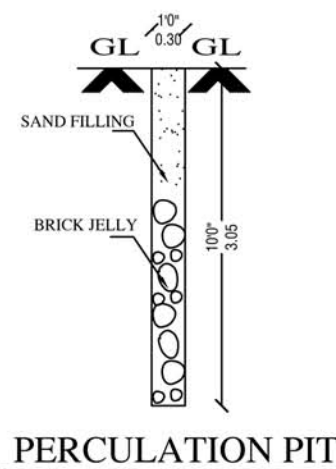

PERCOLATION PIT

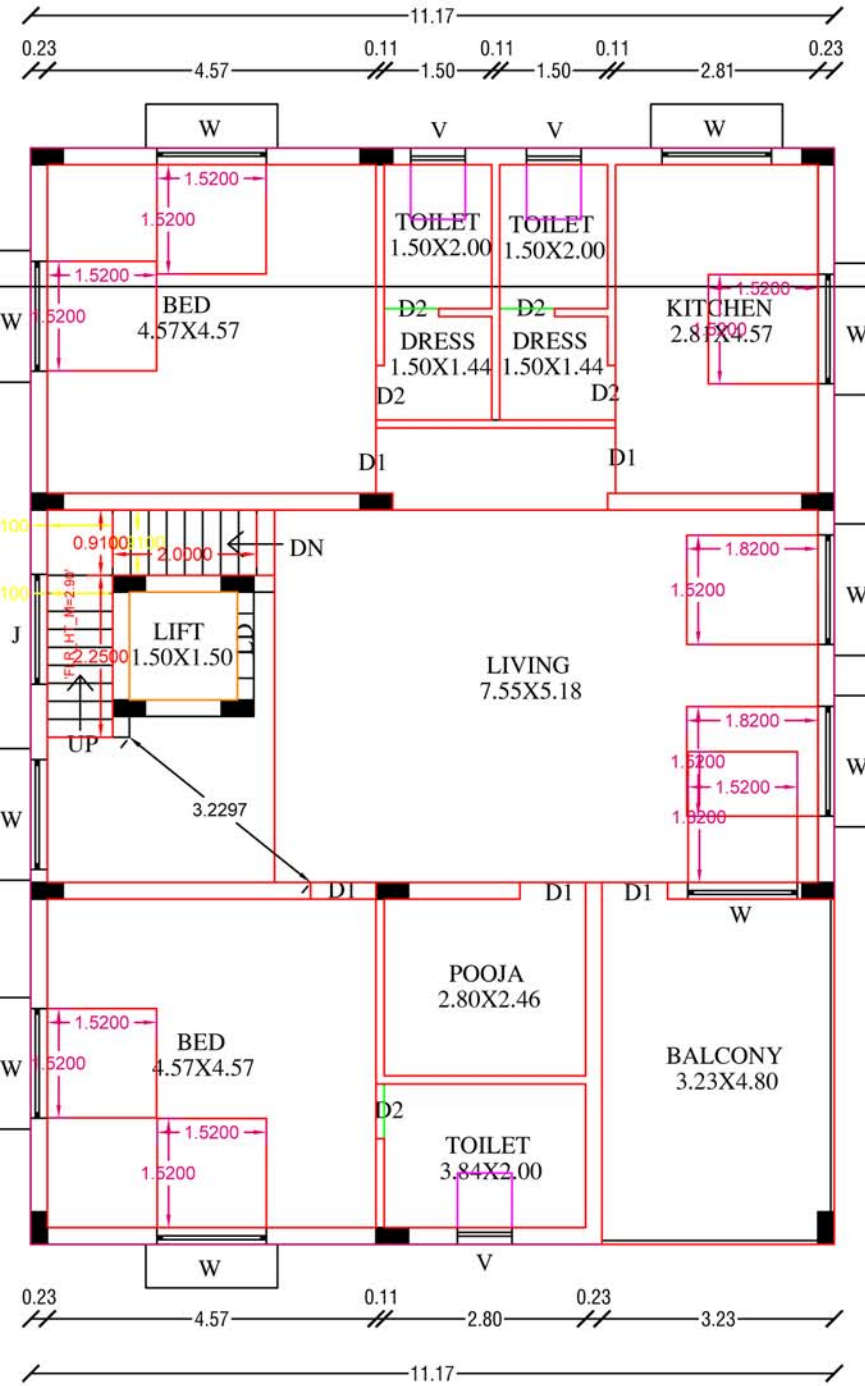


FIRST FLOOR PLAN

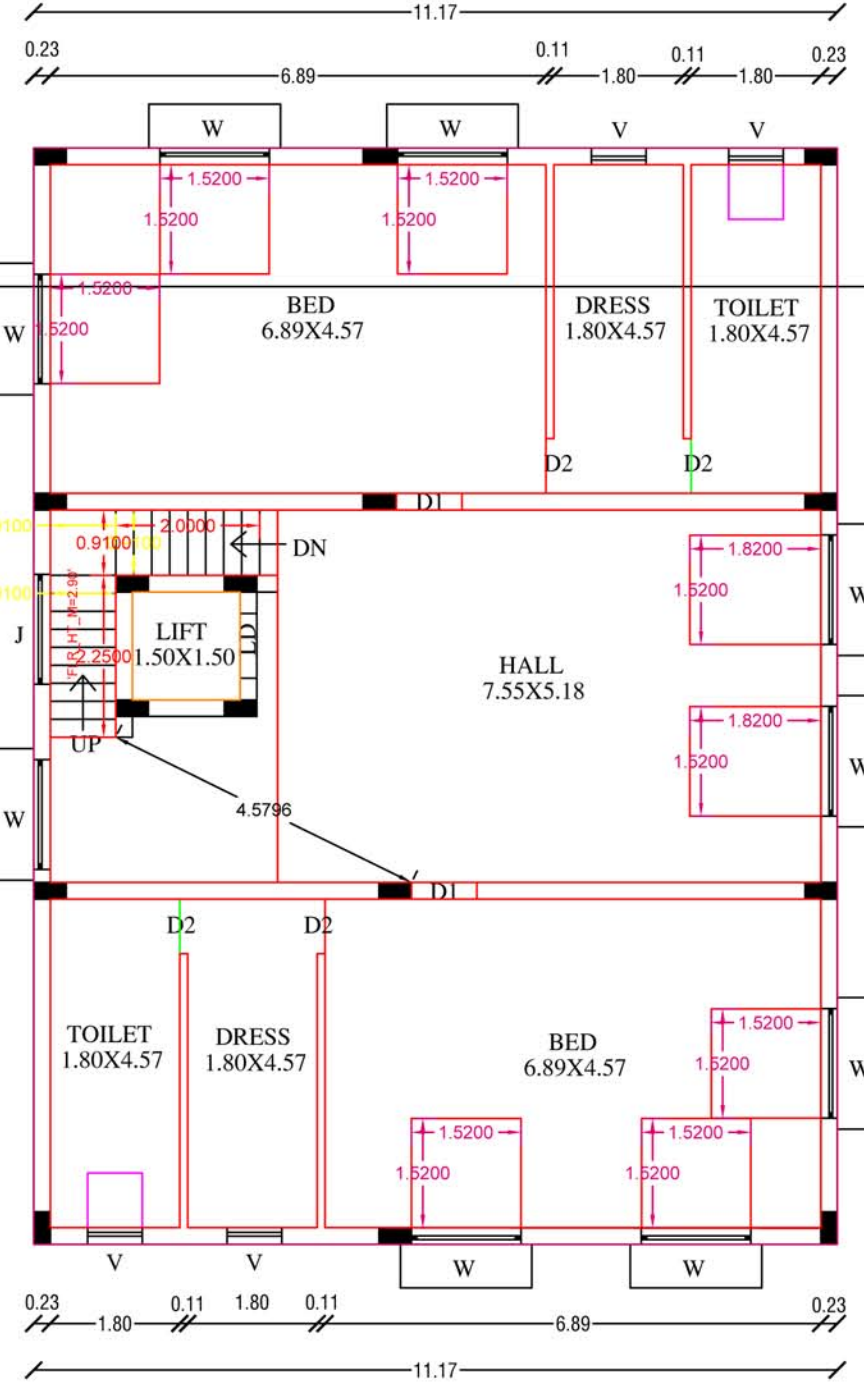


TYPICAL FLOOR PLAN
SECOND AND THIRD FLOOR PLAN

TYPICAL_FLOOR_PLAN=2,3

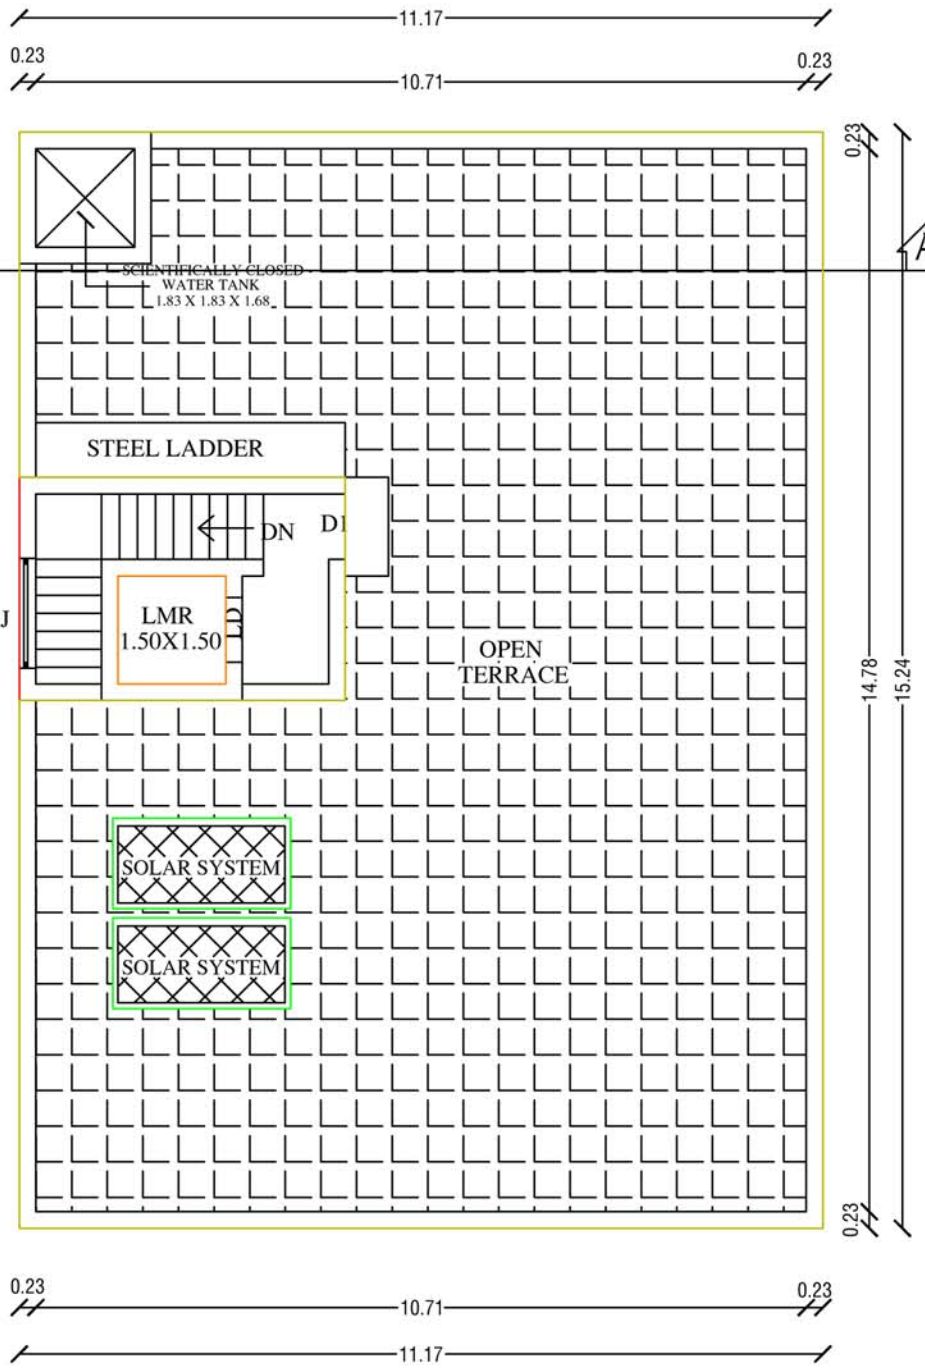

TERACE FLOOR PLAN

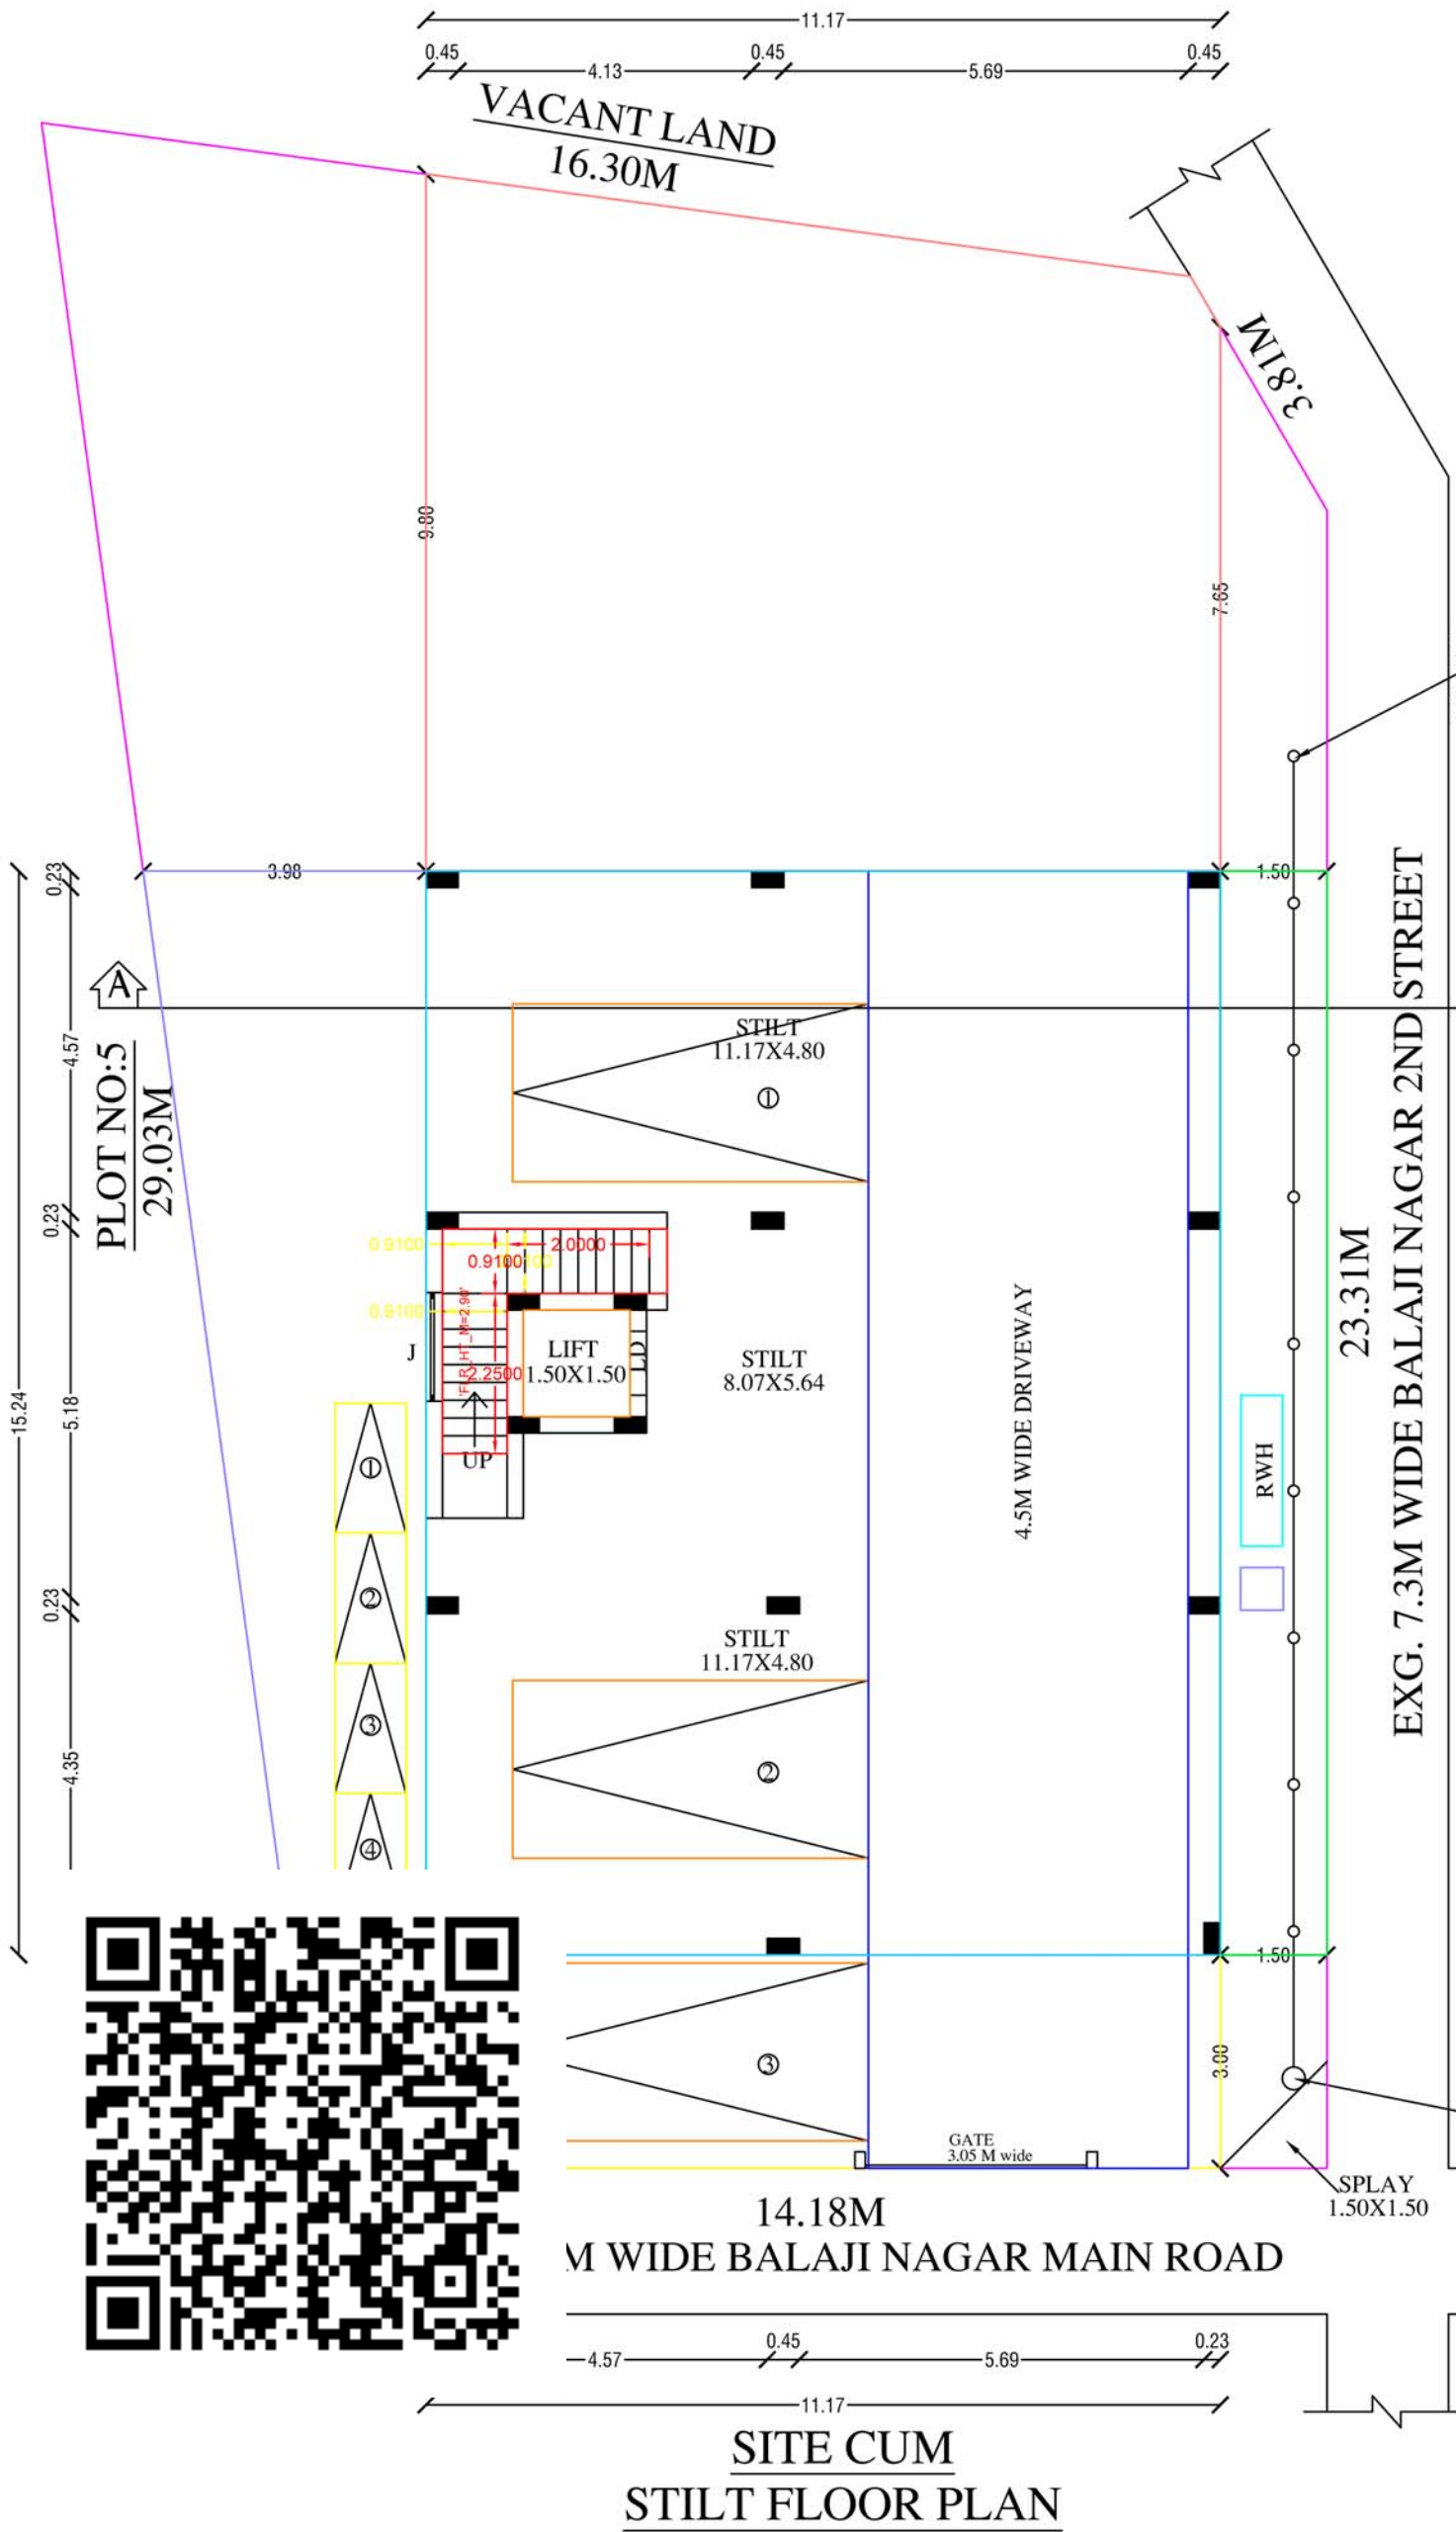

SITE CUM
STILT FLOOR PLAN

PLAN_INFO
APPLICANT_NAME=Mr.P.T.SRINIVASAN
PLOT_AREA_M2= 439.05
AS_AT_SITE= 439.07
FMB_OR_PLR= 450.00
AS_PER_DOCUMENT=439.05
PLOT_NO=6
TALUK=VANDALUR
DISTRICT=CHENGALPET
AVG_PLOT_DEPTH=23.10
AVG_PLOT_WIDTH=9.14
AREA_TYPE=RESIDENTIAL
ROAD_WIDTH=10.06
ROAD_LENGTH=150
SINGLE_FAMILY_BLDG=NO
CRZ=NO
SECURITY_ZONE=NO
ACCESS_WIDTH_M=9.14
WHETHER_GOVT_OR_AIDED_SCHOOL=NO
LAND_USE_ZONE=RESIDENTIAL
RWH_DECLARED=YES
BUILDING_NEAR_TO_RIVER=NO
BUILDING_NEAR_MONUMENTS=NO
BUILDING_NEAR_GOVT_BLDG=NO
NOC_FOR_CONSTRUCTION_NEAR_MONUMENT=NO
JURISDICTION_TYPE=PANCHAYAT
SURVEY_NO= 143/ 13
PATTA_NO= 8117
OSR_APPLICABLE=NO
PREMIUM_FSI_REQUIRED=NO
IS_APPROVED_LAYOUT=NO
IS_SWIMMING_POOL_EXISTS=NO
IF_HERITAGE_TOWN_LESSTHAN_1KM_RADIUS=NO

SCALE: 1:100 & 1:200

JOINERIES		
MAIN DOOR	MD	1.00 X 2.13
ARCH OPEN	A/O	0.91 X 2.13
DOOR	D1	0.91 X 2.13
DOOR	D2	0.76 X 2.13
WINDOW	W	1.52 X 1.52
WINDOW	W1	1.52 X 1.80
VENTILATOR	V	0.76 X 0.76
JOLLY	J	1.22 X 1.22

COLOUR INDEX		STAIRCASE
PROPOSED		
EXG.ROAD		
SITE BOUNDARY		
ALL DIMENSION ARE IN Mtr		DATE :21/12/2024

EXTENT	IN	SQFTS	SQMTS
PLOT AREA (AS PER DOCUMENT)		4726.00	439.05
PLOT AREA (AS PER PATTA)		4843.80	450.00
SUPER IMPOSED AREA		4726.14	439.07
PLINTH AREA OF F.FLOOR		1832.35	170.23
PLINTH AREA OF S.FLOOR		1832.35	170.23
PLINTH AREA OF T.FLOOR		1832.35	170.23
TOTAL AREA		5497.05	510.69
F.S.I		1.16	
COVERAGE		38.77%	
		NON-FSI AREA	
STILT FLOOR AREA		1832.35	170.23
HEADROOM & LMR AREA		151.12	14.04

OWNER

Cell No. 94442 50437
R. GANESAN, B.Tech.,
Registered Engineer
CMDA: RE/GR-II/19/03/007
Structural Engineer
Tambaram City Municipal Corporation
Maraimalai Nagar Municipality
Nandhivaram - Guduvanchery Municipality
Kundrathur Municipality
Royal Planners
No. 29/6, Phoenix Towers, Venkatesan Street,
West Tambaram, Chennai - 600 045.
Phone: 044 - 2226 4757, 044 - 2226 4216

Eight ways to know a piece of land before you pay for it.

This report covers one part of the picture. These cover the rest, drawn from the same government records, for any property in Tamil Nadu.

LandLens One

Ask anything about a property and get an answer grounded in live government records, with the sources shown.

[/landlens/one](#)



Verify My Land

Every record check run on one property and returned as a single report.

[/landlens/verify-my-land](#)



Legal Opinion

An advocate's written opinion on the title, built on the records we pull for it.

[/landlens](#)



One Map

Every layer on one map: the parcel, its boundary, zoning, water bodies and what sits around it.

[/landlens/one/map](#)



PriceMap

What land actually changed hands for around this plot, taken from the registered deeds.

[/landlens/pricemap](#)



Build Scope

What you are allowed to build here: floor space, height, coverage and setbacks.

[/landlens/build-scope](#)



Property Tracker

Watch a property and hear about it when something new is registered against it.

[/landlens/property-tracker](#)



Deal Room

Run the transaction in one place: documents, stamping, signatures and the parties.

[/landlens/deal-room](#)



Twenty-four checks you can run yourself, at no cost.

Records and verification

The registers themselves, read for you.

Encumbrance Certificate

Patta and Chitta

Field Measurement Sketch

EC Analyzer

Bank charge check

Court case search

Seller background check

Approval check by survey

Value and duty

What it is worth and what it costs to register.

Guideline value by street

Guideline value by survey

Stamp duty and registration fees

Capital gains

Floor space index

Area unit converter

Zoning and land use

What the plan says can happen on this land.

Land use zone finder

CMDA land use check

Coastal regulation zone

Master plan check

Water bodies finder

Airport height clearance

Registers and directories

Who holds it, and which office keeps the record.

Find your registering office

Temple property check

Waqf property check

RERA register



Every free tool
/tools



Services we run
for you
/services



The LandLens
suite
/landlens/one



Every claim in this document traces back to a government record.

Legal opinions, due diligence and title verification

Building plan, layout and sub-division approvals

Completion and occupancy certificates, regularisation

Escrow, negotiation and NRI property management

Land survey, soil testing, architecture and construction

Verified RealEstate
3/350/2 Mettukuppam,
OMR Thoraipakkam,
Chennai 600 097, India
hello@verified.realestate
+91 9996 12 9996

Prepared from the registers named on the page each finding sits on. Where a register could not be read, this document says so in its place rather than leaving the gap to be read as a clean result.

