

PP

APPROVAL RECORD

Planning Permission

Chengalpattu district, Tamil Nadu

APPROVAL TYPE



Building Plan

ISSUING AUTHORITY




Rural Panchayat

The approval as the planning authority issued it, reproduced in full behind this page.

An approval speaks to what was sanctioned, not to what was built. Completion is a separate record.

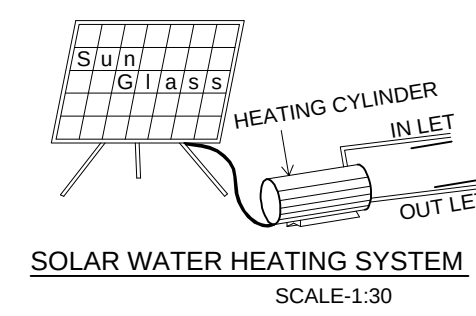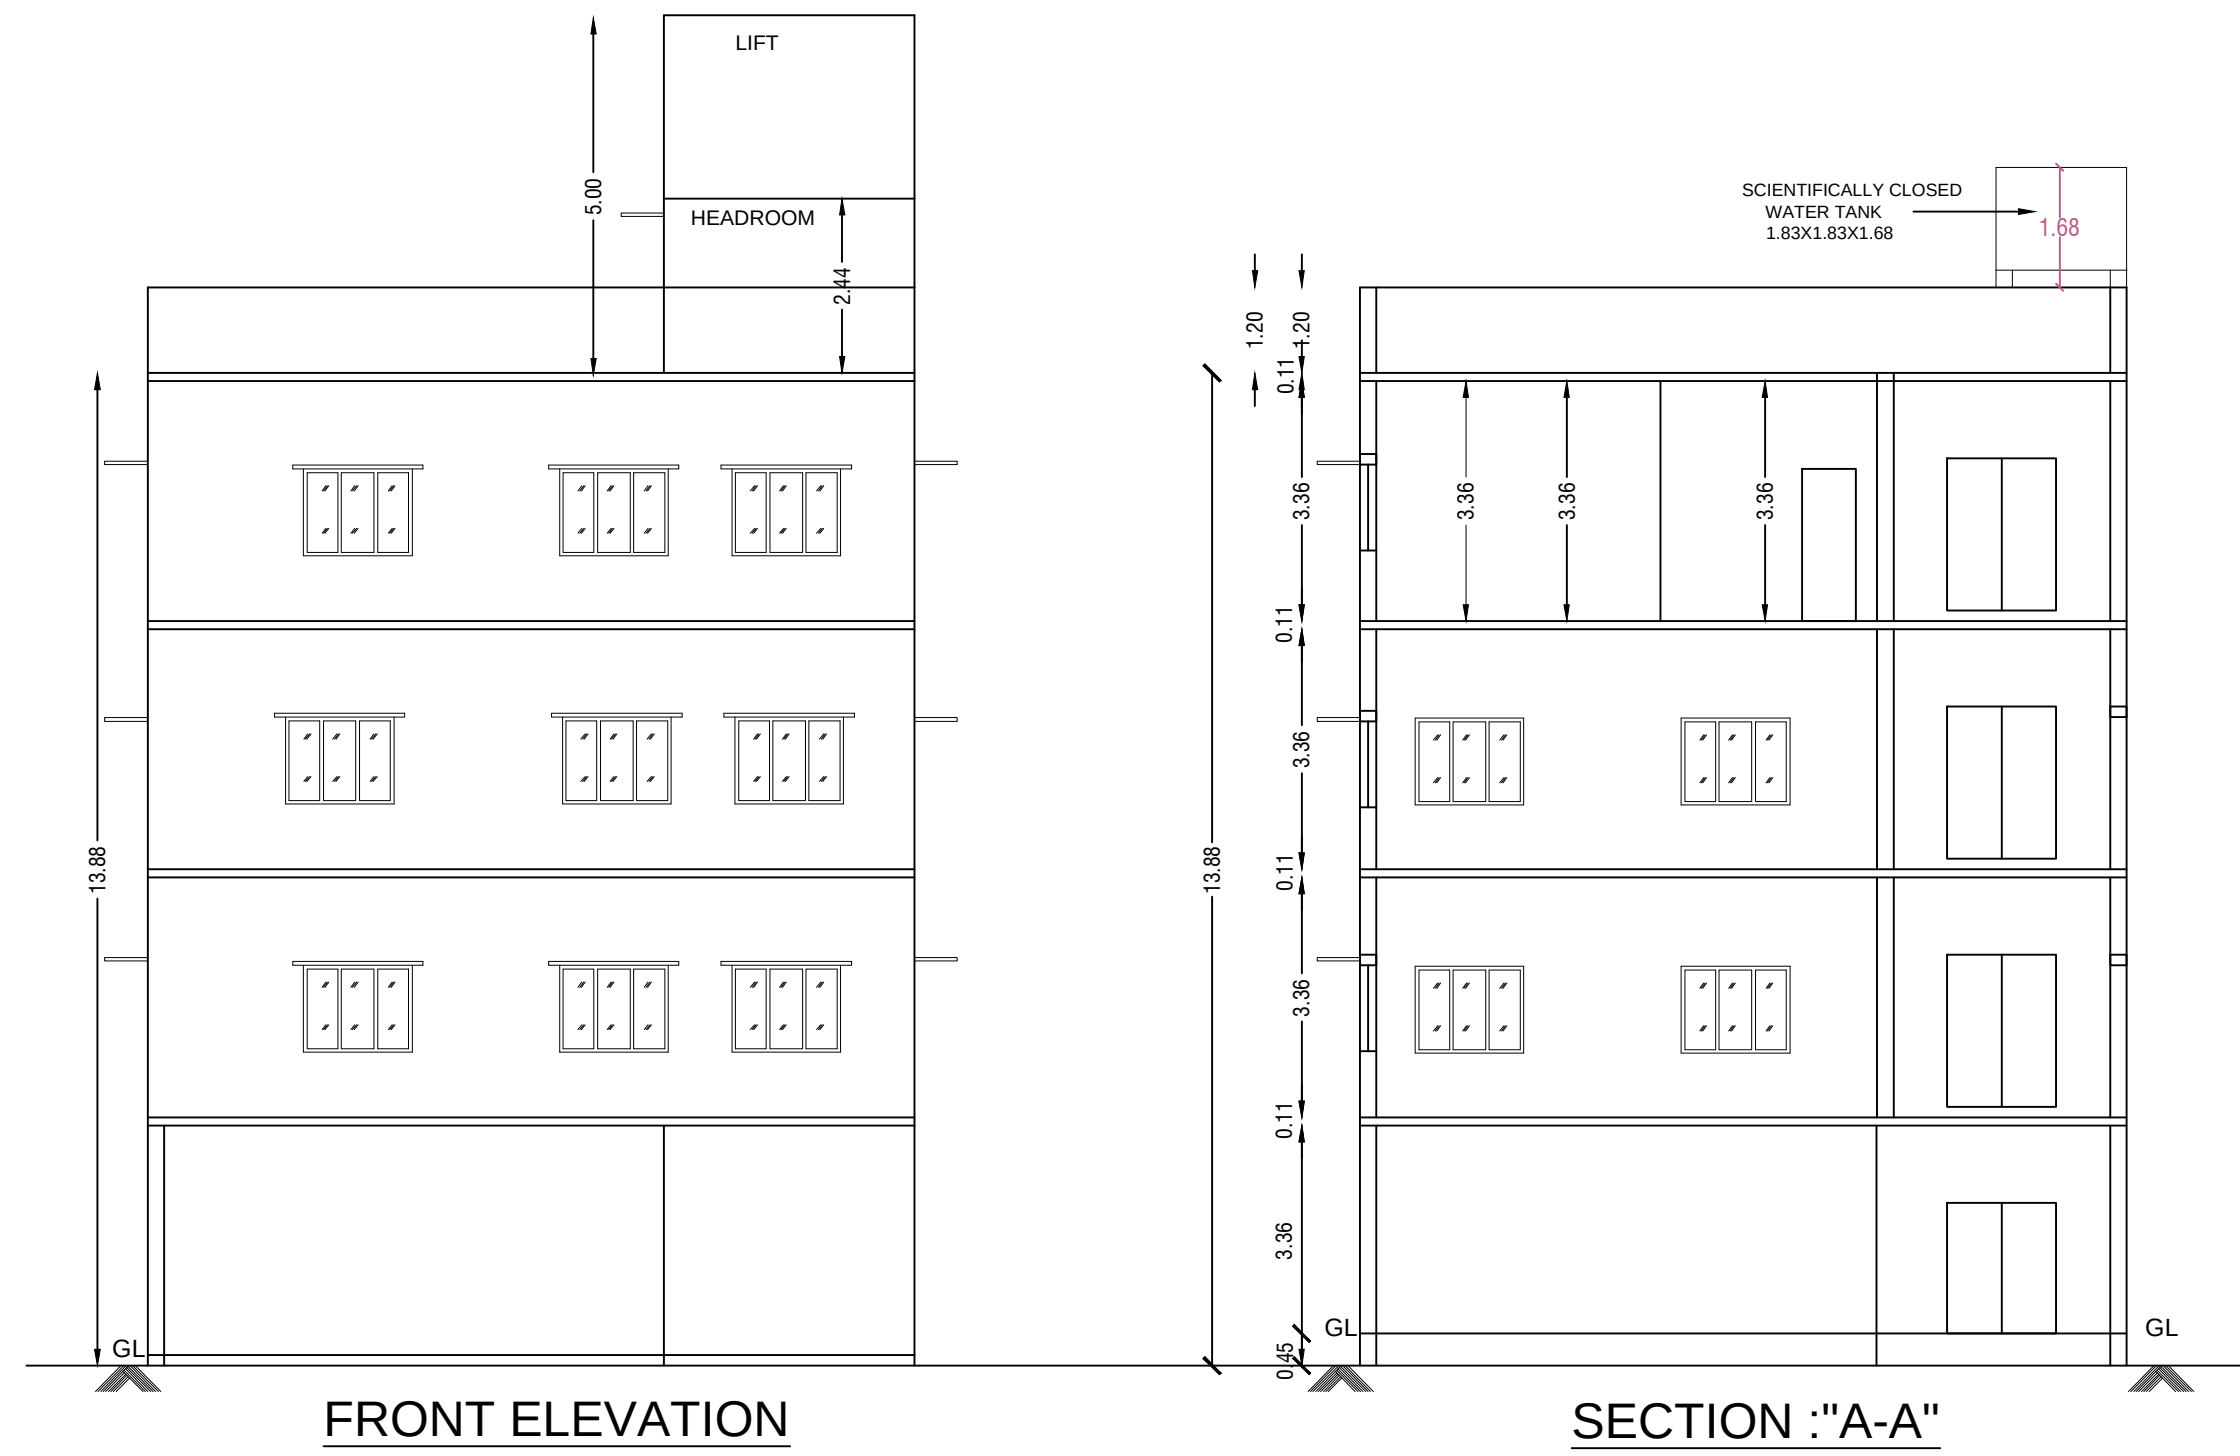

Dwarf Wall Details

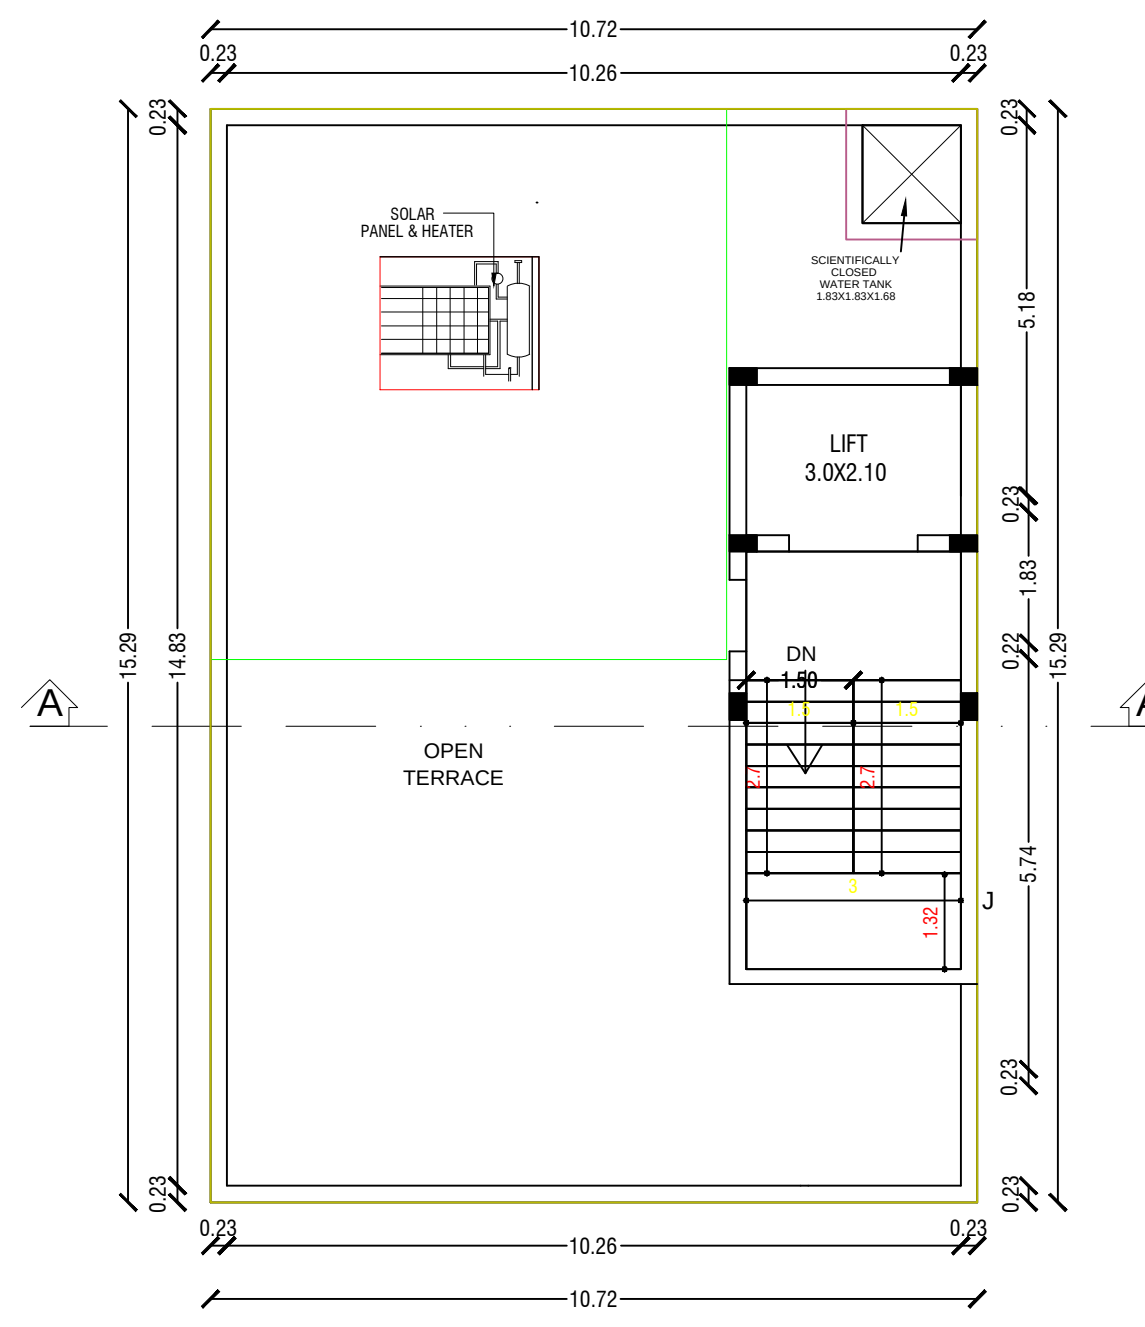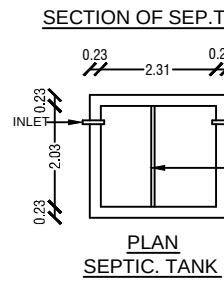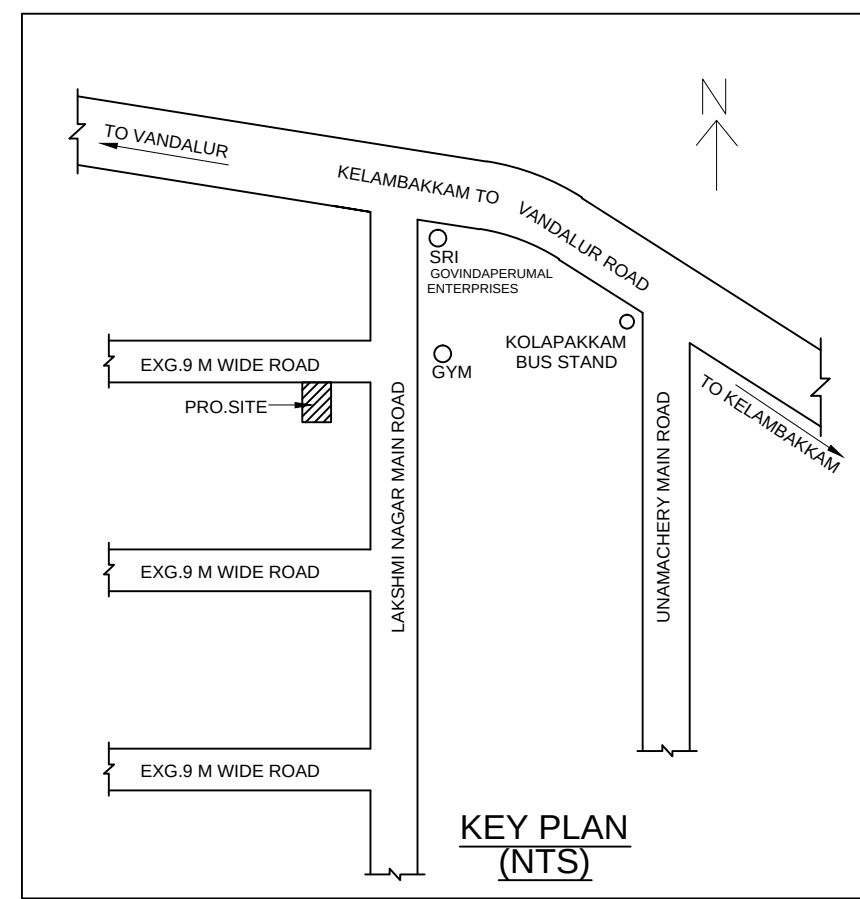

TERRACE FLOOR PLAN (PROPOSED)

PLAN SHOWING THE PROPOSED CONSTRUCTION OF STILT+3 FLOORS COMMERCIAL CUM RESIDENTIAL BUILDING WITH SINGLE DWELLING UNIT AT PLOT NO.14,SRI LAKSHMI NAGAR, KOLAPAKKAM VILLAGE, VANDALUR TALUK, CHENGALPET DISTRICT. COMPRISED IN OLD S.NO.141&142/2 AS PER PATTA NO.6895 IN S.NO.141/19A OF KOLAPAKKAM VILLAGE, NEDUNKUNDRAM VILLAGE PANCHAYAT,KATTANKOLATHUR PANCHAYAT UNION LIMITS.

LAYOUT APPROVED BY CMDA
P.P.D/L.O NO:16B/85

CMDA LAND USE : MIXED RESIDENTIAL

SCALE: 1:100 & 1:200

JOINERIES		
MAIN DOOR	MD	1.00 X 2.13
LIFT DOOR	LD	1.00 X 2.13
ARCH OPEN	A/O	0.91 X 2.13
DOOR	D1	0.91 X 2.13
DOOR	D2	0.76 X 2.13
LIFT DOOR	LD	1.00 X 2.13
WINDOW	W	1.52 X 1.52
WINDOW	W1	1.20 X 1.52
WINDOW	W2	1.52 X 1.82
VENTILATOR	V	0.76 X 0.76
JOLLY	J	1.52 X 1.52

COLOUR INDEX	STAIRCASE
PROPOSED	
EXG.ROAD	
SITE BOUNDARY	

ALL DIMENSION ARE IN Mtr
DATE :18/03/2025



EXTENT	IN	SQFTS	SQMTS
PLOT AREA (AS PER DOC.)		2700.00	250.84
PLOT AREA (AS PER PATTA)		2691.00	250.00
SUPER IMPOSED AREA		2701.11	250.94
PLINTH AREA OF F.FLOOR(COM.)		1764.32	163.91
PLINTH AREA OF S.FLOOR(COM.)		1345.50	125.00
PLINTH AREA OF T.FLOOR(RES.)		1764.32	163.91
TOTAL FSI AREA		4874.14	452.82
F.S.I		1.81	
COVERAGE		65.56%	

NON-FSI AREA		
STILT FLOOR AREA	1764.32	163.91
HEAD ROOM & LIFT AREA	319.79	29.71


OWNER : N.SUNDHARRAJAN

J. SARAVANAN, B.E., M.B.A., MIE., FIV.
Registered Engineer Grade - I
Greater Chennai Corporation - Reg. No. RE102932020
Chennai Metropolitan Development Authority
Reg. No. RE / GR-I / 2021 / 03 / 355


REGISTERED ENGINEER:

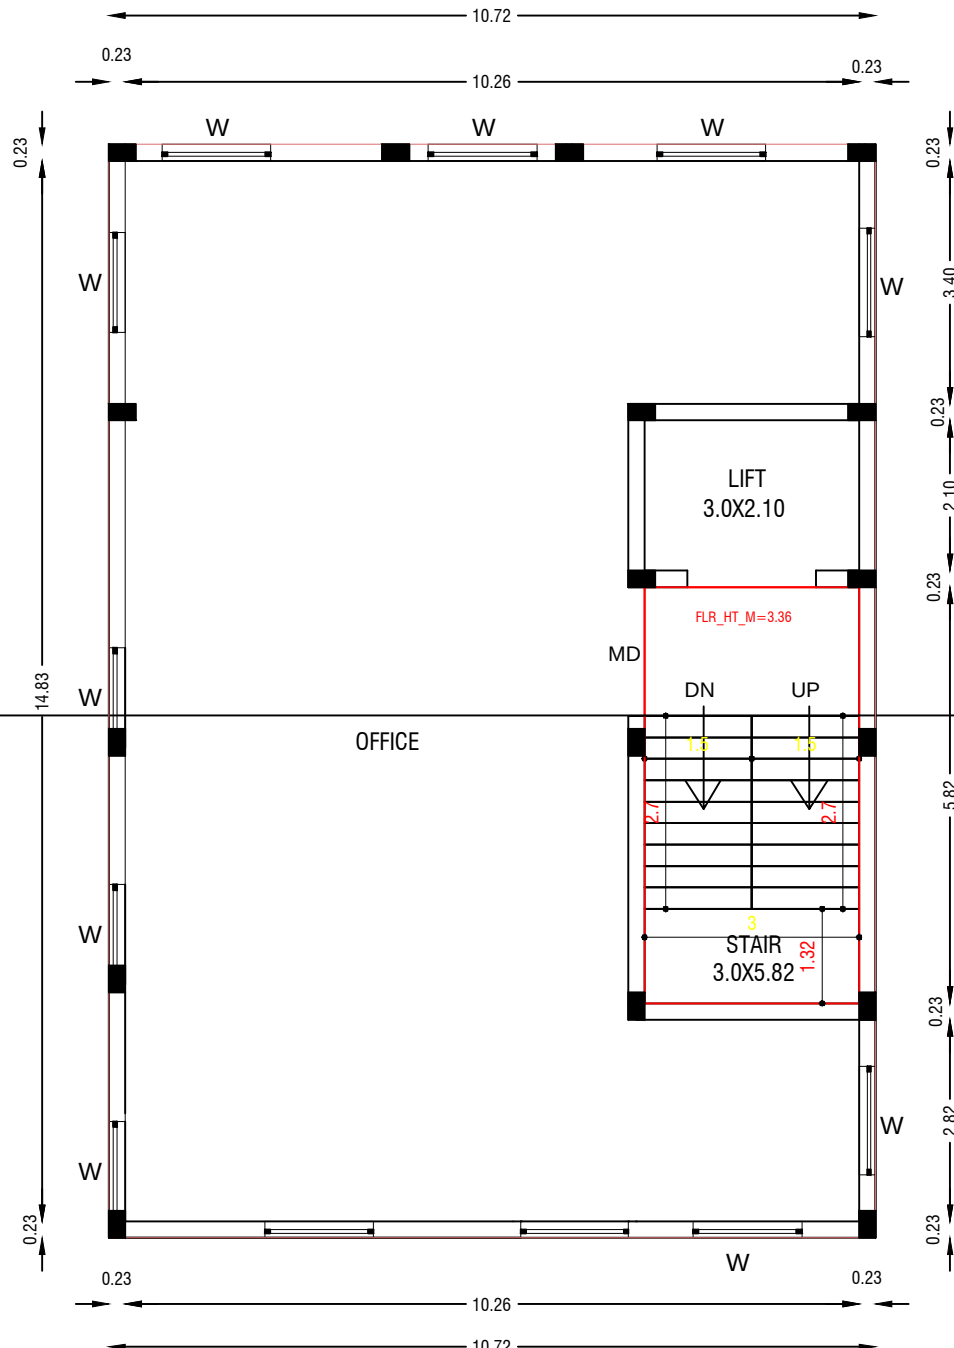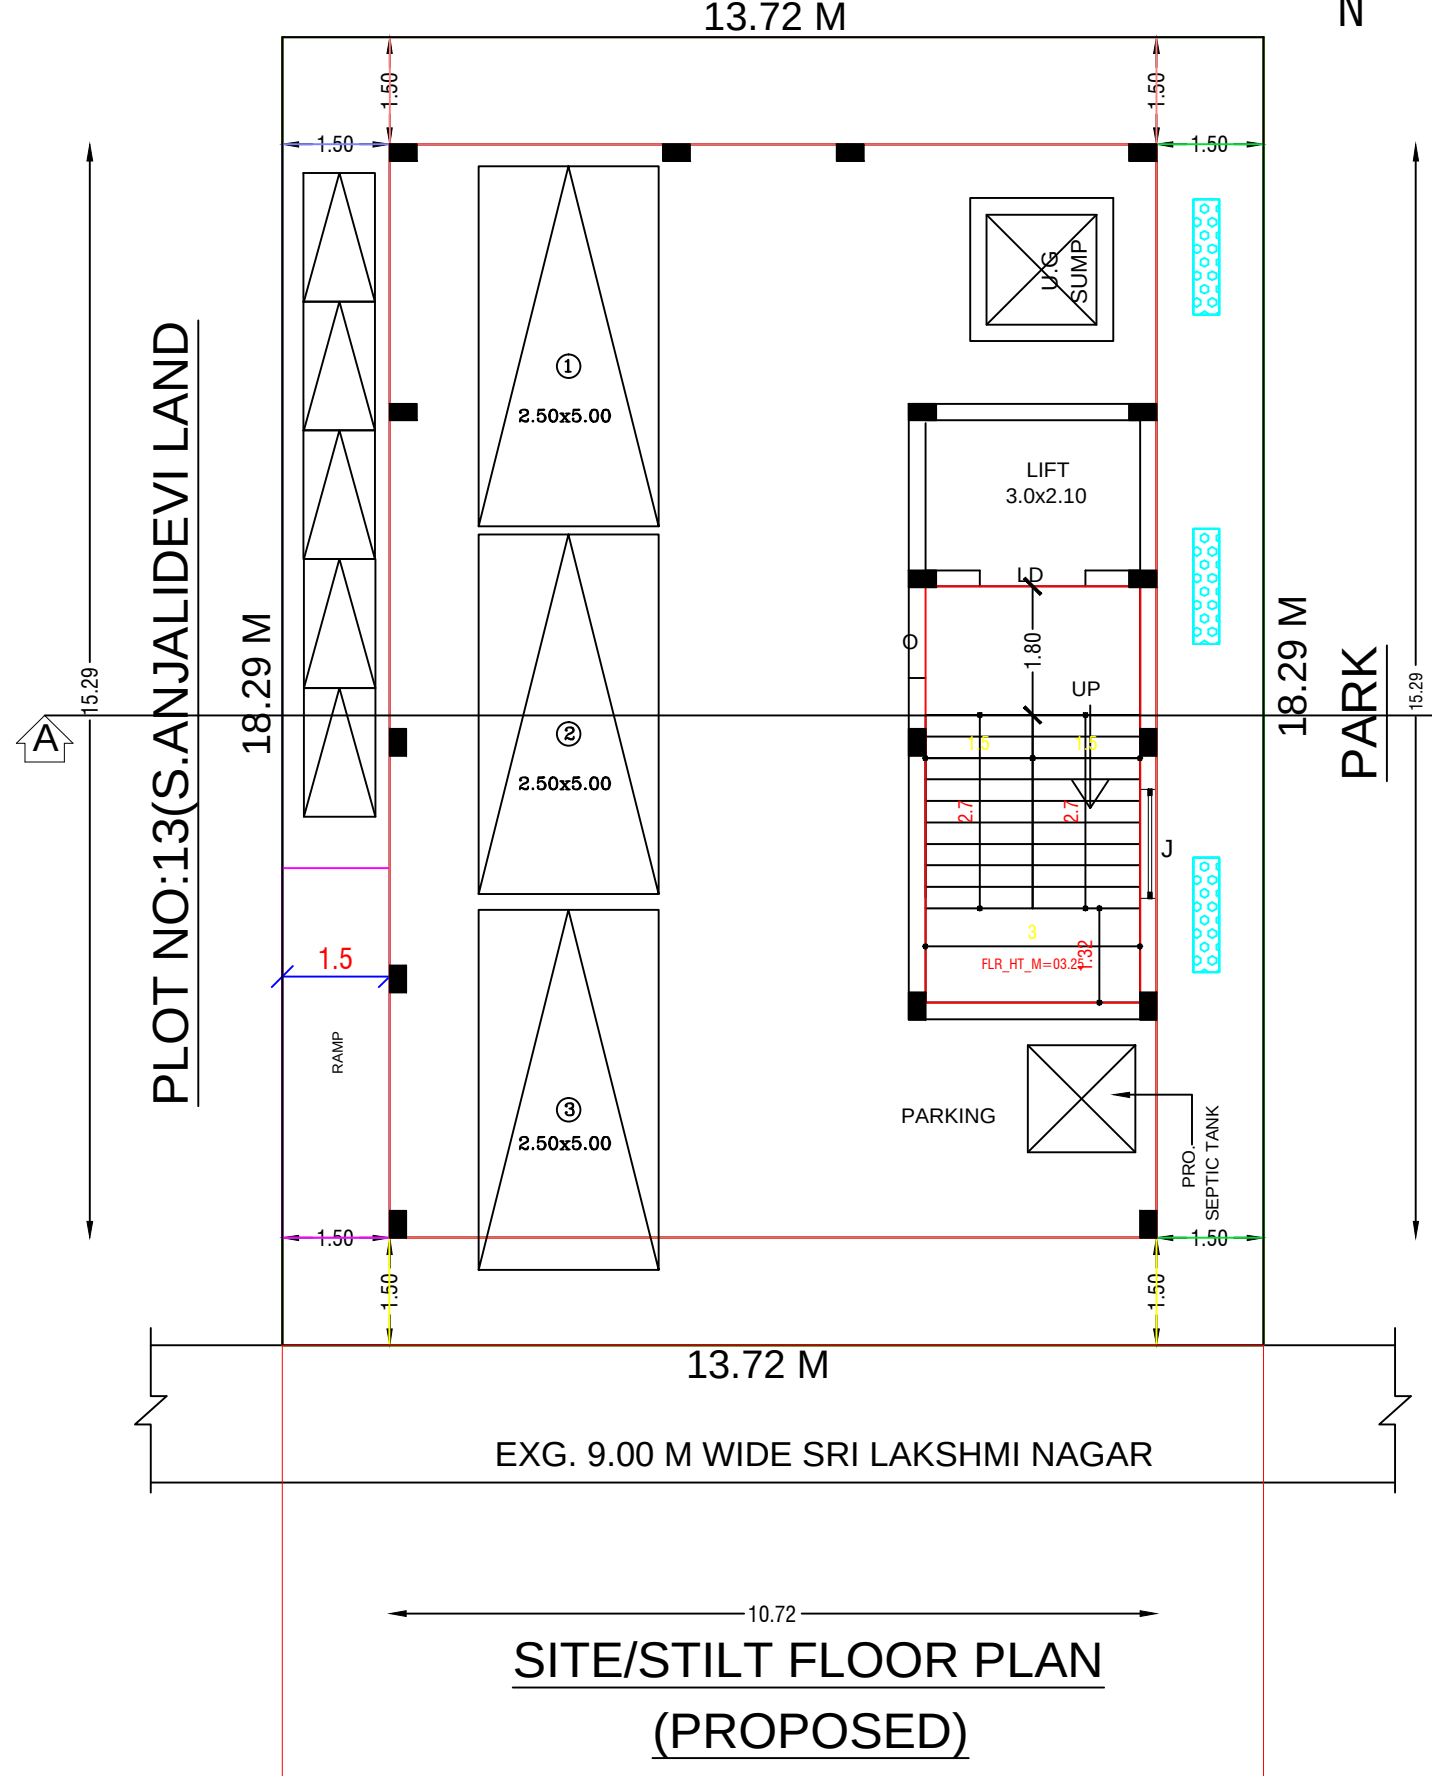


FIRST FLOOR PLAN (PROPOSED)

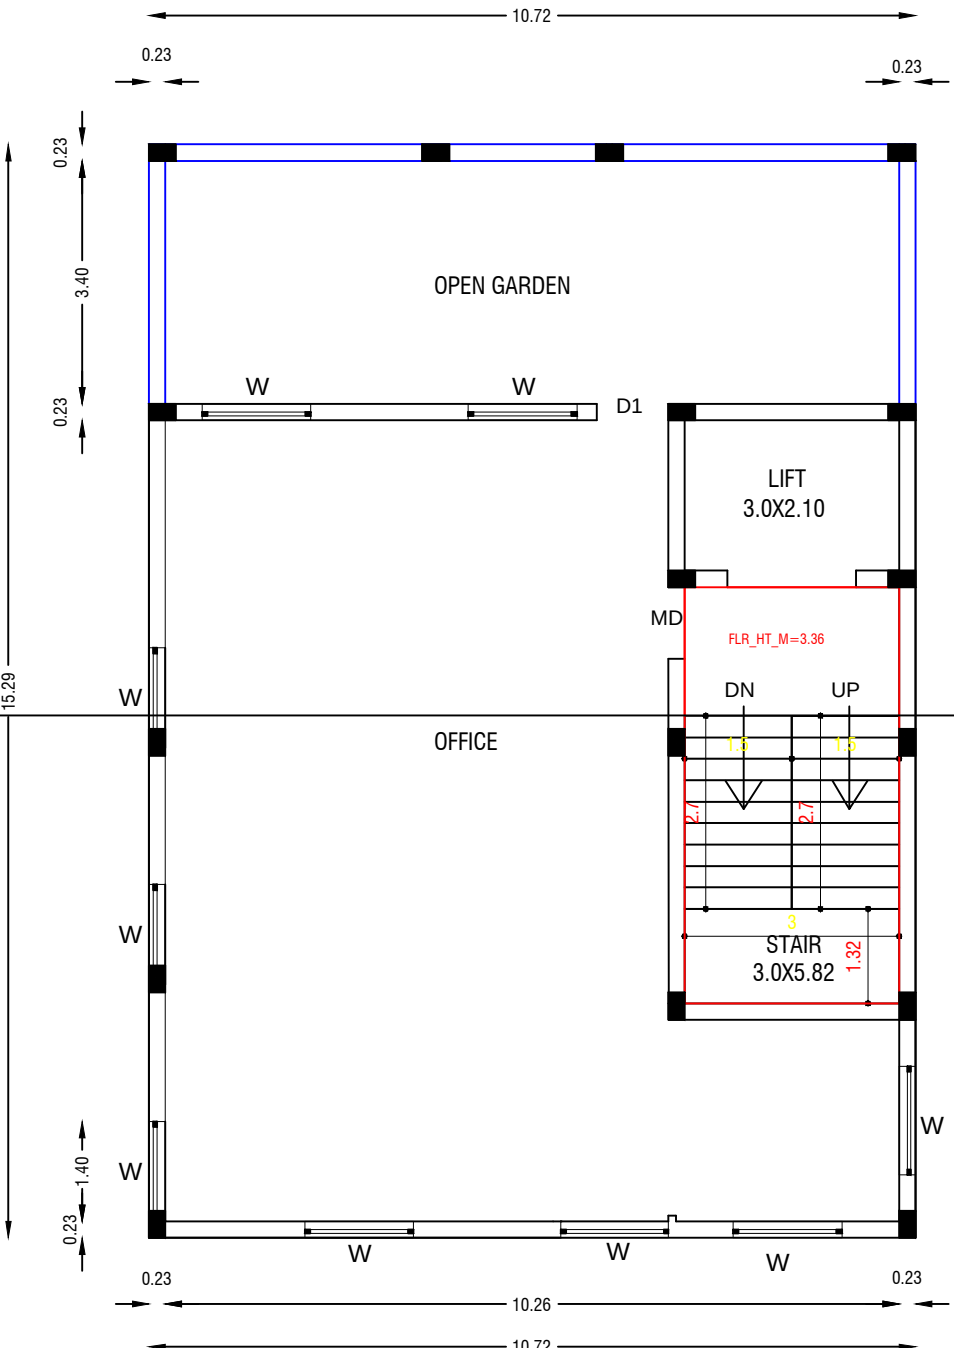


SECOND FLOOR PLAN (PROPOSED)

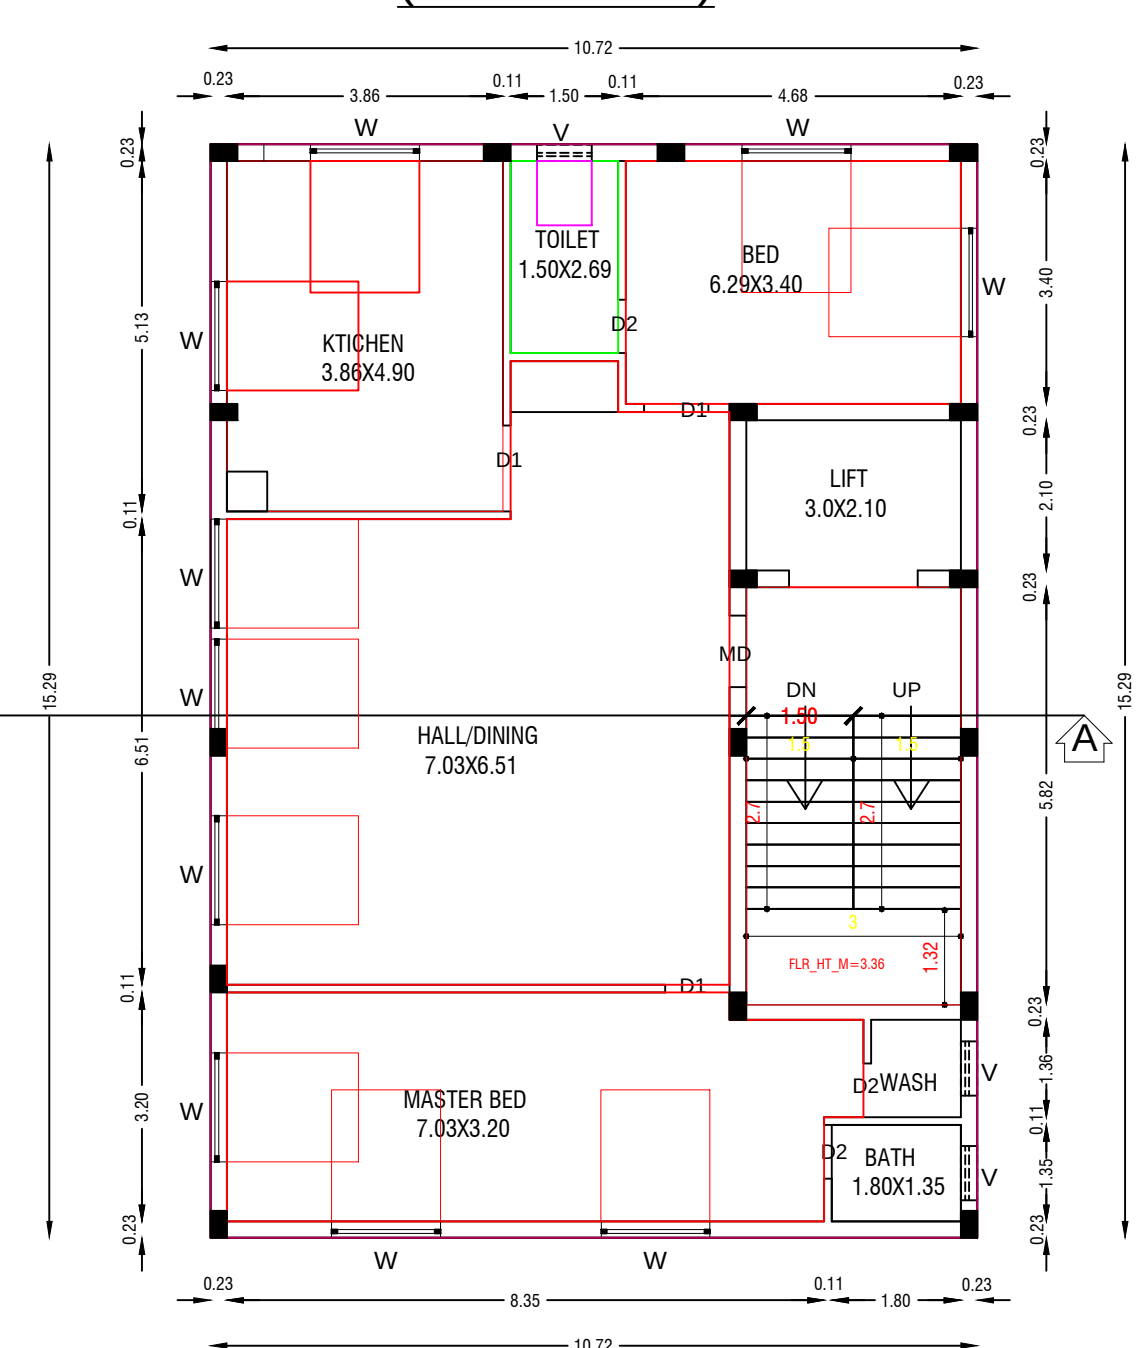


THIRD FLOOR PLAN (PROPOSED)

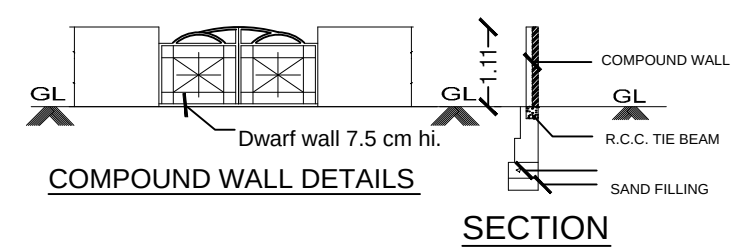


COMPOUND WALL DETAILS

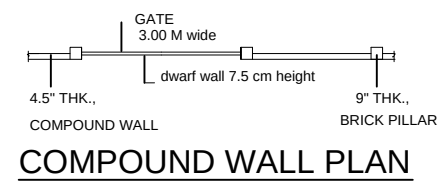

COMPOUND WALL PLAN

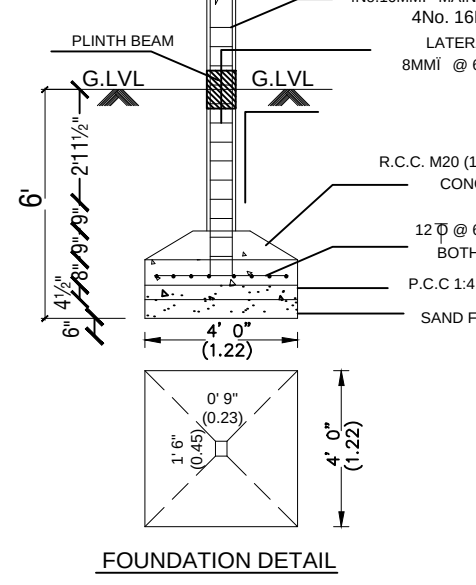


FOUNDATION DETAIL

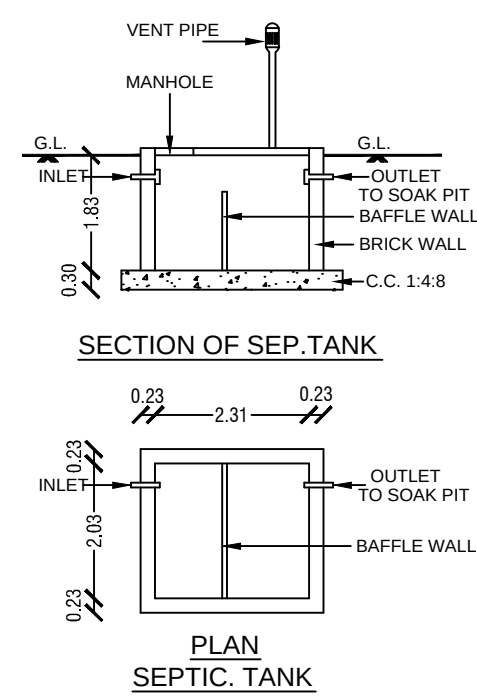


SECTION OF SEPTIC TANK

PLAN SEPTIC TANK

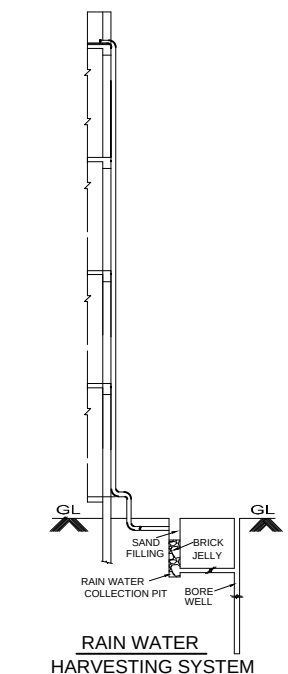

RAIN WATER HARVESTING SYSTEM

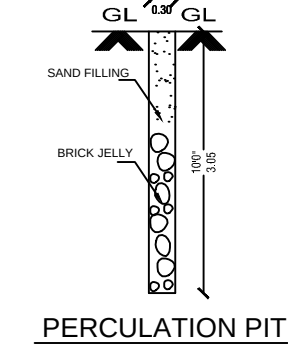

PERCOLATION PIT



Eight ways to know a piece of land before you pay for it.

This report covers one part of the picture. These cover the rest, drawn from the same government records, for any property in Tamil Nadu.

LandLens One

Ask anything about a property and get an answer grounded in live government records, with the sources shown.

[/landlens/one](#)



Verify My Land

Every record check run on one property and returned as a single report.

[/landlens/verify-my-land](#)



Legal Opinion

An advocate's written opinion on the title, built on the records we pull for it.

[/landlens](#)



One Map

Every layer on one map: the parcel, its boundary, zoning, water bodies and what sits around it.

[/landlens/one/map](#)



PriceMap

What land actually changed hands for around this plot, taken from the registered deeds.

[/landlens/pricemap](#)



Build Scope

What you are allowed to build here: floor space, height, coverage and setbacks.

[/landlens/build-scope](#)



Property Tracker

Watch a property and hear about it when something new is registered against it.

[/landlens/property-tracker](#)



Deal Room

Run the transaction in one place: documents, stamping, signatures and the parties.

[/landlens/deal-room](#)



Twenty-four checks you can run yourself, at no cost.

Records and verification

The registers themselves, read for you.

Encumbrance Certificate

Patta and Chitta

Field Measurement Sketch

EC Analyzer

Bank charge check

Court case search

Seller background check

Approval check by survey

Value and duty

What it is worth and what it costs to register.

Guideline value by street

Guideline value by survey

Stamp duty and registration fees

Capital gains

Floor space index

Area unit converter

Zoning and land use

What the plan says can happen on this land.

Land use zone finder

CMDA land use check

Coastal regulation zone

Master plan check

Water bodies finder

Airport height clearance

Registers and directories

Who holds it, and which office keeps the record.

Find your registering office

Temple property check

Waqf property check

RERA register



Every free tool
/tools



Services we run
for you
/services



The LandLens
suite
/landlens/one



Every claim in this document traces back to a government record.

Legal opinions, due diligence and title verification

Building plan, layout and sub-division approvals

Completion and occupancy certificates, regularisation

Escrow, negotiation and NRI property management

Land survey, soil testing, architecture and construction

Verified RealEstate
3/350/2 Mettukuppam,
OMR Thoraipakkam,
Chennai 600 097, India
hello@verified.realestate
+91 9996 12 9996

Prepared from the registers named on the page each finding sits on. Where a register could not be read, this document says so in its place rather than leaving the gap to be read as a clean result.

