

PP

APPROVAL RECORD

Planning Permission

Chengalpattu district, Tamil Nadu

APPROVAL TYPE

Building Plan


ISSUING AUTHORITY

Rural Panchayat


The approval as the planning authority issued it, reproduced in full behind this page.

An approval speaks to what was sanctioned, not to what was built. Completion is a separate record.


PLAN SHOWING THE PROPOSED CONSTRUCTION OF STILT + 3 FLOORS [6 - DWELLING UNITS] RESIDENTIAL BUILDING IN
OLD S.NO. 49/2B & 49/1, AS PER PATTa NEW S.NO. 49/8B1 [PATTa NO. 10756] @ PLOT NO. 19, SUSEELA NAGAR OF VENGAIVASAL VILLAGE,
TAMBARAM TALUK, CHENGALPATTU DISTRICT. ST.THOMASMOUNT PANCHAYATH UNION LIMIT.

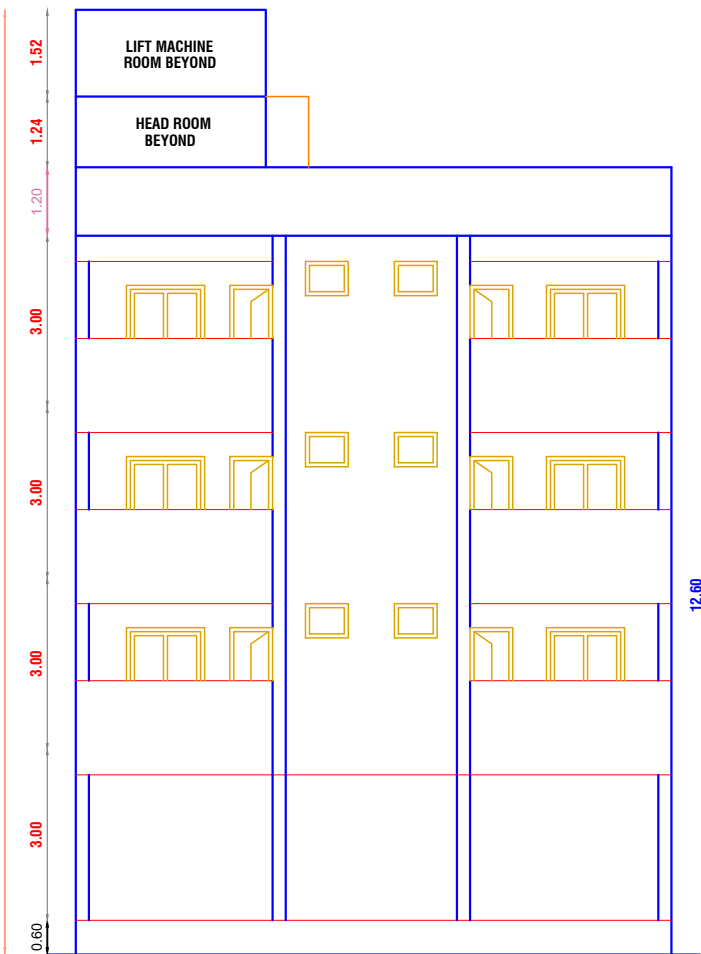

ELEVATION

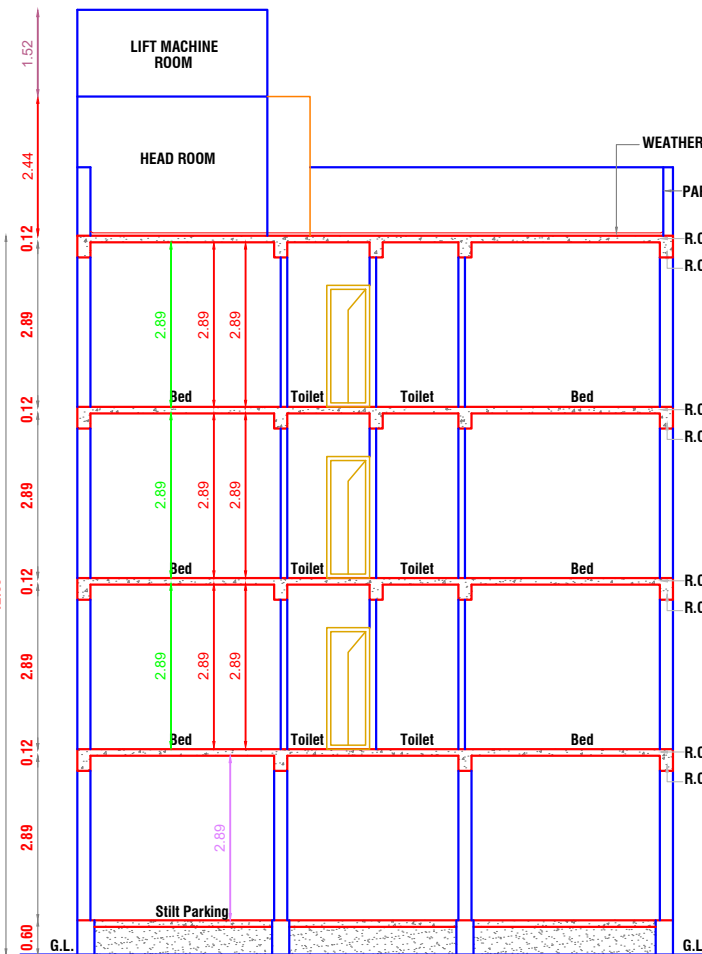


SECTION A-A

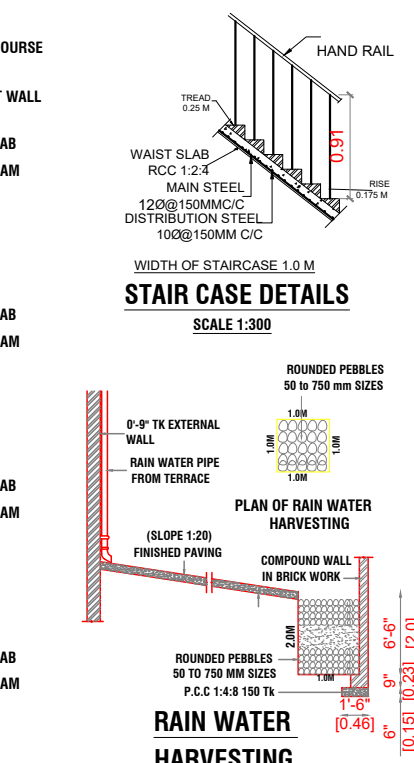


STAIR CASE DETAILS


RAIN WATER HARVESTING

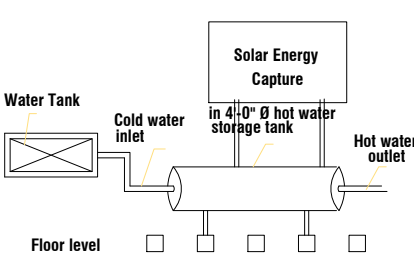


SOLAR HOT WATER SYSTEM

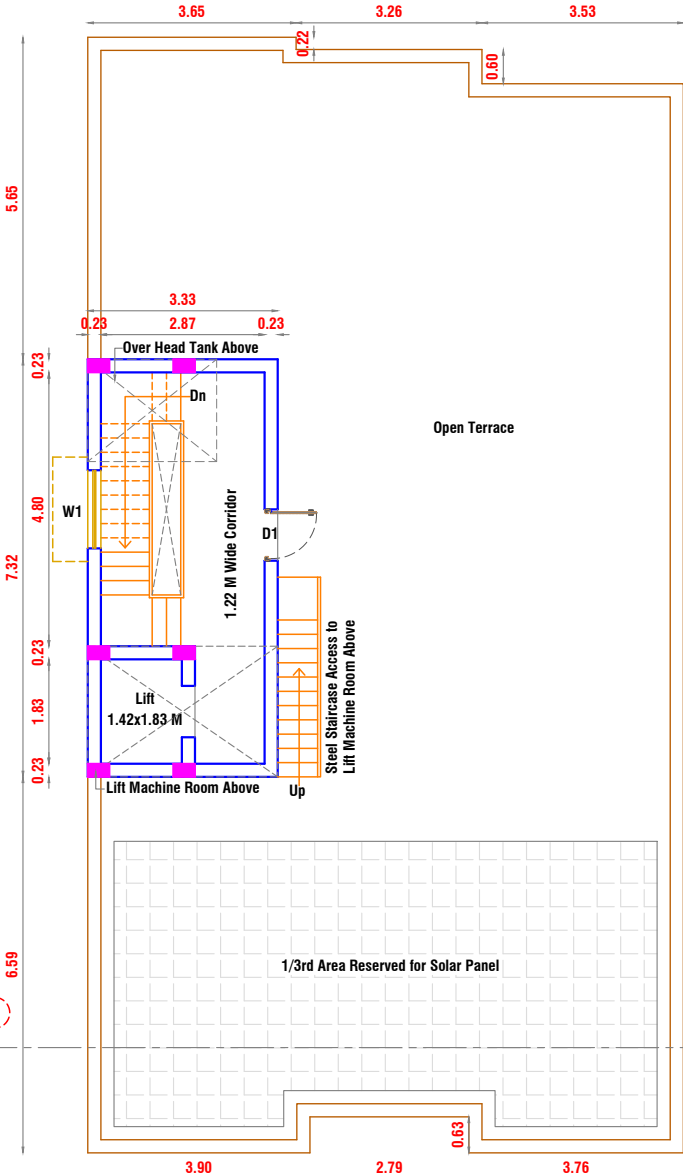


TERRACE FLOOR PLAN

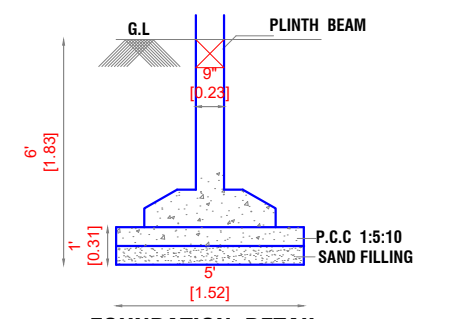


FOUNDATION DETAIL

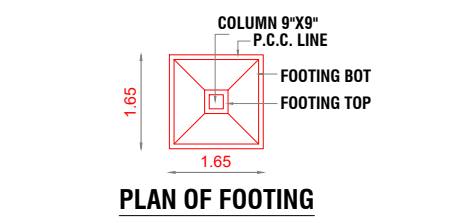


PLAN OF FOOTING

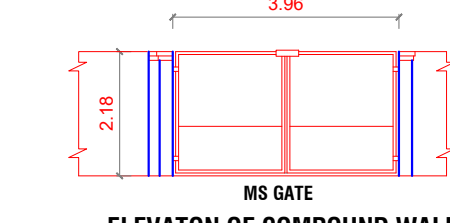


ELEVATION OF COMPOUND WALL

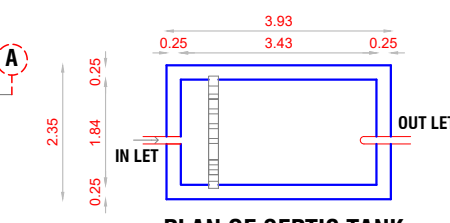


PLAN OF SEPTIC TANK

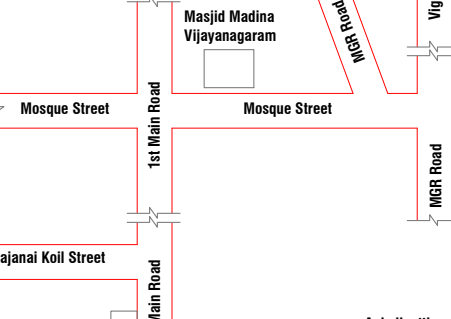

KEY PLAN

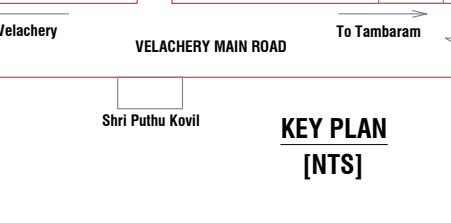

SECTION OF COMPOUND WALL

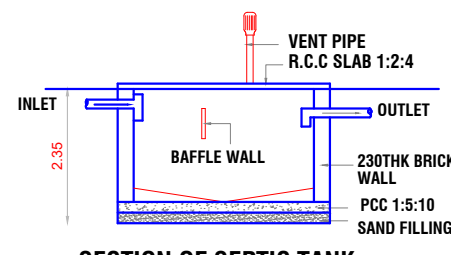

SECTION OF SEPTIC TANK

SCHEDULE OF JOINERY			
TYPE	DESCRIPTION	WIDTH FEET (METER)	HEIGHT FEET (METER)
MD	MAIN DOOR	3'-6" (1.07 M)	7'-0" (2.14 M)
D1	DOOR	3'-0" (0.91 M)	7'-0" (2.14 M)
D2	DOOR	2'-6" (0.76 M)	7'-0" (2.14 M)
FW	FRENCH WINDOW	5'-6" (1.72 M)	7'-0" (2.14 M)
W1	WINDOW	4'-6" (1.37 M)	4'-0" (1.21 M)
W2	WINDOW	3'-3" (1.00 M)	5'-0" (1.52 M)
W3	WINDOW	3'-3" (1.00 M)	3'-0" (0.91 M)
V1	VENTILATOR	2'-6" (0.75 M)	2'-6" (0.75 M)

SPECIFICATIONS	
FOUNDATION	: R.C.C FRAMED STRUCTURE
SUPERSTRUCTURE	: 9" & 4 1/2" THICK B.W IN C.M 1:5 (1 OF CEMENT AND 5 OF SAND).
R.C.C. WORK	: R.C.C. 1:2:4 (1 CEMENT : 2 SAND : 4 AGGREGATE).
DOORS & WINDOWS	: WOOD FRAME & SHUTTER FOR DOORS WOOD FRAME & GLAZED FOR WINDOWS.
PLASTERING	: CEILING AND BEAMS IN C.M. 1:3 INTERIOR AND EXTERIOR IN C.M. 1:4.
FLOORING	: VITRIFIED TILES FLOORING & CERAMIC TILE FLOORING FOR TOILETS.
WEATHERING COURSE	: 12MM THICK PRESSED LAY OVER LIME CONCRETE 1:3 LAID TO SLOPE NECESSARY C.M. 1:3
WATER TANK	: WATER TANK SCIENTIFICALLY CLOSED.
SEPTIC TANK	: SEPTIC TANK HERMITICALLY CLOSED.

AREA STATEMENT [FSI]	
DESCRIPTION	SQM
PLOT EXTENT [AS PER DOC]	330.00
PLOT EXTENT [AS PER PATTa]	300.00
FIRST FLOOR	198.69
SECOND FLOOR	198.69
THIRD FLOOR	198.69
TOTAL FLOOR AREA	596.07
F.S.I.	: 1.987
NO. OF DWELLING UNITS	: 6


AREA STATEMENT [NON FSI]	
DESCRIPTION	SQM
STILT FLOOR	198.69
HEAD ROOM	24.38
LIFT MACHINE ROOM	7.62
TOTAL NON FSI AREA	230.69

SIGNATURE OF OWNER / POWER AGENTES


P. RAMKUMAR, B.E.,
Registered Engineer / Grade - II
CNDA, Reg. No. RE / 19 / 04 / 039
GCC, Reg. No. RE200442019
View Points
No.714, Munavar Avenue, 4th Street,
Essea Pallavaram, Chennai - 600 043.
Mobile : 95529 72184
Email : vpoin@rediffmail.com

SIGNATURE OF REGISTERED ENGINEER


VIEW POINTS
Consulting Engineers & Licensed Surveyors
No.10, Ponniyammam Kovil 1st Street,
Pallavaram, Chennai - 600 043.
Ph: 044-2264 2184, Telefax: 044-2264 4252
Mob: 98842 11274.
Email : vpoin@rediffmail.com

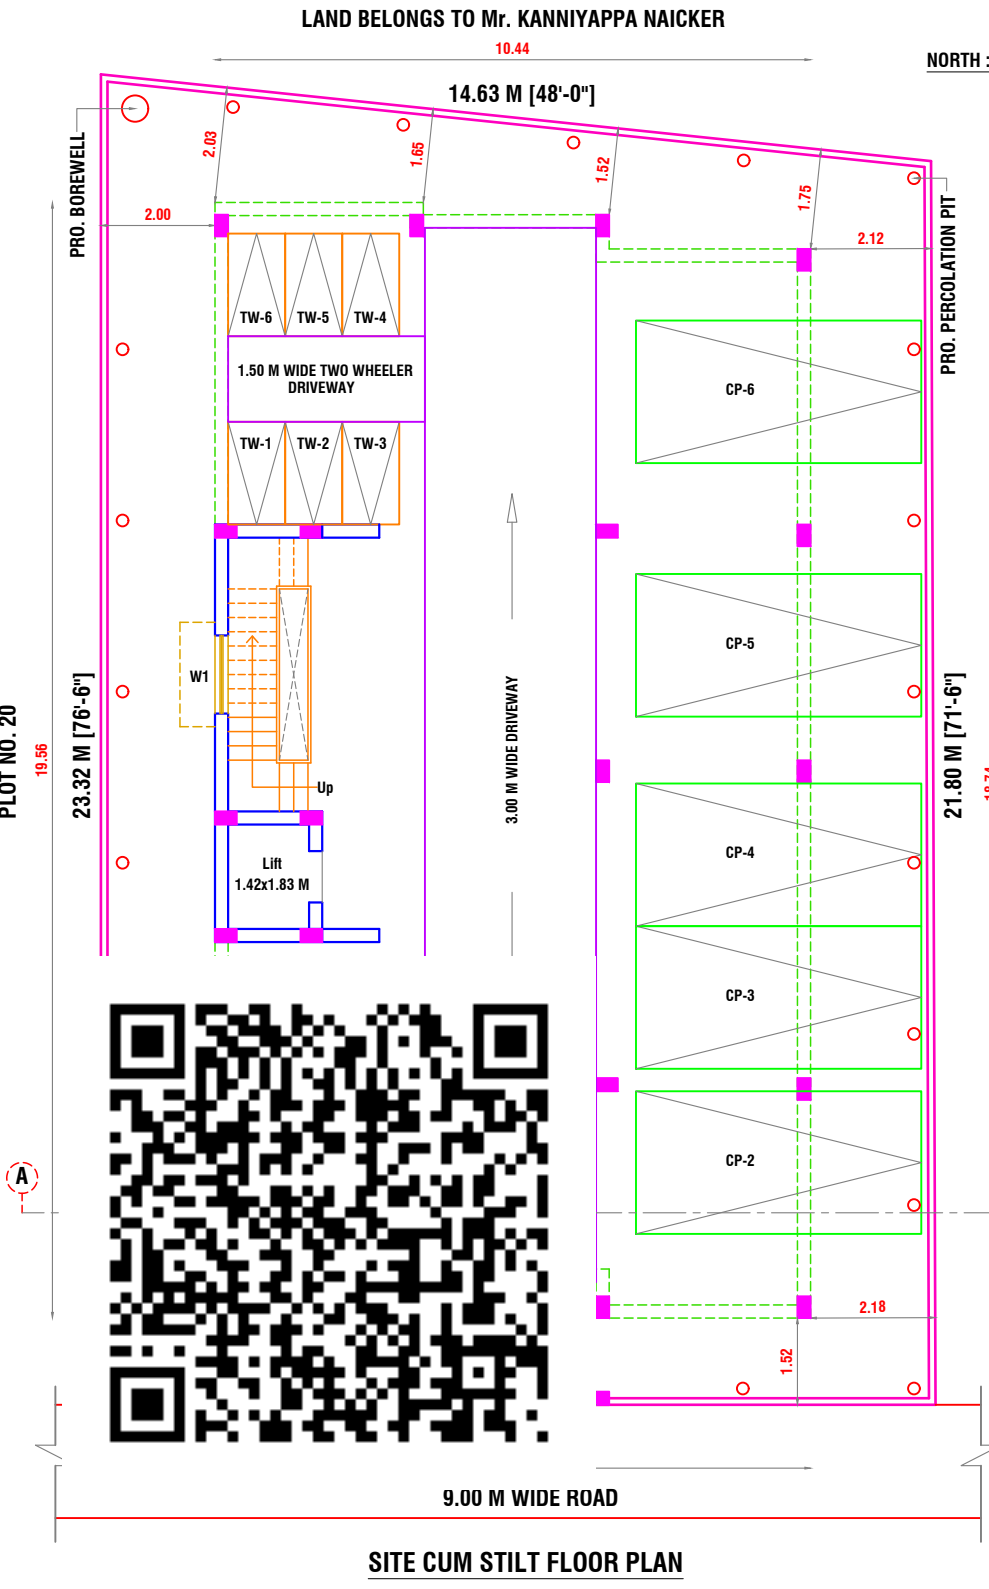


SITE CUM STILT FLOOR PLAN

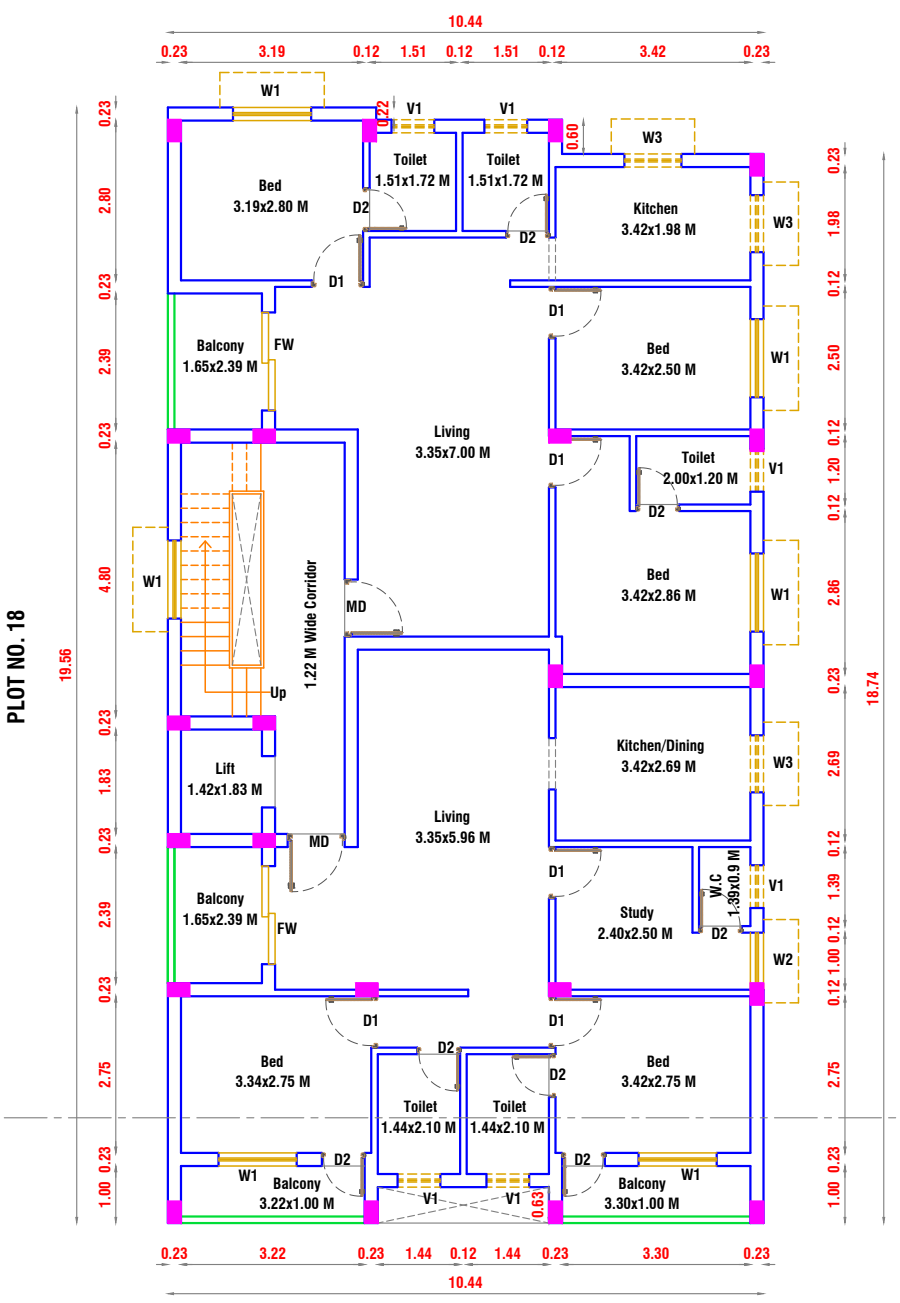

FIRST FLOOR PLAN

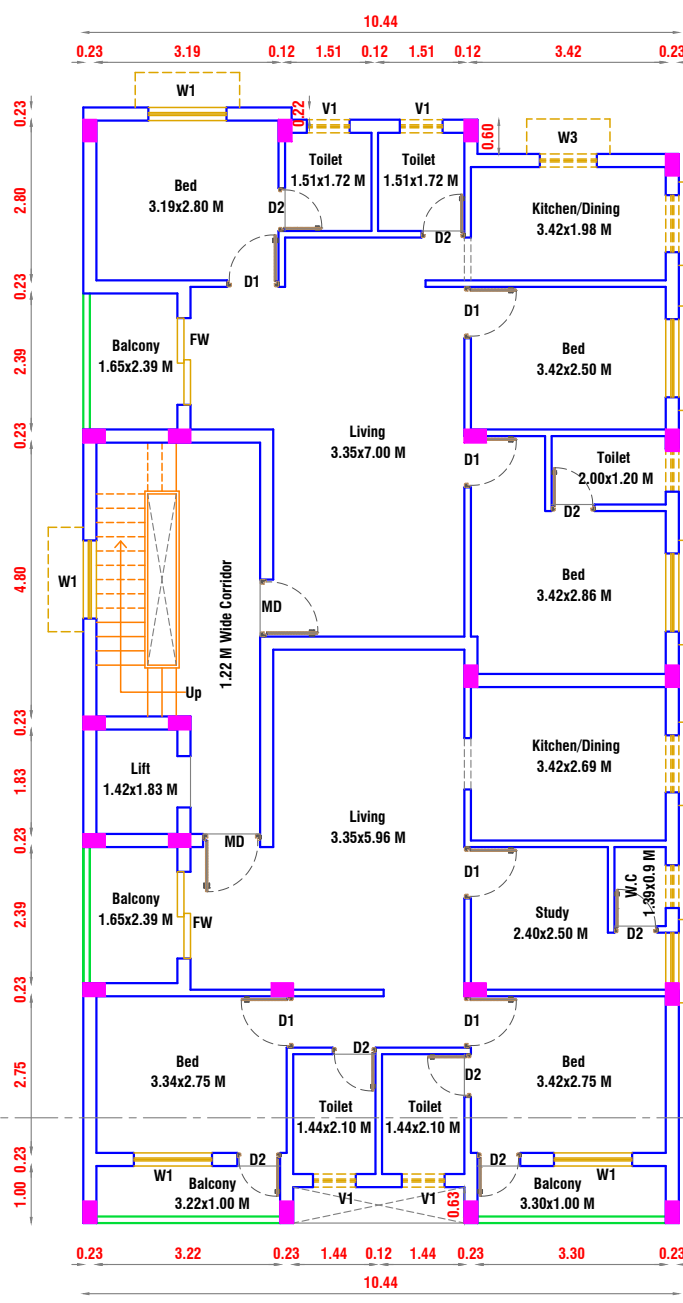

SECOND FLOOR PLAN

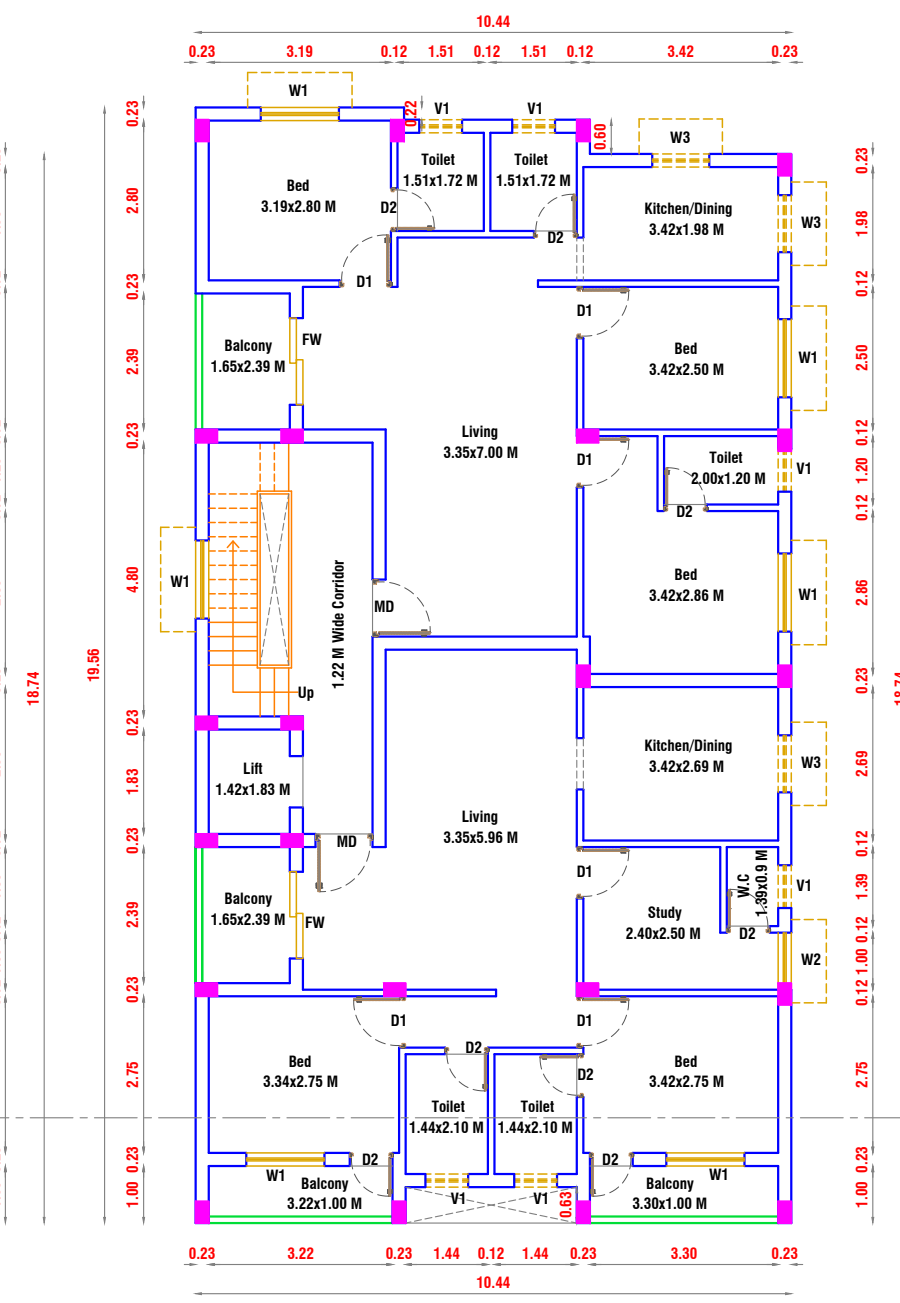

THIRD FLOOR PLAN

Eight ways to know a piece of land before you pay for it.

This report covers one part of the picture. These cover the rest, drawn from the same government records, for any property in Tamil Nadu.

LandLens One

Ask anything about a property and get an answer grounded in live government records, with the sources shown.

[/landlens/one](#)



Verify My Land

Every record check run on one property and returned as a single report.

[/landlens/verify-my-land](#)



Legal Opinion

An advocate's written opinion on the title, built on the records we pull for it.

[/landlens](#)



One Map

Every layer on one map: the parcel, its boundary, zoning, water bodies and what sits around it.

[/landlens/one/map](#)



PriceMap

What land actually changed hands for around this plot, taken from the registered deeds.

[/landlens/pricemap](#)



Build Scope

What you are allowed to build here: floor space, height, coverage and setbacks.

[/landlens/build-scope](#)



Property Tracker

Watch a property and hear about it when something new is registered against it.

[/landlens/property-tracker](#)



Deal Room

Run the transaction in one place: documents, stamping, signatures and the parties.

[/landlens/deal-room](#)



Twenty-four checks you can run yourself, at no cost.

Records and verification

The registers themselves, read for you.

Encumbrance Certificate

Patta and Chitta

Field Measurement Sketch

EC Analyzer

Bank charge check

Court case search

Seller background check

Approval check by survey

Zoning and land use

What the plan says can happen on this land.

Land use zone finder

CMDA land use check

Coastal regulation zone

Master plan check

Water bodies finder

Airport height clearance

Value and duty

What it is worth and what it costs to register.

Guideline value by street

Guideline value by survey

Stamp duty and registration fees

Capital gains

Floor space index

Area unit converter

Registers and directories

Who holds it, and which office keeps the record.

Find your registering office

Temple property check

Waqf property check

RERA register



Every free tool
/tools



Services we run
for you
/services



The LandLens
suite
/landlens/one



Every claim in this document traces back to a government record.

Legal opinions, due diligence and title verification

Building plan, layout and sub-division approvals

Completion and occupancy certificates, regularisation

Escrow, negotiation and NRI property management

Land survey, soil testing, architecture and construction

Verified RealEstate
3/350/2 Mettukuppam,
OMR Thoraipakkam,
Chennai 600 097, India
hello@verified.realestate
+91 9996 12 9996

Prepared from the registers named on the page each finding sits on. Where a register could not be read, this document says so in its place rather than leaving the gap to be read as a clean result.

