

PP

APPROVAL RECORD

Planning Permission

Chengalpattu district, Tamil Nadu

APPROVAL TYPE

Building Plan

ISSUING AUTHORITY

Rural Panchayat

The approval as the planning authority issued it, reproduced in full behind this page.

An approval speaks to what was sanctioned, not to what was built. Completion is a separate record.

PLAN SHOWING THE PROPOSED CONSTRUCTION OF STILT + 3 FLOOR COMMERCIAL BUILDING AT PLOT No - 21, IN OLD S.No - 29/1A&1B ,
OLD PATTA No - 449 & 474, AS PER NEW S.No - 29/1A9&1B9, NEW PATTA No - 926 SATHYAM GOLDEN NEST, MOOLACHERY VILLAGE,
TAMBARAM TALUK, CHENGALPET DISTRICT, ST.THOMAS MOUNT PANCHAYATH UNION LIMITS.

APPLICANT NAME : Mr.KANNAN NANDHAKUMAR.R(OWNER)
M/S.SATHYAM HOMES PVT LTD

LAYOUT PLAN WAS APPROVED BY CMDA
P.P.D/L.O.No - 284/2023
VIDE LETTER No.- LAYOUT-1/0227/2023
DATE - 12/12/2023.

PLAN INFO
PLOT_NO=21
DOOR_NO=--
SURVEY_NO=29/1A9&1B9
PATTA_NO=926
TALUK=TAMBARAM
DISTRICT=CHENGALPET
AS PER DOCUMENT=86.94
AS AT SITE= 86.94
FMB_OR_PLR= 86.94
SINGLE_FAMILY_BLDG=NO
CRZ=NO
SECURITY_ZONE=NO
ACCESS_WIDTH_M=10.01
WHETHER_GOV'T_OR_AIDED_SCHOOL=NO
PLOT_AREA_M2= 86.94
AVG_PLOT_DEPTH=8.68
AVG_PLOT_WIDTH=10.01
AREA_TYPE=OTHERS
ROAD_WIDTH=7.2
ROAD_LENGTH=100.00
BLK_1_NON_FSI_AREA=52.90
LAND_USE_ZONE=PRIMARY RESIDENTIAL
RWH_DECLARED=YES
OSR_APPLICABLE=NO
PREMIUM_FSI_REQUIRED=NO
IS_APPROVED_LAYOUT=YES
IS_SWIMMING_POOL_EXISTS=NO
BUILDING_NEAR_TO_RIVER=NO
BUILDING_NEAR_GOV'T_BLDG=NO
NOC_FOR_CONSTRUCTION_NEAR_MONUMENT=NO
JURISDICTION_TYPES= PANCHAYAT
LEASEHOLD_LAND=NO
PROVISION_FOR_GREEN_BUILDINGS_AND_SUSTAINABILITY=YES
IF_HERITAGE_TOWN_LESS_THAN_1KM_RADIUS=NO
BLOCK_1_B-SHOP_MEMBER_COUNT=1

CMDA LAND USE ZONE
PRIMARY RESIDENTIAL ZONE

ALL DIMENSIONS ARE IN METER

AREA STATEMENT	SQM
PLOT EXTENT:	
AS PER SITE	86.94
FIRST FLOOR AREA (COM.)	39.53
SECOND FLOOR AREA (COM.)	39.53
THIRD FLOOR AREA (COM.)	39.53
TOTAL FLOOR AREA	118.59
PLOT COVERAGE	46%
F.S.I	1.37
NON - FSI AREA	
STILT FLOOR AREA	39.53
HEAD ROOM AREA	13.37
PRO. COMPOUND WALL RUNNING Mtrs	-37.70m

SPECIFICATIONS

- Foundation with R.C.C. footing and columns
- Plinth beam with R.C.C.1:2:4, 230 x 300 mm
- Mat concrete for foundation with P.C.C.1:5:10
- Super structure with brick masonry in c.m.1:6
- Lintel cum sunshade with R.C.C.1:2:4
- Roof slab/roof beams with R.C.C.1:2:4
- Weathering course with Waterproof Gypsum concrete floor
- Ceramic flooring over a basecourse of c.c.1:5:10

SCHEDULE OF THE JOINERY

MD DOOR	3'6"x7'0" 1.07x2.13
D DOOR	3'0"x7'0" 0.91x2.13
D1 DOOR	2'6"x7'0" 0.76x2.13
W WINDOW	5'0"x4'0" 1.52x1.22
W1 WINDOW	6'0"x4'0" 1.82x1.22
V VENTILATOR	2'6"x2'6" 0.75x0.75
J JALLY	4'0"x4'0" 1.22x1.22

STAIRCASE DETAIL

TREAD: 10" (0.30) 5'0"(1.50)WIDE
RISER: 7" (.18)

☐	PROPOSED	SCALE
☐	ROAD	
☐	BOUNDRY	(1:100)




APPLICANT:
for SATHYAM HOMES (P) LTD.

K. Kannan
Managing Director
Mr.KANNAN NANDHAKUMAR [OWNER]

LICENSED SURVEYOR:

B. GURU PRASATH
B.GURU PRASATH,B.E.,
Registered Engineer,
RE/11/2024/9/0114
Sathyam Homes Pvt.Ltd.,
No.8/11,Sharmila Street,
Tambaram Sanitorium, Ch.47,
Mob.7904718683/Ph.044-22411082

DRAWN BY:
GURU PRASATH (SATHYAM HOMES PVT LTD)
PH: 7904718683

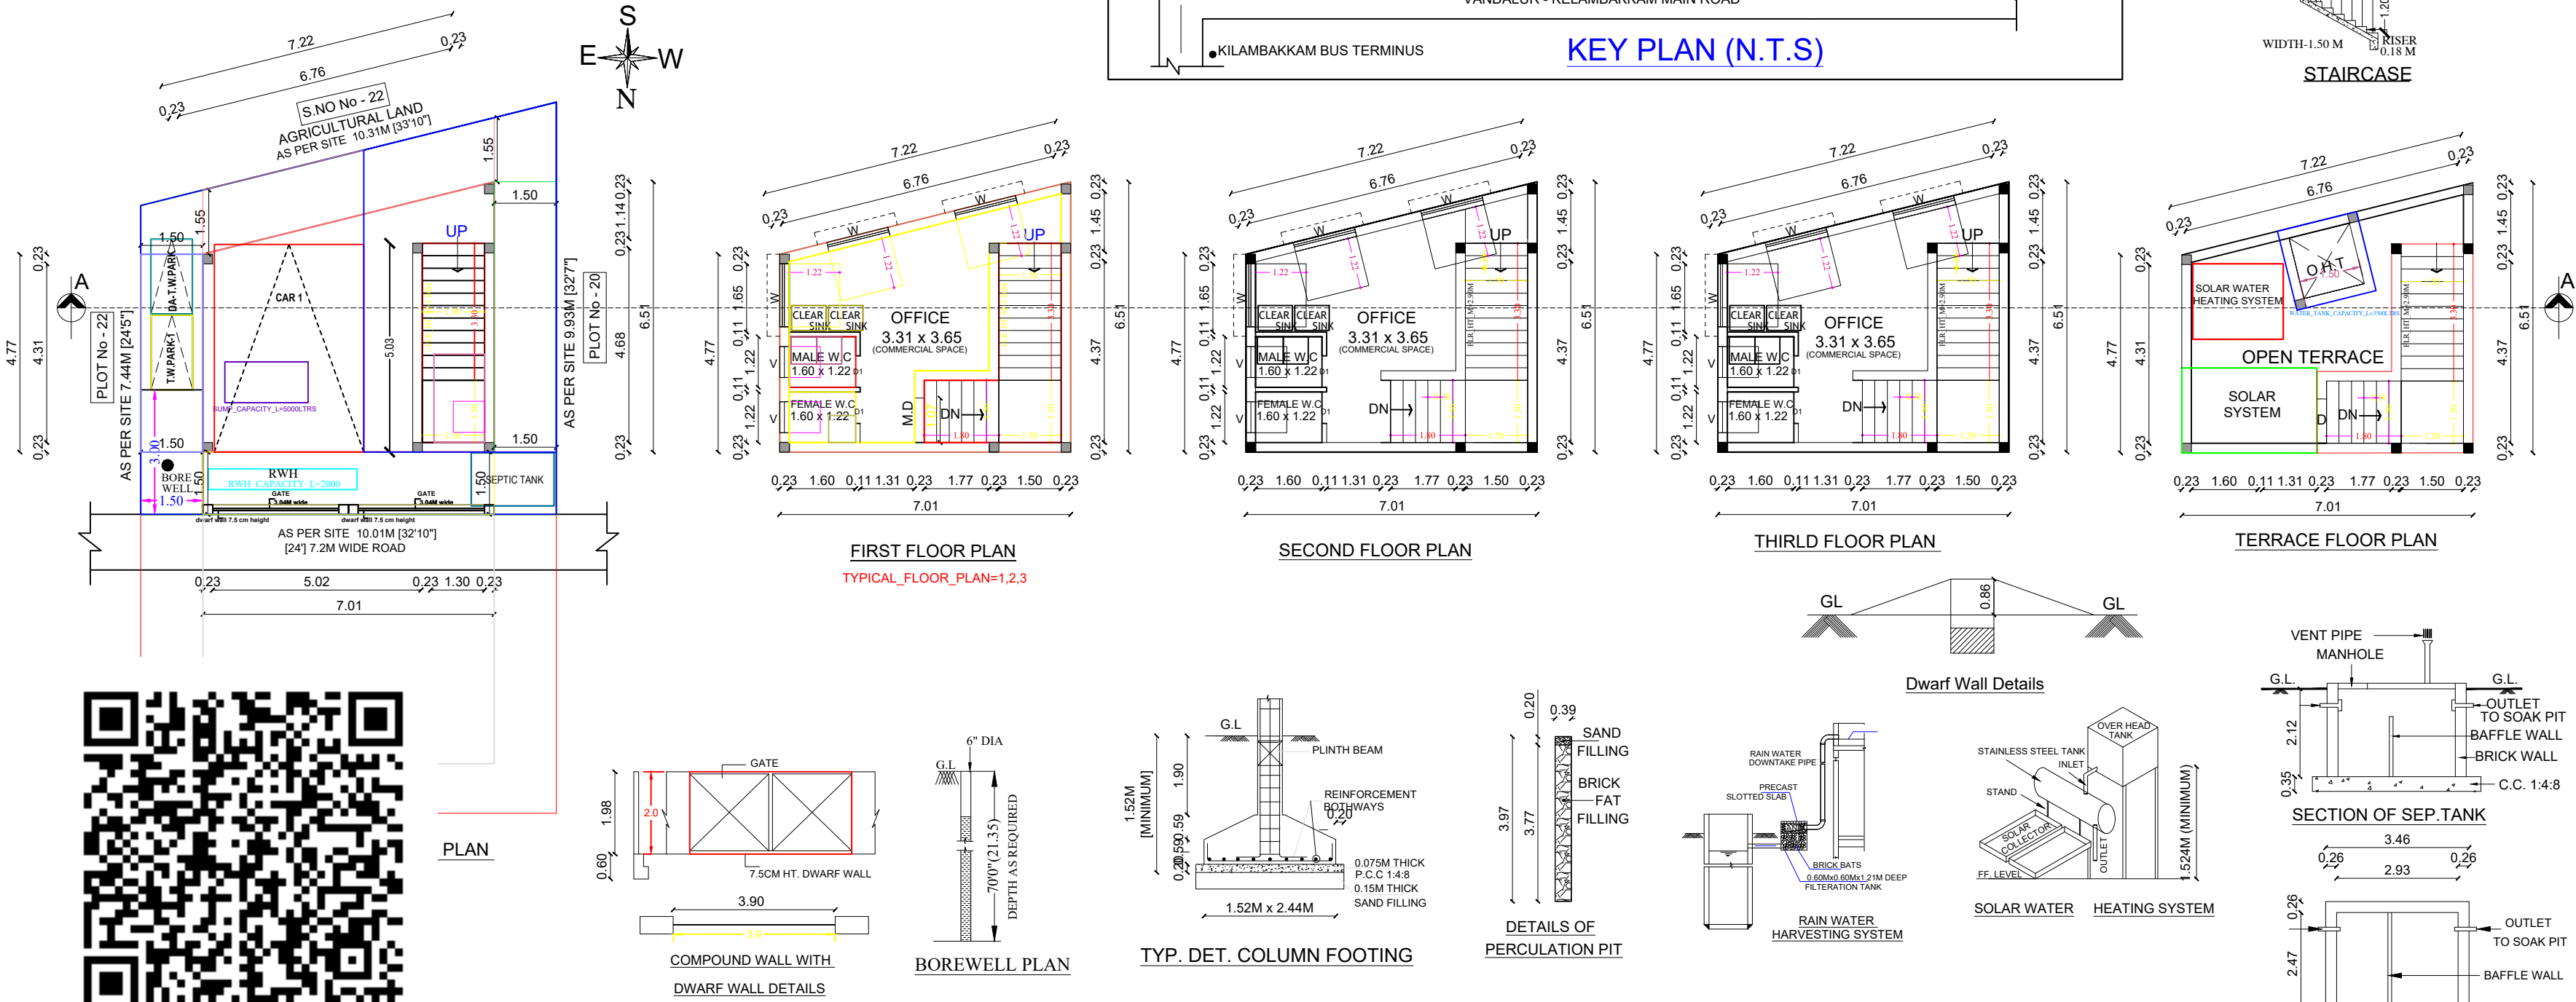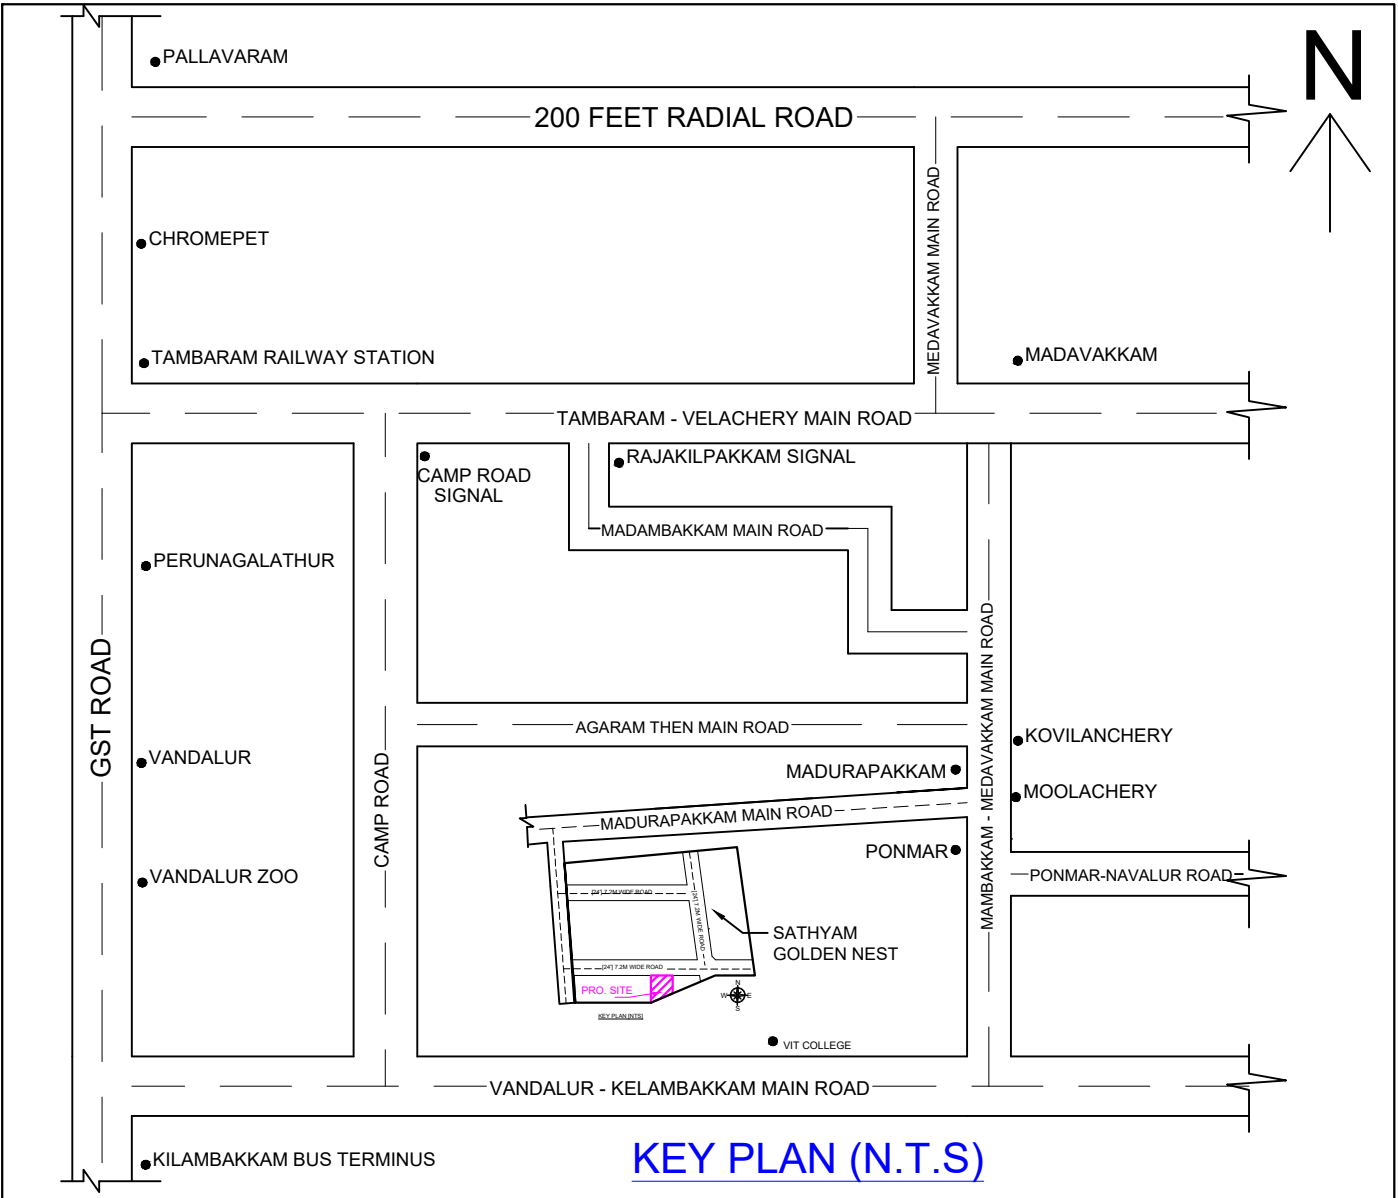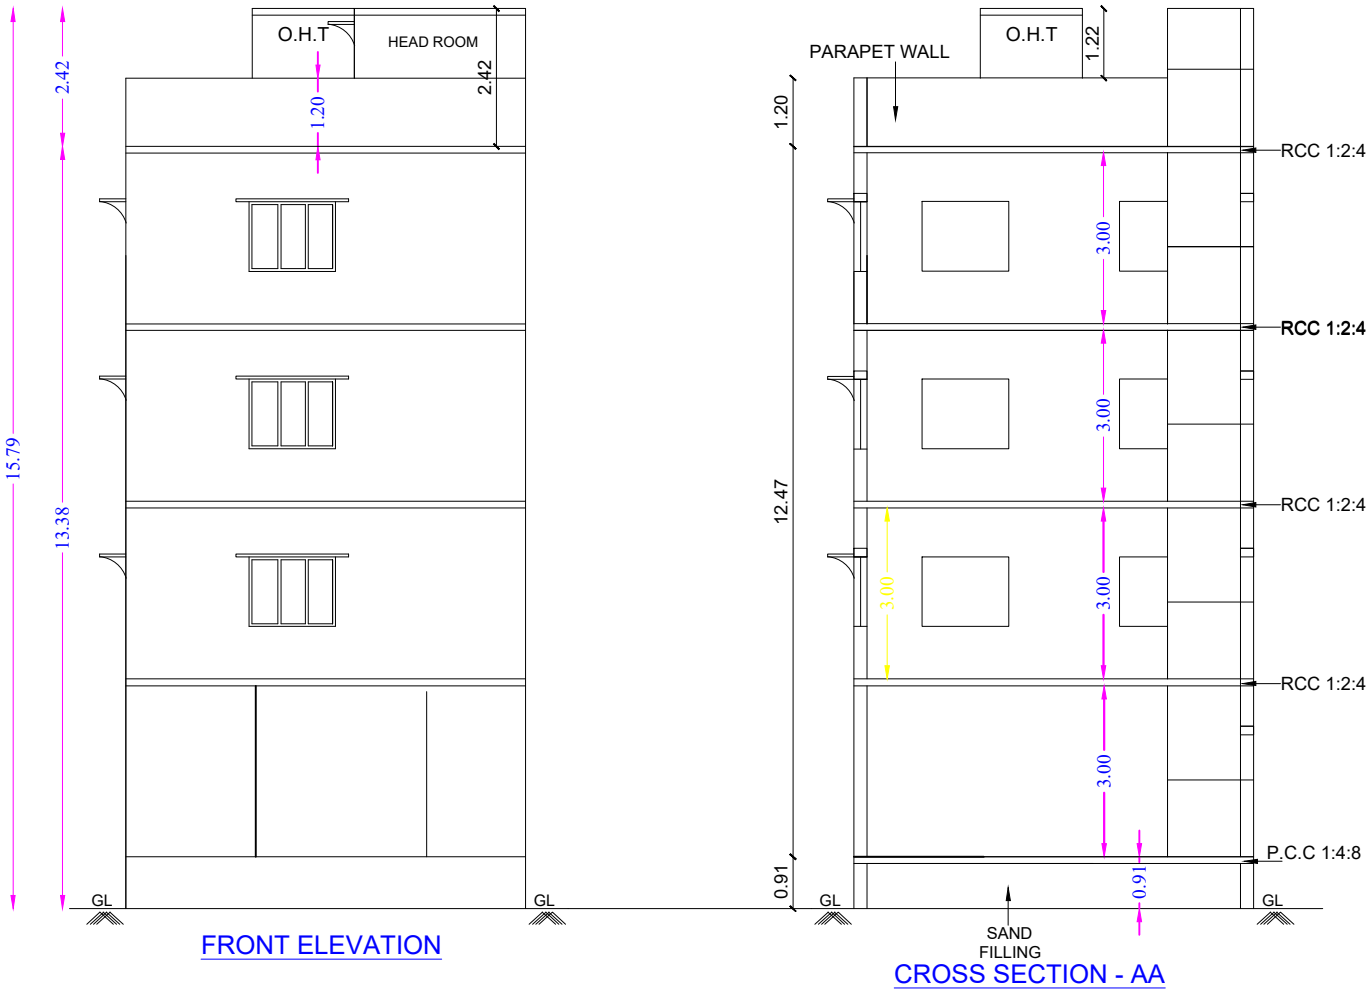

Eight ways to know a piece of land before you pay for it.

This report covers one part of the picture. These cover the rest, drawn from the same government records, for any property in Tamil Nadu.

LandLens One

Ask anything about a property and get an answer grounded in live government records, with the sources shown.

[/landlens/one](#)



Verify My Land

Every record check run on one property and returned as a single report.

[/landlens/verify-my-land](#)



Legal Opinion

An advocate's written opinion on the title, built on the records we pull for it.

[/landlens](#)



One Map

Every layer on one map: the parcel, its boundary, zoning, water bodies and what sits around it.

[/landlens/one/map](#)



PriceMap

What land actually changed hands for around this plot, taken from the registered deeds.

[/landlens/pricemap](#)



Build Scope

What you are allowed to build here: floor space, height, coverage and setbacks.

[/landlens/build-scope](#)



Property Tracker

Watch a property and hear about it when something new is registered against it.

[/landlens/property-tracker](#)



Deal Room

Run the transaction in one place: documents, stamping, signatures and the parties.

[/landlens/deal-room](#)



Twenty-four checks you can run yourself, at no cost.

Records and verification

The registers themselves, read for you.

Encumbrance Certificate

Patta and Chitta

Field Measurement Sketch

EC Analyzer

Bank charge check

Court case search

Seller background check

Approval check by survey

Value and duty

What it is worth and what it costs to register.

Guideline value by street

Guideline value by survey

Stamp duty and registration fees

Capital gains

Floor space index

Area unit converter

Zoning and land use

What the plan says can happen on this land.

Land use zone finder

CMDA land use check

Coastal regulation zone

Master plan check

Water bodies finder

Airport height clearance

Registers and directories

Who holds it, and which office keeps the record.

Find your registering office

Temple property check

Waqf property check

RERA register



Every free tool
/tools



Services we run
for you
/services



The LandLens
suite
/landlens/one



Every claim in this document traces back to a government record.

Legal opinions, due diligence and title verification

Building plan, layout and sub-division approvals

Completion and occupancy certificates, regularisation

Escrow, negotiation and NRI property management

Land survey, soil testing, architecture and construction

Verified RealEstate
3/350/2 Mettukuppam,
OMR Thoraipakkam,
Chennai 600 097, India
hello@verified.realestate
+91 9996 12 9996

Prepared from the registers named on the page each finding sits on. Where a register could not be read, this document says so in its place rather than leaving the gap to be read as a clean result.

