

PP

APPROVAL RECORD

Planning Permission

Chengalpattu district, Tamil Nadu

APPROVAL TYPE

Building Plan

ISSUING AUTHORITY

Rural Panchayat

The approval as the planning authority issued it, reproduced in full behind this page.

An approval speaks to what was sanctioned, not to what was built. Completion is a separate record.

SITE AND DETAILED PLAN SHOWING THE PROPOSED CONSTRUCTION OF R.C.C ROOF STILT FLOOR, FIRST FLOOR, SECOND FLOOR & THIRD FLOOR RESIDENTIAL BUILDING IN PLOT.NO:81, S.F NO:55/19 AT "OMR ONE LAYOUT" EGATTUR VILLAGE & MUTTUKADU PANCHAYAT, THIRUPORUR TALUK, CHENGALPATTU DISTRICT.

APPLICANT :- Ms .MULAKALA VASANTHA LAKSHMI, D/O. Mr.MULAKALA RAMAKRISHNA CHOWDARY.

HEAT WATER TANK
OPEN TERRACE
FLOOR LEVEL
SIDE ELEVATION

SOLAR PANNEL
PLAN

SOLAR WATER HEATER
(NOT TO SCALE)

SECTION ON AA

WASTE WATER RECYCLING UNIT

DETAILED DRAWING FOR SEPTIC TANK WITH DISPERSION TRENCH 225 GALLONS CAPACITY OF 1000 LITRES

MANHOLE 0.45 SQW WITH AIR TIGHT COVER
VENTILATOR SHAFT 0.10 DIA
015 OSW INLET
010TK DWARK WALL
CM 1:3
BRICK WORK IN CM 1:3
INSPECTION CHAMBER
03 TK SAND ENCLOSING ALL SIDES
PLAN OF SEPTIC TANK
PLAN OF DISPERSION TRENCH

DETAILS OF EARTHQUAKE :

STRUCTURAL PLAN
AT J. JOINT
JUNCTION
AT J. JOINT
JUNCTION
VERTICAL REINFORCEMENT AT JAMBS OF OPENINGS
ALINTEL BAND
CON MIX MD0
JAMB REINFORCEMENT
PLINTH BAND
06 @ 150 - 2 TOR 8
WINDOW / DOOR
Lintel Band
JAMB reinforcement on mix MD0
plinth band

STAIRCASE DETAILS (NOT TO SCALE)

T - TREAD : 0.25M
R - RISE : 0.175 M
W - WIDTH : 0.90 M


DETAILED PLAN OF RAINWATER PERCOLATION AND COLLECTION PIT

SAND FILLING
2.7M
BRICK BATS
0.91 DIA
SECTION ON "A-B"
0.91 DIA
PLAN

IF JOINERIES

1.13	W1 - WINDOW	1.22 X 1.22
2.13		
2.13		
2.13		
91 X 0.61		

SHEET -1

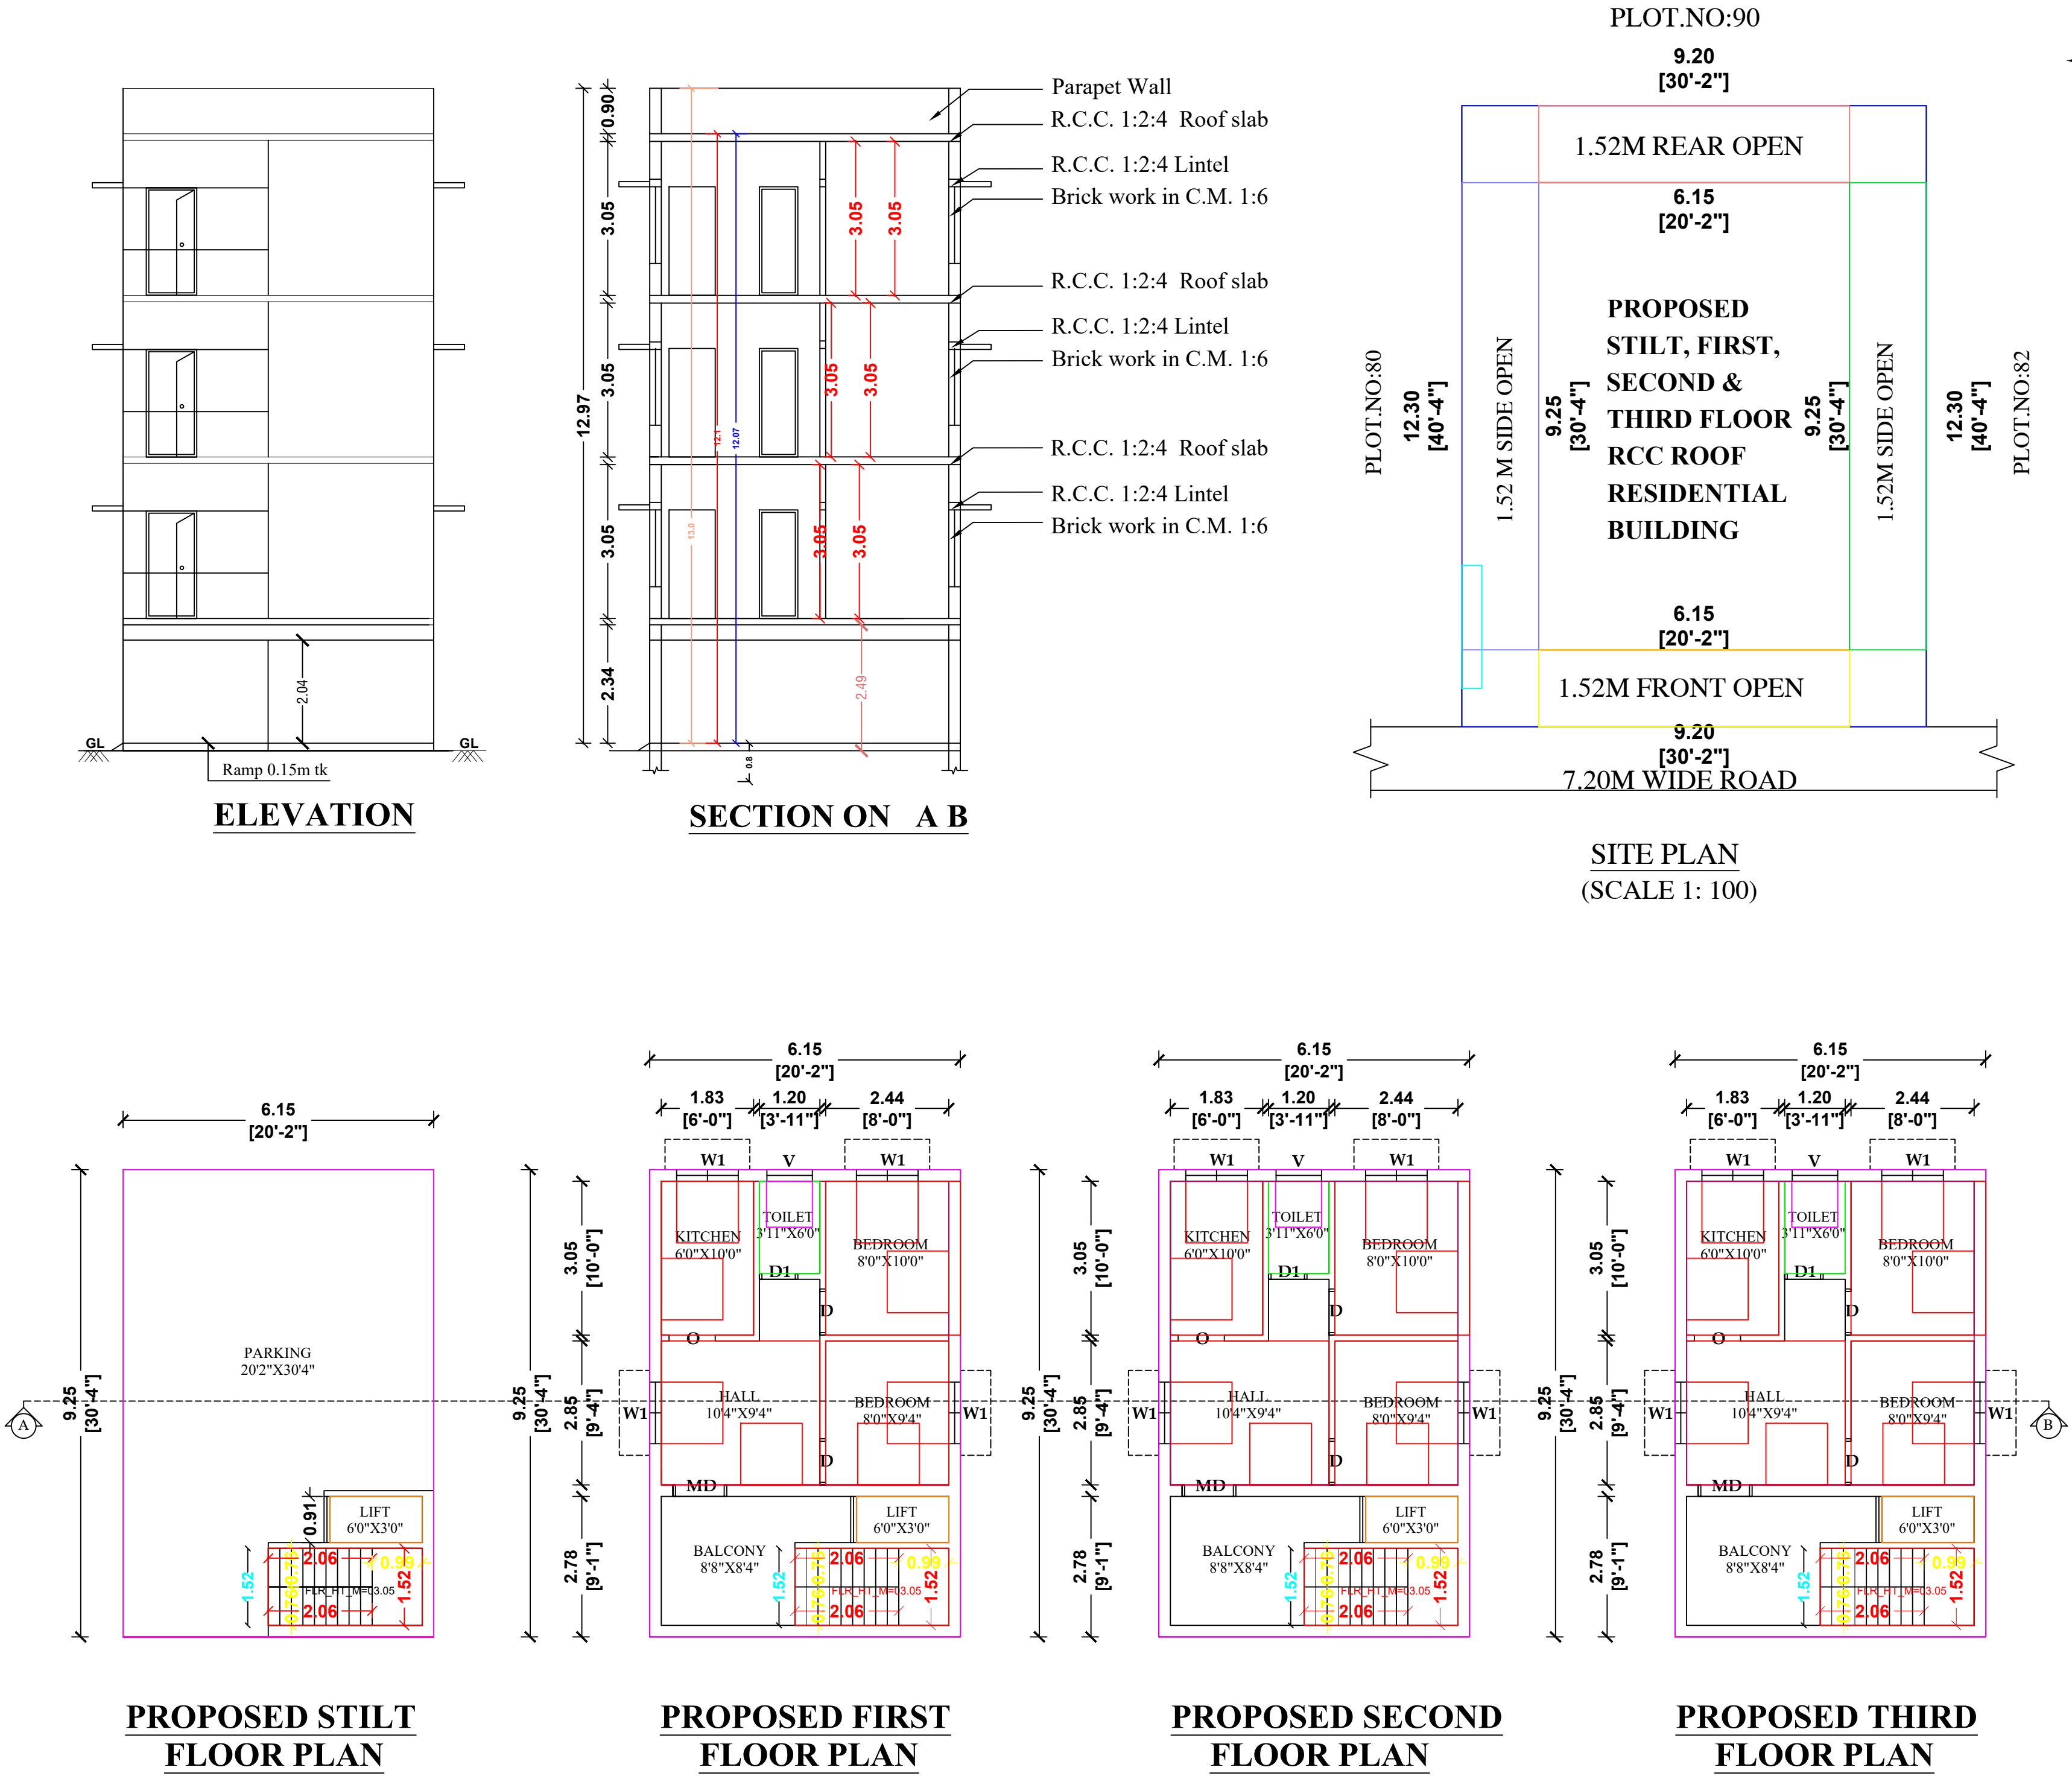

APPROVAL AUTHORITY:

AREA DETAILS	SQ.M	SQ.FEET
AREA OF THE SITE	112.28	1208.58

FSI AREA

FIRST FLOOR BUILDING AREA	56.92	612.68
SECOND FLOOR BUILDING AREA	56.92	612.68
THIRD FLOOR BUILDING AREA	56.92	612.68
TOTAL FSI AREA	170.76	1838.04

NON FSI AREA

STILT FLOOR BUILDING AREA	56.92	612.68
---------------------------	-------	--------

TOTAL AREA (FSI + NON FSI)

TOTAL BUILDING AREA	227.68	2450.78
AREA OF OPEN SPACE	55.36	595.90

COLOUR INDEX

SITE BOUNDARY	☐
PRO.R.C.C ROOF BUILDING	☐
RAINWATER STORAGE PIT	☐
ROAD	☐

M.Vasantha Lakshmi

APPLICANT:-

Er. T.SARAVANAN B.E.,
REGISTERED ENGINEER GRADE-III,
REG.NO:032/LS/2022/00018,
MANGALAM ROAD,
TIRUPPUR-601604,
Cell: 9543242754.

REGISTERED ENGINEER:

Eight ways to know a piece of land before you pay for it.

This report covers one part of the picture. These cover the rest, drawn from the same government records, for any property in Tamil Nadu.

LandLens One

Ask anything about a property and get an answer grounded in live government records, with the sources shown.

[/landlens/one](#)



Verify My Land

Every record check run on one property and returned as a single report.

[/landlens/verify-my-land](#)



Legal Opinion

An advocate's written opinion on the title, built on the records we pull for it.

[/landlens](#)



One Map

Every layer on one map: the parcel, its boundary, zoning, water bodies and what sits around it.

[/landlens/one/map](#)



PriceMap

What land actually changed hands for around this plot, taken from the registered deeds.

[/landlens/pricemap](#)



Build Scope

What you are allowed to build here: floor space, height, coverage and setbacks.

[/landlens/build-scope](#)



Property Tracker

Watch a property and hear about it when something new is registered against it.

[/landlens/property-tracker](#)



Deal Room

Run the transaction in one place: documents, stamping, signatures and the parties.

[/landlens/deal-room](#)



Twenty-four checks you can run yourself, at no cost.

Records and verification

The registers themselves, read for you.

Encumbrance Certificate

Patta and Chitta

Field Measurement Sketch

EC Analyzer

Bank charge check

Court case search

Seller background check

Approval check by survey

Value and duty

What it is worth and what it costs to register.

Guideline value by street

Guideline value by survey

Stamp duty and registration fees

Capital gains

Floor space index

Area unit converter

Zoning and land use

What the plan says can happen on this land.

Land use zone finder

CMDA land use check

Coastal regulation zone

Master plan check

Water bodies finder

Airport height clearance

Registers and directories

Who holds it, and which office keeps the record.

Find your registering office

Temple property check

Waqf property check

RERA register



Every free tool
/tools



Services we run
for you
/services



The LandLens
suite
/landlens/one



Every claim in this document traces back to a government record.

Legal opinions, due diligence and title verification

Building plan, layout and sub-division approvals

Completion and occupancy certificates, regularisation

Escrow, negotiation and NRI property management

Land survey, soil testing, architecture and construction

Verified RealEstate
3/350/2 Mettukuppam,
OMR Thoraipakkam,
Chennai 600 097, India
hello@verified.realestate
+91 9996 12 9996

Prepared from the registers named on the page each finding sits on. Where a register could not be read, this document says so in its place rather than leaving the gap to be read as a clean result.

