

PP

APPROVAL RECORD

Planning Permission

Chengalpattu district, Tamil Nadu

APPROVAL TYPE

Building Plan

ISSUING AUTHORITY


Rural Panchayat

The approval as the planning authority issued it, reproduced in full behind this page.


An approval speaks to what was sanctioned, not to what was built. Completion is a separate record.

PLAN SHOWING THE PROPOSED CONSTRUCTION OF A RESIDENTIAL BUILDING AT S.NO.10/16,
PATTA No.5314, FARM No.497, HAPPY BAY , MUGAIYUR VILLAGE, LATHUR PANCHAYAT UNION,
CHEYYUR TALUK, CHENGALPATTU DISTRICT.

OFFICE USE

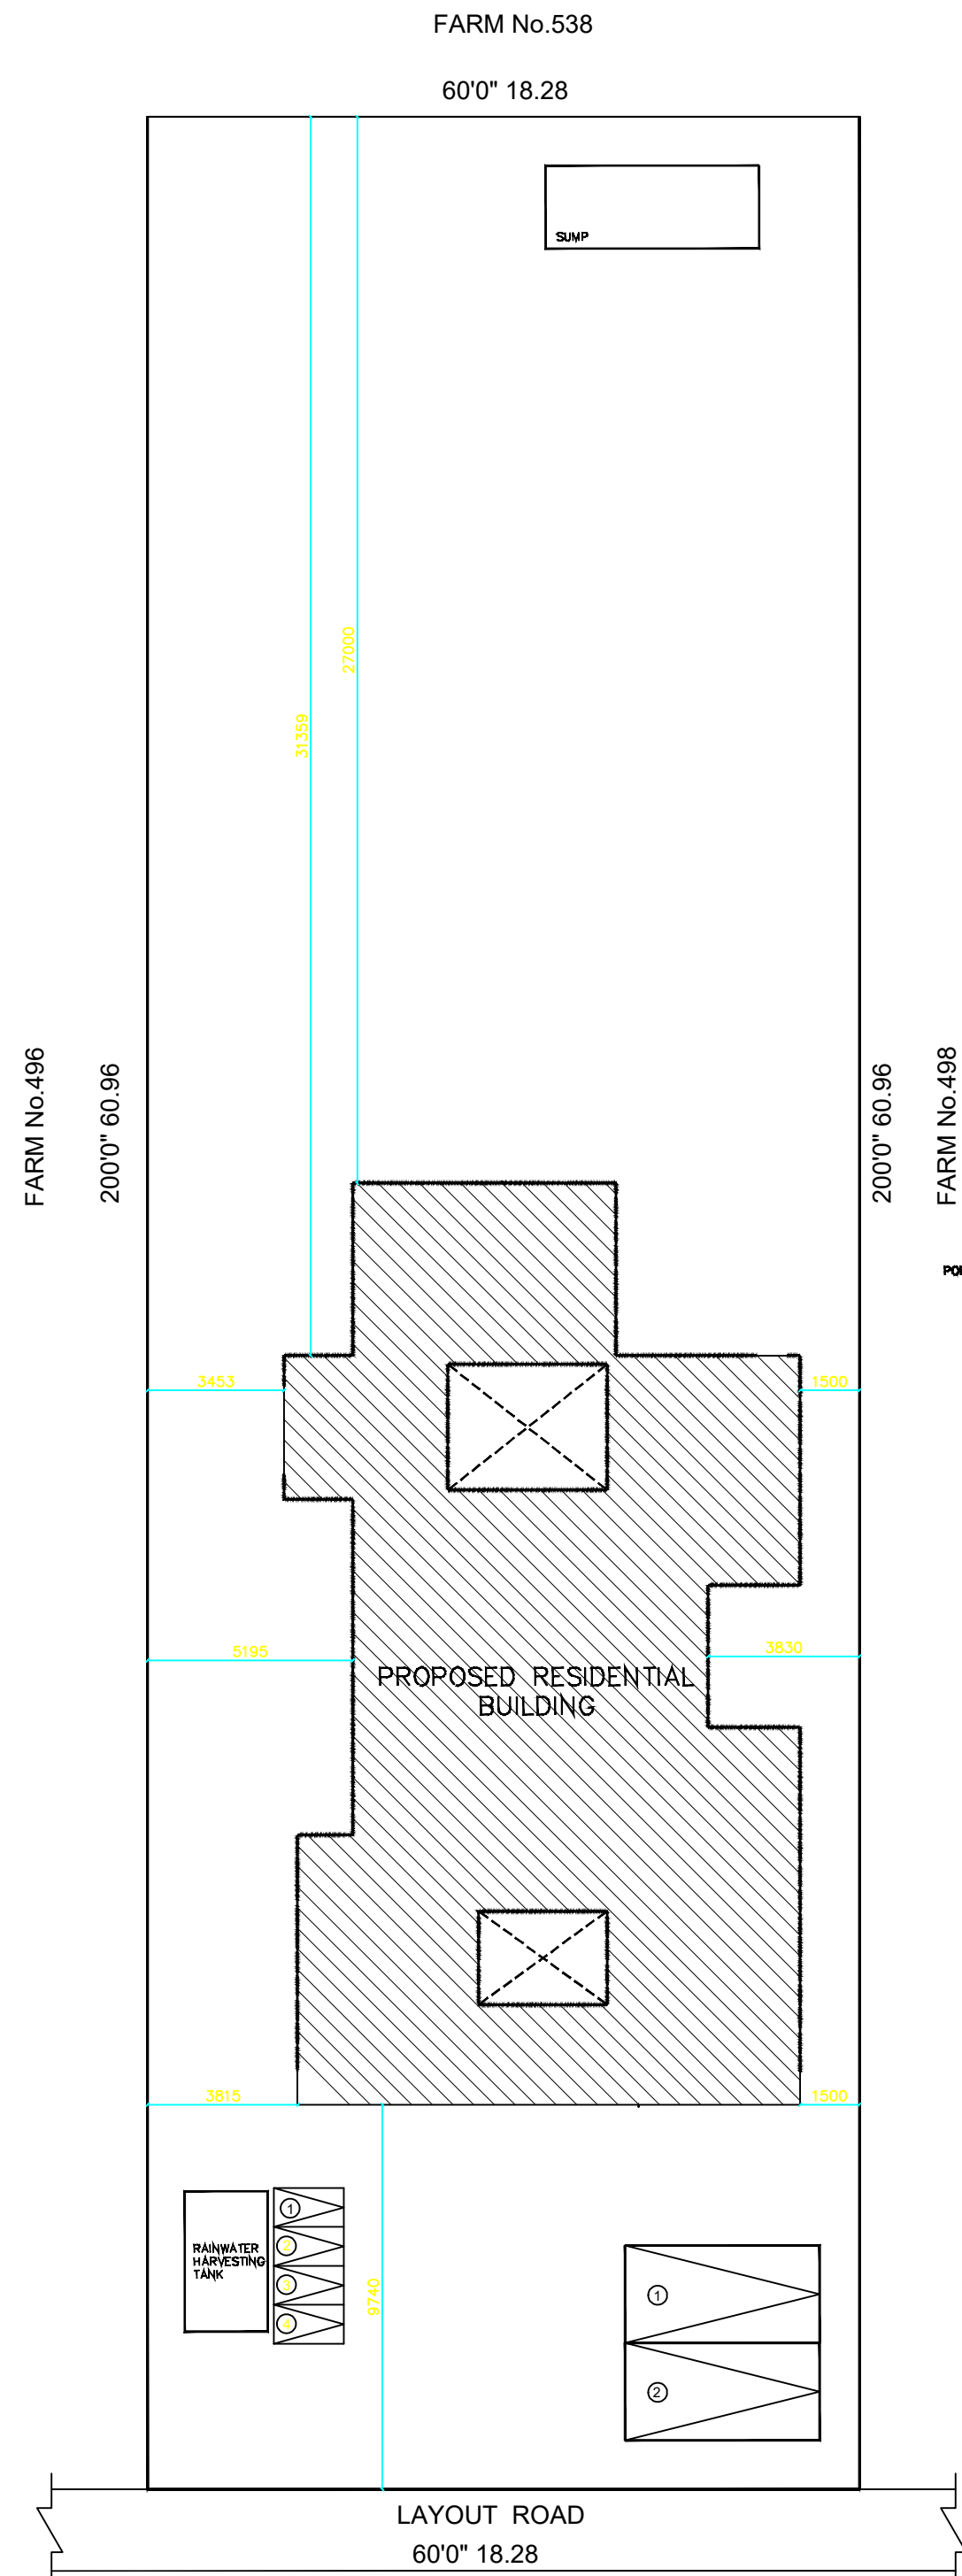


AN

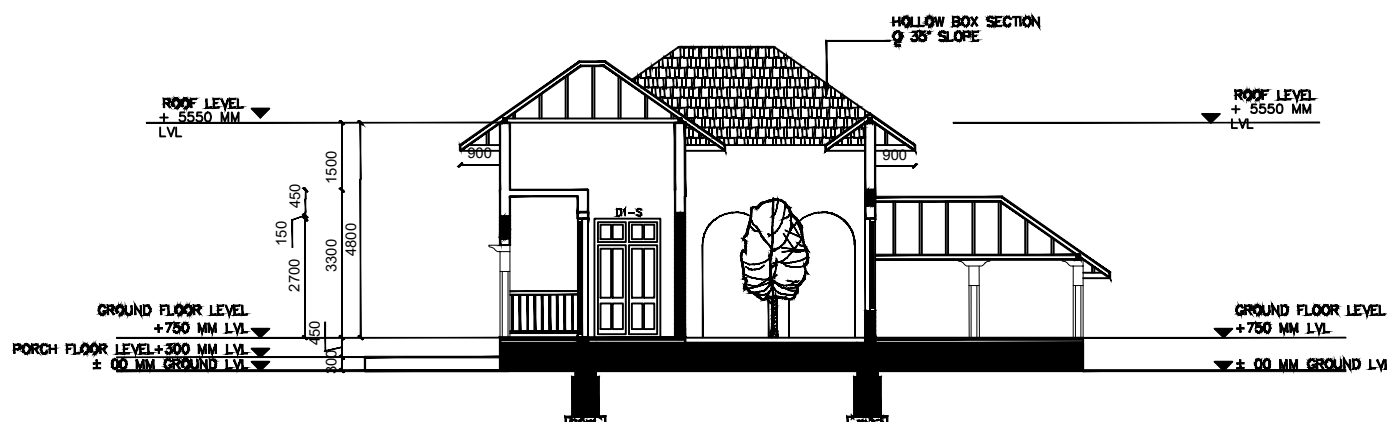


SECTION AA





ELEVATION

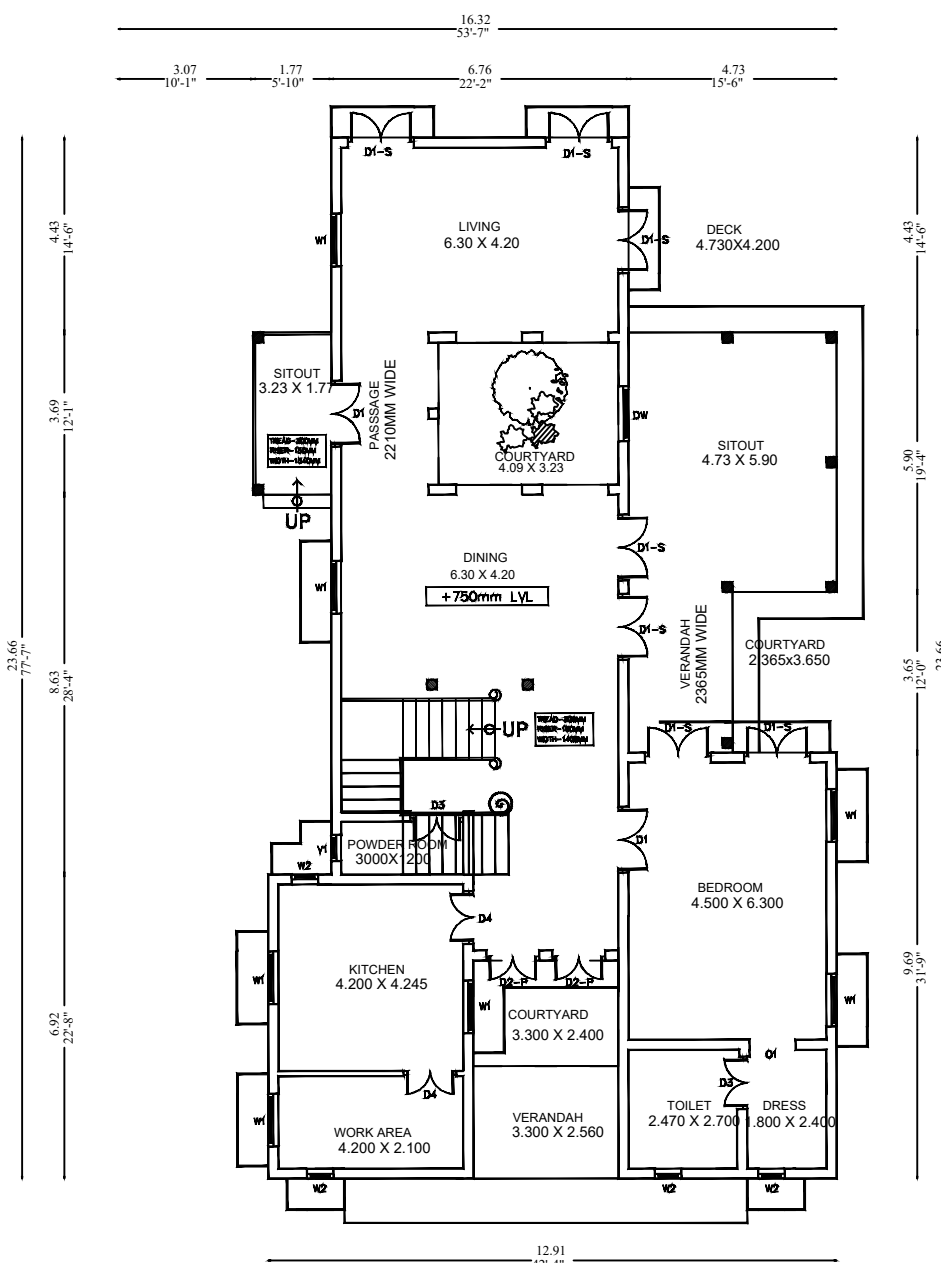


GROUND FLOOR PLAN

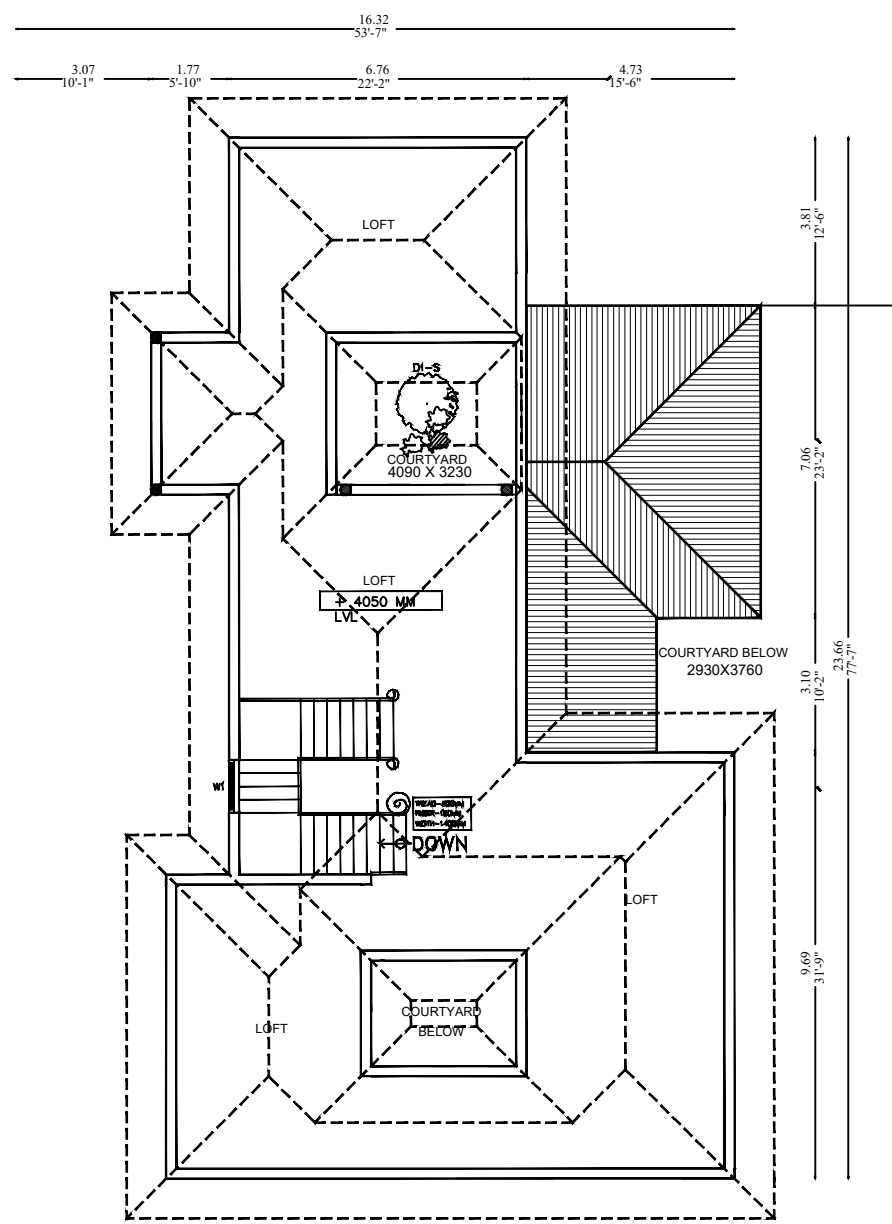

TERRACE FLOOR PLAN

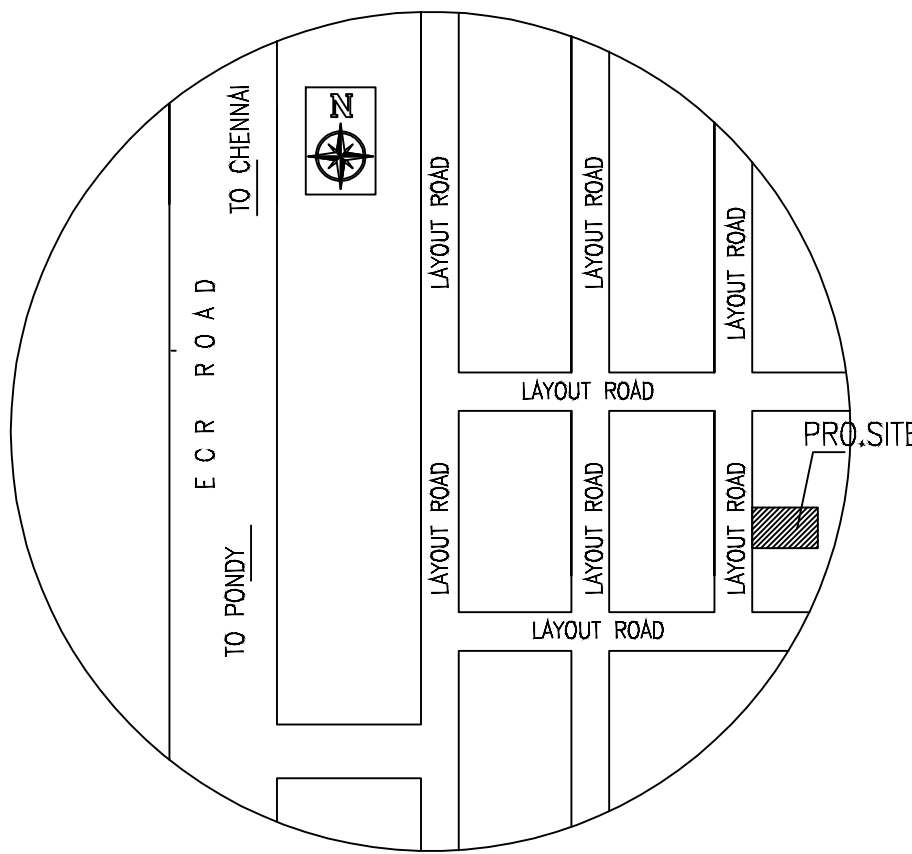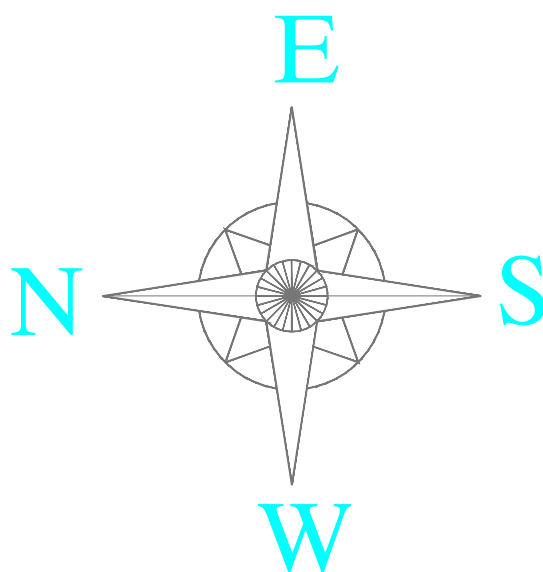


KEY PLAN

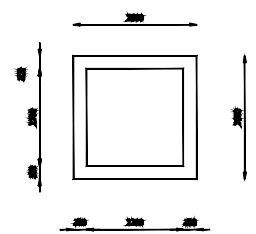


PLAN SOAK PIT

SCALE: 1:2

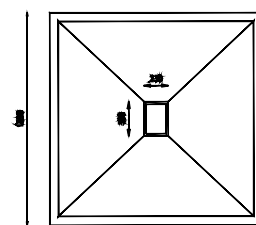


FOUNDATION PLAN

SCALE: 1:3

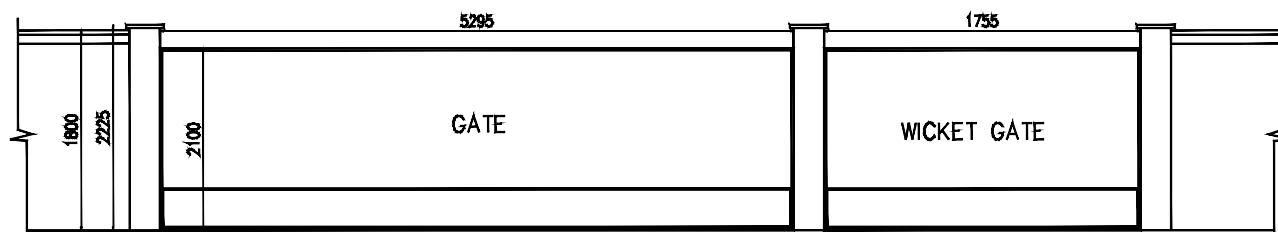


GATE ELEVATION
COMPOUND WALL DETAILS

SCALE: 1:3

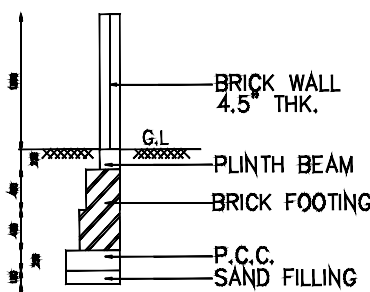

COMPOUND WALL DETAILS

SCALE: 1:2

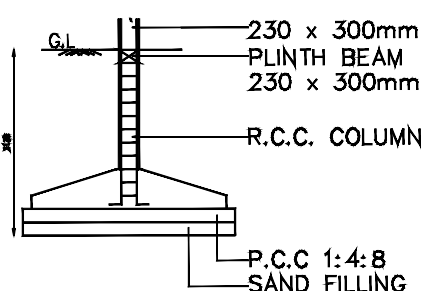


ELEVATION - AA
FOUNDATION DETAIL


SCALE: 1:5

SECTION

SCALE: 1:2

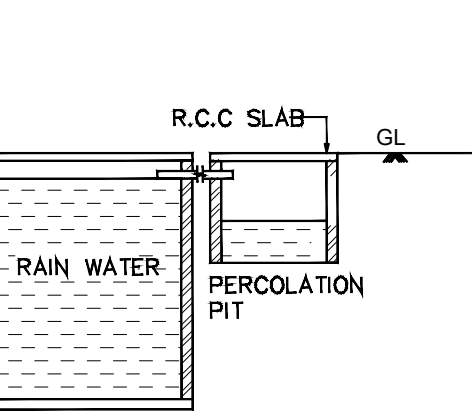

SECTION A-A

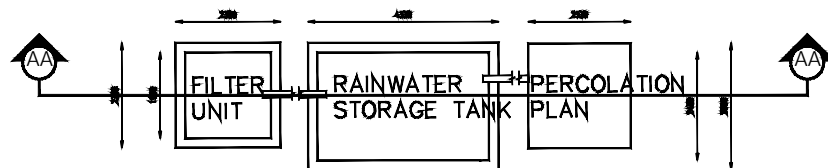

PLAN RAINWATER HARVESTING TANK

NOTE : ALL DIMENSIONS ARE IN "mm".

SCHEDULE OF JOINERY :

TYPE	SIZE	DESCRIPTION
D1-S	1500X2700	PANELLED DOOR
D1	1500X2700	PANELLED DOOR
D2-P	1200X2700	STAINED GLASS- P
D2-T	1200X2700	STAINED GLASS- T
D3	1200X2700	PANELLED DOOR
D4	1200X2100	GLAZED DOOR
W1	1200X2100	WINDOW
W2	600X2100	WINDOW
V1	600X1200	VENTILATOR
O1	1050X2550	OPENING
DW	1250X2100	DECORATIVE WINDOW

SPECIFICATIONS:

1. FOUNDATION IN RCC FOOTING
2. RCC PLINTH BEAM, LINTELBEAM, SUNSHADE AND ROOF SLAB ETC. IN C.M. 1:2:4.
3. B.W IN SUPER STRUCTURE AND PARAPET WALL ETC. IN CM 1:6
4. TILE FLOORING IN CM 1:6
5. PLASTERING OF WALLS IN C.M. 1:5.
6. ALL WOOD WORKS ARE IN T.W. AND COUNTRY WOOD
7. TWO COATS OF COLOUR AND WHITE WASH
8. TWO COATS OF PAINT OVER ONE COAT OF PRIMER.
9. WEATHERING COURSE IN C.M AND ONE COURSE OF FLAT TILES LAID TO SLOPE.

- PROPOSED
- BOUNDARY
- DRAINAGE LINE
- RAINWATER PIPE
- SEWAGE PIPE

AREA DETAILS

	SQ.FT.	SQ.MT.
PLOT AREA	:12000.00	1114.80
PRO.G.F.BUILDING AREA	: 2483.23	230.7
PRO.HEADROOM AREA	: 122.7	11.4
TOTAL BUILT-UP AREA	: 2605.93	242.1
F.S.I	: 0.2	
C O V E R A G E	: 21.54 %	
OPEN SPACE AREA	: 9414.8	874.63

OWNER NAME : Mr.BENNY KURIAKOSE

Mrs.MILLY MATHEW

Benny Kuriaiose
Milly Matheew

M. DOSS, D.C.E.,
Registered Engineer Grade-II (RE)
Reg. No : 018 / LS / 2023 / 00001
PARVATHY CONSTRUCTION
No: 7/6, CN Mahadevan Street,
Chengalpattu - 603 001
Cell : 9962 33 9625

LICENSED SURVEYOR

Eight ways to know a piece of land before you pay for it.

This report covers one part of the picture. These cover the rest, drawn from the same government records, for any property in Tamil Nadu.

LandLens One

Ask anything about a property and get an answer grounded in live government records, with the sources shown.

[/landlens/one](#)



Verify My Land

Every record check run on one property and returned as a single report.

[/landlens/verify-my-land](#)



Legal Opinion

An advocate's written opinion on the title, built on the records we pull for it.

[/landlens](#)



One Map

Every layer on one map: the parcel, its boundary, zoning, water bodies and what sits around it.

[/landlens/one/map](#)



PriceMap

What land actually changed hands for around this plot, taken from the registered deeds.

[/landlens/pricemap](#)



Build Scope

What you are allowed to build here: floor space, height, coverage and setbacks.

[/landlens/build-scope](#)



Property Tracker

Watch a property and hear about it when something new is registered against it.

[/landlens/property-tracker](#)



Deal Room

Run the transaction in one place: documents, stamping, signatures and the parties.

[/landlens/deal-room](#)



Twenty-four checks you can run yourself, at no cost.

Records and verification

The registers themselves, read for you.

Encumbrance Certificate

Patta and Chitta

Field Measurement Sketch

EC Analyzer

Bank charge check

Court case search

Seller background check

Approval check by survey

Value and duty

What it is worth and what it costs to register.

Guideline value by street

Guideline value by survey

Stamp duty and registration fees

Capital gains

Floor space index

Area unit converter

Zoning and land use

What the plan says can happen on this land.

Land use zone finder

CMDA land use check

Coastal regulation zone

Master plan check

Water bodies finder

Airport height clearance

Registers and directories

Who holds it, and which office keeps the record.

Find your registering office

Temple property check

Waqf property check

RERA register



Every free tool
/tools



Services we run
for you
/services



The LandLens
suite
/landlens/one



Every claim in this document traces back to a government record.

Legal opinions, due diligence and title verification

Building plan, layout and sub-division approvals

Completion and occupancy certificates, regularisation

Escrow, negotiation and NRI property management

Land survey, soil testing, architecture and construction

Verified RealEstate
3/350/2 Mettukuppam,
OMR Thoraipakkam,
Chennai 600 097, India
hello@verified.realestate
+91 9996 12 9996

Prepared from the registers named on the page each finding sits on. Where a register could not be read, this document says so in its place rather than leaving the gap to be read as a clean result.

