



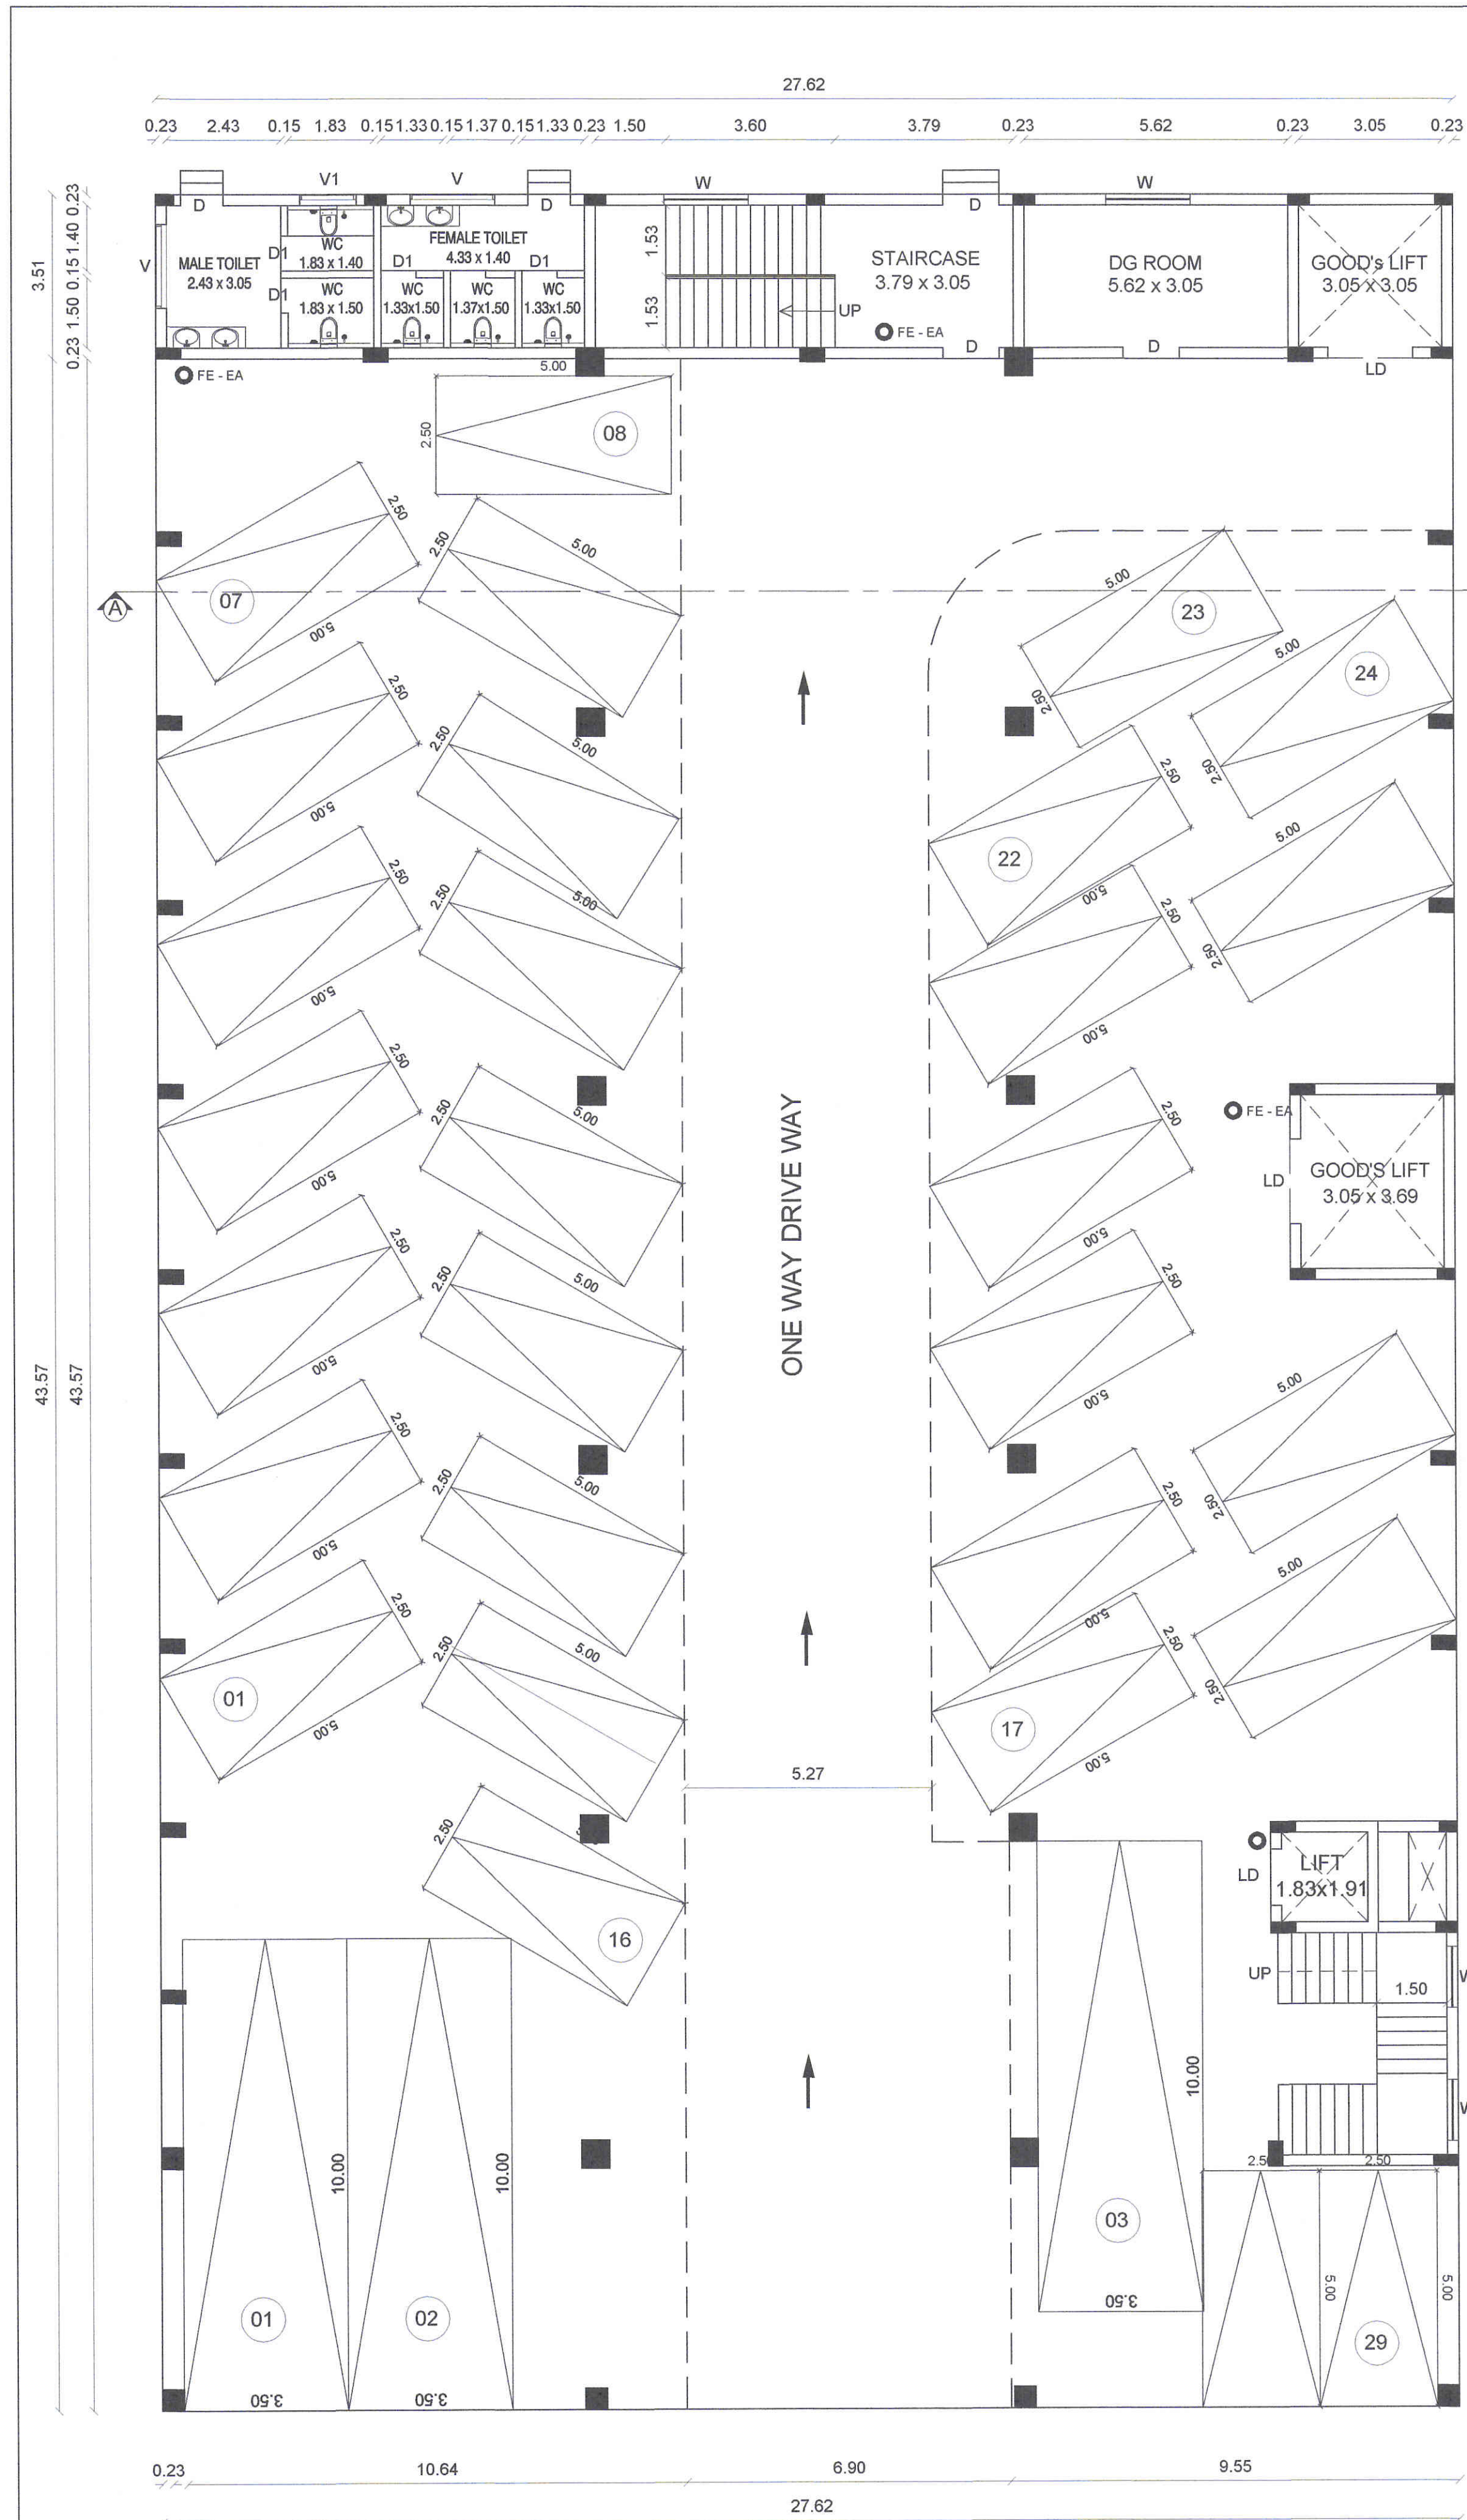

STILT FLOOR PLAN

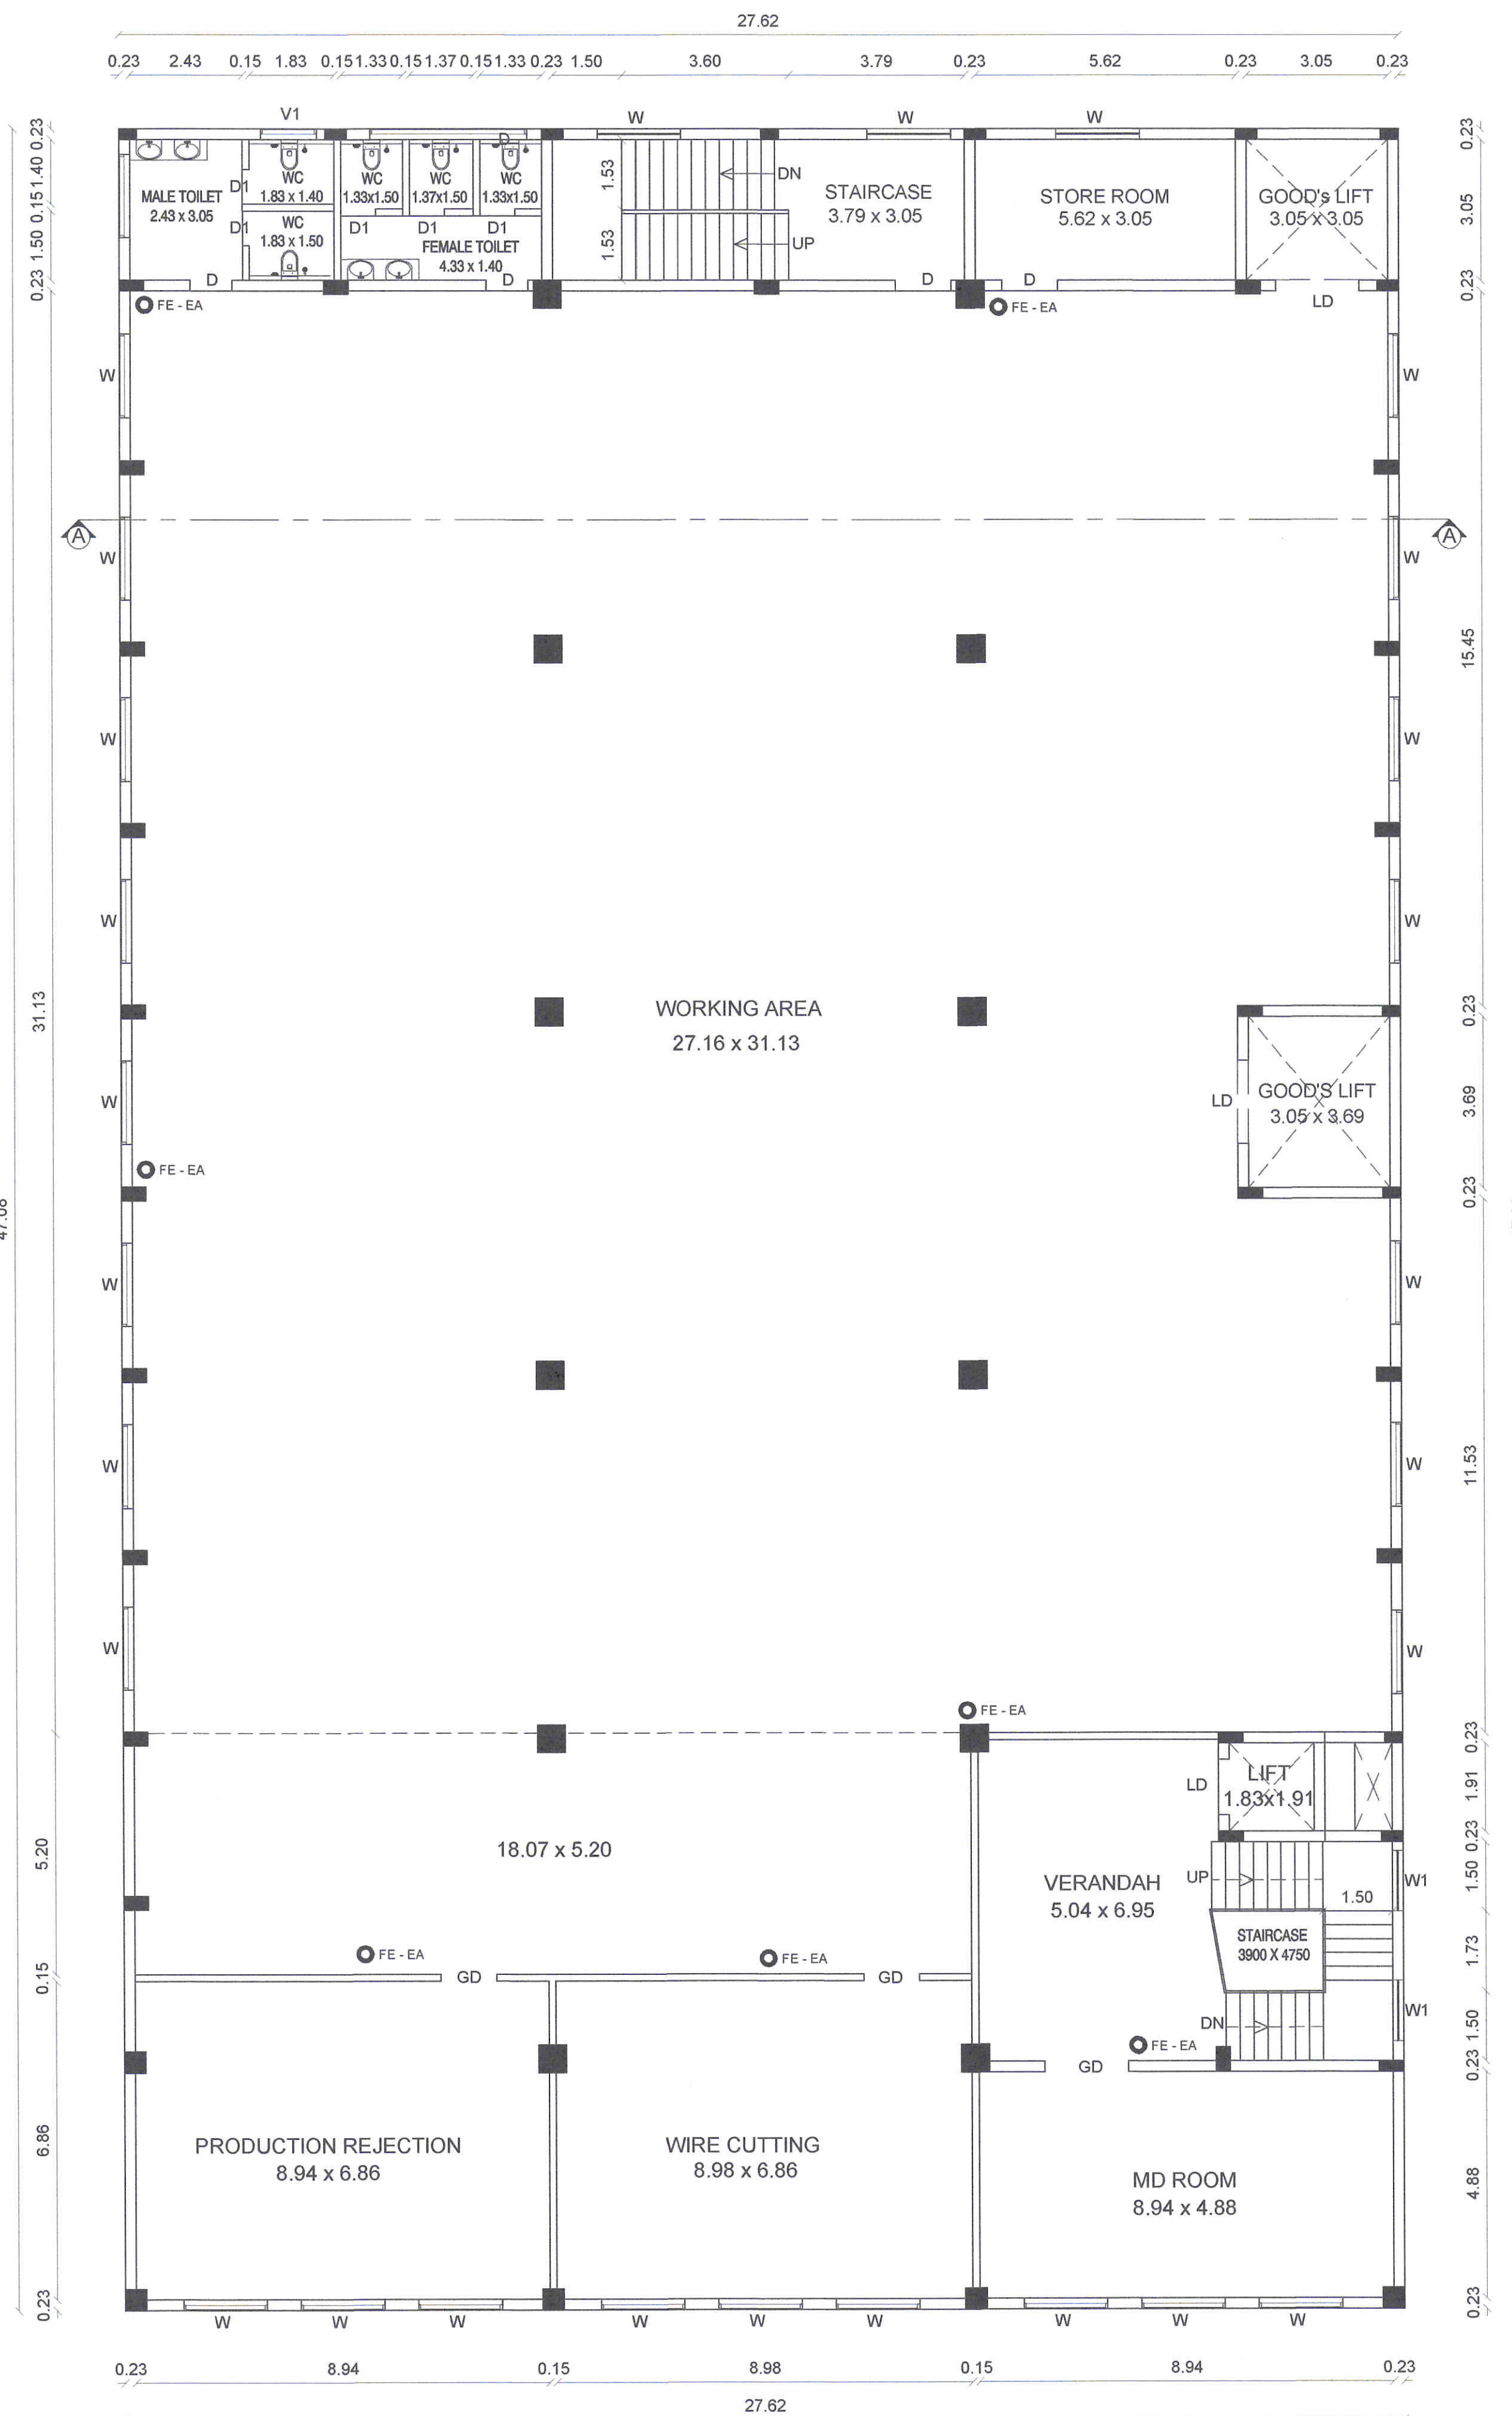


FIRST FLOOR PLAN

REVISED PLAN SHOWING THE PROPOSED CONSTRUCTION OF RCC ROOF STILT , FIRST, SECOND , THIRD & FOURTH FLOOR

(50- ELECTRONIC & ELECTRICAL GOODS INDUSTRIAL (Green- LED Light Wire Cutting Unit), BUILDING IN S.F.No : 188 / 2A2B, PANNIMADAI VILLAGE , COIMBATORE NORTH TALUK & DISTRICT.

EXISTING APPROVED NO : 105/2021 dt 10 03 2021.

JOINERY DETAILS:	METER
RS - ROLLING SHUTTER	3.00 x 2.40
MD - MAIN DOOR	2.44 x 2.44
GD - DOOR	1.22 x 2.10
D - DOOR	1.22 x 2.10
D1 - DOOR	0.91 x 2.13
O1 - OPEN	0.91 x 2.13
FW - FRENCH WINDOW	7.30 x 1.80
W - WINDOW	1.83 x 1.50
W1 - WINDOW	1.22 x 1.50
V - VENTILATOR	1.83 x 0.60
V1 - VENTILATOR	0.91 x 0.60

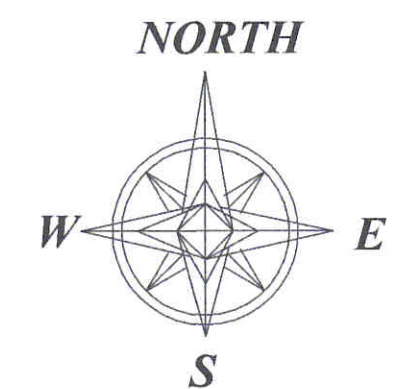

N. Wani
D. Wimala
S. Sharmila
APPLICANT


LOGANATHAN M. S. Structural
REGISTERED ENGINEER, CHARTERED ENGINEERS, V.V. S.
LPA/REG-1/19/04/000- LPA/SE/GR-1/19/04/000
D BASE CONSULTANTS
ARCADE, 102, 1st FLOOR, 123, SARATHI STREET, P.
RAJNAGAR, COIMBATORE- 641009
☎ 0422 220223 Email: dbaseconsultants@gmail.com

ET. RAGUPATHY BE.,
Consulting Civil Engineer & Contractor & Lbs
No.51, 1st Floor, Bharathi Park 7th Cross, Near ICICI Bank,
GCT, Coimbatore - 641 043, Cell: 91-97902 33332
LBS No. GR11.057.2019 LPA/REG/GR-1/19/04/000

REGISTERED ENGINEER



<u>JOINERY DETAILS:</u>	<u>METER</u>
RS - ROLLING SHUTTER	3.00 x 2.40
MD - MAIN DOOR	2.44 x 2.44
GD - DOOR	1.22 x 2.10
D - DOOR	1.22 x 2.10
D1 - DOOR	0.91 x 2.13
O1 - OPEN	0.91 x 2.13
FW - FRENCH WINDOW	7.30 x 1.80
W - WINDOW	1.83 x 1.50
W1 - WINDOW	1.22 x 1.50
V - VENTILATOR	1.83 x 0.60
V1 - VENTILATOR	0.91 x 0.60

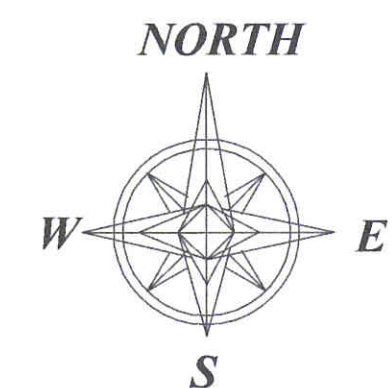

N. Uthmi
D. Nirmala
S. Shasmila

M. LOGANATHAN ME, Struct(Hon-)
1) STRUCTURAL ENGINEERS, CHARTERED ENGINEERS, VAL-193
LPA/RE/GR-1/19/04/039- LPA/SE/GR-1/19/0-
D BASE CONSULTANTS
4P ARCADE, 102, 1st FLOOR, 123, SARAJUDDIN STREET
RAMNAGAR, COMBATOR- 641009.
PH- 0432 2200223 Email- dloganathan@rediffmail.c

E. R. RAGUPATHY BE.,
Consulting Civil Engineer & Contractor & Lbs
No.54, 1st Floor, Bharathi Park 7th Cross, Near ICICI Bank,
GST, Coimbatore - 641 043, Cell: 91-97902 33332
IIS No. GRU 052 2019 LPA/RE/GR-11/19/04/008

REGISTERED ENGINEER

