


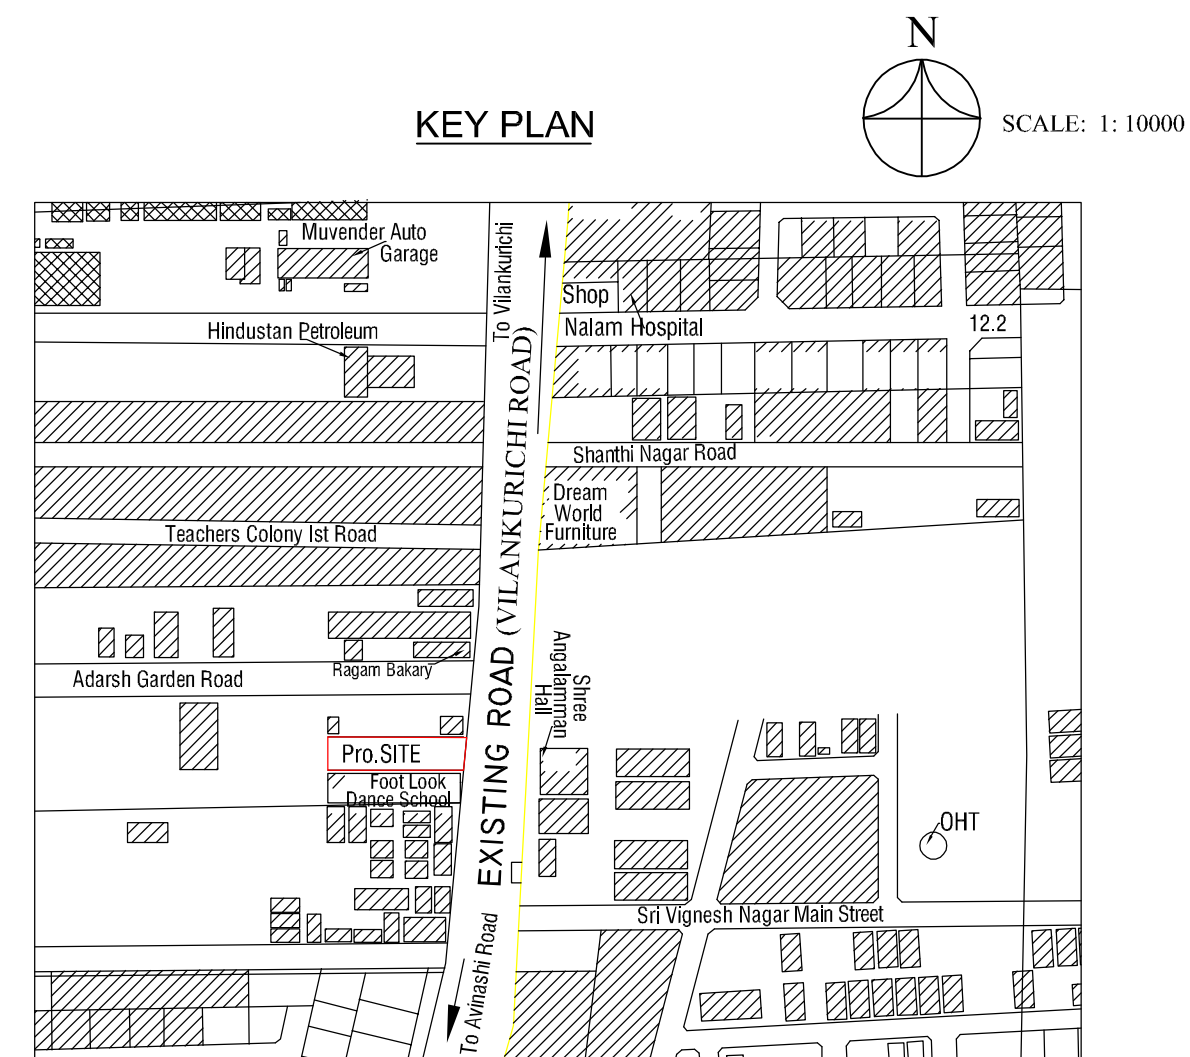

Scale : 1:100

AREA OF SITE "ABCD" : 607.0SQM (6540.0sft)

TOTAL FSI AREA : 577.28SQM
FSI : $577.28 / 607.0 = 0.95 < 2.0$

SITE BOUNDARY 
 EXISTING ROAD 
 PROPOSED BUILDING 
 FE - FIRE EXTINGUISHER 

D	DOOR	3.00 X 2.44
D1	DOOR	1.00 X 2.10
D2	DOOR	0.76 X 2.10
W	WINDOW	1.82 X 1.52
W2	WINDOW	1.22 X 1.52
V	VENTILATOR	0.91 X 0.76


	REQUIRED	PROVIDED
Front	4.50m	16.74m
Rear	1.50m	1.50M
Sides	1.50m	1.50m
Parking	7 Car space 27 Two wheeler parking	7 Car space 28 Two wheeler parking

Horizontal distance from elec. line if any - Nil
T.P or N.T.P.area - Vilankurichi DD Plan No.6

APPLICANT

BA.KANNA CHOCKKALINGAM
M.E (Structures), AIV., AMIE.,MISTE
Registered Structural Engineer
Reg No: Coimbatore LPA / SE / GR-I /19/04/018
No: 400, Bharathiyar Road, New Siddhapudur,
Coimbatore - 641 044.
Ph: 0422-4399772, Mob: +91 9363115772

REGISTERED STRUCTURAL ENGINEER

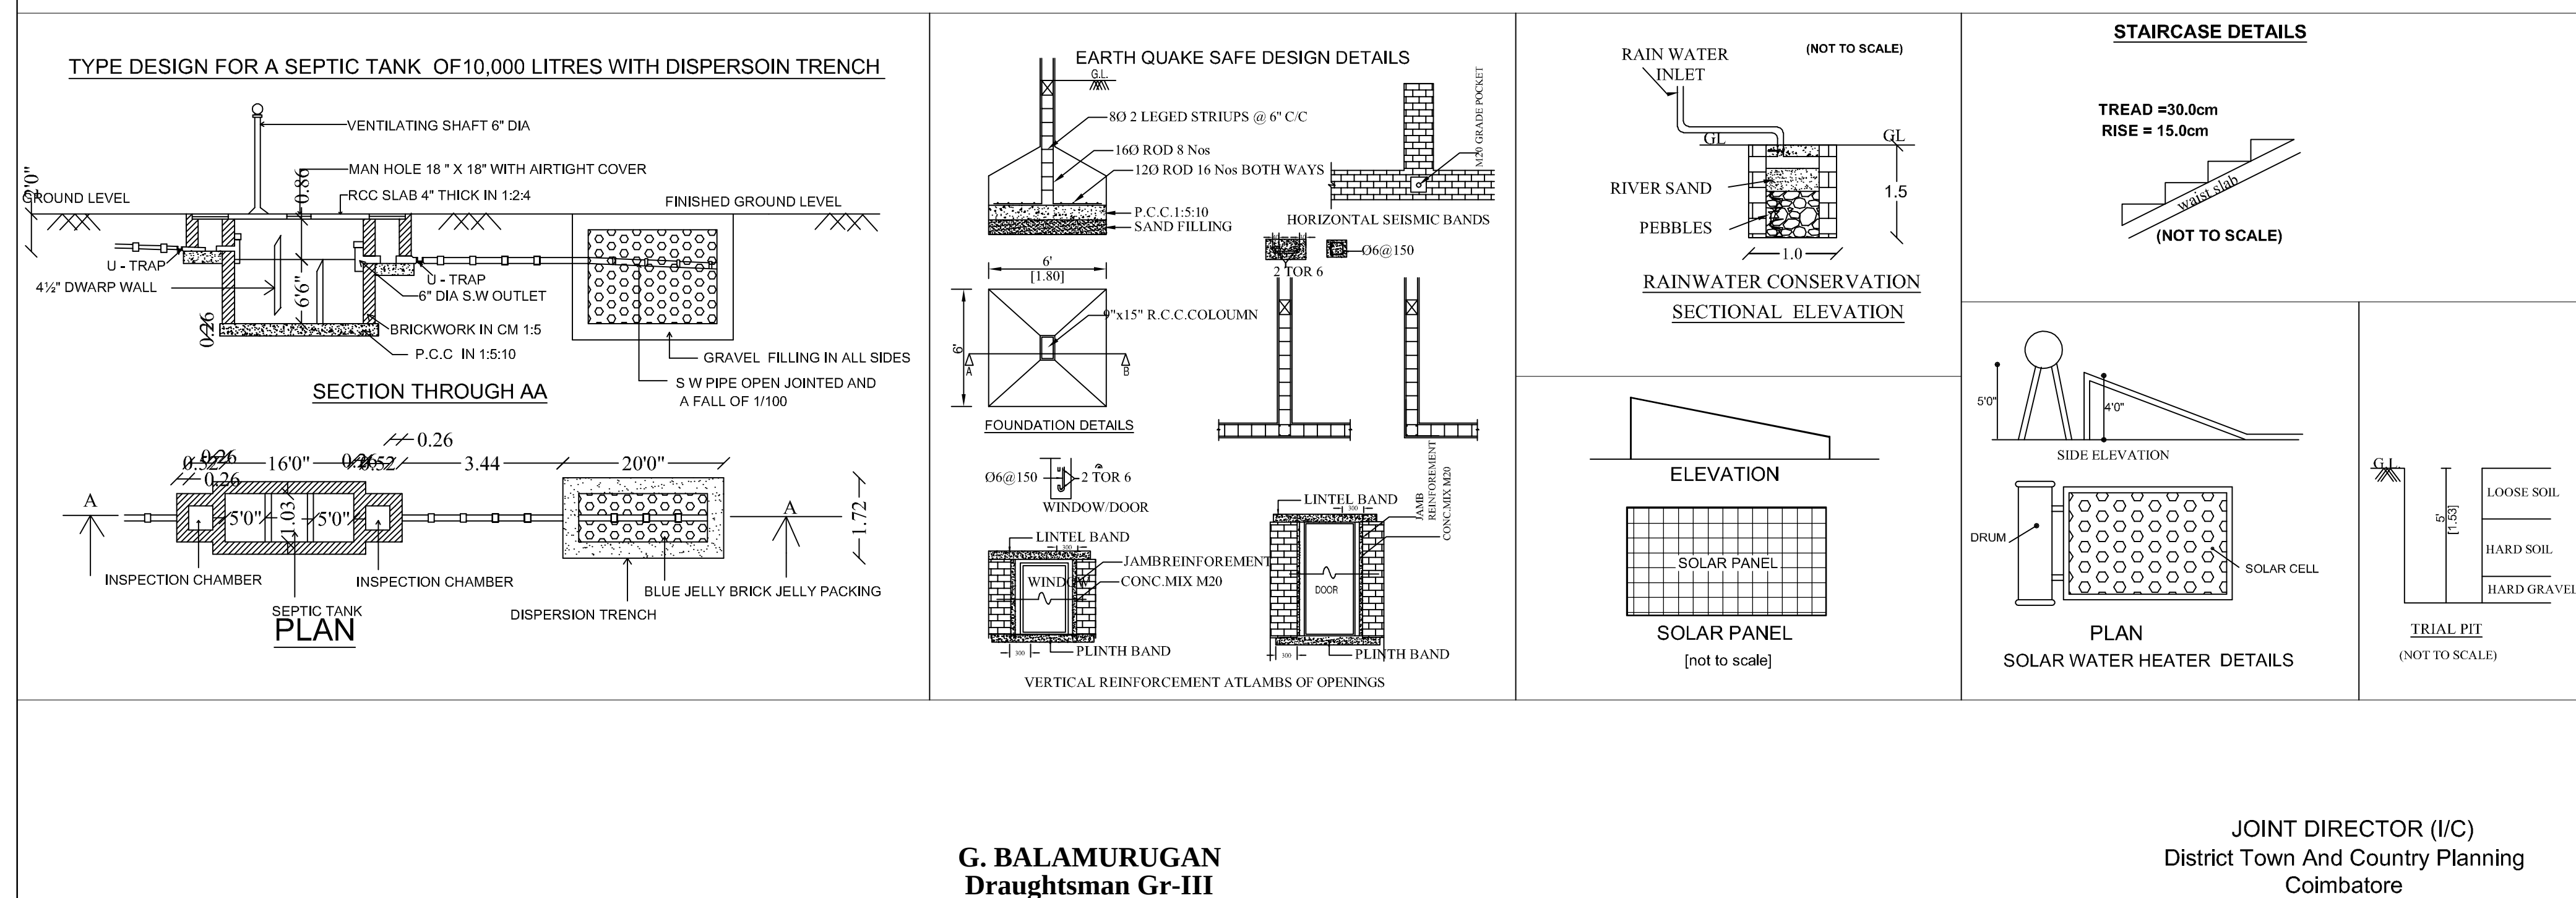

JOINT DIRECTOR (I/C)
District Town And Country Planning
Coimbatore

E. S. Prabhavathi
Er. S. PRABHAVATHI
 M.E (Geotech) , M.I.G.S,
 Construction Engineer
 No: Coimbatore LPA/CE/19/06/G45
 Narathiyar Road, New Siddhapudur,
 Coimbatore - 641 044, Ph: 0422-4399772
 Mob: +91 9000558700

REGISTERED CONSTRUCTION ENGINEER


Er. BA. KANNA CHOCKKALINGAM
M.E.(Structures), AIV, AMIE., MISTE
REGISTERED ENGINEER
Reg. No: Coimbatore LPA/RE/GR-II/19/04/007
D. No.40. Bharathiya Road,
New Siddhapudur, Coimbatore - 641 044.
Ph: 0422 - 4399772, Mob : + 91 9363115772

REGISTERED ENGINEER