
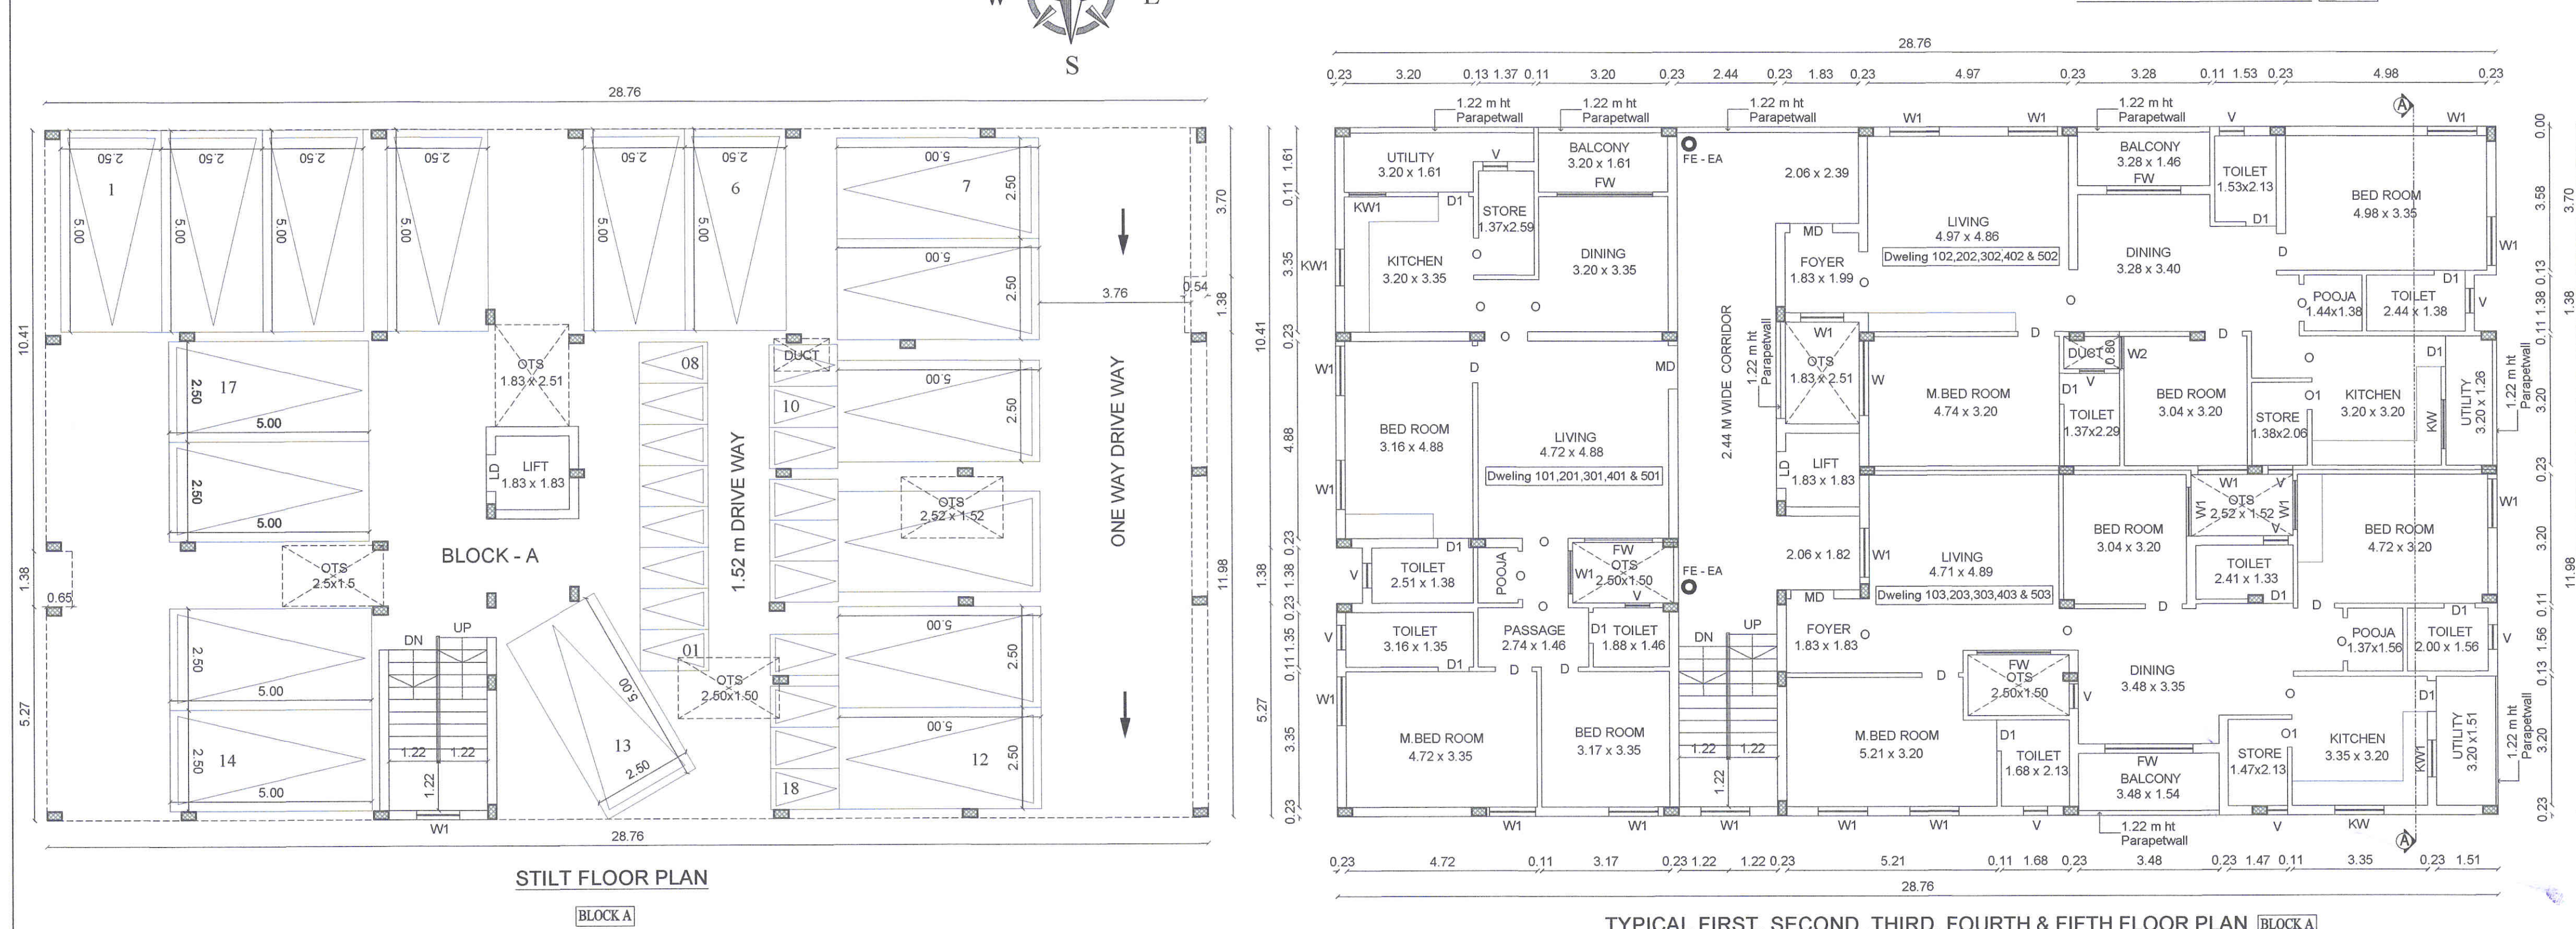


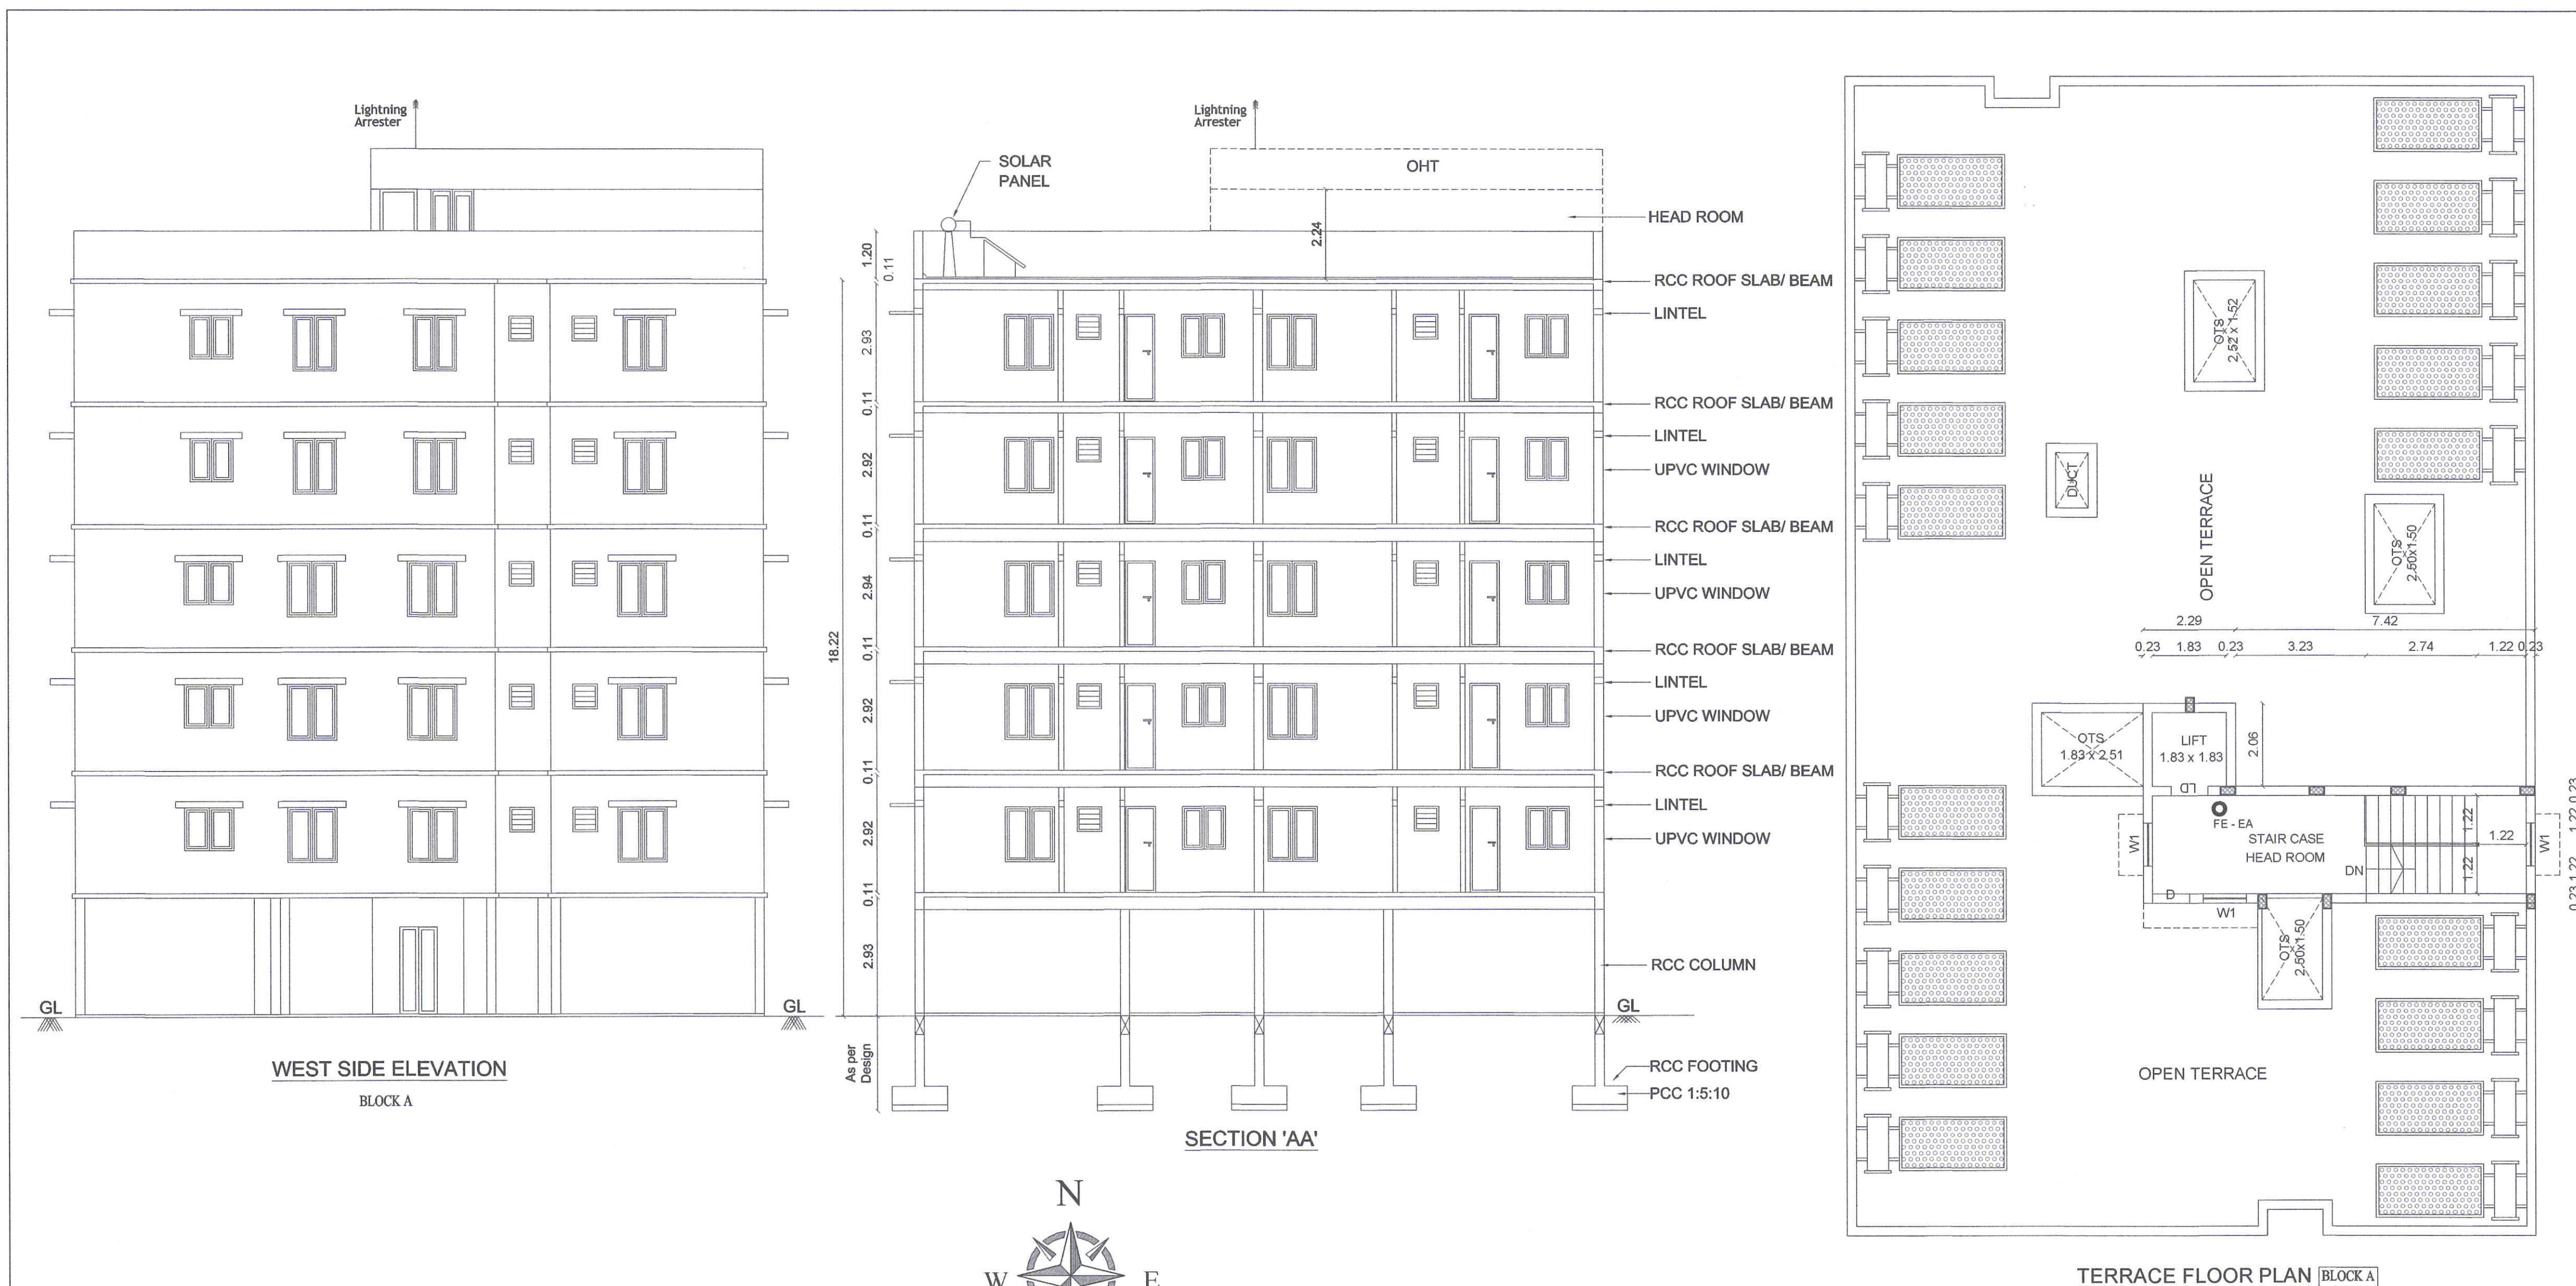

PLAN SHOWING THE PROPOSED CONSTRUCTION OF STILT , FIRST, SECOND, THIRD , FOURTH & FIFTH FLOOR RESIDENTIAL APARTMENT AND GROUP HOUSE BUILDING IN S.F.No : 936 / 2C2 & 2C3, J.V.AVENUE PHASE 3, KALAPATTY VILLAGE, COIMBATORE CORPORATION. Kalapatty DD Plan no : 15.

JOINERY DETAILS:	METER
MD- MAIN DOOR	1.07 x 2.10
D - DOOR	0.91 x 2.10
D1 - DOOR	0.69 x 2.10
LD - LIFT DOOR	0.91 x 2.10
W - WINDOW	1.83 x 1.37
W1 - WINDOW	1.22 x 1.37
W2 - WINDOW	1.07 x 1.37
FW - FRENCH WINDOW	1.83 x 2.10
KW - KITCHEN WINDOW	1.22 x 1.07
KW1- KITCHEN WINDOW	0.91 x 1.07
O - OPEN	0.91 x 2.00
V - VENTILATOR	0.91 x 0.61
V1 - VENTILATOR	0.76 x 0.91

AREA OF THE DWELLING UNIT : BLOCK 1		
Dwelling Reference	Single/Duplex	Dwelling Area
Dwelling - 101,201,301,401 & 501	Single	139.76 Sq m
Dwelling - 102,202,302,402 & 502	Single	137.66 Sq m
Dwelling - 103,203,303,403 & 503	Single	138.64 Sq m
Total Number of Dwellings = 5 x 3 = 15 Nos		

APPLICANT



STRUCTURAL ENGINEER

ARCHITECT

REGISTERED ENGINEER

BLOCK - A

SHEET No : 2/3

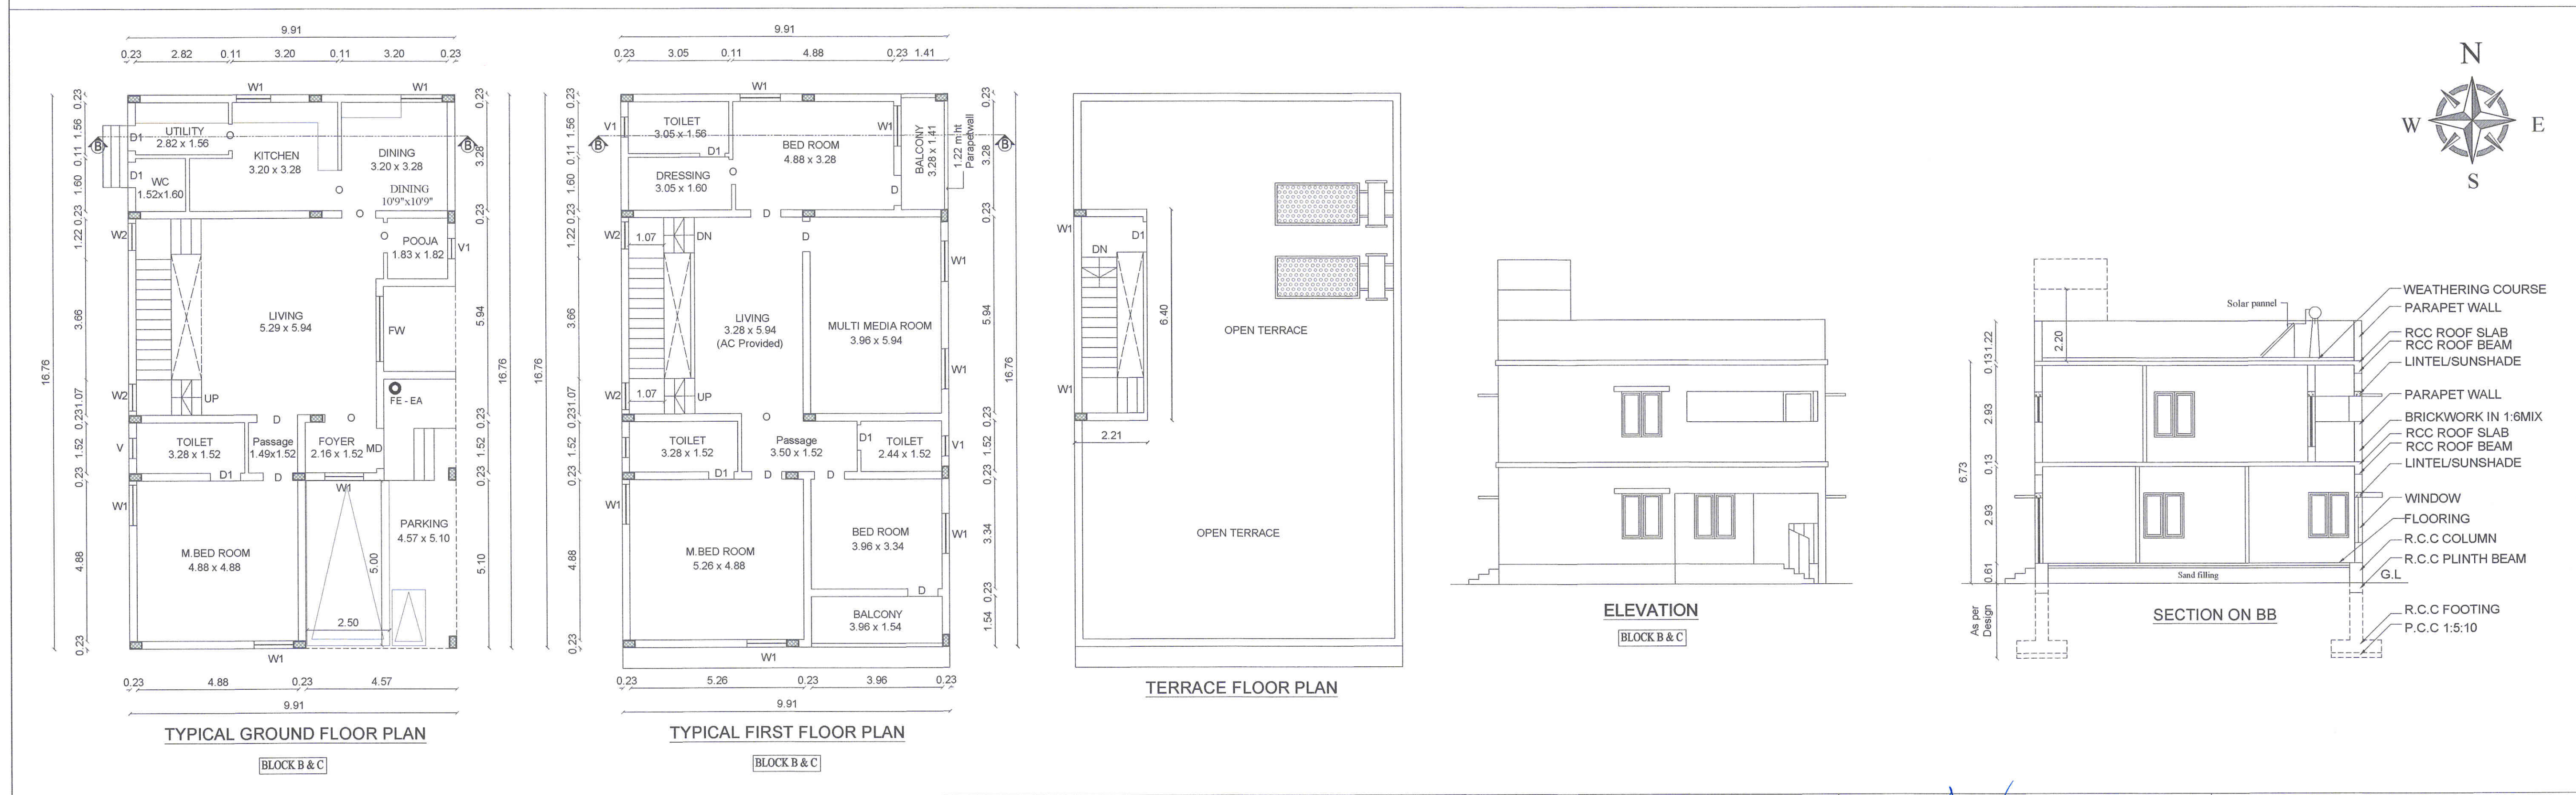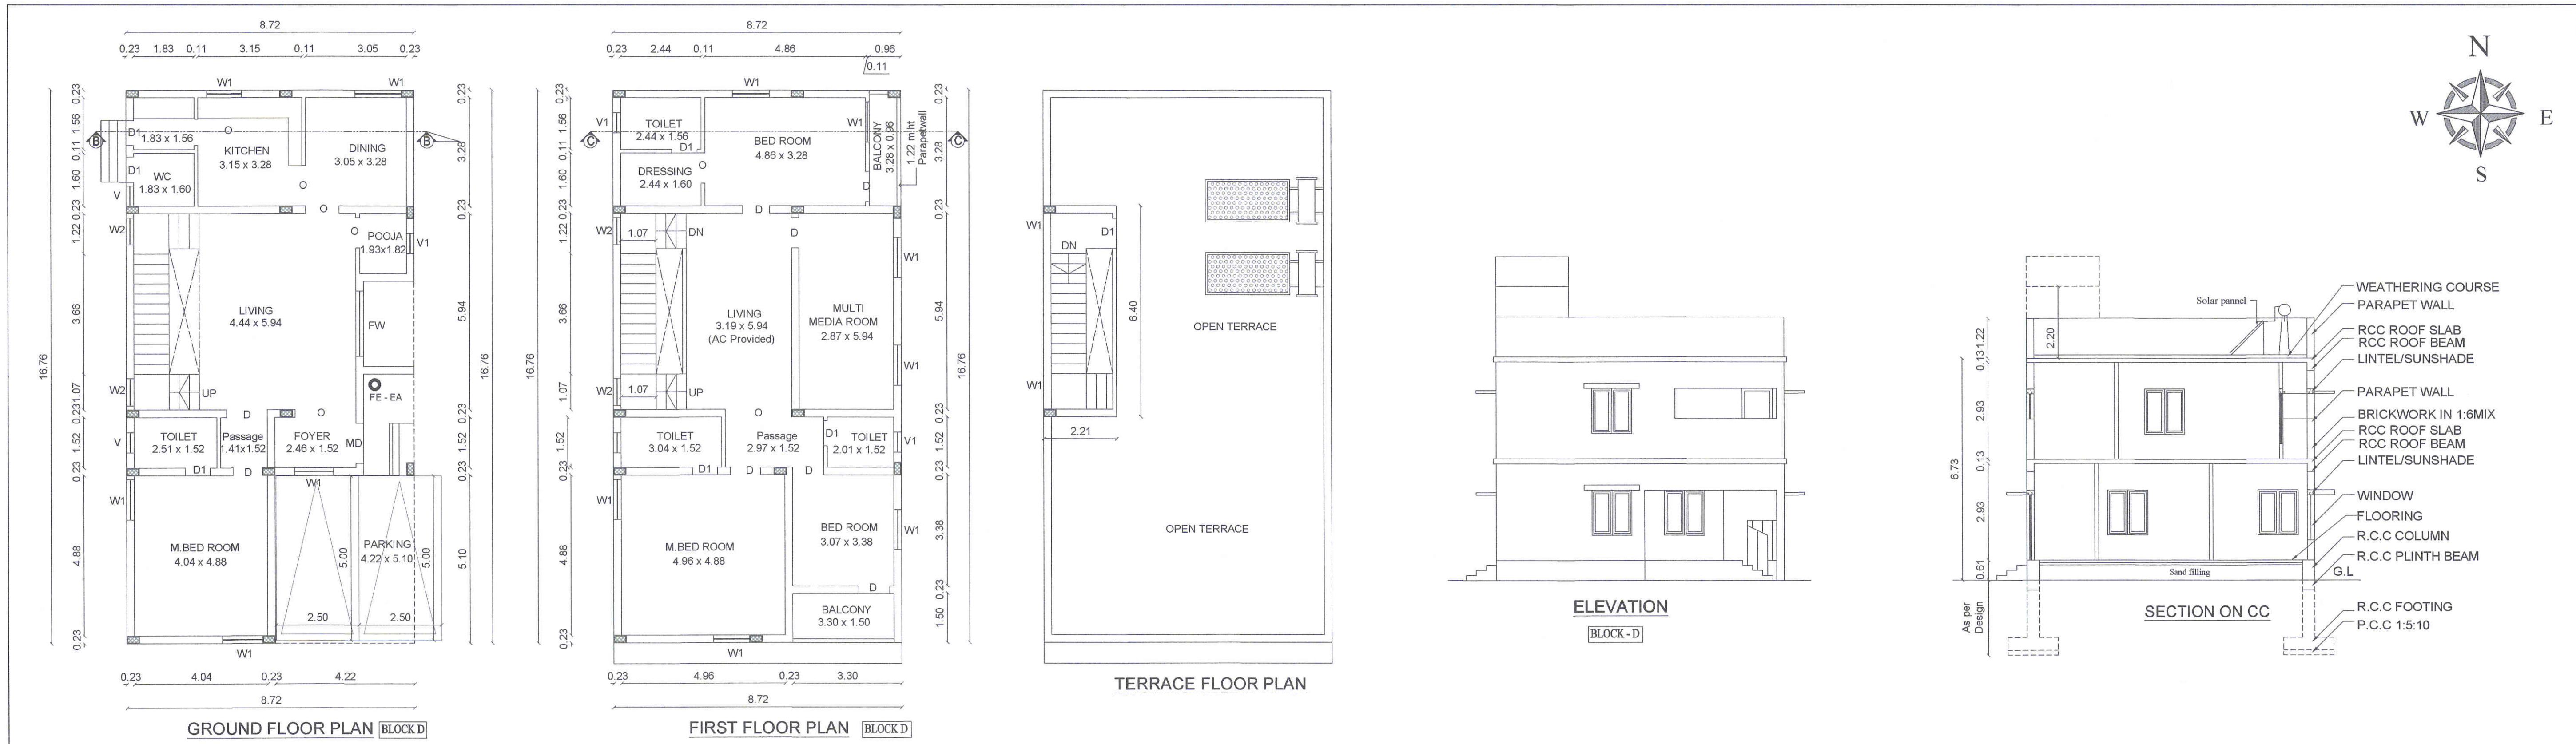

PLAN SHOWING THE PROPOSED CONSTRUCTION OF STILT , FIRST, SECOND, THIRD , FOURTH & FIFTH FLOOR RESIDENTIAL APARTMENT AND GROUP HOUSE BUILDING IN S.F.No : 936 / 2C2 & 2C3, J.V.AVENUE PHASE 3, KALAPATTY VILLAGE, COIMBATORE CORPORATION. Kalapatty DD Plan no : 15.	JOINERY DETAILS:		METER		BLOCK B				BLOCK D			
	MD - MAIN DOOR	1.07 x 2.10	166.09	---	166.09	AREA OF GROUND FLOOR	166.09	---	146.15	---	146.15	
	D - DOOR	0.91 x 2.10	166.09	---	166.09	AREA OF FIRST FLOOR	166.09	---	146.15	---	146.15	
	D1 - DOOR	0.69 x 2.10	14.14	14.14	---	AREA OF TERRACE (Head room)	14.14	14.14	---	14.14	---	
	W - WINDOW	1.83 x 1.37	346.32	14.14	332.18	TOTAL BUILT UP AREA	346.32	14.14	306.44	14.14	292.30	
	W1 - WINDOW	1.22 x 1.37										
	W2 - WINDOW	1.07 x 1.37										
	KW - KITCHEN WINDOW	1.22 x 1.07										
	O - OPEN	0.91 x 2.00	166.09	---	166.09	AREA OF GROUND FLOOR	166.09	---	166.09	---	166.09	
	V - VENTILATOR	0.91 x 0.61	166.09	---	166.09	AREA OF FIRST FLOOR	166.09	---	166.09	---	166.09	
	V1 - VENTILATOR	0.76 x 0.91	14.14	14.14	---	AREA OF TERRACE (Head room)	14.14	14.14	---	---	---	
			346.32	14.14	332.18	TOTAL BUILT UP AREA	346.32	14.14	---	---	---	

For RICH LAND BUILDERS

APPLICANT

ARCHITECT

REGISTERED ENGINEER

BLOCK - B,C & D SHEET No : 3/3

