

The image displays three architectural drawings for a building:







- FRONT ELEVATION:** A symmetrical elevation showing a central entrance with a door and two windows on either side. The building is 5.00 units wide. The ground level (G.L.) is indicated at the base.
- SECTION-AA:** A cross-section of the building. It shows a total height of 3.00 units. The section includes a weathering course, parapet wall with brickwork (B.W.) (1:6), R.C.C. roof slab & beam (1:1½:3), R.C.C. lintel (1:1½:3), brick work with C.M. (1:6), floor finishing level, sand filling, R.C.C. footing (1:1½:3), and P.C.C. below flooring (1:4:8). The section is 5.00 units wide.
- GROUND FLOOR PLAN:** A detailed plan of the ground floor. The overall dimensions are 5.00 units by 3.75 units. The plan includes a Utility room (1.31 x 2.54), Toilet (1.20 x 1.80), ELEC. ROOM (1.80 x 1.20), LUBE STORE (1.80 x 2.05), and a large central room (2.63 x 2.64). The plan also shows various doors (D), windows (W), and a section line A-A.

The image contains two architectural drawings of a canopy structure.




FRONT ELEVATION: This drawing shows the front view of the canopy. It features a flat roof supported by two vertical posts. The roof is labeled "GL SHEET ROOF WITH STEEL TRUSS" and "STEEL RAFT". The supporting posts are labeled "MS STANCHION". The base of the posts is labeled "R.C.C. PIEDestal (1.00x0.3)" and "R.C.C. FOOTING (1.10x0.3)". The drawing includes ground level (G.L.) markers and dimensions: a total height of 6.30, a height of 5.40 from the footing to the roof, and a footing width of 0.60.

SECTION-BB: This drawing shows a cross-section of the canopy. It is a rectangular structure with a flat roof. The dimensions are: a width of 14.03, a depth of 14.03, and a height of 18.67. The drawing includes a dashed line indicating the roof profile and a solid line indicating the ground level. The text "CANOPY 14.00 X 19.25" is written inside the structure.


GROUND FLOOR PLAN: This drawing shows the top view of the canopy. It is a rectangular structure with a dashed line indicating the roof profile. The dimensions are: a width of 14.03, a depth of 14.03, and a height of 18.67. The drawing includes a dashed line indicating the roof profile and a solid line indicating the ground level. The text "CANOPY 14.00 X 19.25" is written inside the structure.

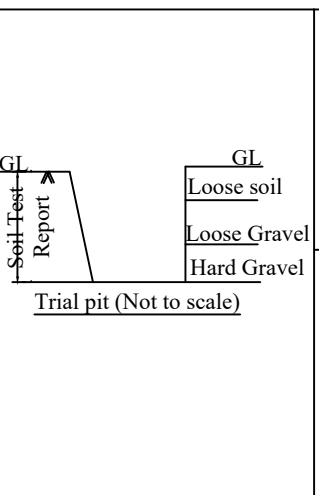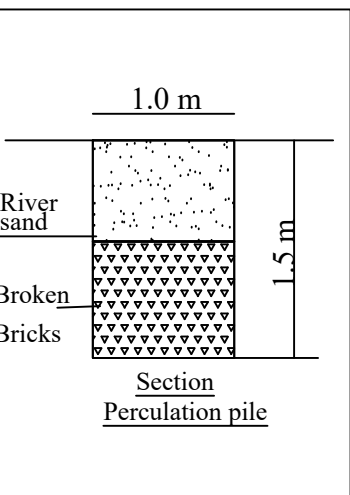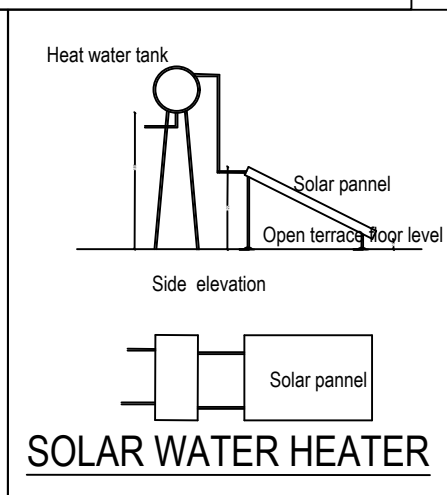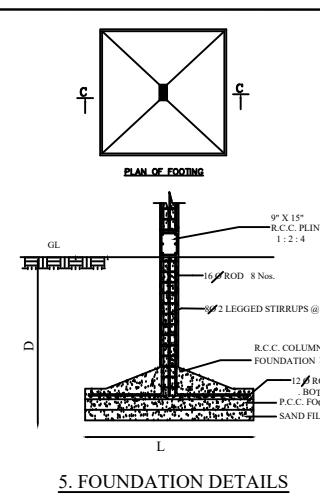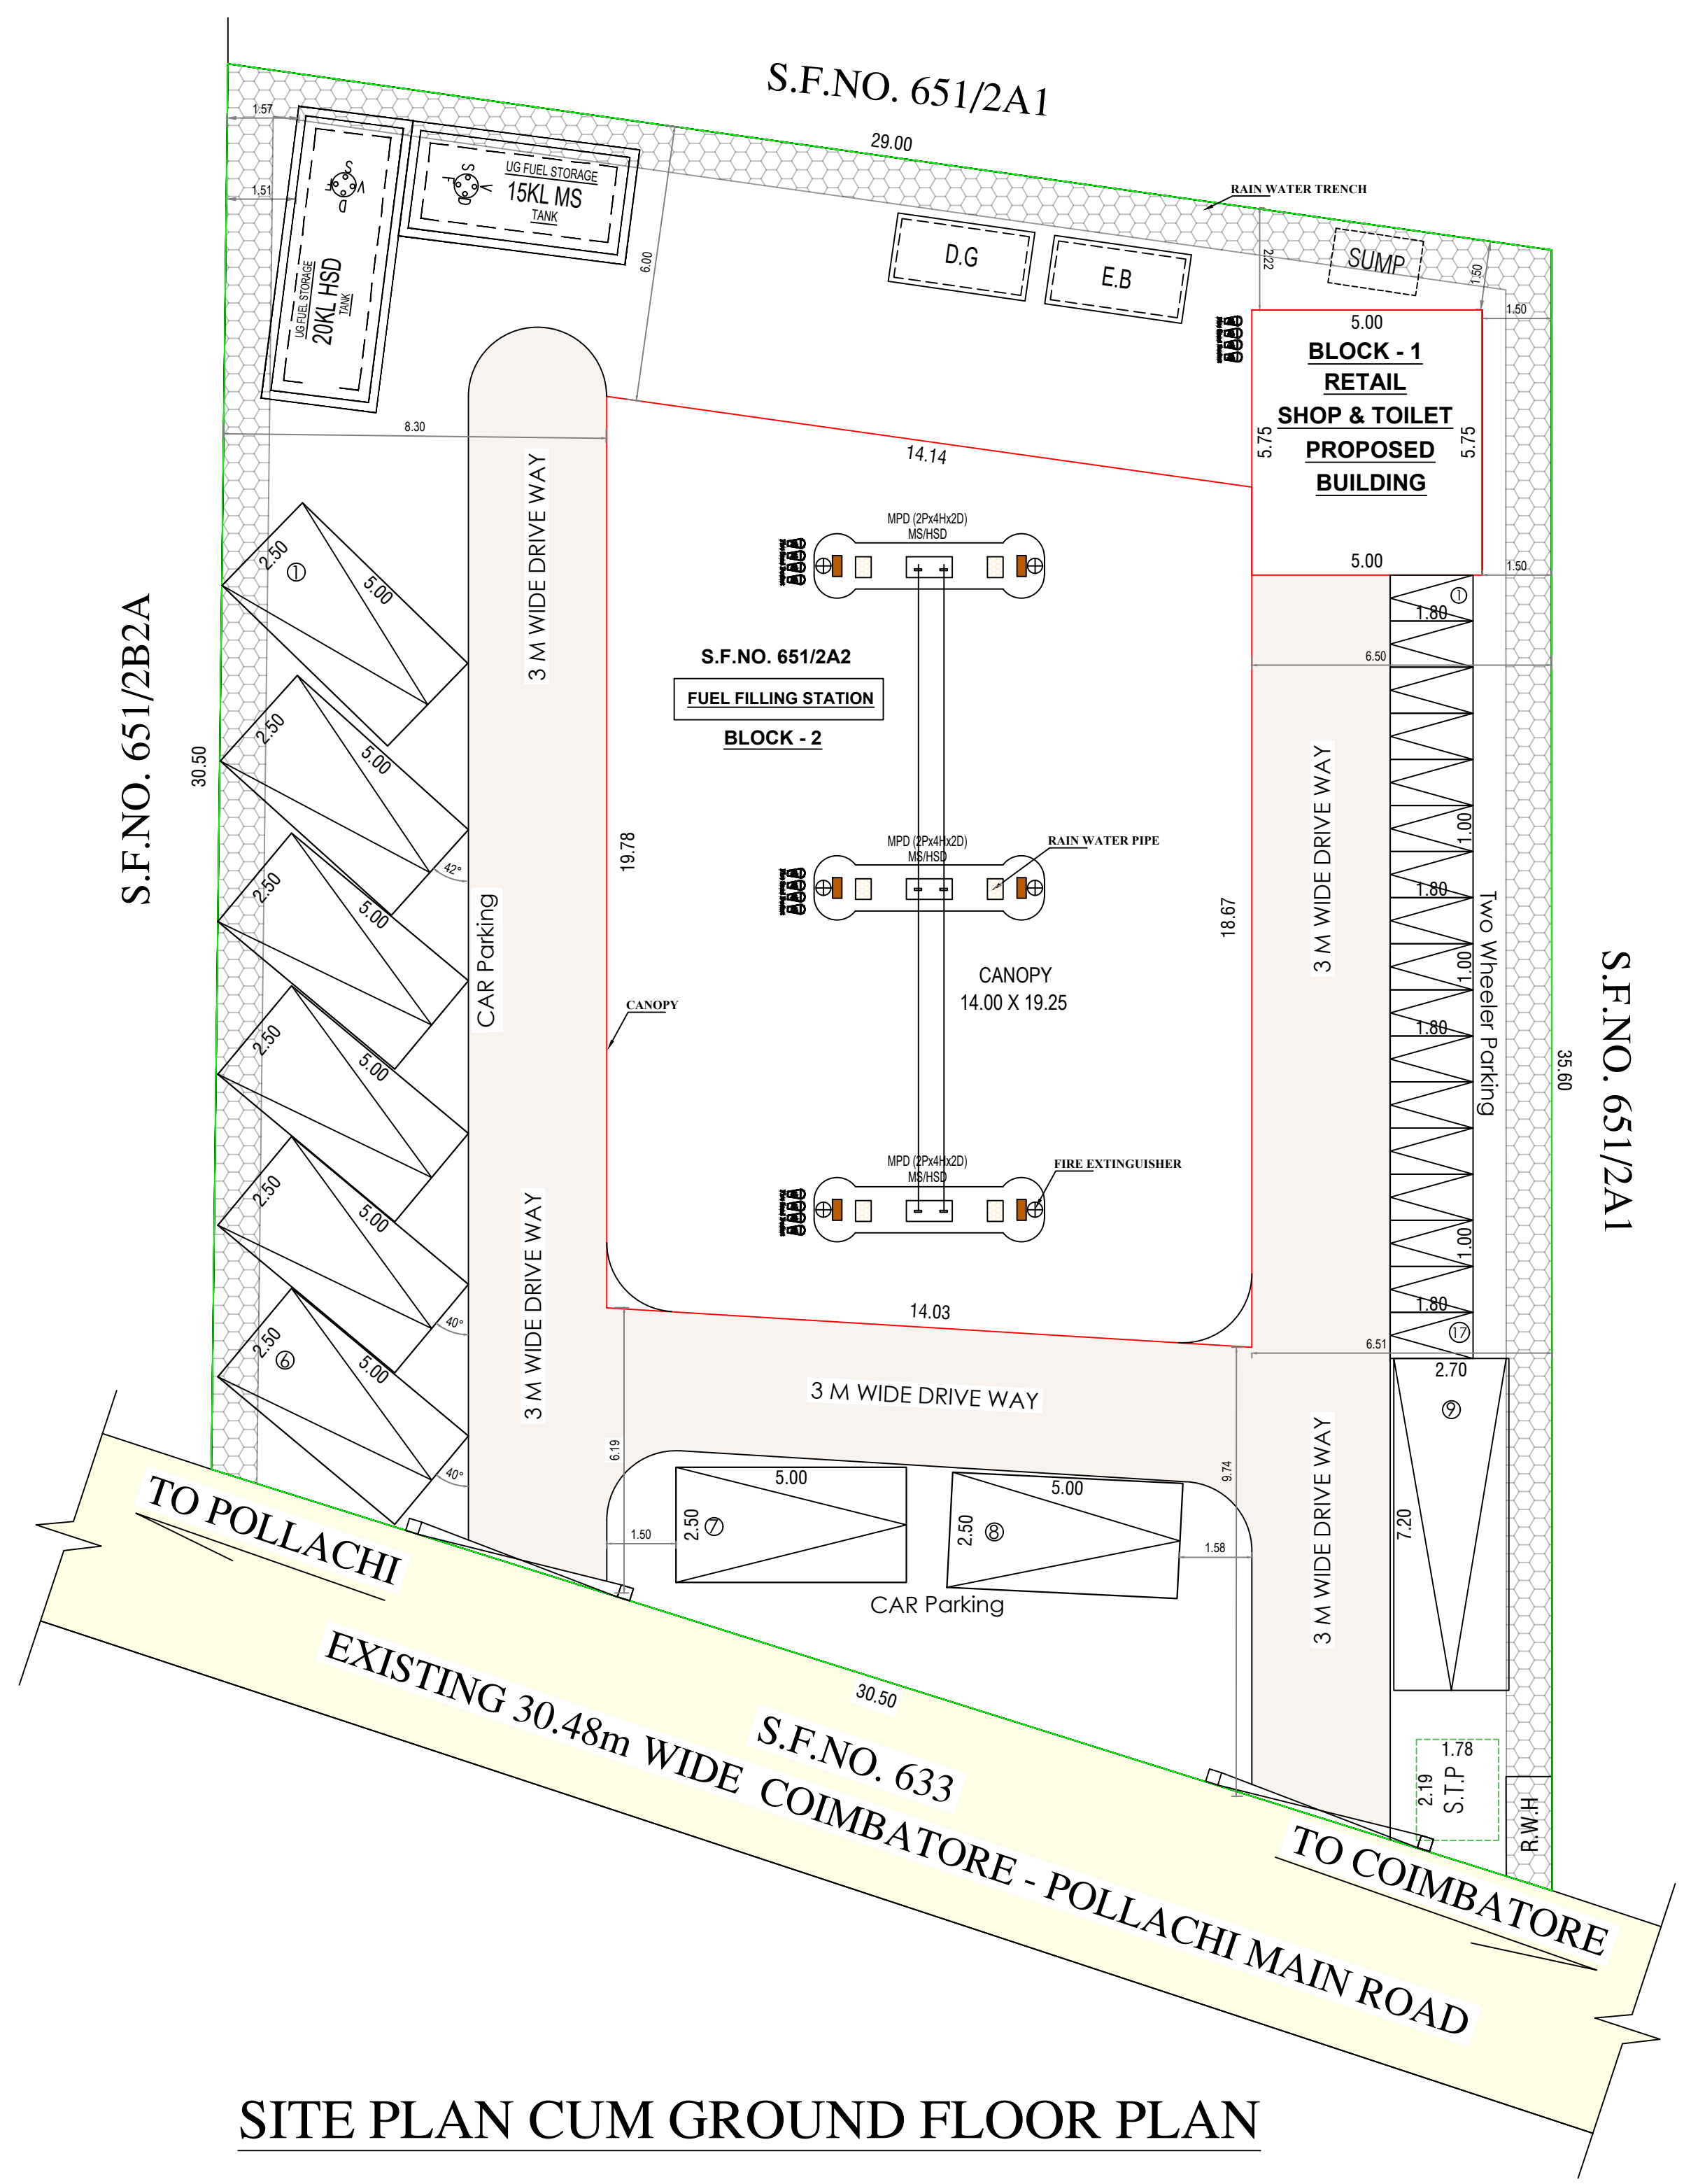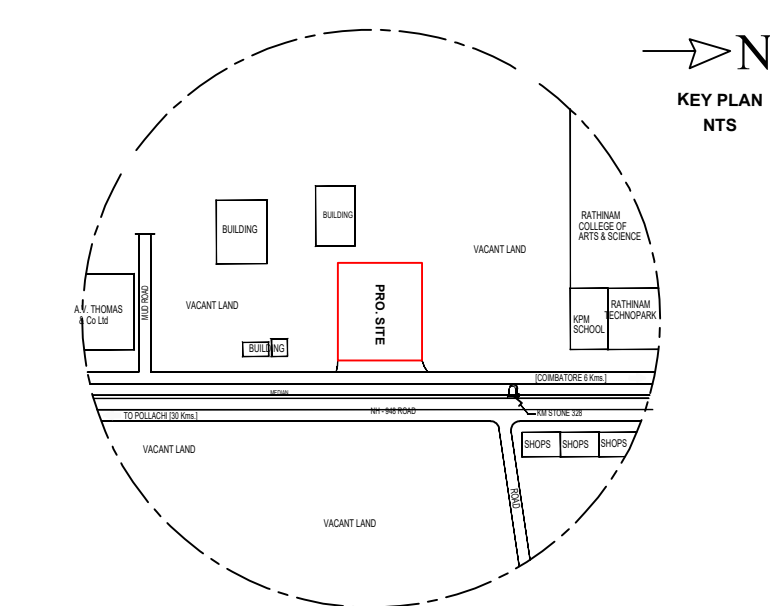

ONLINE APPLICATION No.	: SWP/BPA/006901/2023
திட்ட அனுமதி எண்	: 33/2023
ம. வ / கு.ப.ந.வ.கு எண்	: 30/2023

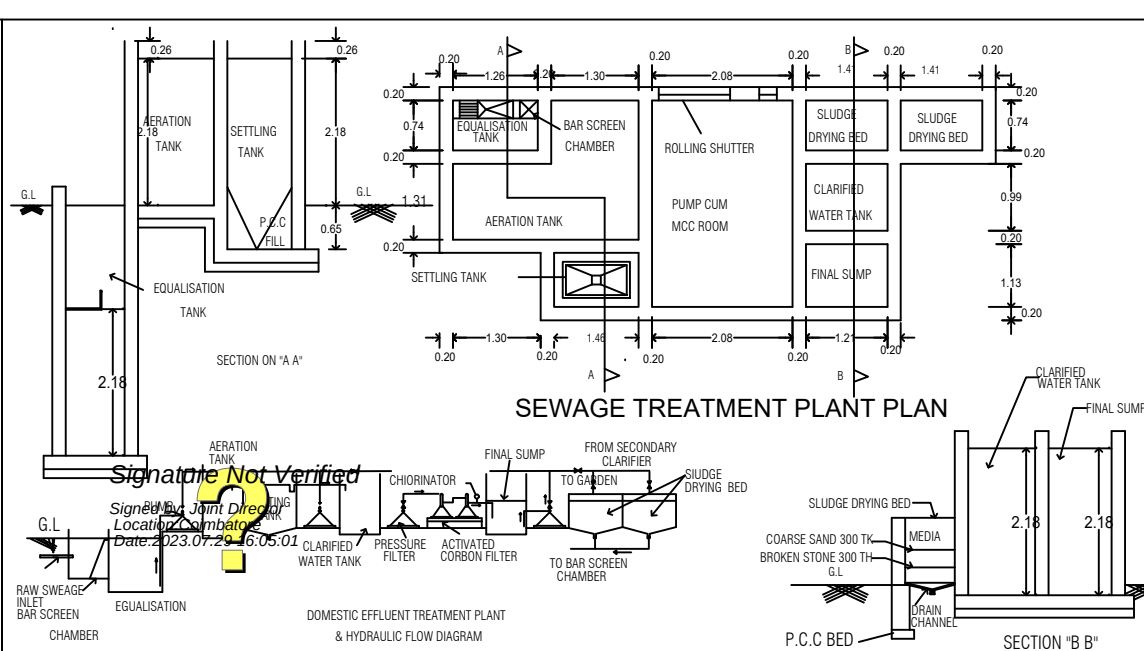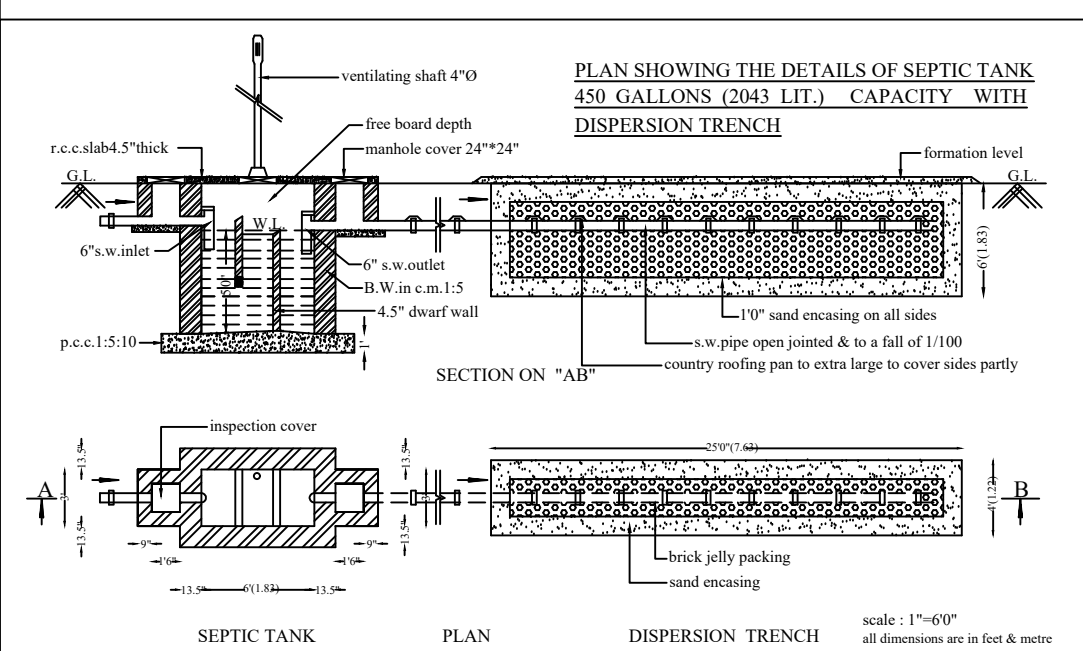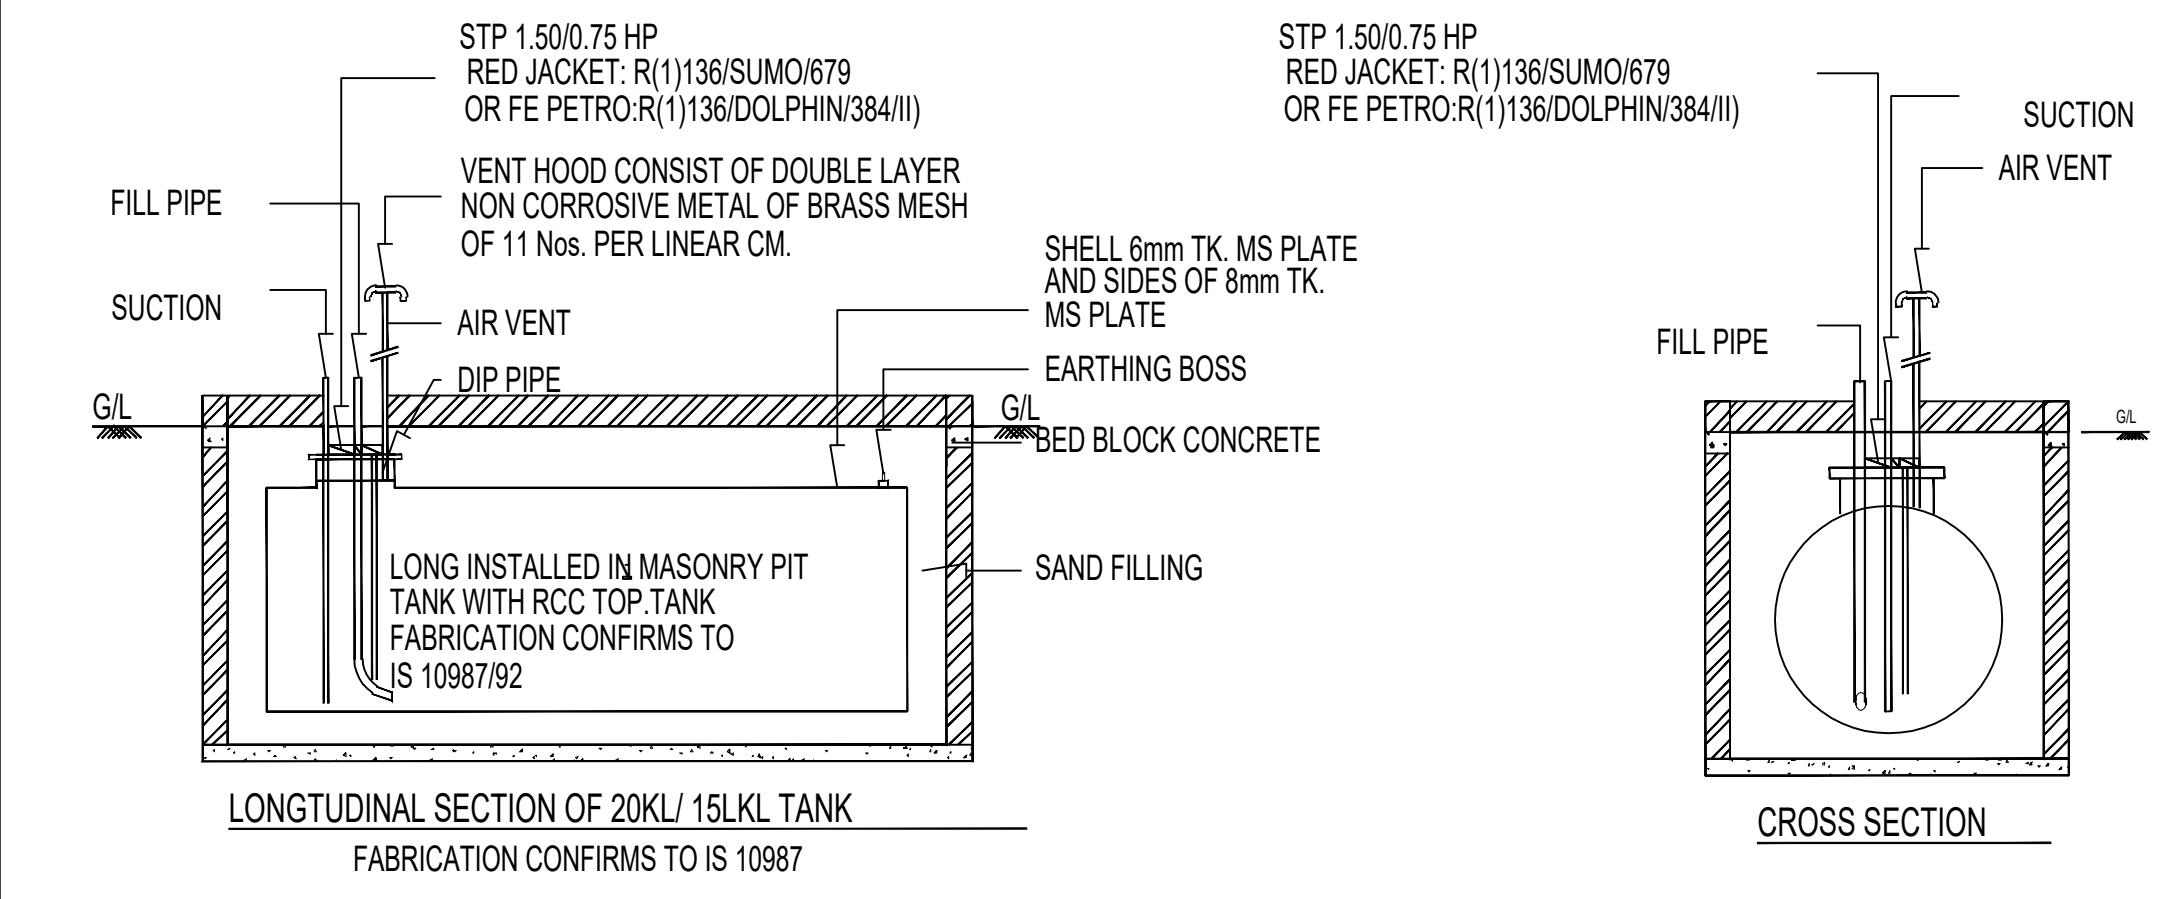

**PLAN SHOWING THE PROPOSED
COMMERCIAL BUILDING AT
S.F.No.651/2A2 IN "COIMBATORE
POLLACHI ROAD", KURUCHI VILLAGE
MADUKKARAI TALUK, COIMBATORE
CORPORATION.**

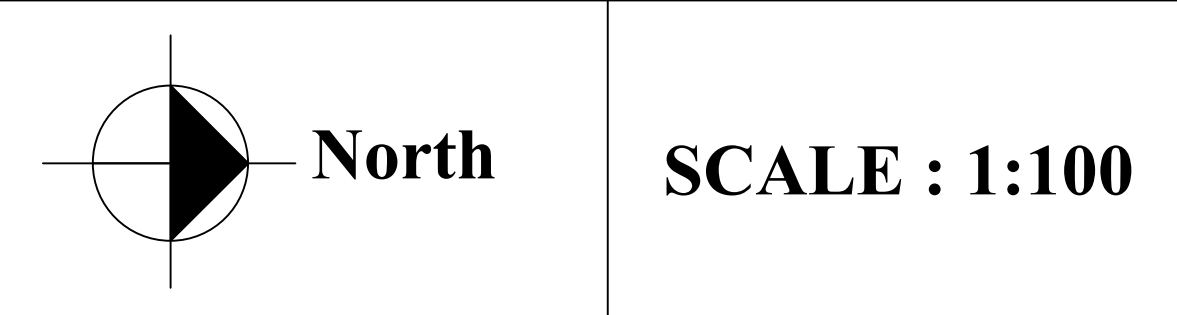

SITE AREA DETAILS		Sq.Ft.	Sq.M.
SITE AREA (AS PER PATTA)		10279.62	955.00
SITE AREA (AS PER DOCUMENT) - 0.23 ACER		10018.80	930.77
Floor Details	FSI (Sqm)	Non FSI Area (Sqm)	Total Builtup Area (Sqm)
Block-1 (Retail Shop & Toilet)			
GROUND FLOOR AREA	28.75	-	28.75
Block-2 (Fuel Filling Station)			
GROUND FLOOR AREA	269.09	-	269.09
TOTAL AREA	297.84	-	297.84

DESCRIPTION OF WORKS	IN METER
MD - MAIN DOOR	1.83 x 2.13
D - DOOR	0.91 x 2.13
D1 - DOOR	0.76 x 2.13
W - WINDOW	1.22 x 1.22
V - VENTILATOR	0.91 x 0.61

ALL METRIC DIMENSIONS ARE IN METRE
CAPACITY OF THE SEPTIC TANK-450 GLNS
HORIZONTAL DISTANCE FROM ELEC IF ANY - NIL

Plan, Elevation, Section : 1:100

Notes :

- — **Solid Waste Infrastructure**
- — **Fire Extinguisher**
- — **Multi Type Fire Fighter**

PARKING DETAILS	REQUIRED	PROVIDED
TWO WHEELER PARKING PROVIDED	14 Nos.	17 Nos.
CAR PARKING PROVIDED	07 Nos.	08 Nos.
VISITOR CAR PARKING PROVIDED	-	01 Nos.

M.J. Regina Mary

APPLICANT


A.S. VENGATESH, ME.,
Reg. No: CLPA/RE/GR-11/19/03/003
#6, Thirumalai Garden,
S.M. Palayam, G.N.Mills,
CBE-29, Ph: 98430 49298

STRUCTURAL ENGINEER



Er. K. KANAGARAJ, D.C.E.,
REGISTERED ENGINEER
CLPA/RE/GR-11/19/05/037
M. Kuttaraj Nagar, Gomandoli (P.O.)
Gomandoli - 681 905,
Cbe : 96472 0377, 72005 8377.

ED ENGINEER / ARCHITECT