


ELEVATION (Block-3)

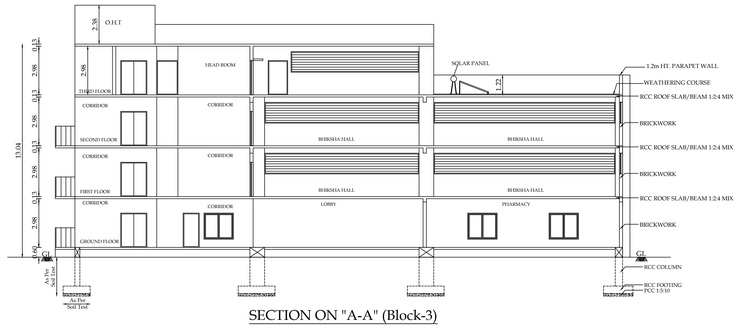

SECTION ON "A-A" (Block-3)

Typical Block Name	Floor Name	Total Buildup Area	Non FSI Area	Institutional Total FSI Area
BLOCK-3	FLOOR-GROUND	1118.74	294.39	824.35
	FLOOR01	977.62	-	977.62
	FLOOR02	977.62	-	977.62
	FLOOR-03	345.62	-	345.62
	Total	3419.60	294.39	3125.21

Block Name	PARKING	REQUIRED	PROVIDED
Block-3	TWO WHEELER	12 Nos.	15 Nos.
	CAR PARKING	3 Nos.	3 Nos.

DIFFERENTLY ABLED CAR PARKING - 1 Nos.(Including)
DIFFERENTLY ABLED TW PARKING - 4 Nos.(Including)

GROUND, TYPICAL 1st & 2nd, TERRACE FLOOR PLAN, SECTION ON -'AA', ELEVATION


Sheet No - 15/15

Block No - 3


PLAN SHOWING THE PROPOSED STUDENT HOSTEL BUILDING IN S.F.No. 22/3C, 24/2A, 2B1, 2B2, 25/1A, 1B, 3A, 3B1, 3B2, 26/4, AT IKKARAI POLUVAMPATTI VILLAGE, PERUR TALUK, COIMBATORE DISTRICT.

NOTE :
ALL DIMENSIONS ARE IN METERS


SCALE - 1:100

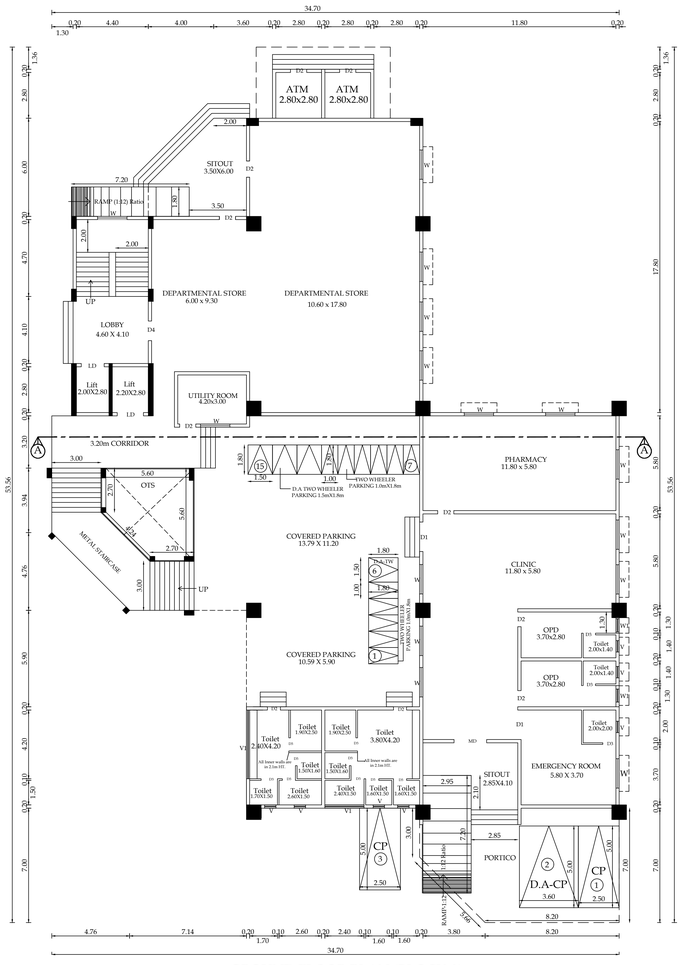

GROUND FLOOR PLAN (BLOCK-3)

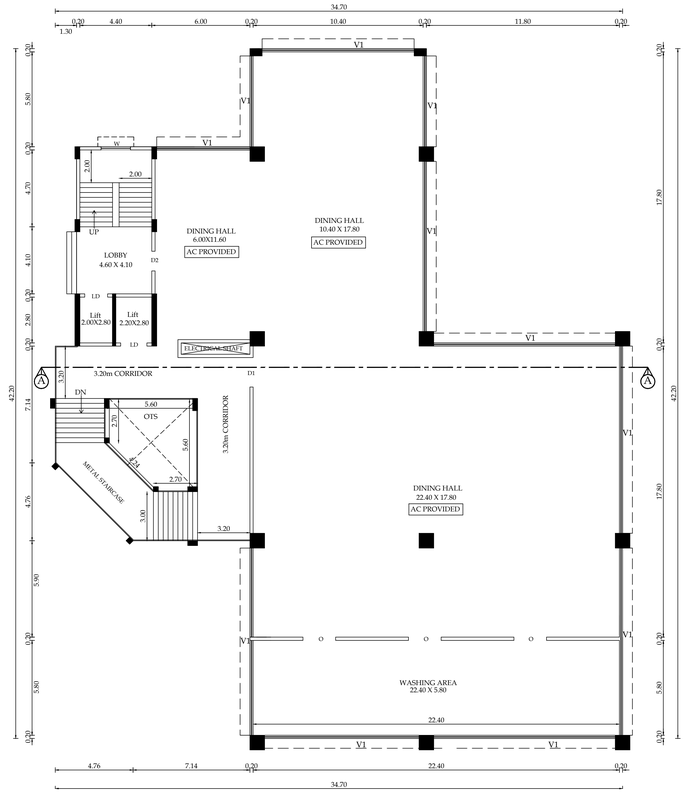


TYPICAL 1st & 2nd FLOOR PLAN (BLOCK-3)

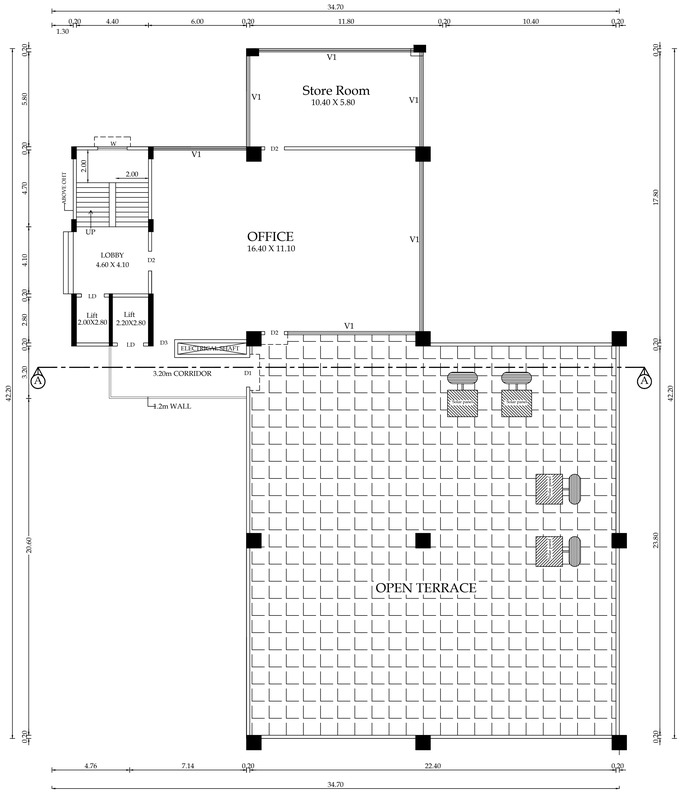

THIRD FLOOR PLAN (BLOCK-3)

JOINERY DETAILS		
MD	MAIN DOOR	2.00X2.50
D1	DOOR	1.80X2.10
D2	DOOR	0.99X2.10
D3	DOOR	0.75X2.10
O	OPEN	2.00X2.50
W	WINDOW	1.80X1.90
W1	WINDOW	0.80X1.90
V	VENTILATOR	0.70X0.90
V1	VENTILATOR	LENGTH X0.90

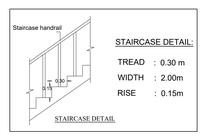

For Isha Foundation
Authorised Signatory

APPLICANT.


PREYADARSHI. S
REG.No: SE-5/304/2021/GR-II(SE)
16A1, Hunur Road, Anna Statue,
Behind Tid Vivanta, Coimbatore-641 018.
PH: 99439 09974
E-MAIL:info@mmagx.com

STRUCTURAL.


S. NAGAPRASAD, BE.,
Engineer Grade – II (NE),
Coimbatore-18,Ph:0422-2270/2/3/903,
16A1, Anna Statue to Hunur Road,
Behind Tid Vivanta,
Coimbatore-18, Ph: 0422 4274045.

ARCHITECT / ENGINEER


SECTION ON-'AA' & ELEVATION	Sheet No - 14/15
	Block No - 2

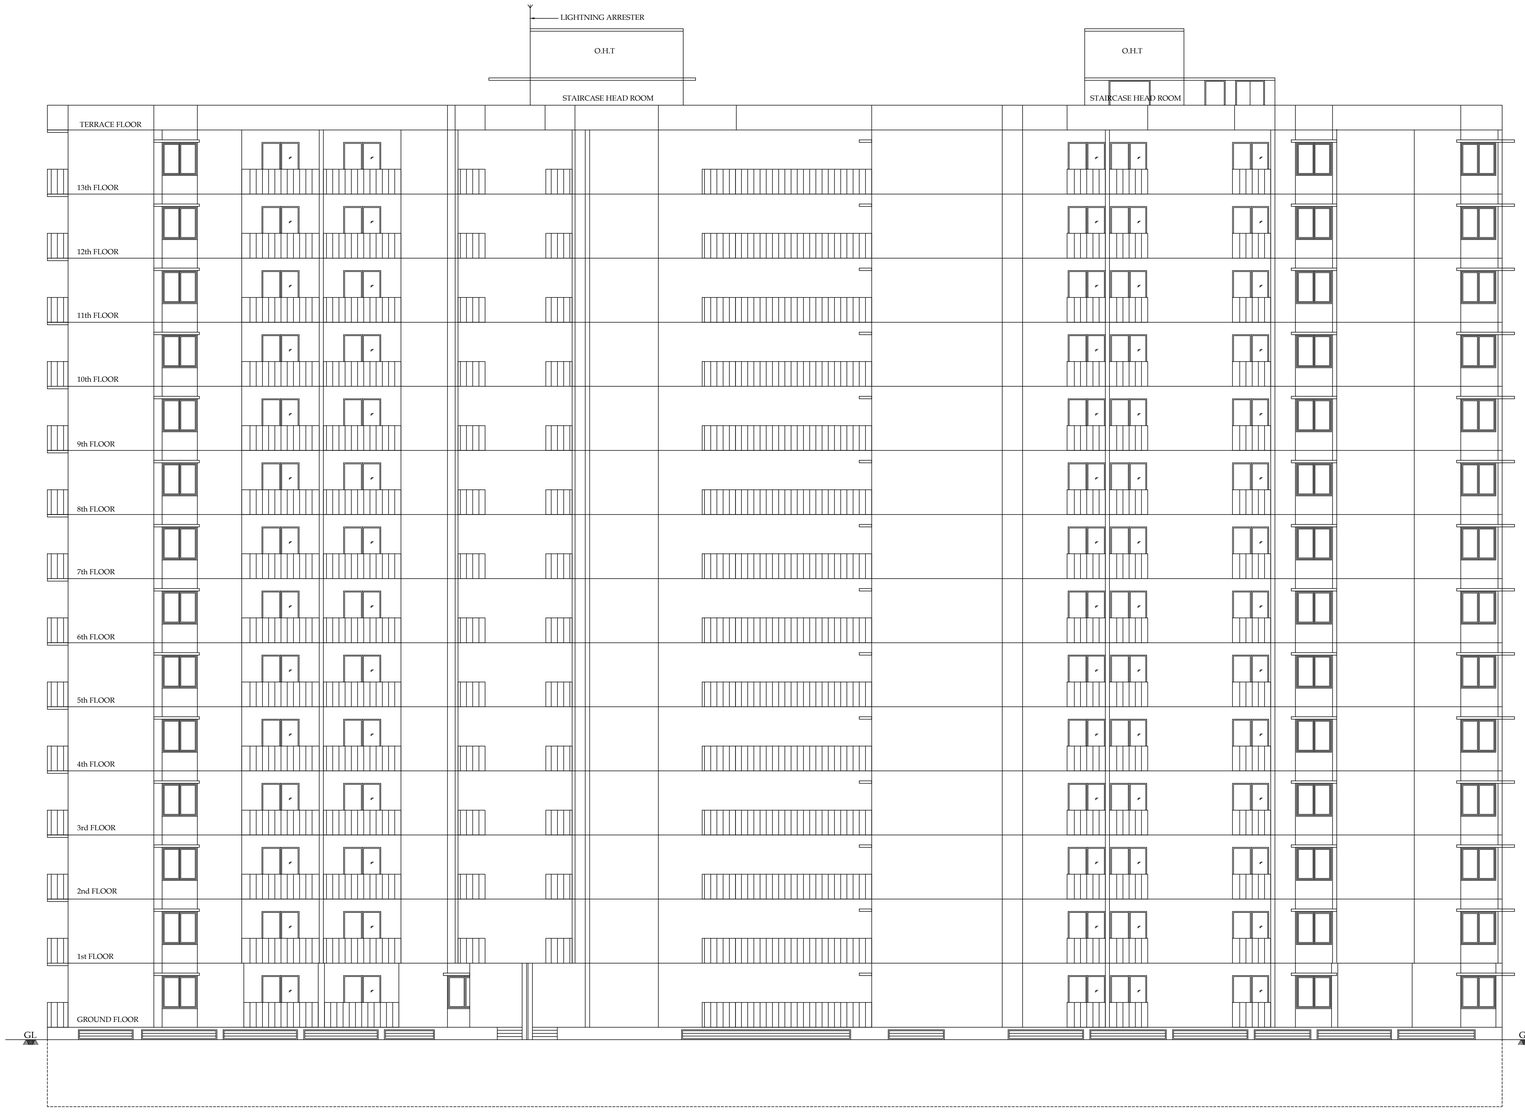

WEST ELEVATION (Block - 2)

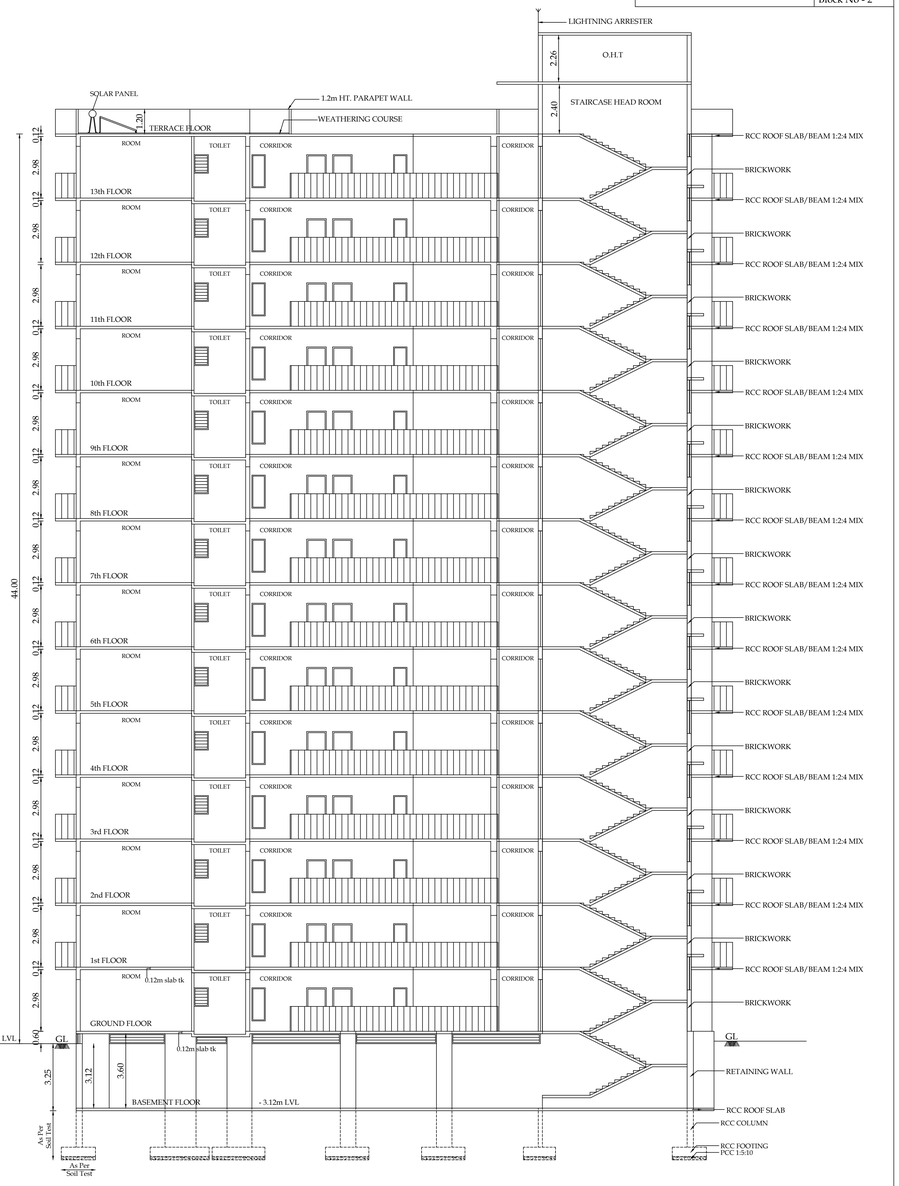

SECTION ON "A-A" (Block - 2)

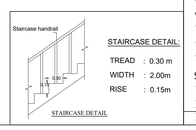

STAIRCASE DETAIL:

TREAD : 0.30 m
WIDTH : 2.00m
RISE : 0.15m

JOINERY DETAILS		
D	DOOR	0.99X2.50
D1	DOOR	0.99X2.10
D2	DOOR	0.80X2.10
FD	FRENCH DOOR (BALCONY)	1.80X2.50
O	OPEN	2.00X2.10
W	WINDOW	1.80X1.90
W1	WINDOW	0.70X1.90
W2	WINDOW (BALCONY)	1.80X2.50
W3	WINDOW	1.75X1.90
W4	WINDOW	1.70X1.90
W5	WINDOW	1.65X1.90
V	VENTILATOR	0.70X0.90
V1	VENTILATOR	LENGHX0.48
V2	VENTILATOR	1.80X0.48
SW	STAIR WINDOW	1.22X1.60
LD	LIFT DOOR	1.40X2.50
FD	FIRE DOOR	2.00X2.50
MV	MECHANICAL VENTILATION PROVIDED	



PLAN SHOWING THE PROPOSED STUDENT HOSTEL BUILDING IN S.F.No. 22/3C, 24/2A, 2B1, 2B2, 25/1A, 1B, 3A, 3B1, 3B2, 26/4, AT IKKARAI POLUVAMPATTI VILLAGE, PERUR TALUK, COIMBATORE DISTRICT.

NOTE :
ALL DIMENSIONS ARE IN METERS

SCALE - 1:100

For Isha Foundation
Authorised Signatory

APPLICANT.

PRIYADARSHI S
M.E.,(Str. Engg.)., M.I.S.T.E.
Behind Tidel Park, Coimbatore-641 018.
PH: 98430 09976
E-MAIL:bids@vinnapo.com

STRUCTURAL.

S. NAGAPRASAD, BE.,
Govt. Approved Class - I Civil Contractor Grade - II (ND),
Coimbatore LPA/81/AIII-II/19/0003,
16A2, Annai Statue to Hosur Road,
Ganapathy, Coimbatore,
Coimbatore-06, Ph:-0422 4274545.

ARCHITECT / ENGINEER

TERRACE FLOOR PLAN	Sheet No - 13/15
	Block No - 2



TERRACE FLOOR PLAN (BLOCK-2)

STAIRCASE DETAIL:

TREAD : 0.30 m
WIDTH : 2.00m
RISE : 0.15m

JOINERY DETAILS		
D	DOOR	0.99X2.50
D1	DOOR	0.99X2.10
D2	DOOR	0.80X2.10
FD	FRENCH DOOR (BALCONY)	1.80X2.50
O	OPEN	2.00X2.10
W	WINDOW	1.80X1.90
W1	WINDOW	0.70X1.90
W2	WINDOW (BALCONY)	1.80X2.50
W3	WINDOW	1.75X1.90
W4	WINDOW	1.70X1.90
W5	WINDOW	1.65X1.90
V	VENTILATOR	0.70X0.90
V1	VENTILATOR	LENGHX0.48
V2	VENTILATOR	1.80X0.48
SW	STAIR WINDOW	1.22X1.60
LD	LIFT DOOR	1.40X2.50
FD	FIRE DOOR	2.00X2.50
MV	MECHANICAL VENTILATION PROVIDED	

Typical Block Name	Floor Name	Total Buildup Area	Non FSI Area	Institutional FSI Area
Block -1	TERRACE FLOOR (Utility)	37.12	-	37.12
	TERRACE FLOOR (Head Room)	133.21	133.21	-

PLAN SHOWING THE PROPOSED STUDENT HOSTEL BUILDING IN S.F.No. 22/3C, 24/2A, 2B1, 2B2, 25/1A, 1B, 3A, 3B1, 3B2, 26/4, AT IKKARAI POLUVAMPATTI VILLAGE, PERUR TALUK, COIMBATORE DISTRICT.

NOTE :
ALL DIMENSIONS ARE IN METERS

SCALE - 1:100

For Isha Foundation
Authorised Signatory

APPLICANT.

PREYADARSHI. S
#31,No. SF.137/4/2021/08-42/01
16A1, Rutor Road, Anna Statue,
Ballard Tol Viveria,Coimbatore-641 018.
PH: 98430 09974
E-MAIL:2ats@vmsagar.com

STRUCTURAL.

S. NAGAPRASAD, BE.,
Licence Grade - II (HR),
Coimbatore LN/RE/CCB-II/19/97969,
16A2, Anne Statue to Honur Road,
Ballard Tol Viveria,
Coimbatore-18, Ph: 9122 4224545

ARCHITECT / ENGINEER

13th FLOOR PLAN	Sheet No - 12/15
	Block No - 2



13th FLOOR PLAN (BLOCK-2)

STAIRCASE DETAIL

JOINERY DETAILS		
D	DOOR	0.99X2.50
D1	DOOR	0.99X2.10
D2	DOOR	0.80X2.10
FD	FRENCH DOOR (BALCONY)	1.80X2.50
O	OPEN	2.00X2.10
W	WINDOW	1.80X1.90
W1	WINDOW	0.70X1.90
W2	WINDOW (BALCONY)	1.80X2.50
W3	WINDOW	1.75X1.90
W4	WINDOW	1.70X1.90
W5	WINDOW	1.65X1.90
V	VENTILATOR	0.70X0.90
V1	VENTILATOR	LENGHX0.48
V2	VENTILATOR	1.80X0.48
SW	STAIR WINDOW	1.22X1.60
LD	LIFT DOOR	1.40X2.50
FD	FIRE DOOR	2.00X2.50
MV	MECHANICAL VENTILATION PROVIDED	

Typical Block Name	Floor Name	Total Buildup Area	Non FSI Area	Institutional FSI Area
Block -2	FLOOR-13	1236.81	-	1236.81

PLAN SHOWING THE PROPOSED STUDENT HOSTEL BUILDING IN S.F.No. 22/3C, 24/2A, 2B1, 2B2, 25/1A, 1B, 3A, 3B1, 3B2, 26/4, AT IKKARAI POLUVAMPATTI VILLAGE, PERUR TALUK, COIMBATORE DISTRICT.

NOTE :
ALL DIMENSIONS ARE IN METERS

SCALE - 1:100

N
W E
S

For Isha Foundation
Authorised Signatory

APPLICANT.

PRIYADARSHI. S
B.E.,M.E.,(Ph.D)
Regd.No: 20/13006/2021/SR/9293
184/1, Mayor Road, Anna Station,
Behind Taj Vivanta,Coimbatore-641 018.
Ph: 99430 09974.
e-mail: info@smaga.com

STRUCTURAL.

S. NAGAPRASAD, BE.,
Engineer Grade – II (HO),
Coimbatore LPA/REGR/II/193/01/002,
184/2, Anna Station Mayor Road,
Behind Taj Vivanta,
Coimbatore-18, PH: 0422-4274542.

ARCHITECT / ENGINEER

8th FLOOR PLAN	Sheet No - 11/15
	Block No - 2



8th FLOOR PLAN (BLOCK-2)

STAIRCASE DETAIL:

TREAD : 0.30 m
WIDTH : 2.00m
RISE : 0.15m

JOINERY DETAILS		
D	DOOR	0.99X2.50
D1	DOOR	0.99X2.10
D2	DOOR	0.80X2.10
FD	FRENCH DOOR (BALCONY)	1.80X2.50
O	OPEN	2.00X2.10
W	WINDOW	1.80X1.90
W1	WINDOW	0.70X1.90
W2	WINDOW (BALCONY)	1.80X2.50
W3	WINDOW	1.75X1.90
W4	WINDOW	1.70X1.90
W5	WINDOW	1.65X1.90
V	VENTILATOR	0.70X0.90
V1	VENTILATOR	LENGHX0.48
V2	VENTILATOR	1.80X0.48
SW	STAIR WINDOW	1.22X1.60
LD	LIFT DOOR	1.40X2.50
FD	FIRE DOOR	2.00X2.50
MV	MECHANICAL VENTILATION PROVIDED	

Typical Block Name	Floor Name	Total Buildup Area	Non FSI Area	Institutional / FSI Area
Block -2	FLOOR-08	1606.72	-	1606.72

PLAN SHOWING THE PROPOSED STUDENT HOSTEL BUILDING IN S.F.No. 22/3C, 24/2A, 2B1, 2B2, 25/1A, 1B, 3A, 3B1, 3B2, 26/4, AT IKKARAI POLUVAMPATTI VILLAGE, PERUR TALUK, COIMBATORE DISTRICT.

NOTE :
ALL DIMENSIONS ARE IN METERS

SCALE - 1:100

N W E S

For Isha Foundation
Authorised Signatory

APPLICANT.

PREYADARSHI. S
REL.No: SE-I/ENV/201/GBE-0361
16A1, Huzur Road, Anna Statue,
Behind Taluk Office, Coimbatore-641 018.
Ph: 0422-2224574, 99424 09974
E-MAIL: info@mssgs.com

STRUCTURAL.

S. NAGAPRASAD, BE.,
Engineer Grade – II (NR),
Coimbatore LPA/IN/08-31707/2003,
16A2, Anna Statue to Huzur Road,
Behind Taluk Office,
Coimbatore-18, Ph: 0422-4274949.

ARCHITECT / ENGINEER

TYPICAL 2nd, 3rd, 4th, 5th, 6th, 7th, 9th, 10th, 11th & 12th FLOOR PLAN	Sheet No - 10/15
	Block No - 2



TYPICAL 1st, 2nd, 3rd, 4th, 5th, 6th, 7th, 9th, 10th, 11th & 12th FLOOR PLAN (BLOCK-2)

STAIRCASE DETAIL:

TREAD : 0.30 m
WIDTH : 2.00m
RISE : 0.15m

JOINERY DETAILS

D	DOOR	0.99X2.50
D1	DOOR	0.99X2.10
D2	DOOR	0.80X2.10
FD	FRENCH DOOR (BALCONY)	1.80X2.50
O	OPEN	2.00X2.10
W	WINDOW	1.80X1.90
W1	WINDOW	0.70X1.90
W2	WINDOW (BALCONY)	1.80X2.50
W3	WINDOW	1.75X1.90
W4	WINDOW	1.70X1.90
W5	WINDOW	1.65X1.90
V	VENTILATOR	0.70X0.90
V1	VENTILATOR	LENGHX0.48
V2	VENTILATOR	1.80X0.48
SW	STAIR WINDOW	1.22X1.60
LD	LIFT DOOR	1.40X2.50
FD	FIRE DOOR	2.00X2.50
MV	MECHANICAL VENTILATION PROVIDED	

Typical Block Name	Floor Name	Total Buildup Area	Non FSI Area	Institutional FSI Area
Block -2	FLOOR-01	1606.72	-	1606.72
	FLOOR-02	1606.72	-	1606.72
	FLOOR-03	1606.72	-	1606.72
	FLOOR-04	1606.72	-	1606.72
	FLOOR-05	1606.72	-	1606.72
	FLOOR-06	1606.72	-	1606.72
	FLOOR-07	1606.72	-	1606.72
	FLOOR-09	1606.72	-	1606.72
	FLOOR-10	1606.72	-	1606.72
	FLOOR-11	1606.72	-	1606.72
	FLOOR-12	1606.72	-	1606.72

PLAN SHOWING THE PROPOSED STUDENT HOSTEL BUILDING IN S.F.No. 22/3C, 24/2A, 2B1, 2B2, 25/1A, 1B, 3A, 3B1, 3B2, 26/4, AT IKKARAI POLUVAMPATTI VILLAGE, PERUR TALUK, COIMBATORE DISTRICT.

NOTE :
ALL DIMENSIONS ARE IN METERS

SCALE - 1:100

For Isha Foundation
Authorised Signatory

APPLICANT.

PREVADARSHI. S
REG.No: SE-I/04/2021/GR-93(E)
1581, Hosur Road, Anna Nagar,
Behind Taj Vivanta, Coimbatore-641 018.
Ph: 0422-4270 09574
e-MAIL: Selva@vmaap.com

STRUCTURAL.

S. NAGAPRASAD, BE.,
Engineer Class-I (Civil) L/1995,
Coimbatore LPA Class-II/2005/2003,
1642, Avinashi Road to Hosur Road,
Behind Taj Vivanta,
Coimbatore-18, Ph: 0422-4274045

ARCHITECT / ENGINEER

GROUND FLOOR PLAN	Sheet No - 9/15
	Block No - 2



STAIRCASE DETAIL

STAIRCASE DETAIL:

TREAD : 0.30 m
WIDTH : 2.00m
RISE : 0.15m

JOINERY DETAILS

D	DOOR	0.99X2.50
D1	DOOR	0.99X2.10
D2	DOOR	0.80X2.10
FD	FRENCH DOOR (BALCONY)	1.80X2.50
O	OPEN	2.00X2.10
W	WINDOW	1.80X1.90
W1	WINDOW	0.70X1.90
W2	WINDOW (BALCONY)	1.80X2.50
W3	WINDOW	1.75X1.90
W4	WINDOW	1.70X1.90
W5	WINDOW	1.65X1.90
V	VENTILATOR	0.70X0.90
V1	VENTILATOR	LENGHX0.48
V2	VENTILATOR	1.80X0.48
SW	STAIR WINDOW	1.22X1.60
LD	LIFT DOOR	1.40X2.50
FD	FIRE DOOR	2.00X2.50
MV	MECHANICAL VENTILATION PROVIDED	

Typical Block Name	Floor Name	Total Buildup Area	Non FSI Area	Institutional FSI Area
Block -2	FLOOR-Ground	1606.72	-	1606.72

PLAN SHOWING THE PROPOSED STUDENT HOSTEL BUILDING IN S.F.No. 22/3C, 24/2A, 2B1, 2B2, 25/1A, 1B, 3A, 3B1, 3B2, 26/4, AT IKKARAI POLUVAMPATTI VILLAGE, PERUR TALUK, COIMBATORE DISTRICT.

NOTE :
ALL DIMENSIONS ARE IN METERS

SCALE - 1:100

N
W
E
S

For Isha Foundation
Authorised Signatory

APPLICANT.

PRIYADARSHI. S
REG.No: SE-1/5567/2011(GR-I)/361
16A1, Hunar Road, Anna Statue,
Behind Tidel Park, Ramanathapuram,
Ph: 90430 09974
E-MAIL:ids@vsnlgv.com


STRUCTURAL.

S. NAGAPRASAD, BE.,
Engineer Grade - II (NR),
Coimbatore LPA/PG/GR-II/19/P/2003,
16A2, Anna Statue to Hosur Road,
Behind Tidel Park,
Coimbatore-14, PH: 0422-4374640.


ARCHITECT / ENGINEER



EAST ELEVATION (Block-1)

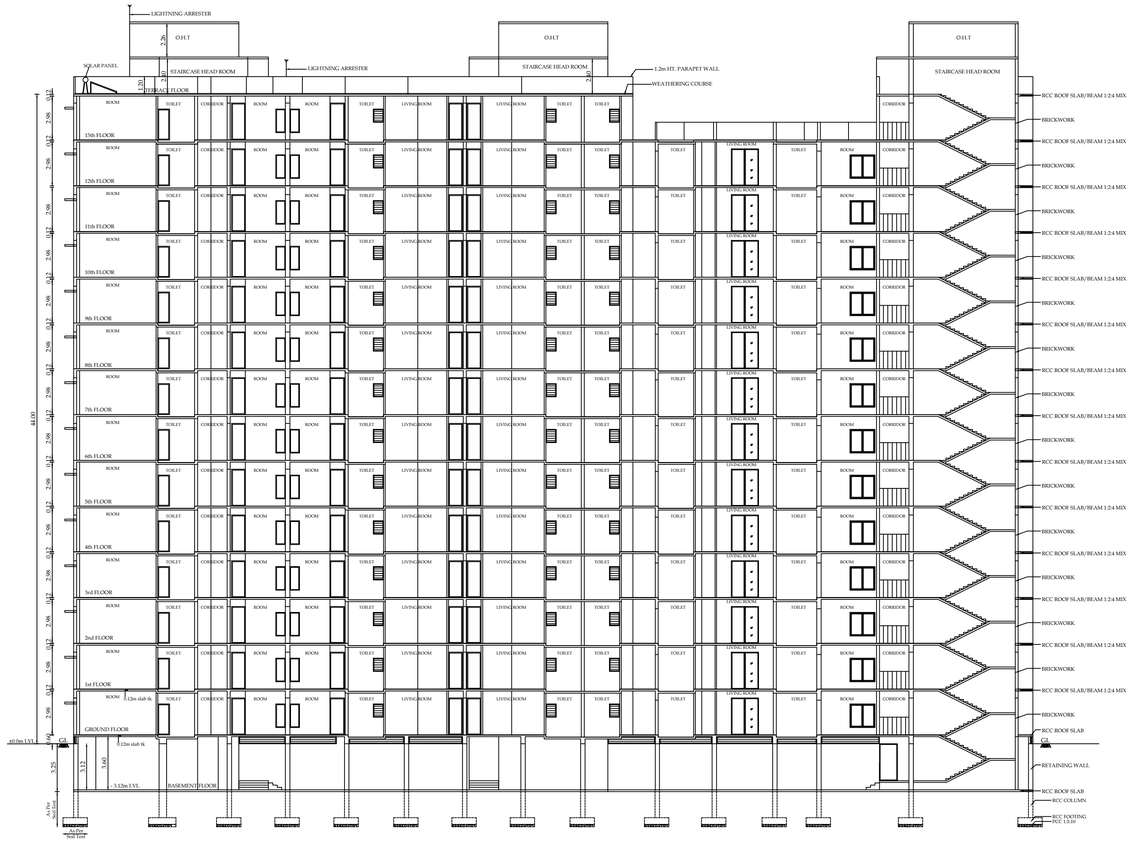


SECTION ON "A-A" (Block-1)

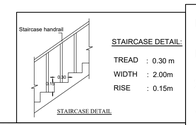

STAIRCASE DETAIL:

TREAD : 0.30 m
WIDTH : 2.00m
RISE : 0.15m


JOINERY DETAILS		
D	DOOR	0.99X2.50
D1	DOOR	0.99X2.10
D2	DOOR	0.80X2.10
FD	FRENCH DOOR (BALCONY)	1.80X2.50
O	OPEN	2.00X2.10
W	WINDOW	1.80X1.90
W1	WINDOW	0.70X1.90
W2	WINDOW (BALCONY)	1.80X2.50
W3	WINDOW	1.75X1.90
W4	WINDOW	1.70X1.90
W5	WINDOW	1.65X1.90
V	VENTILATOR	0.70X0.90
V1	VENTILATOR	LENGHX0.48
V2	VENTILATOR	1.80X0.48
SW	STAIR WINDOW	1.22X1.60
LD	LIFT DOOR	1.40X2.50
FD	FIRE DOOR	2.00X2.50
MV	MECHANICAL VENTILATION PROVIDED	

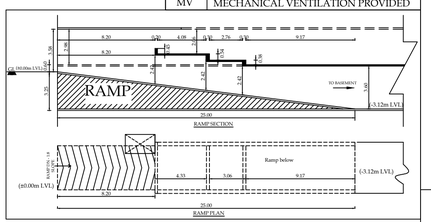

PLAN SHOWING THE PROPOSED STUDENT HOSTEL BUILDING IN S.F.No. 22/3C, 24/2A, 2B1, 2B2, 25/1A, 1B, 3A, 3B1, 3B2, 26/4, AT IKKARAI POLUVAMPATTI VILLAGE, PERUR TALUK, COIMBATORE DISTRICT.

NOTE :
ALL DIMENSIONS ARE IN METERS

SCALE - 1:200

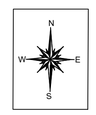

For Isha Foundation
Authorised Signatory

APPLICANT.


PRIYADARSHI. H
Engineer Grade - III (NED)
Cell : 94430 69924
E-MAIL:info@shivagni.com

STRUCTURAL.

S. NAGAPRASAD, BE.,
Engineer Grade - III (NED),
Corporation of Coimbatore, Zonal Office,
1KAS, Perur Shiva Sy Mayur Road,
Behind Taj Vivanta,
Coimbatore-46, Ph: 0422-6274545.

ARCHITECT / ENGINEER

TERRACE FLOOR PLAN	Sheet No - 7/15
	Block No - 1

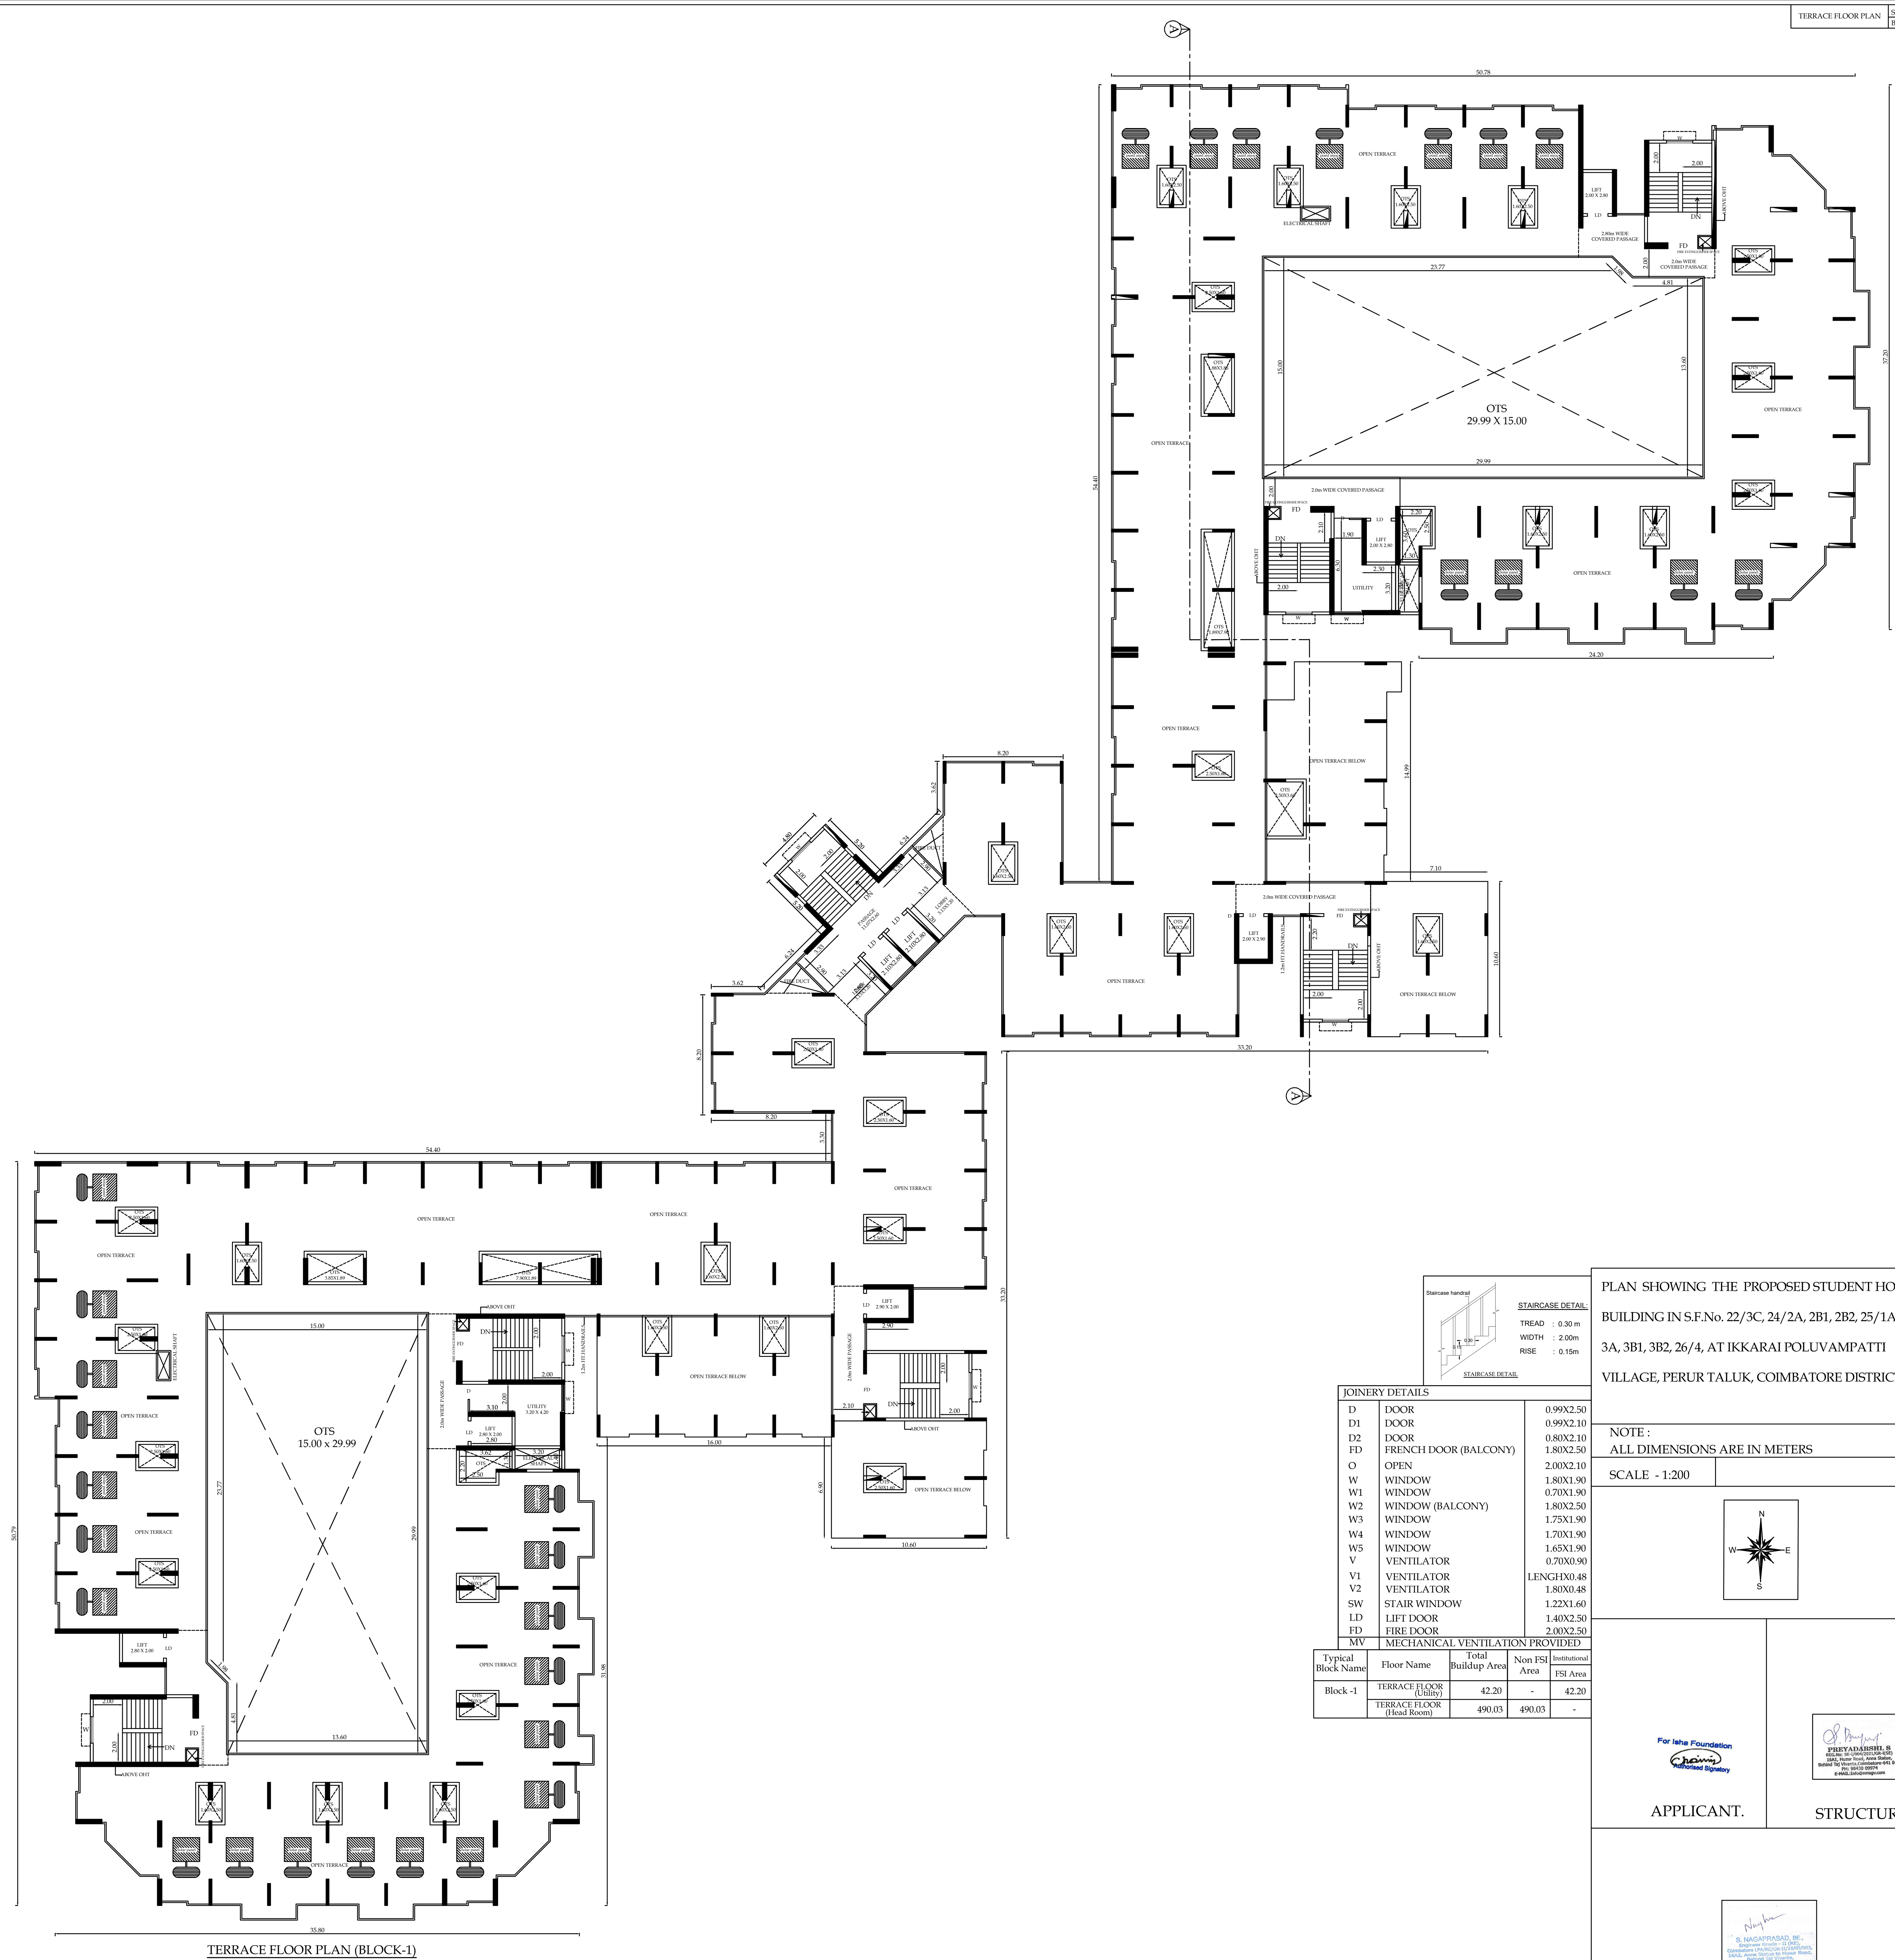

TERRACE FLOOR PLAN (BLOCK-1)

Staircase handrail

STAIRCASE DETAIL:

TREAD : 0.30 m
WIDTH : 2.00m
RISE : 0.15m

STAIRCASE DETAIL

JOINERY DETAILS		
D	DOOR	0.99X2.50
D1	DOOR	0.99X2.10
D2	DOOR	0.80X2.10
FD	FRENCH DOOR (BALCONY)	1.80X2.50
O	OPEN	2.00X2.10
W	WINDOW	1.80X1.90
W1	WINDOW	0.70X1.90
W2	WINDOW (BALCONY)	1.80X2.50
W3	WINDOW	1.75X1.90
W4	WINDOW	1.70X1.90
W5	WINDOW	1.65X1.90
V	VENTILATOR	0.70X0.90
V1	VENTILATOR	LENGHX0.48
V2	VENTILATOR	1.80X0.48
SW	STAIR WINDOW	1.22X1.60
LD	LIFT DOOR	1.40X2.50
FD	FIRE DOOR	2.00X2.50
MV	MECHANICAL VENTILATION PROVIDED	

Typical Block Name	Floor Name	Total Buildup Area	Non FSI Area	Institutional FSI Area
Block -1	TERRACE FLOOR (Utility)	42.20	-	42.20
	TERRACE FLOOR (Head Room)	490.03	490.03	-

PLAN SHOWING THE PROPOSED STUDENT HOSTEL BUILDING IN S.F.No. 22/3C, 24/2A, 2B1, 2B2, 25/1A, 1B, 3A, 3B1, 3B2, 26/4, AT IKKARAI POLUVAMPATTI VILLAGE, PERUR TALUK, COIMBATORE DISTRICT.

NOTE :
ALL DIMENSIONS ARE IN METERS

SCALE - 1:200

N
W E
S

For Isha Foundation
Authorised Signatory

APPLICANT.

PREYADARSHI. S
REG.No: SE-1/004/2021/GR-I(SE)
16A1, Huzur Road, Anna Statue, Behind Taj Vivanta, Coimbatore-641 018.
PH: 98430 09974
E-MAIL: info@nmsgv.com

STRUCTURAL.

S. NAGAPRASAD, BE.,
Engineer Grade - II (RE),
Coimbatore LPA/RE/GR-II/19/03/003,
16A2, Anna Statue to Hosur Road, Behind Taj Vivanta,
Coimbatore-18, Ph: 0422 4274045.

ARCHITECT / ENGINEER



13th FLOOR PLAN (BLOCK-1)

Staircase handrail

STAIRCASE DETAIL

STAIRCASE DETAIL:

TREAD : 0.30 m
WIDTH : 2.00m
RISE : 0.15m

JOINERY DETAILS		
D	DOOR	0.99X2.50
D1	DOOR	0.99X2.10
D2	DOOR	0.80X2.10
FD	FRENCH DOOR (BALCONY)	1.80X2.50
O	OPEN	2.00X2.10
W	WINDOW	1.80X1.90
W1	WINDOW	0.70X1.90
W2	WINDOW (BALCONY)	1.80X2.50
W3	WINDOW	1.75X1.90
W4	WINDOW	1.70X1.90
W5	WINDOW	1.65X1.90
V	VENTILATOR	0.70X0.90
V1	VENTILATOR	LENGHX0.48
V2	VENTILATOR	1.80X0.48
SW	STAIR WINDOW	1.22X1.60
LD	LIFT DOOR	1.40X2.50
FD	FIRE DOOR	2.00X2.50
MV	MECHANICAL VENTILATION PROVIDED	

Typical Block Name	Floor Name	Total Buildup Area	Non FSI Area	Institutional FSI Area
			-	
Block -1	FLOOR-13	3516.62	-	3516.62

PLAN SHOWING THE PROPOSED STUDENT HOSTEL BUILDING IN S.F.No. 22/3C, 24/2A, 2B1, 2B2, 25/1A, 1B, 3A, 3B1, 3B2, 26/4, AT IKKARAI POLUVAMPATTI VILLAGE, PERUR TALUK, COIMBATORE DISTRICT.

NOTE :
ALL DIMENSIONS ARE IN METERS

SCALE - 1:200

N W E S

For Isha Foundation
Authorised Signatory


APPLICANT.

PREYADARSHI. S
REG.No: SE-I/004/2021/GR-I(SE)
16A1, Huzur Road, Anna Statue, Behind Taj Vivanta, Coimbatore-641 018.
PH: 98430 09974
E-MAIL: info@nmsgv.com

STRUCTURAL.

S. NAGAPRASAD, BE.,
Engineer Grade - II (RE),
Coimbatore LPA/RE/GR-II/19/03/003,
16A2, Anna Statue to Hosur Road, Behind Taj Vivanta,
Coimbatore-18, Ph: 0422 4274945.

ARCHITECT / ENGINEER

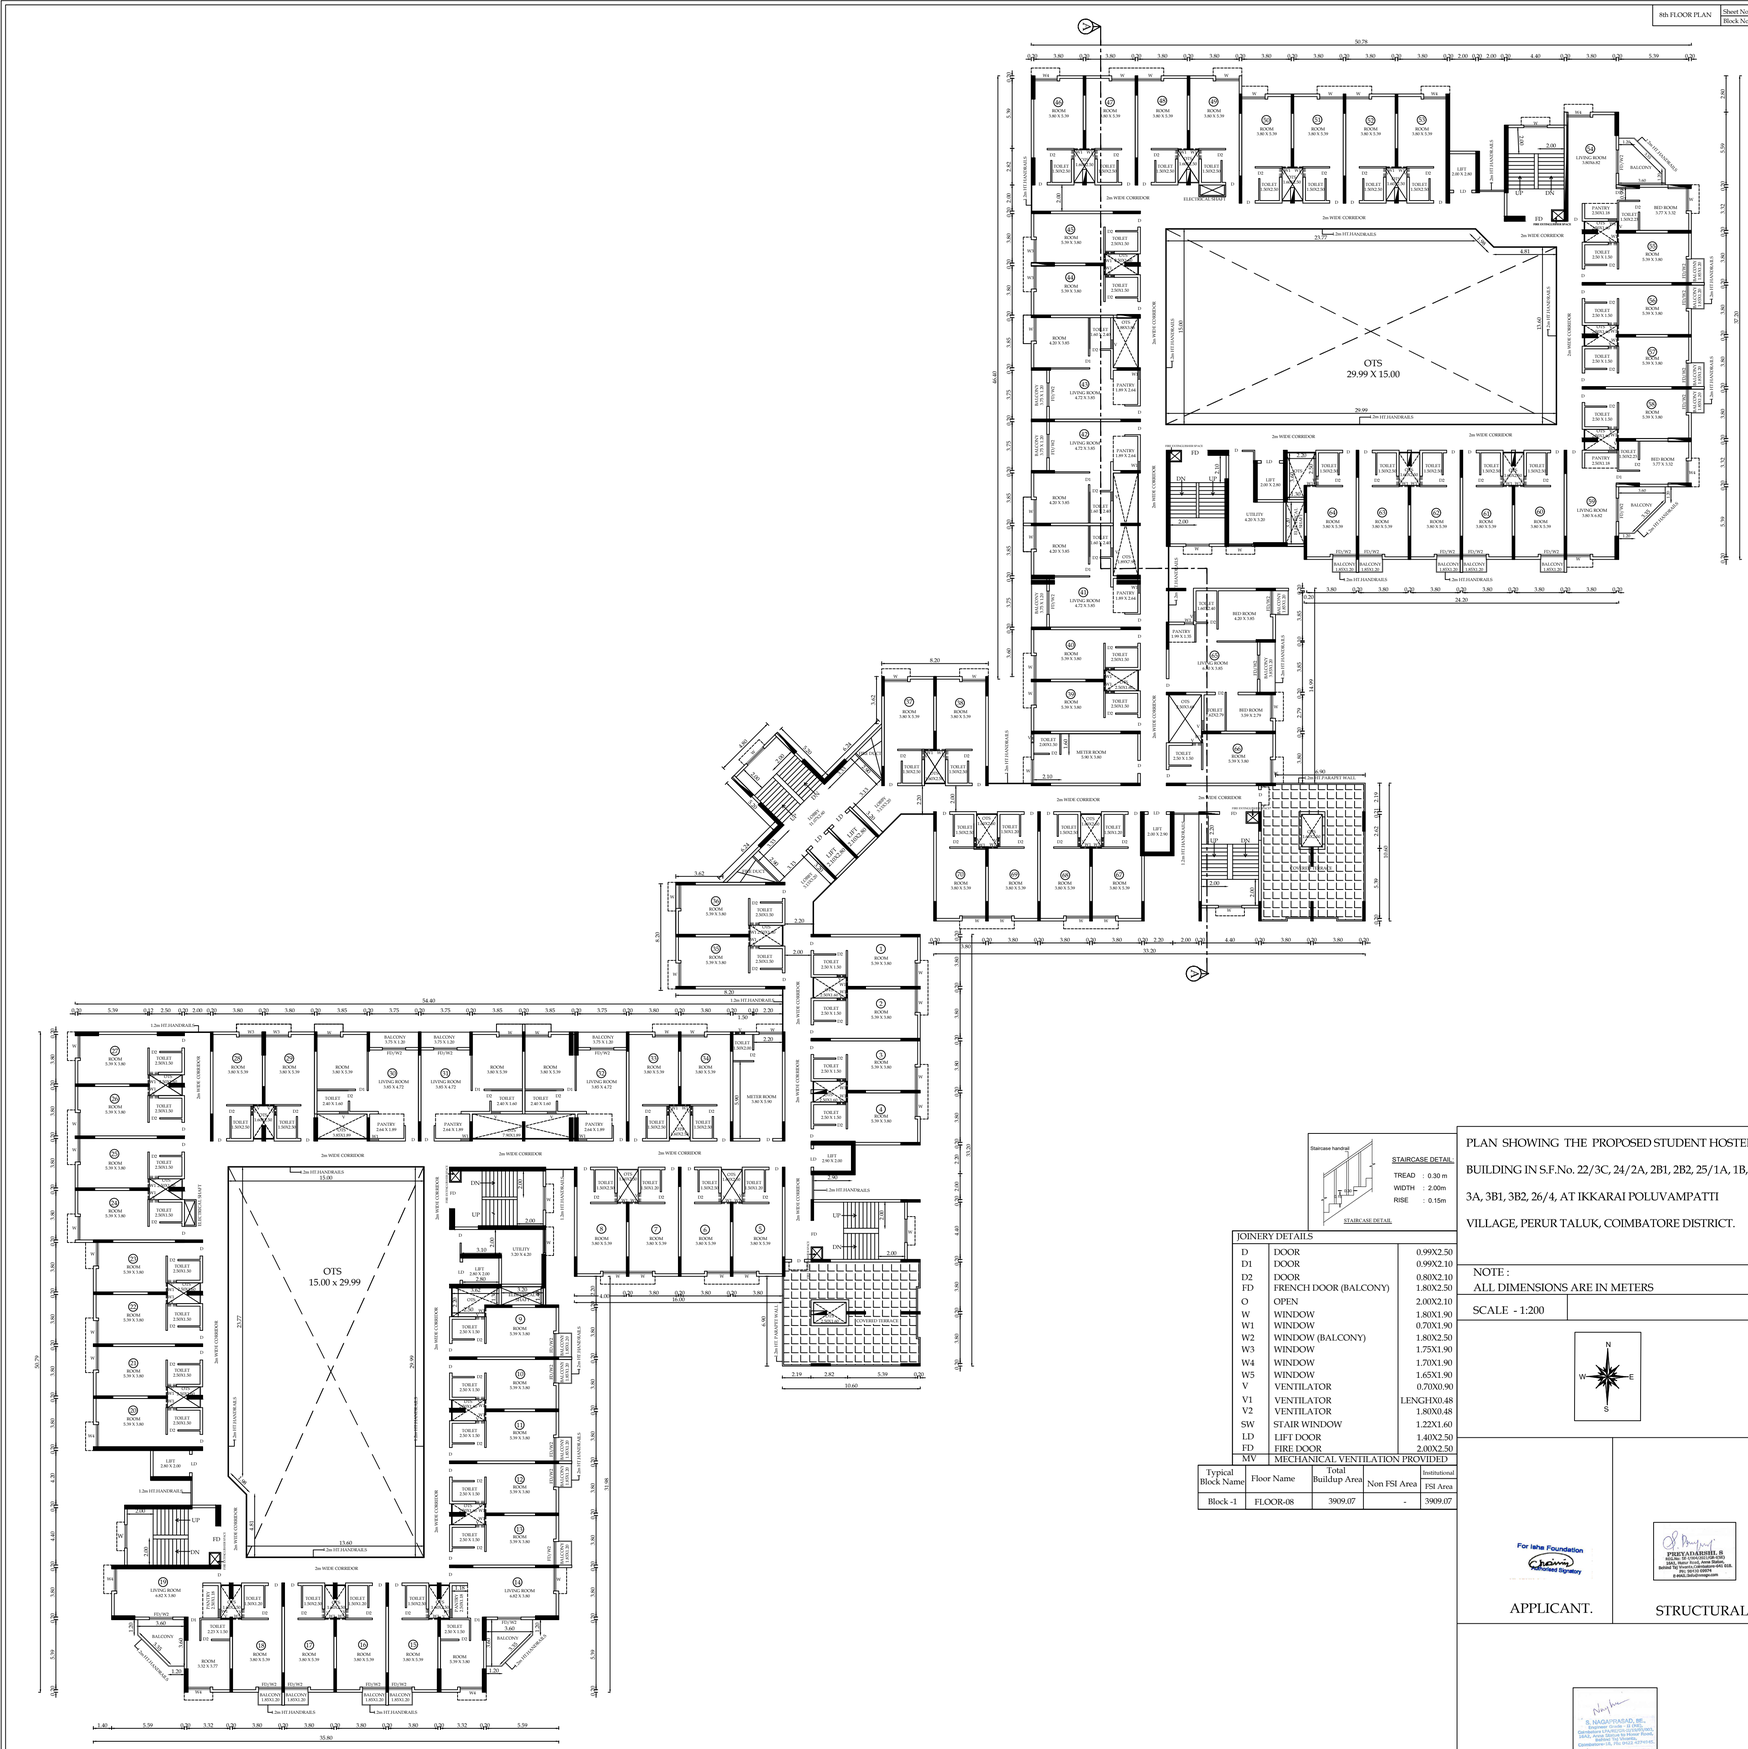

JOINERY DETAILS		
D	DOOR	0.99X2.50
D1	DOOR	0.99X2.10
D2	DOOR	0.80X2.10
FD	FRENCH DOOR (BALCONY)	1.80X2.50
O	OPEN	2.00X2.10
W	WINDOW	1.80X1.90
W1	WINDOW	0.70X1.90
W2	WINDOW (BALCONY)	1.80X2.50
W3	WINDOW	1.75X1.90
W4	WINDOW	1.70X1.90
W5	WINDOW	1.65X1.90
V	VENTILATOR	0.70X0.90
V1	VENTILATOR	LENGHX0.48
V2	VENTILATOR	1.80X0.48
SW	STAIR WINDOW	1.22X1.60
LD	LIFT DOOR	1.40X2.50
FD	FIRE DOOR	2.00X2.50
MV	MECHANICAL VENTILATION PROVIDED	

Typical Block Name	Floor Name	Total Buildup Area	Non FSI Area	Institutional FSI Area
Block -1	FLOOR-08	3909.07	-	3909.07

PLAN SHOWING THE PROPOSED STUDENT HOSTEL BUILDING IN S.F.No. 22/3C, 24/2A, 2B1, 2B2, 25/1A, 1B, 3A, 3B1, 3B2, 26/4, AT IKKARAI POLUVAMPATTI VILLAGE, PERUR TALUK, COIMBATORE DISTRICT.

NOTE :
ALL DIMENSIONS ARE IN METERS

SCALE - 1:200

N
W
E
S

For Isha Foundation
Authorised Signatory

APPLICANT.


PRIYADARSHINI. S
REG.No: EE 17/04/2011/UB-0290
Flat No: 3, Sri Ramakrishna Flats,
Behind Sri Vasavi Kalyanamahal 4th Side,
PH: 99102 69974
E-MAIL:priyadarshinigce.com

STRUCTURAL.

S. NAGAVIVASAD, BE.,
Engineer Grade - III (TNEC)
Class-I Municipality Licence No.1/2003,
12/22, Annai Sathya Sri Kumar Roads,
Saibaba Colony,
Coimbatore-29, PH: 0422-4334140.

ARCHITECT / ENGINEER

TYPICAL 1st, 2nd, 3rd, 4th, 5th, 6th, 7th, 9th, 10th, 11th & 12th FLOOR PLAN	Sheet No - 4/15
	Block No - 1

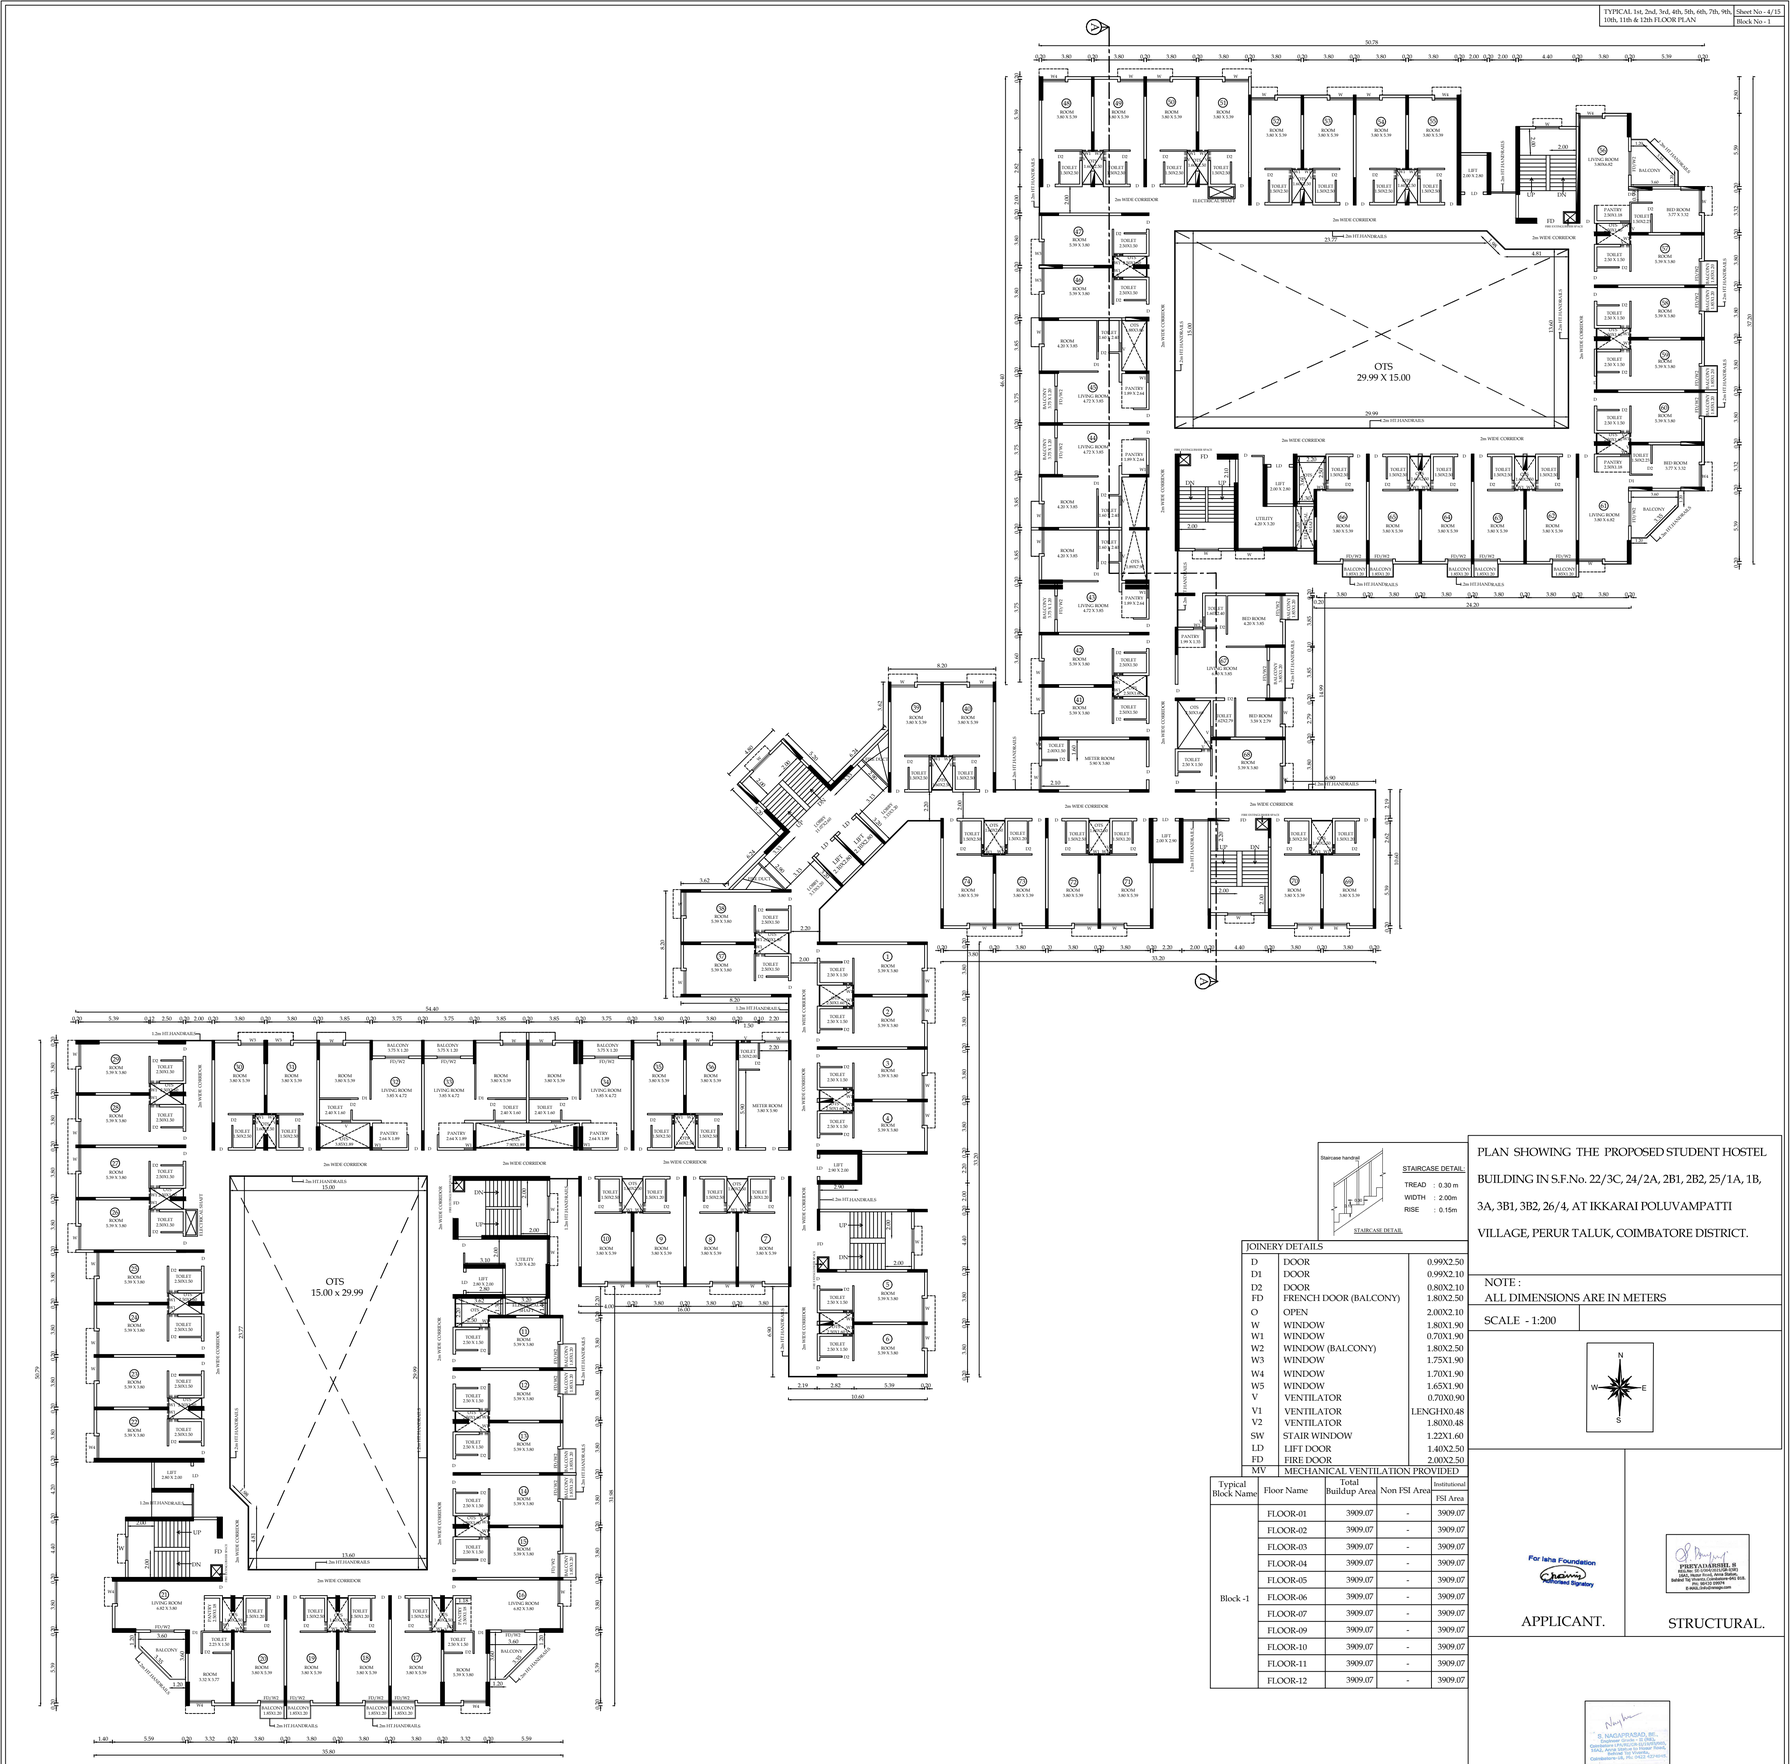

TYPICAL 1st, 2nd, 3rd, 4th, 5th, 6th, 7th, 9th, 10th, 11th & 12th FLOOR PLAN (BLOCK-1)

PLAN SHOWING THE PROPOSED STUDENT HOSTEL BUILDING IN S.F.No. 22/3C, 24/2A, 2B1, 2B2, 25/1A, 1B, 3A, 3B1, 3B2, 26/4, AT IKKARAI POLUVAMPATTI VILLAGE, PERUR TALUK, COIMBATORE DISTRICT.

NOTE :
ALL DIMENSIONS ARE IN METERS

SCALE - 1:200

JOINERY DETAILS

D	DOOR	0.99X2.50
D1	DOOR	0.99X2.10
D2	DOOR	0.80X2.10
FD	FRENCH DOOR (BALCONY)	1.80X2.50
O	OPEN	2.00X2.10
W	WINDOW	1.80X1.90
W1	WINDOW	0.70X1.90
W2	WINDOW (BALCONY)	1.80X2.50
W3	WINDOW	1.75X1.90
W4	WINDOW	1.70X1.90
W5	WINDOW	1.65X1.90
V	VENTILATOR	0.70X0.90
V1	VENTILATOR	LENGHX0.48
V2	VENTILATOR	1.80X0.48
SW	STAIR WINDOW	1.22X1.60
LD	LIFT DOOR	1.40X2.50
FD	FIRE DOOR	2.00X2.50
MV	MECHANICAL VENTILATION PROVIDED	

Typical Block Name	Floor Name	Total Buildup Area	Non FSI Area	Institutional FSI Area
Block -1	FLOOR-01	3909.07	-	3909.07
	FLOOR-02	3909.07	-	3909.07
	FLOOR-03	3909.07	-	3909.07
	FLOOR-04	3909.07	-	3909.07
	FLOOR-05	3909.07	-	3909.07
	FLOOR-06	3909.07	-	3909.07
	FLOOR-07	3909.07	-	3909.07
	FLOOR-09	3909.07	-	3909.07
	FLOOR-10	3909.07	-	3909.07
	FLOOR-11	3909.07	-	3909.07
	FLOOR-12	3909.07	-	3909.07

For Isha Foundation
Authorised Signatory

APPLICANT.


PRIYADARSHINI. S
Engineer, Govt.No.E/1/2018/CBE
SBAA, Master Plan& Area Status,
Behind Taj Inventa, Coimbatore-641 035.
Cell No. 9994 000 111
E-MAIL.ihm@design.com

STRUCTURAL.

S. NAGAPPRASAD, INC.,
Engineer, Govt.No.E/1/2018/CBE
Licensed Surveyor, Govt.No.LIC/2009/0001
SBAA, Area Status for Master Plans,
Behind Taj Inventa,
Coimbatore-35. Ph: 0422 4374444

ARCHITECT / ENGINEER

GROUND FLOOR PLAN	Sheet No - 3/15
	Block No - 1

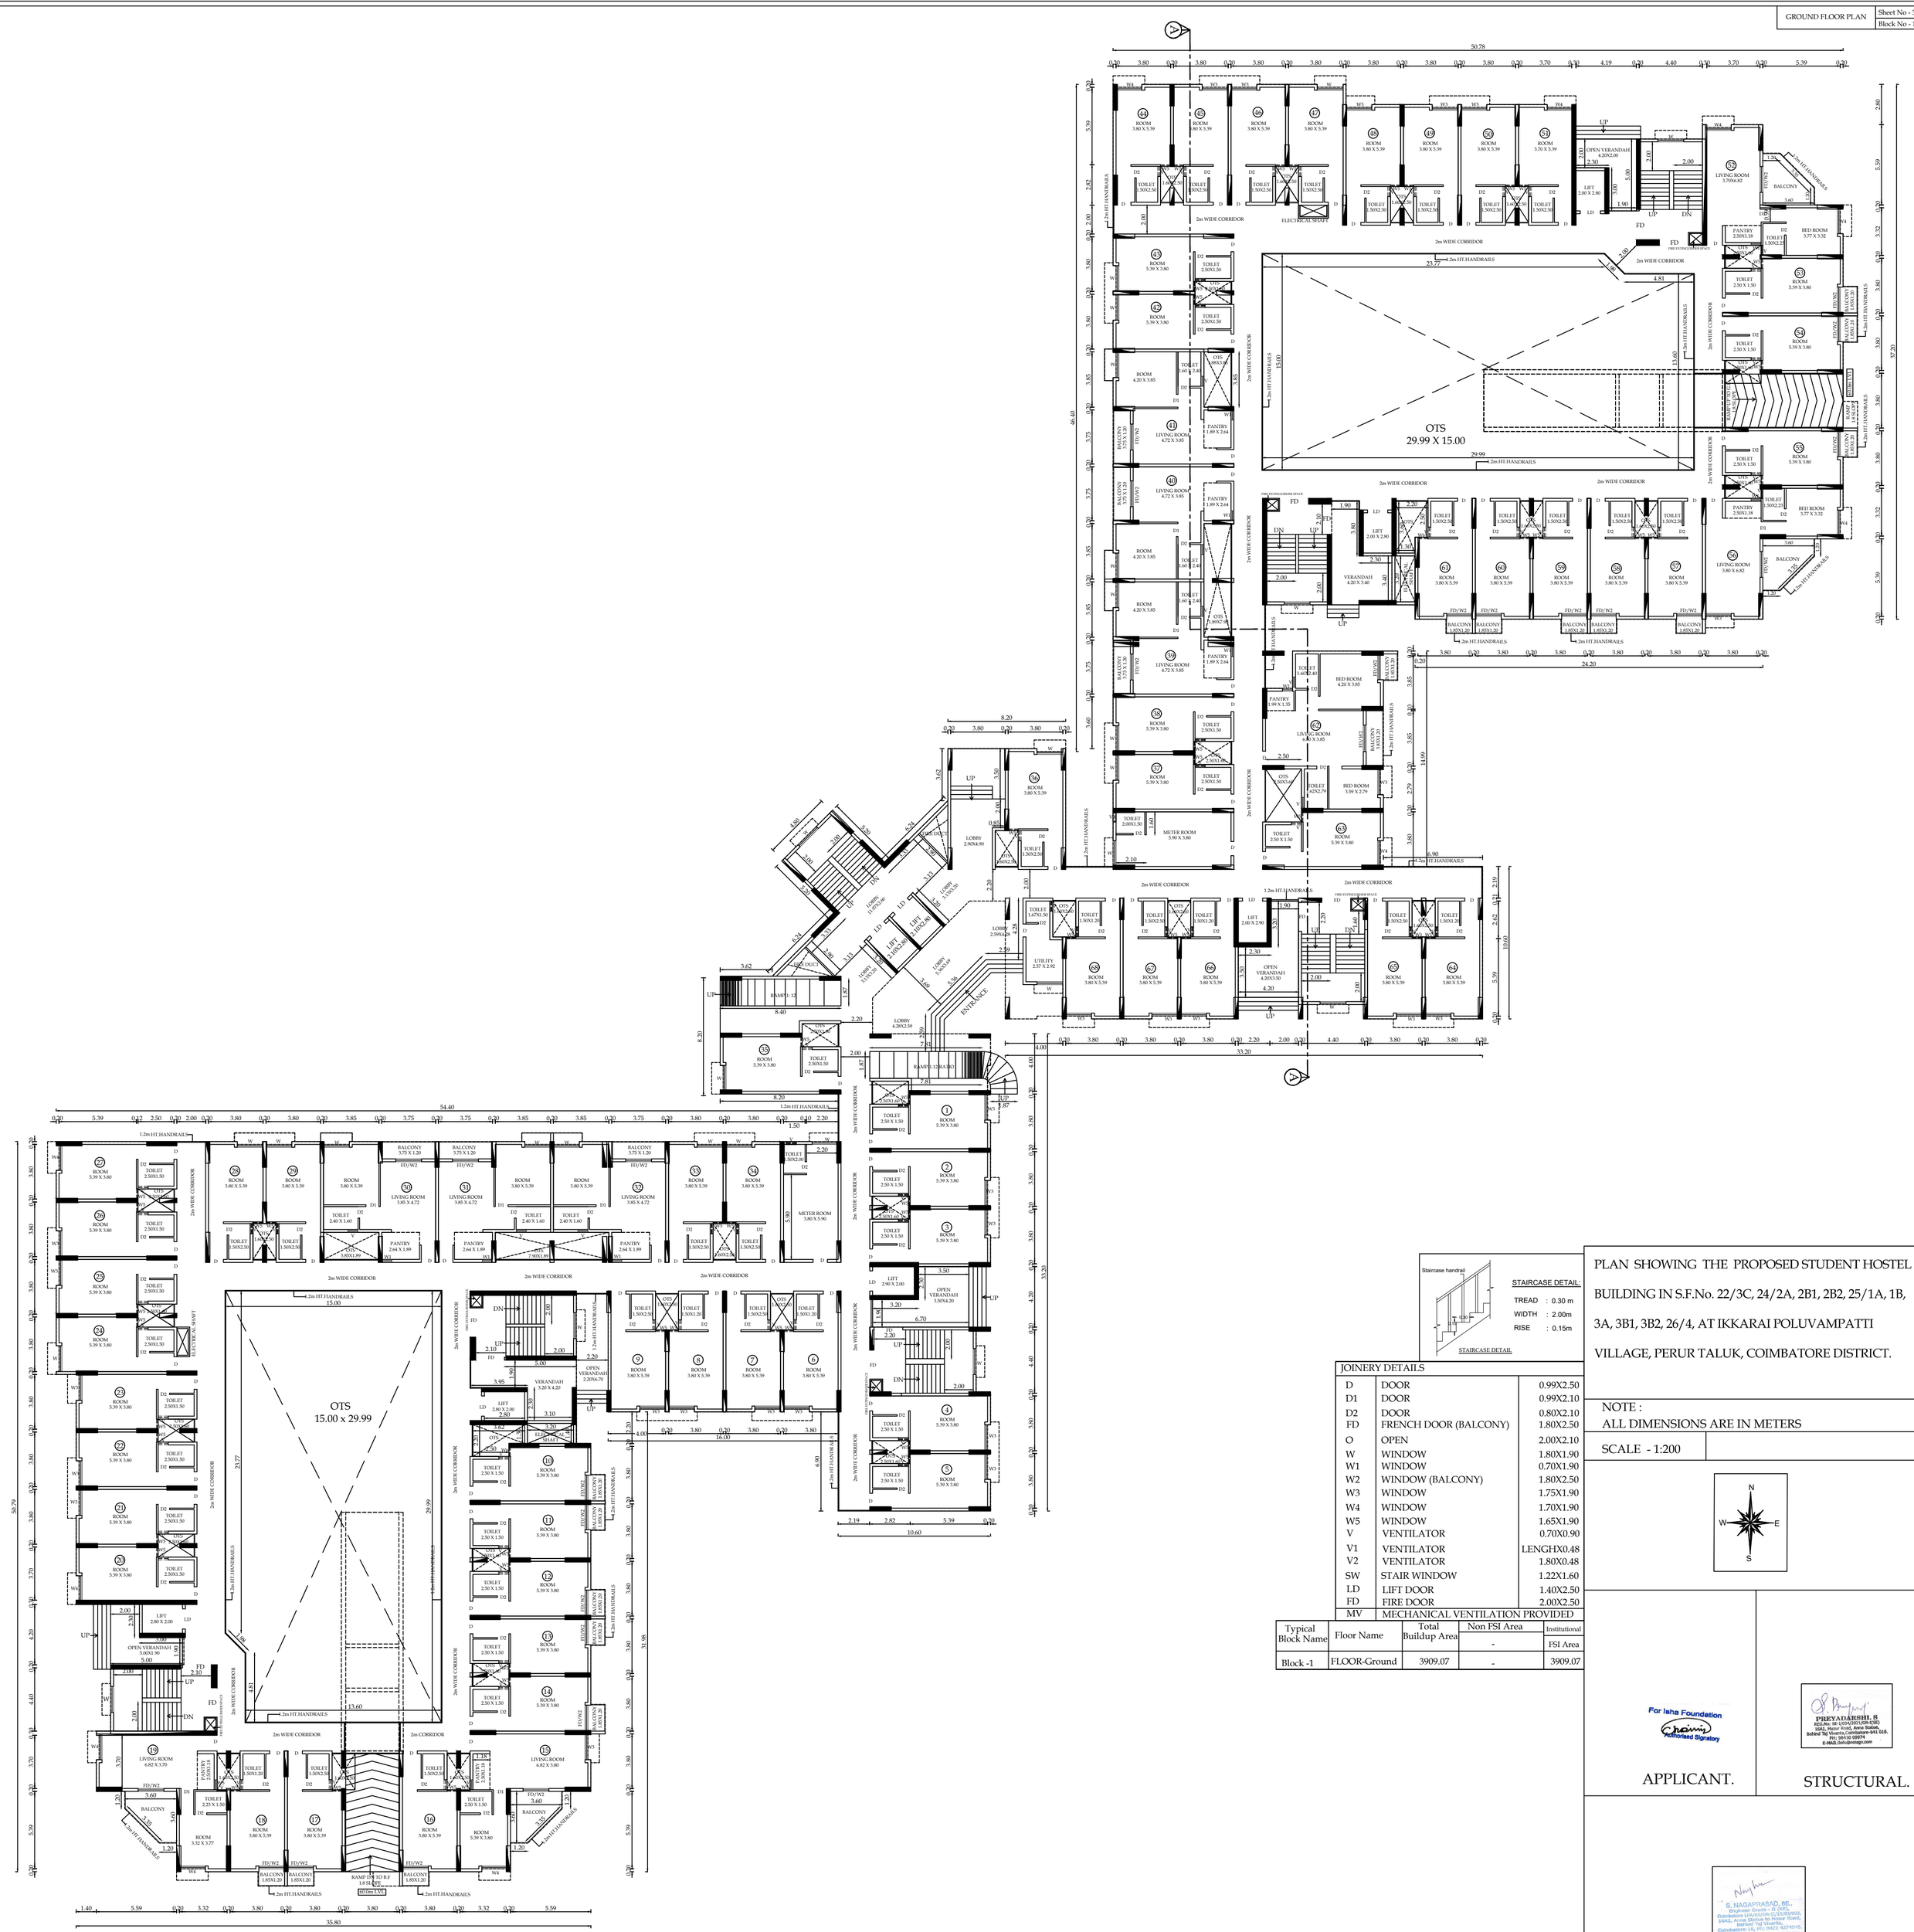

Staircase handrail

STAIRCASE DETAIL:

TREAD : 0.30 m

WIDTH : 2.00m

RISE : 0.15m

STAIRCASE DETAIL

JOINERY DETAILS		
D	DOOR	0.99X2.50
D1	DOOR	0.99X2.10
D2	DOOR	0.80X2.10
FD	FRENCH DOOR (BALCONY)	1.80X2.50
O	OPEN	2.00X2.10
W	WINDOW	1.80X1.90
W1	WINDOW	0.70X1.90
W2	WINDOW (BALCONY)	1.80X2.50
W3	WINDOW	1.75X1.90
W4	WINDOW	1.70X1.90
W5	WINDOW	1.65X1.90
V	VENTILATOR	0.70X0.90
V1	VENTILATOR	LENGHX0.48
V2	VENTILATOR	1.80X0.48
SW	STAIR WINDOW	1.22X1.60
LD	LIFT DOOR	1.40X2.50
FD	FIRE DOOR	2.00X2.50
MV	MECHANICAL VENTILATION PROVIDED	

Typical Block Name	Floor Name	Total Buildup Area	Non FSI Area	Institutional
				FSI Area
Block -1	FLOOR-Ground	3909.07	-	3909.07

PLAN SHOWING THE PROPOSED STUDENT HOSTEL BUILDING IN S.F.No. 22/3C, 24/2A, 2B1, 2B2, 25/1A, 1B, 3A, 3B1, 3B2, 26/4, AT IKKARAI POLUVAMPATTI VILLAGE, PERUR TALUK, COIMBATORE DISTRICT.

NOTE :
ALL DIMENSIONS ARE IN METERS

SCALE - 1:200

N
W
E
S

For Isha Foundation
Authorised Signatory

APPLICANT.


PRIYADARSHI. S
REG.NO. SP/1004/2021/GBI-(E)(E)
16A1, Munur Road, Anna Station,
Behind Taj Vivanta,Coimbatore-641 018.
PH: 98430 09974
E-MAIL:isha@omsqrc.com

STRUCTURAL.

S. NAGAPRASAD, BE.,
Engineer Grade - II (GBI).
Coimbatore UWREGPR-II/1/2021/003,
16A2, Anna Station Main Road,
Behind Taj Vivanta,
Coimbatore-18, PH: 0422-4274545.

ARCHITECT / ENGINEER

BASEMENT FLOOR PLAN	Sheet No - 2/15
	Block No - 1 & 2

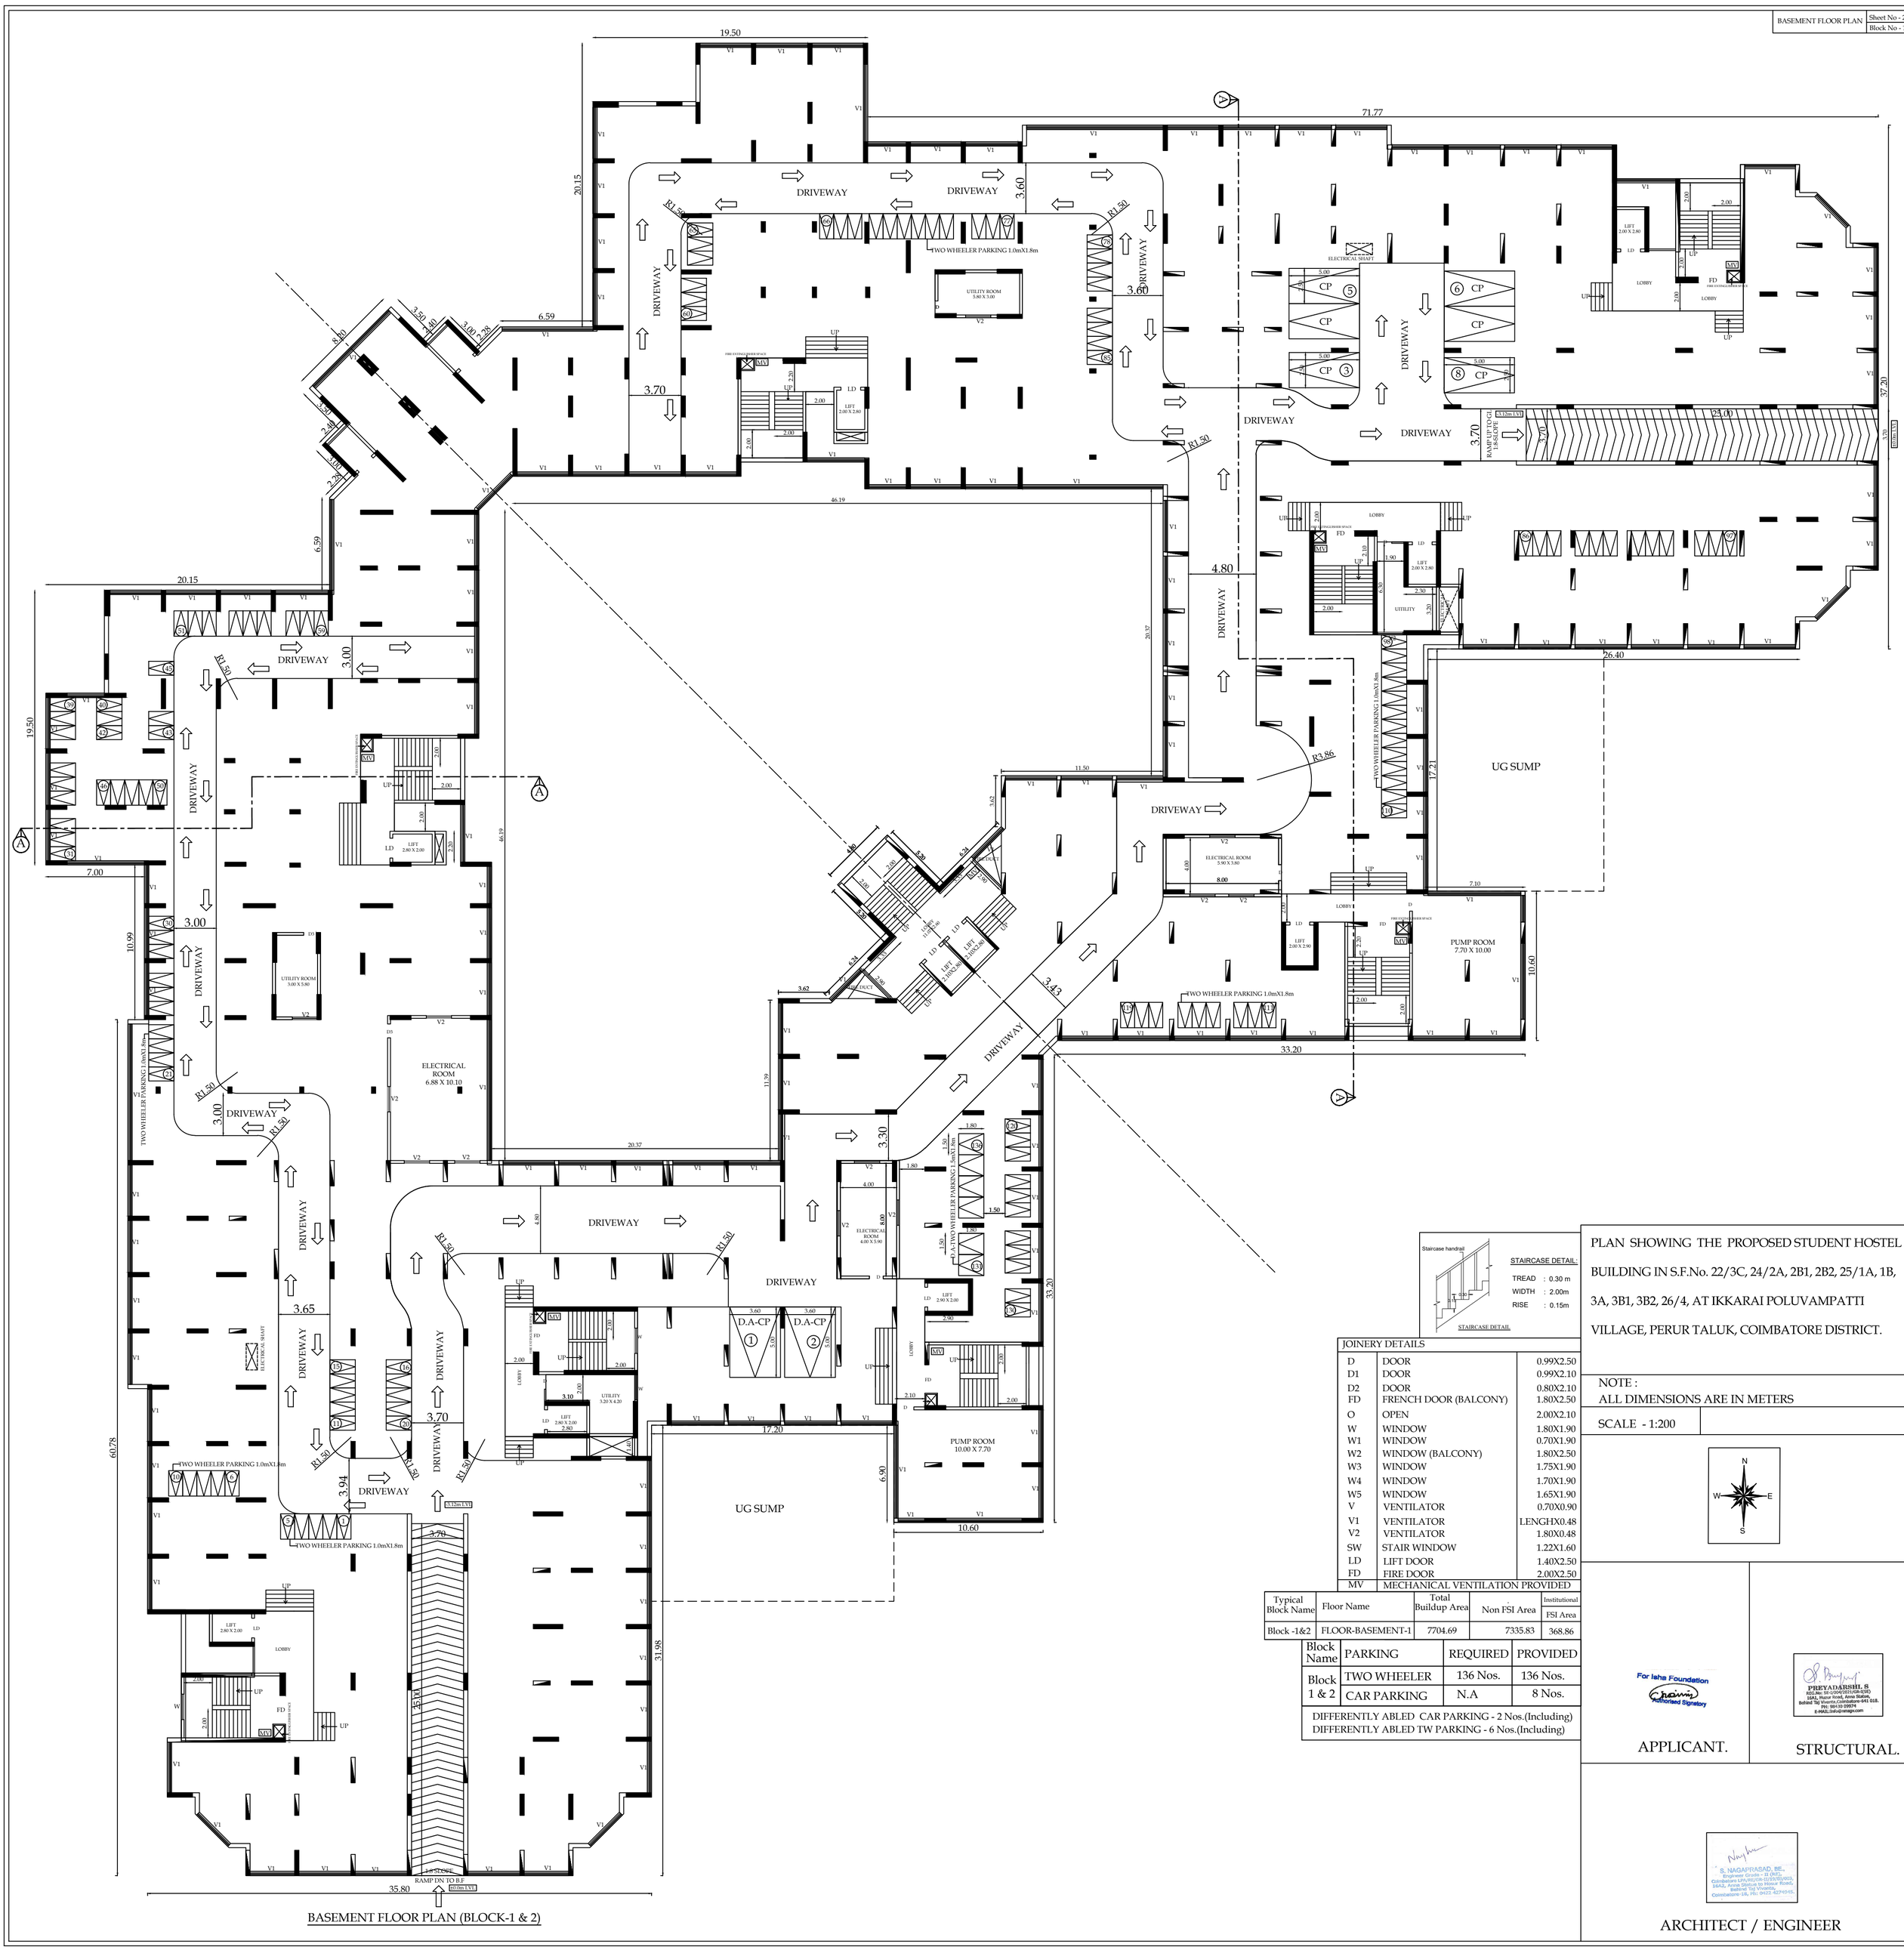

BASEMENT FLOOR PLAN (BLOCK-1 & 2)

STAIRCASE DETAIL

STAIRCASE DETAIL:

TREAD : 0.30 m
WIDTH : 2.00m
RISE : 0.15m

JOINERY DETAILS

D	DOOR	0.99X2.50
D1	DOOR	0.99X2.10
D2	DOOR	0.80X2.10
FD	FRENCH DOOR (BALCONY)	1.80X2.50
O	OPEN	2.00X2.10
W	WINDOW	1.80X1.90
W1	WINDOW	0.70X1.90
W2	WINDOW (BALCONY)	1.80X2.50
W3	WINDOW	1.75X1.90
W4	WINDOW	1.70X1.90
W5	WINDOW	1.65X1.90
V	VENTILATOR	0.70X0.90
V1	VENTILATOR	LENGHX0.48
V2	VENTILATOR	1.80X0.48
SW	STAIR WINDOW	1.22X1.60
LD	LIFT DOOR	1.40X2.50
FD	FIRE DOOR	2.00X2.50
MV	MECHANICAL VENTILATION PROVIDED	

Typical Block Name	Floor Name	Total Buildup Area	Non FSI Area	Institutional FSI Area
Block -1&2	FLOOR-BASEMENT-1	7704.69	7335.83	368.86

Block Name	PARKING	REQUIRED	PROVIDED
Block 1 & 2	TWO WHEELER	136 Nos.	136 Nos.
	CAR PARKING	N.A	8 Nos.

DIFFERENTLY ABLED CAR PARKING - 2 Nos.(Including)
DIFFERENTLY ABLED TW PARKING - 6 Nos.(Including)

PLAN SHOWING THE PROPOSED STUDENT HOSTEL BUILDING IN S.F.No. 22/3C, 24/2A, 2B1, 2B2, 25/1A, 1B, 3A, 3B1, 3B2, 26/4, AT IKKARAI POLUVAMPATTI VILLAGE, PERUR TALUK, COIMBATORE DISTRICT.

NOTE :
ALL DIMENSIONS ARE IN METERS

SCALE - 1:200

For Isha Foundation
Authorised Signatory

APPLICANT.

PREYADARSHI S
REG.No: 58-1/104/2021/KR-(ISR)
16A1, Hunar Road, Anna Statue,
Behind Taj Vivanta,Coimbatore-641 018.
PH: 99439 03974
E-MAIL:isha@amagw.com

STRUCTURAL.

S. NAGAPRASAD, BE.,
Engineer Grade - II (NP).
Coimbatore LPA/R2/08-31/2018/2003,
16A2, Anna Statue, Nehru Nagar Road,
Behind Taj Vivanta,
Coimbatore-18, PH: 0422 4274045.

ARCHITECT / ENGINEER

SITE PLAN	Sheet No - 1 /15
	Block No - 1, 2 &3

SITE PLAN

PLAN SHOWING THE PROPOSED STUDENT HOSTEL BUILDING IN S.F.No. 22/3C, 24/2A, 2B1, 2B2, 25/1A, 1B, 3A, 3B1, 3B2, 26/4, AT IKKARAI POLUVAMPATTI VILLAGE, PERUR TALUK, COIMBATORE DISTRICT.

M/s. ISHA FOUNDATION

SCALE - 1 : 400

N

AREA DETAILS

S.F.No.	AREA DETAILS
22/3C	5150.00 Sqm
24/2A	6800.00 Sqm
24/2B1	3970.00 Sqm
24/2B2	180.00 Sqm
25/1A	1850.00 Sqm
25/1B	1650.00 Sqm
25/3A	1400.00 Sqm
25/3B1	1850.00 Sqm
25/3B2	1850.00 Sqm
26/4	400.00 Sqm

TOTAL SITE AREA (As Per PATTA) 25100.00 Sqm

As Per Document Area (A,B,C,D.....M) - 25100.00-sqm (6.21-Acres)
As Per PATTA Area - 25100.00-sqm
Total Super Imposed Plot Area - 26470.36-sqm
Third Party Land Area (S.F.No. 25/2) - (-) 634.13-sqm
Super Imposed Plot Area - 25836.23-sqm

Site Extent = 25100.00-Sqm | OSR (1,2.....4) = 2521.40 Sqm (10.04%)

Block Name	Building Catagory	Total number of Floors	Total Buildup area in all Floors	Total FSI Area in
BLOCK - 1	High Rise Building	B.F (BLK 1+BLK 2) Ground+ 13 Floors	62571.45	54745.59
BLOCK - 2	High Rise Building	Ground+ 13 Floors	22294.50	22161.29
BLOCK - 3	Non High Rise Building	Ground + 2 Floors	3419.60	3125.21
	Electrical Room	Ground Floor	78.68	78.68
TOTAL AREA			88364.23	80110.77

Open space - 16276.57 - Sqm.

FSI = $\frac{80110.77}{25100.00}$ = 3.196 P.C = $\frac{8823.43}{25100.00}$ x 100 = 35.15%

BLK-Name	No.of ROOMS	Block Name	PARKING	REQUIRED	PROVIDED
BLOCK-1	1016-Rooms	Block 1 & 2	TWO WHEELER	136 Nos.	136 Nos.
BLOCK-2	330-Rooms		CAR PARKING	N.A	8 Nos.
Total	1346-Rooms	Block - 3	TWO WHEELER	12 Nos.	17 Nos.
			CAR PARKING	3 Nos.	2 Nos.

DIFFERENTLY ABLED CAR PARKING - 3 Nos.(Including)
DIFFERENTLY ABLED TW PARKING - 10 Nos.(Including)

Typical Block Name	Floor Name	Total Buildup Area	Non FSI Area	Institutional Total FSI Area
BLOCK-1 & 2	FLOOR-BF1	7704.69	7335.83	368.86
BLOCK-1	FLOOR-GROUND	3909.07	-	3909.07
	FLOOR01	3909.07	-	3909.07
	FLOOR02	3909.07	-	3909.07
	FLOOR03	3909.07	-	3909.07
	FLOOR04	3909.07	-	3909.07
	FLOOR05	3909.07	-	3909.07
	FLOOR06	3909.07	-	3909.07
	FLOOR07	3909.07	-	3909.07
	FLOOR08	3909.07	-	3909.07
	FLOOR09	3909.07	-	3909.07
	FLOOR10	3909.07	-	3909.07
	FLOOR11	3909.07	-	3909.07
	FLOOR12	3909.07	-	3909.07
	FLOOR13	3516.62	-	3516.62
	TERRACE FLOOR (Utility)	42.20	-	42.20
	TERRACE FLOOR (Head Room)	490.03	490.03	-
	Total	62571.45	7825.86	54745.59
Typical Block Name	Floor Name	Total Buildup Area	Non FSI Area	Institutional Total FSI Area
BLOCK-2	FLOOR-GROUND	1606.72	-	1606.72
	FLOOR01	1606.72	-	1606.72
	FLOOR02	1606.72	-	1606.72
	FLOOR03	1606.72	-	1606.72
	FLOOR04	1606.72	-	1606.72
	FLOOR05	1606.72	-	1606.72
	FLOOR06	1606.72	-	1606.72
	FLOOR07	1606.72	-	1606.72
	FLOOR08	1606.72	-	1606.72
	FLOOR09	1606.72	-	1606.72
	FLOOR10	1606.72	-	1606.72
	FLOOR11	1606.72	-	1606.72
	FLOOR12	1606.72	-	1606.72
	FLOOR13	1236.81	-	1236.81
	TERRACE FLOOR (Utility)	37.12	-	37.12
	TERRACE FLOOR (Head Room)	133.21	133.21	-
	Total	22294.50	133.21	22161.29
Typical Block Name	Floor Name	Total Buildup Area	Non FSI Area	Institutional Total FSI Area
BLOCK-3	FLOOR-GROUND	1118.74	294.39	824.35
	FLOOR01	977.62	-	977.62
	FLOOR02	977.62	-	977.62
	FLOOR-03	345.62	-	345.62
	Total	3419.60	294.39	3125.21

For Isha Foundation — Authorised Signatory

APPLICANT

PRIYADARSHINI. S
Structural Engineer
Regd. No. TN/2018/0000000
Address: No.1, Nehru Street, Anna Nagar, Behind Tea Shop, Coimbatore-641 018.
Mobile: 9894000000
e-Mail: priya@gmail.com

STRUCTURAL ENGINEER.

S. NAGAPRASAD, BE.,
Regd. No. CA/2005/00000, Class-I (Civil)
Consultant Structural Engineer
BMA, Annai Complex, Vadavalli,
Coimbatore-14, Ph: 0422-2574100.

ARCHITECT / ENGINEER

LEGEND:
EXISTING ROAD
SITE BOUNDARY
PROPOSED BUILDING
OSR
PEBBLE BED
BRIDGE
CHANNEL

- FIRE EXTINGUISHER
- MULTY TYPE

TYPICAL FOOTING AND GRADE BEAM SECTIONS

LAYOUT PLAN OF STP

DETAILS

TYPICAL FOOTING PLAN

TYPICAL ISOLATED FOOTING SECTION - A

TRIAL PIT DETAIL (NTS)

STAIRCASE DETAIL:
TREAD : 0.30 m
WIDTH : 2.00m
RISE : 0.15m

STAIRCASE DETAIL

PERCULATION PEBBLE BED

SECTION OF COMPOUND WALL

ELEVATION ON AA

PLAN (MV PANEL PLATFORM)

SECTION @ 'A' - 'A'

SOLAR WATER HEATER DETAIL (NTS) (PROVIDED ON THE TERRACE)

DOOR OPENING

WINDOW OPENING

Signature Not Verified
Digitally signed by S. NAGAPRASAD
Date: 2023.09.12 12:12:23