



PLAN SHOWING THE PROPOSED
ADDITIONAL AND REVISION IN APPROVED
THE SINGLE DWELLING RESIDENTIAL
BUILDING IN S.F.NO - 196/4B1A2, 196/4B1B,
196/4B1C (LPA APPROVAL NO - 1358/1989) &
196/3E2, SUNDAKKAMUTHUR VILLAGE,
PERUR TALUK, COIMBATORE DISTRICT.

SCALE - 1 : 200

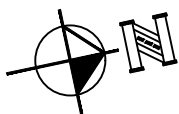


JOINERY DETAILS

MD	MAIN DOOR	- 1.52 X 2.44
D	DOOR	- 1.00 X 2.44
D1	DOOR	- 0.76 X 2.44
LD	LIFT DOOR	- 1.22 X 2.44
FW/D	FRENCH WINDOW/ DOOR	- 6.00 X 2.44
O	OPEN	- 1.00 X 2.44
O1	OPEN	- 3.03 X 2.44
W	WINDOW	- 2.13 X 1.52
W1	WINDOW	- 1.52 X 1.52
V	VENTILATOR	- 1.00 X 0.76
FG	FIXED GLASS	

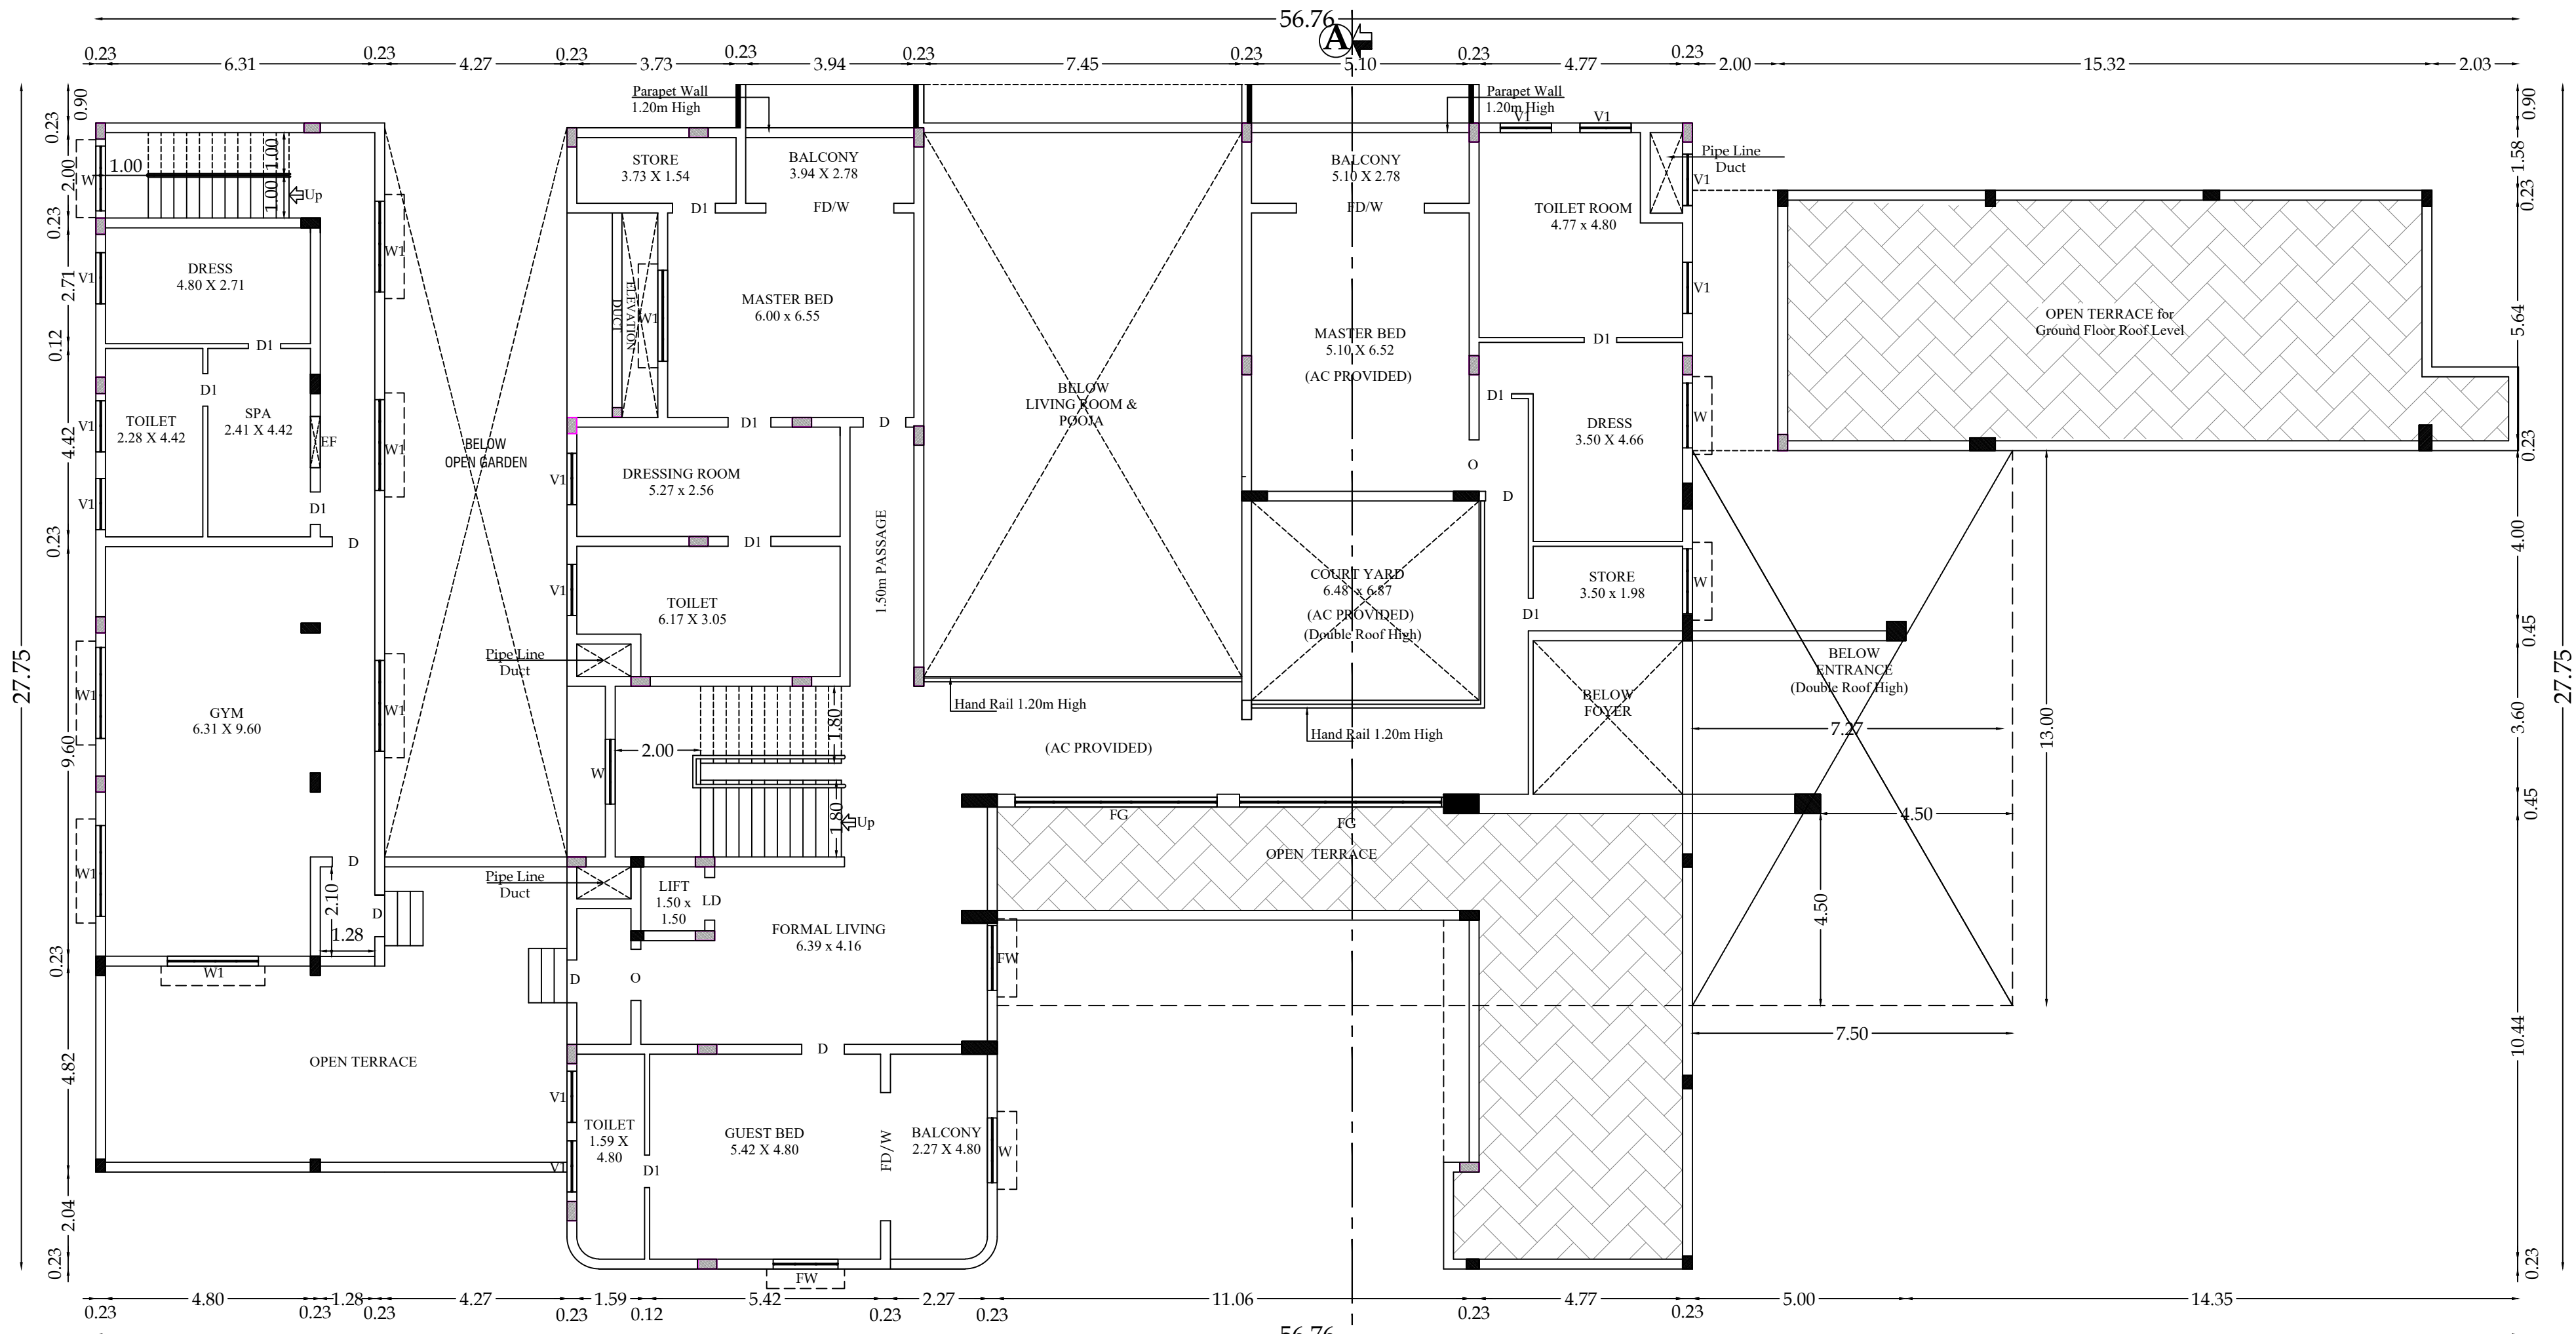


FIRST FLOOR PLAN

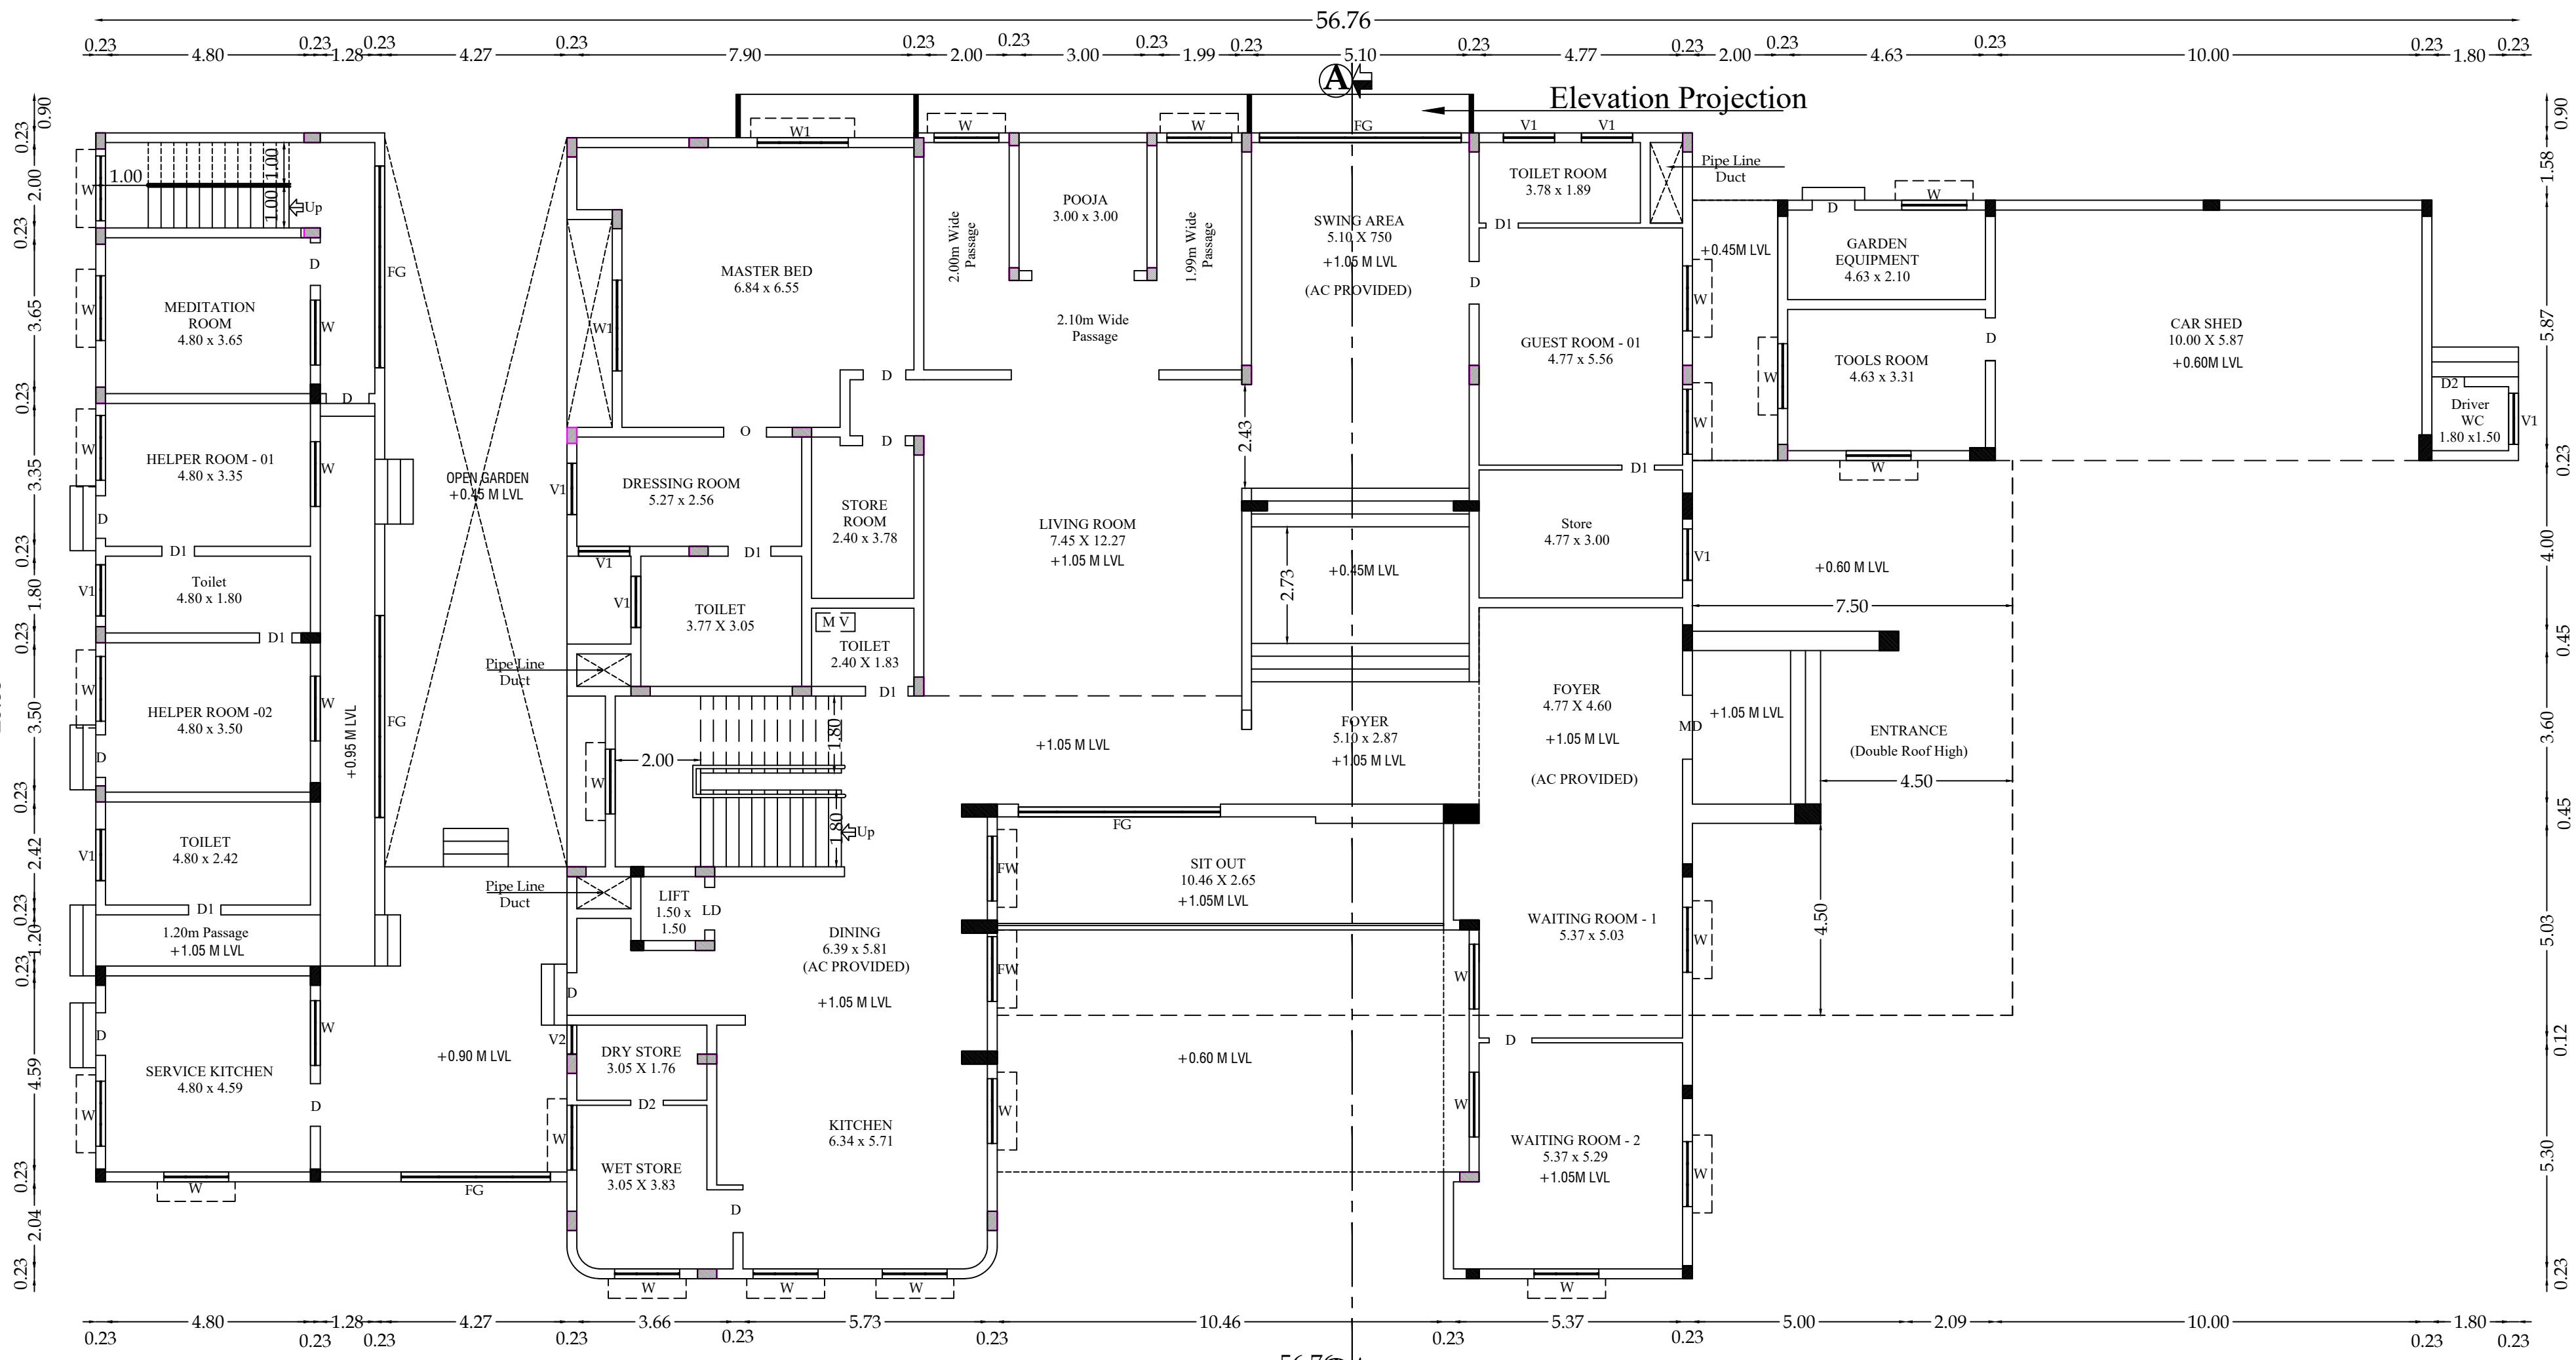


GROUND FLOOR PLAN

S.சேலமுருகன்
வரைவாளர் - III


செ.பு.பதி
அளவர் / உ.தவி வரைவாளர்

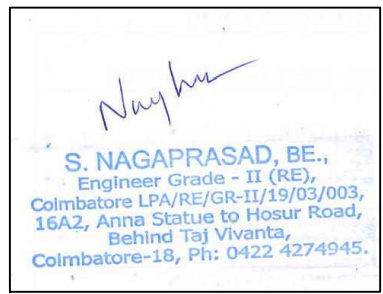


ARCHITECT

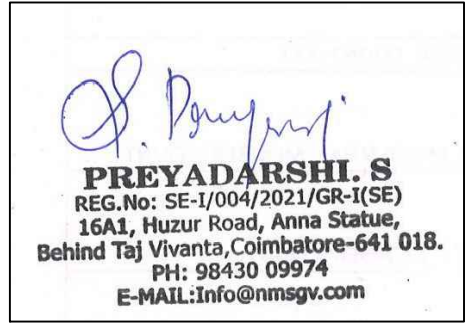

STRUCTURAL ENGINEER

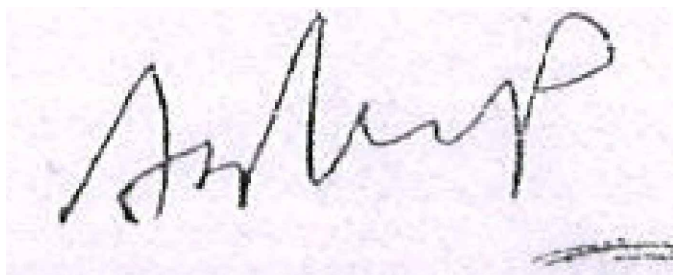

APPLICANT

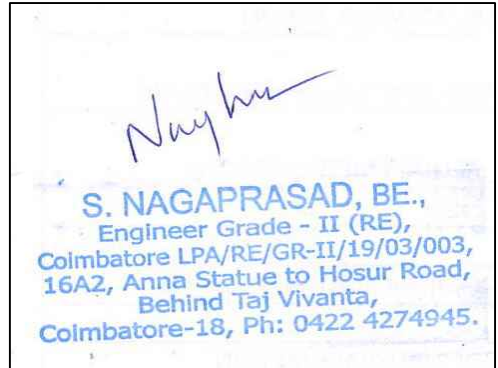

ENGINEER / L.B.S

PLAN SHOWING THE PROPOSED
ADDITIONAL AND REVISION IN APPROVED
THE SINGLE DWELLING RESIDENTIAL
BUILDING IN S.F.NO - 196/4B1A2, 196/4B1B,
196/4B1C (LPA APPROVAL NO - 1358/1989) &
196/3E2, SUNDAKKAMUTHUR VILLAGE,
PERUR TALUK, COIMBATORE DISTRICT.

SCALE - 1 : 200	
-----------------	--

JOINERY DETAILS		
MD	MAIN DOOR	- 1.52 X 2.44
D	DOOR	- 1.00 X 2.44
D1	DOOR	- 0.76 X 2.44
LD	LIFT DOOR	- 1.22 X 2.44
FW/D	FRENCH WINDOW/ DOOR	- 6.00 X 2.44
O	OPEN	- 1.00 X 2.44
O1	OPEN	- 3.03 X 2.44
W	WINDOW	- 2.13 X 1.52
W1	WINDOW	- 1.52 X 1.52
V	VENTILATOR	- 1.00 X 0.76
FG	FIXED GLASS	

S.வேங்குமார்
வணர்வாளர் நிலை - III

மொ.பு.பதி
அளவர் / உ.தவி வணர்வாளர்

S. NAGAPRASAD, BE.,
Engineer Grade - II (RE),
Coimbatore LPA/RE/GR-II/19/03/003,
16A2, Anna Statue to Hosur Road,
Behind Taj Vivanta,
Coimbatore-16, Ph: 0422 4274945.

ARCHITECT



PREYADARSHI. S
REG.No: SE-1/004/2021/GR-I(SE)
16A1, Huzur Road, Anna Statue,
Behind Taj Vivanta, Coimbatore-641 018.
Ph: 98430 09974
E-MAIL: info@nmsgv.com

STRUCTURAL ENGINEER

APPLICANT


S. NAGAPRASAD, BE.,
Engineer Grade - II (RE),
Coimbatore LPA/RE/GR-II/19/03/003,
16A2, Anna Statue to Hosur Road,
Behind Taj Vivanta,
Coimbatore-16, Ph: 0422 4274945.

ENGINEER / L.B.S

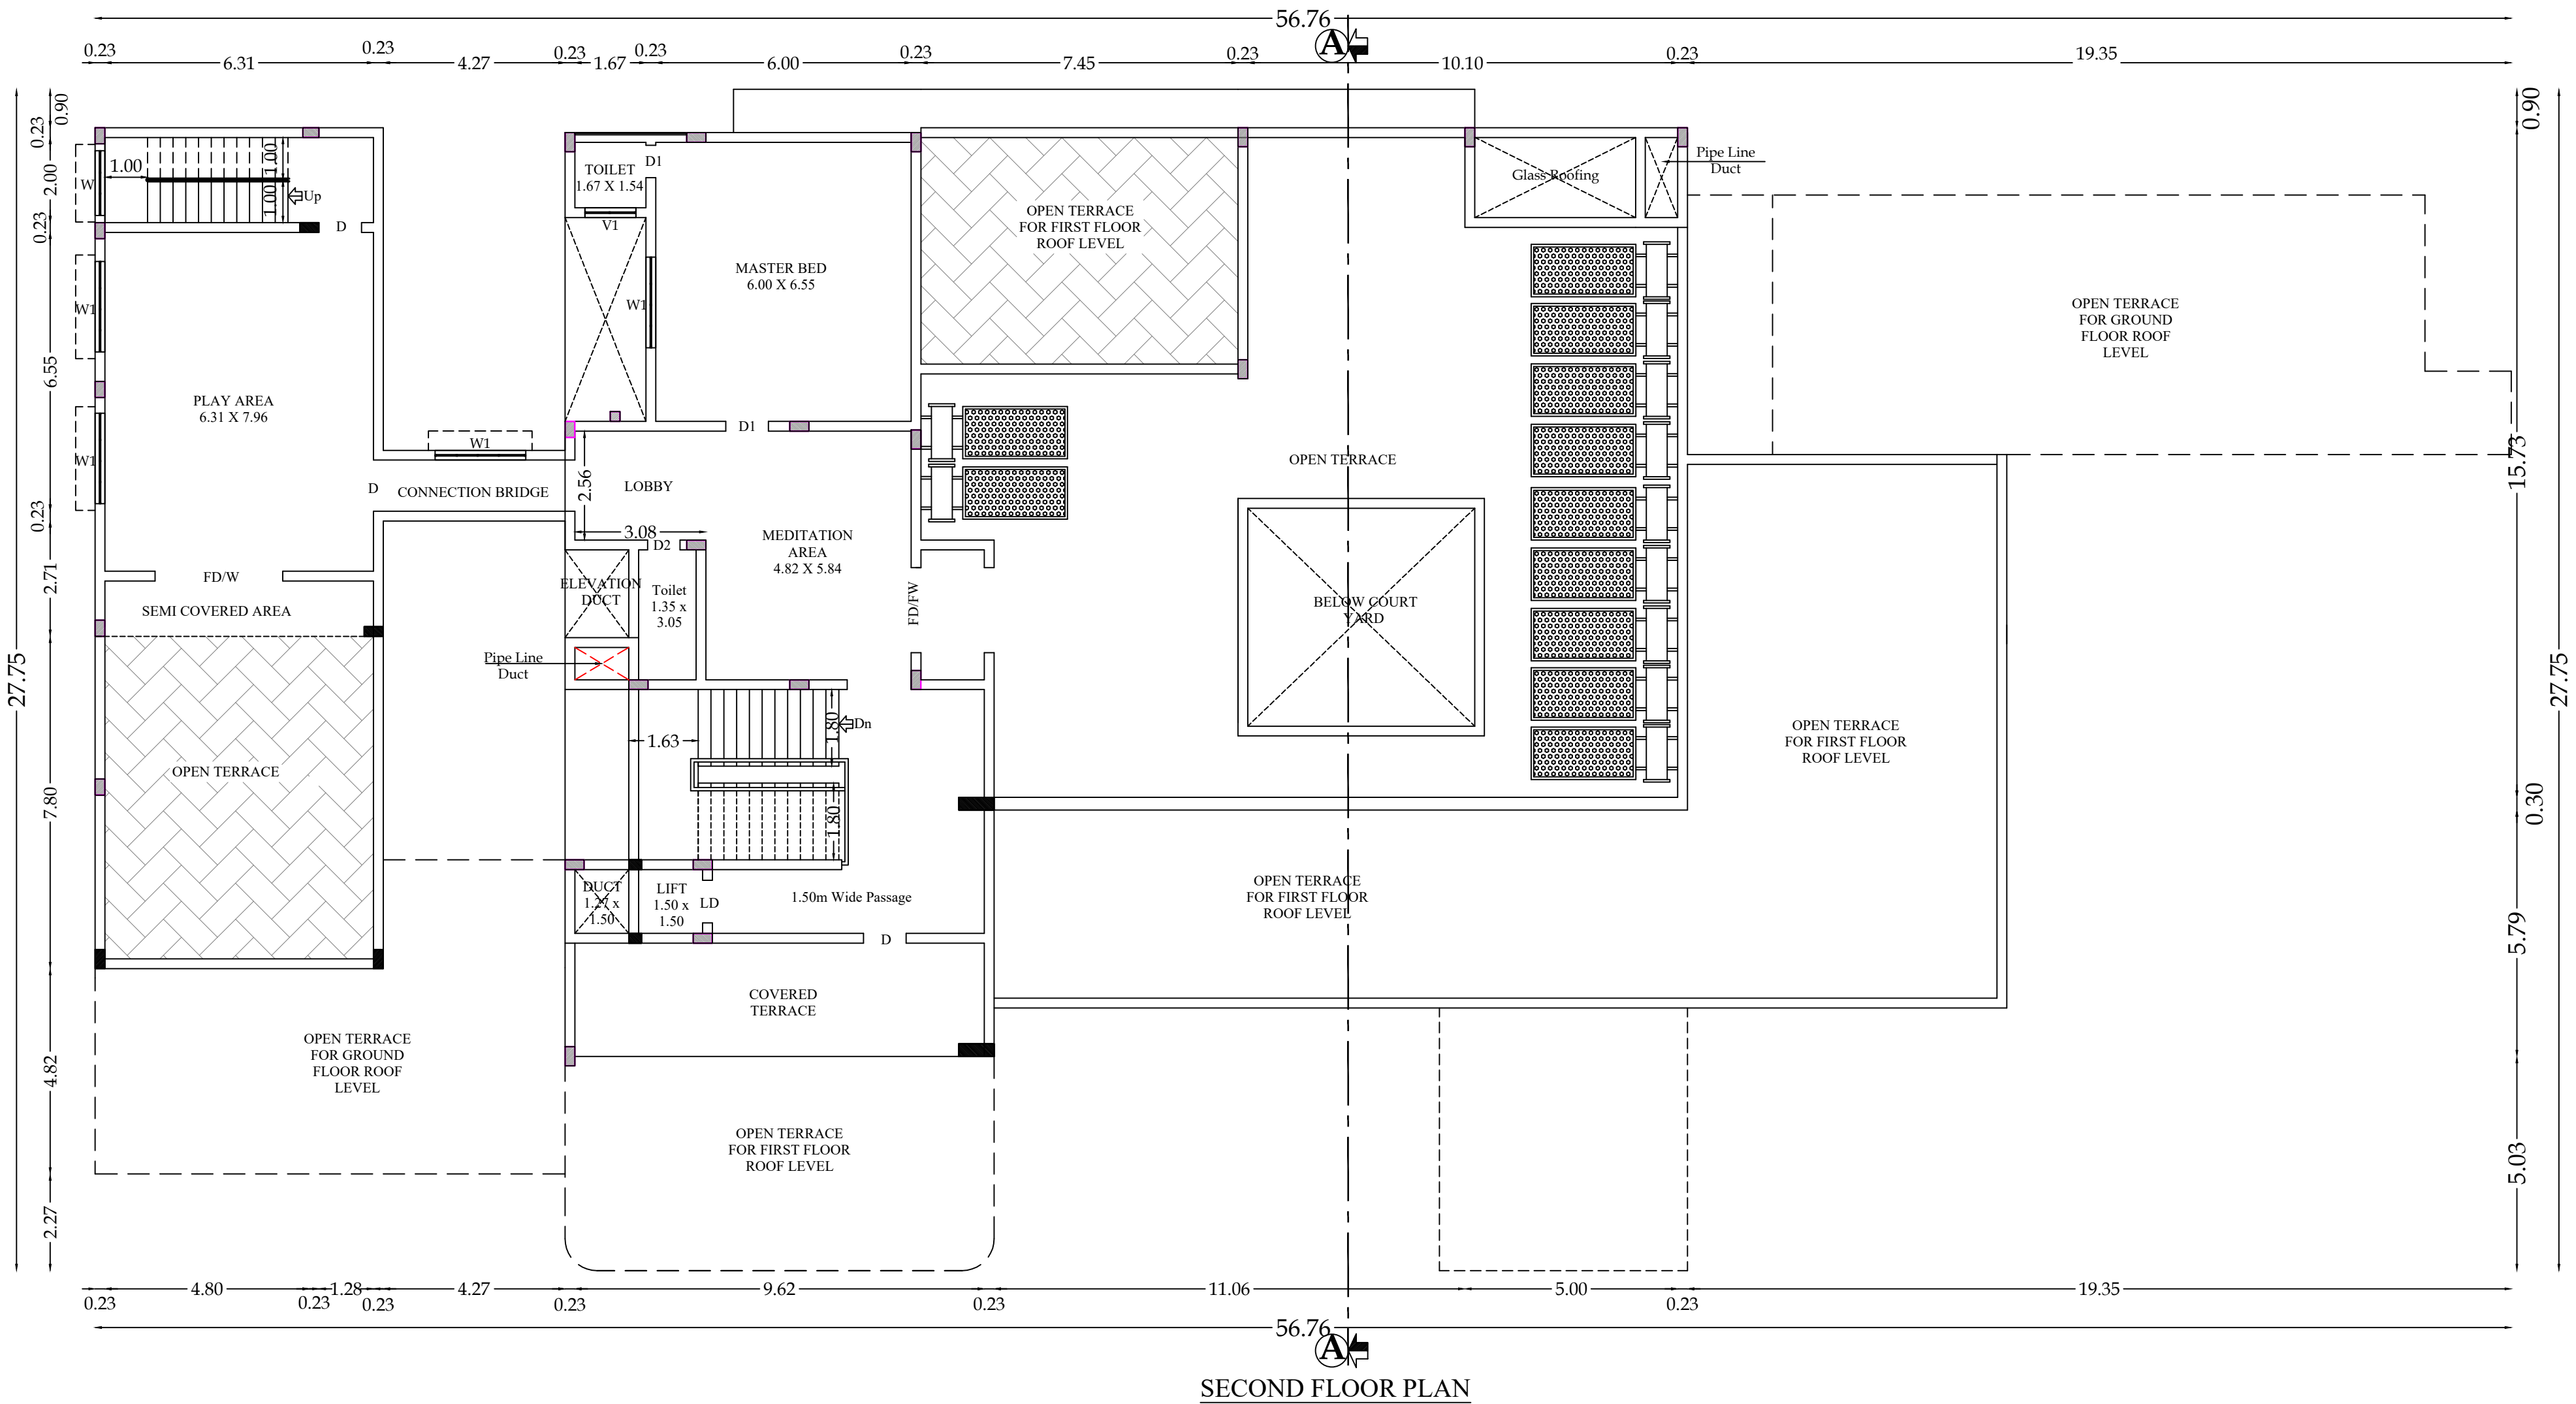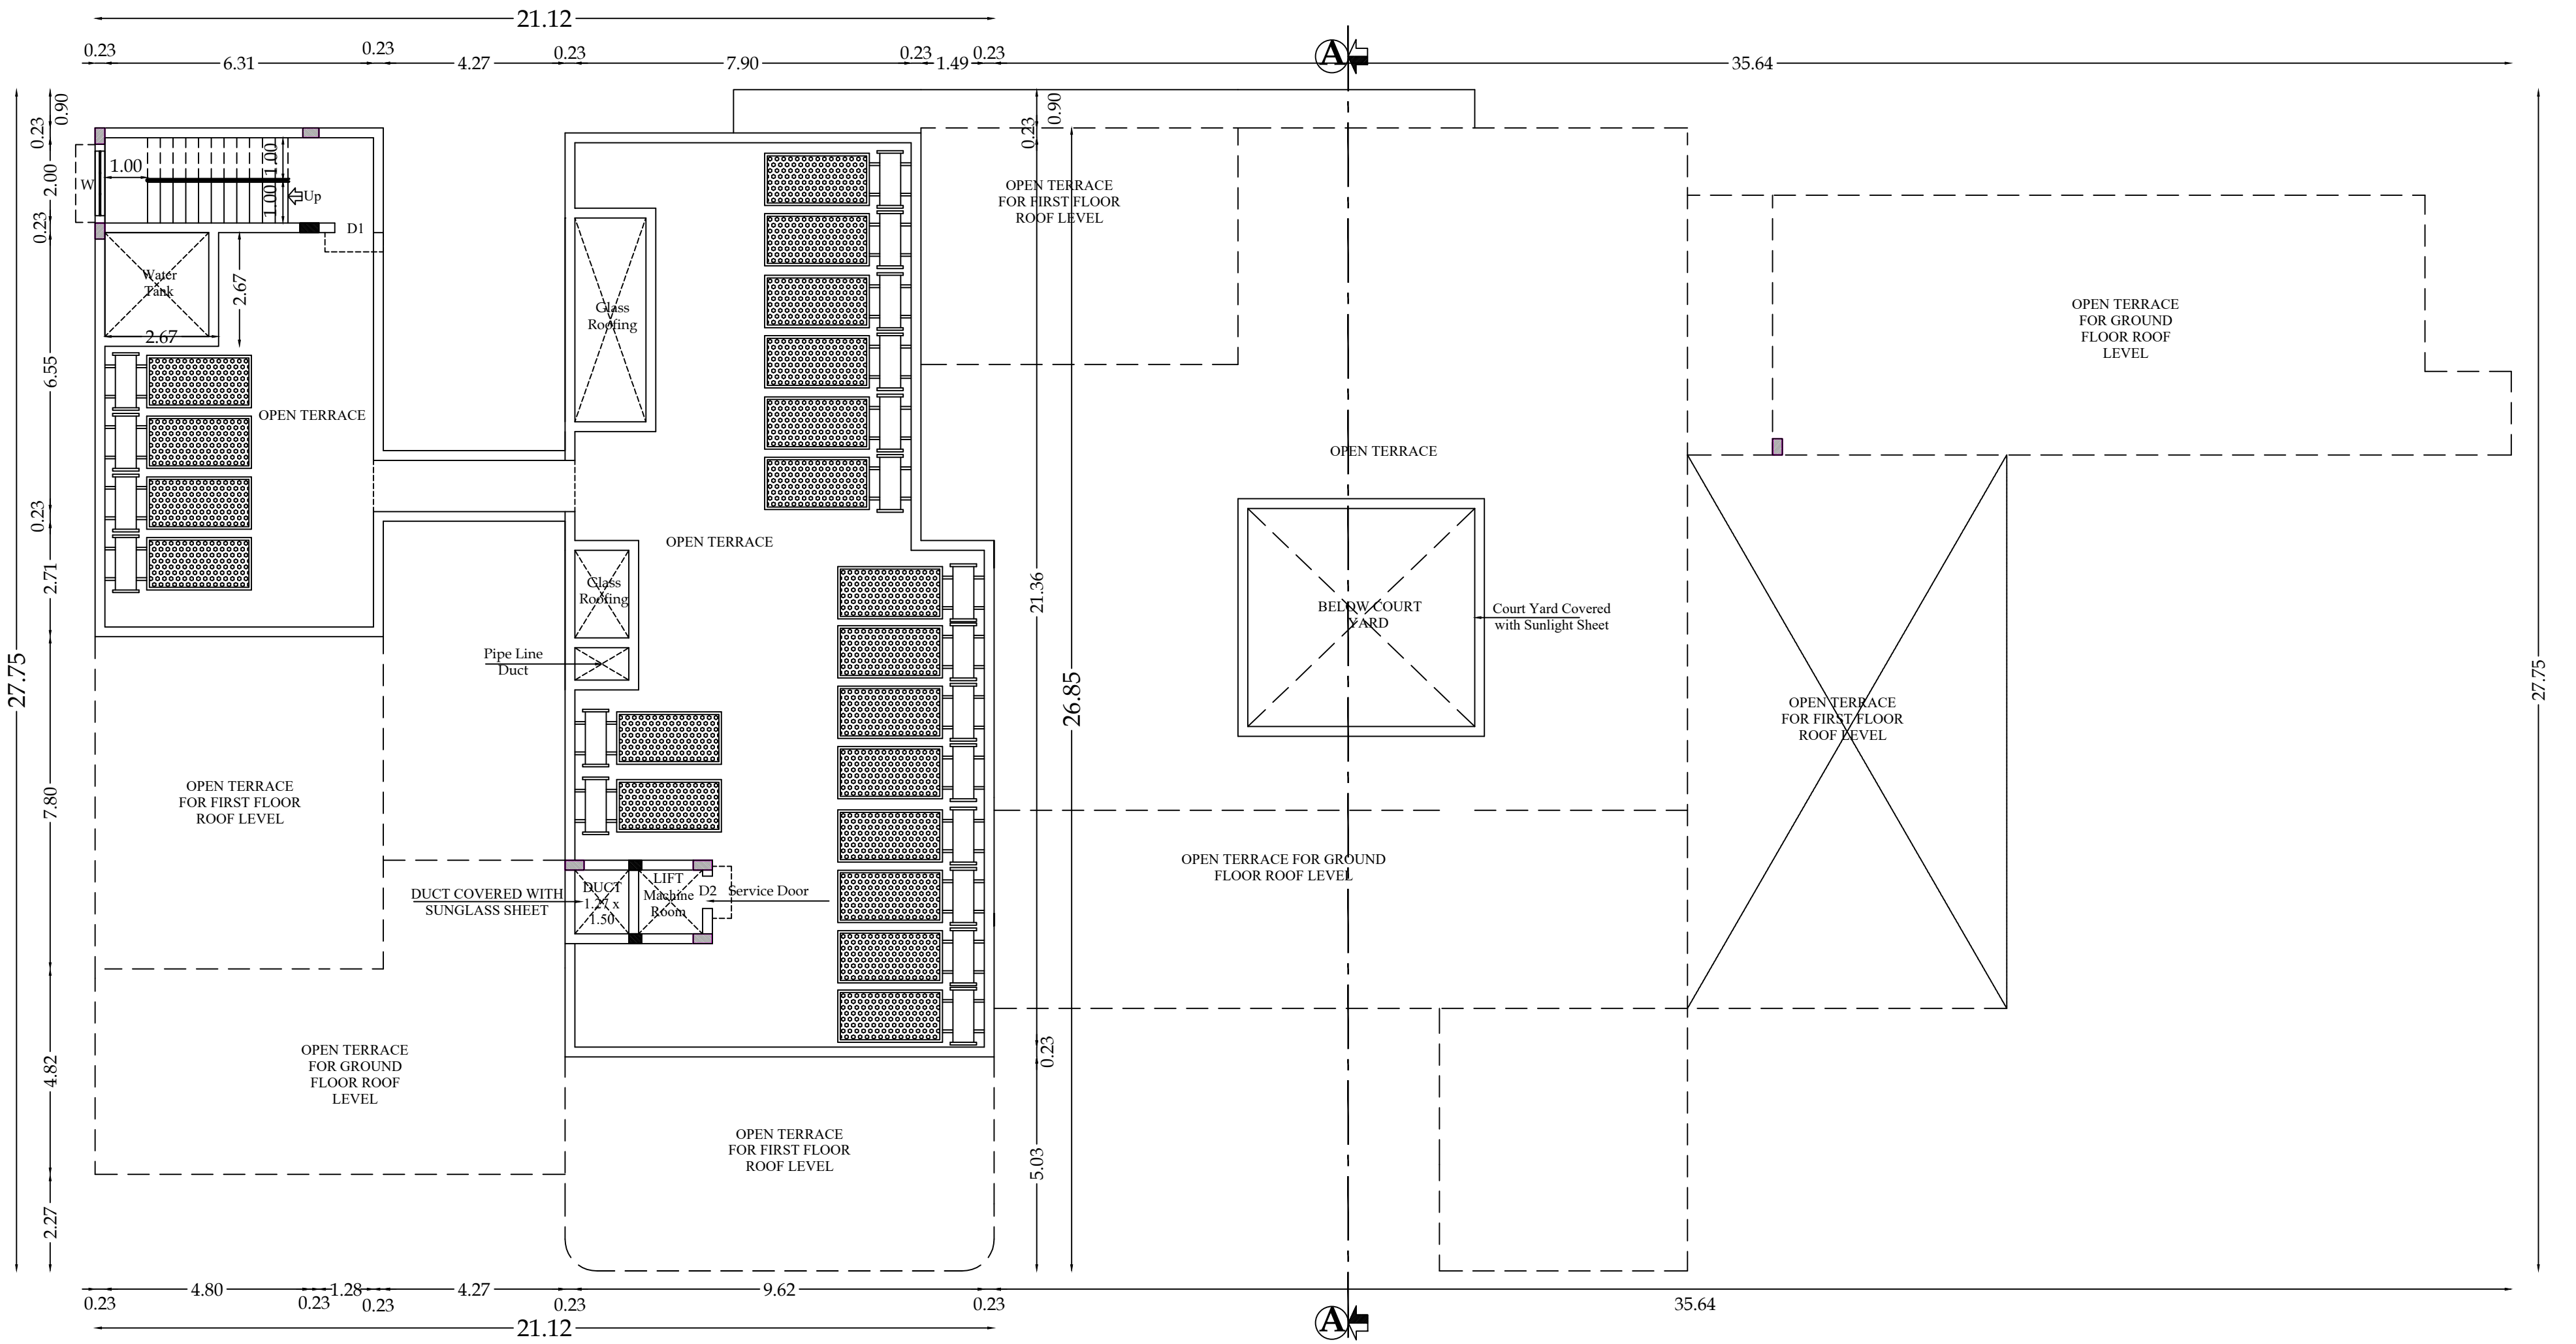



ELEVATION

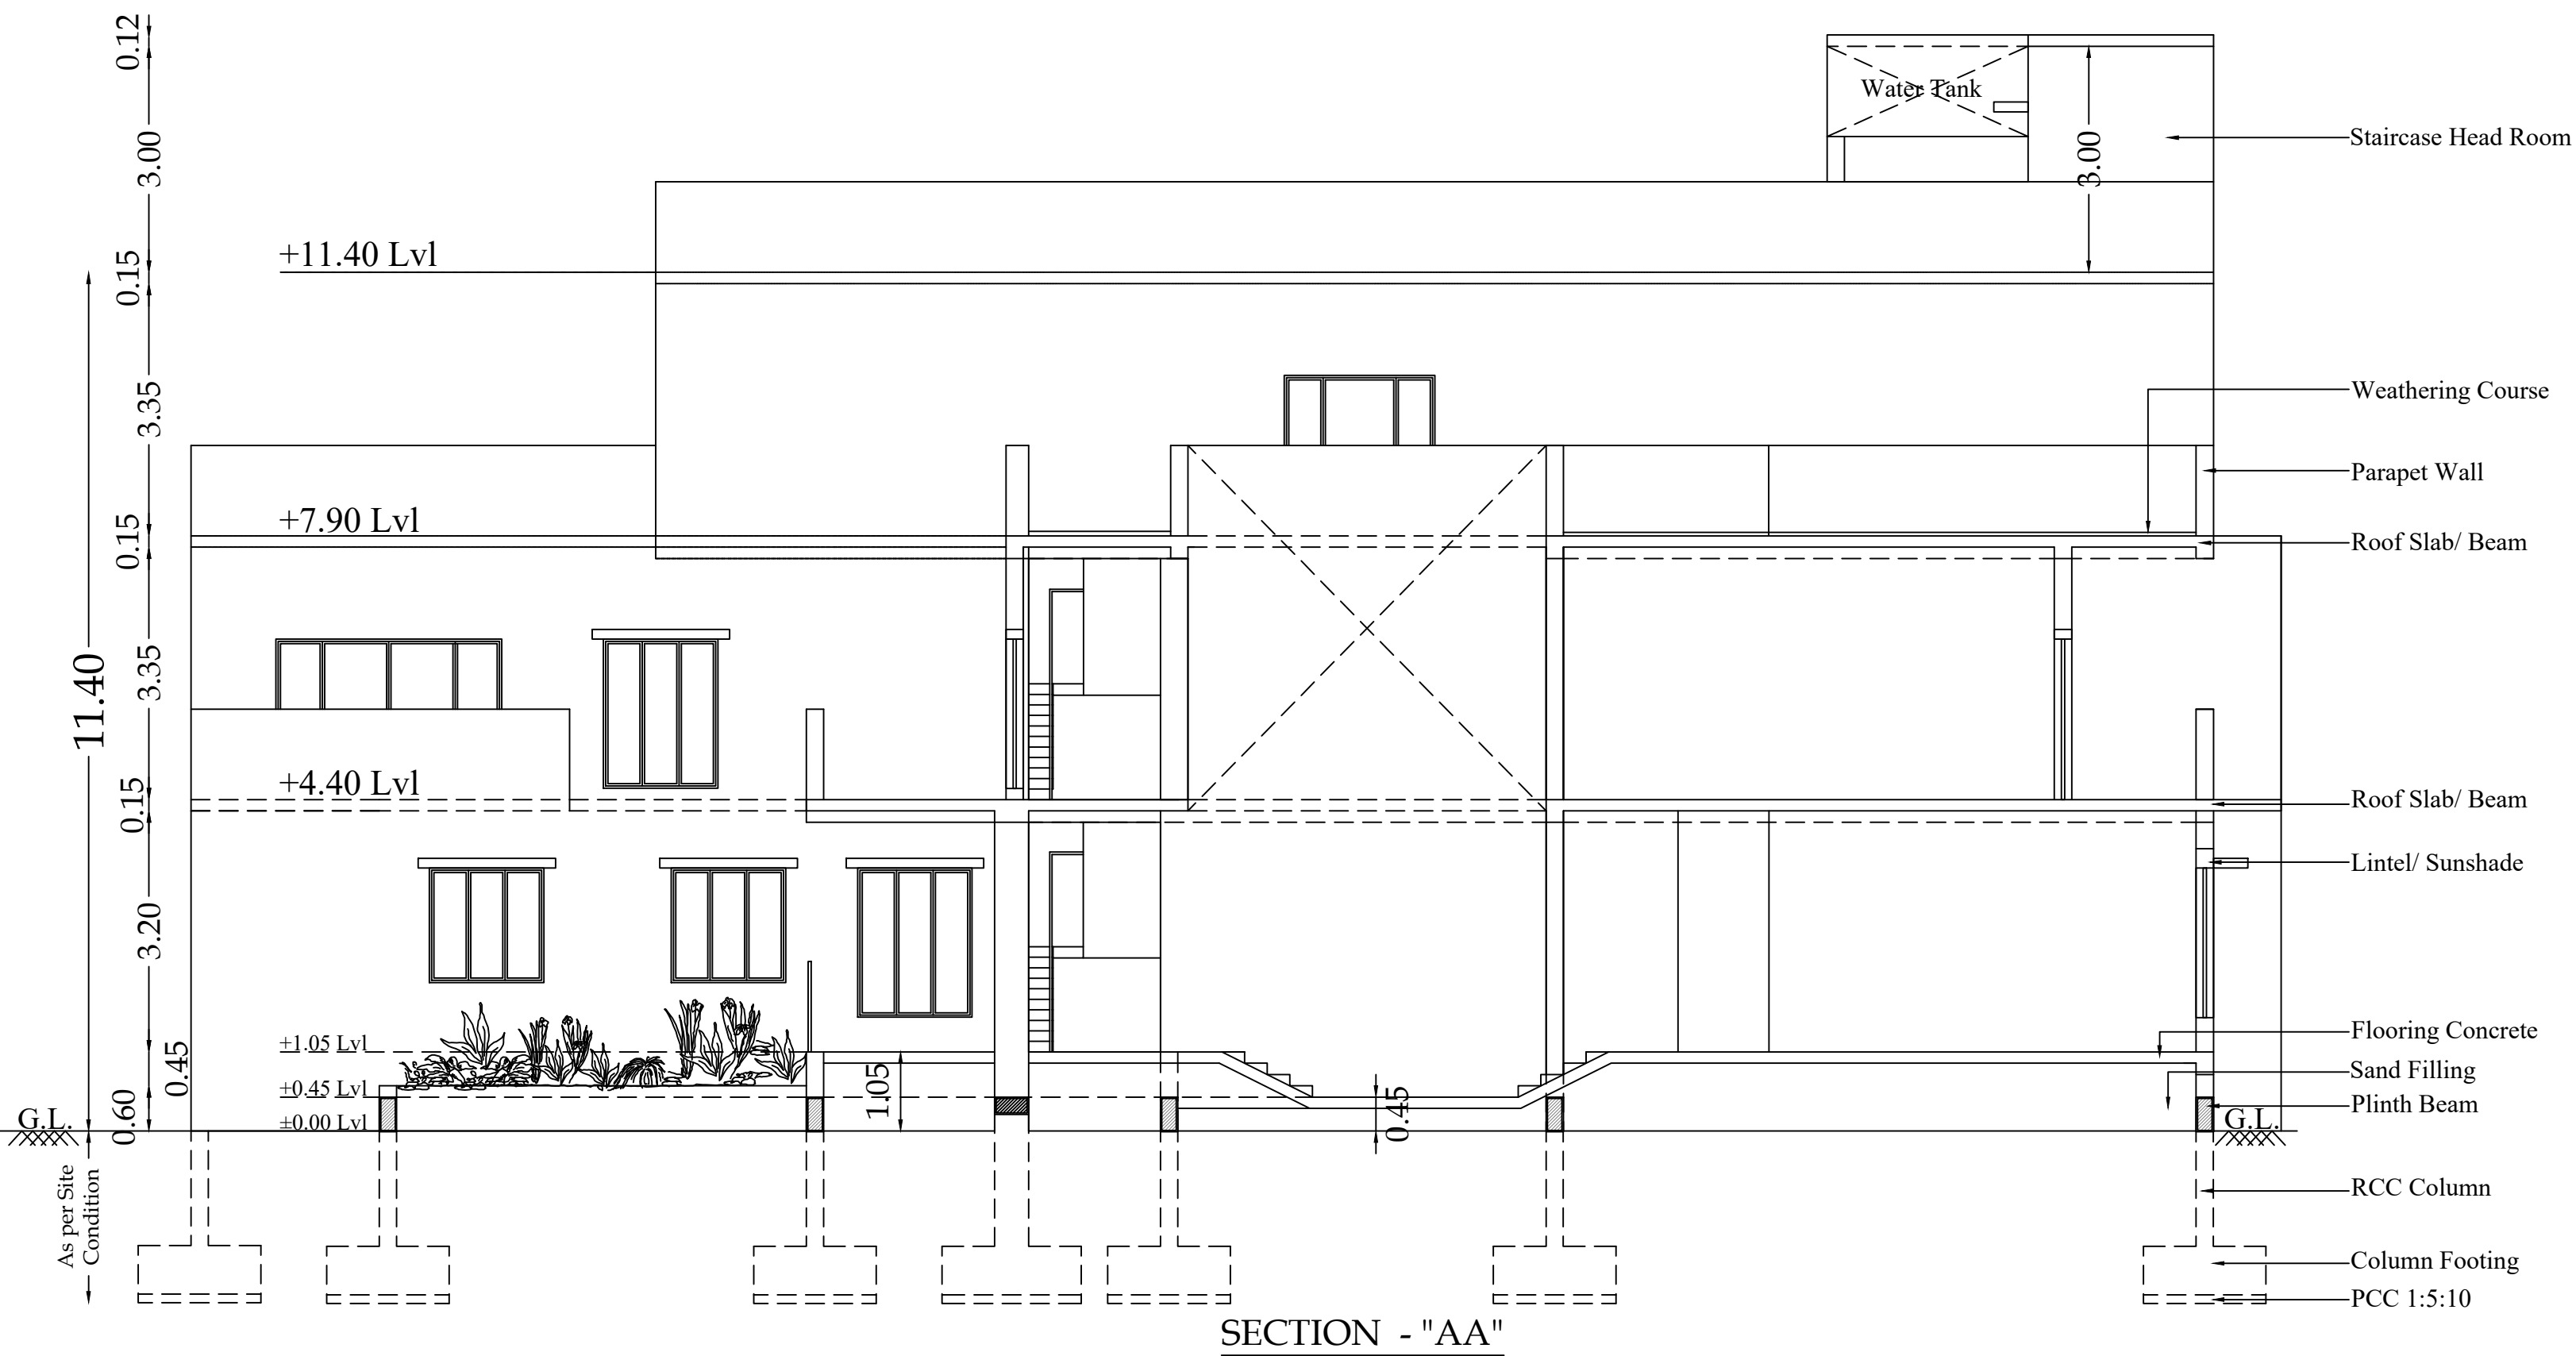

S.வேல்குமார்
வரைவாளர் நிலை - III


மொ.பூபதி
அளவீடு / உதவி வரைவாளர்

PLAN SHOWING THE PROPOSED
ADDITIONAL AND REVISION IN APPROVED
THE SINGLE DWELLING RESIDENTIAL
BUILDING IN S.F.NO - 196/4B1A2, 196/4B1B,
196/4B1C (LPA APPROVAL NO - 1358/1989) &
196/3E2, SUNDAKKAMUTHUR VILLAGE,
PERUR TALUK, COIMBATORE DISTRICT.


SCALE - 1 : 100

JOINERY DETAILS


MD	MAIN DOOR	- 1.52 X 2.44
D	DOOR	- 1.00 X 2.44
D1	DOOR	- 0.76 X 2.44
LD	LIFT DOOR	- 1.22 X 2.44
FW/D	FRENCH WINDOW/ DOOR	- 6.00 X 2.44
O	OPEN	- 1.00 X 2.44
O1	OPEN	- 3.03 X 2.44
W1	WINDOW	- 1.52 X 1.52
V	VENTILATOR	- 1.00 X 0.76
FG	FIXED GLASS	

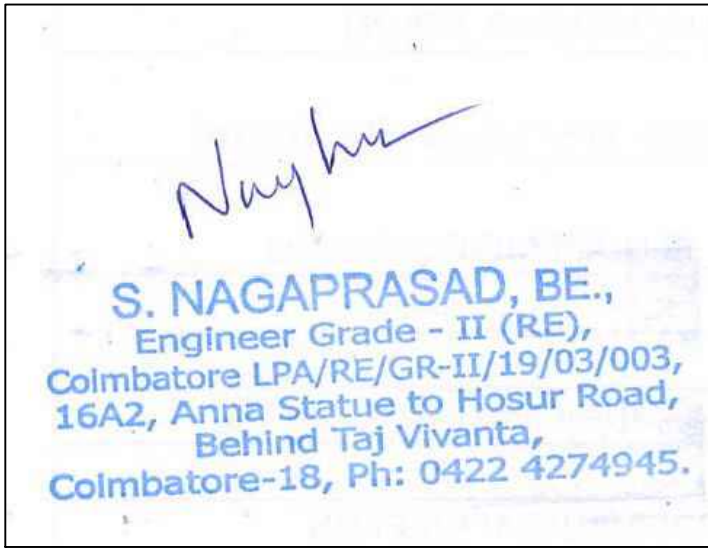


ARCHITECT

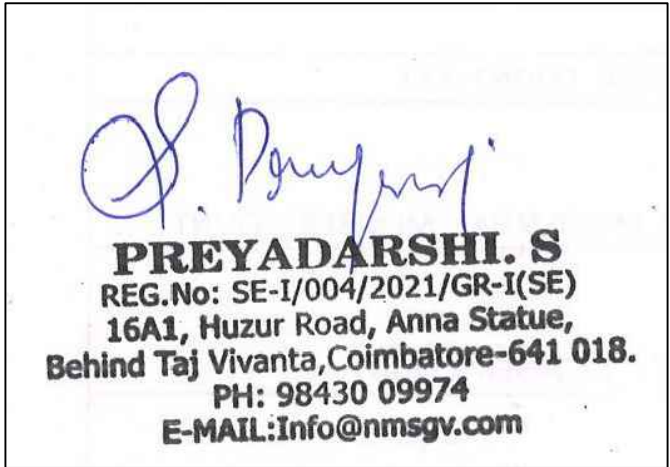


STRUCTURAL ENGINEER

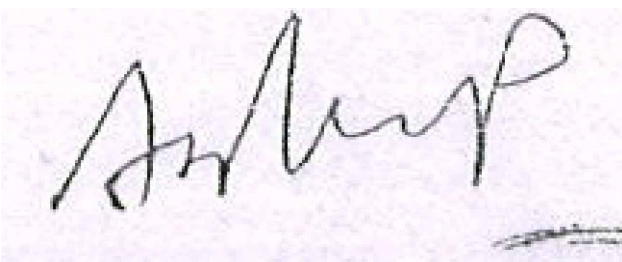

APPLICANT

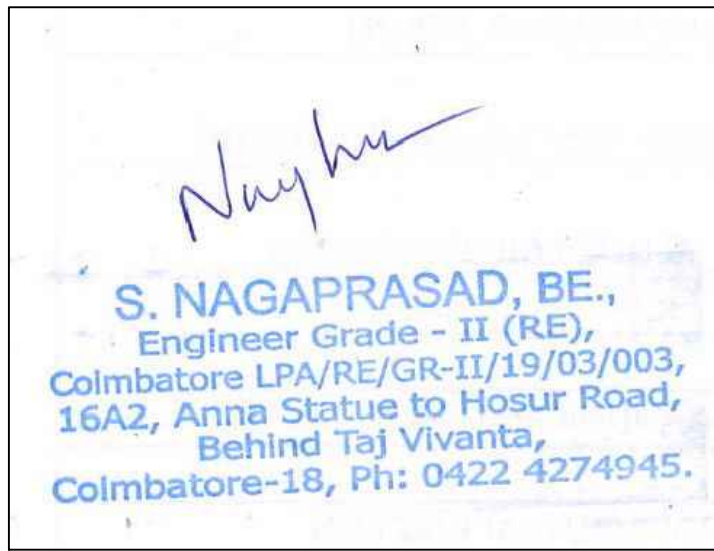

ENGINEER / L.B.S

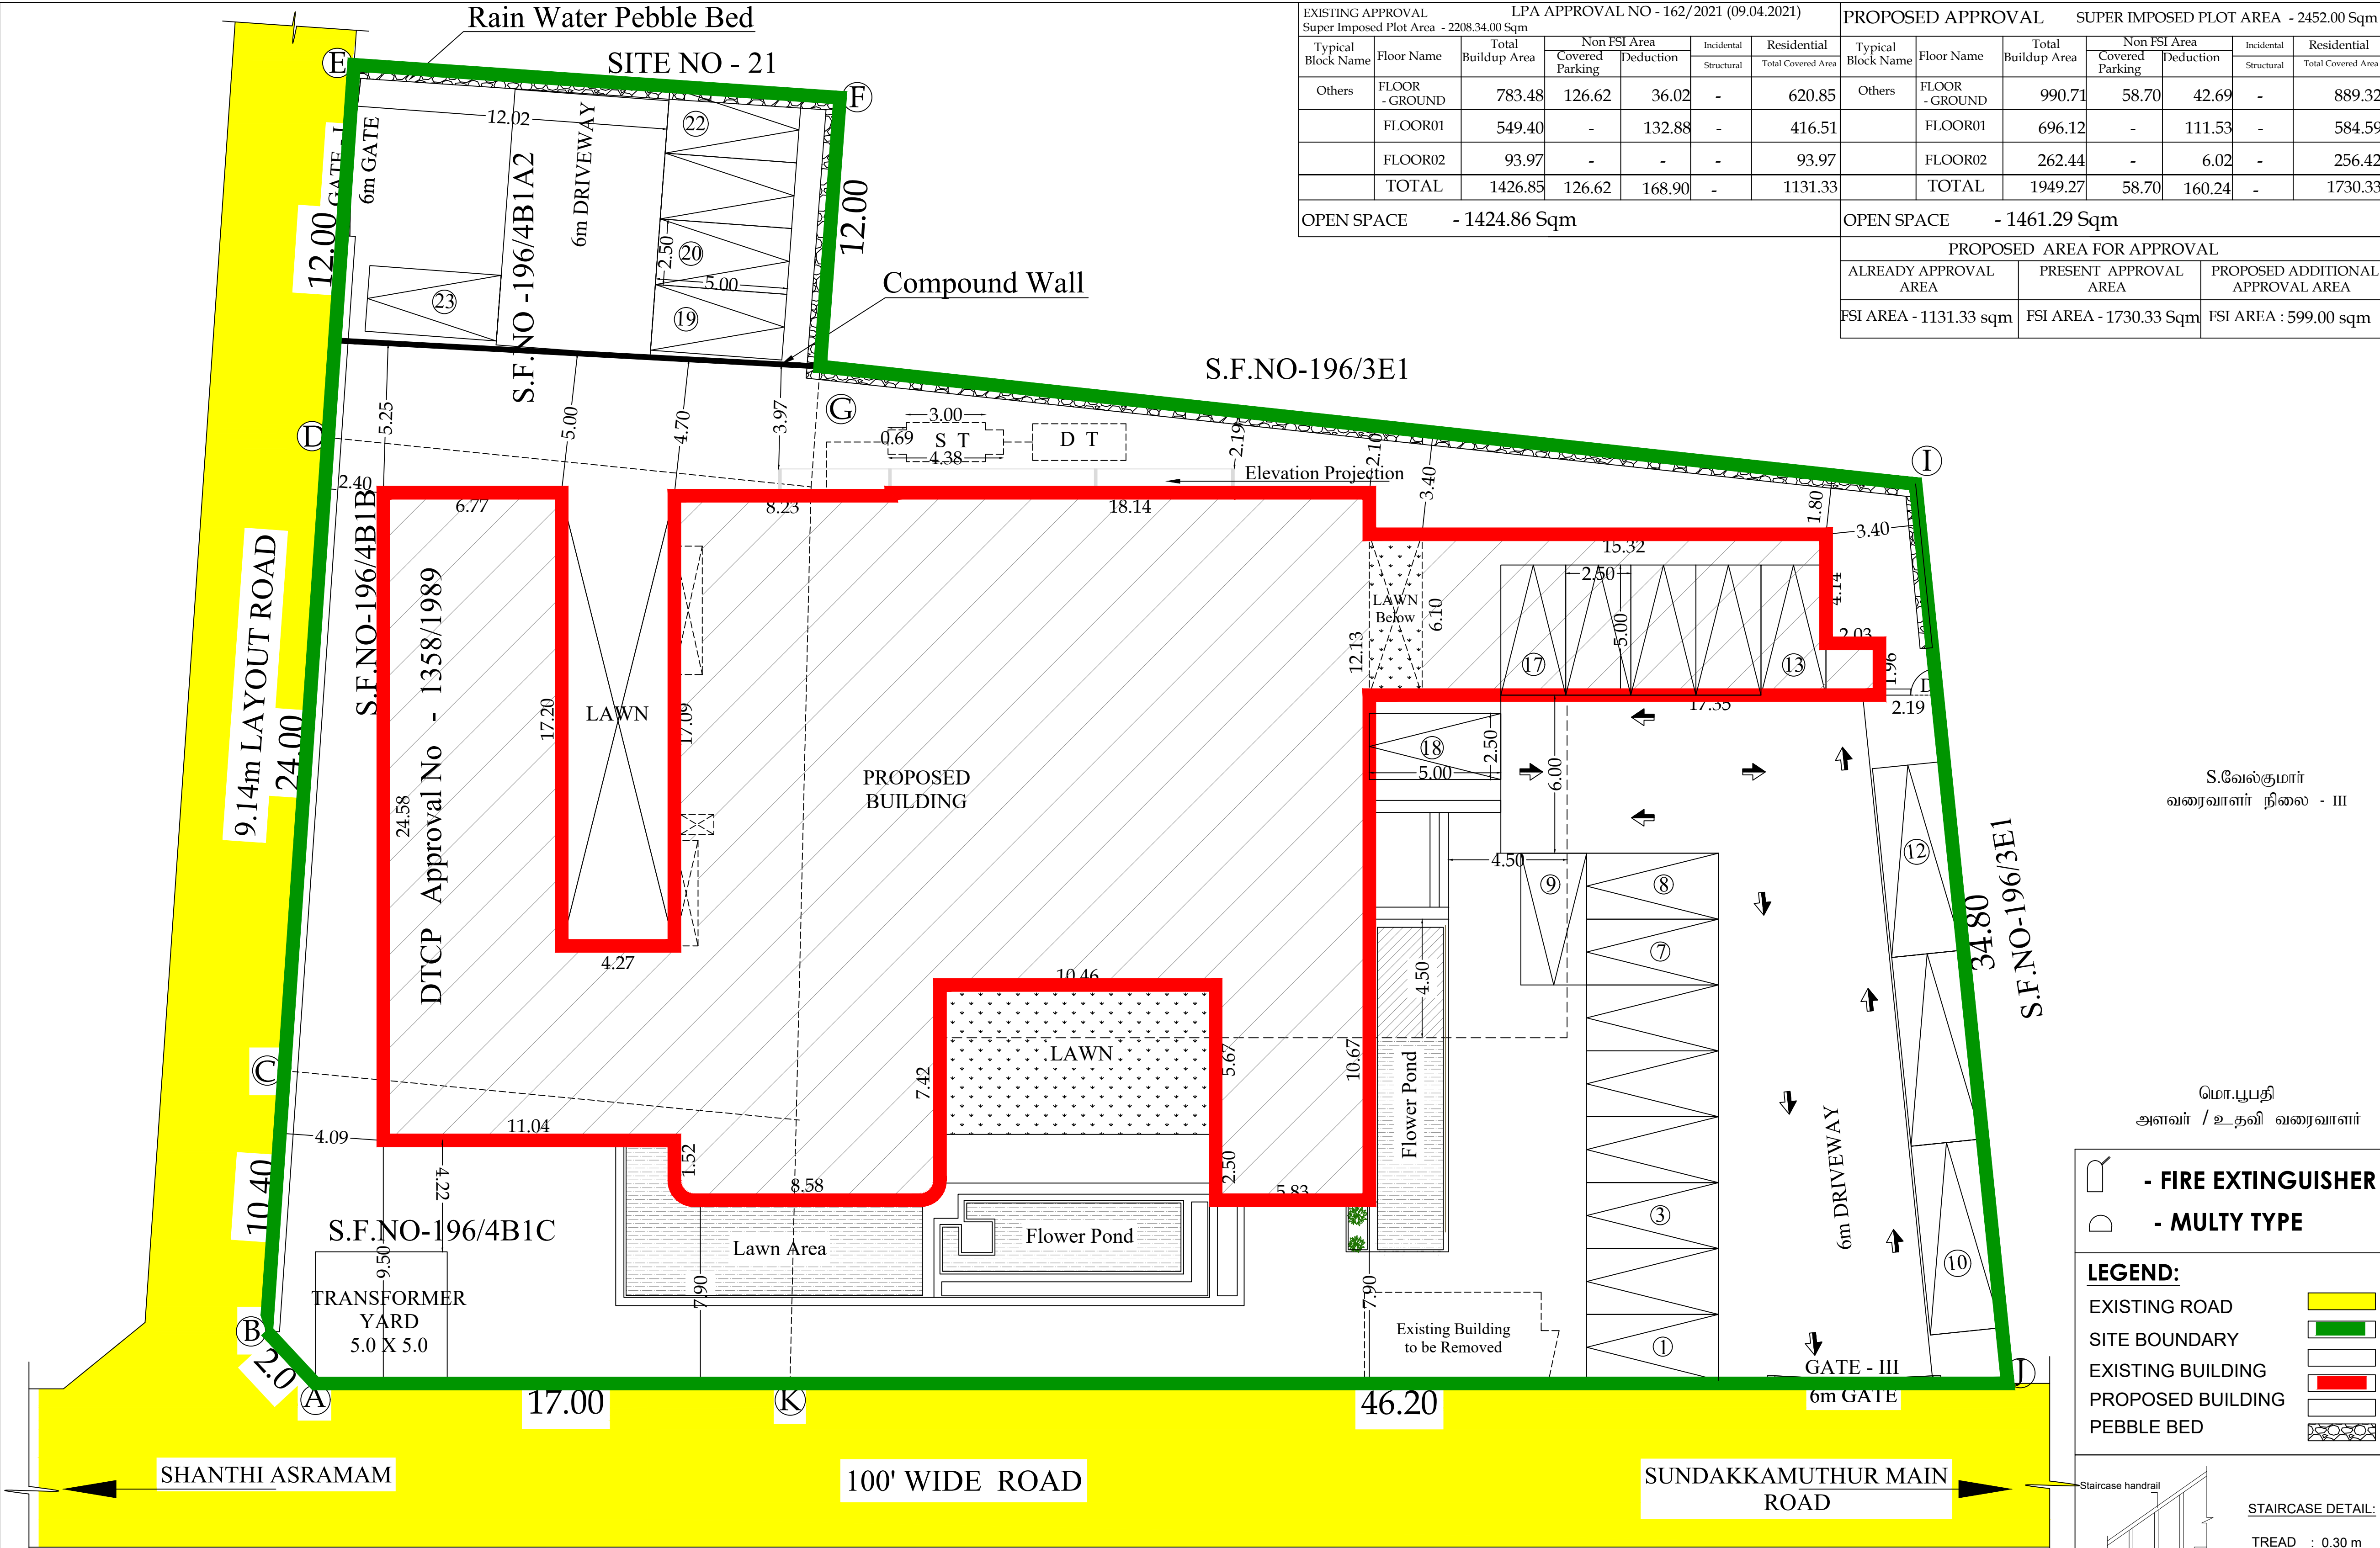

SITE PLAN

SHEET - 01/04

PLAN SHOWING THE PROPOSED

ADDITIONAL AND REVISION IN APPROVED

THE SINGLE DWELLING RESIDENTIAL


BUILDING IN S.F.NO - 196/4B1A2, 196/4B1B,

196/4B1C (LPA APPROVAL NO - 1358/1989) &

196/3E2, SUNDAKKAMUTHUR VILLAGE,

PERUR TALUK, COIMBATORE DISTRICT.

SCALE - 1 : 200

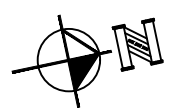

ONLINE APPLICATION No - SWP/BPA/007462/2023
திட்ட அனுமதி எண் : 258/2023
ம.வ / கோ.உ.திரு எண் : 223/2023

AREA DETAILS


S.F.NO - 196/4B1B - 444.00 Sqm.
S.F.NO - 196/4B1C - 203.00 Sqm.
S.F.NO - 196/3E2 - 1600.00 Sqm.
S.F.NO - 196/4B1A2 (Additional Area Add) - 222.00 Sqm.
TOTAL FSI AREA = 1730.33 Sqm
POSSIBLE FSI = 2.00
PROVIDED FSI = 0.700

DOCUMENT AREA(A,B,C.....K) - 2469.00 Sqm.
PATTA AREA - 2469.00 Sqm.
SUPER IMPOSED PLOT AREA - 2452.00 Sqm.
TOTAL FSI AREA = 1730.33 Sqm
POSSIBLE FSI = 2.00
PROVIDED FSI = 0.700


PARKING DETAILS

VEHICLE	CAR	TWO WHEELER
REQUIRED	23 Nos.	N.A.
PROVIDED	23 Nos.	Not Provided

NOTE : ALL DIMENSIONS ARE IN METERS

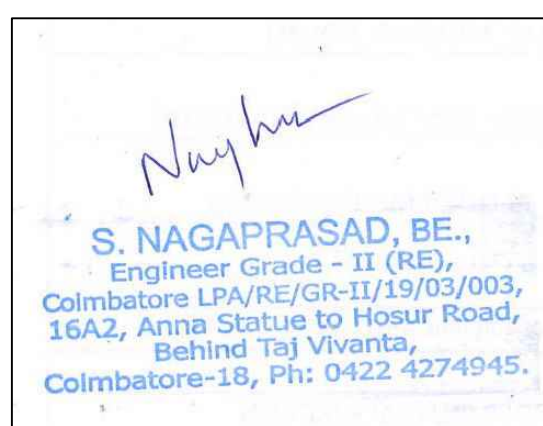


ARCHITECT

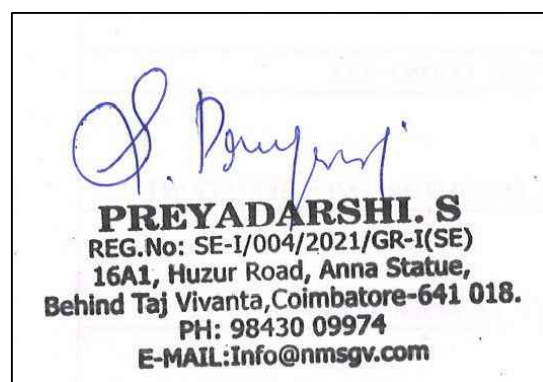

STRUCTURAL ENGINEER

APPLICANT

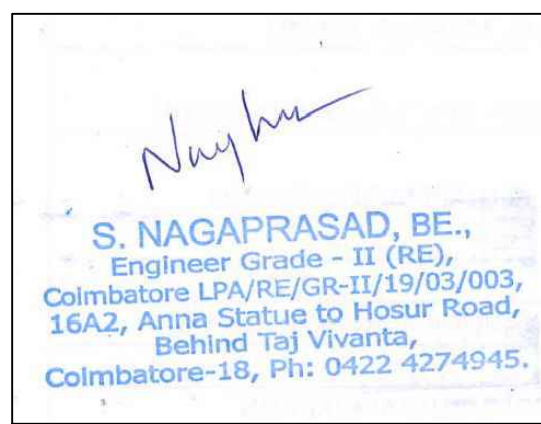

ENGINEER / L.B.S