
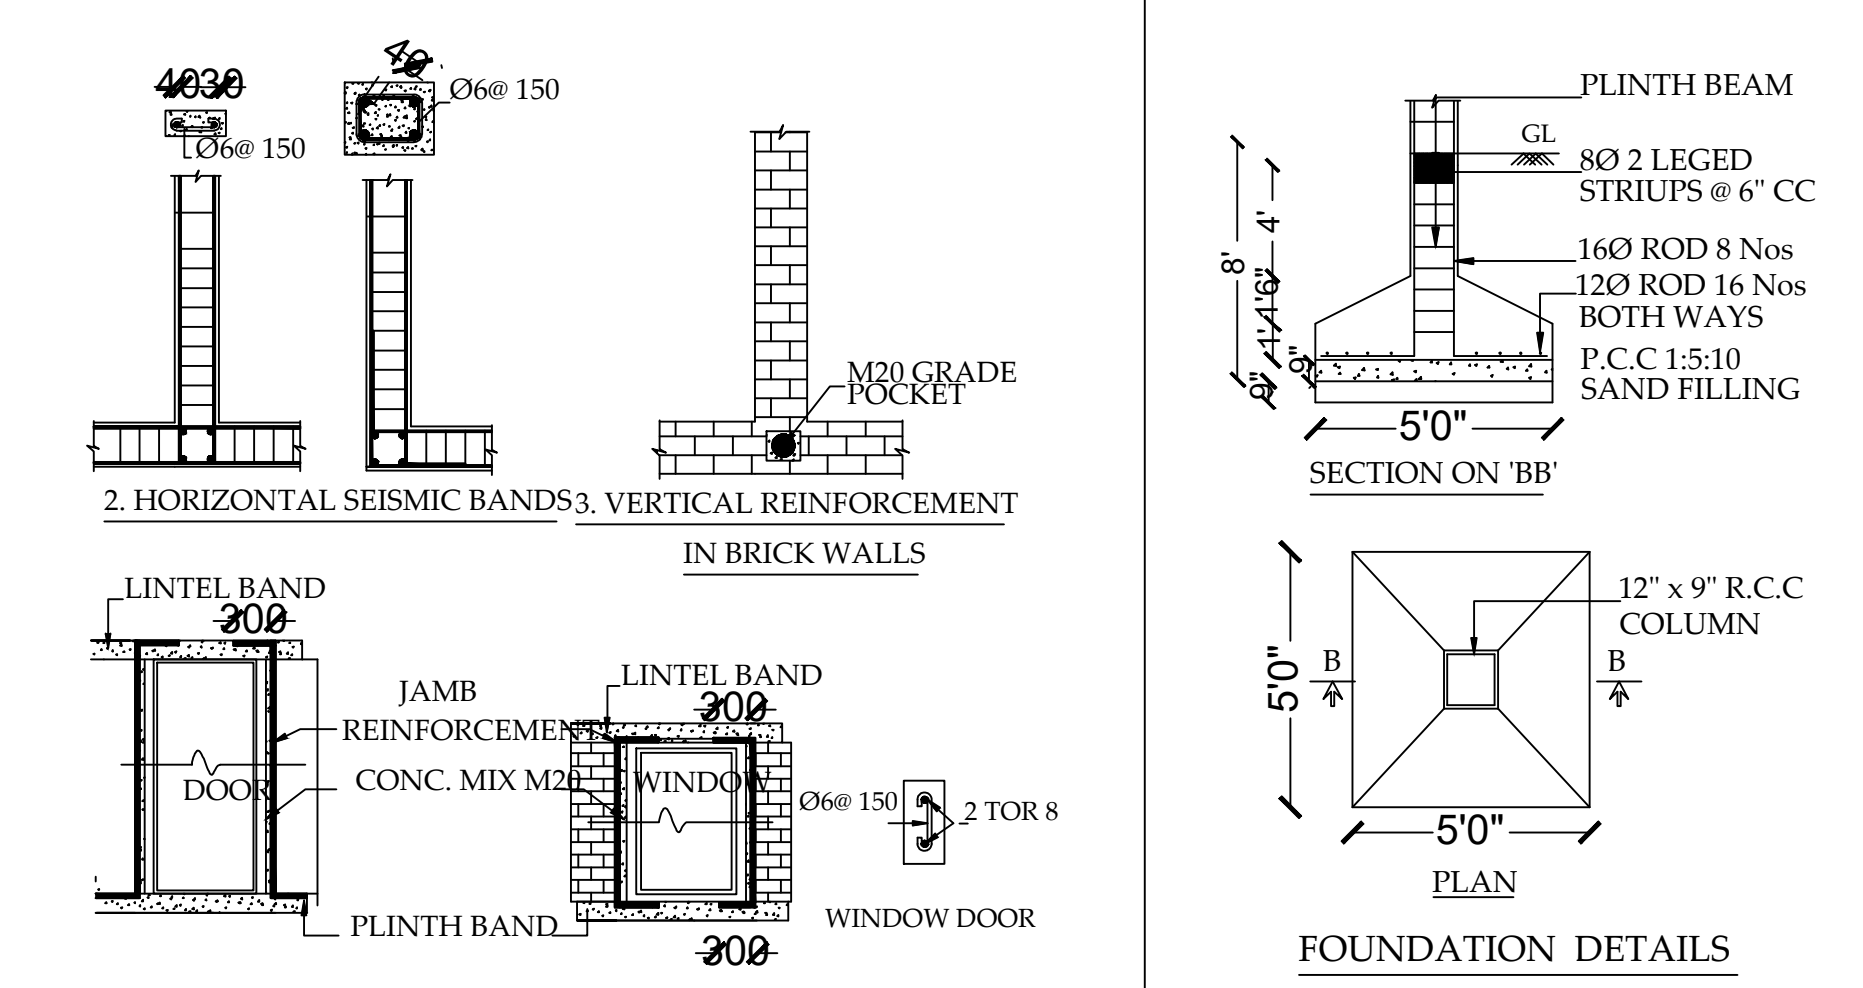
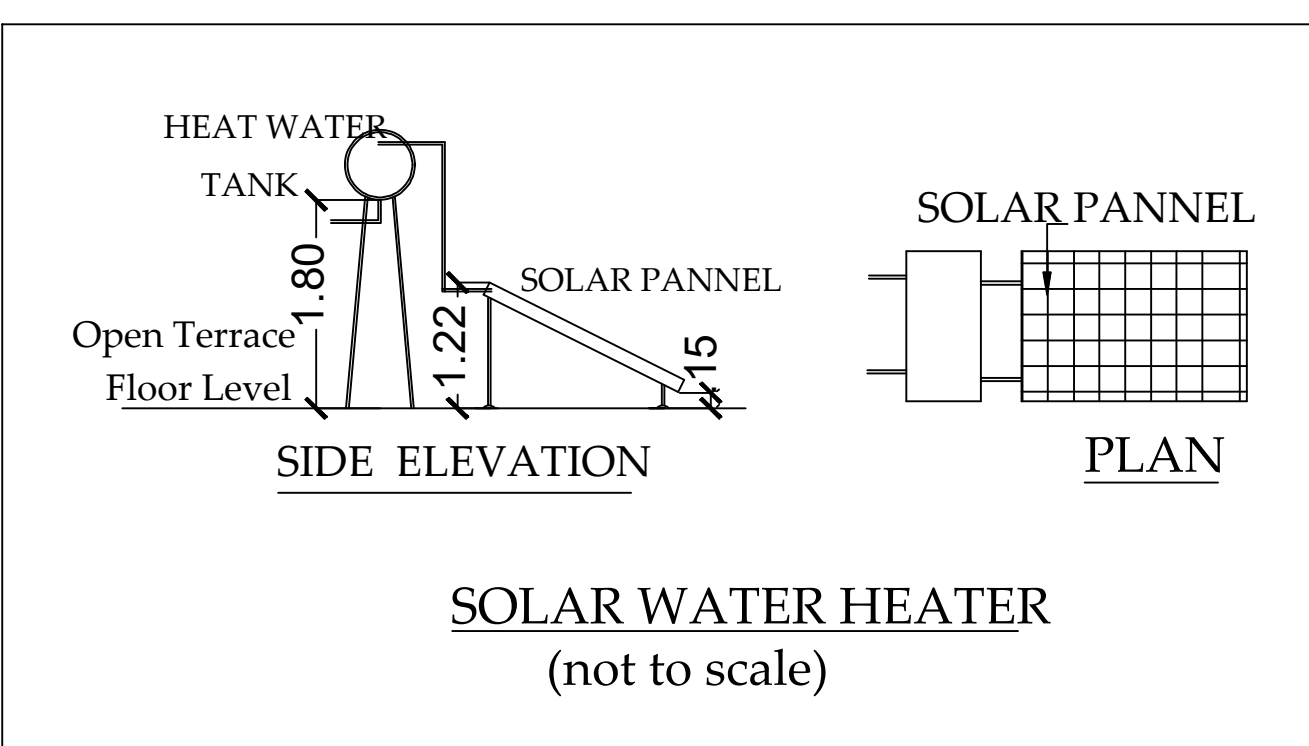
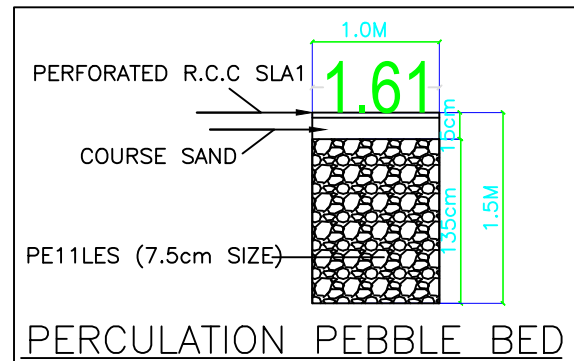
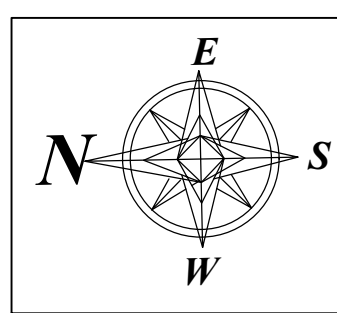
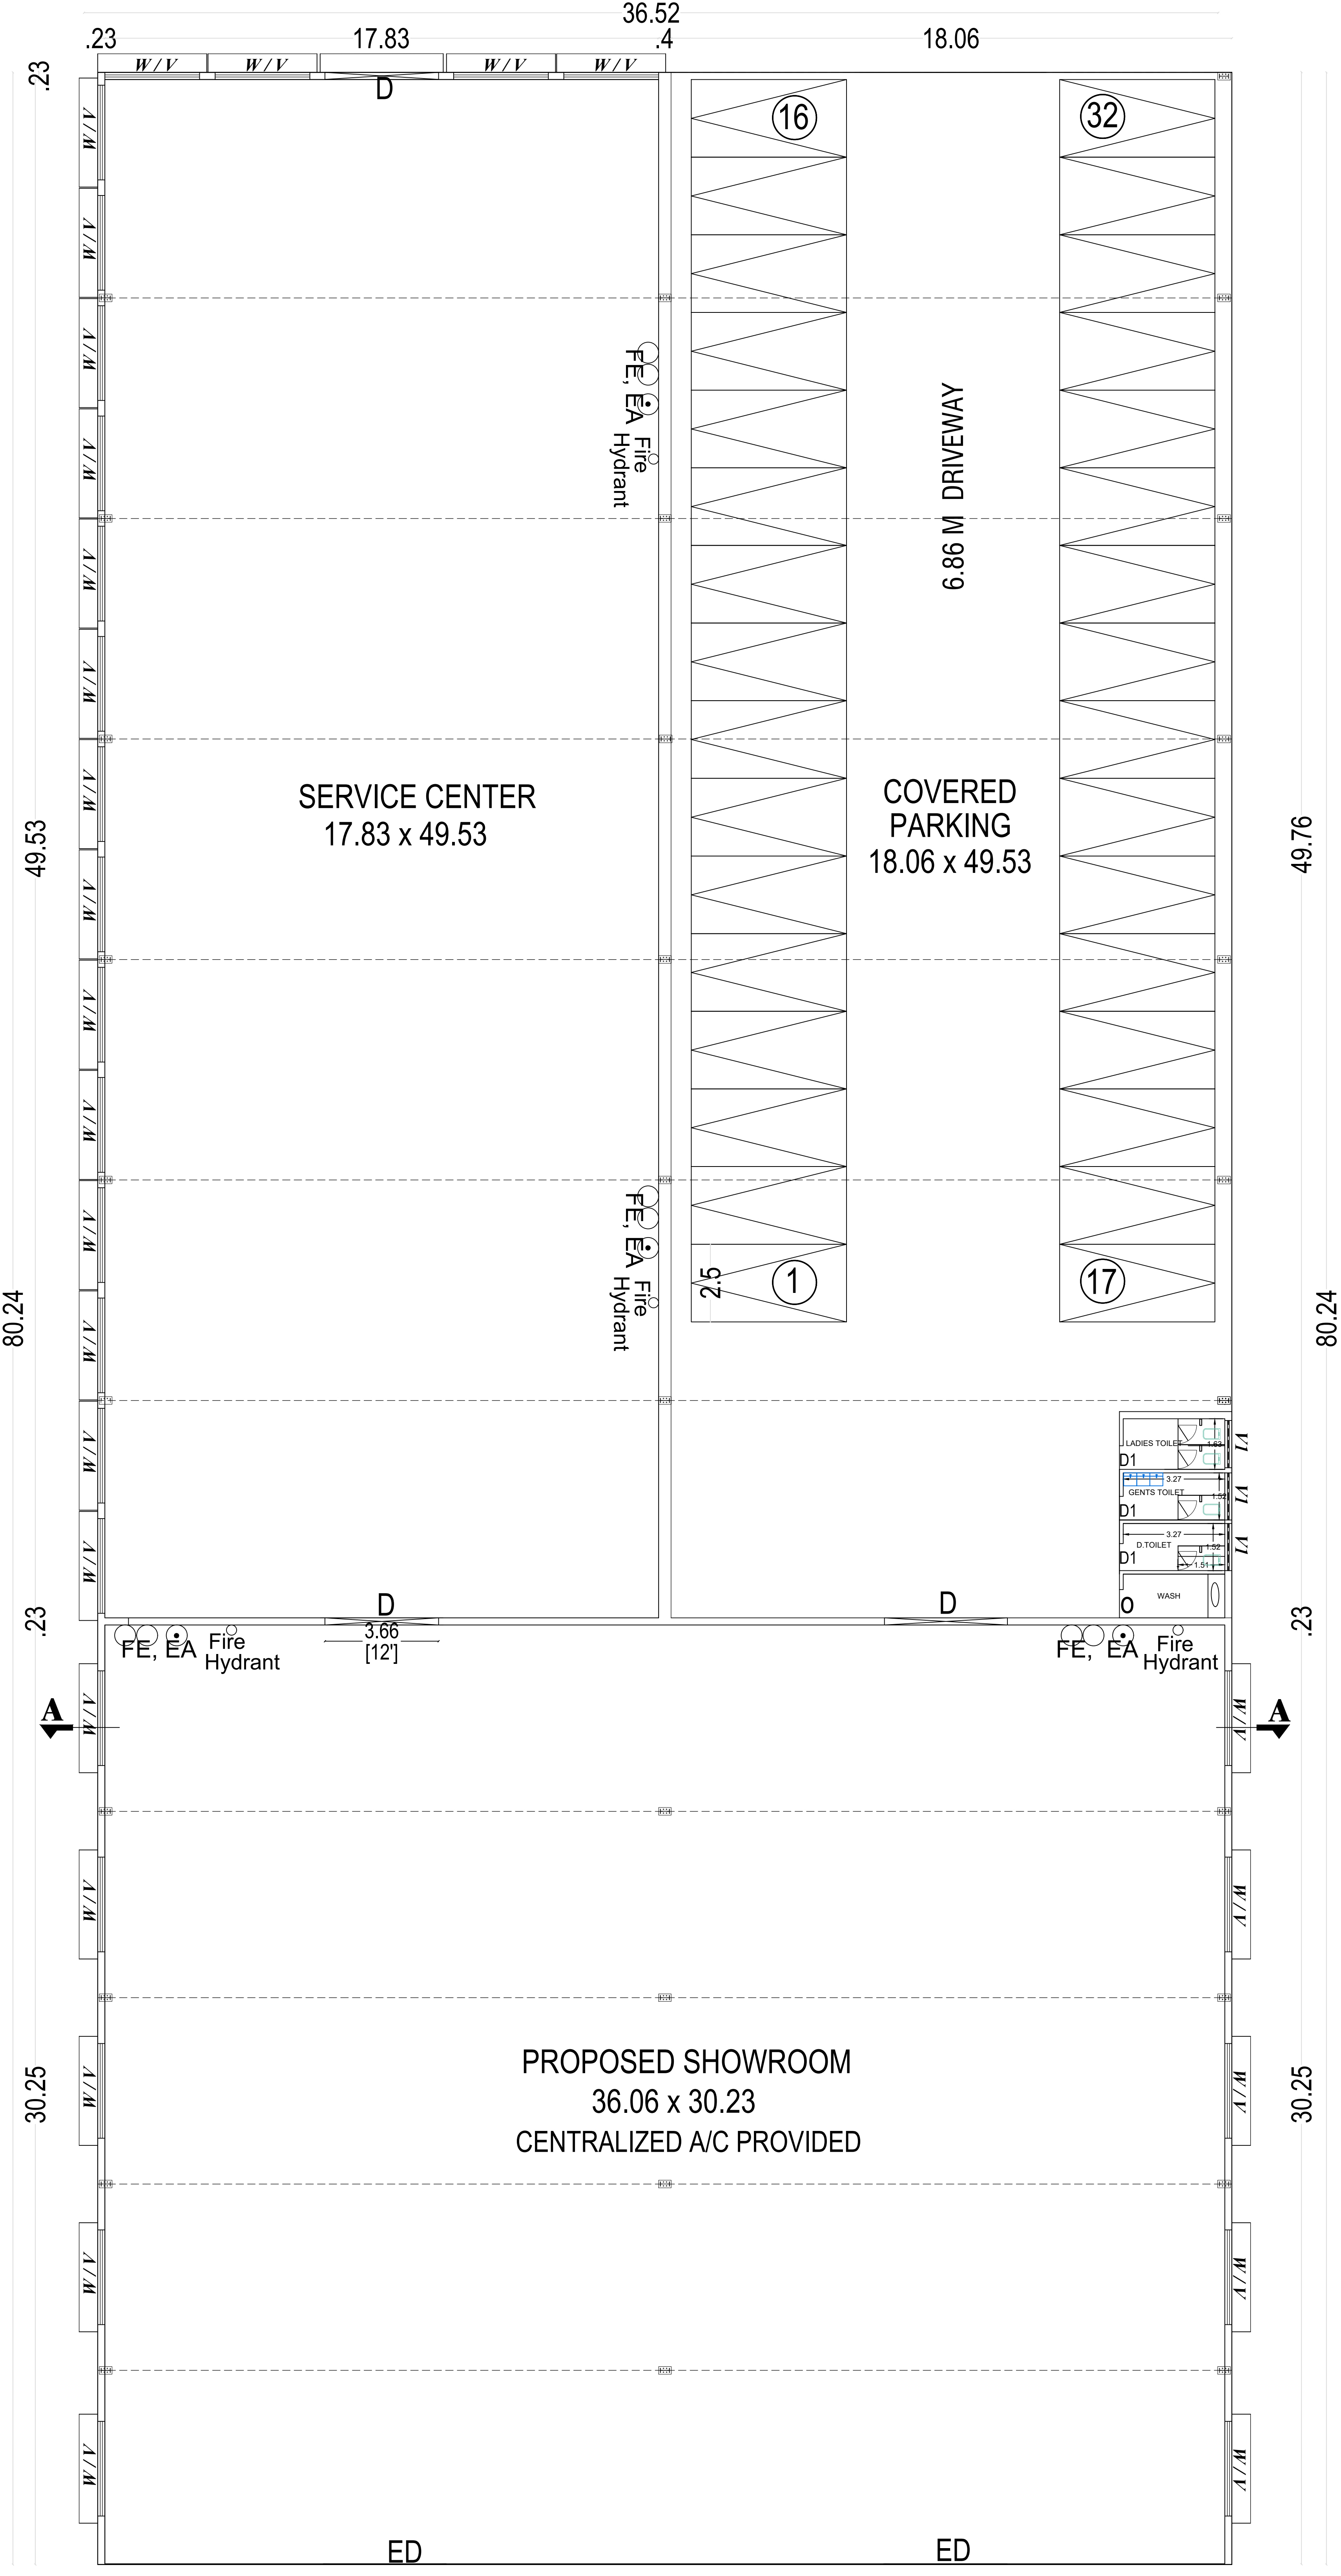
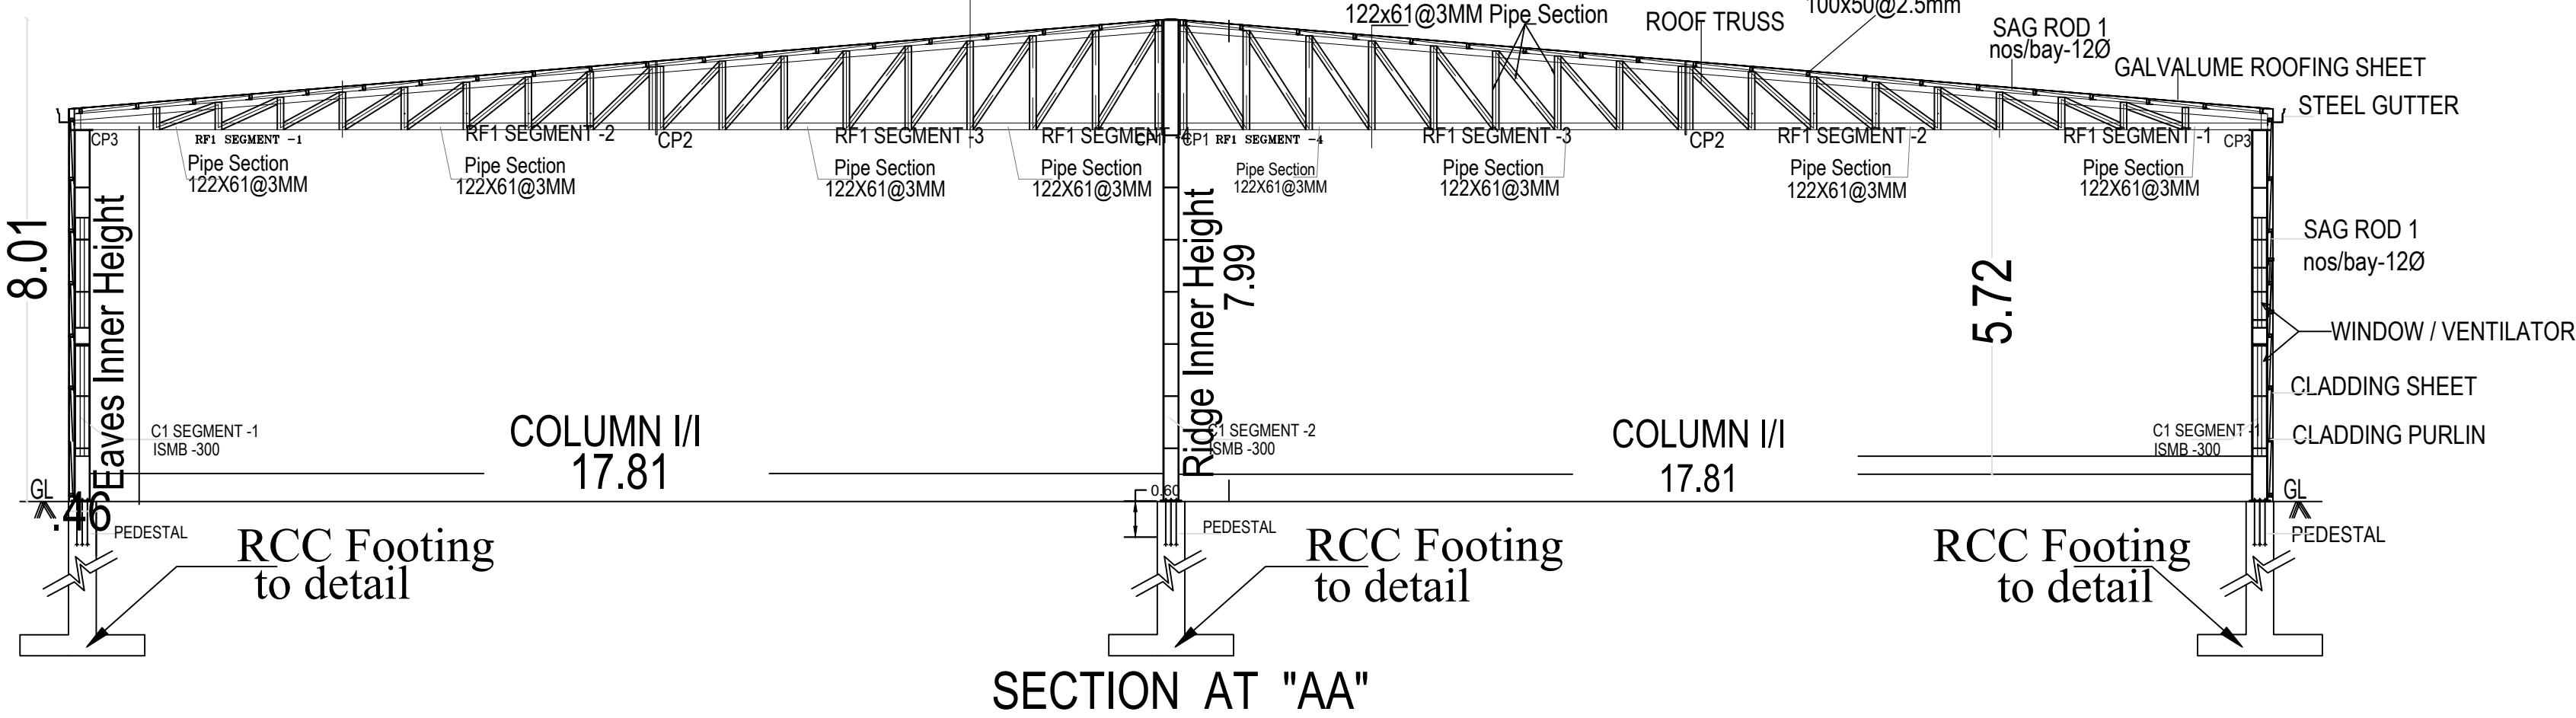


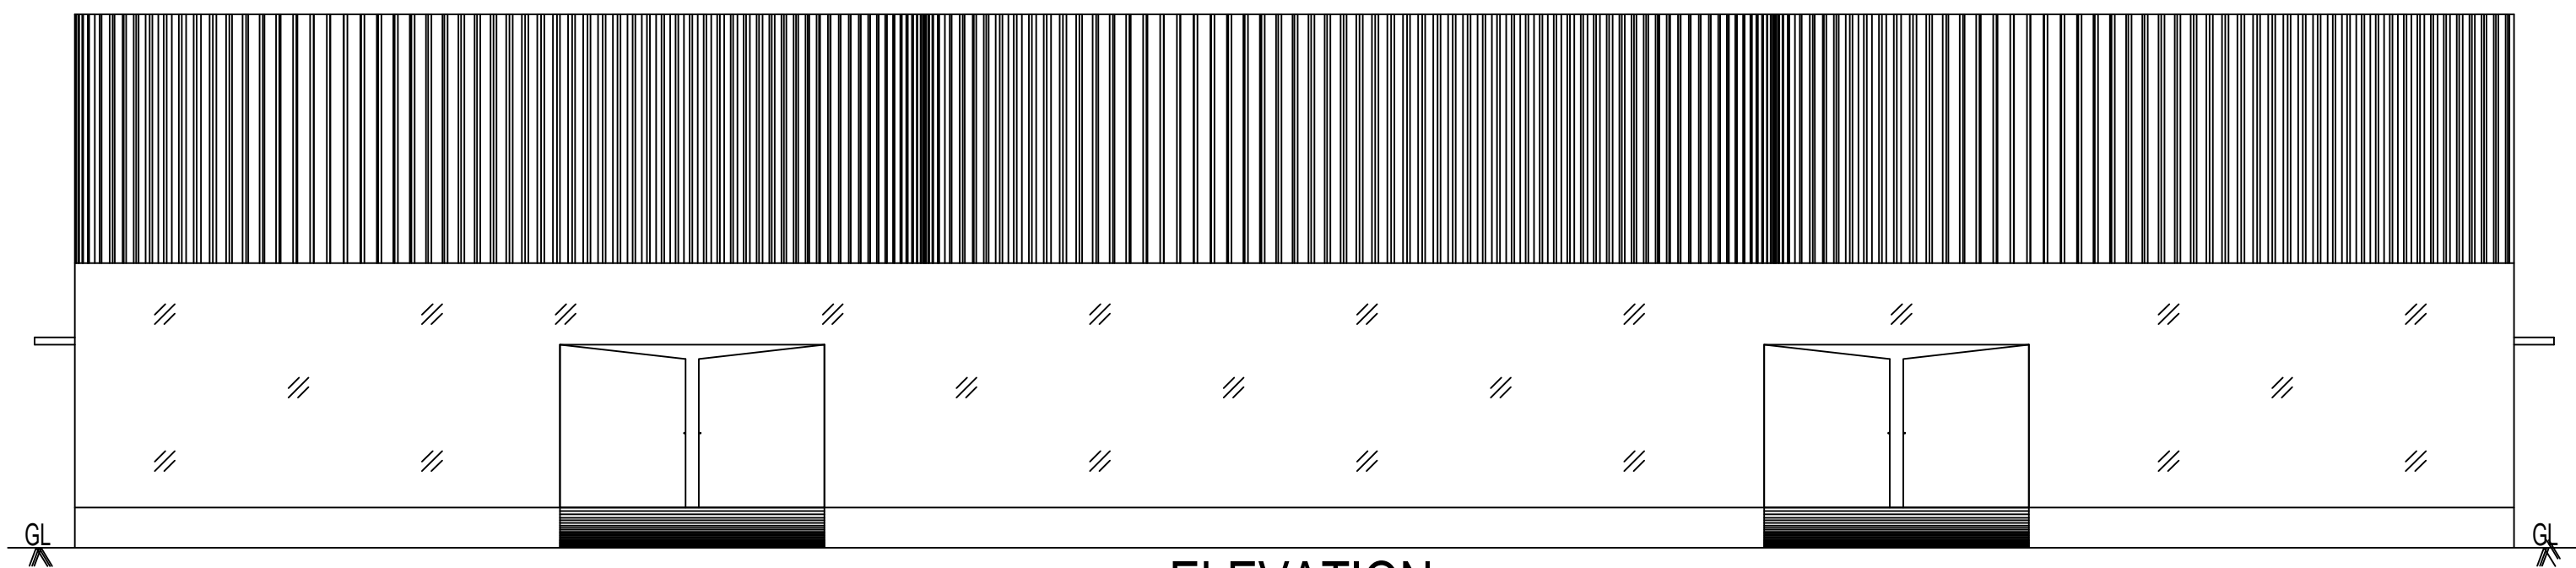

SITE PLAN SHOWING THE PROPOSED CONSTRUCTION OF ACC CAR SHOWROOM BUILDING AT S.F.No.149 / 1, 2, 3 and 4, SATHY MAIN ROAD, SARAVANAMPATTI VILLAGE, COIMBATORE CORPORATION, COIMBATORE.

SARAVANAMPATTI D.D. PLAN No : 4

AREA DETAILS:-		ALL DIMENSIONS ARE IN METER
AREA OF THE SITE	In Sqm	
As Per Patta	= 8050.00	
As Per Document	= 8092.97	
As Per Drawing	= 7967.98	

PROPOSED CONSTRUCTION:-			
Floor Details	FSI Area (sqm)	Non-FSI Area (sqm)	Built-up Area (sqm)
Ground Floor	2930.37	—	2930.37
Total	2930.37	—	2930.37

JOINERY DETAILS	FT	M
ED - Entrance DOOR	13'0" x 10'0"	3.96 x 3.05
D - DOOR	12'0" x 10'0"	3.66 x 3.05
D1 - DOOR	2'9" x 7'0"	0.84 x 2.13
W - WINDOW	10'0" x 6'0"	3.05 x 1.83
V - VENTILATOR	10'0" x 4'0"	3.05 x 1.22
V1 - VENTILATOR	10'0" x 2'6"	3.05 x 0.76

F.S.I. CALCULATIONS :

$$\frac{\text{Total Building Area}}{\text{Total Site Area}} = \frac{2930.37}{8050.00} = 0.364$$

PARKING :-


	Required	Provided
Total No. of Car Parking	- 25 Nos.	
No. of Car parking in open space	- 40 Nos.	
No. of Car parking in covered area	- 32 Nos.	
	- 72 Nos.	
Total No. of Two wheeler parking	- 97 Nos.	- 100 Nos.

ONLINE APPLICATION No. SWP / BPA / 008593/ 2023	COLOUR LEGEND:
	SITE BOUNDARY - ■ PROPOSED BUILDING - ■ EXISTING ROAD - ■

ம.வ/கோ.உ.தி.கு. எண் : 328 / 2023

திட்ட அனுமதி எண் : 374 / 2023

 E. T. THILAK RANJITH S.E. (Civil), M.E. (Str), MISE, C.Struct. Engg. Registered Structural Engineer-Grade-I Professional Engineer/Chartered Engineer CLPA/SE/GA-1/19/03/010, CLPA/MS/GR-1/19/03/007 9486112301 / thilakranjith19@gmail.com	 M. LOGANATHAN S.E. Civil Engineering Coimbatore - LPA/REG-1/18/0448 Door No. 53, Koppampattanam Hambur (TN), Erode - 638402
STRUCTURAL ENGINEER	CONSTRUCTION ENGINEER
 APPLICANT / DEVELOPER	 ARCHITECT / REGISTERED ENGINEER

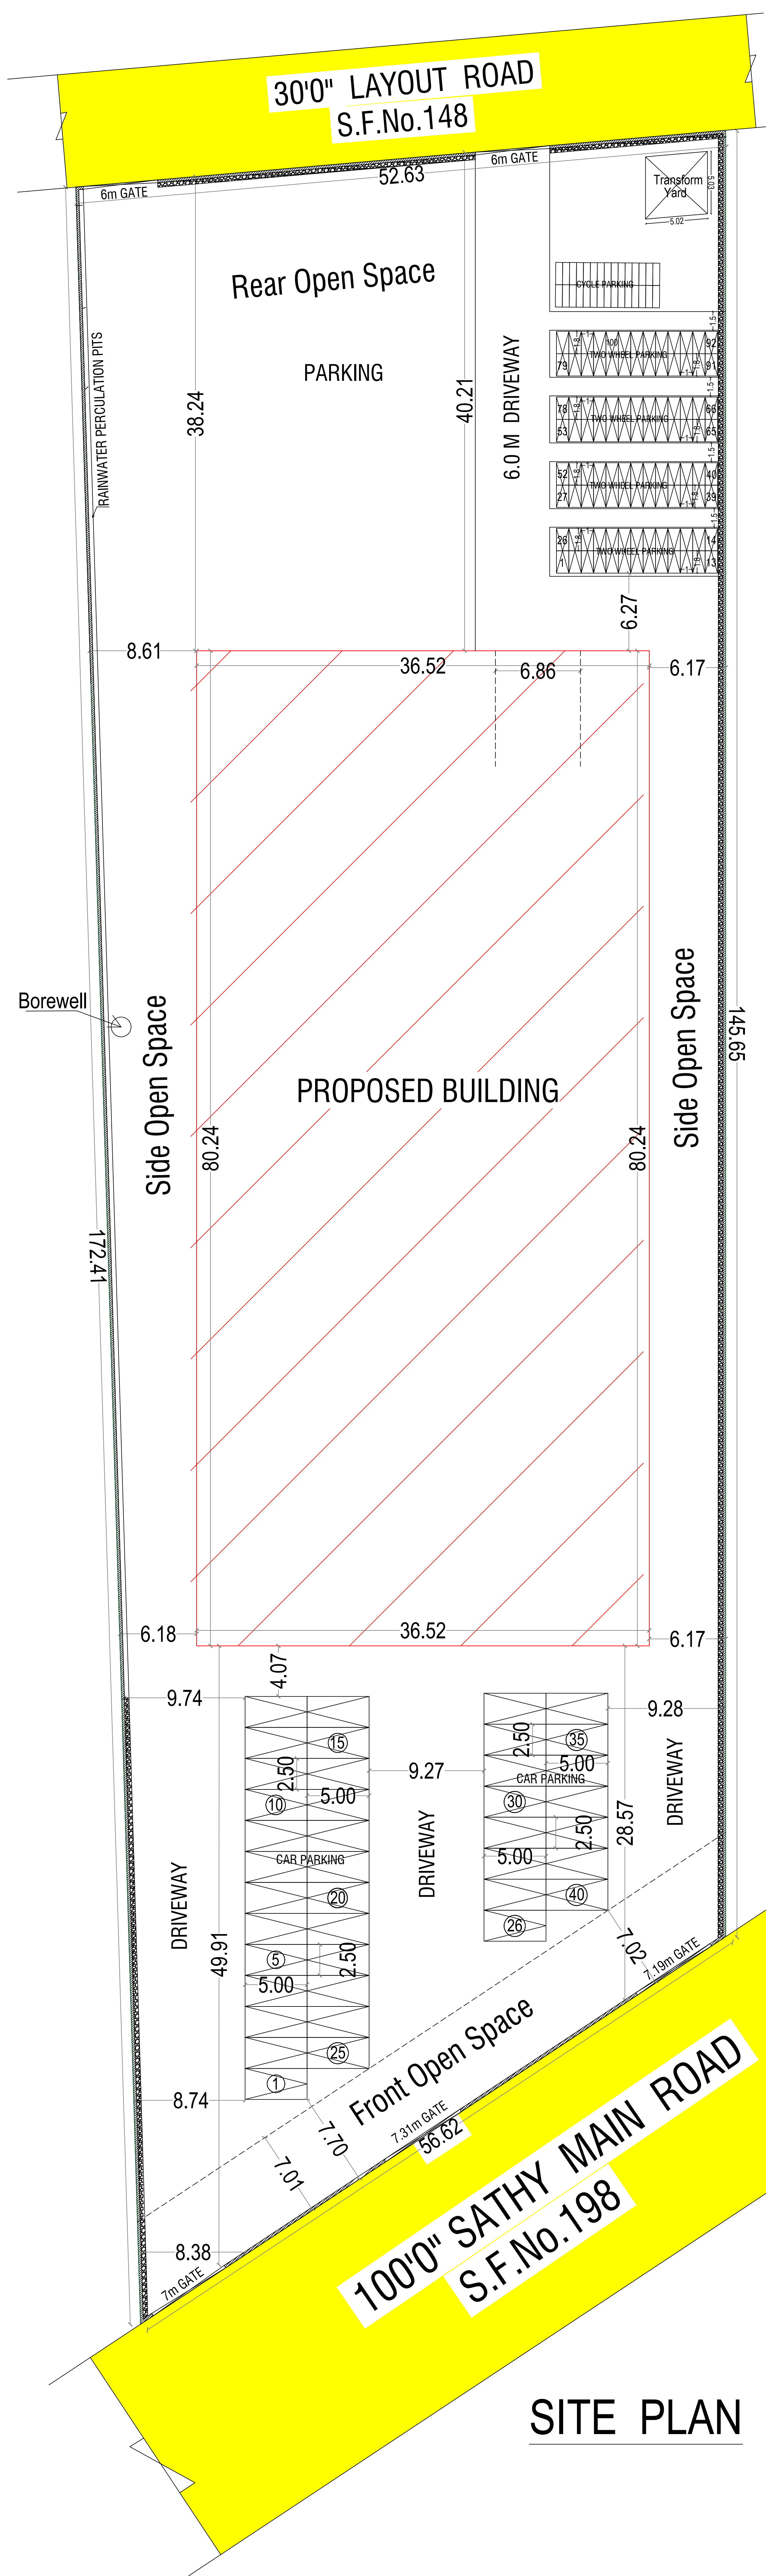

SITE PLAN SHOWING THE PROPOSED
CONSTRUCTION OF ACC CAR SHOWROOM
BUILDING AT S.F.No.149/1, 2, 3 and 4, SATHY
MAIN ROAD, SARAVANAMPATTI VILLAGE,
COIMBATORE CORPORATION, COIMBATORE.

SARAVANAMPATTI D.D. PLAN No : 4

AREA DETAILS:-

AREA OF THE SITE		In Sqm
As Per Patta	=	<u>8050.00</u>
As Per Document	=	8092.97
As Per Drawing	=	7967.98



PROPOSED CONSTRUCTION:-

Floor Details	FSI Area (sqm)	Non-FSI Area (sqm)	Built-up Area (sqm)
Ground Floor	2930.37	—	2930.37
Total	<u>2930.37</u>	—	<u>2930.37</u>

JOINERY DETAILS

ED - Entrance DOOR	13'0" x 10'0"	3.96 x 3.05
D - DOOR	12'0" x 10'0"	3.66 x 3.05
D1 - DOOR	2'9" x 7'0"	0.84 x 2.13
W - WINDOW	10'0" x 6'0"	3.05 x 1.83
V - VENTILATOR	10'0" x 4'0"	3.05 x 1.22
V1 - VENTILATOR	10'0" x 2'6"	3.05 x 0.76

F.S.I. CALCULATIONS :
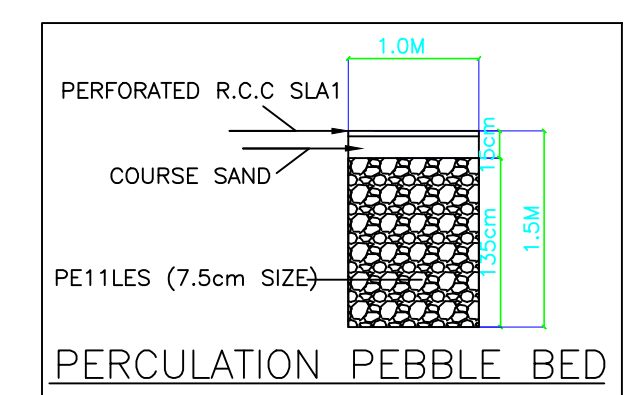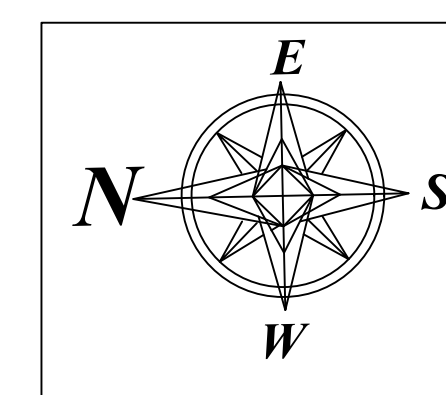
$$\frac{\text{Total Building Area}}{\text{Total Site Area}} = \frac{2930.37}{8050.00} = \underline{0.364}$$


ALL DIMENSIONS
ARE IN METER

COLOUR LEGEND:

SITE BOUNDARY

PROPOSED BUILDING -

EXISTING ROAD

PARKING :-

	<u>Required</u>	<u>Provided</u>
Total No. of Car Parking	- 25 Nos.	
No. of Car parking in open space	- 40 Nos.	
No. of Car parking in covered area	- 32 Nos.	
	- 72 Nos.	
Total No. of Two wheeler parking	- 97 Nos.	- 100 Nos.

ONLINE APPLICATION No. SWP / BPA / 008593/ 2023

ம.வ/கோ.உ.தி.கு. எண் : 328 / 2023

திட்ட அனுமதி எண் : 374 / 2023

Er. T.THILAK-RANJITH
B.E.,(Civil), M.E., (Str), MISE, C.Struct. Engg,
Registered Structural Engineer-Grade-I
Professional Engineer, Chartered Engineer
CLPA/SE/GR-1/19/03/010, CLPA/RE/GR-11/19/03/005
9486112301 / thilakranjith19@gmail.com

STRUCTURAL ENGINEER

M. Loganathan
M. LOGANATHAN
B.E. Civil Engineering
Coimbatore - LPARE/AGR-1/19/04/48
Door No. 53, Koppampalayam
Hambur (Tk), Erode - 638402

CONSTRUCTION ENGINEER

V. Po --- 1
V. Pomeroy
V. Gamm
V. T. T.

APPLICANT / DEVELOPER


Ex. T. Pratik Ramrith
Lt Col. M.E (Str), MIASB, US,
Camp. C Street Engg. Afd.
Equipment Engineer (C/P/M/R/G/S/L) (MOS-02)
#034, Str Direct Extension, Gandhinagar,
Chennai - 601 012. M : +91-984512391
e-mail : tpratikramrith@yahoo.com

ARCHITECT / REGISTERED ENGINEER