



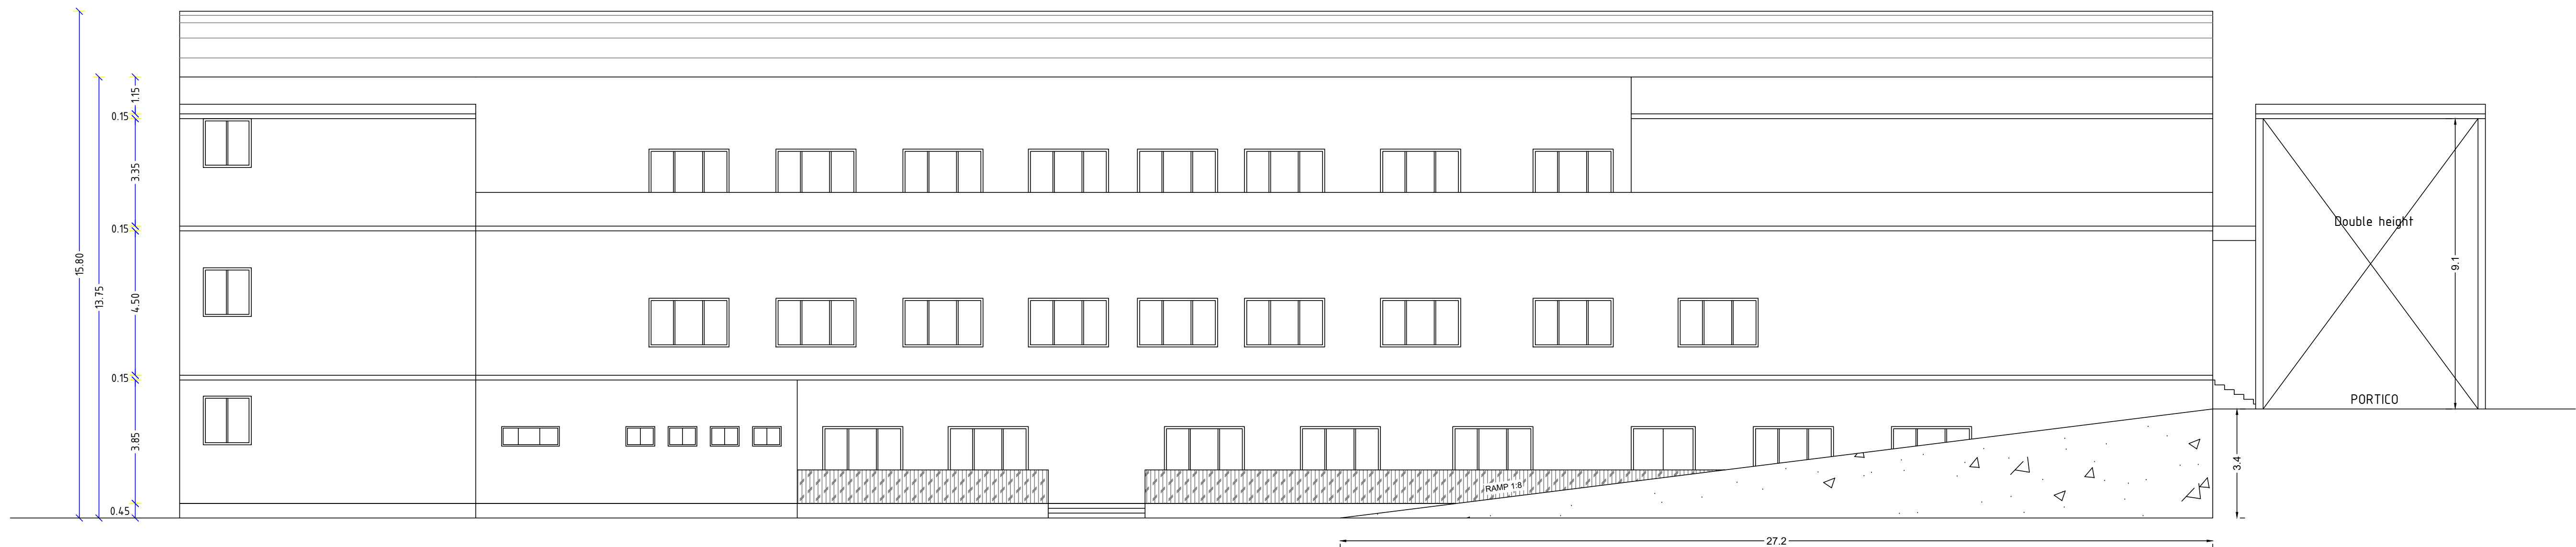

EAST SIDE ELEVATION

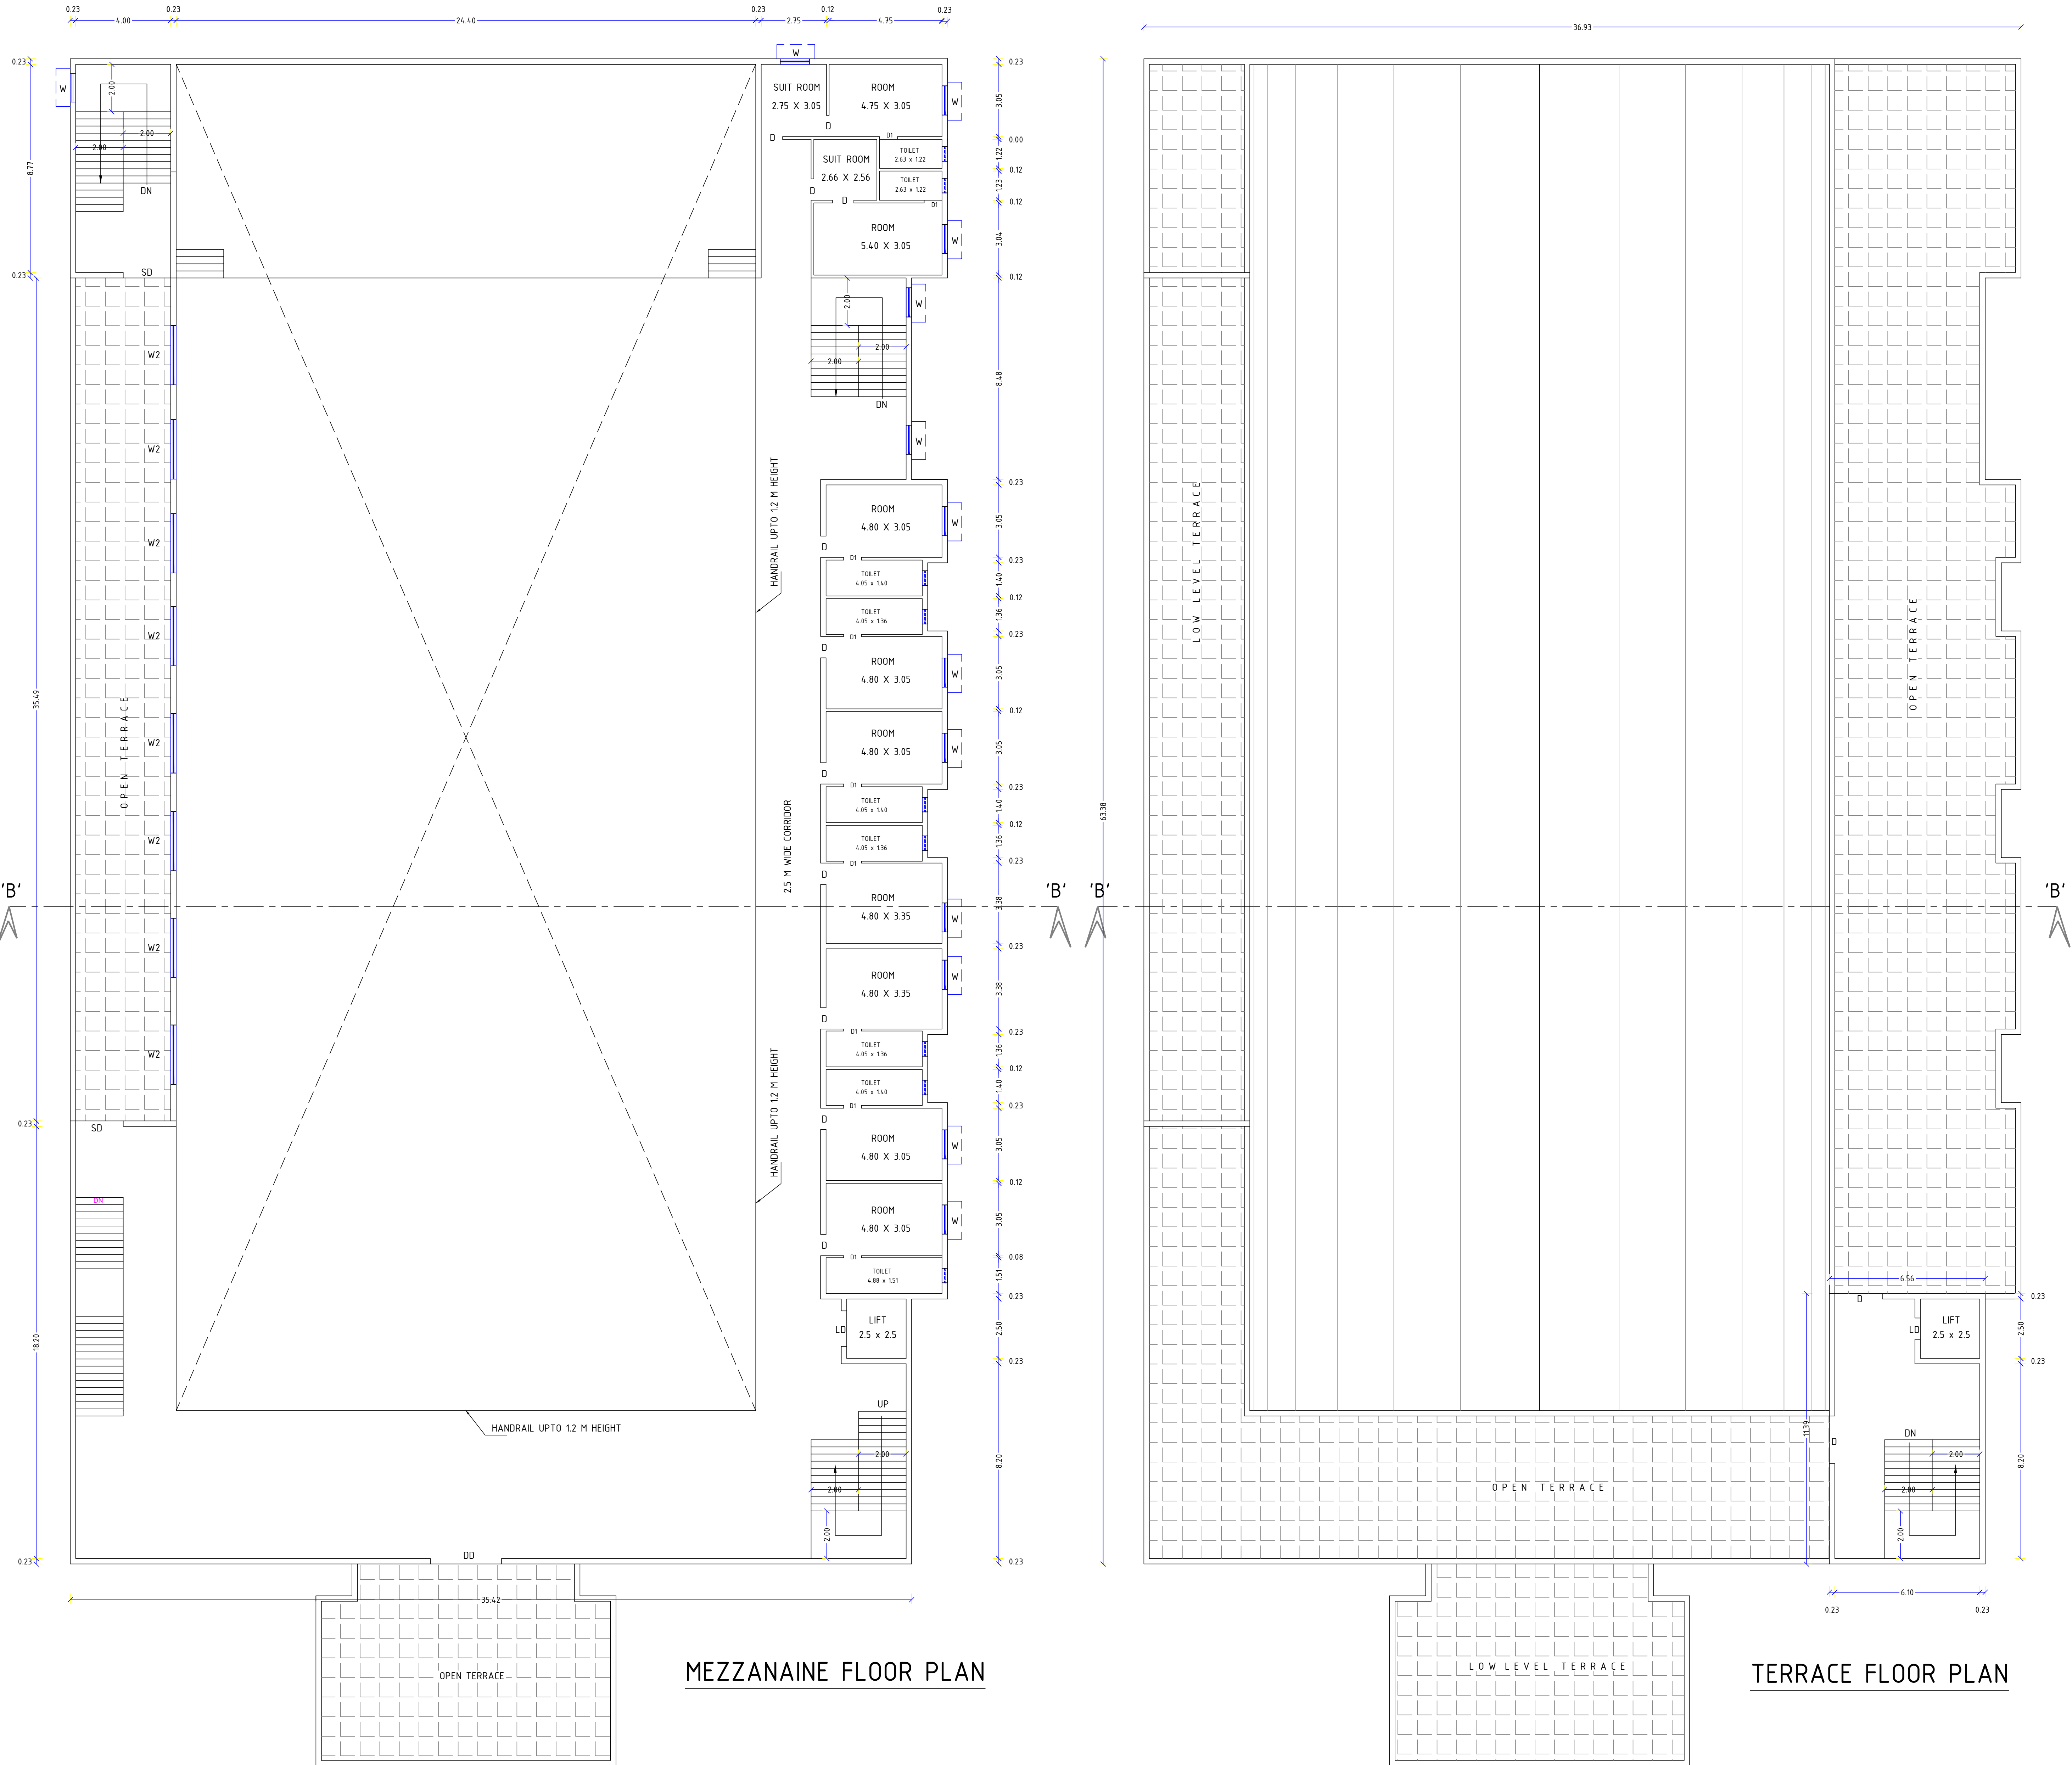

PLAN SHOWING THE PROPOSED CONSTRUCTION OF R.C.C ROOF BUILDING [BOYS HOSTEL AND CONVENTIONAL BUILDING] FOR SHRI JAGANNATH EDUCATIONAL, HEALTH AND CHARITABLE TRUST IN S.F.Nos. 683/1A, 686/2, 686/3 & 686/4 AT PICHANUR VILLAGE AND PANCHAYAT MADUKKARAI TALUK, COIMBATORE DISTRICT.

BLOCK No.1 - CONVENTION CENTRE

Scale:

Plan, Elevation & Section - 1 : 100

JOINERYSDetails

Description	In Meter
DD Double door	3.05 x 2.13
D Door	1.20 x 2.13
D1 Door	1.00 x 2.13
W Window	1.20 x 1.52
SW Window	2.00 x 1.52
V Ventilator	0.90 x 0.60
V1 Ventilator	1.20 x 0.60

AREA DETAILS

BLOCK NUMBER	FSI AREA	NON FSI	TOTAL
BLOCK No . 1	CONVENTIONAL CENTRE		
GROUND FLOOR	2245.06		2245.06
PORTICO	103.32		103.32
FIRST FLOOR	2245.06		2245.06
MEZZANINE FLOOR	881.26		881.26
TERRACE FLOOR		74.72	74.72

NOTE:

- * ALL DIMENSION ARE FEET WITH IN. BRACKETS ARE IN METER.
- * HORIZONTAL DISTANCE BETWEEN ELECTRICAL LINE IF ANY NIL.
- ⊗ — MULTI TYPE FIRE FIGHTER
- Ⓢ — FIRE EXTINGUISHER

REGISTERED STRUCTURAL ENGINEER

REGISTERED GEO TECH ENGINEER

RAJAMANICKAM GAUTAMAN

R.GAUTAMAN
APPLICANT

REGISTERED ENGINEER

RAJAMANICKAM M ARULSELVAN

R.ARULSELVAM

PLAN SHOWING THE PROPOSED
CONSTRUCTION OF R.C.C ROOF BUILDING,
BOYS HOSTEL AND CONVENTIONAL BUILDING,
FOR SHRI JAGANNATH EDUCATIONAL, HEALTH
AND CHARITABLE TRUST IN S.F.Nos. 683/1A,
686/2, 686/3 & 686/4 AT PICHANUR VILLAGE AND
PANCHAYAT, MADUKKARAI TALUK,
COIMBATORE DISTRICT.

BLOCK No.1 - CONVENTION CENTRE

Scale:

Plan, Elevation & Section - 1 : 100

Description	In Meter
DD Double door	3.05 x 2.13
D Door	1.20 x 2.13
D1 Door	1.00 x 2.13
W Window	1.20 x 1.52
SW Window	2.00 x 1.52
V Ventilator	0.90 x 0.60
V1 Ventilator	1.20 x 0.60


AREA DETAILS			
BLOCK NUMBER	FSI AREA	NON FSI	TOTAL
BLOCK No. 1	CONVENTIONAL CENTRE		
GROUND FLOOR	2245.06		2245.06
PORTICO	103.32		103.32
FIRST FLOOR	2245.06		2245.06
MEZZANINE FLOOR	881.26		881.26
TERRACE FLOOR		74.72	74.72

NOTE:


- * ALL DIMENSION ARE FEET WITH IN BRACKETS ARE IN METER.
- * HORIZONTAL DISTANCE BETWEEN ELECTRICAL LINE IF ANY NIL.

☹ — MULTI TYPE FIRE FIGHTER

🔥 — FIRE EXTINGUISHER

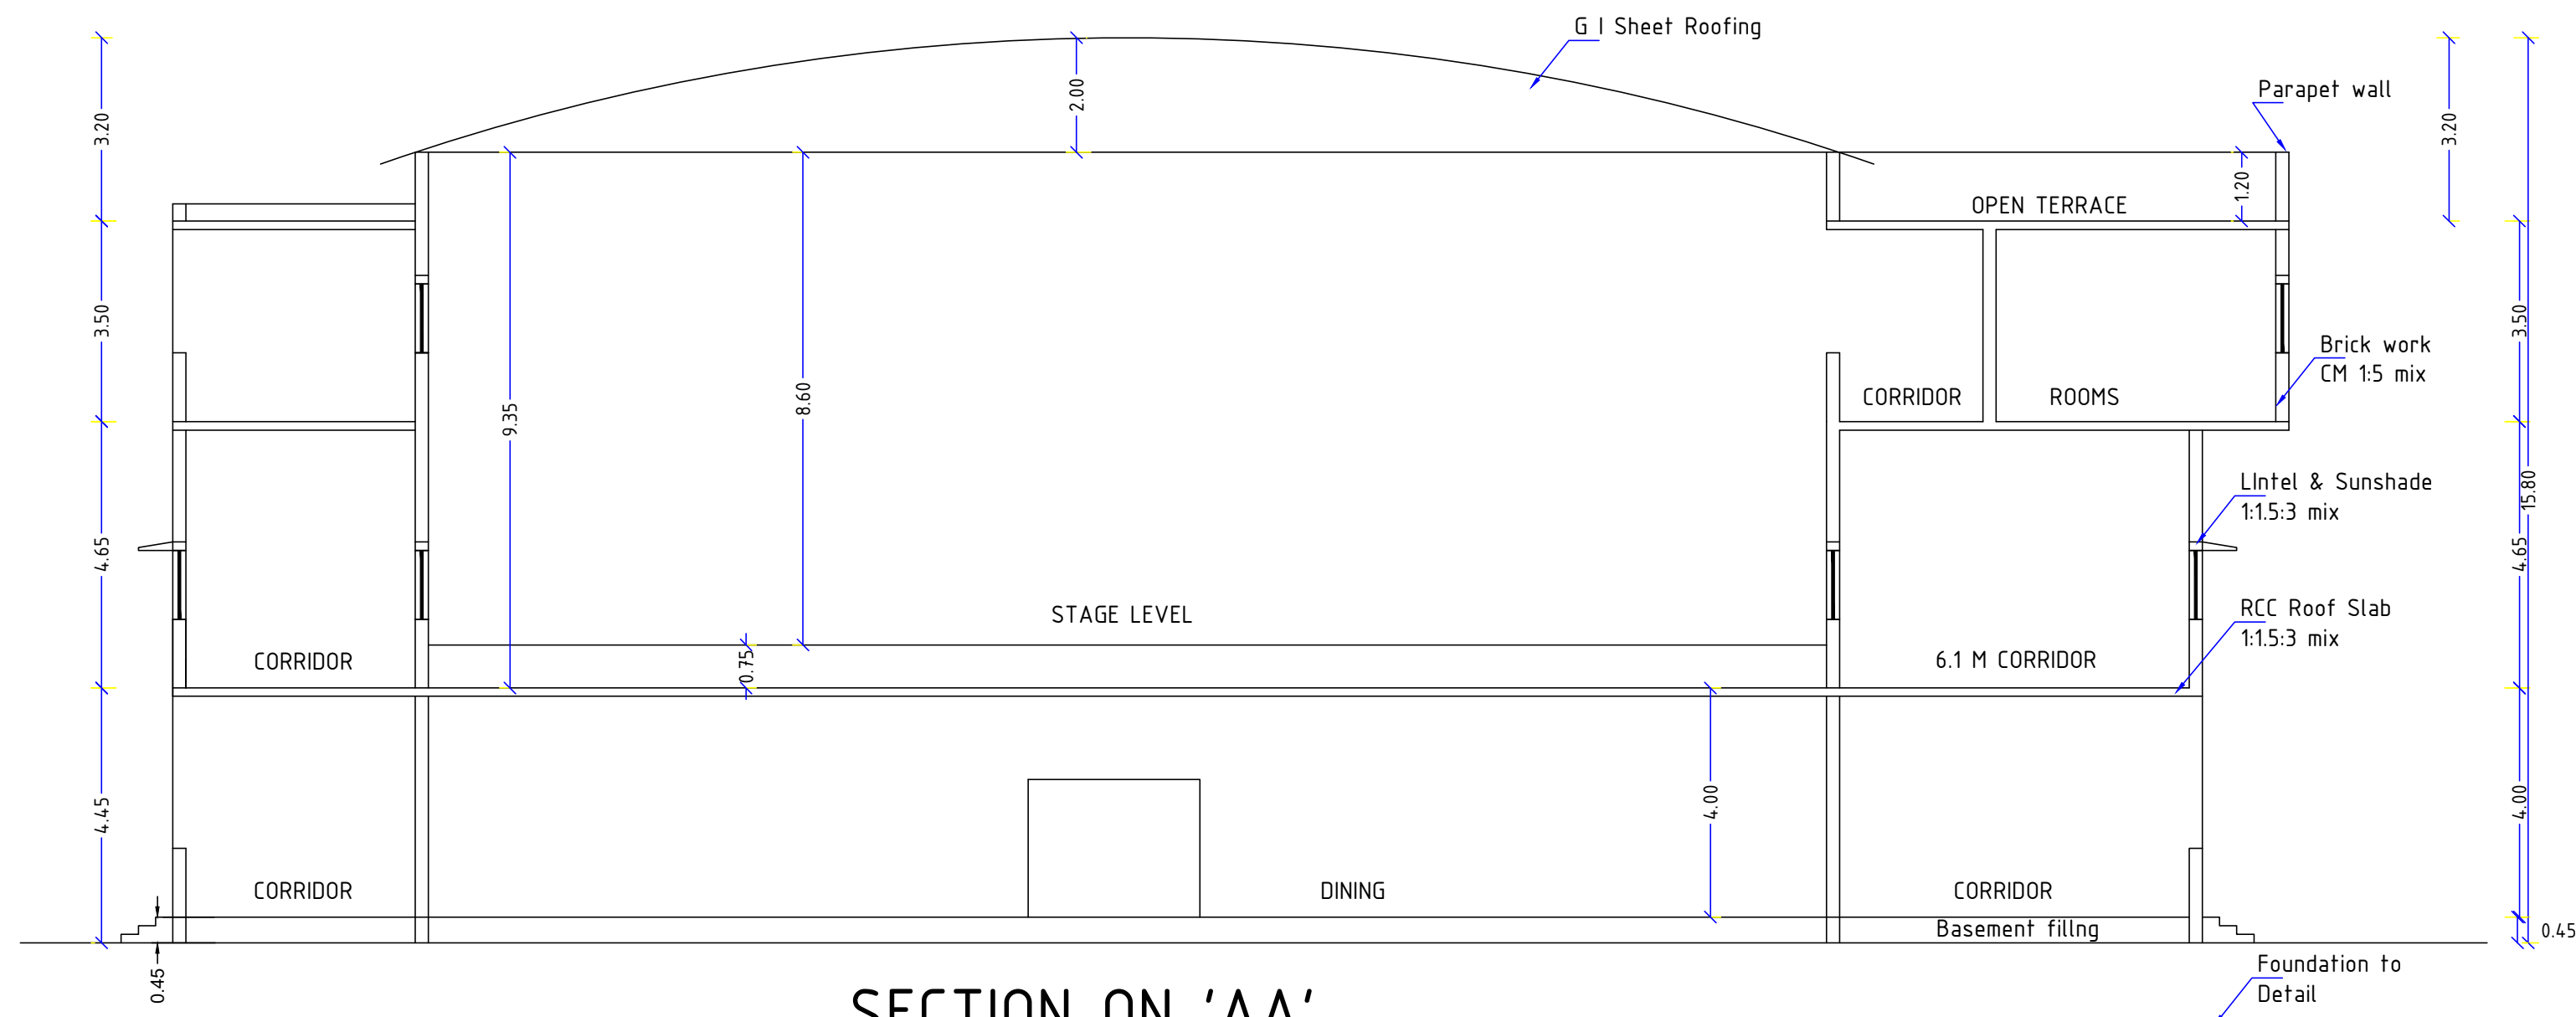

SECTION ON 'AA'

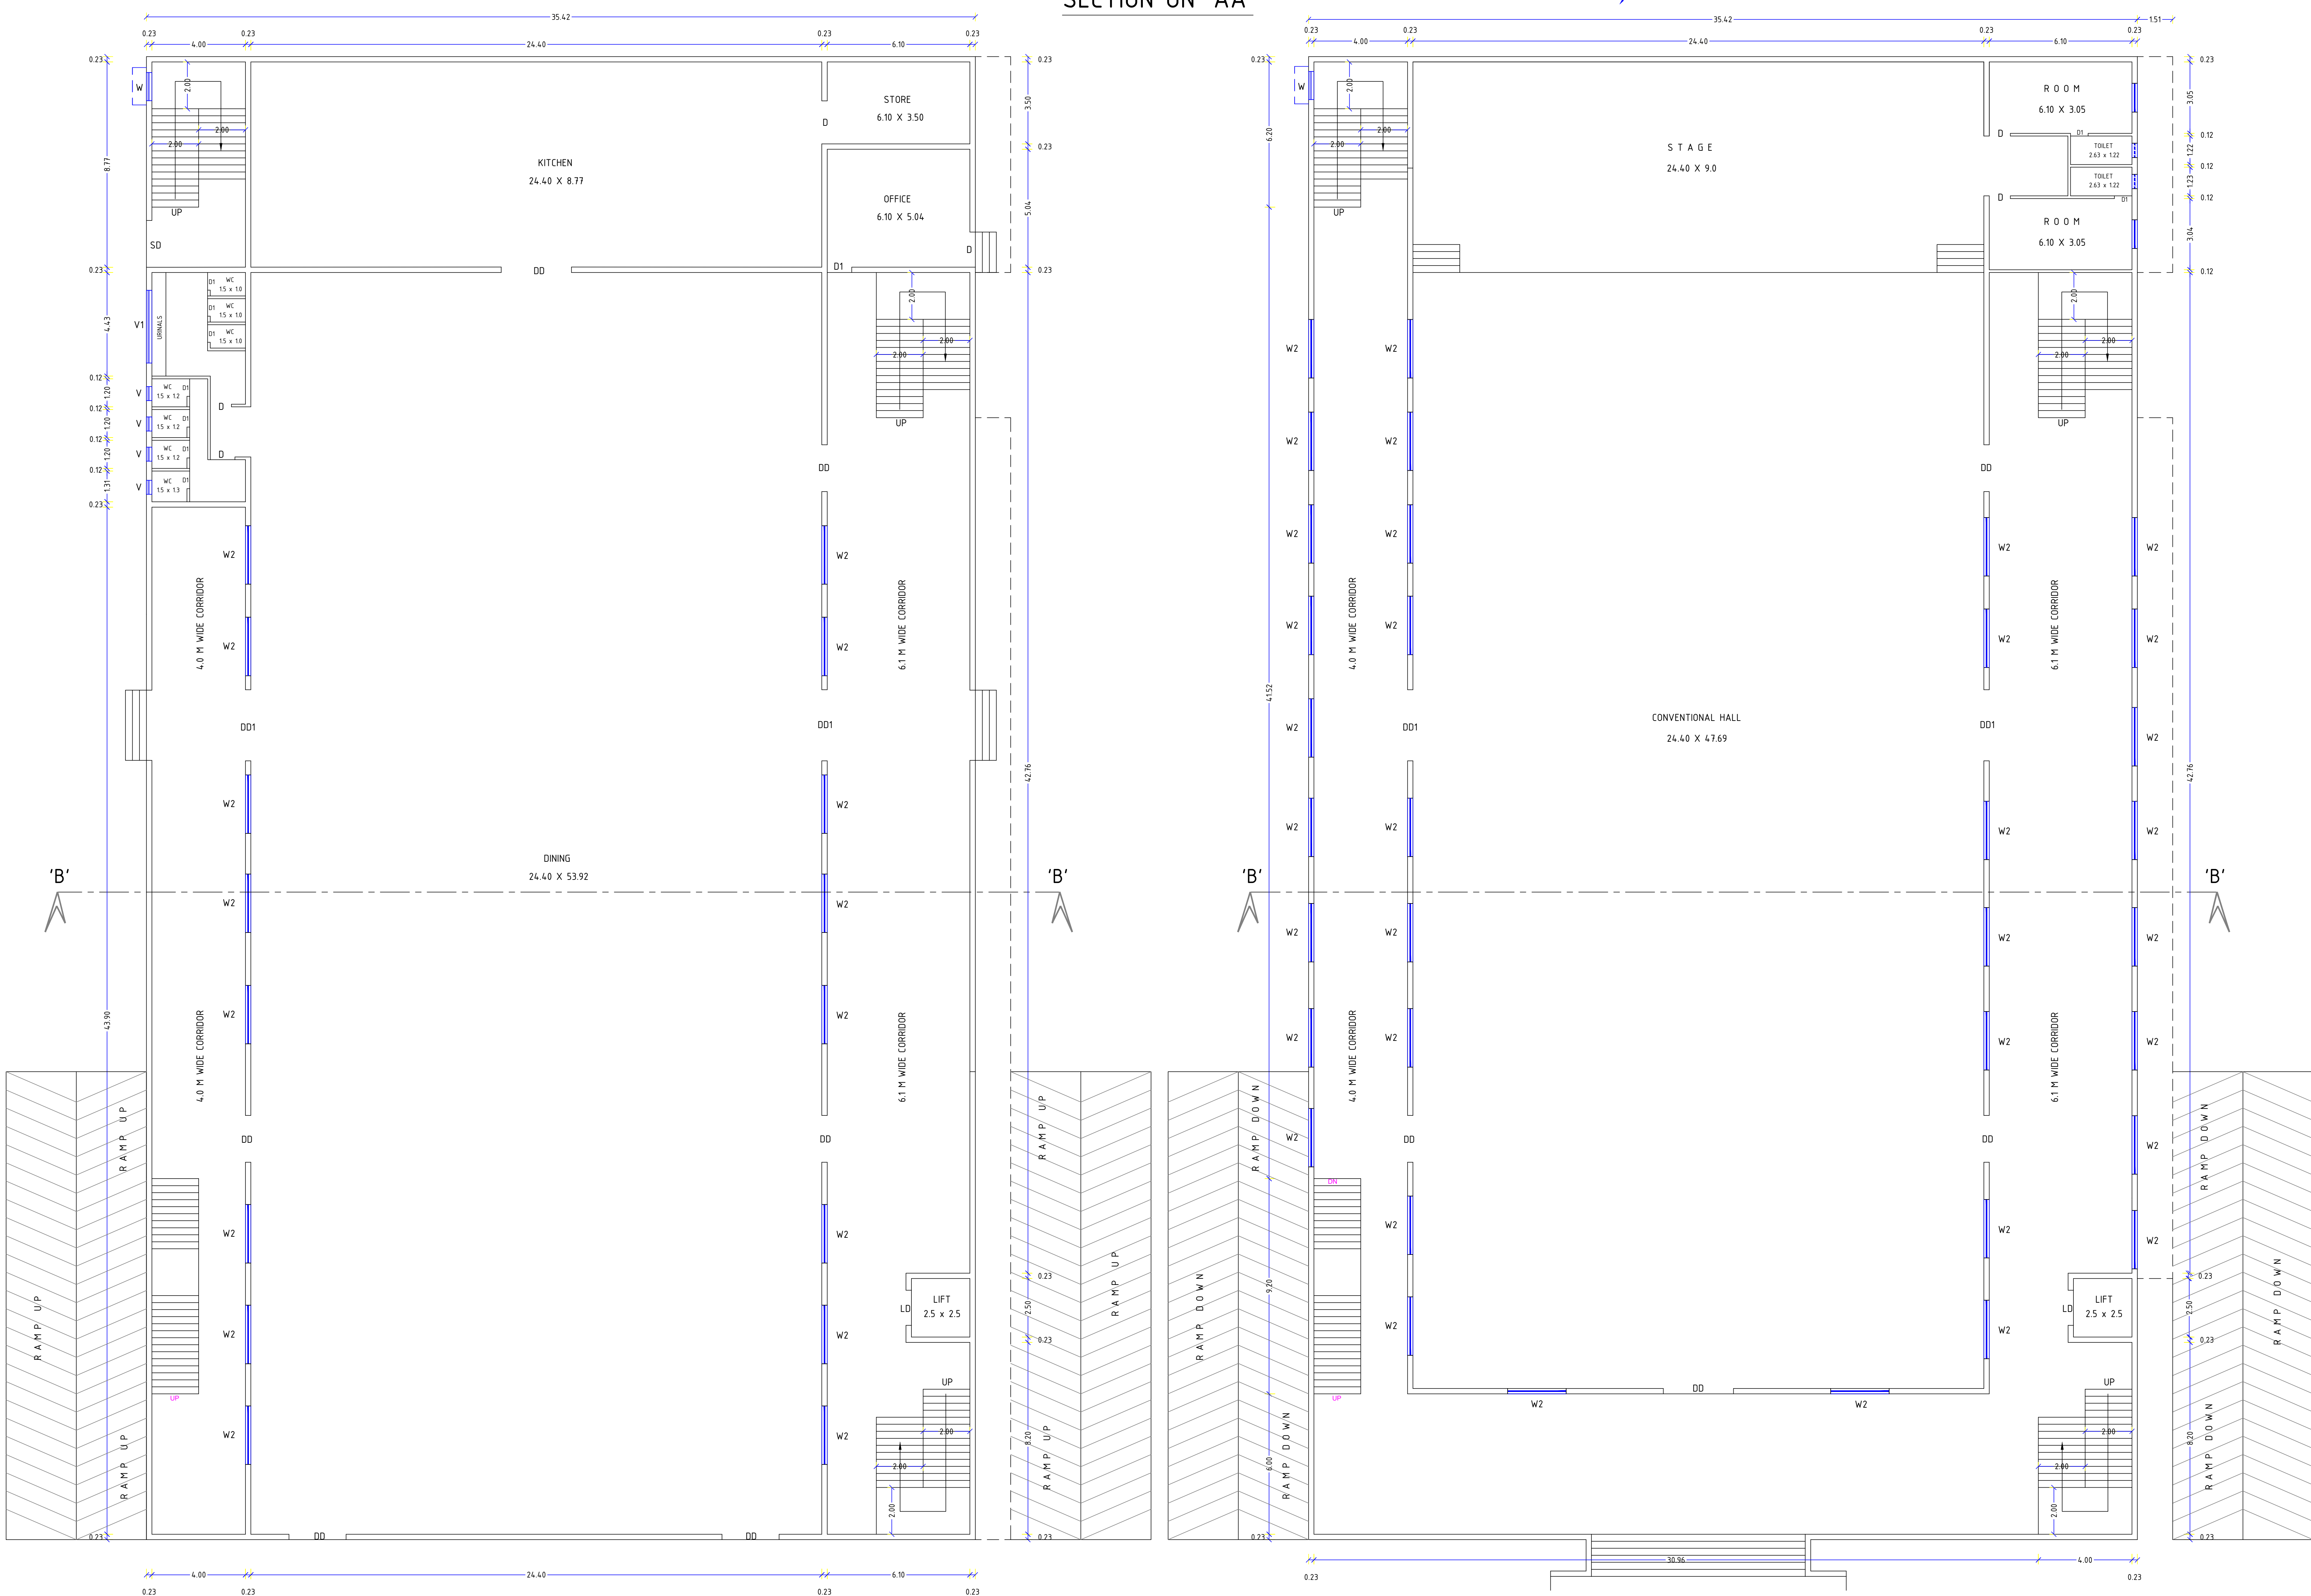

GROUND FLOOR PLAN

FIRST FLOOR PLAN

REGISTERED STRUCTURAL ENGINEER

Blossumy
Er. K.P. VETROSELVAN, M.E., (GEOTECH), MDS, MISTE...
GEOTECHNICAL ENGINEER
CLPA REGN. NO: CLPA/6TE/19/03/001
GEODESIGN INDIA PRIVATE LIMITED
O.No.40, N.No.29, 8th Street, K.K.Pudur,
Coimbatore - 641 038.
+91 90433 44668, E-mail: geodesign123@gmail.com

REGISTERED GEO TECH ENGINEER

of SHRI JAGADGURU EDUCATIONAL
HEALTH AND CHARITABLE TRUST

Trustee

RAJAMANICKAM
AUTAMAN

Digitally signed by RAJAMANICKAM
AUTAMAN
Date: 2025.04.21 13:33:30 +05'30'

RAJAMANICKA
M ARULSELVAN

Digitally signed by
RAJAMANICKA M ARULSELVAN
Date: 2025.04.21 13:33:30 +05'30'


R.GAUTAMAN

R.ARULSELVAN

APPLICANT


I. ANANDARAJ DCE., B.E.,
Registered Engineer Grade-III
CDTCP - RE-GR - III /02/2021
No.30, VGR Complex, 2nd Floor,
Saibaba Colony, Coimbatore - 641011

REGISTERED ENGINEER

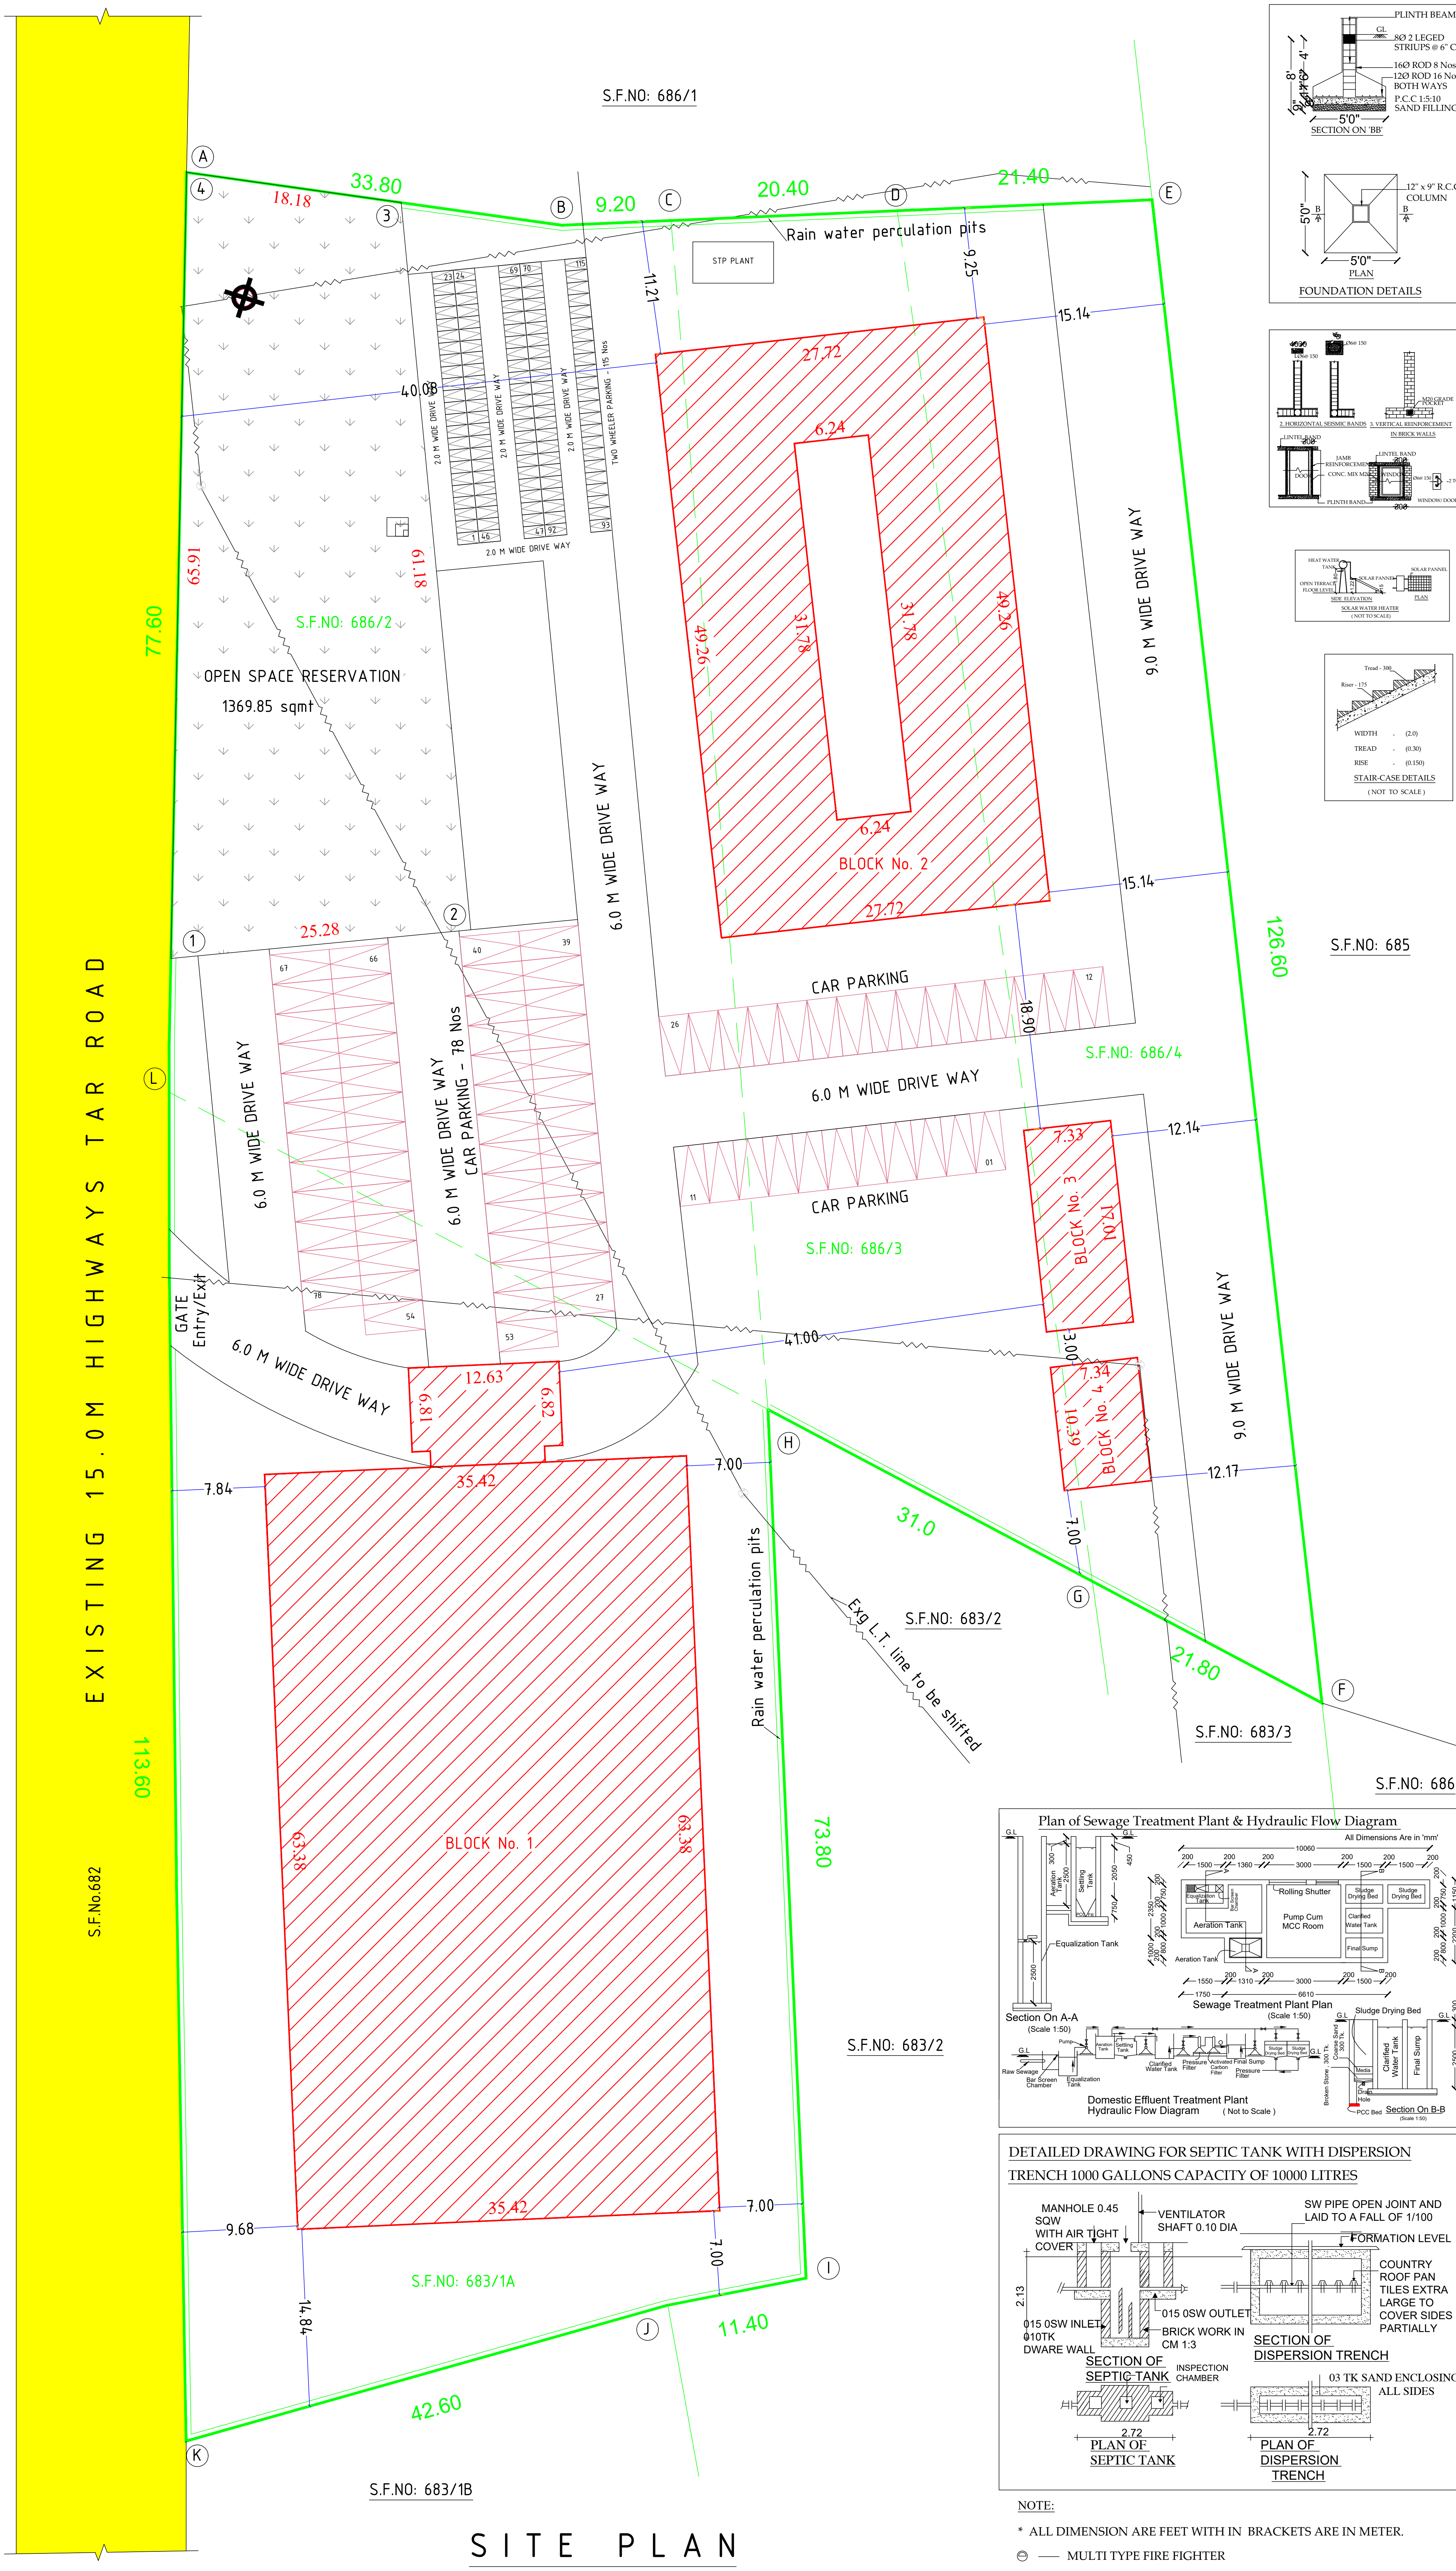

SITE PLAN SHOWING THE PROPOSED CONSTRUCTION OF R.C.C ROOF BUILDING [BOYS HOSTEL AND CONVENTIONAL CENTRE BUILDING] FOR SHRI JAGANNATH EDUCATIONAL, HEALTH AND CHARITABLE TRUST IN S.F.Nos. 683/1A, 686/2, 686/3 & 686/4 AT PICHANUR VILLAGE AND PANCHAYAT MADUKKARAI TALUK, COIMBATORE DISTRICT .

Scale: Plan, Elevation & Section - 1 : 100

AREA DETAILS				IN SQMT
AREA OF THE SITE				13600.00
BLOCK NUMBER		FSI AREA	NON FSI	TOTAL
BLOCK No . 1		CONVENTIONAL CENTRE		
GROUND FLOOR		2245.06		2245.06
PORTICO		103.32		103.32
FIRST FLOOR		2245.06		2245.06
MEZZANINE FLOOR		881.26		881.26
TERRACE FLOOR			74.72	74.72
BLOCK No . 2		BOYS HOSTEL		
GROUND FLOOR		1159.48		1159.48
FIRST FLOOR		1159.48		1159.48
SECOND FLOOR		1159.48		1159.48
THIRD FLOOR		1159.48		1159.48
FOURTH FLOOR		1159.48		1159.48
TERRACE FLOOR			105.01	105.01
BLOCK No . 3		SERVANT ROOM		
GROUND FLOOR		124.86		124.86
BLOCK No . 4		TOILET BLOCK		
GROUND FLOOR		76.29		76.29
TOTAL BUILT UP AREA		11473.25	283.05	11652.98
NAME OF THE PARKING		REQUIRED		PROVIDED
CAR PARKING		54 Nos		78 Nos
TWO WHEELER PARKING		108 Nos		115 Nos

REFERENCE		Floor Space Index = 11473.25 13600.00 = 0.843 < 2.0
SITE BOUNDARY		
PROPOSED BUILDING		
EXISTING ROAD		
DRIVE WAY		

For SHRI JAGANNATH EDUCATIONAL, HEALTH AND CHARITABLE TRUST

RAJAMANNICKAM GAUTAMAN
R.GAUTAMAN

APPLICANT

For SHRI JAGANNATH EDUCATIONAL, HEALTH AND CHARITABLE TRUST

RAJAMANNICKAM ARULSELVAN
R.ARULSELVAN

REGISTERED STRUCTURAL ENGINEER

I. ANANDARAJ OCE, S.E.
Registered Engineer Grade-III
CDTCP - RE-GR - III /02/2021
No.30, VGR Complex, 2nd Floor,
Saibaba Colony, Coimbatore - 641011

REGISTERED ENGINEER

K.P. VETRISSELVAN M.E., (GEOTECHNICALS), MISTE.,
GEOTECHNICAL ENGINEER
CLPA REG. No: CLPA/ETE/19/03/001
"GEDDESIGN INDIA PRIVATE LIMITED"
6.No.40, N.No.29, 8th Street, K.A.Pudur,
Coimbatore - 641 028.
+91 90432 44488, E-mail: geddesign123@gmail.com

REGISTERED GEO TECH ENGINEER