

PP

APPROVAL RECORD

Planning Permission

Coimbatore

Coimbatore district, Tamil Nadu

APPROVAL TYPE

Building Plan

ISSUING AUTHORITY

DTCP

The approval as the planning authority issued it, reproduced in full behind this page.

An approval speaks to what was sanctioned, not to what was built. Completion is a separate record.





GROUND FLOOR PLAN

CAR PARKING / SECURITY & SUMP

The drawings show the proposed building's elevation and plan. The South Side Elevation shows a building with a total height of 3660 mm and a width of 7770 mm. The elevation includes a window on the right side and a door on the left side. The Plan shows a building with a total width of 10440 mm and a total depth of 7940 mm. The plan includes a Car Parking Shed, a Sump (2.90 x 7.71), a Manhole (0.61 x 0.61), and a Security room (2.44 x 2.44). The plan also shows the location of the RC Column (0.23 x 0.38) and the proposed building's footprint.

Diagram illustrating the cross-section of a water tank structure, showing the following components and dimensions:

- AC SHEET ROOF WITH STEEL ANGLE**: The top horizontal surface of the tank.
- RC COLUMN**: The vertical structural support on the right side.
- RC COVER SLAB WITH MANHOLE**: The horizontal slab at the bottom right, featuring a manhole.
- SUMP**: The collection area at the bottom right corner.
- BED CONCRETE**: The foundation layer at the bottom left and bottom right.
- Dimensions**:
 - Total height: 3660
 - Height from base to top of column: 3960
 - Height from base to bottom of column: 910
 - Height of the sump area: 2130
- SECTION ON Y-Y**: The section line indicating the cut through the structure.

SECTION ON Z-Z

[illegible]

SHEET NO : 07 OF 07

07	M/s SCHUF SPECIALITY VALVES INDIA PRIVATE LIMITED,
----	--

SECURITY D2, CAR PARKING/SECURITY & SUMP- FLOOR
PLAN, TERRACE PLAN, SECTION & ELEVATION

PLAN SHOWING THE EXISTING APPROVED, EXISTING
ADDITIONAL CONSTRUCTION & PROPOSED INDUSTRIAL
BUILDINGS (MANUFACTURING OF VALVES AND VALVES
COMPONENTS) IN SURVEY NO: 26714, MOPPRPALAYAM
VILLAGE, SULUR TALUK, COIMBATORE DISTRICT- 641
659.

MANUFACTURE OF VALVES AND VALVES COMPONENTS

NOTE : ALL DIMENSIONS ARE IN MILLIMETER

MECHANICAL VENTILATION PROVIDED WHEREVER NECESSARY

DOOR JOINERY SCHEDULE - SECURITY-2		
D3	Single leaf insulated flush door	900mm x 2400mm 750mm x 2400mm
	Single leaf insulated flush door	2400mm
WINDOW JOINERY SCHEDULE - SECURITY-2		
G1	UPVC WINDOW	6040mm x 1650mm
G2	UPVC WINDOW	2000mm x 1650mm
G3	UPVC WINDOW	2000mm x 1650mm
V1	UPVC TYPE 1 LOUVERED VENTILATOR	1650mm x 600mm
SCHEDULE OF OPENINGS OF FIRE PUMP ROOM & FIRE PUMP ROOM		
DIA	FIRE SAFETY STEEL DOOR	1800-2400
V1A	2 FIRE TYPE LOUVERED VENTILATOR	2400-2500
		TYPE / HEIGHT

COLOUR INDEX :		REFERENCE :	NORTH
PROPOSED		SCALE : 1:50	
BOUNDARY		DATE : 21.04.23	
DRIVEWAY		DRAWN : G.SU	
ROAD		CHECKED : H.E.S	
		APPROVED : H.A.E	


REGISTERED STRUCTURAL ENGINEER






FIRE PUMP ROOM & PHE PUMP ROOM

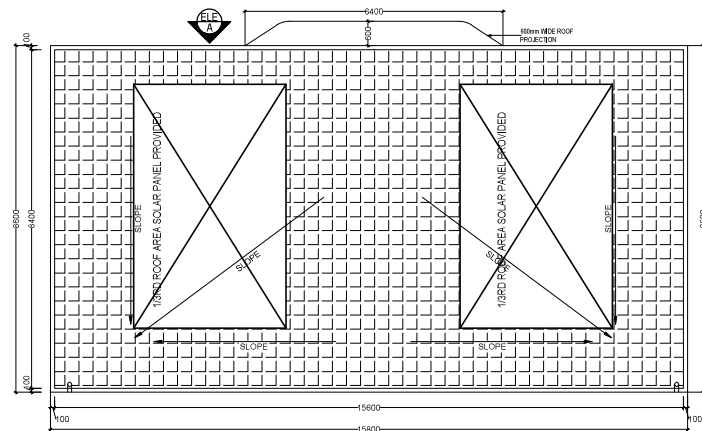


ROOF PLAN


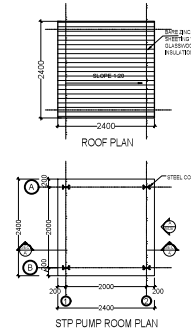


STP PUMP ROOM PLAN


STP PUMP ROOM SHED

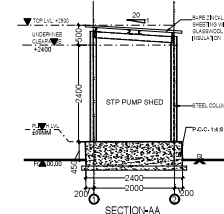

EAST SIDE ELEVATION-A

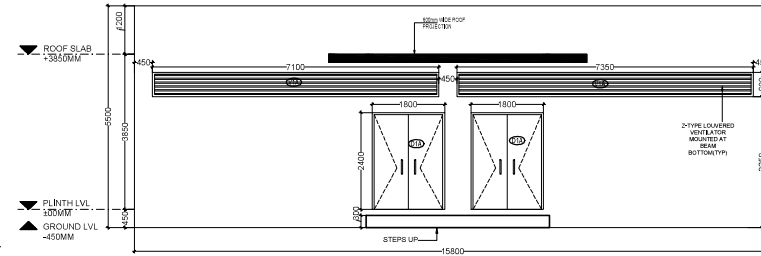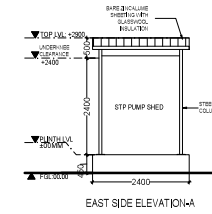

NORTH SIDE ELEVATION - A

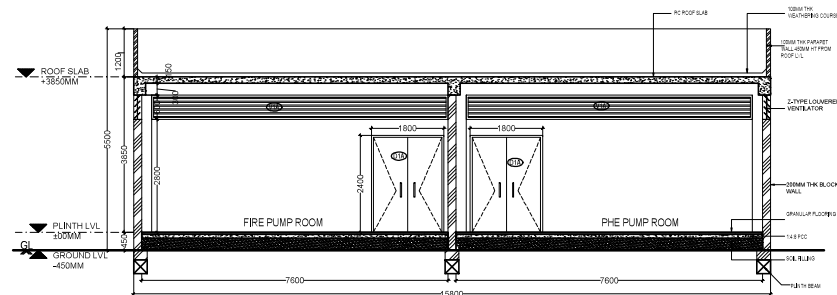

SECTION - AA

ROOF SLAB















FIRE PUMP ROOM

PHE PUMP ROOM

GROUND FLOOR PLAN
















SHEET NO. 06 OF 07

M/s SCHUF SPECIALITY VALVES INDIA
PRIVATE LIMITED.

STP PUMP ROOM, FIRE PUMP ROOM & PHE PUMP ROOM -
FLOOR PLAN, TERRACE PLAN, SECTION & ELEVATION

PLAN SHOWING THE EXISTING APPROVED, EXISTING
ADDITIONAL CONSTRUCTION & PROPOSED INDUSTRIAL
BUILDINGS (MANUFACTURING OF VALVES AND VALVES
COMPONENTS) IN SURVEY NO: 2674, MOPPIPALAYAM
VILLAGE, SULUR TALUK, COIMBATORE DISTRICT- 641
658.

MANUFACTURE OF VALVES AND VALVES COMPONENTS

NOTE: ALL DIMENSIONS ARE IN MILLIMETER

MECHANICAL VENTILATION PROVIDED WHEREVER NECESSARY

DOOR JOINERY SCHEDULE - SECURITY-2

Q1	Single leaf laminated flush door	500mm x 2400mm
Q2	Single leaf laminated flush door	750mm x 2400mm

WINDOW JOINERY SCHEDULE - SECURITY-2


Q3	UPVC WINDOW	5040mm x 1850mm
Q4	UPVC WINDOW	2000mm x 1850mm
Q5	UPVC WINDOW	2500mm x 1850mm
Q6	UPVC WINDOW	2500mm x 1850mm
SCHEDULE OF OPENINGS (FIRE PUMP ROOM & PHE PUMP ROOM)


ITEM	DESCRIPTION	QUANTITY	UNIT
1	2 TYPE LOUVERED VENTILATOR	1000/2000	MM
2	2 TYPE LOUVERED VENTILATOR	1000/2000	MM
		APPROVED : H.A.E	

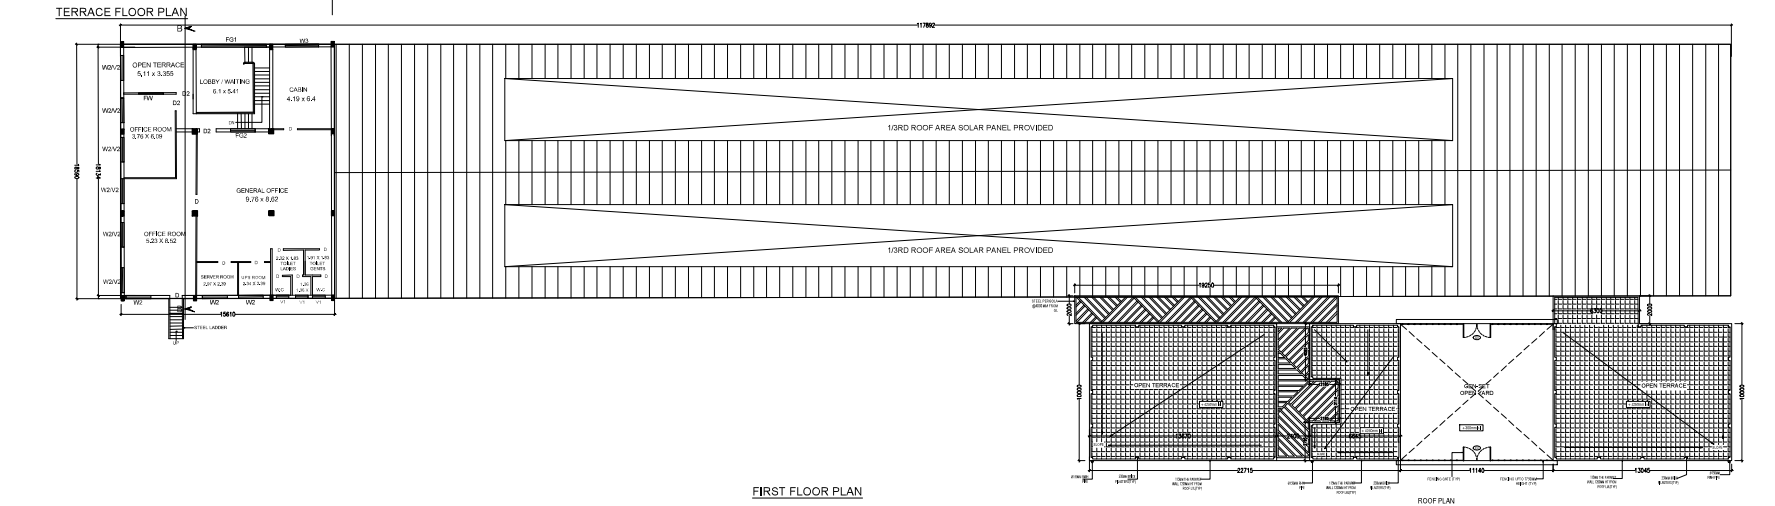[illegible]

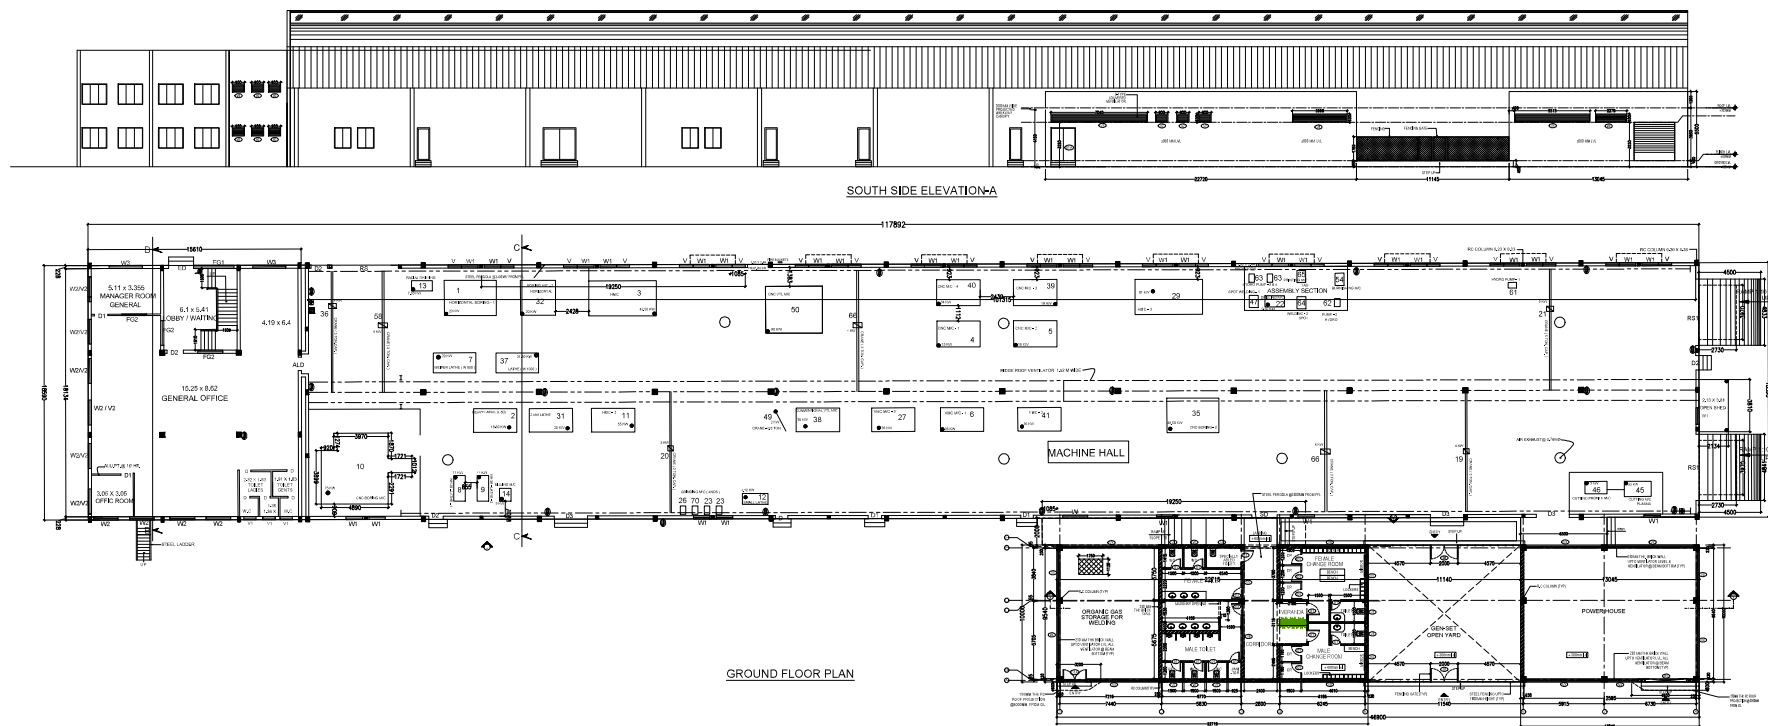

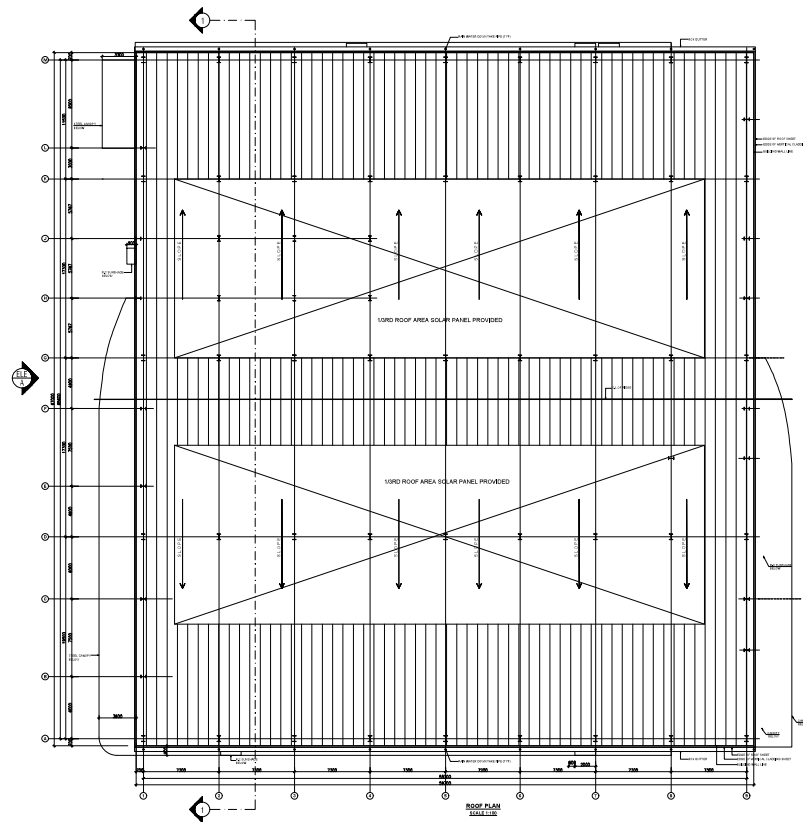


SHEET NO - 02 OF 07 M/s SCHUF SPECIALITY VALVES INDIA PRIVATE LIMITED.

MAIN FACTORY BUILDING-2
GROUND FLOOR & ROOF PLAN

PLAN SHOWING THE EXISTING APPROVED, EXISTING
ADDITIONAL CONSTRUCTION & PROPOSED INDUSTRIAL
BUILDINGS (MANUFACTURING OF VALVES AND VALVES
COMPONENTS) IN SURVEY NO: 2674, MOFFEPALAYAM
VILLAGE, SULUR TALUK, COIMBATORE DISTRICT- 641
656

MANUFACTURE OF VALVES AND VALVES COMPONENTS

MECHANICAL VENTILATION PROVIDED WHEREVER NECESSARY




PROPOSED ☐	SCALE : 1:100	
BOUNDARY ☐	DATE : 2/5/2023	
DRIVEWAY ☐	OWNER : ☐	
ROAD ☐	CHECKED : ☐	
	APPROVED : ☐	

APPLICANT:



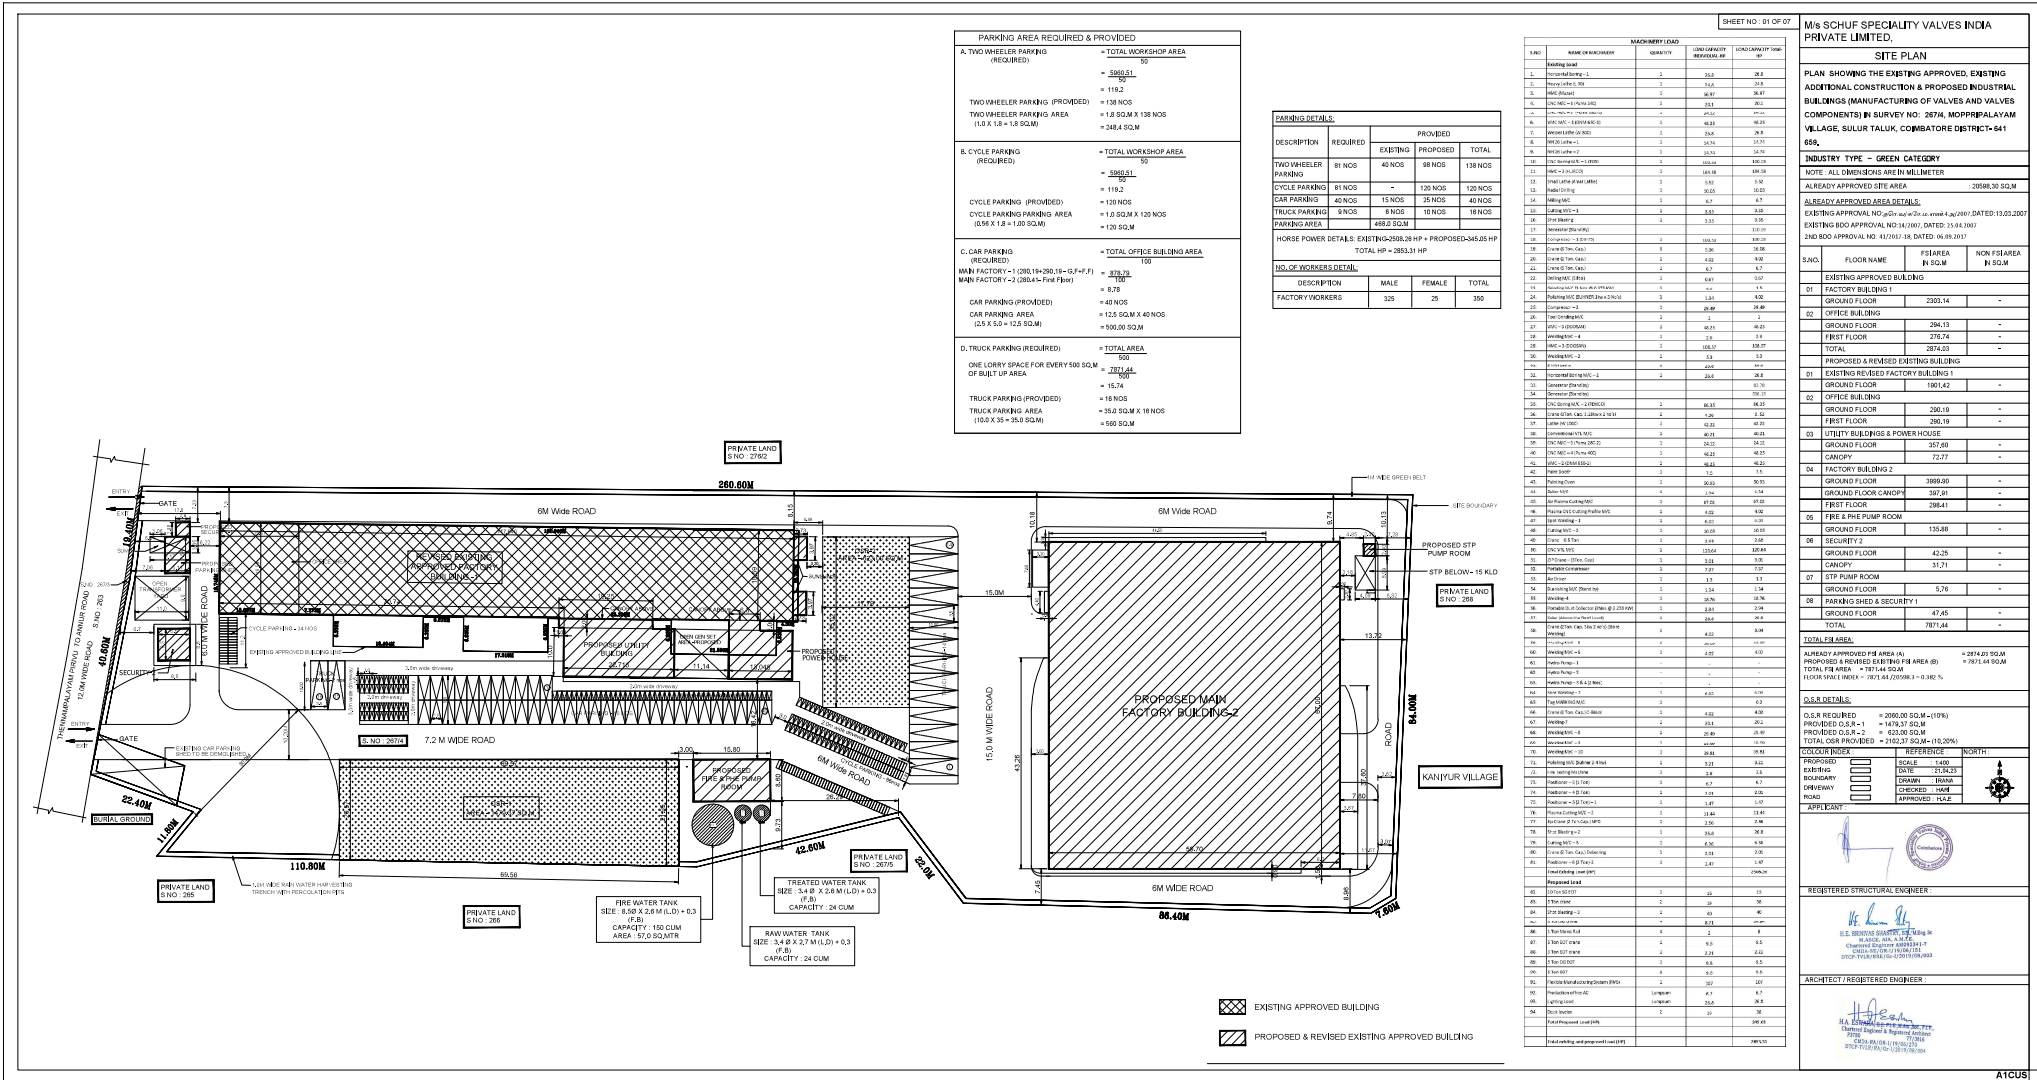

Eight ways to know a piece of land before you pay for it.

This report covers one part of the picture. These cover the rest, drawn from the same government records, for any property in Tamil Nadu.

LandLens One

Ask anything about a property and get an answer grounded in live government records, with the sources shown.

[/landlens/one](#)



Verify My Land

Every record check run on one property and returned as a single report.

[/landlens/verify-my-land](#)



Legal Opinion

An advocate's written opinion on the title, built on the records we pull for it.

[/landlens](#)



One Map

Every layer on one map: the parcel, its boundary, zoning, water bodies and what sits around it.

[/landlens/one/map](#)



PriceMap

What land actually changed hands for around this plot, taken from the registered deeds.

[/landlens/pricemap](#)



Build Scope

What you are allowed to build here: floor space, height, coverage and setbacks.

[/landlens/build-scope](#)



Property Tracker

Watch a property and hear about it when something new is registered against it.

[/landlens/property-tracker](#)



Deal Room

Run the transaction in one place: documents, stamping, signatures and the parties.

[/landlens/deal-room](#)



Twenty-four checks you can run yourself, at no cost.

Records and verification

The registers themselves, read for you.

Encumbrance Certificate

Patta and Chitta

Field Measurement Sketch

EC Analyzer

Bank charge check

Court case search

Seller background check

Approval check by survey

Value and duty

What it is worth and what it costs to register.

Guideline value by street

Guideline value by survey

Stamp duty and registration fees

Capital gains

Floor space index

Area unit converter

Zoning and land use

What the plan says can happen on this land.

Land use zone finder

CMDA land use check

Coastal regulation zone

Master plan check

Water bodies finder

Airport height clearance

Registers and directories

Who holds it, and which office keeps the record.

Find your registering office

Temple property check

Waqf property check

RERA register



Every free tool
/tools



Services we run
for you
/services



The LandLens
suite
/landlens/one



Every claim in this document traces back to a government record.

Legal opinions, due diligence and title verification

Building plan, layout and sub-division approvals

Completion and occupancy certificates, regularisation

Escrow, negotiation and NRI property management

Land survey, soil testing, architecture and construction

Verified RealEstate
3/350/2 Mettukuppam,
OMR Thoraipakkam,
Chennai 600 097, India
hello@verified.realestate
+91 9996 12 9996

Prepared from the registers named on the page each finding sits on. Where a register could not be read, this document says so in its place rather than leaving the gap to be read as a clean result.

