
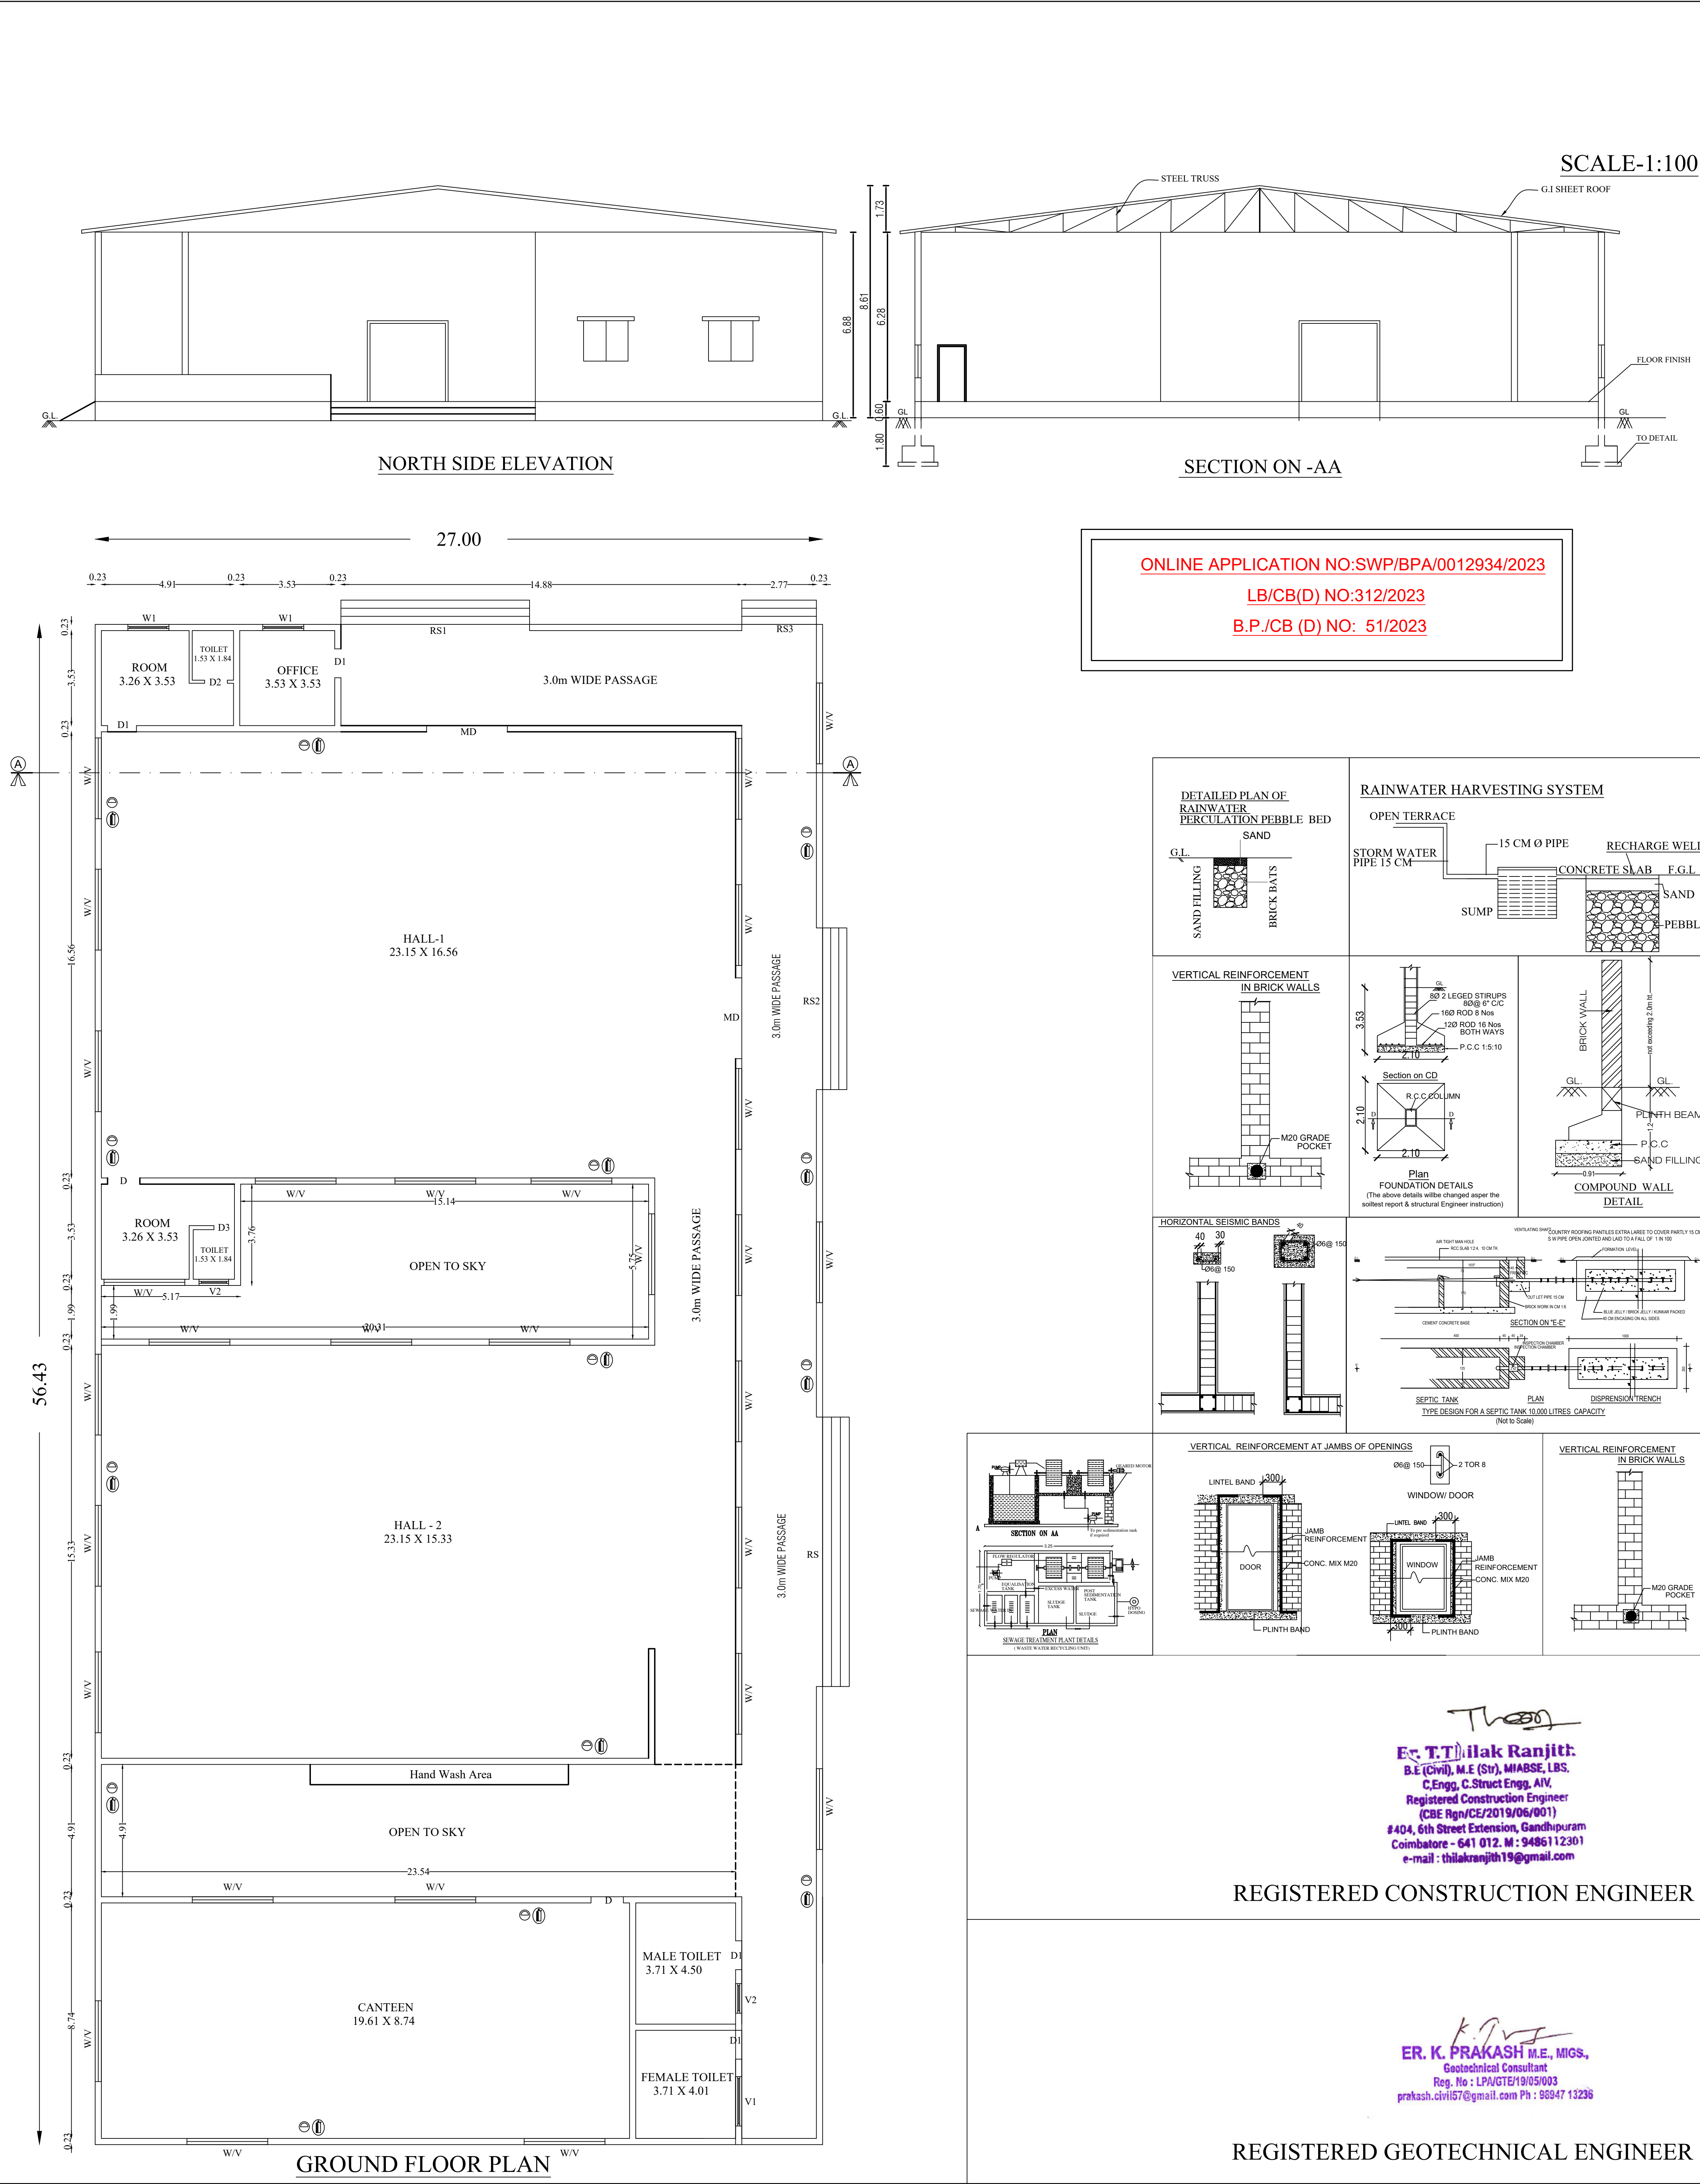
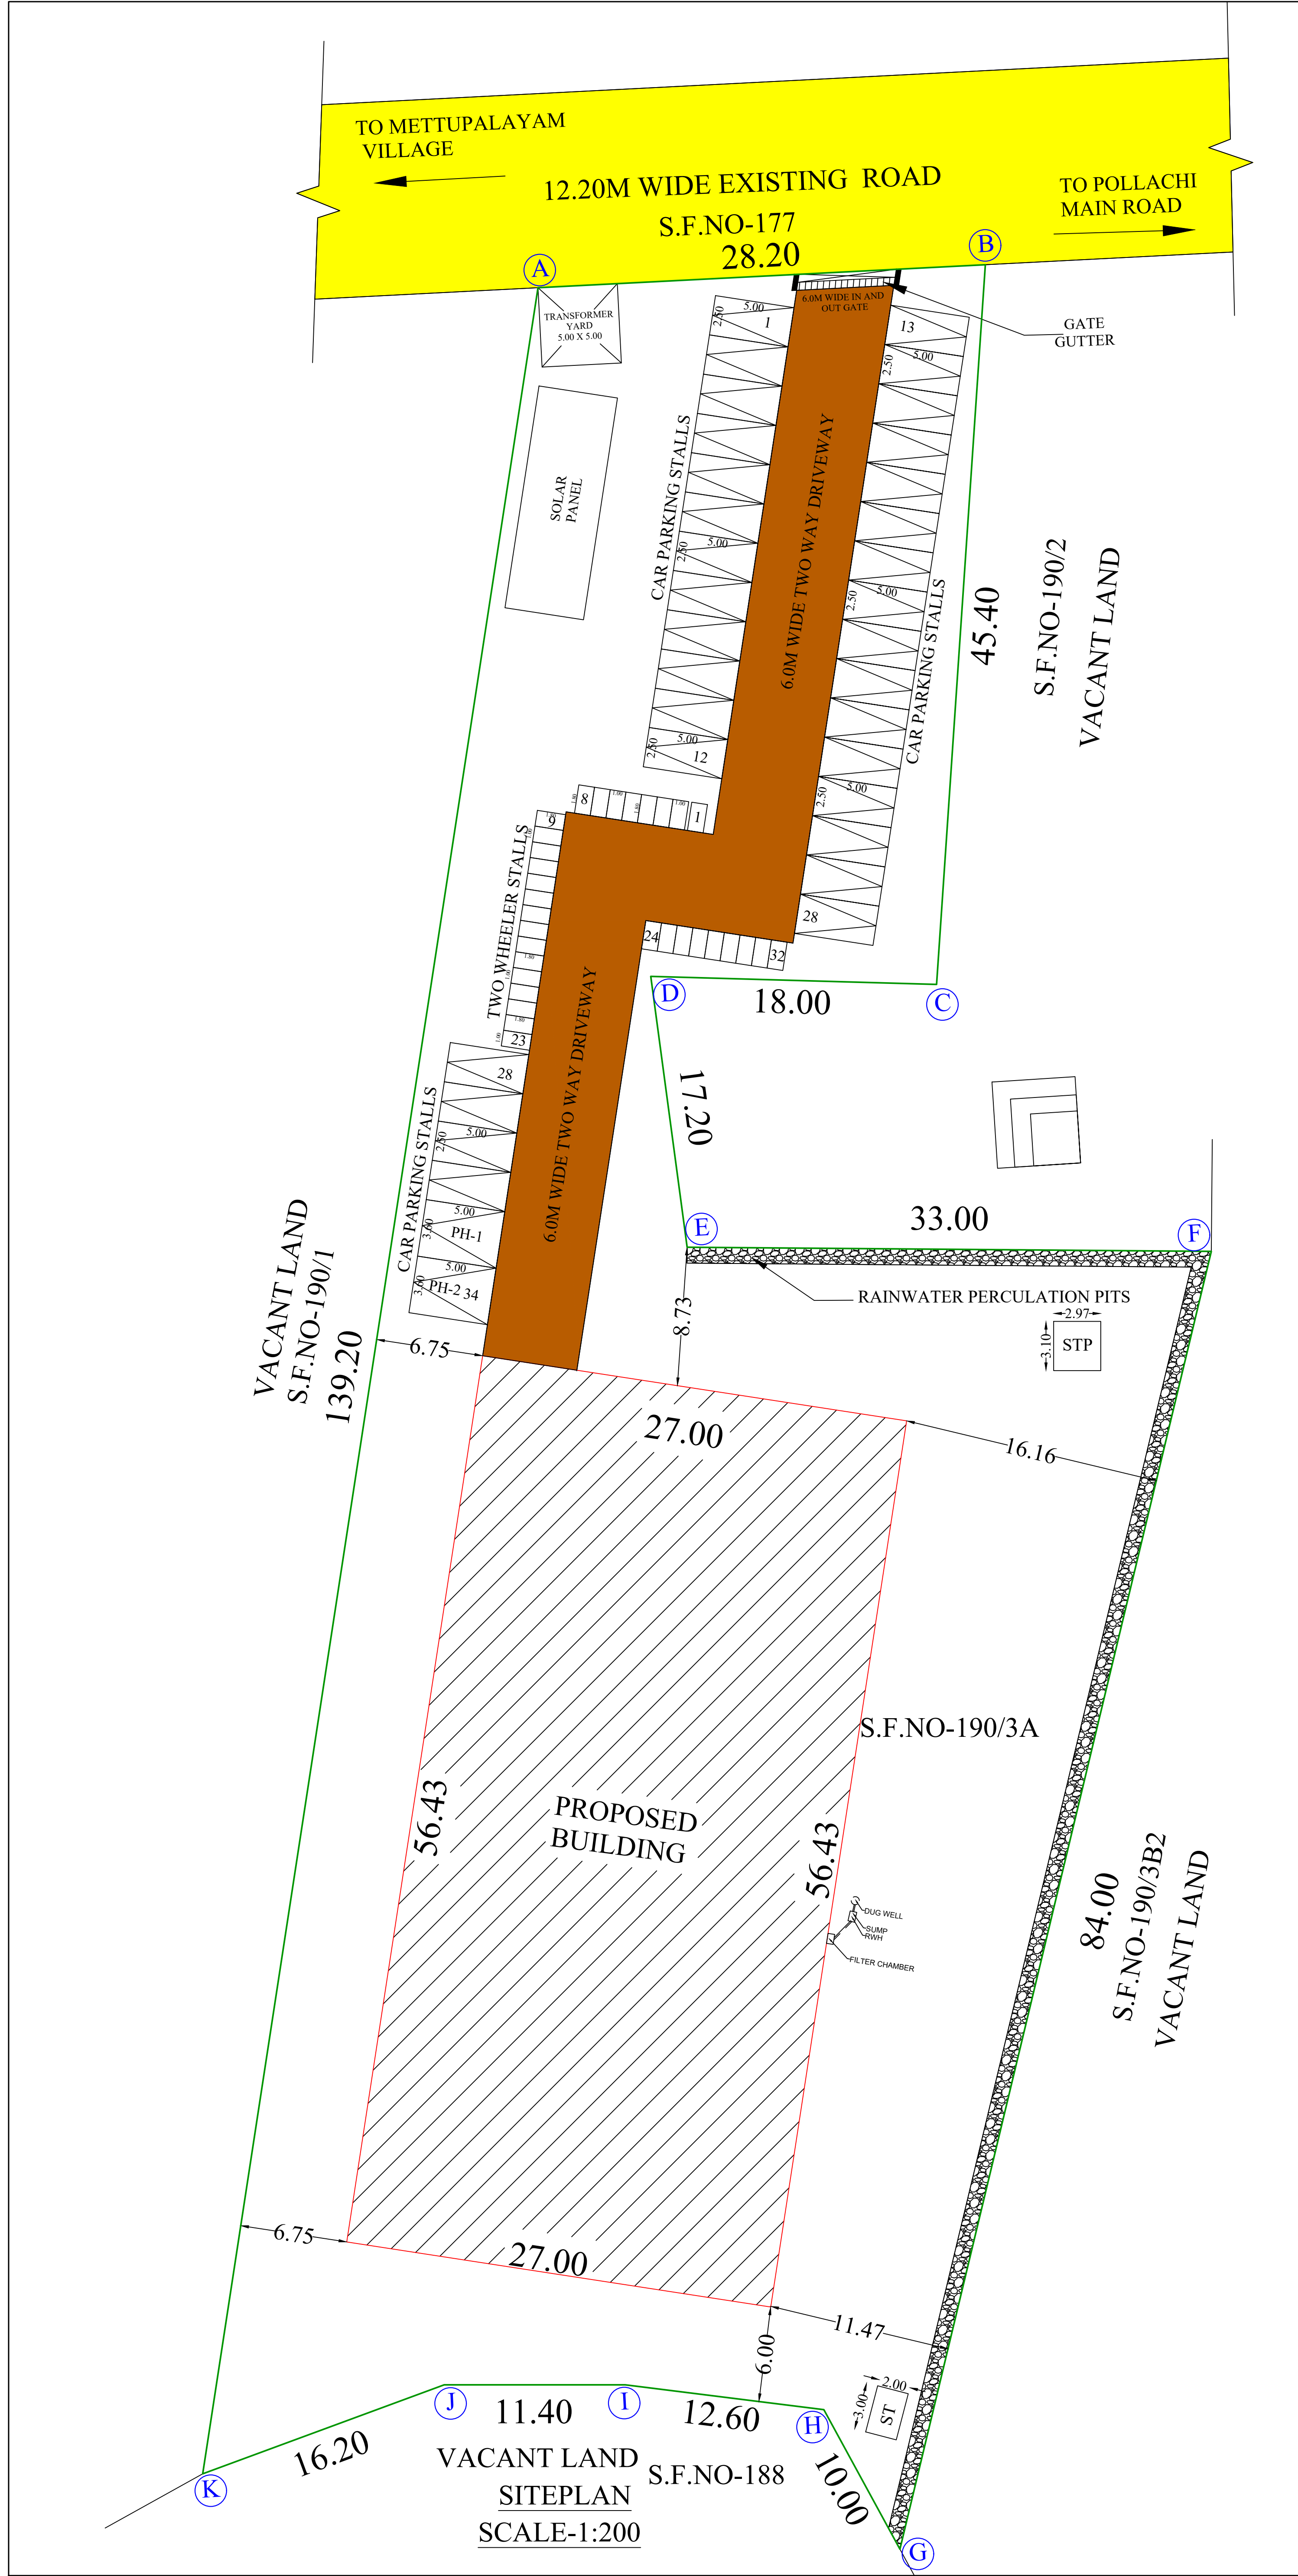
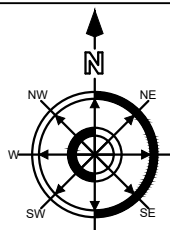


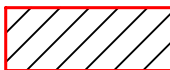

PLAN SHOWING THE PROPOSED CONSTRUCTION OF GALVANIZED IRON SHEET ROOF OF (CONFERENCE HALL) BUILDING IN S.F.NOS. 190/3A, METTUPALAYAM VILLAGE AND PANCHYAT, KINATHUKADAVU TALUK, COIMBATORE DISTRICT.			
APPLICANT NAME: Mr.R.VIVEKANANTHAN, S/o RATHINAVEL			
SITE AREA DETAILS			
AS PER PATTA		- 5400.00 Sq.m	
FMB or PLR		- 5165.71 Sq.m	
AS PER DOCUMENT		- 5398.00 Sq.m	
DESCRIPTION	TOTAL BUILTUP AREA IN Sq.m	NON FSI AREA IN Sq.m	NET FSI AREA IN Sq.m
GROUND FLOOR	1523.74	212.97	1310.77
TOTAL	1523.74	212.97	1310.77
F.S.I = $\frac{1310.77}{5165.71}$ = 0.254 < 2			
HEIGHT OF THE BUILDING = 8.61 M			
10% OSR REQUIRED - 540.00 Sq.m			
Note: Applicant Has Paid The Guideline Value Of Equivalent Land In Lieu Of The Land To Be Reserved.			
JOINERY DETAILS:		COLOR INDEX:	
DESCRIPTION		IN METER	
MD - Main Door		- 3.00 x 3.00	
RS - Rolling Shutter		- 10.00 x 3.00	
RS1 - Rolling Shutter		- 7.00 x 3.00	
RS2 - Rolling Shutter		- 6.00 x 3.00	
RS3 - Rolling Shutter		- 2.77 x 3.00	
D - Door		- 1.20 x 2.10	
D1 - Door		- 1.07 x 2.10	
D2 - Door		- 0.84 x 2.10	
D3 - Door		- 0.76 x 2.10	
W - Window		- 3.00 x 1.50	
W1 - Window		- 1.52 x 1.50	
V - Ventilator		- 3.00 x 0.60	
V1 - Ventilator		- 1.83 x 0.60	
V2 - Ventilator		- 1.10 x 0.60	
SITE BOUNDARY			
EXISTING ROAD			
PROPOSED BUILDING			
DRIVEWAY			
NOTES:		1. ALL DIMENSIONS ARE IN METRE	
		2. ☹ - MULTI TYPE FIRE FIGHTER	
		3. ☹ - FIRE EXTINGUISHER	
Parking Area Description	All Area Only m ²	Required	Provided
1 Two wheeler /50 Sq.m	1310.77/50	27	32
1 Car /50 Sq.m	1310.77/50	27	34 (INCLUDING 2 PH)
Thilak Er. T.THILAK RANJITH B.E.(CIVIL), M.E. (Str), MIBSE, C.Stuct. Engrg. Registered Structural Engineer-Grade-I Professional Engineer, Chartered Engineer COUNCIL OF REGISTERED ENGINEERS & SURVEYORS 9486112301 / thilakranjith19@gmail.com			
REGISTERED STRUCTURAL ENGINEER			
Ar. TDINESH KUMAR M.Arch CA/2017/80991 COIMBATORE LP/RA/CR-1/19/04/013		P. Prakash	
REGISTERED ENGINEER		APPLICANT	