

PP

APPROVAL RECORD

Planning Permission

Namakkal

Coimbatore district, Tamil Nadu

APPROVAL TYPE



Building Plan

ISSUING AUTHORITY

DTCP

The approval as the planning authority issued it, reproduced in full behind this page.

An approval speaks to what was sanctioned, not to what was built. Completion is a separate record.

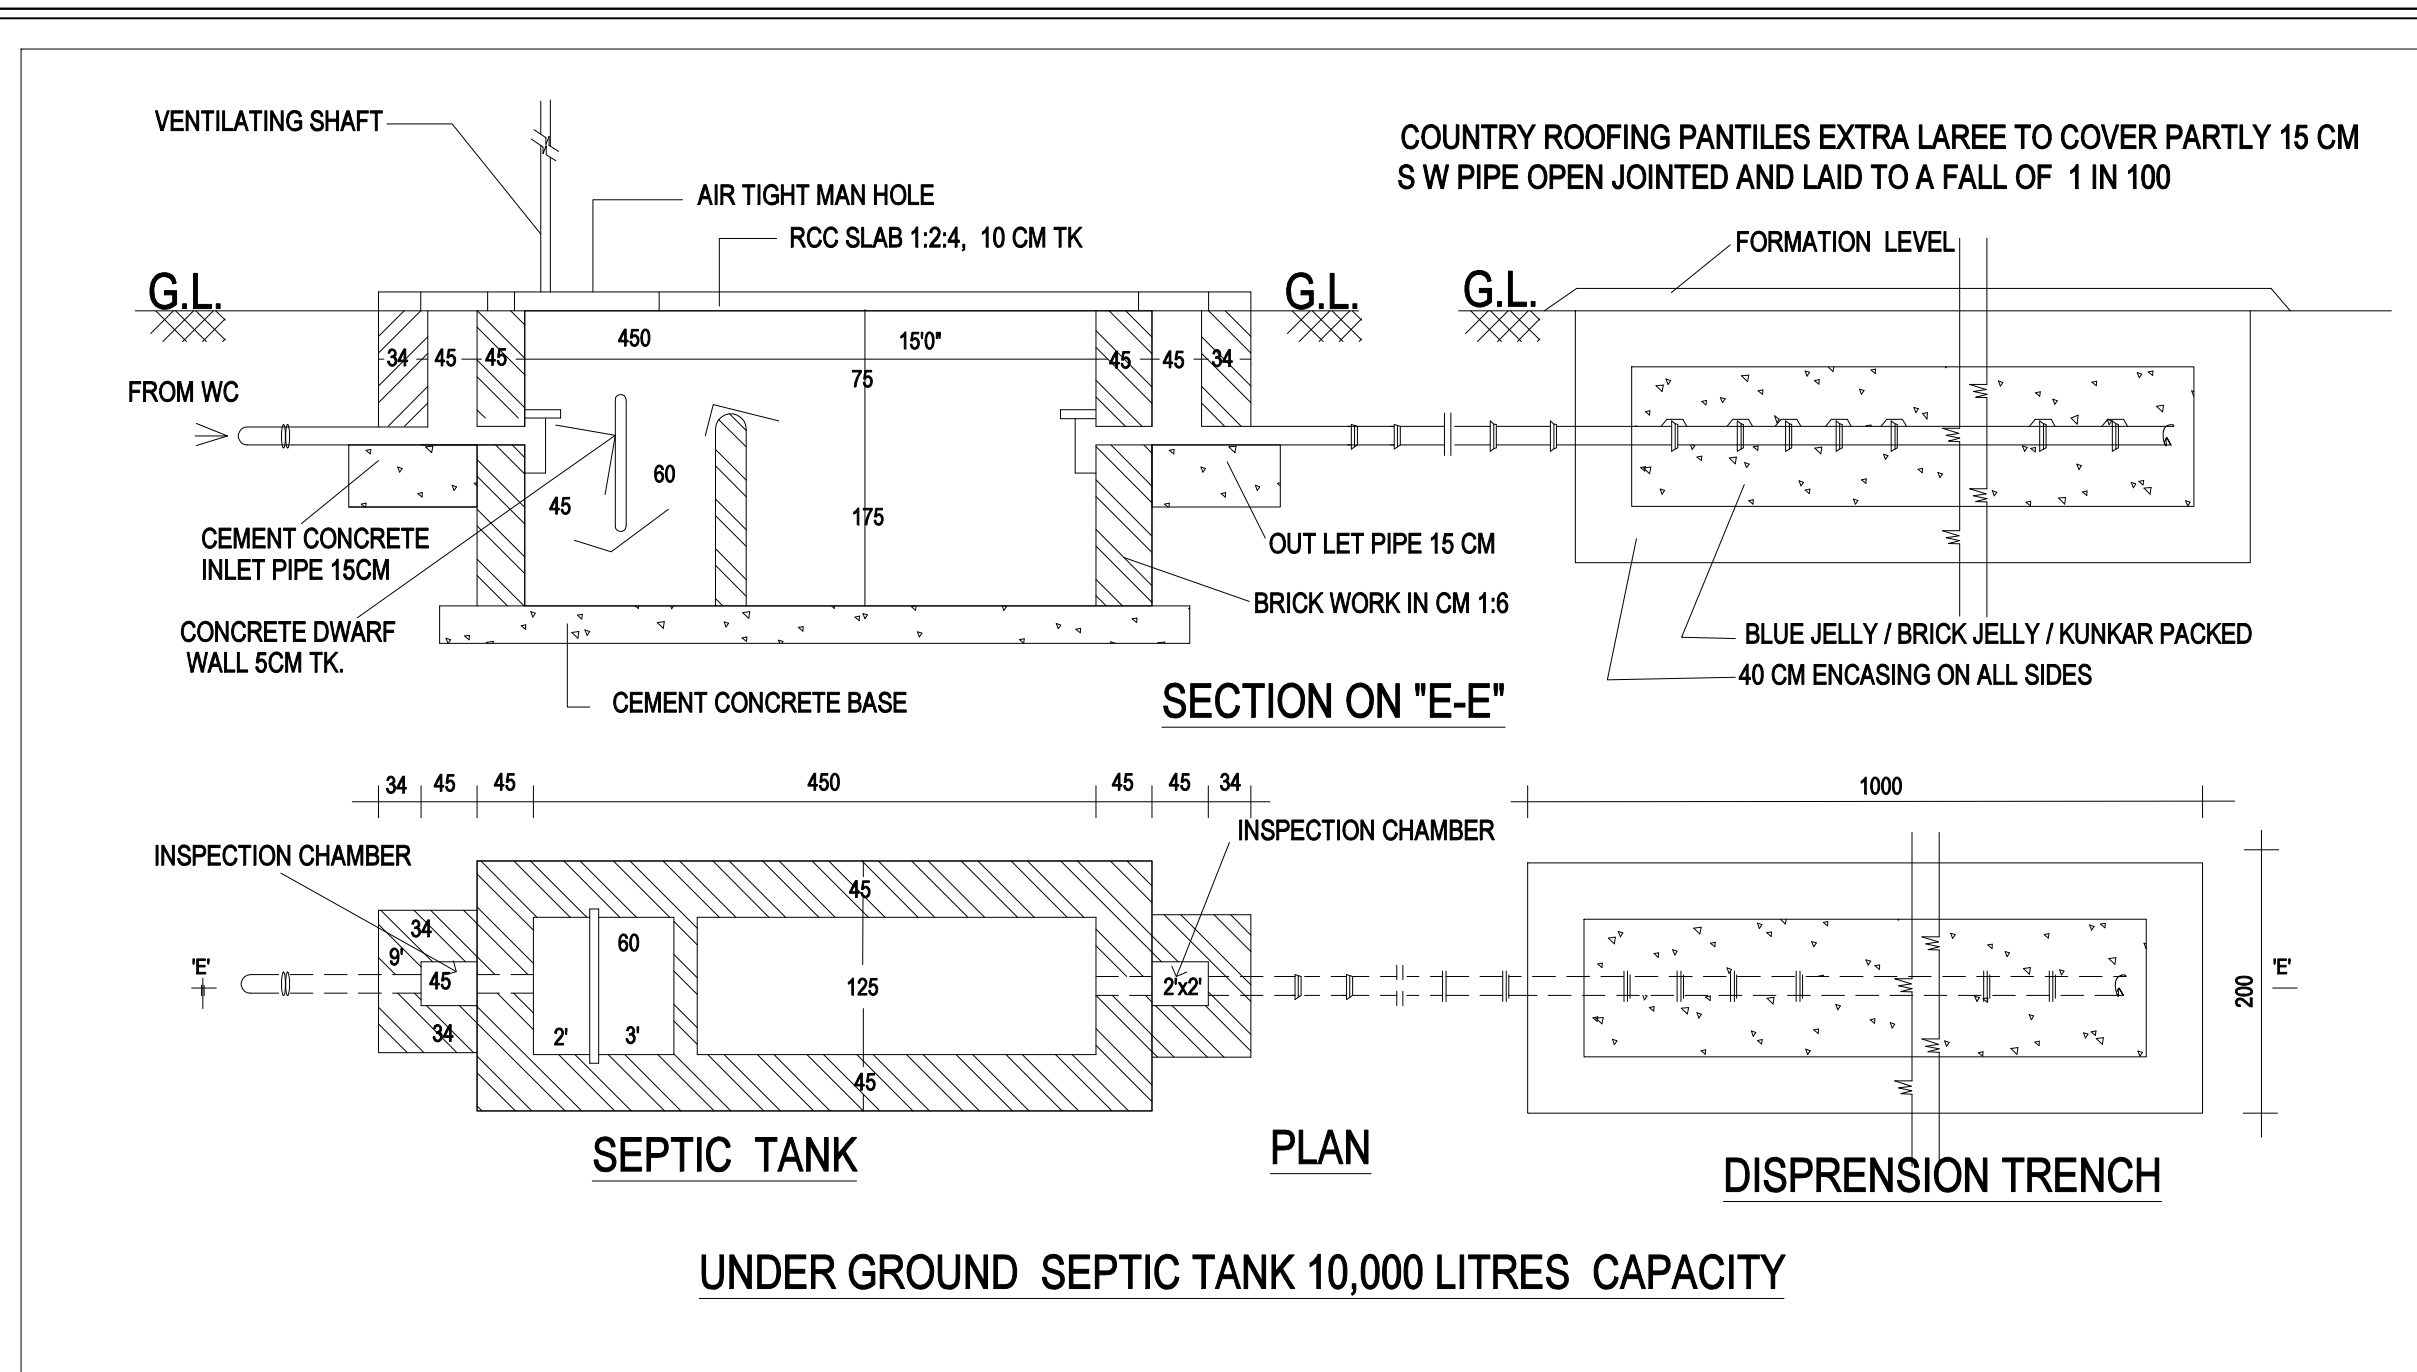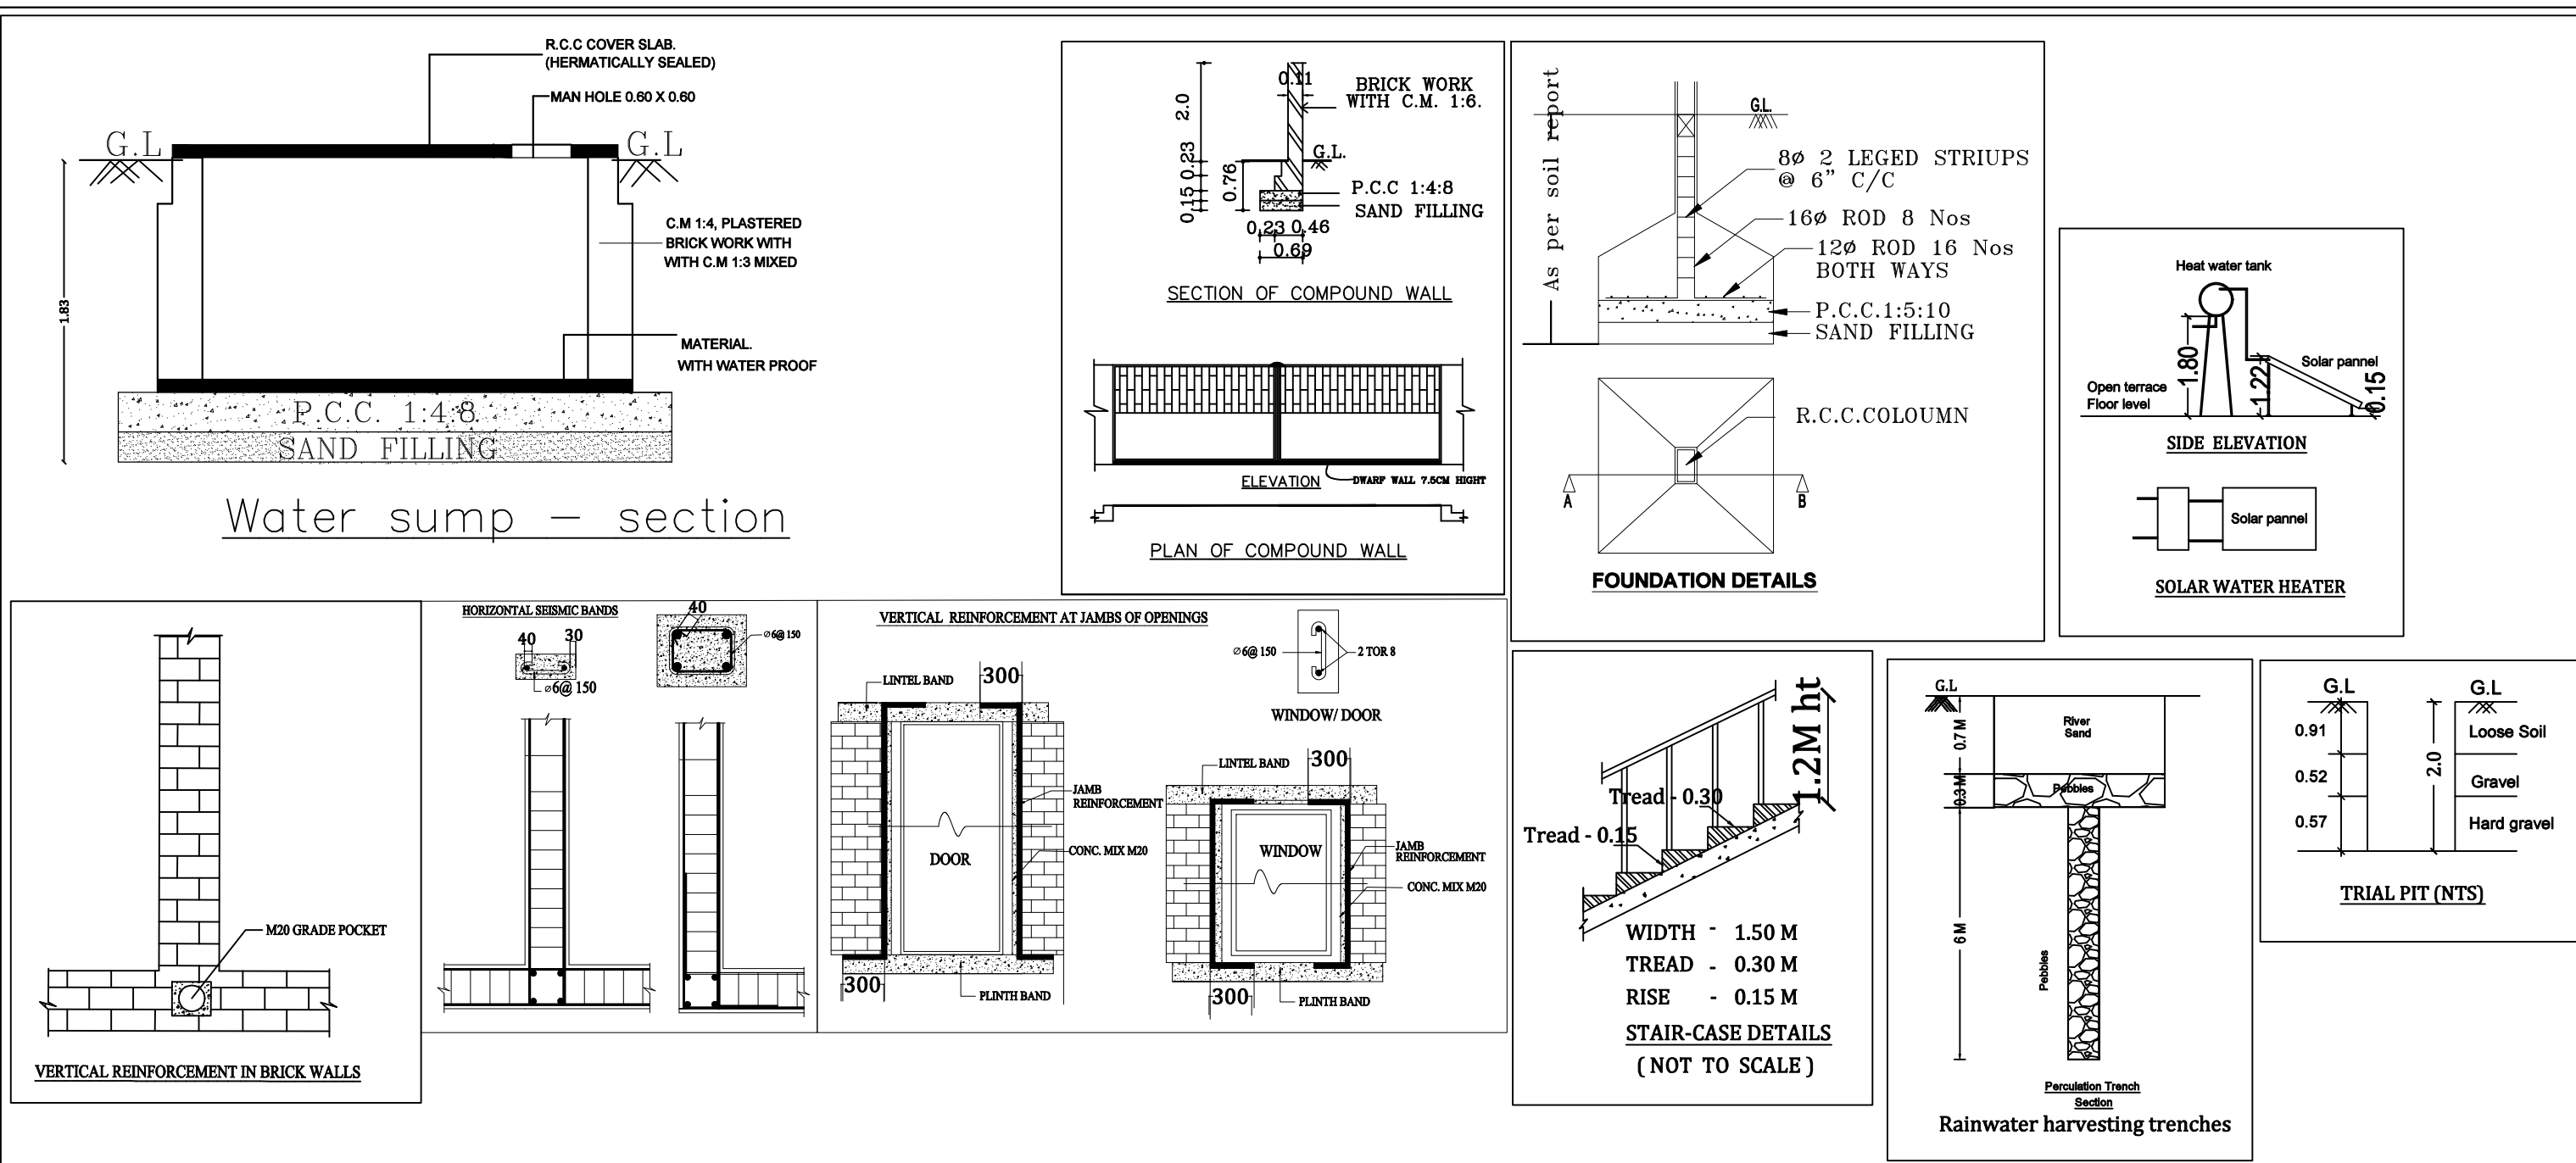

Online Application No : SWP/BPA/032501/2023
Site Approval LP/CLPA No : 65/2024
Planning Permission No : 81/2024

PLAN SHOWING REVISED AND PROPOSED R.C.C. ROOF COMMERCIAL BUILDING IN S.F.NO: 415/1B/2P, 415/1B/2Q AND 415/1B/2N2, SULUR VILLAGE AND TOWN PANCHAYAT, COIMBATORE DISTRICT.

AREA DETAILS		Sq.m
AREA OF THE SITE AS PER DOCUMENTS		2896.59
AREA OF THE SITE AS PER PATTA		2897.00
AREA OF THE SITE AS ON SITE		3061.80

BUILDING AREA DETAILS						
SI.NO	BLOCK	FLOOR	F.S.I Area (sqm)	Non F.S.I Area (sqm)	Total Built up Area (sqm)	Non F.S.I Usage Details
1	Block-A	Ground Floor	579.63	-	579.63	-
		First Floor	579.63	-	579.63	-
2	Block-B	Ground Floor	397.59	175.13	572.72	Parking
		First Floor	572.72	-	572.72	-
		Terace Floor	-	34.16	34.16	Headroom
GRAND TOTAL			2129.57	209.29	2338.86	

NOTE :
CLPA Planning Permit No : 31/2021
File No : 3609/2019LPA Dated : 05.02.2021
Sulur Town panchayath-
R.O.C = 516/2020
Building Approval No:187/2021 Dated :24. 03.2021

Notes :
Fire Extinguisher
Rainwater Harvesting
Mechanical ventilation will be provided where ever required
Planning Permission is issued as per the least area




REFERENCE:			
SITE BOUNDARY(AS PER PATTA)		FSI = $\frac{\text{TOTAL F.S.I AREA}}{\text{SITE EXTENT}}$	$= \frac{2129.57}{2896.59} = 0.74 < 2$
SITE BOUNDARY(AS ON SITE)			
SITE BOUNDARY(ABCD)			
PROPOSED BUILDING			
EXISTING BUILDING			
DRIVEWAY			
EXISTING ROAD			

JOINERY DETAILS			
DESCRIPTION	IN METRE		
RS1 - ROLLING SHUTTER	4.80 X 2.44		
RS2 - ROLLING SHUTTER	2.40 X 2.44		
RS3 - ROLLING SHUTTER	1.06 X 2.10		
RS4 - ROLLING SHUTTER	1.00 X 2.10		
RS5 - ROLLING SHUTTER	0.80 X 2.10		
D1 - DOOR	1.00 X 2.10		
D2 - DOOR	0.75 X 2.10		
W0 - WINDOW	2.40 X 1.83		
W1 - WINDOW	1.83 X 1.83		
W - WINDOW	1.20 X 1.20		
SW - WINDOW	1.22 X 1.83		
V1 - VENTILATOR	0.91 X 0.61		
V2 - VENTILATOR	0.61 X 0.61		

PARKING DETAILS :			
	Required	Provided	
Car	32 Nos	32 Nos	Physically Challenged Car Parking Required - 2nos
Two wheeler	32 Nos	32 Nos	Physically Challenged Car Parking Provided - 2nos

Registered Structural Engineer

Registered Engineer

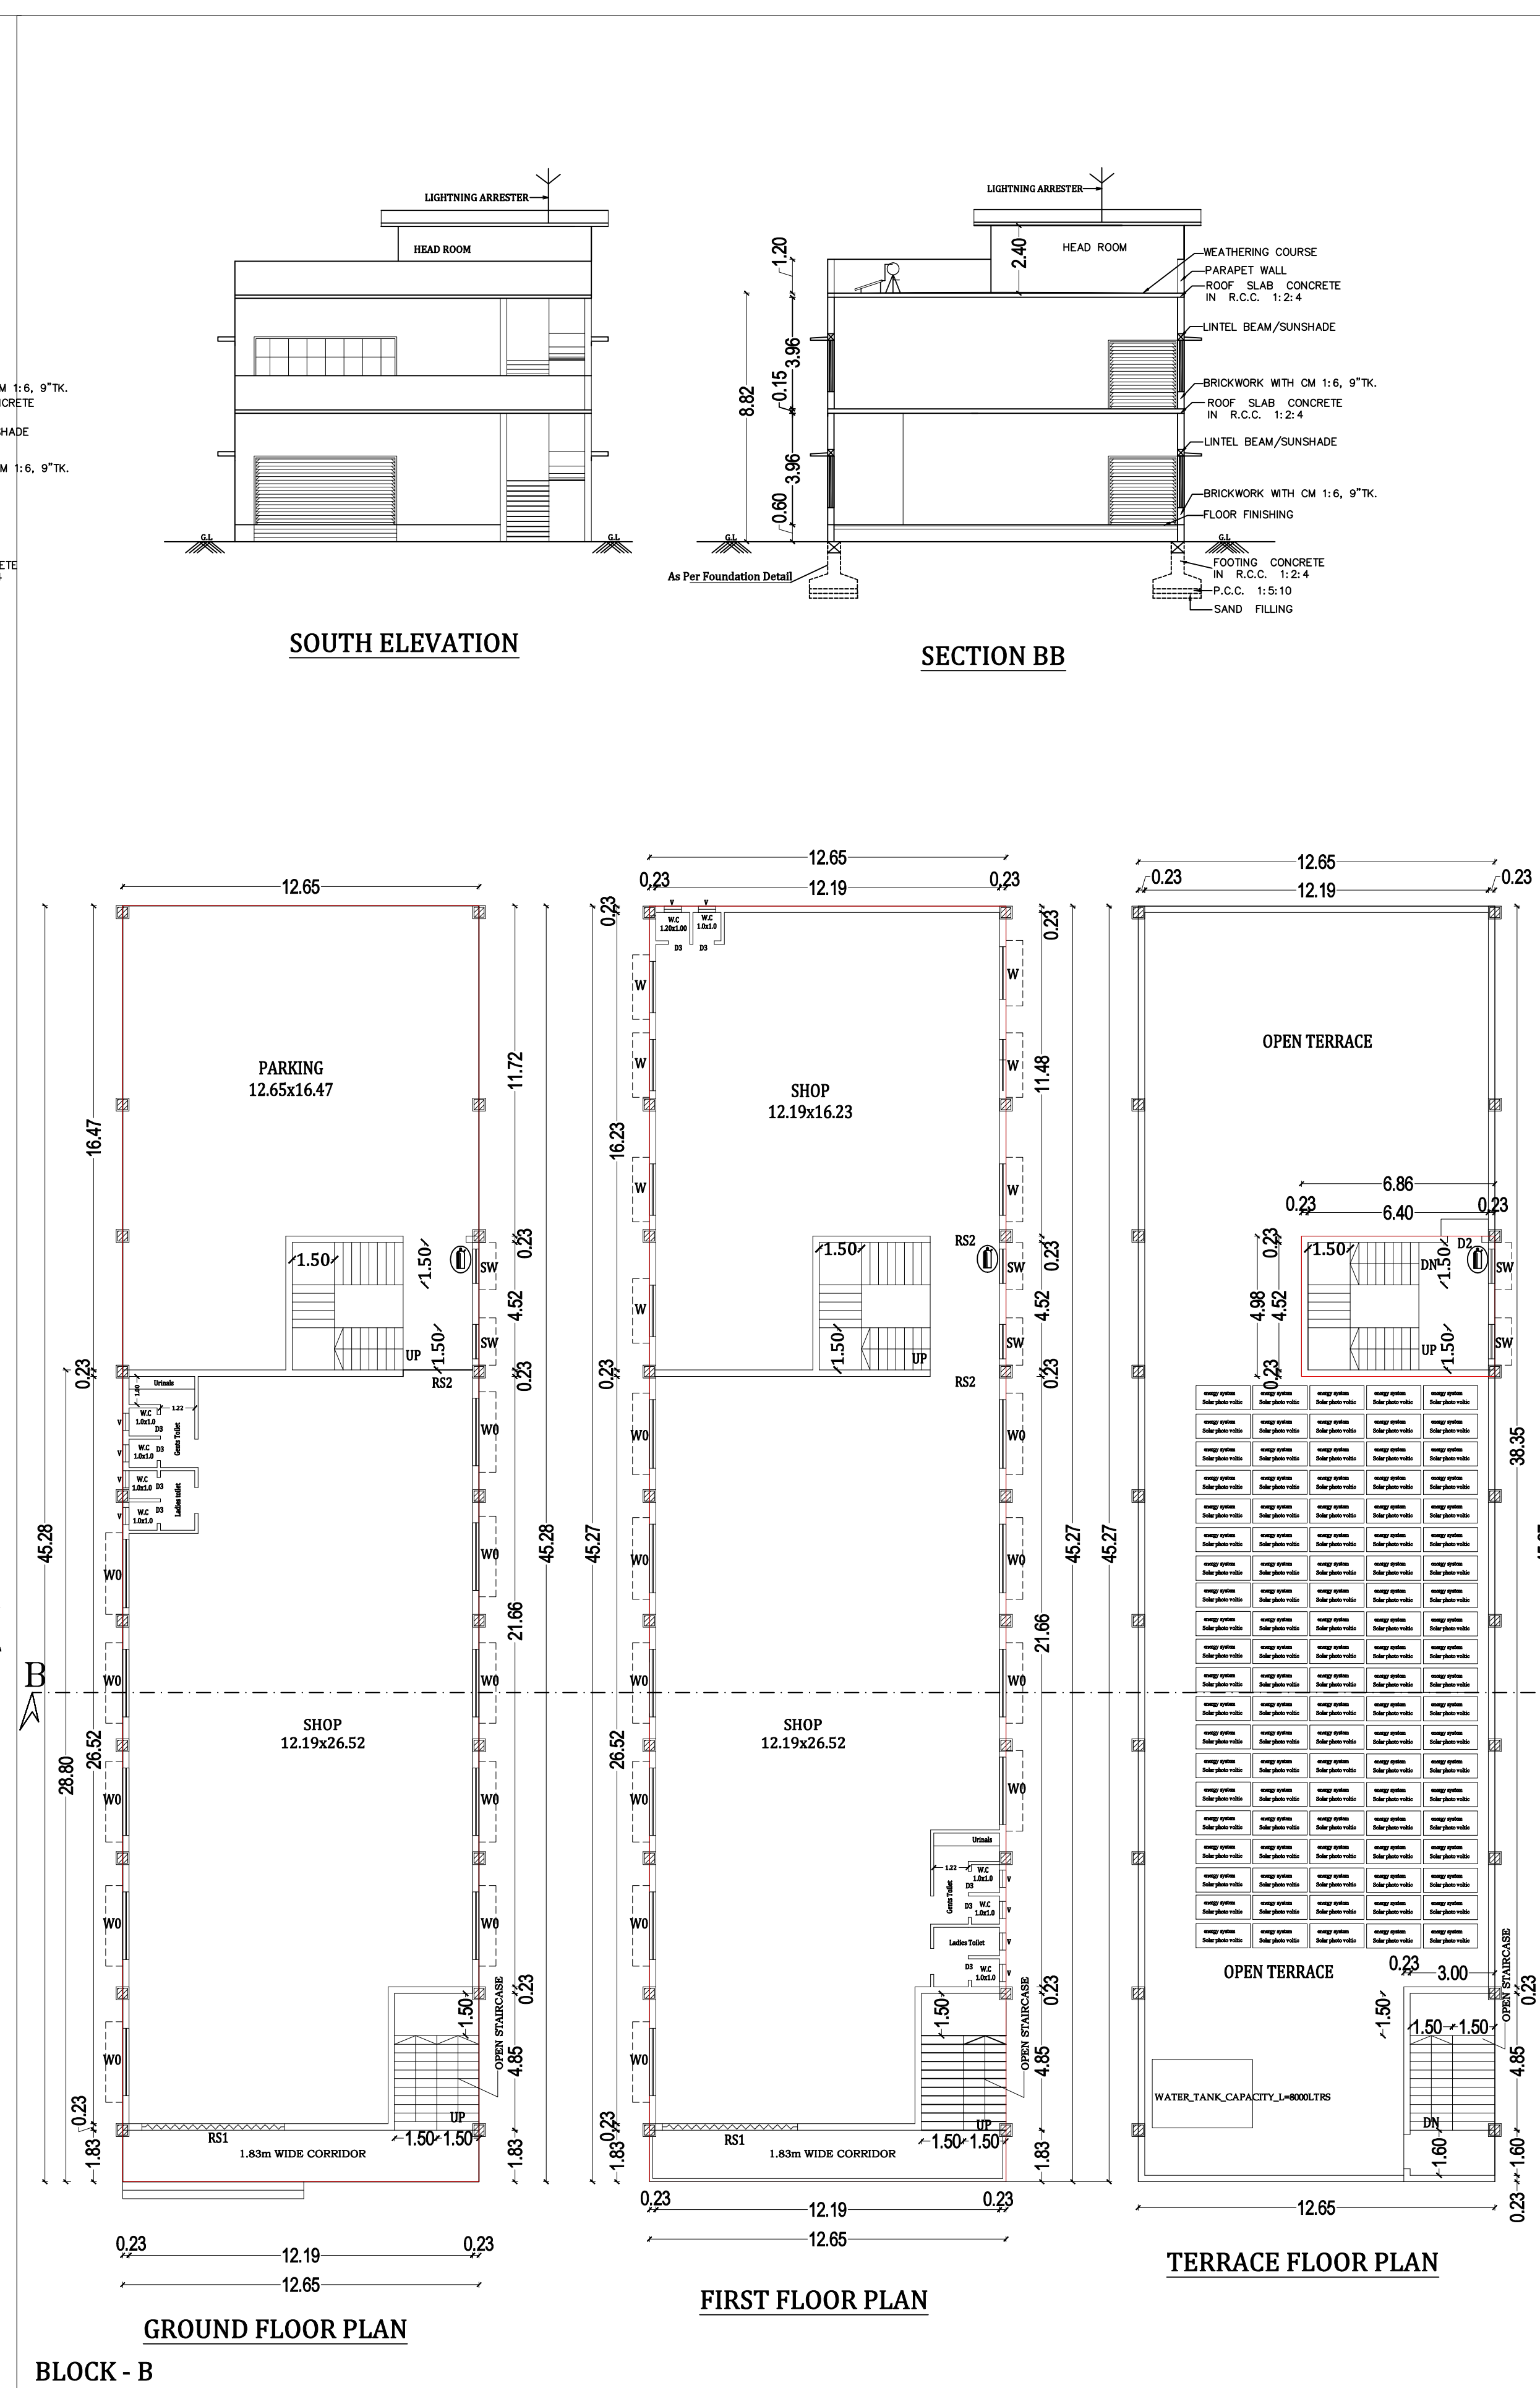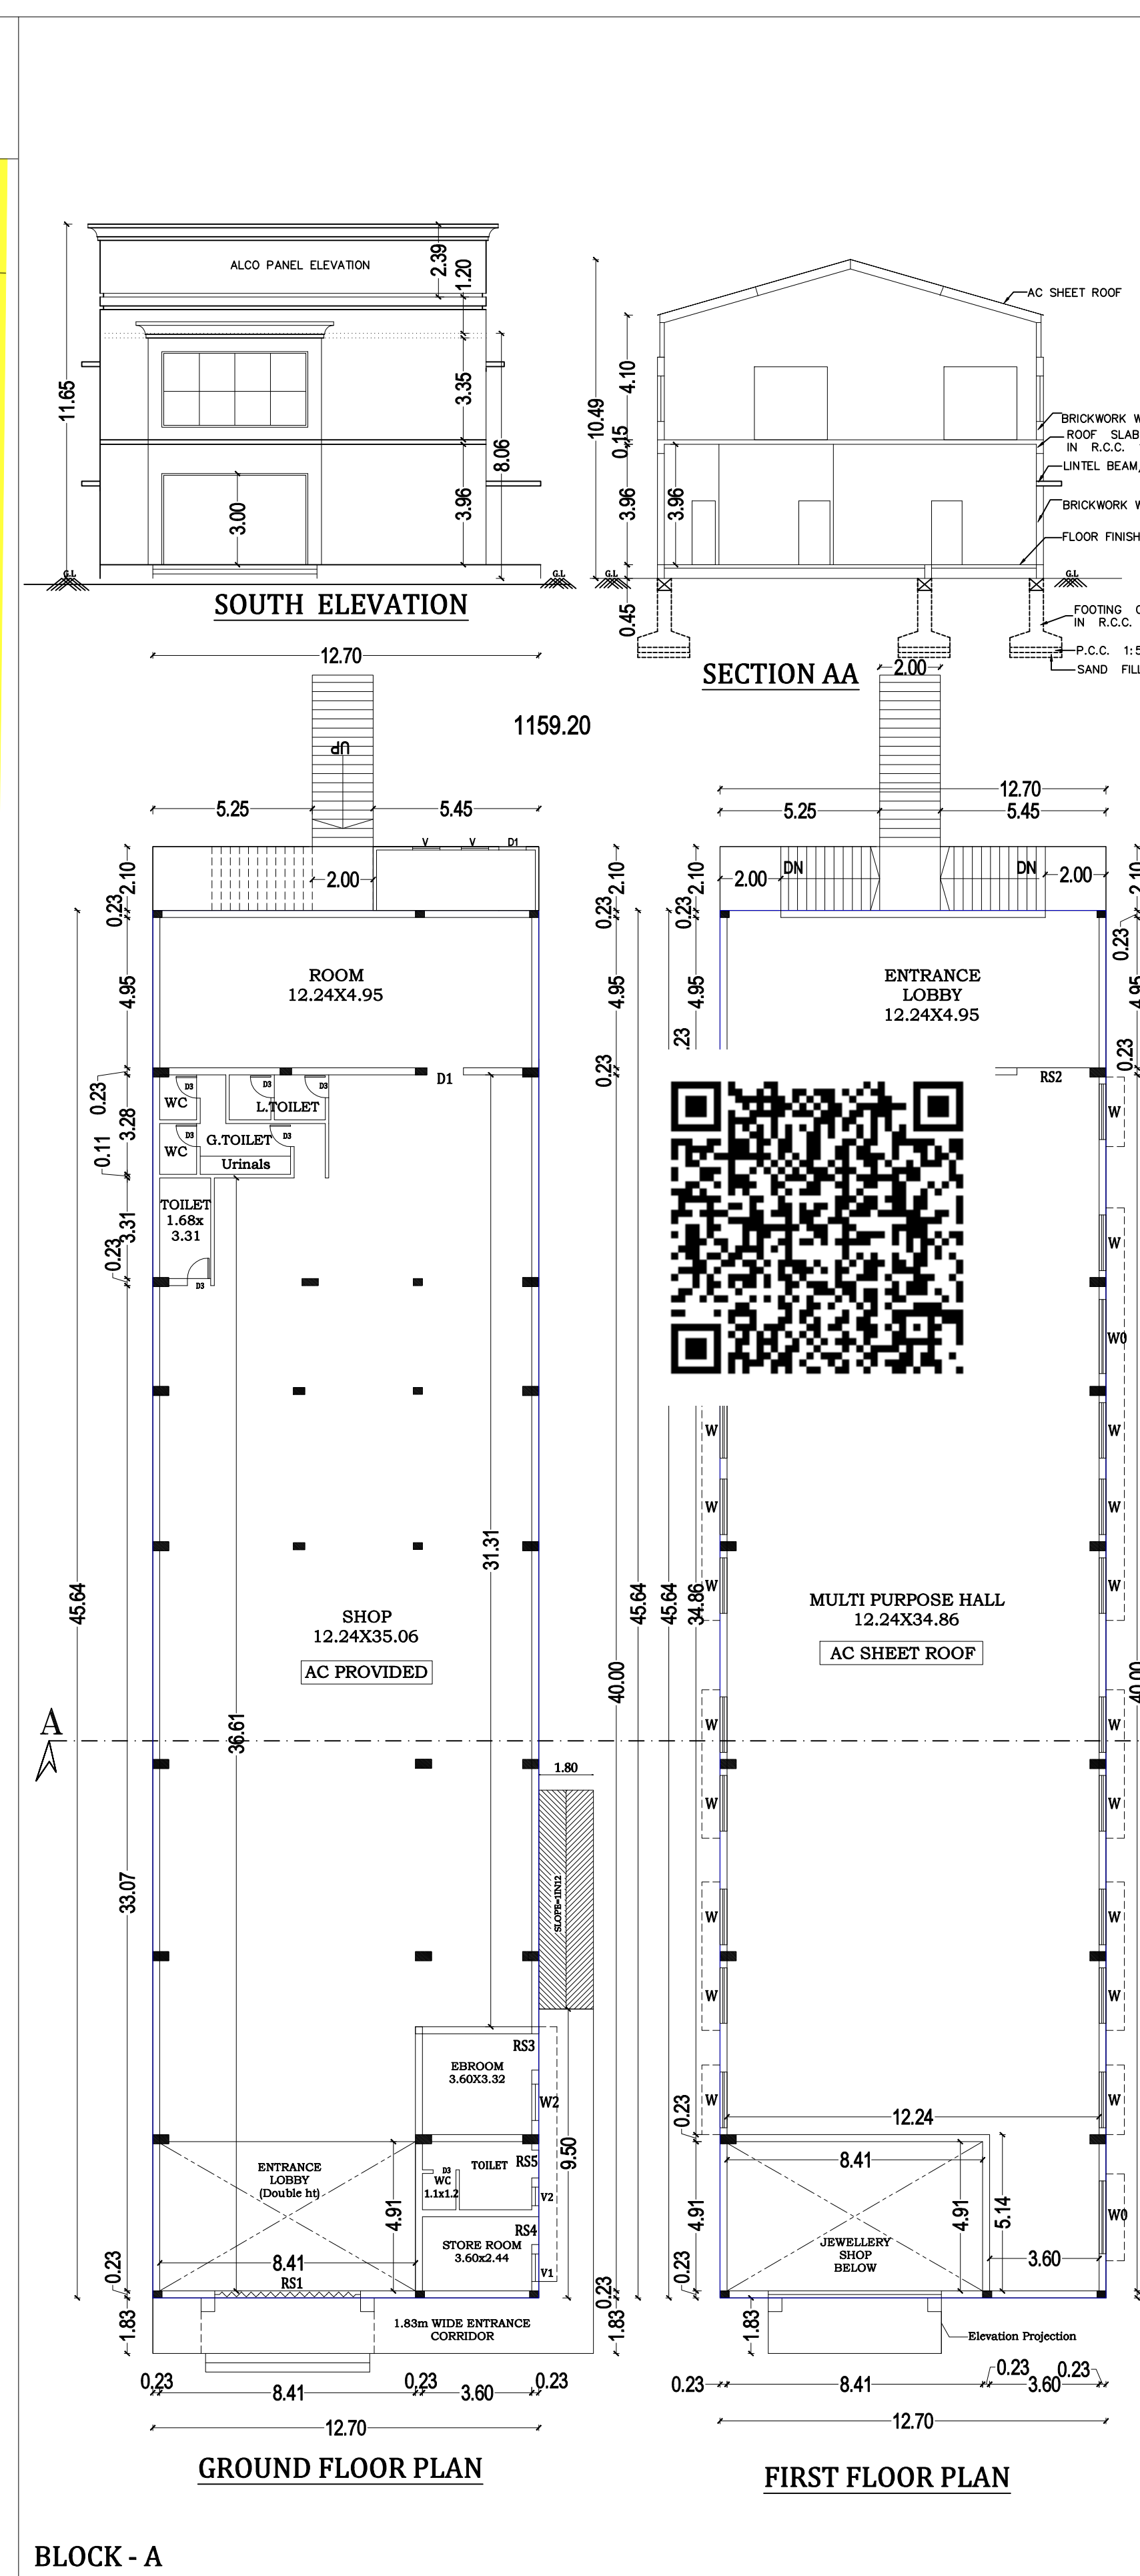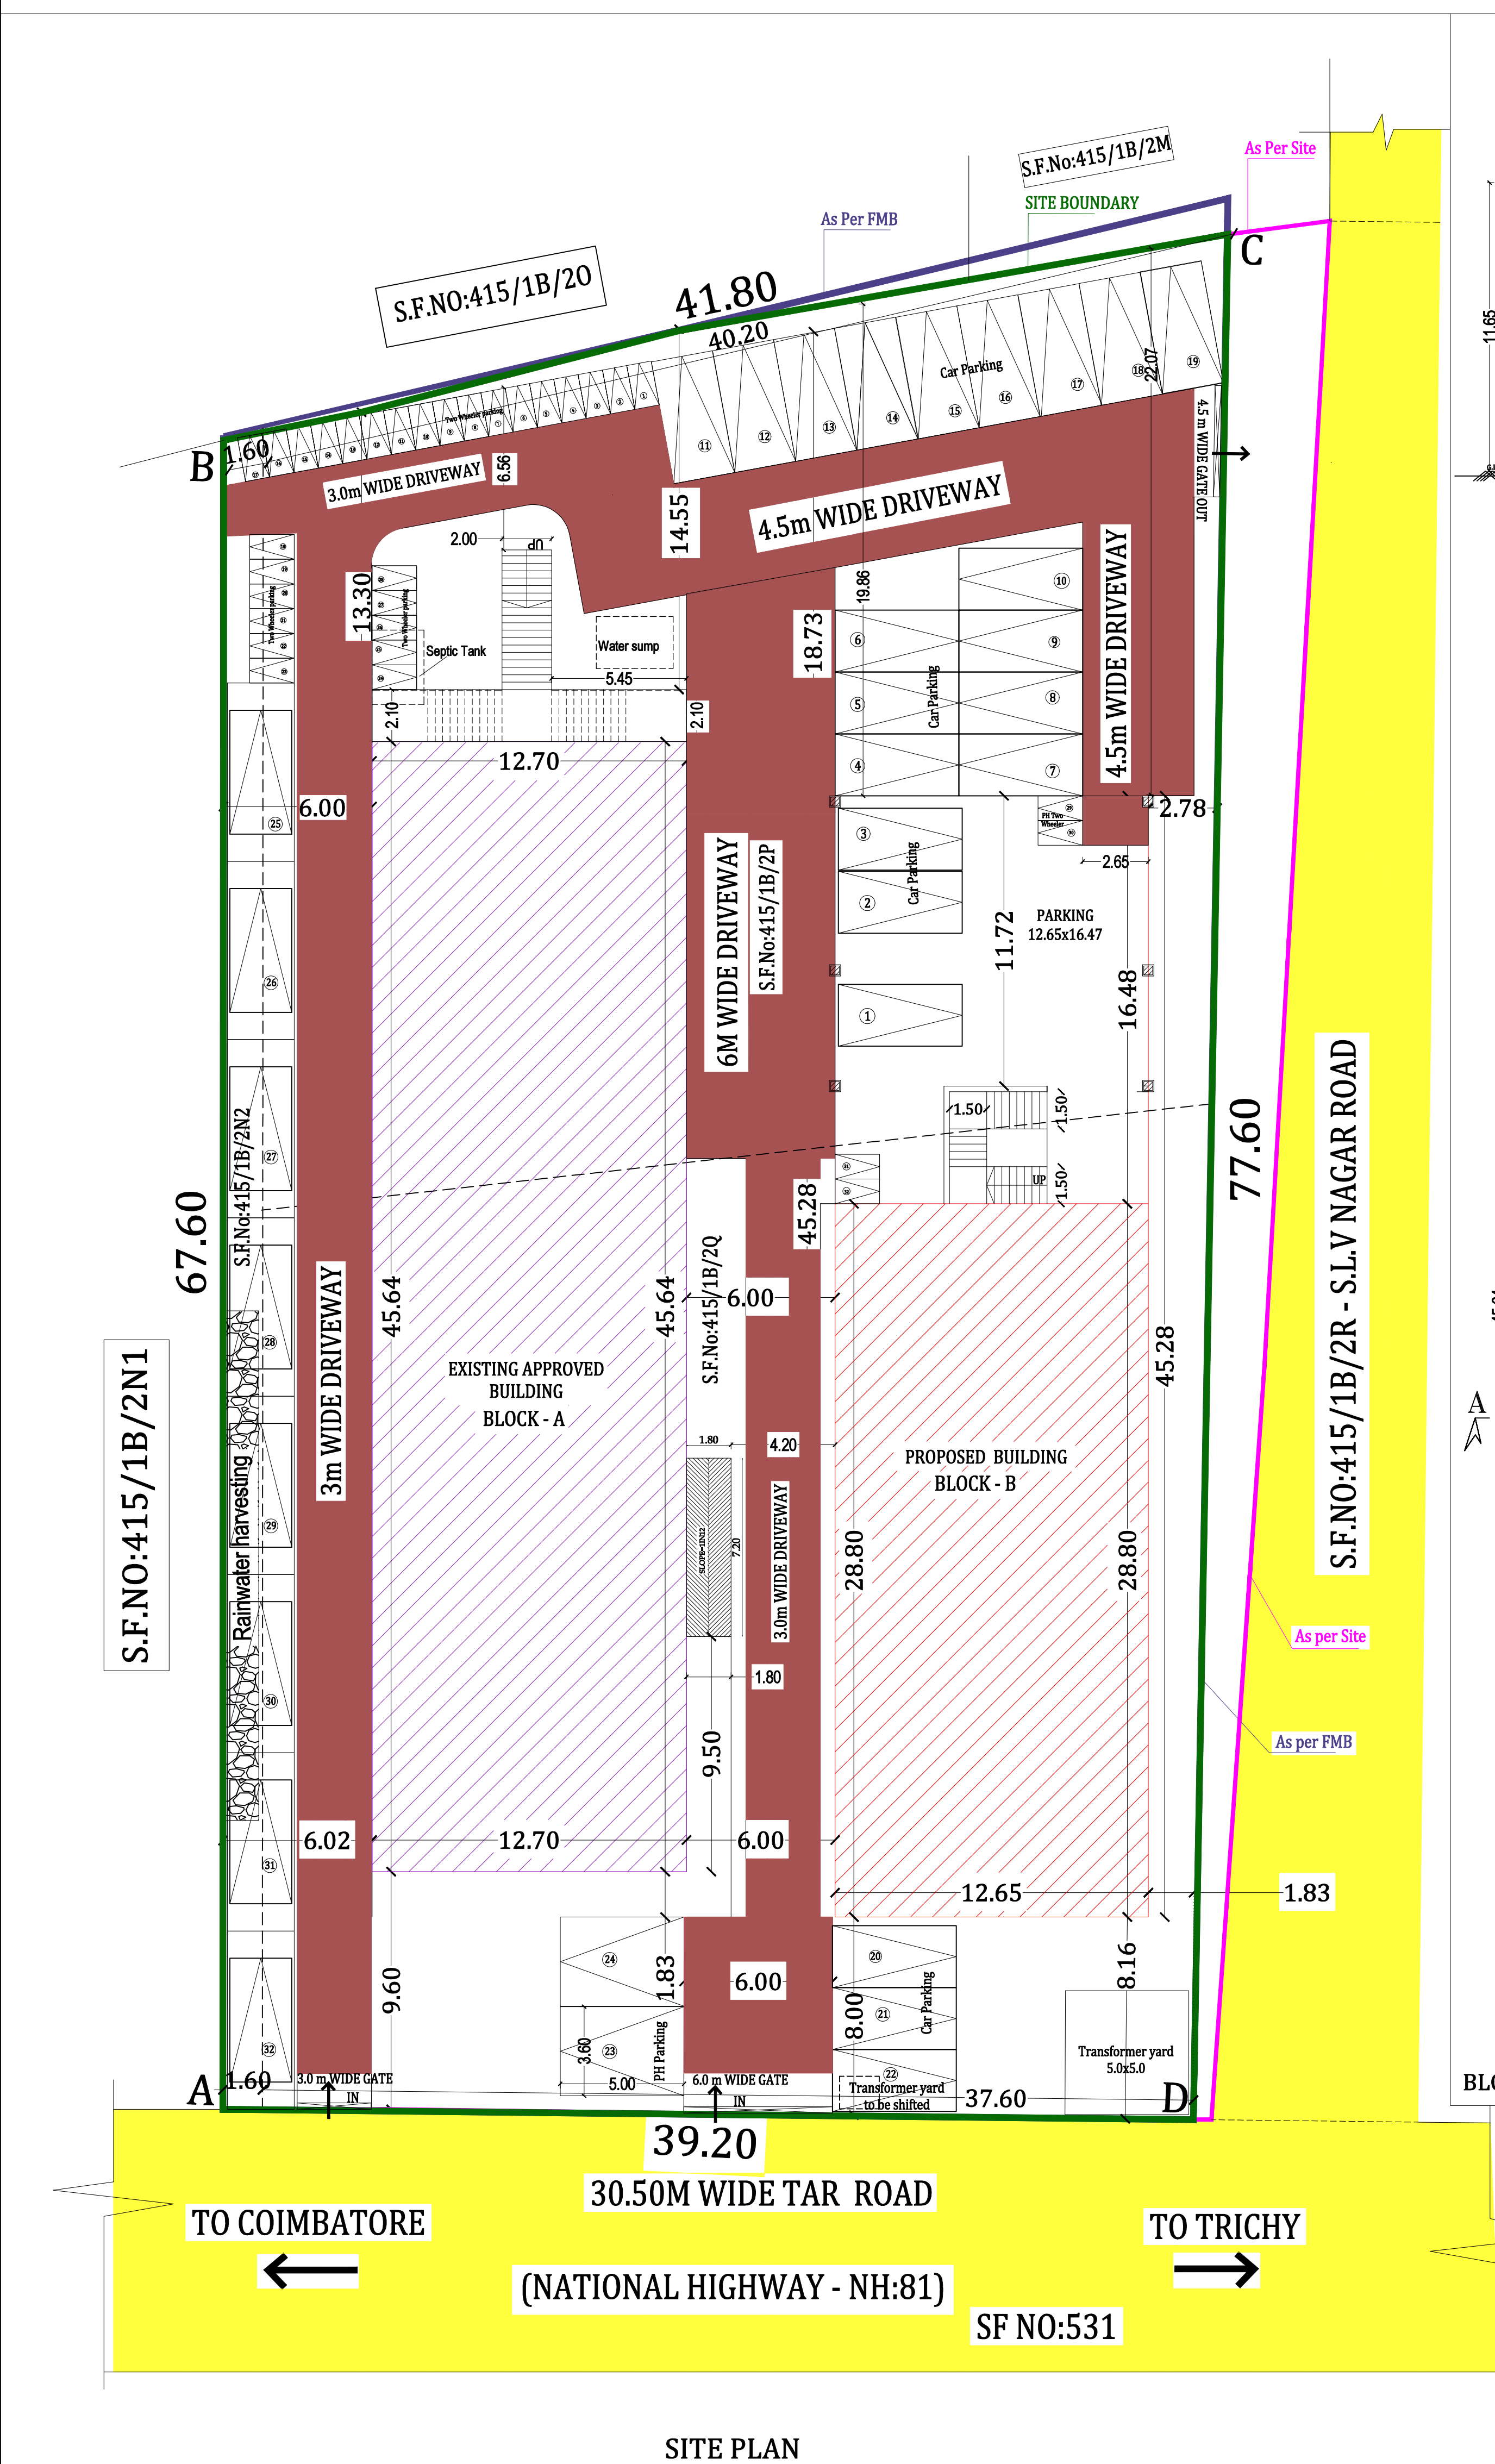

S.KARTHICK
SURVEYOR

L.VANITHA
DRAUGHTSMAN GRADE - III

S.MOHANA
PLANNING ASSISTANT

Applicant

Eight ways to know a piece of land before you pay for it.

This report covers one part of the picture. These cover the rest, drawn from the same government records, for any property in Tamil Nadu.

LandLens One

Ask anything about a property and get an answer grounded in live government records, with the sources shown.

[/landlens/one](#)



Verify My Land

Every record check run on one property and returned as a single report.

[/landlens/verify-my-land](#)



Legal Opinion

An advocate's written opinion on the title, built on the records we pull for it.

[/landlens](#)



One Map

Every layer on one map: the parcel, its boundary, zoning, water bodies and what sits around it.

[/landlens/one/map](#)



PriceMap

What land actually changed hands for around this plot, taken from the registered deeds.

[/landlens/pricemap](#)



Build Scope

What you are allowed to build here: floor space, height, coverage and setbacks.

[/landlens/build-scope](#)



Property Tracker

Watch a property and hear about it when something new is registered against it.

[/landlens/property-tracker](#)



Deal Room

Run the transaction in one place: documents, stamping, signatures and the parties.

[/landlens/deal-room](#)



Twenty-four checks you can run yourself, at no cost.

Records and verification

The registers themselves, read for you.

Encumbrance Certificate

Patta and Chitta

Field Measurement Sketch

EC Analyzer

Bank charge check

Court case search

Seller background check

Approval check by survey

Zoning and land use

What the plan says can happen on this land.

Land use zone finder

CMDA land use check

Coastal regulation zone

Master plan check

Water bodies finder

Airport height clearance

Value and duty

What it is worth and what it costs to register.

Guideline value by street

Guideline value by survey

Stamp duty and registration fees

Capital gains

Floor space index

Area unit converter

Registers and directories

Who holds it, and which office keeps the record.

Find your registering office

Temple property check

Waqf property check

RERA register



Every free tool
/tools



Services we run
for you
/services



The LandLens
suite
/landlens/one



Every claim in this document traces back to a government record.

Legal opinions, due diligence and title verification

Building plan, layout and sub-division approvals

Completion and occupancy certificates, regularisation

Escrow, negotiation and NRI property management

Land survey, soil testing, architecture and construction

Verified RealEstate
3/350/2 Mettukuppam,
OMR Thoraipakkam,
Chennai 600 097, India
hello@verified.realestate
+91 9996 12 9996

Prepared from the registers named on the page each finding sits on. Where a register could not be read, this document says so in its place rather than leaving the gap to be read as a clean result.

