

PP

APPROVAL RECORD

Planning Permission

Namakkal

Coimbatore district, Tamil Nadu

APPROVAL TYPE

Building Plan


ISSUING AUTHORITY

DTCP


The approval as the planning authority issued it, reproduced in full behind this page.

An approval speaks to what was sanctioned, not to what was built. Completion is a separate record.


BLOCK-8

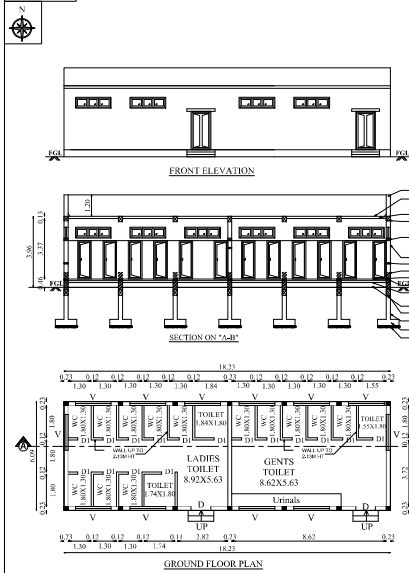


BLOCK - 11 (O.H.T)

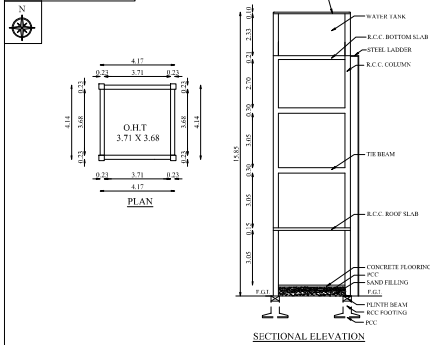


BLOCK-9

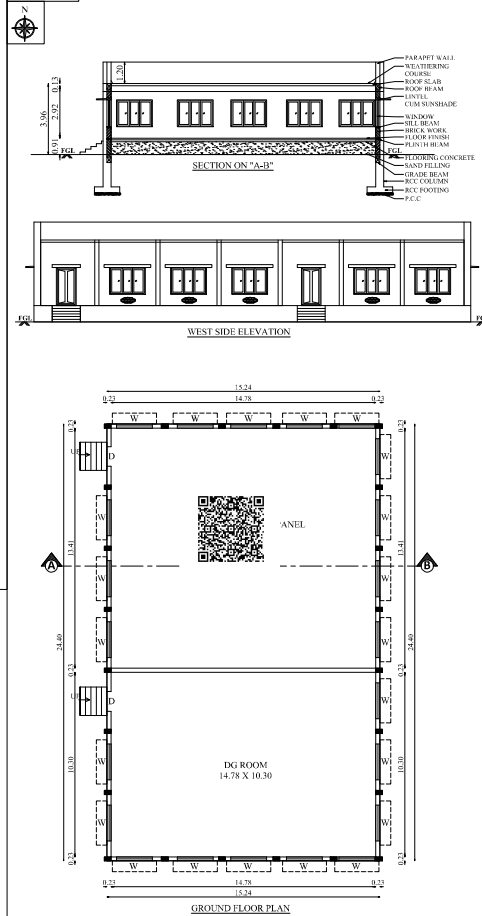

BLOCK-10

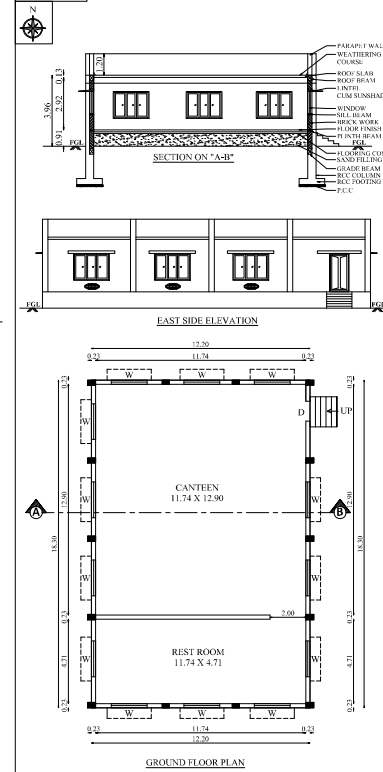

WATCHMAN BOOTH

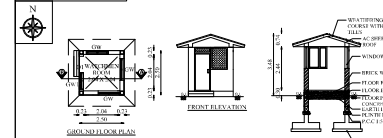

BLOCK-9,10&11

SHEET NO: 6/8

PLAN SHOWING THE PROPOSED CONSTRUCTION OF TOILET, POWER ROOM, CANTEN, O.H.T & WATCHMAN BOOTH BUILDING IN S.E. NO. 171, 172, 173 & 174 AT KAILAPAIYAM VILLAGE, SULLUR TALUK, COIMBATORE DISTRICT.

M/S. SUPER SPEEDS (P) LIMITED
M/S. LGB FORGE LIMITED

Scale: 1:100




Floor Name	FBI Area (sq Sqm)	Super Area (sq Sqm)	Total Area (sq Sqm)
BLOCK-8 (TOILET)			
GROUND FLOOR	111.02	-	111.02
BLOCK-9 (POWER ROOM)			
GROUND FLOOR	371.86	-	371.86
BLOCK-10 (CANTEN)			
GROUND FLOOR	223.26	-	223.26
BLOCK-11 (O.H.T)			
GROUND FLOOR	172.27	-	172.27
WATCHMAN BOOTH			
GROUND FLOOR	-	6.25	6.25
TOTAL	773.41	6.25	779.66

TYPE	DESCRIPTION	SIZE
D	DOOR	1.10 X 2.13
D1	DOOR 1	2.00 X 1.50
D2	DOOR 2	0.90 X 2.13
W	WINDOW	0.75 X 2.13
GW	GLASS WINDOW	1.22 X 1.20
GW1	GLASS WINDOW	0.91 X 1.20
V	VENTILATOR	2.00 X 0.61

R.M. Krishna Kumar & Co.
Civil Engineer
100, 101, 102,1000.

R.M. Krishna Kumar & Co.
Civil Engineer
100, 101, 102,1000.

RUPAKASH & Co.
Structural Engineer
100, 101, 102,3

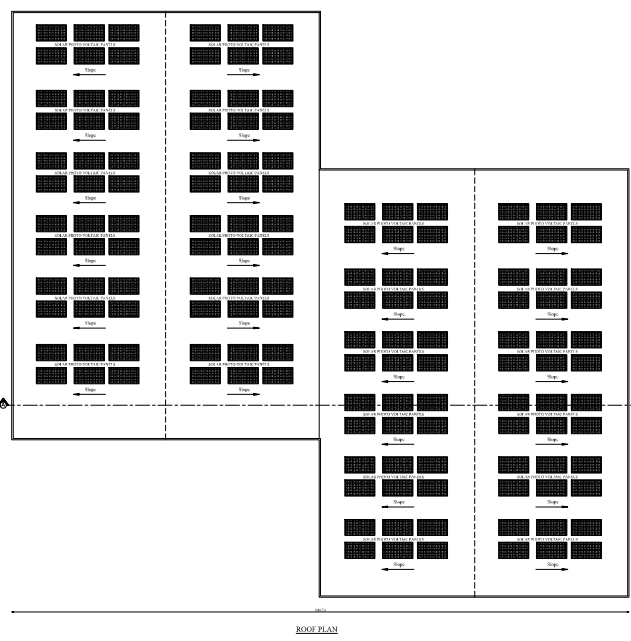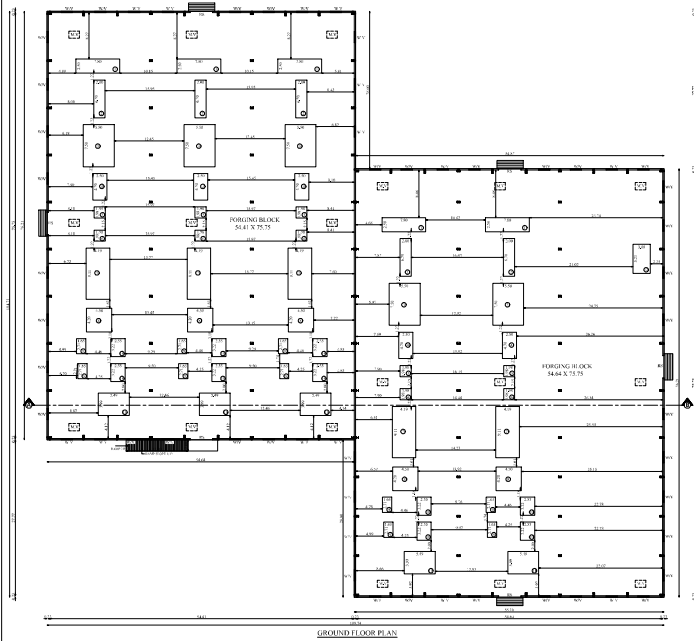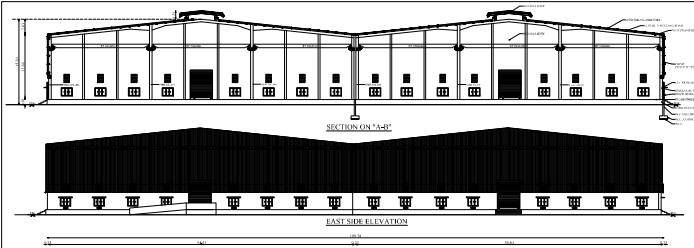

BLOCK - 7 (FORGING BLOCKS)

SHEET NO. 5/5

PLAN SHOWING THE PROPOSED
CONSTRUCTION OF INDUSTRIAL
BUILDING (MANUFACTURING OF
AUTOMOTIVE FORGING
COMPONENTS) N. S. NO. 171/1, 171/2,
171/3 & 171/4 AT KALLAPALAYAM
VILLAGE, SILEB TALUK,
COMBAYORE DISTRICT.

MS. SUPER SPEEDS (P) LIMITED
MS. LGB FORGE LIMITED

N

Scale 1:200


























BLOCK-3

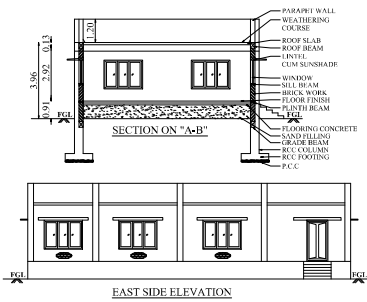


BLOCK-4

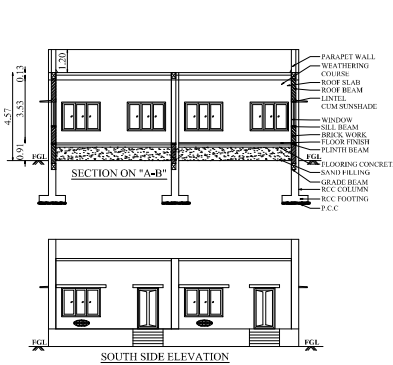

BLOCK-5

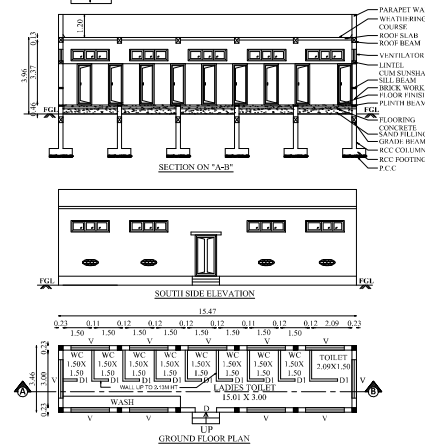

BLOCK-6

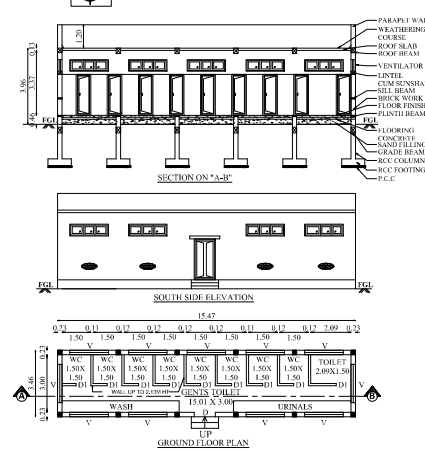

BLOCK-3,4,5 & 6

SHEET NO. 4/6

PLAN SHOWING THE PROPOSED CONSTRUCTION OF CANTEN, POWER ROOM, LADIES TOILET & GENTS TOILET BUILDING IN SF NO.171, 171.171.3 & 171.4 AT KALLAPALAYAM VILLAGE, SULUR TALUK, COIMBATORE DISTRICT.

M/S. SUPER SPEEDS (P) LIMITED
M/S. LGB FORGE LIMITED

Scale: 1:100

AREA DETAILS:

Floor Name	FSI Area (in Sqm)	Non-FSI Area (in Sqm)	Total Area (in Sqm)
BLOCK-3 (CANTEN)	153.45	-	153.45
BLOCK-4 (POWER ROOM)	132.74	-	132.74
BLOCK-5 (LADIES TOILET)	53.54	-	53.54
BLOCK-6 (GENTS TOILET)	53.54	-	53.54
TOTAL	393.27	-	393.27

ROINERY DETAILS

TYPE	DESCRIPTION	SIZE
D	DOOR	1.0 X 2.13
W	WINDOW	0.78 X 2.13
V	VENTILATOR	2.00 X 1.50

R.N. Krishna Kumar *Arch.*
CA 2015 / 72207
UPA / CE / 15 / 10 / 100
DR. ABRAHAM
No : 603, 100 Feet Road, Gandhipuram
Coimbatore - 641 012
Ph : 9422-423046, 97903-40046

Construction Engineer



R.N. Krishna Kumar *Arch.*
CA 2015 / 72207
UPA / CE / 15 / 10 / 100
DR. ABRAHAM
No : 603, 100 Feet Road, Gandhipuram
Coimbatore - 641 012
Ph : 9422-423046, 97903-40046

Architect

R. PRAKASH *Arch.* (Structural)
UPA / CE / 15 / 10 / 100
DR. ABRAHAM
No : 603, 100 Feet Road, Gandhipuram
Coimbatore - 641 012
Ph : 9422-423046, 97903-40046




Structural Engineer

For Super Speeds Private Limited
Director
Executive Director
For LGB FORGE LIMITED
Executive Director
Applicant

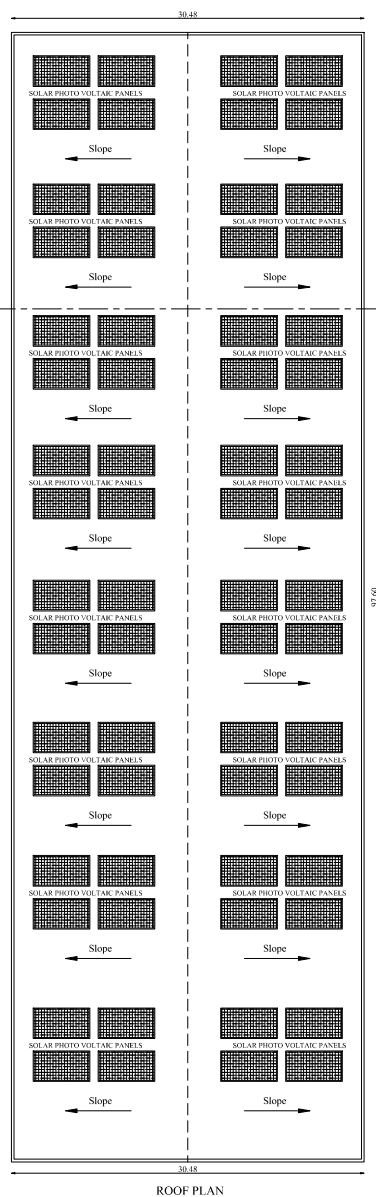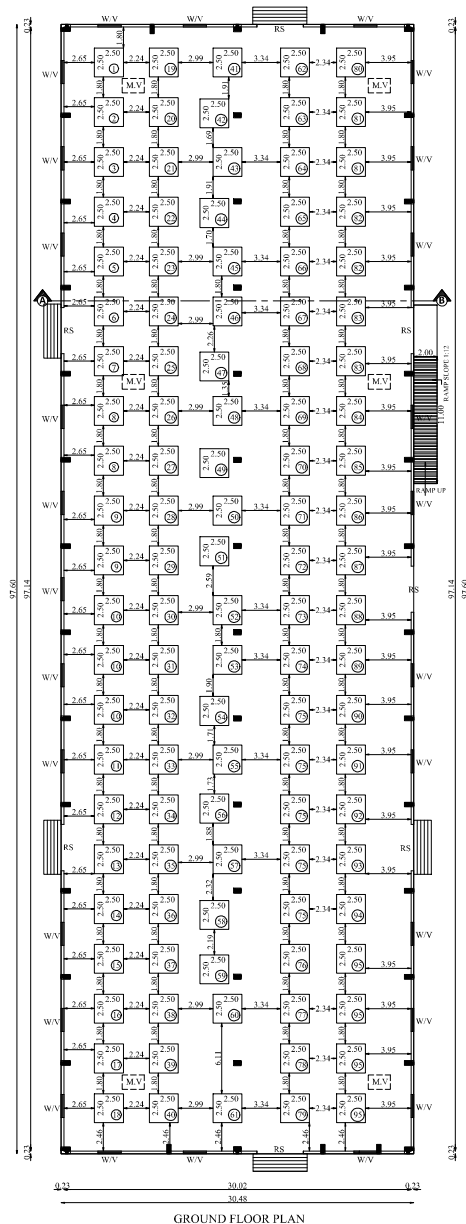

Machinery Details				
S.No	MACHINE NAME	QTY	HP	TOTAL hp
1	Linear Drivall Press Hydraulic	1	2414	2414
2	Decaprating Unit	1	2414	2414
3	Car washer(cer cleaning)	1	300	300
4	Car washer(cer cleaning)	1	300	300
5	High pressure washer (cer cleaning)	1	600	600
6	Bluffing motor	1	100	100
7	Belower motor	1	500	500
8	Hot Drumming & Derrating & Deglossing -1	2	120	240
9	Leak Test & Post-Inspection	2	120	240
10	Air Compressor	5	300	1500
11	Tig welding	1	900	900
12	Arc welding machine	1	600	600
13	Radial drilling machine	1	200	200
14	Tappet grinding machine	1	200	200
15	697491 Oil pump tester	1	300	300
16	Ace oil pump tester	1	200	200
17	Ace water pump tester	1	200	200
18	6BTJH oil pump tester	1	200	200
19	6BTJH water pump tester	1	200	200
20	Lathe-01	1	100	100
21	Hoist	3	0.73	0.73
22	Air Compressor	1	500	500
23	Linear Pressing Hydraulic	1	300	300
24	Line Boring Machine	1	250	250
25	Vertical Boring Machine	1	275	275
26	Vertical Boring Machine	1	275	275
27	Cylinder Honning Machine-2	1	350	350
28	Cylinder Honning Machine-4	1	550	550
29	Lathe - 2	1	300	300
30	Surface grinding machine	1	960	960
31	Surface grinding Machine	1	960	960
32	Crank ngpriding Machine	1	550	550
33	Crank grinding Machine	1	900	900
34	Crack Clean Machine Dymatic	1	1700	1700
35	Valve seat cutting Machine	1	100	100
36	Valve seat cutting Machine	1	100	100
37	Valve regrinder	1	0.50	0.50
38	Hydraulic Press (Car.Rod)	1	300	300
39	Cox rod Boring Machine	1	1.50	1.50
40	Cox rod Honning Machine	1	0.50	0.50
41	Tool Grinder	1	0.50	0.50
42	Beads Grinder	1	1.50	1.50
43	Valve Seat Lapping Machine	1	100	100
44	Oil Heater	1	0.73	0.73
45	Boring & Line Boring	1	120	120
46	Surface grinding	1	120	120
47	Head Section	1	0.70	0.70
48	Grank Grinding	1	0.70	0.70
49	Lathe & Inspection	1	0.70	0.70
50	Crack Surfacing	1	0.75	0.75
51	Head Section & Surface Grinding & Crank Grinding	1	500	500
52	Line Boring & Boring & Honning & Crank Grinding	1	500	500
53	Air Compressor	1	500	500
54	High Pressure Carwasher	1	600	600
55	Cupwasher	1	300	300
56	Hoist	1	0.73	0.73
57	Hoist	1	190	190
58	Air Compressor	1	500	500
59	Main test bed	1	260	260
60	Main test bed	1	260	260
61	Main test bed	1	170	170
62	Oil Filtration Machine	1	100	100
63	Fishing unit	1	0.50	0.50
64	Cooling Tower	1	300	300
65	Cooling Tower	1	300	300
66	Water pump	1	200	200
67	Water pump	1	200	200
68	Water pump	1	700	700
69	Water pump	1	200	200
70	Water pump	1	500	500
71	Engine Cranker	1	160	160
72	Engine Cranker	1	560	560
73	Engine Cranker	1	1600	1600
74	Pain Booth	1	700	700
75	Hoist	5	160	800
76	Air Compressor	1	500	500
77	Wood Cutting Machine	1	200	200
78	Air Compressor	1	500	500
79	Oil Slinger	1	0.50	0.50
80	Collection tank motor	1	100	100
81	Dosing Pump 0.5 x 2	2	0.50	1.00
82	Stirrer Motor 2 x 1	2	100	200
83	Sludge Motor 2 x 1	2	100	200
84	Compressor 2	1	300	300
85	Collection Tank Motor 2 x 2 hp	1	200	200
86	Upper Tank Motor	1	100	100
87	UPS/ACCOUS	1	320	320
88	UPS(Testing & Office)	1	670	670
89	Bore well Motor	1	500	500
90	Engine Oil Wayleak Test	1	0.25	0.25
91	Loading Unloading	1	450	450
92	Unloading	1	450	450
93	Fan (240 watts)	-	6.70	6.70
94	lights	-	0	0.00
95	AC (office 2 & conference hall)	4	10.70	10.70
96	Genet (40Kva)	1	0.00	0.00
97	Genet 2 (125KVA)	1	0.00	0.00
TOTAL		109		355.17

BLOCK - 2 (ENGINE REMANUFACTURING)		SHEET No. 3/6	
PLAN SHOWING THE PROPOSED CONSTRUCTION OF INDUSTRIAL BUILDING (ENGINE REMANUFACTURING) IN S.F.NO:171/1,171/2,171/3 & 173/4 AT KALLAPALAYAM VILLAGE, SULUR TALUK, COIMBATORE DISTRICT.			
M/S. SUPER SPEEDS (P) LIMITED M/S. LGB FORGE LIMITED			
		Scale 1:150	
AREA DETAILS:			
Floor Name	FSI Area (in Sqm)	Non-FSI Area (in Sqm)	Total Area (in Sqm)
GROUND FLOOR	2974.91	-	2974.91
JOINERY DETAILS			
TYPE	DESCRIPTION	SIZE	
RS	ROLLING SHUTTER	4.00 X 5.24	
W	WINDOW	2.00 X 1.50	
V	VENTILATOR	1.00 X 1.45	
MV - MECHANICAL VENTILATION			
 R.N.Krishna Kumar A.Enh. CA/2016/73097 LPA/CE/19/07/088 GK ASSOCIATES No: 603, 100 Feet Road, Gandhipuram Coimbatore - 641 012 Ph: 0422 - 4220046, 99442 11111			
Construction Engineer			
 R.N.Krishna Kumar A.Enh. CA/2016/73097 LPA/CA/CE/19/07/088 GK ASSOCIATES No: 603, 100 Feet Road, Gandhipuram Coimbatore - 641 012 Ph: 0422 - 4220046, 99442 11111			
Architect			
 R.PRAKASH M.E., (Structural) LPA/SE/Gr-1/19/05/044 GK ASSOCIATES No: 603, 100 FEET ROAD, GANDHIPURAM COIMBATORE - 641 012. PHONE : 0422-4220046, 97503 40046			
Structural Engineer			
Far Super Speeds Private Limited  D. Sathyanarayanan Director For LGB FORGE LIMITED  A. SATHYANARAYANAN EXECUTIVE DIRECTOR, gpm - gpm.com			
Applicant			

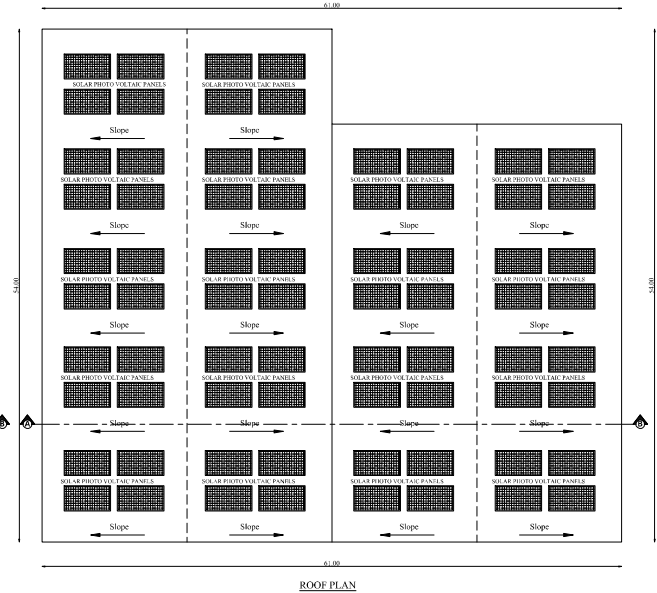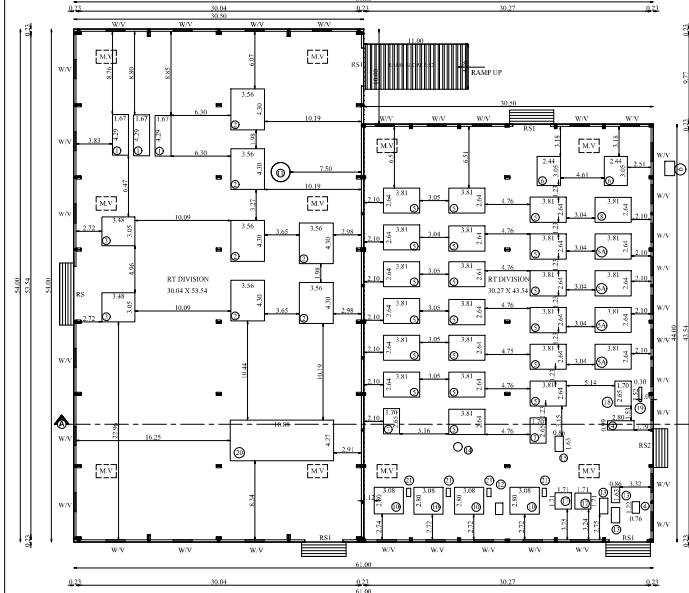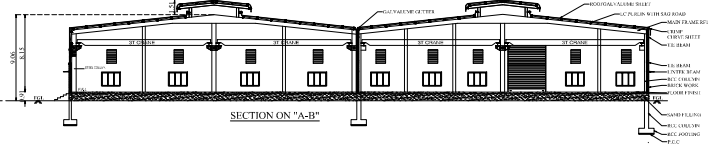













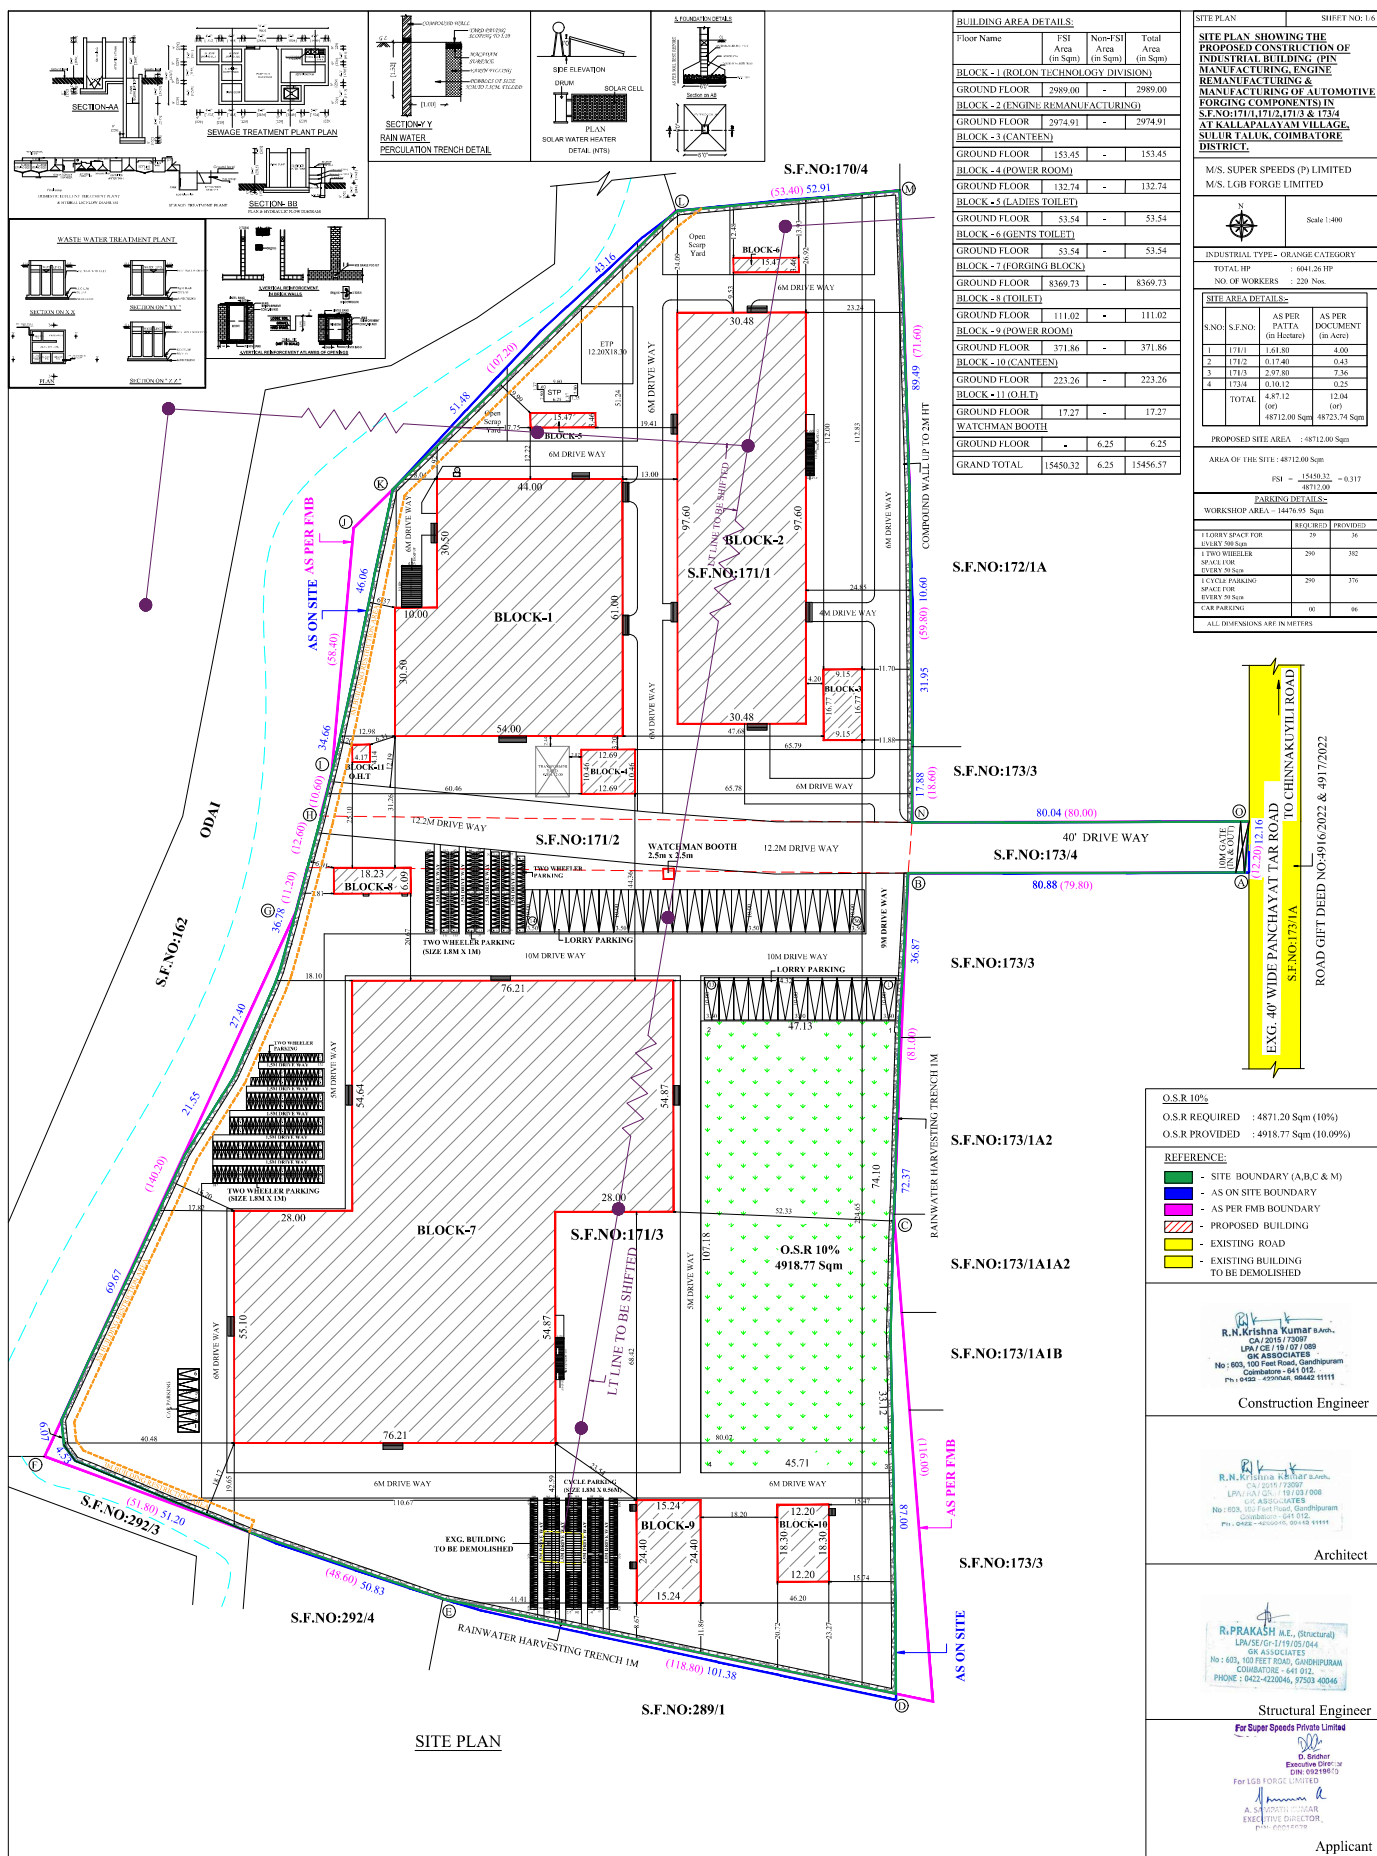

Signature valid

Eight ways to know a piece of land before you pay for it.

This report covers one part of the picture. These cover the rest, drawn from the same government records, for any property in Tamil Nadu.

LandLens One

Ask anything about a property and get an answer grounded in live government records, with the sources shown.

[/landlens/one](#)



Verify My Land

Every record check run on one property and returned as a single report.

[/landlens/verify-my-land](#)



Legal Opinion

An advocate's written opinion on the title, built on the records we pull for it.

[/landlens](#)



One Map

Every layer on one map: the parcel, its boundary, zoning, water bodies and what sits around it.

[/landlens/one/map](#)



PriceMap

What land actually changed hands for around this plot, taken from the registered deeds.

[/landlens/pricemap](#)



Build Scope

What you are allowed to build here: floor space, height, coverage and setbacks.

[/landlens/build-scope](#)



Property Tracker

Watch a property and hear about it when something new is registered against it.

[/landlens/property-tracker](#)



Deal Room

Run the transaction in one place: documents, stamping, signatures and the parties.

[/landlens/deal-room](#)



Twenty-four checks you can run yourself, at no cost.

Records and verification

The registers themselves, read for you.

Encumbrance Certificate

Patta and Chitta

Field Measurement Sketch

EC Analyzer

Bank charge check

Court case search

Seller background check

Approval check by survey

Value and duty

What it is worth and what it costs to register.

Guideline value by street

Guideline value by survey

Stamp duty and registration fees

Capital gains

Floor space index

Area unit converter

Zoning and land use

What the plan says can happen on this land.

Land use zone finder

CMDA land use check

Coastal regulation zone

Master plan check

Water bodies finder

Airport height clearance

Registers and directories

Who holds it, and which office keeps the record.

Find your registering office

Temple property check

Waqf property check

RERA register



Every free tool
/tools



Services we run
for you
/services



The LandLens
suite
/landlens/one



Every claim in this document traces back to a government record.

Legal opinions, due diligence and title verification

Building plan, layout and sub-division approvals

Completion and occupancy certificates, regularisation

Escrow, negotiation and NRI property management

Land survey, soil testing, architecture and construction

Verified RealEstate
3/350/2 Mettukuppam,
OMR Thoraipakkam,
Chennai 600 097, India
hello@verified.realestate
+91 9996 12 9996

Prepared from the registers named on the page each finding sits on. Where a register could not be read, this document says so in its place rather than leaving the gap to be read as a clean result.

