

PP

APPROVAL RECORD

Planning Permission

Namakkal

Coimbatore district, Tamil Nadu

APPROVAL TYPE















Building Plan

ISSUING AUTHORITY

DTCP

The approval as the planning authority issued it, reproduced in full behind this page.

An approval speaks to what was sanctioned, not to what was built. Completion is a separate record.

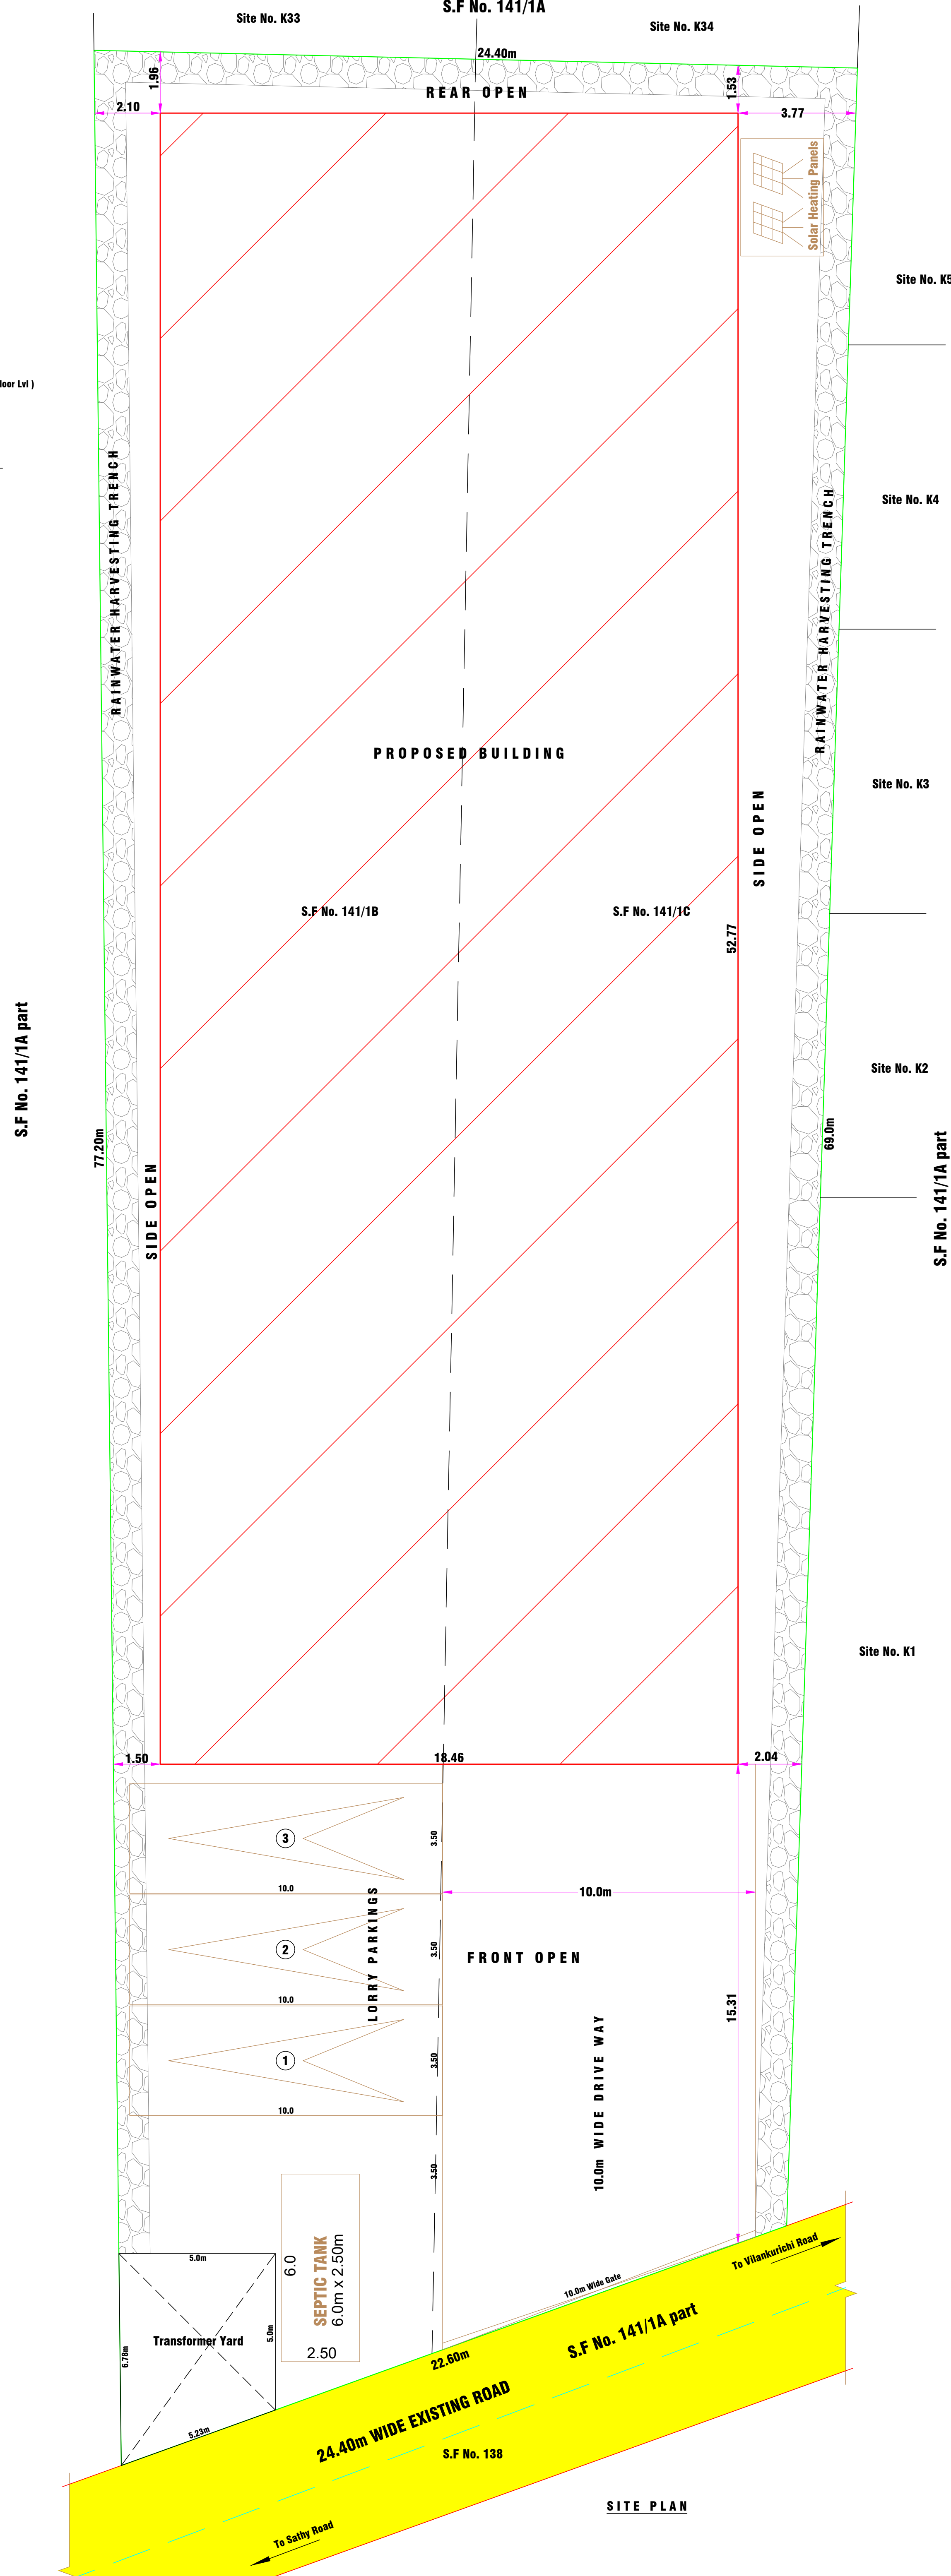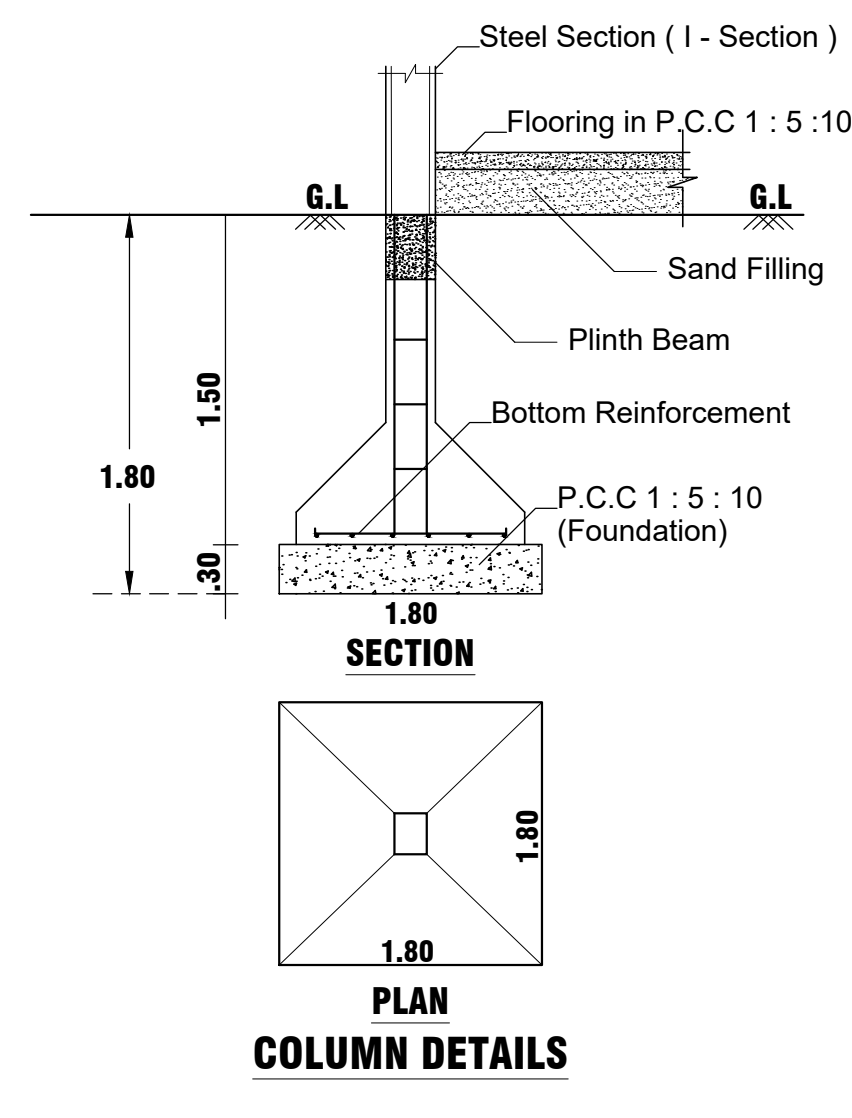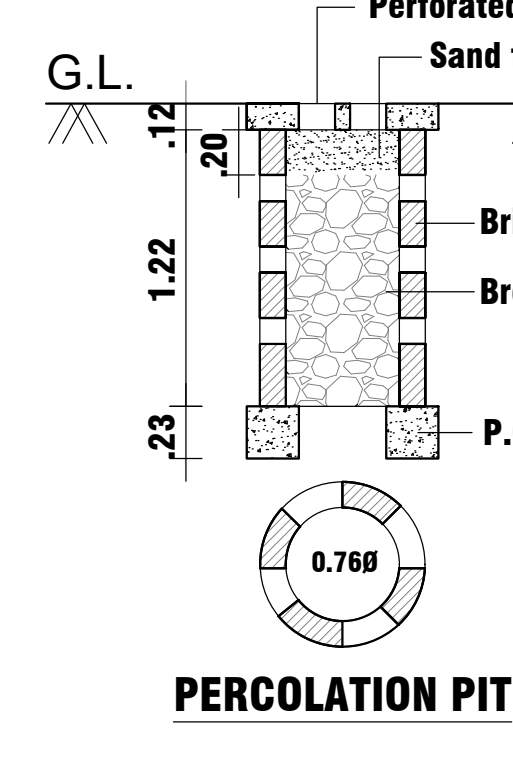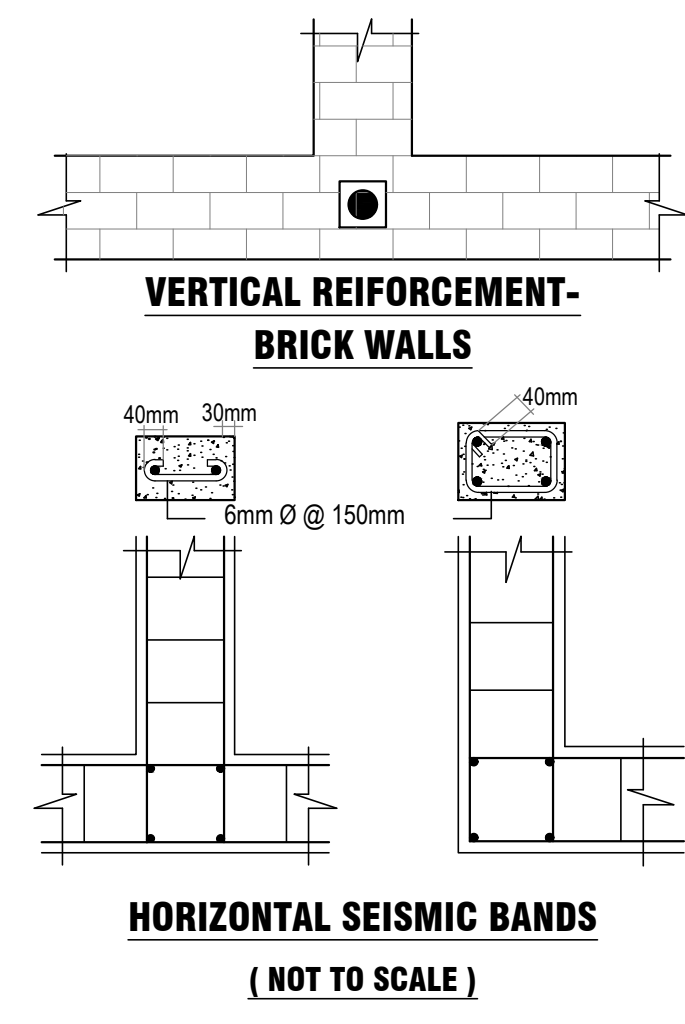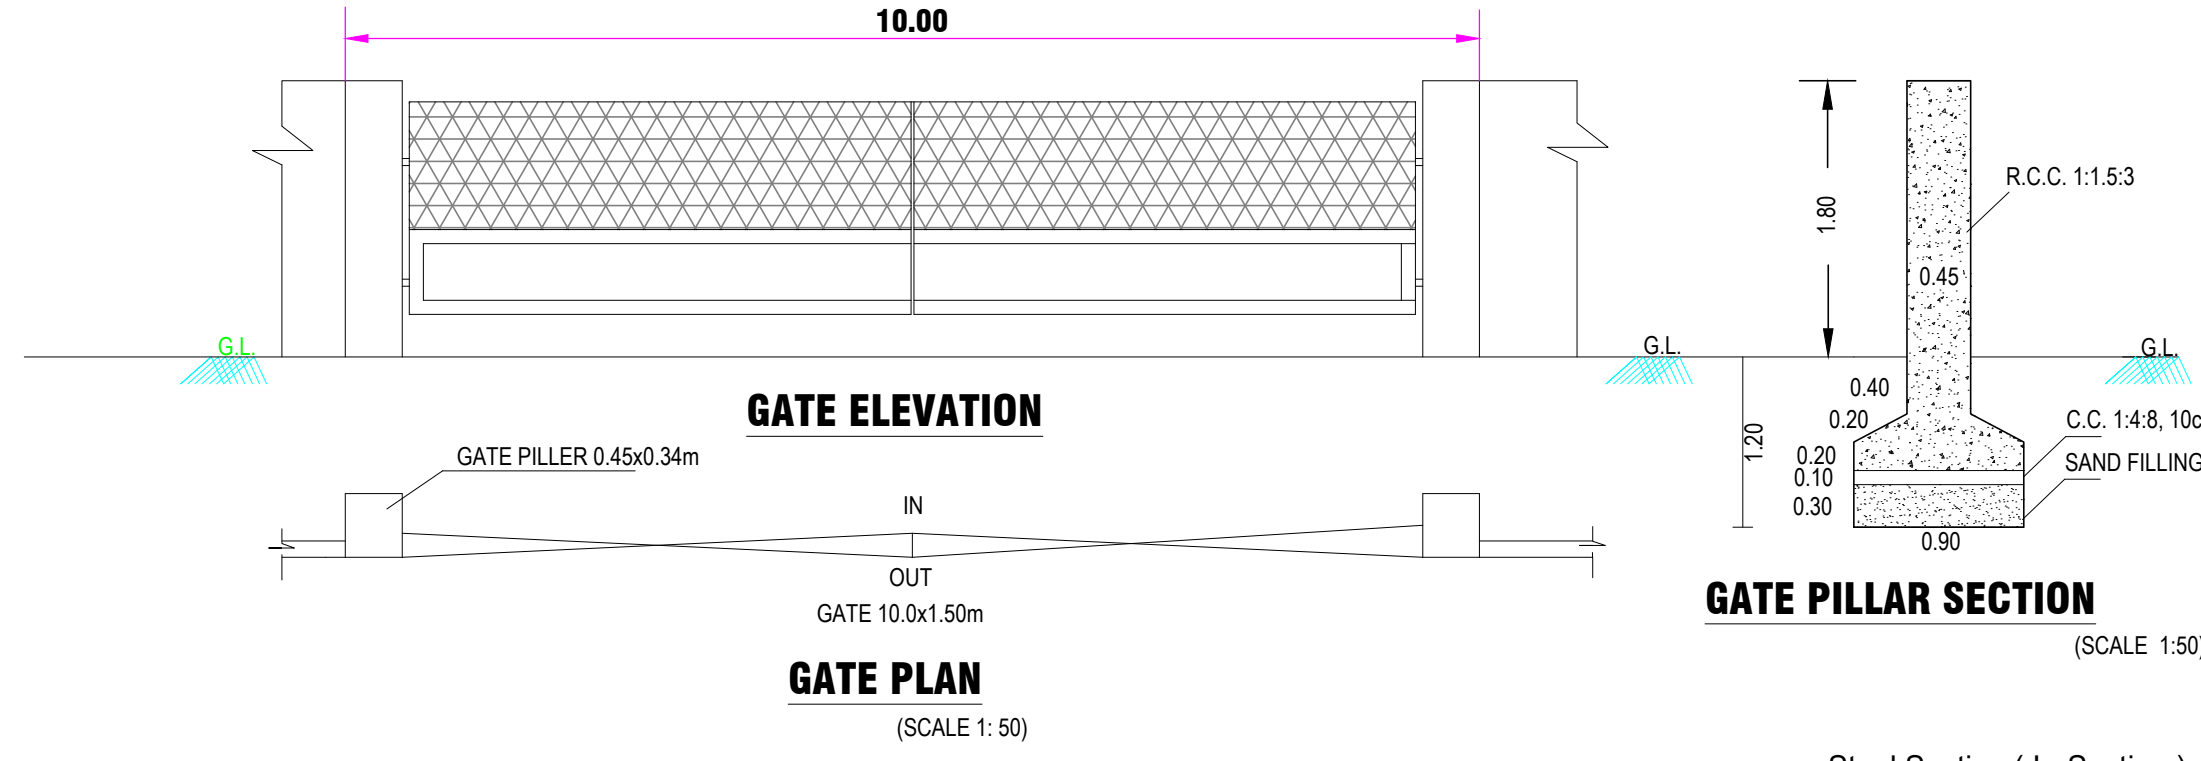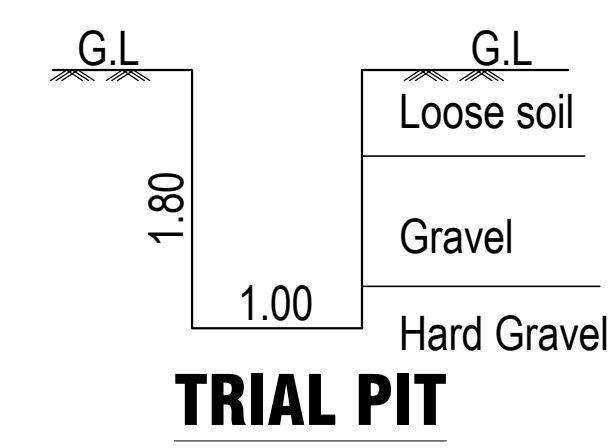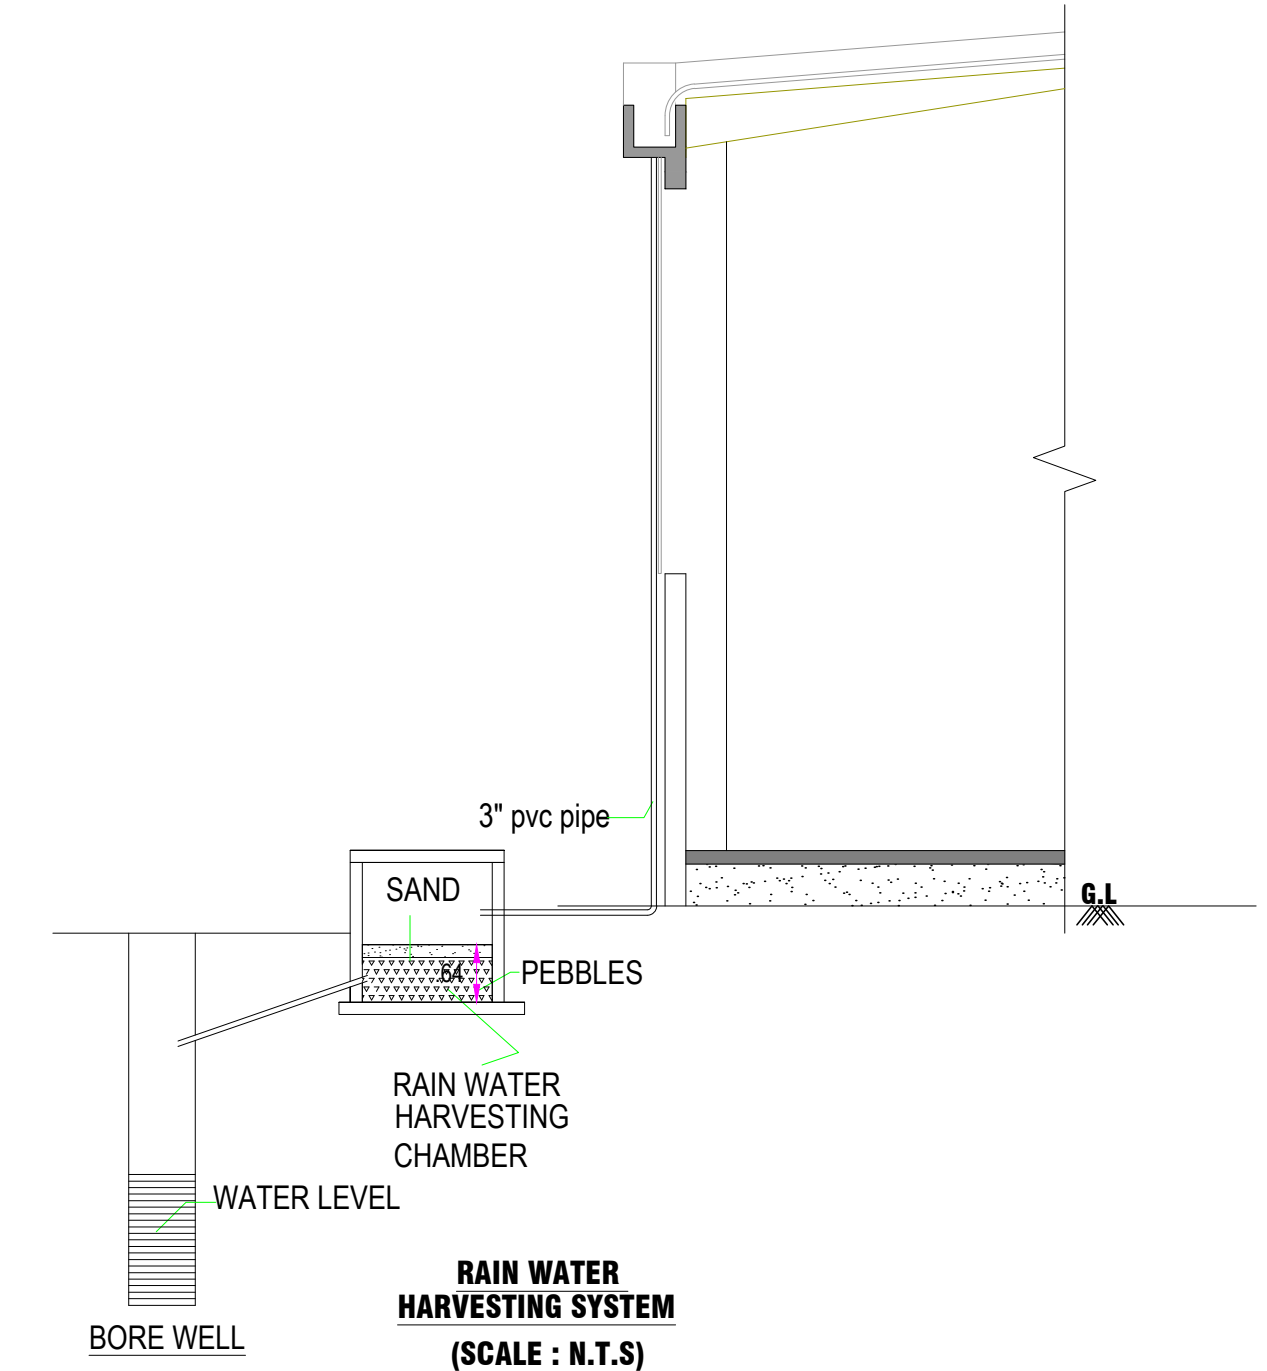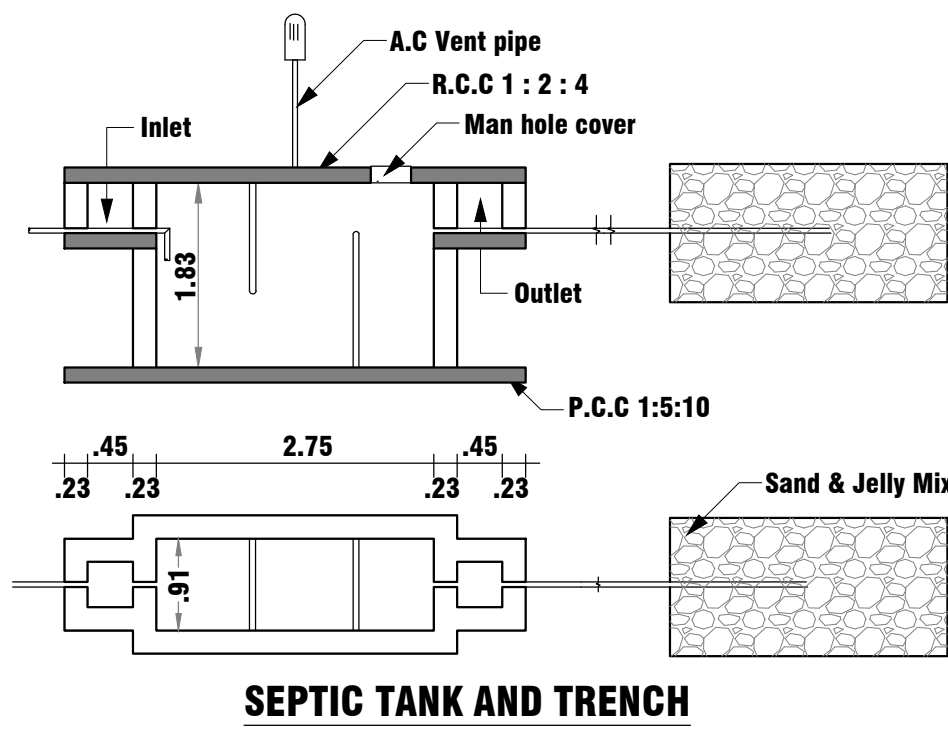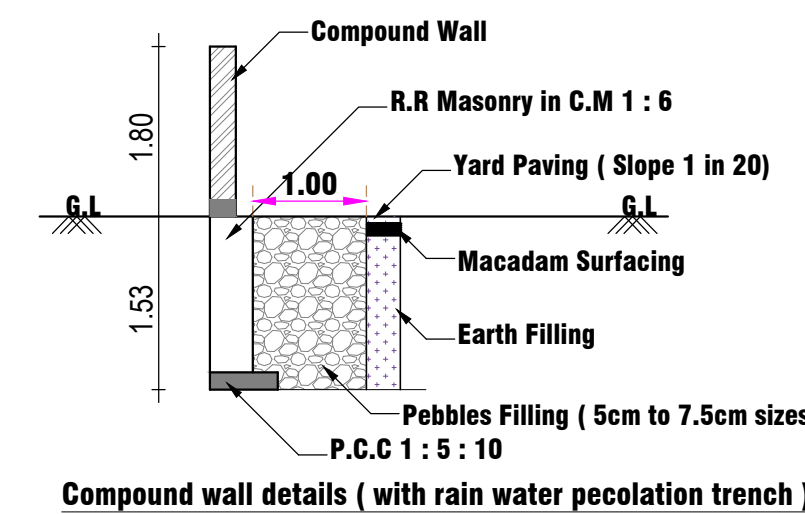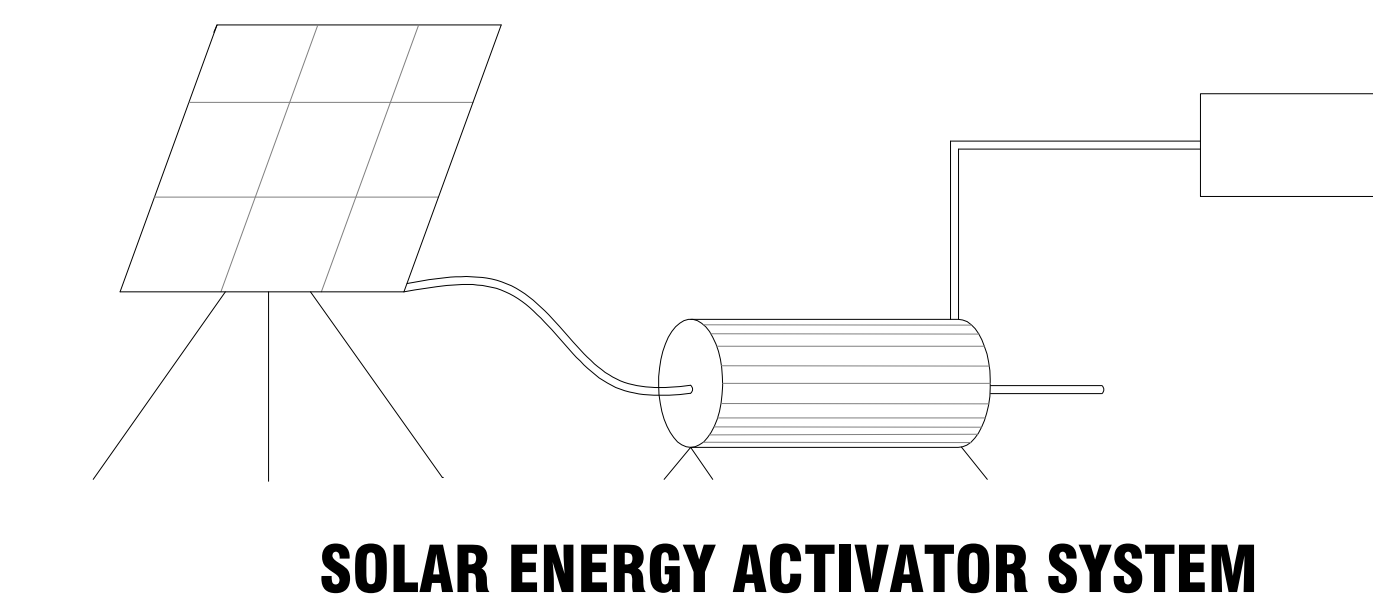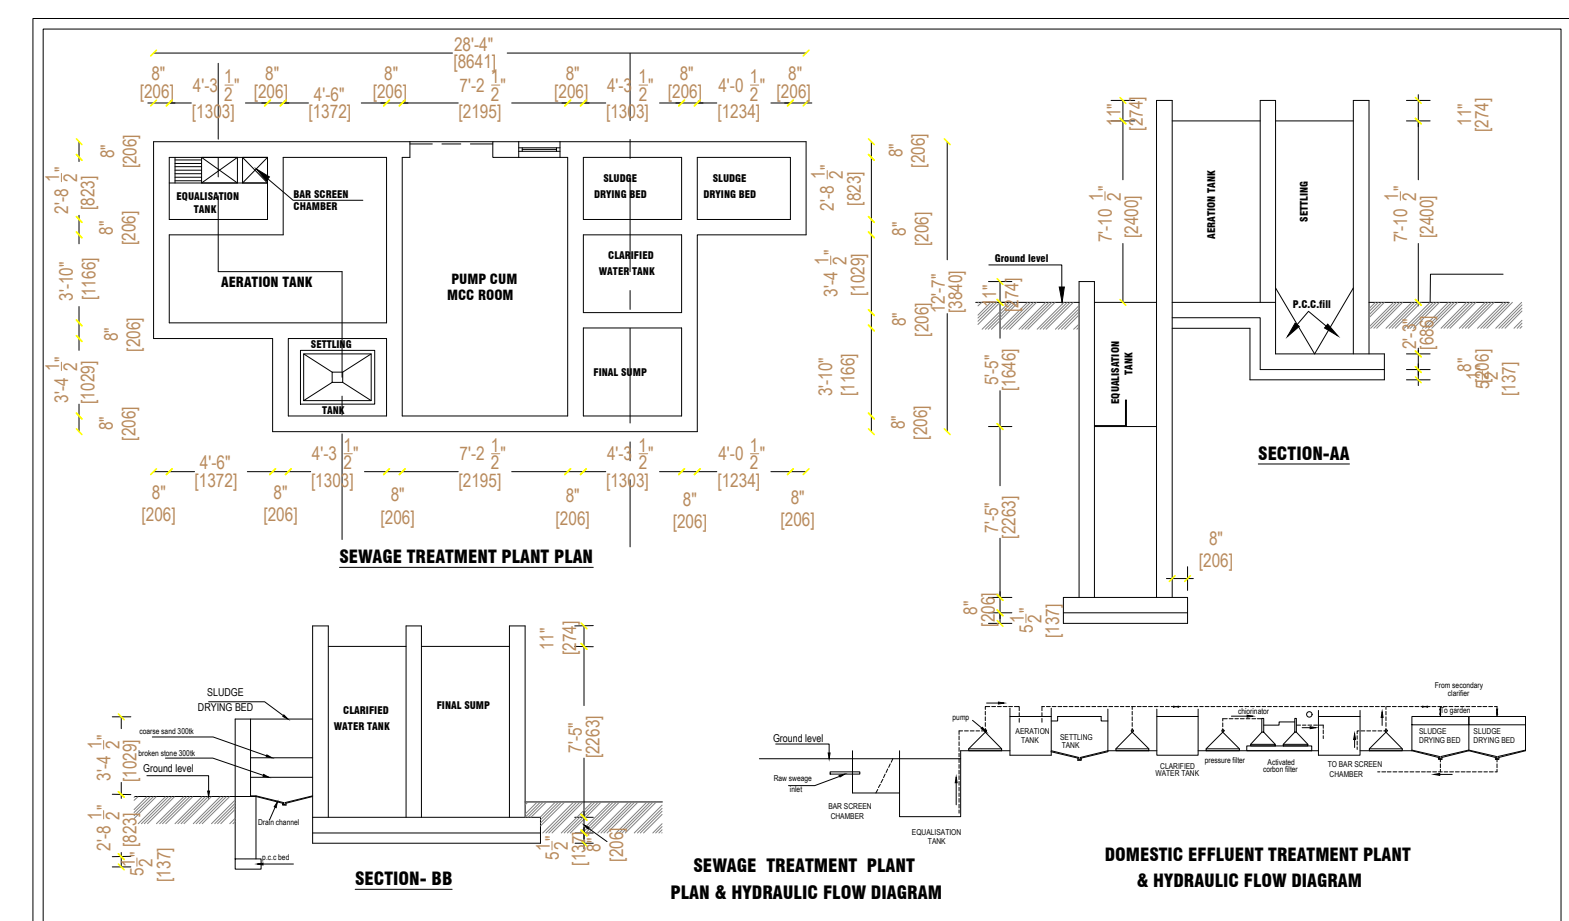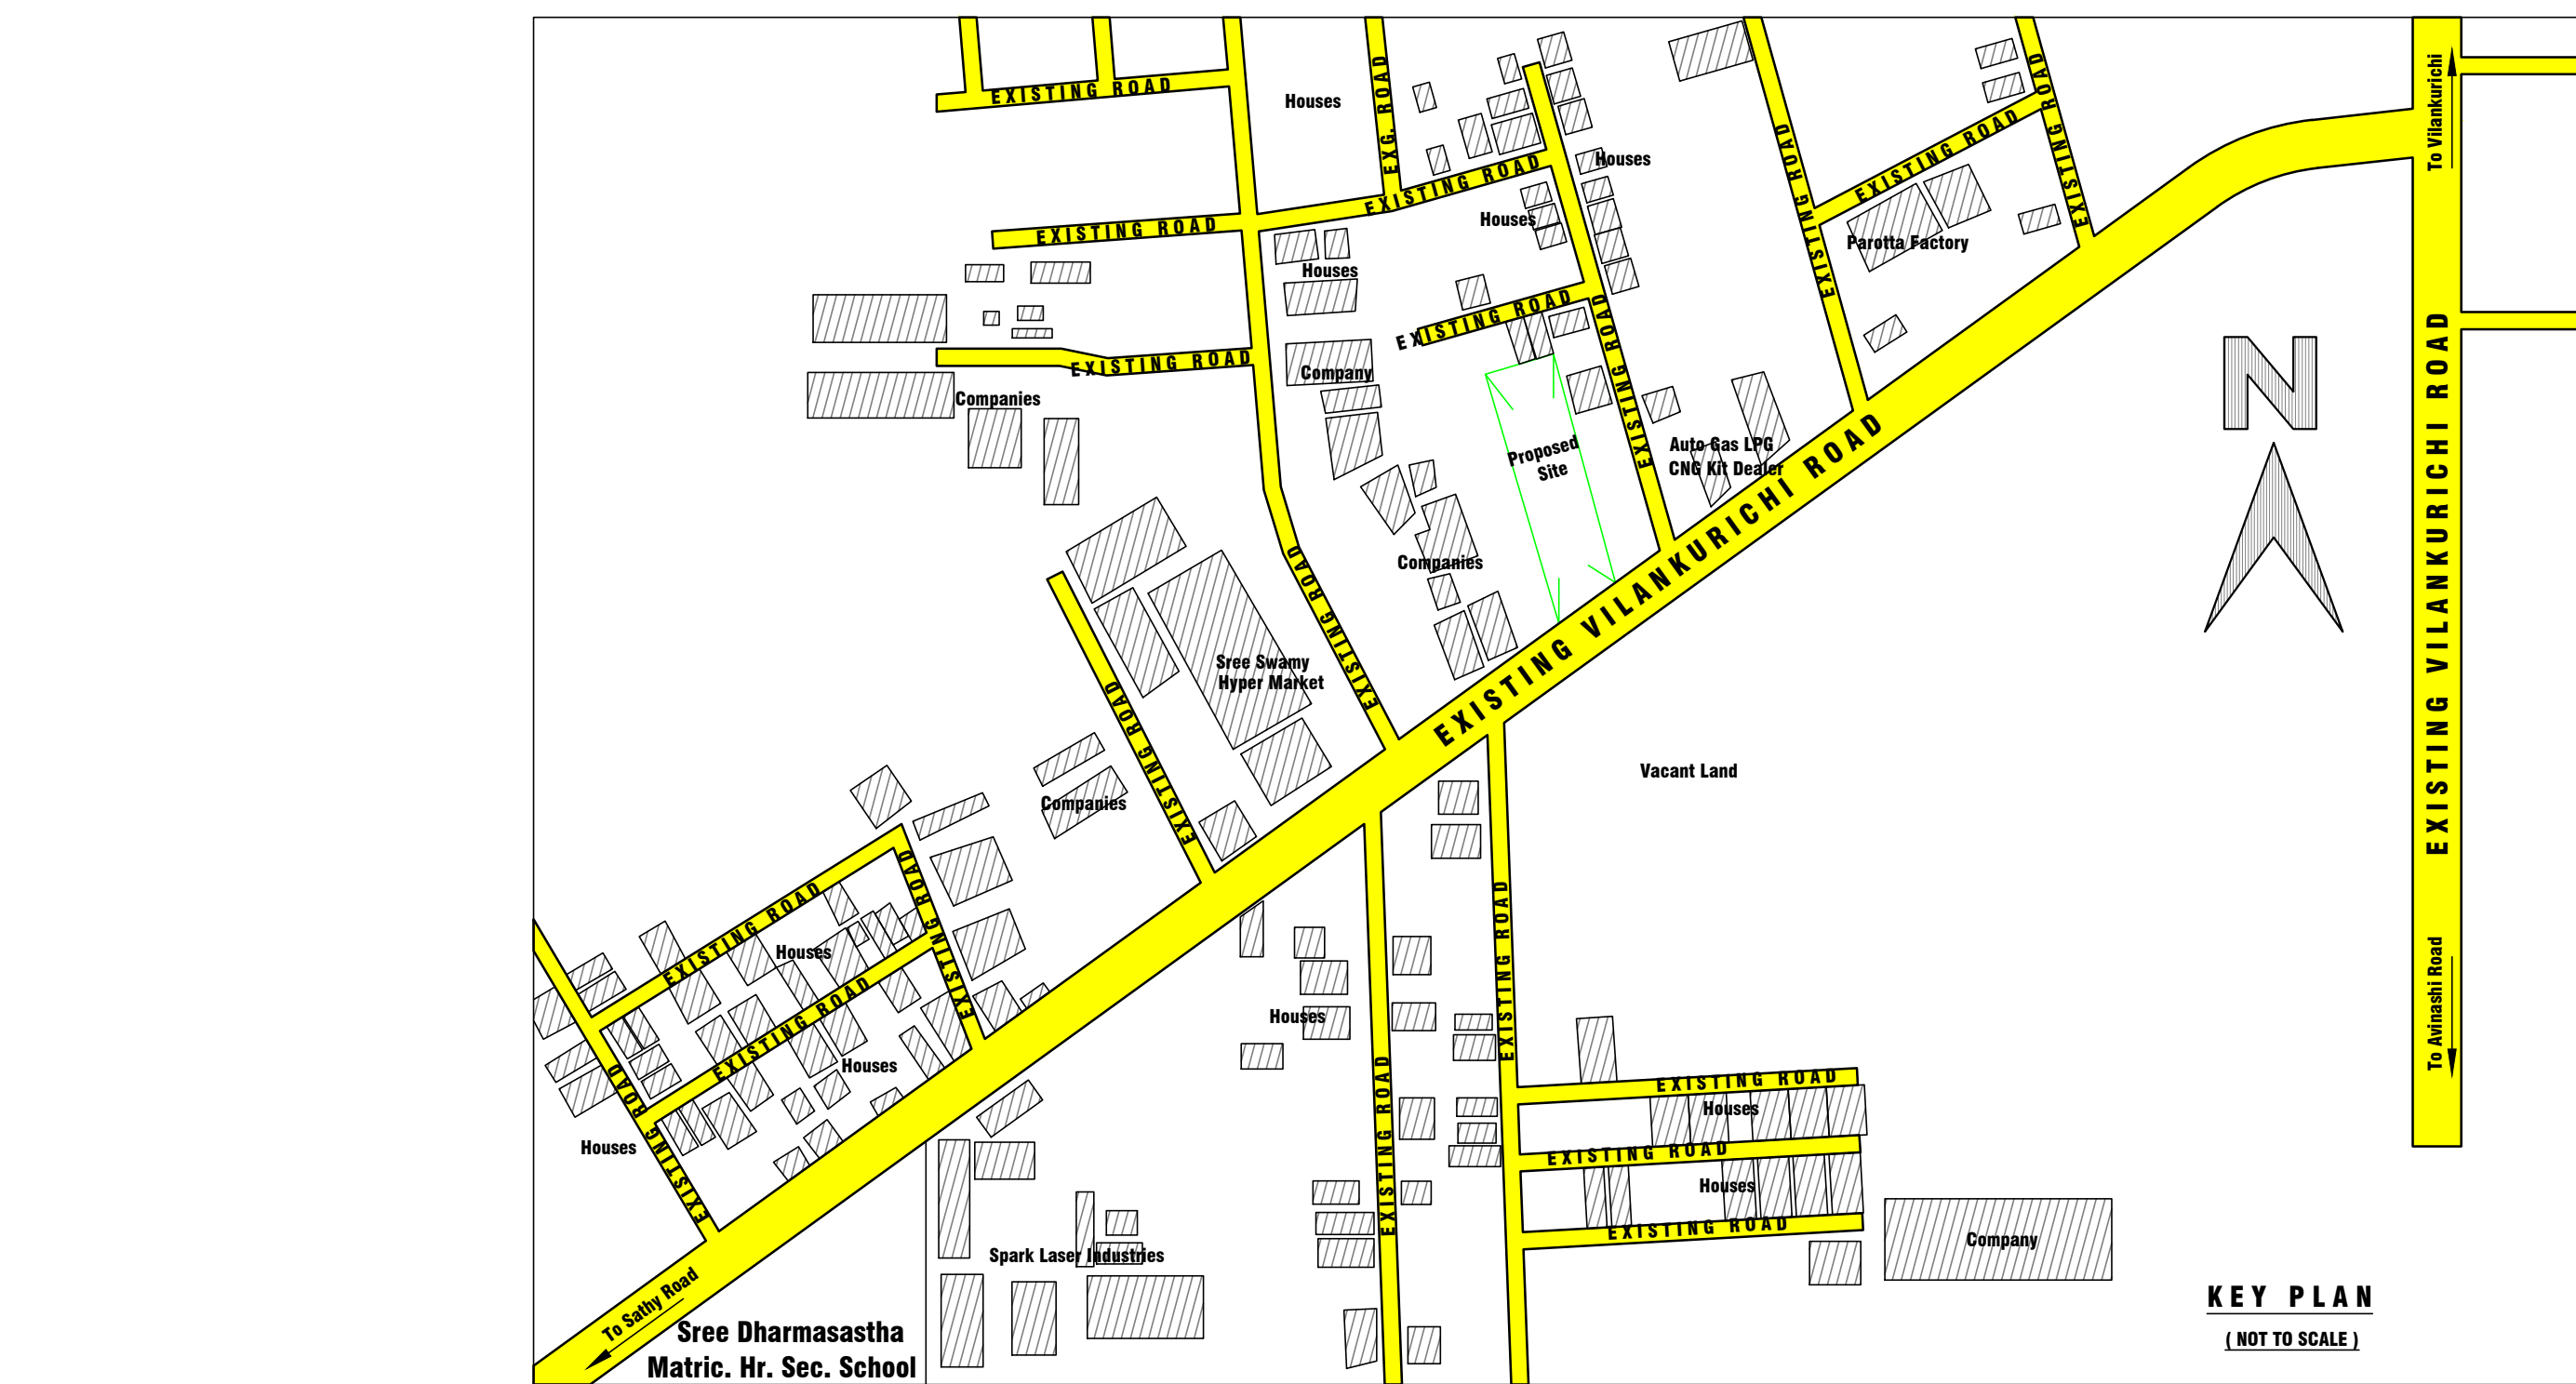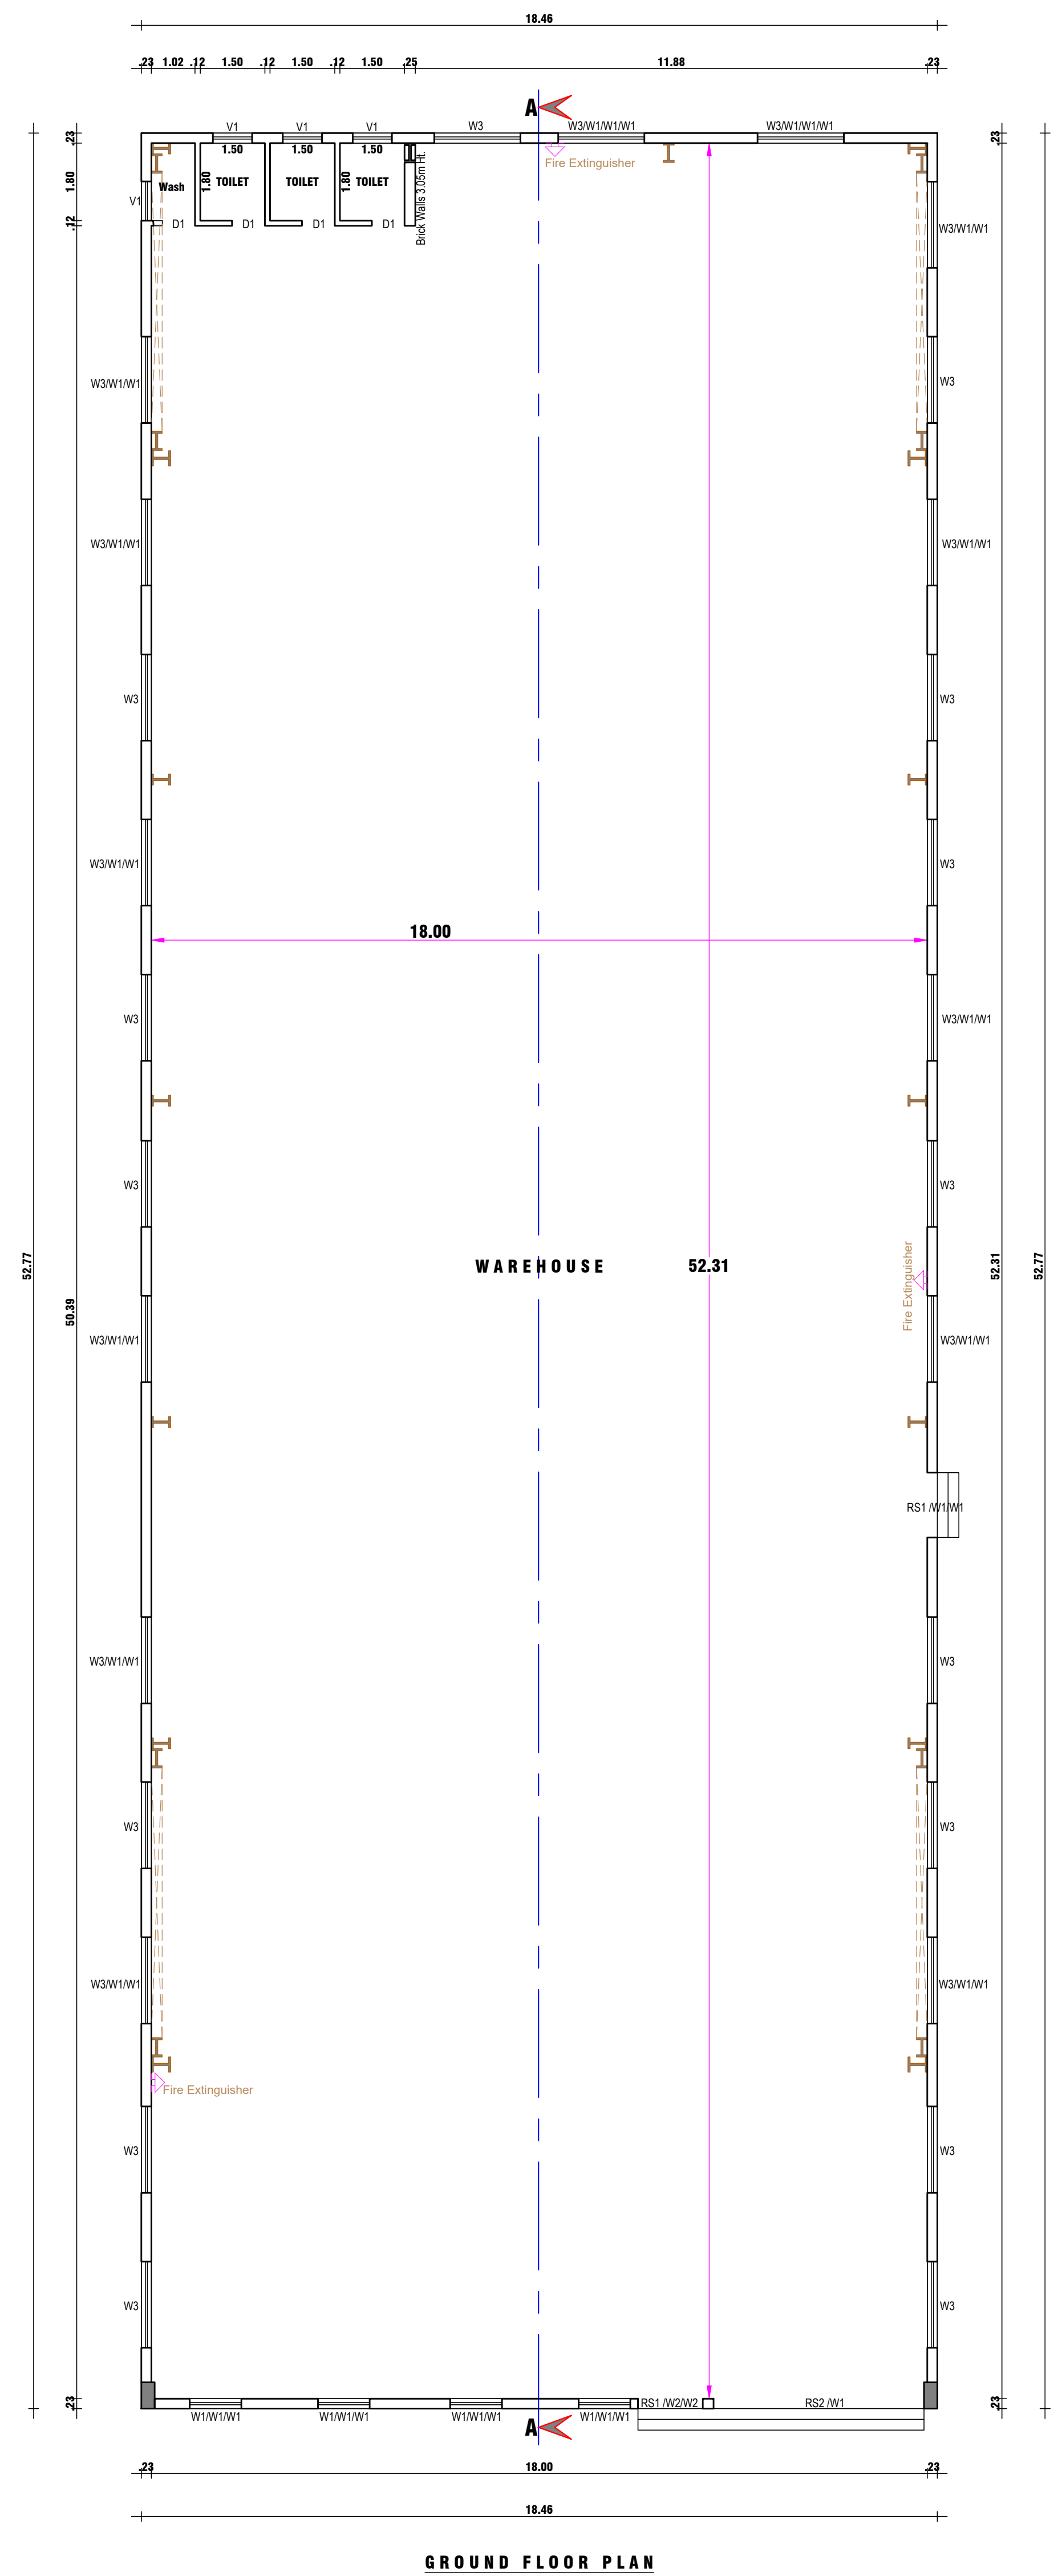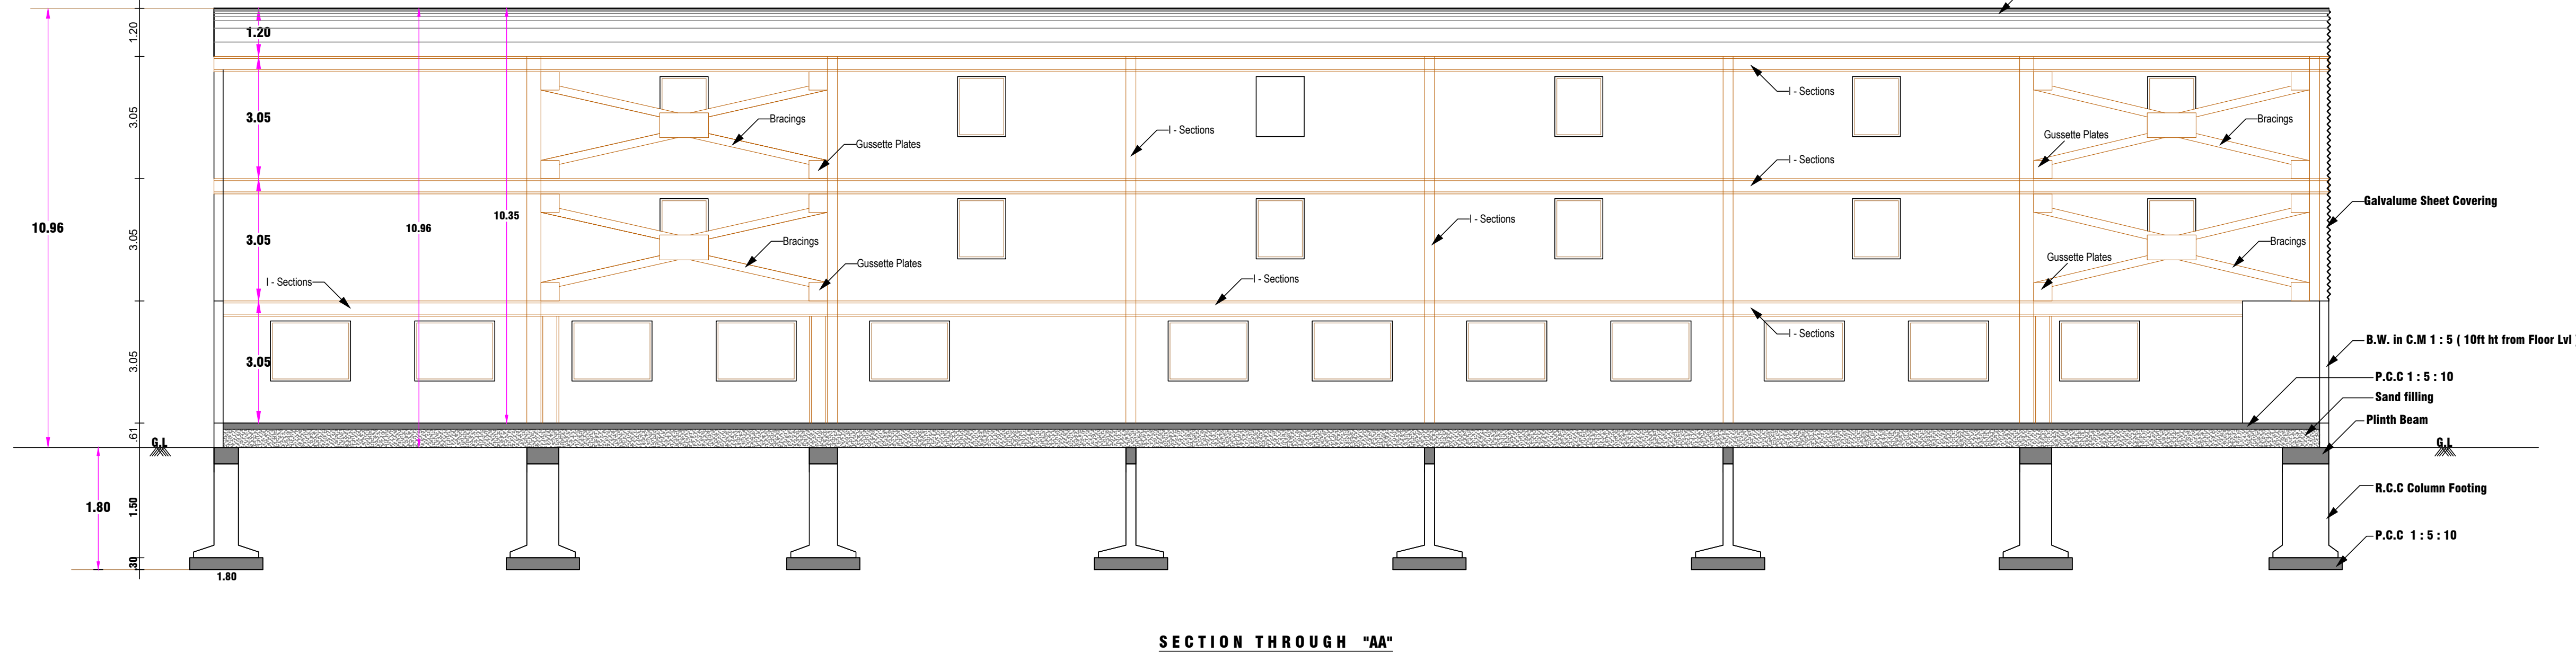

REVISED PLAN SHOWING THE EXISTING WAREHOUSE BUILDING

IN S.F No.141/1B & 141/1C OF VILANKURICHI VILLAGE, COIMBATORE -

- CORPORATION, COIMBATORE LOCAL PLANNING AUTHORITY,

COIMBATORE NORTH TALUK, COIMBATORE DISTRICT.

SCALE 1 : 100

ALL DIMENSIONS ARE IN METERS

Online Application No. : SWP/BPA/044518/2023

LP / C.L.P.A. No. : 13 / 2021

P.P. No. : 08 / 2024

(Old P.P. No. : 16 "A to E" / 2021 - Revised)

SITE AREA DETAILS

Area Of The Site (As per Patta) : 1692.00 Sq.m.

Area Of The Site (Superimposed Area) : 1665.72 Sq.m.

EXISTING APPROVAL DETAILS

LP / C.L.P.A. No. : 13 / 2021

P.P. No. : 16 "A to E" / 2021

Commissioner - Coimbatore Corporation B.L. No. : BL / 0296 / 2021 / MH2 / E

Building Area : 1044.43 Sq.m.

REVISED BUILDING AREA DETAILS

Description	FSI Area Sq.m.	Non FSI Area Sq.m.	Total Area Sq.m.
Ground Floor	974.13	0.00	974.13

JOINERY DETAILS

RS1 Rolling Shutters	1.50 X 2.55	W1 Window	1.20 X 1.50
RS2 Rolling Shutters	4.88 X 2.55	W2 Window	0.76 X 2.00
D1 Door	0.76 X 2.10	W3 Window	2.00 X 1.50
		V1 Ventilator	0.91 X 0.61

PARKING DETAILS

Parking Type	Required Parking	Provided Parking
Lorry Parking	3	3
Car Parking	0	0
Two Wheeler Parking	0	0

F.S.I DETAILS

Occupancy	Area Type	Roof Width	Permissible	Provided
Warehouse	Others	22.80m	< = 2.0	0.58

REFERENCE

PROPOSED SITE

PROPOSED BUILDING

EXISTING ROAD

M. A. Nimala
M. A. Banadik

Applicant / Owner

R. PRAKASH A.E., (Structural)
LPA/SC/SG-1/19/RS/044
GK ASSOCIATES
No. 403, 100 FEET ROAD, SANDHURJAN
COIMBATORE - 441 011
PHONE : 0422-4230044, 97953 40046

Registered Construction Engineer

Dr. G. S. VENKATASUBRAMAN,
P.L.D., A.E., (Structural), P.E.C. Engg. (PPE),
MSTE, 4th Street E.A.M.C.P. IV,
Consulting Structural Engineer, Professional Engineer,
Chartered Civil Engineer & Appointed Valuer
33, M.A. Palanichamy Street,
K.K. Puram, Coimbatore - 641 008.

Registered Structural Engineer

Er. M. Raja Venkadachalam B.E.,
Consulting Civil Engineer & Registered Engineer (CE - 5),
Coimbatore Corporation - Gr. 1-042/2019
Consultation LPA/RE/08-01/RS/012
No. 44-1, Subiksham Paradise apartments, Kanuru Road,
Near Chauru Vihar Bhawan, Kanuru P.O.,
Bareilly University P.O., Coimbatore - 64 1045.
Mobile : +91 9449877300 Email : m.rvj2019@gmail.com

Registered Engineer

Eight ways to know a piece of land before you pay for it.

This report covers one part of the picture. These cover the rest, drawn from the same government records, for any property in Tamil Nadu.

LandLens One

Ask anything about a property and get an answer grounded in live government records, with the sources shown.

[/landlens/one](#)



Verify My Land

Every record check run on one property and returned as a single report.

[/landlens/verify-my-land](#)



Legal Opinion

An advocate's written opinion on the title, built on the records we pull for it.

[/landlens](#)



One Map

Every layer on one map: the parcel, its boundary, zoning, water bodies and what sits around it.

[/landlens/one/map](#)



PriceMap

What land actually changed hands for around this plot, taken from the registered deeds.

[/landlens/pricemap](#)



Build Scope

What you are allowed to build here: floor space, height, coverage and setbacks.

[/landlens/build-scope](#)



Property Tracker

Watch a property and hear about it when something new is registered against it.

[/landlens/property-tracker](#)



Deal Room

Run the transaction in one place: documents, stamping, signatures and the parties.

[/landlens/deal-room](#)



Twenty-four checks you can run yourself, at no cost.

Records and verification

The registers themselves, read for you.

Encumbrance Certificate

Patta and Chitta

Field Measurement Sketch

EC Analyzer

Bank charge check

Court case search

Seller background check

Approval check by survey

Value and duty

What it is worth and what it costs to register.

Guideline value by street

Guideline value by survey

Stamp duty and registration fees

Capital gains

Floor space index

Area unit converter

Zoning and land use

What the plan says can happen on this land.

Land use zone finder

CMDA land use check

Coastal regulation zone

Master plan check

Water bodies finder

Airport height clearance

Registers and directories

Who holds it, and which office keeps the record.

Find your registering office

Temple property check

Waqf property check

RERA register



Every free tool
/tools



Services we run
for you
/services



The LandLens
suite
/landlens/one



Every claim in this document traces back to a government record.

Legal opinions, due diligence and title verification

Building plan, layout and sub-division approvals

Completion and occupancy certificates, regularisation

Escrow, negotiation and NRI property management

Land survey, soil testing, architecture and construction

Verified RealEstate
3/350/2 Mettukuppam,
OMR Thoraipakkam,
Chennai 600 097, India
hello@verified.realestate
+91 9996 12 9996

Prepared from the registers named on the page each finding sits on. Where a register could not be read, this document says so in its place rather than leaving the gap to be read as a clean result.

