

PP

APPROVAL RECORD

Planning Permission

Namakkal

Coimbatore district, Tamil Nadu

APPROVAL TYPE

Building Plan

ISSUING AUTHORITY

DTCP

The approval as the planning authority issued it, reproduced in full behind this page.

An approval speaks to what was sanctioned, not to what was built. Completion is a separate record.

COLOUR INDEX	SCALE- 1:100
--------------	--------------

BOUNDARY - BLACK

ROAD - GREEN


ALL DIMENSIONS ARE IN METER

1. FOUNDATION - ISOLATED FOUNDATION 1:2:4
2. BRICK WORK IN C.M. 1:5 MIX
3. PLASTERING IN C.M. 1:3 MIX
4. ALL R.C.C. WORK IN C.C. 1:2:4 MIX (M25)
5. FLOORING CONCRETE IN C.C. 1:4:8 MIX
6. FLOOR FINISHING WITH MOSAIC TILES
7. JOINERIES IN COUNTRY WOOD
8. FINISHING WITH COLOUR WASH

For CASA GRANDE COIMBATORE LLP
S.N.R.
Authorised Signatory

Dr. J. SURESH, M.E., M.E., Ph.D.
Structural Engineer
Plot No. 555, VGP Layout, Malai Street,
Uthand, Chennai - 600 119.
Reg. No. SE/GR-1/19/02/002
Reg. No. SSE200502015
Reg. No. COU201/SE/GR-1/2009/06/002

K.P. LENIN, B.Arch.,
Registered Architect,
C.A. No. CA/2009/45680
Regd. No: CGLRGN/RA/Gr-I/2019/07/021
#12A, Roomspace "The Village"
Pillayar Kovil Street, Thalambur,
Chennai - 600 130.
Ph: 75500 55541
Email: architectlenin@yahoo.com

 

PLAN SHOWING THE PROPOSED NON HIGH RISE RESIDENTIAL BUILDING CONSISTS OF STILT +5 UPPER FLOORS WITH 144 DWELLING UNITS (CLUB HOUSE PARTLY IN FIRST FLOOR), PODIUM ON FIRST FLOOR LEVEL COMPRISED IN S.NOs : 398/2A2, 444/3A & 444/6 OF KEERANATHAM VILLAGE AND PANCHAYAT, ANNUR TALUK, COIMBATORE DISTRICT.

SCHEDULE OF JOINERY		
TYPE	DESCRIPTION	SIZE
M0	MAIN DOOR	1.05x2.15
L0	LIFT DOOR	0.80x2.10
S0	SLIDING DOOR	1.00x2.10
T	TOILET DOOR	0.80x2.10
D1	DOOR	0.80x2.10
D2	DOOR	0.75x2.10
F00001	FRENCH DOOR	0.80x2.10
F00002	FRENCH DOOR	1.00x2.10
F00	FRENCH DOOR	1.00x2.10
C01	CORNER	1.10x2.10
C02	CORNER	0.80x2.10
C03	CORNER DOOR	1.00x2.10
W01	WINDOW	1.00x2.10
W02	WINDOW	1.00x1.70
W03	WINDOW	1.00x1.70
W04	WINDOW	1.00x1.70
W05	WINDOW	0.80x1.70
W06	WINDOW	1.10x1.70
W07	WINDOW	0.80x1.70
W08	WINDOW	0.80x1.70
TERRACE FLOOR PLAN

COLOUR INDEX SCALE: 1:100

PROPOSED - RED

BOUNDARY - BLACK

ROAD - GREEN



ALL DIMENSIONS ARE IN METER

SPECIFICATION:

1. FOUNDATION - ISOLATED FOUNDATION 1:2:4
2. BRICK WORK IN C.M. 1:5 MIX
3. PLASTERING IN C.M. 1:3 MIX
4. ALL R.C.C. WORK IN C.C. 1:2:4 MIX (M25)
5. FLOORING CONCRETE IN C.C. 1:4:8 MIX
6. FLOOR FINISHING WITH MOSAIC TILES
7. JOINERIES IN COUNTRY WOOD
8. FINISHING WITH COLOUR WASH

OWNER'S SIGNATURE


For CASA GRANDE COIMBATORE LLP
S.M.
 Authorised Signatory

SIGNATURE OF STRUCTURAL ENGINEER

Dr. J. SURESH, M.E., M.B.E., Ph.D.
 Structural Engineer
 Reg. No. 92/2014/2015 (Structural)
 Uthirakal, Chennai - 600 035.
 Mob. No. 987 981 1911/1912
 Reg. No. A0510000213
 Reg. No. COIMBATORE 02/19/1/2019/181/182

SIGNATURE OF ARCHITECT

K.P. Lenin
 K.P. LENIN, B.Arch.,
 Registered Architect
 C.A. No. CA/2004/45680
 DTPC Regd. No. COIMBATORE-150-12015/07821
 #12A, Roomscape "The Village"
 Chennai - 600 006
 Ph: 70000 00041
 Email: architectlenin@yahoo.com

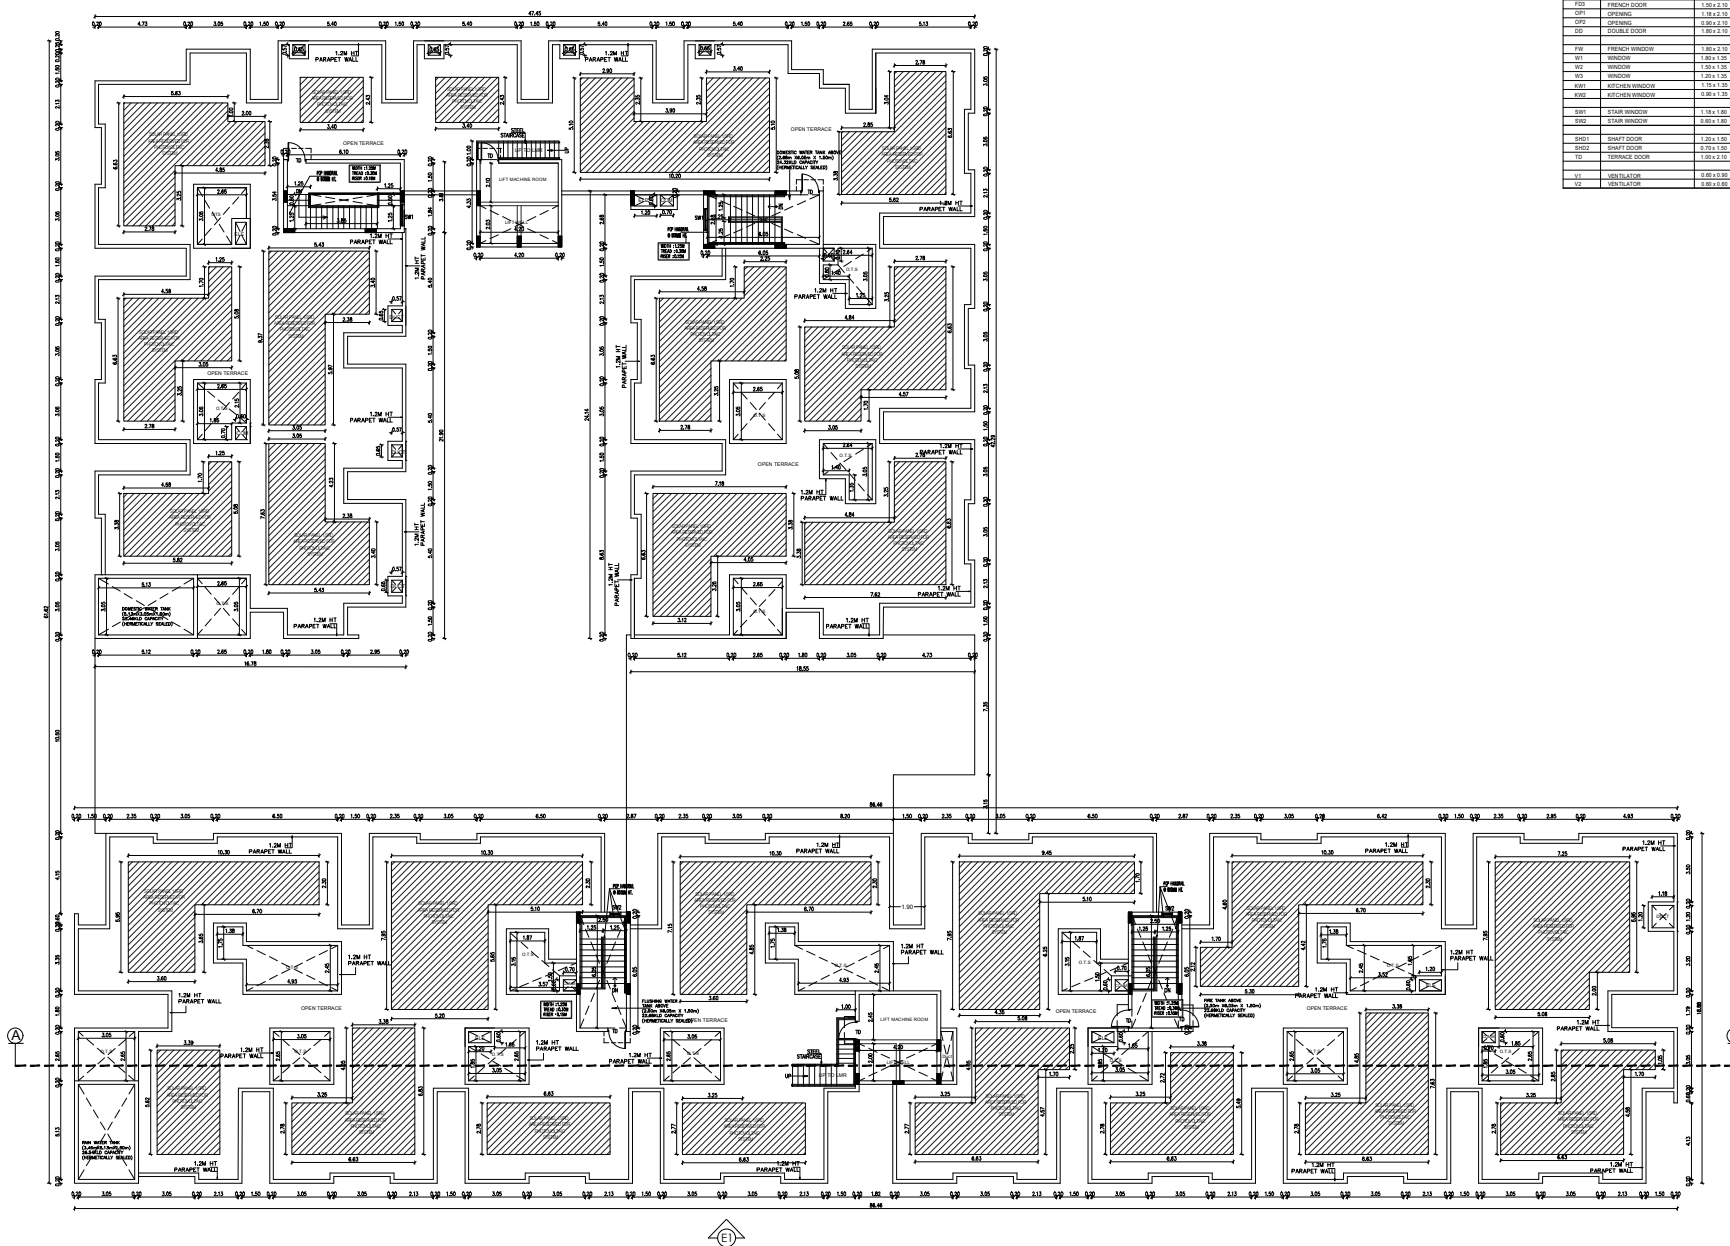

TERRACE FLOOR PLAN

TYPICAL FLOOR PLAN
(3RD,4TH, 5TH)

SPECIFICATION:

- OWNER'S SIGNATURE

S.N.N.
Authorised Signatory

Dr. J. SURESH, M.E., M.E., Ph.D.
Structural Engineer
Plot No. 555, VGP Layout, Mullai Street,
Uthand, Chennai - 600 125.
Reg. No. SE/GH/E/29/02/003
Reg. No. KSE/00082019
Reg. No. CGR/28/SE/GH-4/2019/06/012


K.P. LENIN, B.Arch.,
Registered Architect,
C.A. No. CA/2009/45680
Regd. No: CO/LRG/RA/G-1/2019/07021
#12A, Roomscape "The Village"
Pillayar Kovil Street, Thalambur,
Chennai - 600 100.
Ph: 76500 55641
Email: architectlenin@yahoo.com



SECOND FLOOR PLAN

SPECIFICATION:

- OWNER'S SIGNATURE

For CASA GRANDE COIMBATORE LLP

228

Dr. J. SURESH, M.E., M.E., Ph.D.
Structural Engineer
Plot No. 555, VGP Layout, Multistreet,
Uthandi, Chennai - 600 128.
Reg. No. SE/GR-1/19/62/003
Reg. No. ESE/000042019
Reg. No. COLRGN/SE/GR-1/2019/06/012


K.P. LENIN, B.Arch.,
Registered Architect,
C.A. No. CA/2009/45680
DTPC Regd. No: CGLRGN/RA/Gc/1019/07021
#12A, Roomscape "The Village"
Pillayar Kovil Street, Thalambur,
Chennai - 600 130.
Ph: 75500 55541
Email: architectlenin@yahoo.com

SECOND FLOOR PLAN

FIRST FLOOR PLAN


SPECIFICATION:

- OWNER'S SIGNATURE

SIGNATURE OF STRUCTURAL ENGINEER

SIGNATURE OF ARCHITECT

FIRST FLOOR PLAN

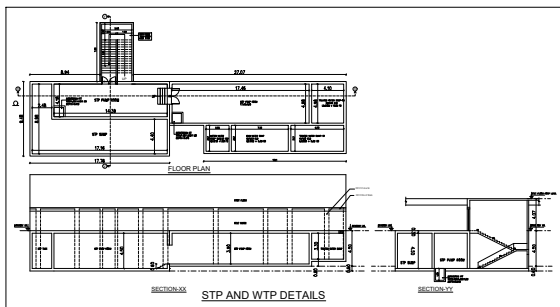

FLOOR NAME	FSI AREA IN Sq m	Non FSI AREA IN Sq m	Total Built up area Excluding Deductions	OTS AND DUCT	Total Built up area Including Deductions	DWELLING UNITS
STP/WTP PUMP ROOM	195.42		195.42		195.42	
STILT FLOOR	106.38	3583.66	3690.04		3690.04	
FIRST FLOOR	2318.73		2318.73	477.306	2796.036	28
CLUB HOUSE	294.53		294.53	14.197	308.727	
SECOND FLOOR	2416.86		2416.86	182.78	2599.64	29
THIRD FLOOR	2416.86		2416.86	182.78	2599.64	29
FOURTH FLOOR	2416.86		2416.86	182.78	2599.64	29
FIFTH FLOOR	2416.86		2416.86	182.78	2599.64	29
TERRACE FLOOR		127.86	127.86		127.86	
SECURITY CABIN		5.75	5.75		5.75	
GRAND TOTAL	12585.33	3717.27	16302.60	1222.62	17525.22	144

AREA STATEMENT		
TOTAL LAND AREA	SQ.M	
AS PER PATTA	5678.00	
AS PER DOCUMENT	5672.98	
EXISTING ACCESS ROAD AREA TO BE GIFTED	04.00	
LAND EXTENT TAKEN FOR FSI AFTER DEDUCTING EXISTING ACCESS ROAD AREA TO BE GIFTED	5574.98	
FSI	12585.33	2.257
	5574.98	
PLOT COVERAGE	2613.260	46.87%
	5574.98	

PARKING REQUIREMENT DETAILS			
PARKING CATEGORY	DWELLING UNIT NOS.	CARS	TWO WHEELER
AREA FROM 50-75 SQ.M	109	0	109
AREA FROM 75-100 SQ.M	29	15	29
PARKING STATEMENT			
REQUIRED		PROVIDED	
CAR PARKING	13	15	95
PHP PARKING (10% OF REQ.)	2		2
10% VISITOR'S PARKING			
CAR PARKING	17	97	
CLUB HOUSE PARKING	2		
TOTAL CAR PARKING	19	99	
TWO WHEELER PARKING	98		153
PHP TWO WHEELER PARKING	11		11
10% VISITOR'S PARKING	11		11
TOTAL TWO WHEELER PARKING	120		175

UNIT WISE CAR PARKING REQUIRED STATEMENT					
FLOOR NAME	UNIT NO.	PLOTTH AREA	AREA FROM 50 TO 75 SQ.M	AREA FROM 75 SQ.M TO 100 SQ.M	DWELLING UNITS
			TWO WHEELER	TWO WHEELER	CAR
FIRST FLOOR	101	48.45			1
	102	48.45			1
	103	48.45			1
	104	48.45			1
	105	74.04	1		1
	106	74.04	1		1
	107	74.04	1		1
	108	48.45			1
	109	74.04	1		1
	110	48.45			1
	111	48.45			1
	112	74.04	1		1
	113	74.04	1		1
	114	74.04	1		1
	115	74.04	1		1
	117	74.04	1		1
	118	74.04	1	0.5	1
	119	97.71	2	0.5	0.5
	120	97.71	2	0.5	0.5
	SECOND FLOOR	201	48.45		
202		48.45			1
203		48.45			1
204		48.45			1
205		74.04	1		1
206		74.04	1		1
207		74.04	1		1
208		48.45			1
209		74.04	1		1
210		48.45			1
211		48.45			1
212		74.04	1		1
213		74.04	1		1
214		74.04	1		1
215		74.04	1		1
216		74.04	1		1
217		74.04	1		1
218		97.71	2	0.5	0.5
219		97.71	2	0.5	0.5
220		97.71	2	0.5	0.5
THIRD FLOOR	301	48.45			1
	302	48.45			1
	303	48.45			1
	304	48.45			1
	305	74.04	1		1
	306	74.04	1		1
	307	74.04	1		1
	308	48.45			1
	309	74.04	1		1
	310	48.45			1
	311	48.45			1
	312	74.04	1		1
	313	74.04	1		1
	314	74.04	1		1
	315	74.04	1		1
	316	74.04	1		1
	317	74.04	1		1
	318	97.71	2	0.5	0.5
	319	97.71	2	0.5	0.5
	320	97.71	2	0.5	0.5
FOURTH FLOOR	401	48.45			1
	402	48.45			1
	403	48.45			1
	404	48.45			1
	405	74.04	1		1
	406	74.04	1		1
	407	74.04	1		1
	408	48.45			1
	409	74.04	1		1
	410	48.45			1
	411	48.45			1
	412	74.04	1		1
	413	74.04	1		1
	414	74.04	1		1
	415	74.04	1		1
	416	74.04	1		1
	417	74.04	1		1
	418	97.71	2	0.5	0.5
	419	97.71	2	0.5	0.5
	420	97.71	2	0.5	0.5
FIFTH FLOOR	501	48.45			1
	502	48.45			1
	503	48.45			1
	504	48.45			1
	505	74.04	1		1
	506	74.04	1		1
	507	74.04	1		1
	508	48.45			1
	509	74.04	1		1
	510	48.45			1
	511	48.45			1
	512	74.04	1		1
	513	74.04	1		1
	514	74.04	1		1
	515	74.04	1		1
	516	74.04	1		1
	517	74.04	1		1
	518	97.71	2	0.5	0.5
	519	97.71	2	0.5	0.5
	520	97.71	2	0.5	0.5

Eight ways to know a piece of land before you pay for it.

This report covers one part of the picture. These cover the rest, drawn from the same government records, for any property in Tamil Nadu.

LandLens One

Ask anything about a property and get an answer grounded in live government records, with the sources shown.

[/landlens/one](#)



Verify My Land

Every record check run on one property and returned as a single report.

[/landlens/verify-my-land](#)



Legal Opinion

An advocate's written opinion on the title, built on the records we pull for it.

[/landlens](#)



One Map

Every layer on one map: the parcel, its boundary, zoning, water bodies and what sits around it.

[/landlens/one/map](#)



PriceMap

What land actually changed hands for around this plot, taken from the registered deeds.

[/landlens/pricemap](#)



Build Scope

What you are allowed to build here: floor space, height, coverage and setbacks.

[/landlens/build-scope](#)



Property Tracker

Watch a property and hear about it when something new is registered against it.

[/landlens/property-tracker](#)



Deal Room

Run the transaction in one place: documents, stamping, signatures and the parties.

[/landlens/deal-room](#)



Twenty-four checks you can run yourself, at no cost.

Records and verification

The registers themselves, read for you.

Encumbrance Certificate

Patta and Chitta

Field Measurement Sketch

EC Analyzer

Bank charge check

Court case search

Seller background check

Approval check by survey

Value and duty

What it is worth and what it costs to register.

Guideline value by street

Guideline value by survey

Stamp duty and registration fees

Capital gains

Floor space index

Area unit converter

Zoning and land use

What the plan says can happen on this land.

Land use zone finder

CMDA land use check

Coastal regulation zone

Master plan check

Water bodies finder

Airport height clearance

Registers and directories

Who holds it, and which office keeps the record.

Find your registering office

Temple property check

Waqf property check

RERA register



Every free tool
/tools



Services we run
for you
/services



The LandLens
suite
/landlens/one



Every claim in this document traces back to a government record.

Legal opinions, due diligence and title verification

Building plan, layout and sub-division approvals

Completion and occupancy certificates, regularisation

Escrow, negotiation and NRI property management

Land survey, soil testing, architecture and construction

Verified RealEstate
3/350/2 Mettukuppam,
OMR Thoraipakkam,
Chennai 600 097, India
hello@verified.realestate
+91 9996 12 9996

Prepared from the registers named on the page each finding sits on. Where a register could not be read, this document says so in its place rather than leaving the gap to be read as a clean result.

