



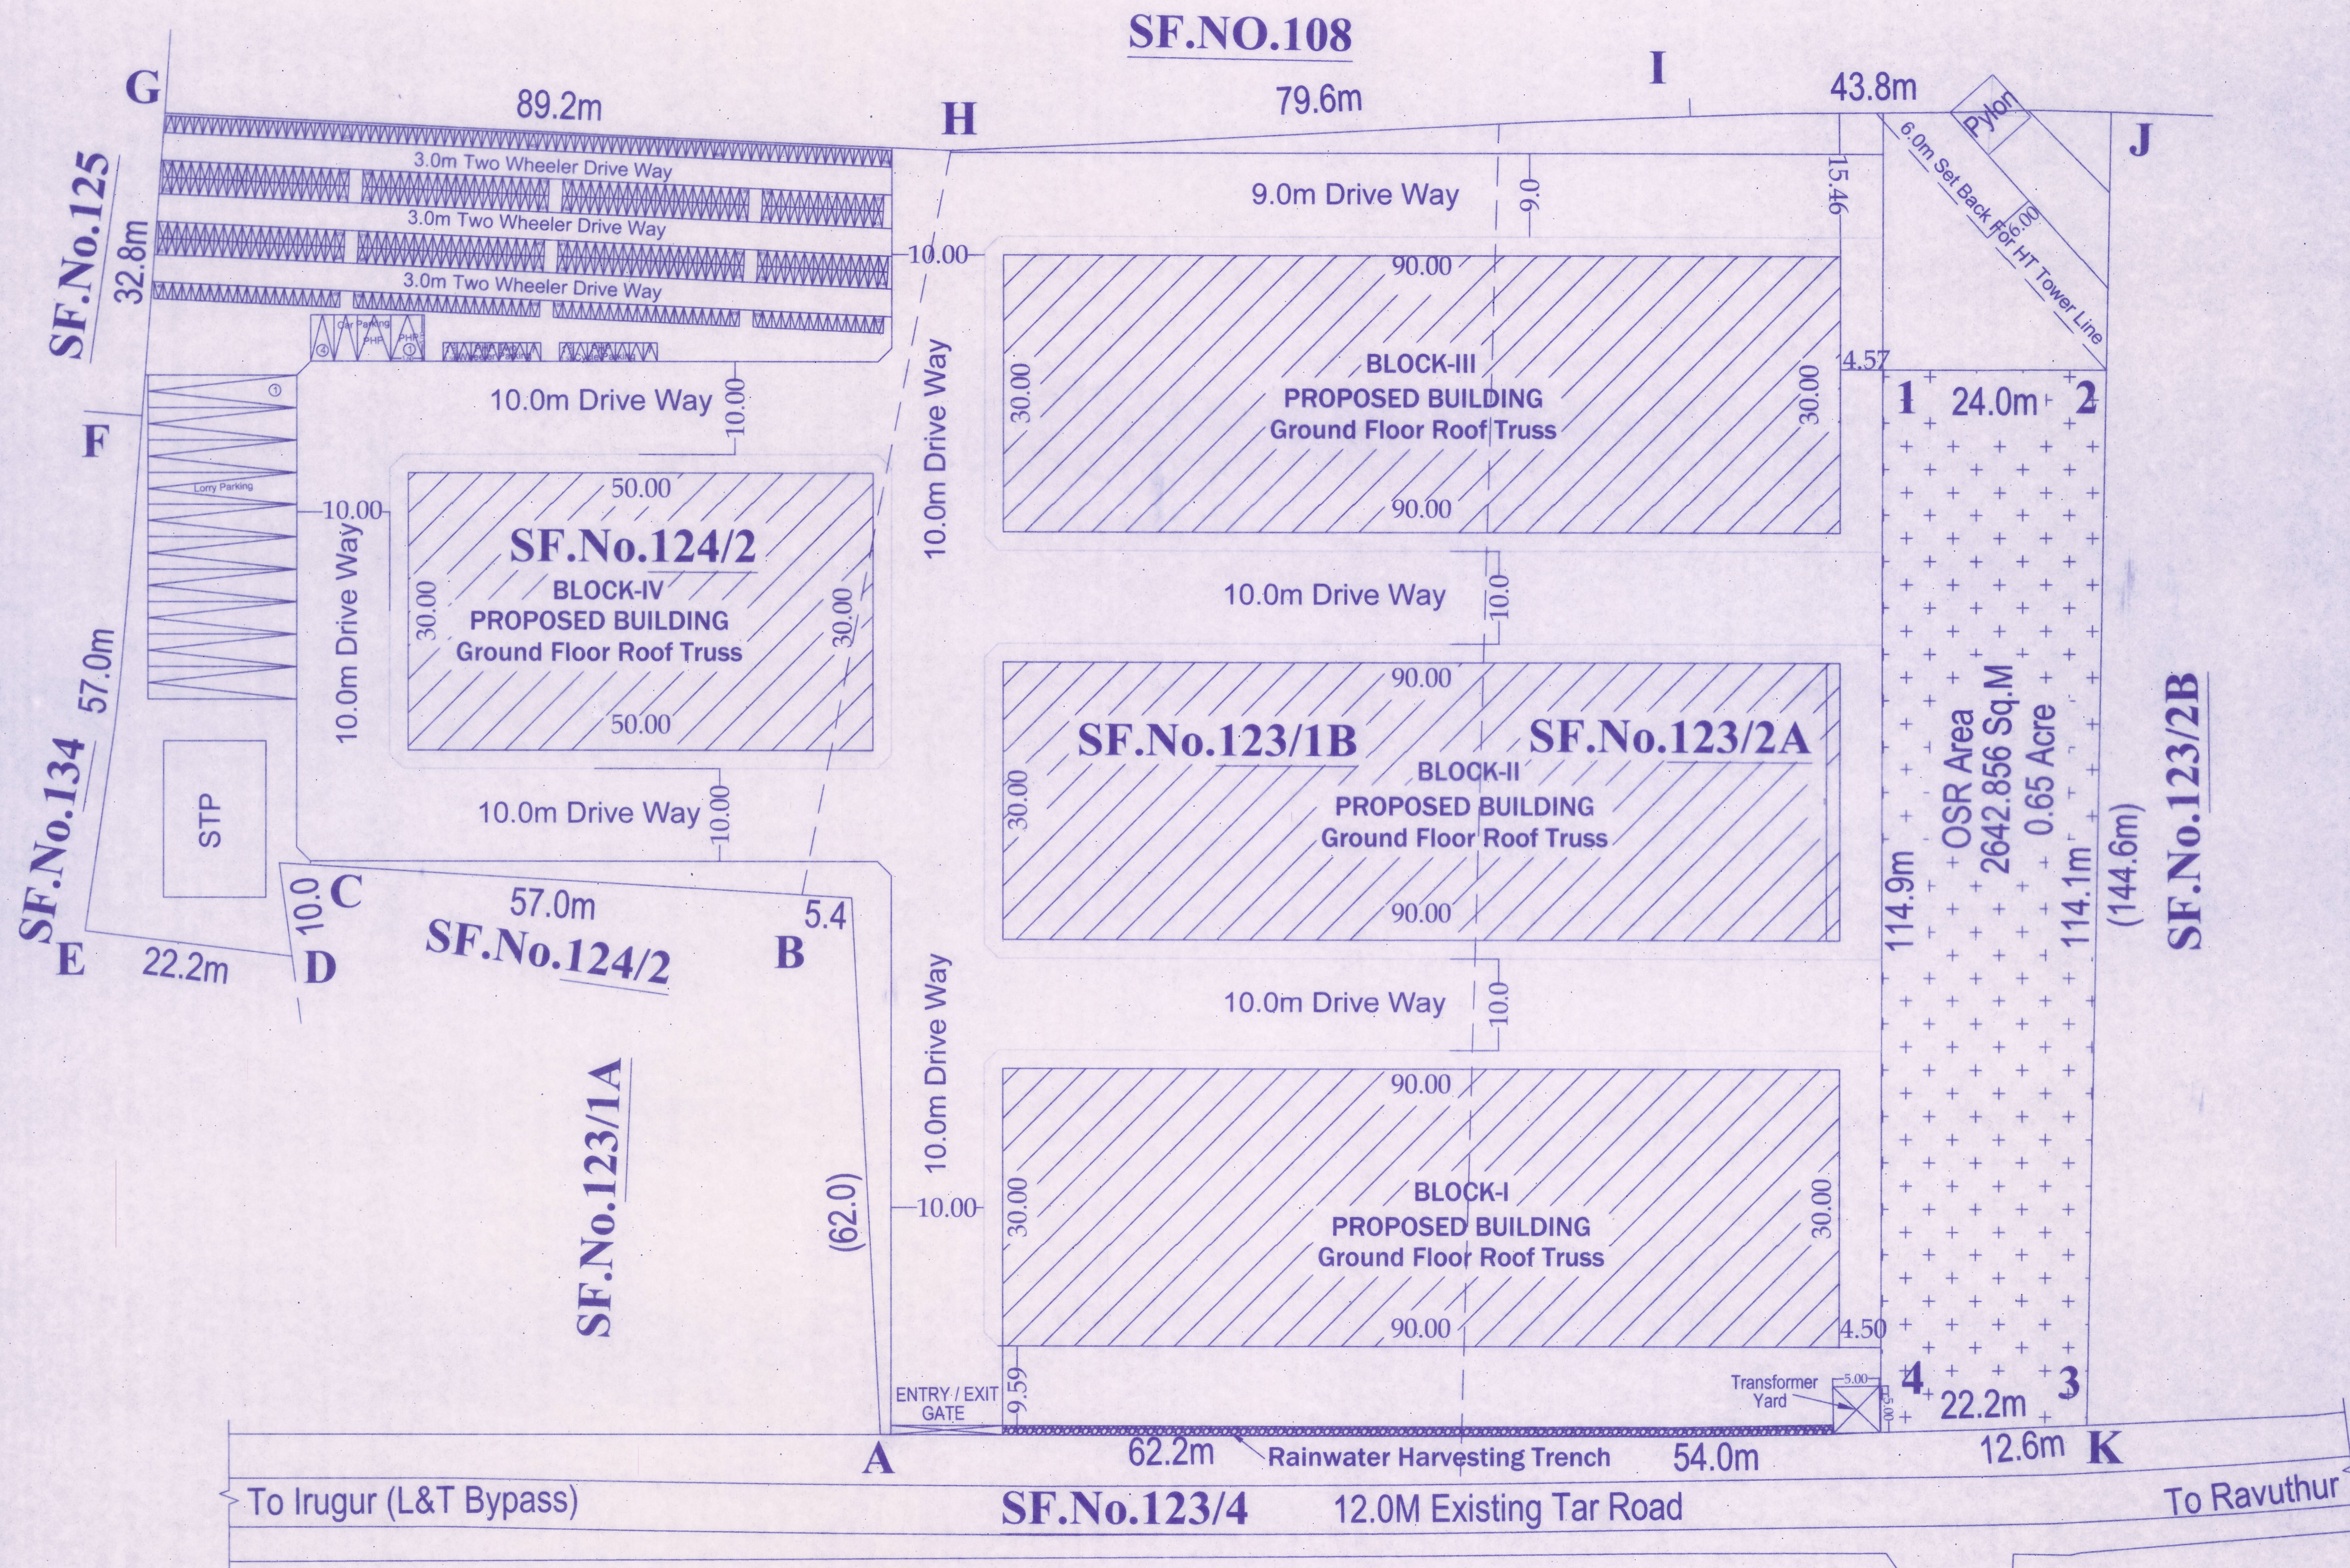

SITE AND DETAILED PLAN SHOWING THE
PROPOSED CONSTRUCTION OF GALVALUME SHEET
ROOF INDUSTRIAL BUILDING WITH PACKING
INDUSTRIES OF 10 HP, GREEN INDUSTRIES,IN SF
NO.123/1B, 2A, 124/1. AT IRUGUR VILLAGE &
PANCHAYAT, SULUR TALUK, COIMBATORE
DISTRICT.

TOTAL	1200 HP
No.of Worker's :	45 No's

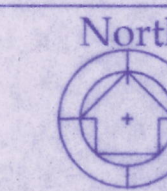

All Dimensions Are in Meter

Scale 1:400

Area Details:	Patta	Document
SF.No: 123 / 1B	0.93.05 Hect	2,295 Acre
SF.No: 123/2A	0.97.00 Hect	2.40 Acre
SF.No: 124/1	0.69.00 Hect	1.705 Acre
Total	02.59. Hect (or) 25900.00 Sq.M	6.40 Acre (or) 25900.00 Sq.M

As Per Super Imposed Site Area - 25273.81 Sq.M

AREA DETAILS			
Descriptions	Total Build up Area (Sq.M)	NON FSI Area (Sq.M)	FSI Area (Sq.M)
Block -1 Ground Floor	2700.00	-	2700.00
Block - 2 Ground Floor	2700.00	-	2700.00
Block - 3 Ground Floor	2700.00	-	2700.00
Block - 4 Ground Floor	1500.00	-	1500.00
TOTAL AREA	9600.00		9600.00

JOINERY DETAILS		
SYM	DESCRIPTION	OPENING SIZE
O	OPEN	2.44 X 2.44
DD	DOUBLE DOOR	1.52 X 2.44
D	DOOR	1.22 X 2.44
D1	DOOR-1	0.91 X 2.44
LD	LIFT DOOR	1.22 X 2.10
RS	ROLLING SHUTTER	6.09 X 3.72
RS1	ROLLING SHUTTER	4.87 X 3.72
RS2	ROLLING SHUTTER	3.51 X 3.72
W	WINDOW	2.44 X 1.50
W1	WINDOW	1.83 X 1.50
W2	WINDOW	1.22 X 1.50
V	VENTILATOR	0.61 X 0.75
V1	VENTILATOR	2.61 X 0.75

PLOT COVERAGE AREA	=	9600.0/ 25900.0 = 37.06 %
Floor Space Index	=	9600.0 / 25273.81 = 0.38

OSR Required	= 25900.0 Sq.M
OSR Provided	= 2642.85 Sq.M = 10.20 %

Office Space Area	= 500.0 Sq.M
Work Space Area	= 9100.0 Sq.M

Parking Details:		
	Required	Provided
Two - Cycle	182 NOS	222 NOS
Two - Wheeler	182 NOS	224 NOS
Car Parking	3 NOS	4 NOS
Lorry Parking	0 NOS	10 NOS

Note
All metric dimensions are in metre
Capacity of the septic tank-450 Glns
Horizontal Distance From Elec If Any - Nil

Existing Road	☐
Site boundary	☐
Pro. Building	☐

P. Senthil Kumar
P. SETHIL KUMAR M.E. (STRUCT).AIZ
Reg No: Coimbatore LPA/SE/GR-I/19/03/003
30-A, 1st Floor, Kalidas Street,
Ram Nagar, Coimbatore - 641 009.
Cell: 97866 00478
REGISTER STRUCTURAL ENGINEER

For APEX ROLLER FLOUR MILLS (P) LTD

Director
APPLICANT

Er. BA. KANNA CHOCKKALINGAM
M.E.(Structures), AIV., MIE., MISTE
REGISTERED ENGINEER
Reg. No: Coimbatore LPA / RE / GR / 006 / 2022
D. No: 400, Bharathiyar Road
New Siddhapudur, Coimbatore - 641 044.
Ph: 0422 - 3592569 Mob: + 91 9363115772

REGISTERED ENGINEER