

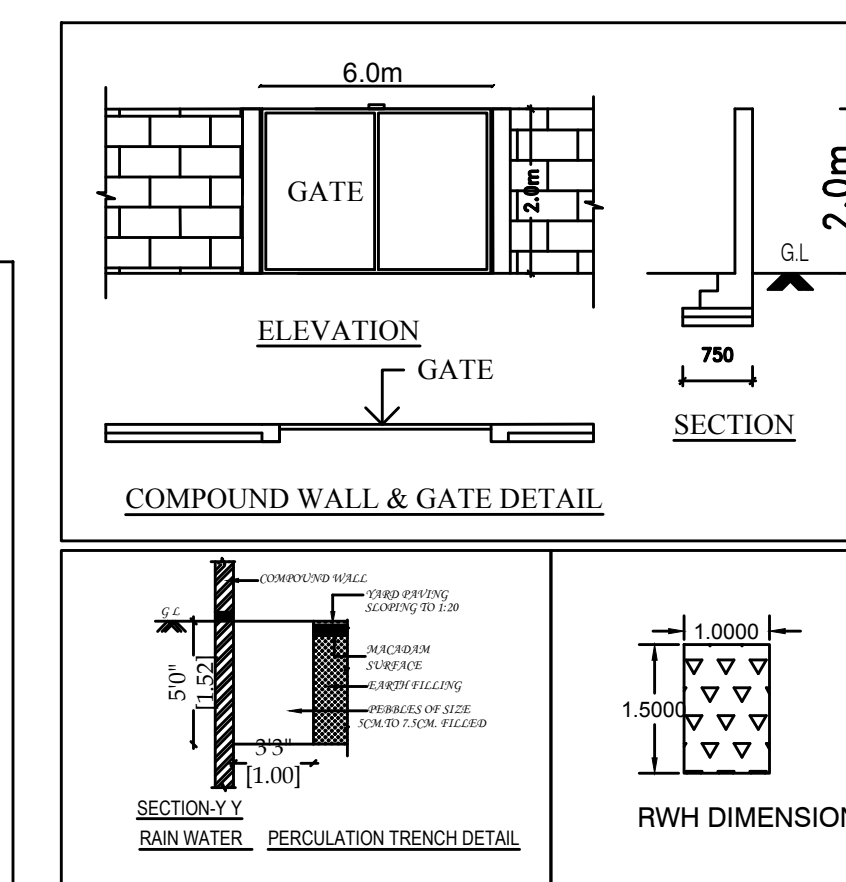
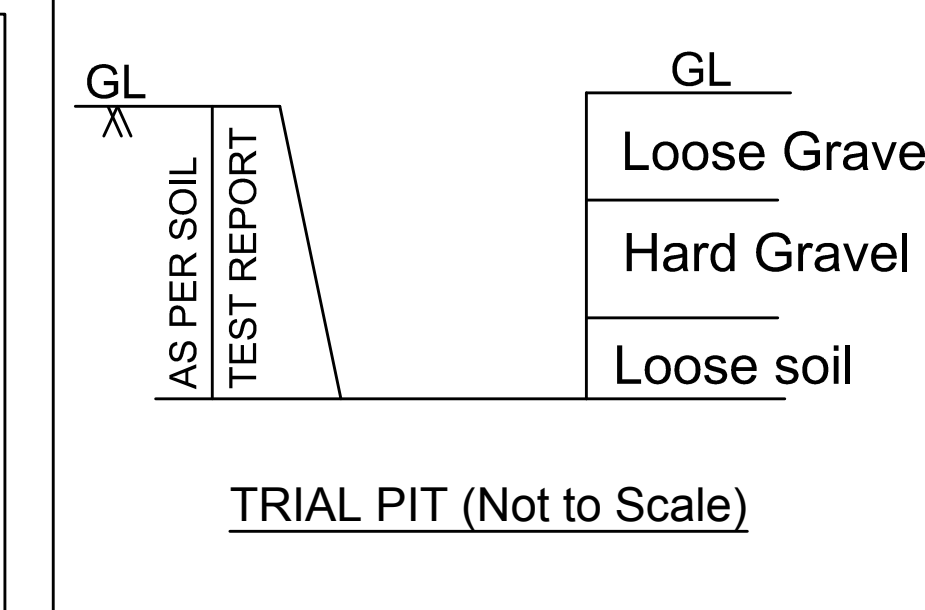
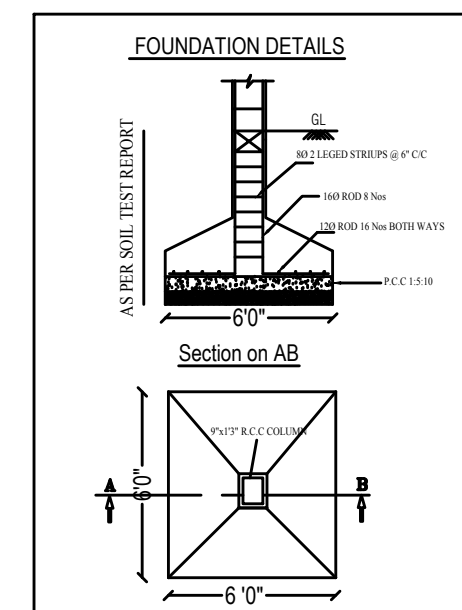
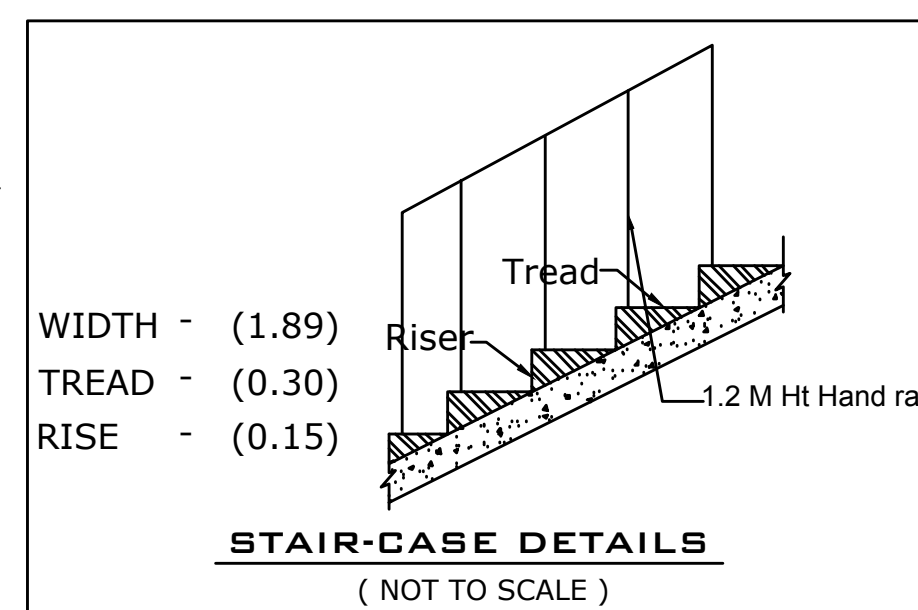
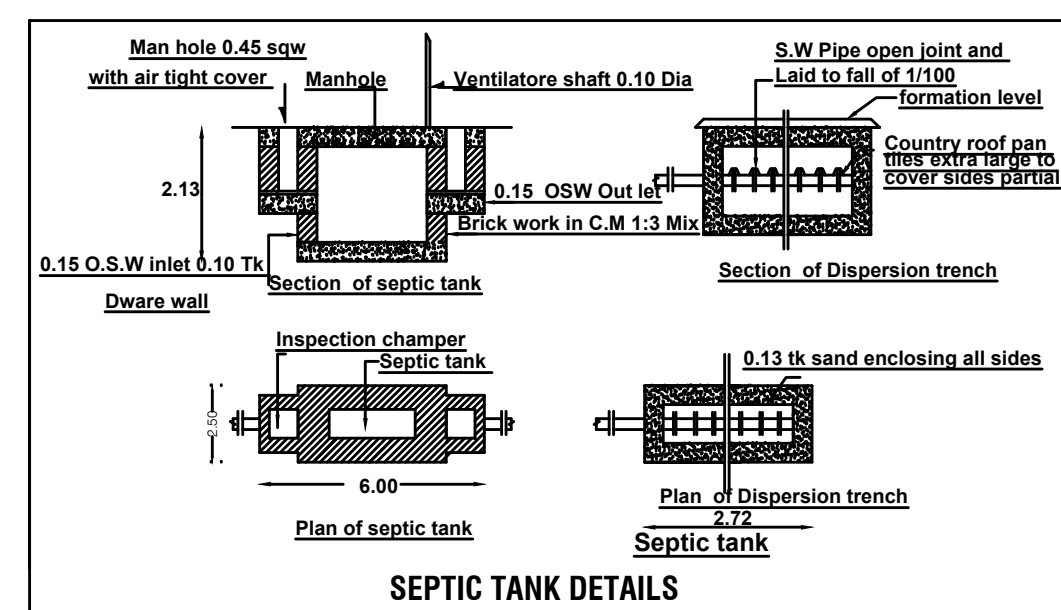
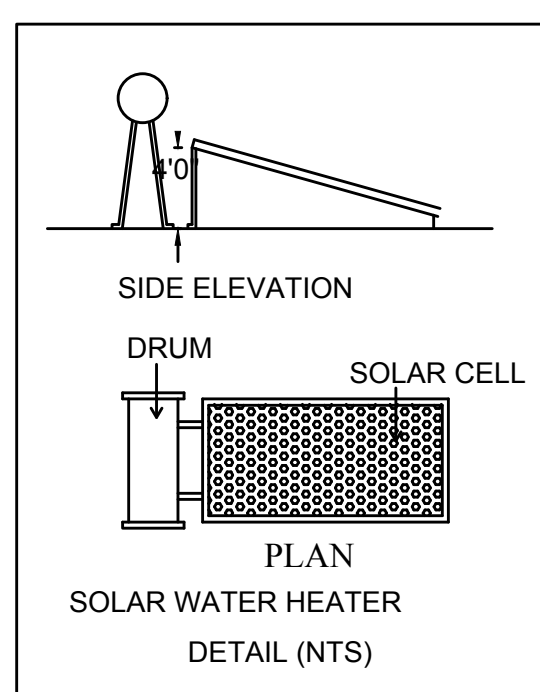
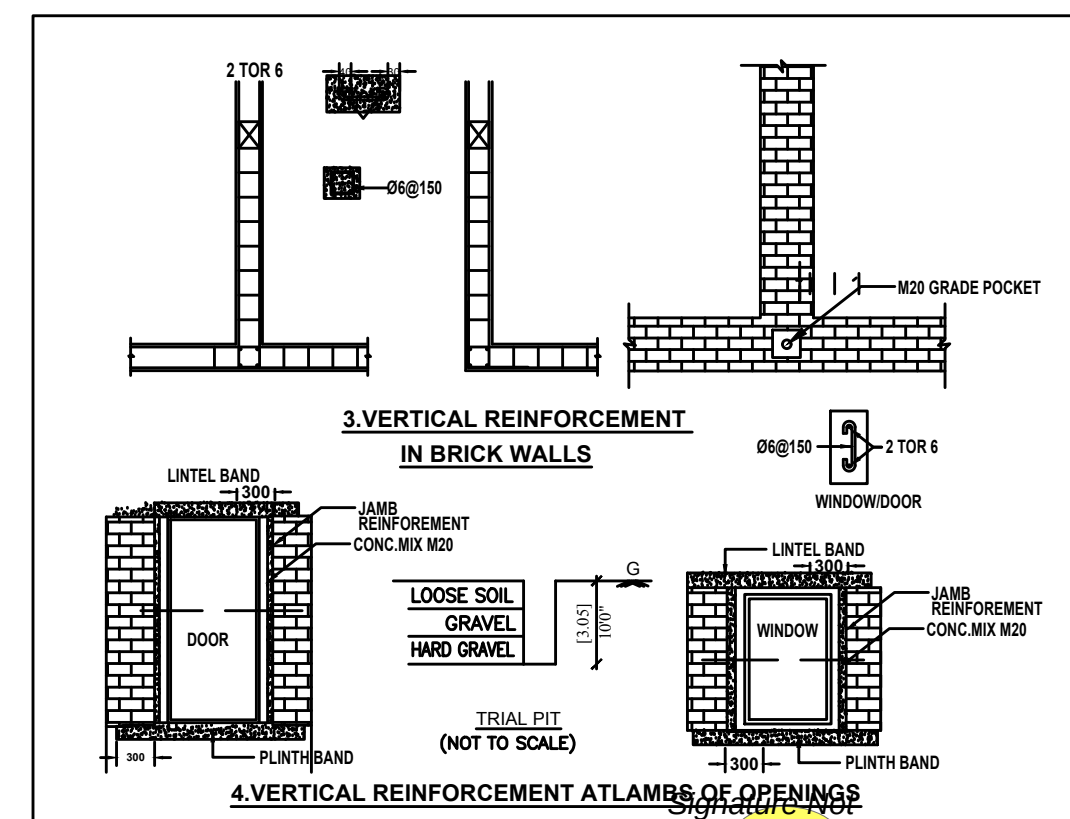
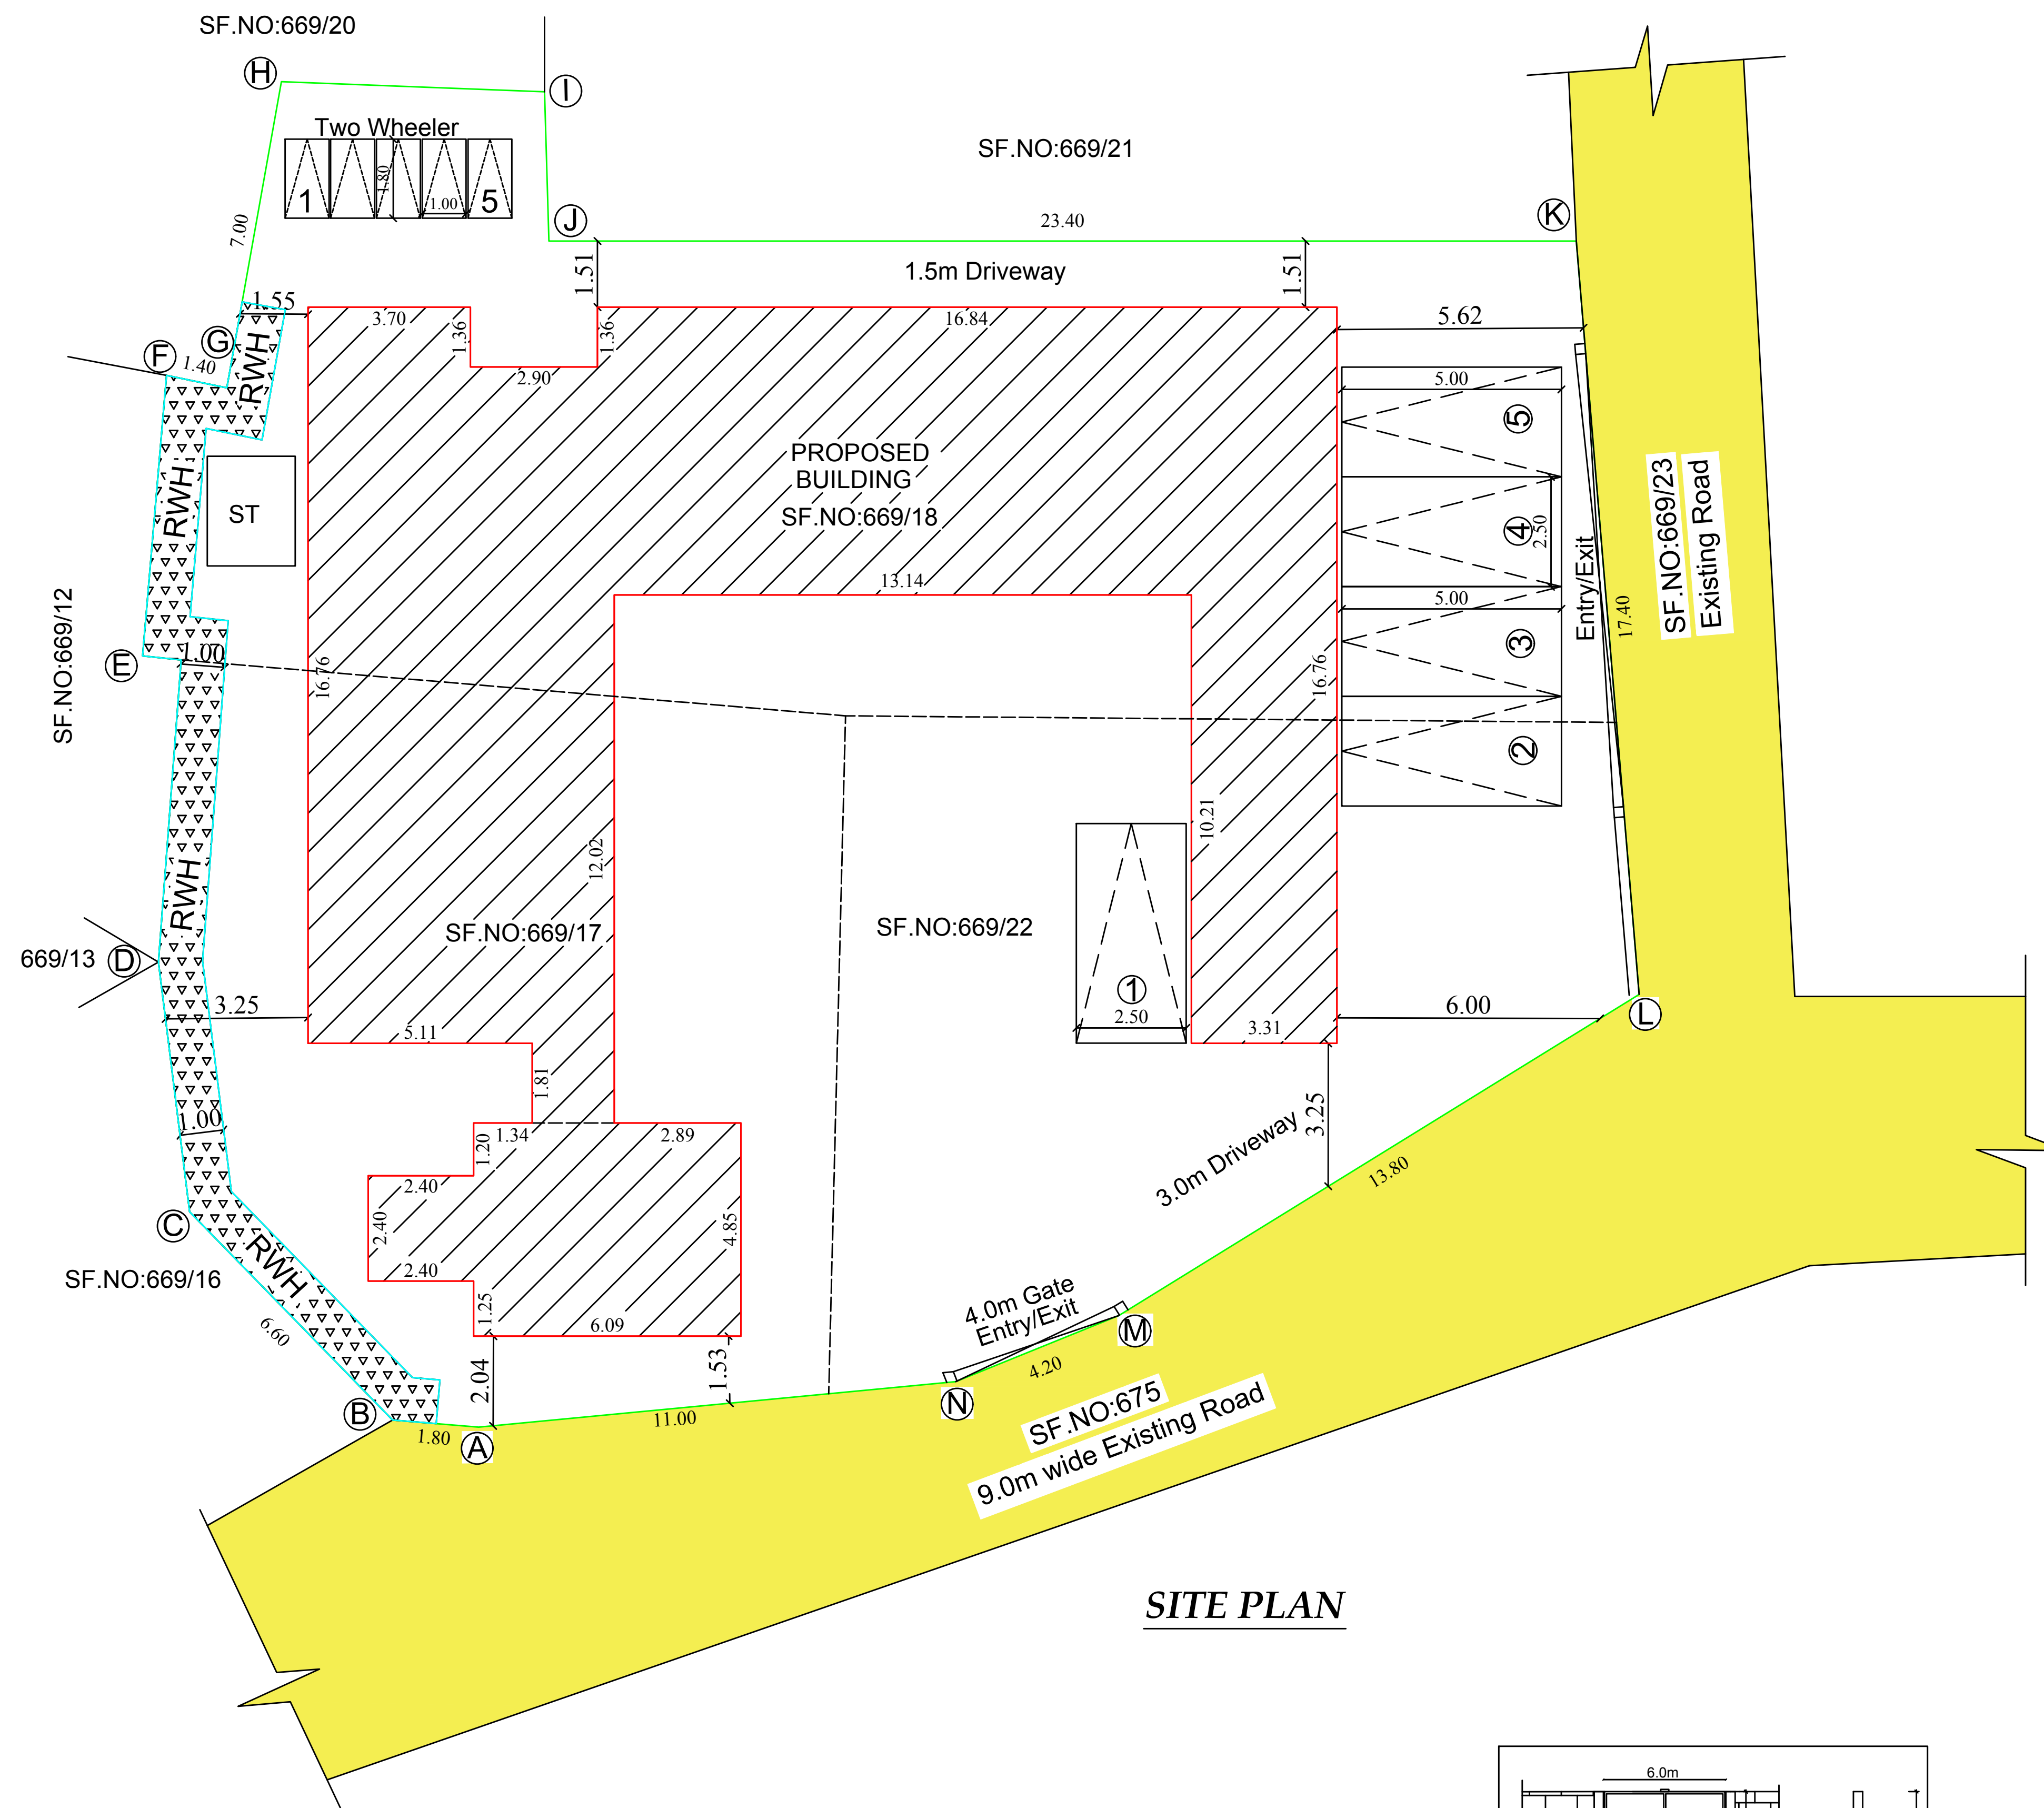
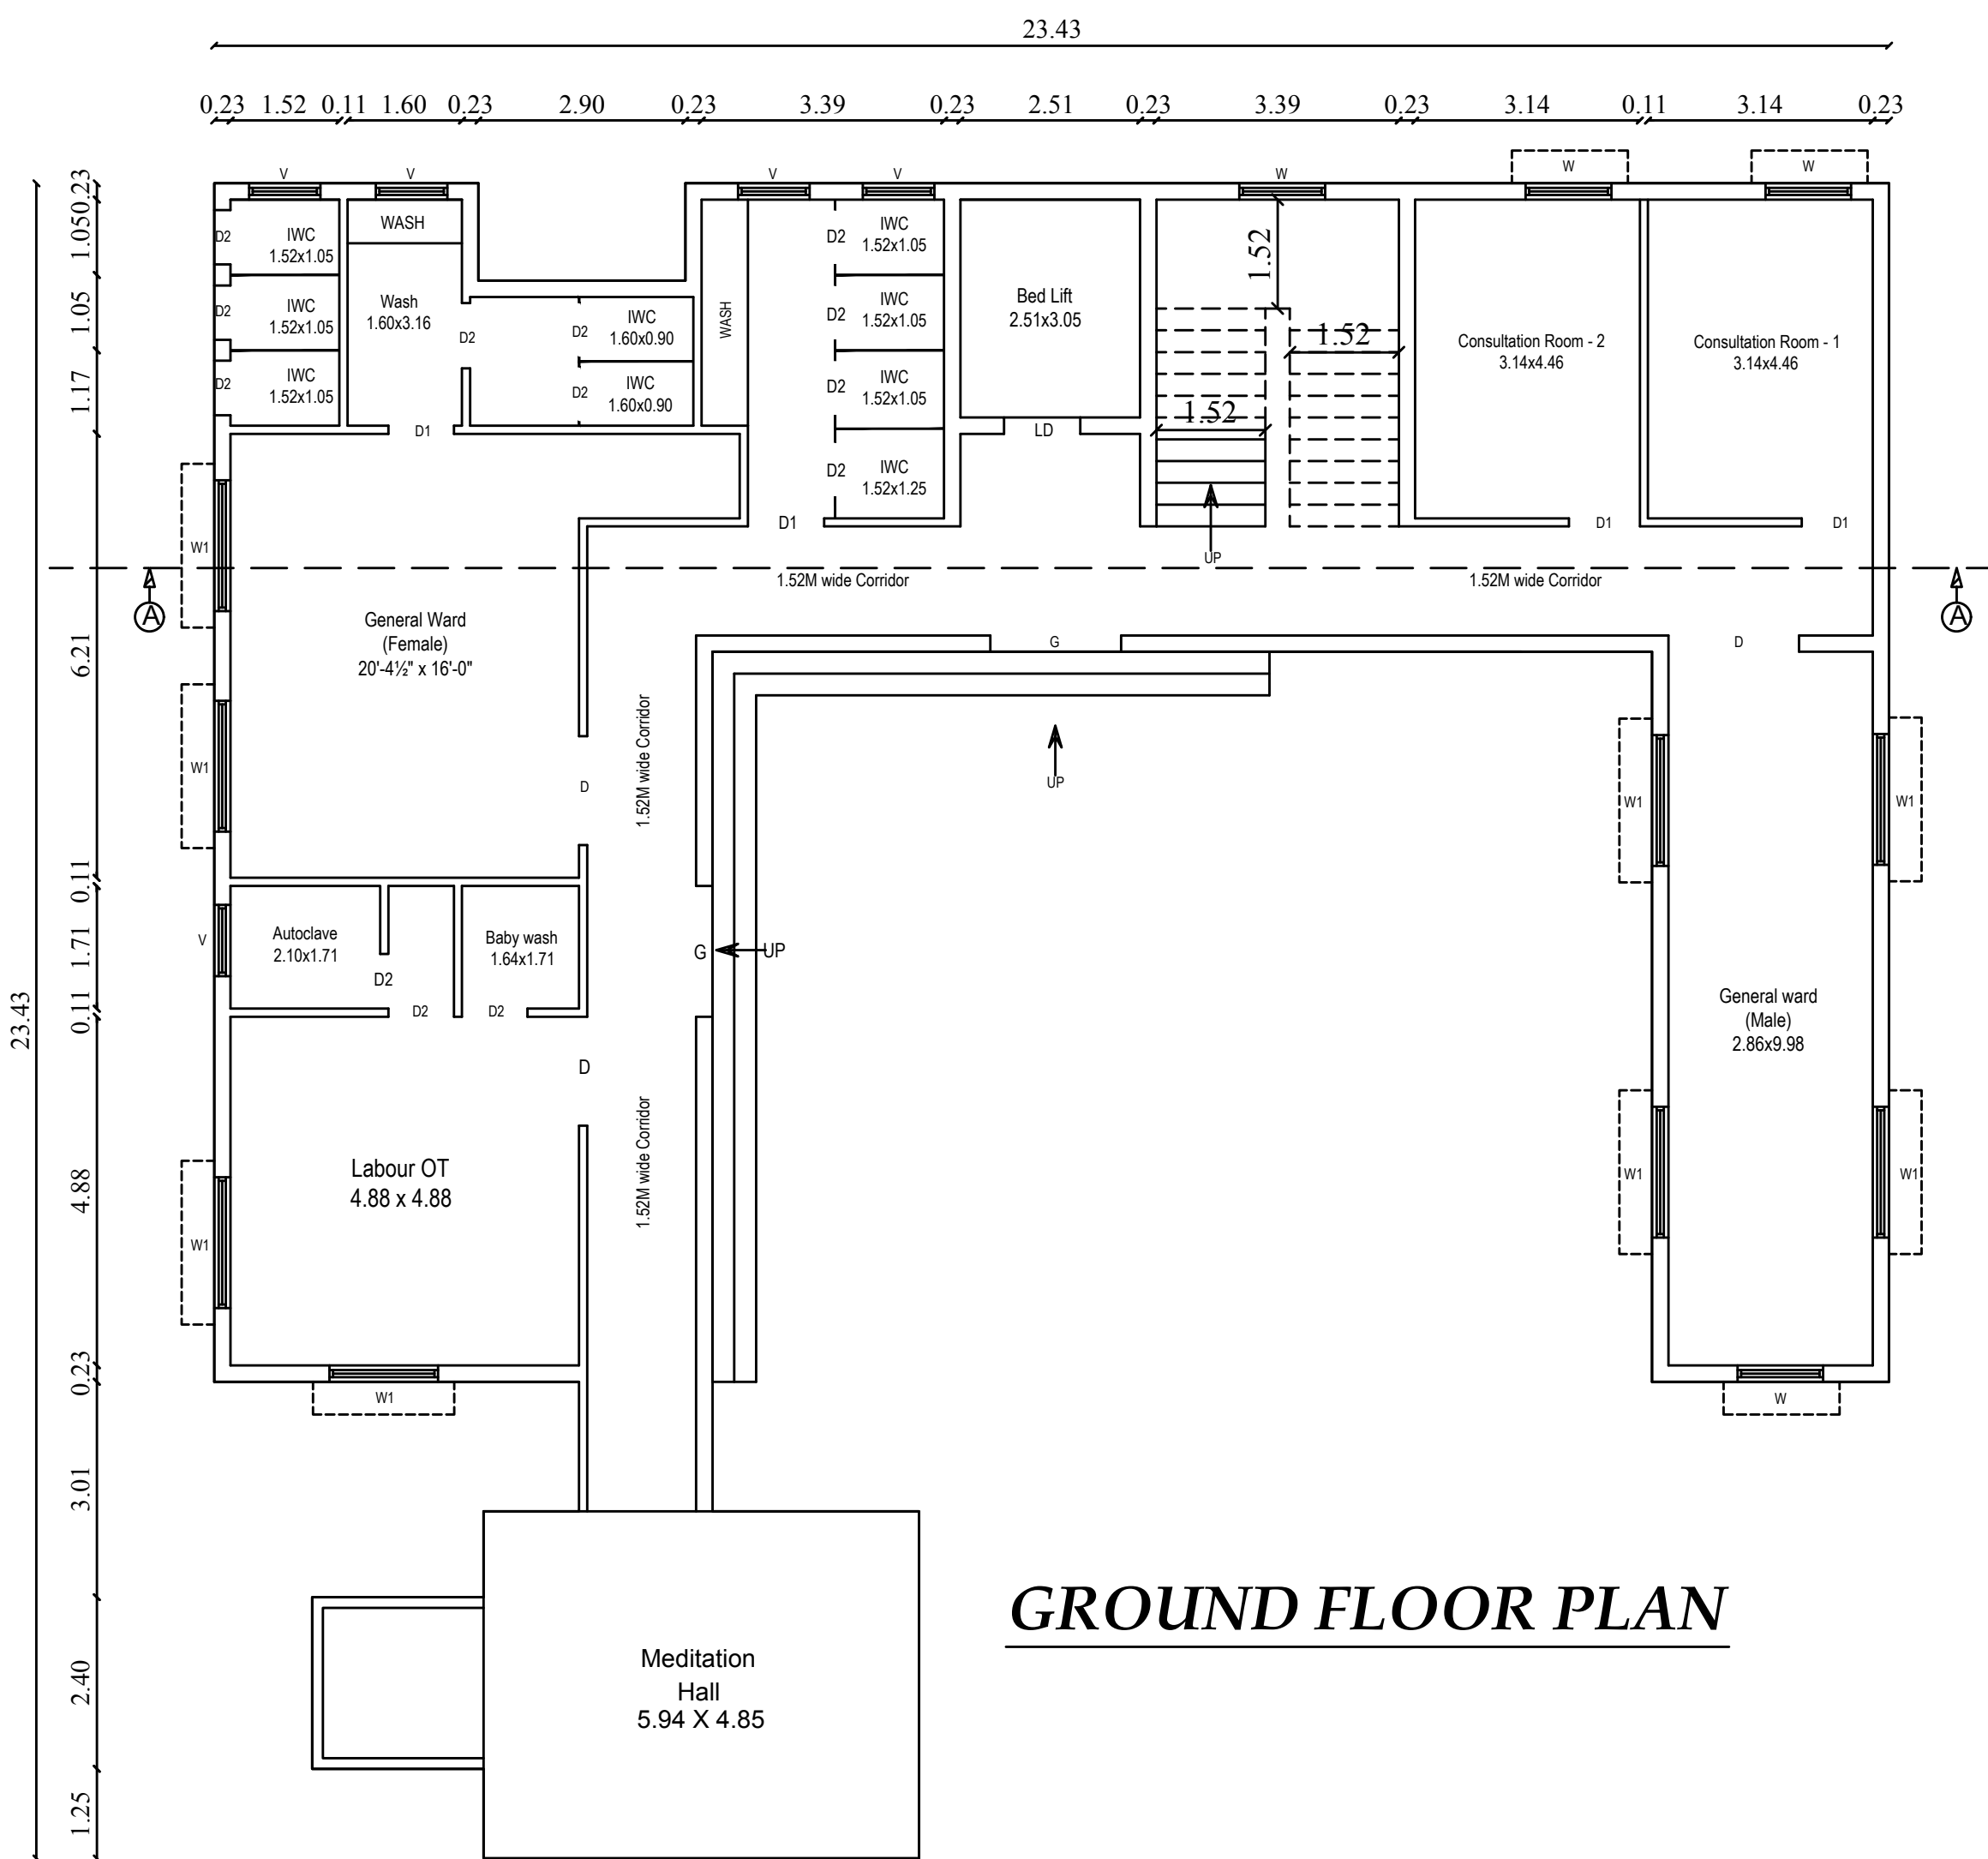
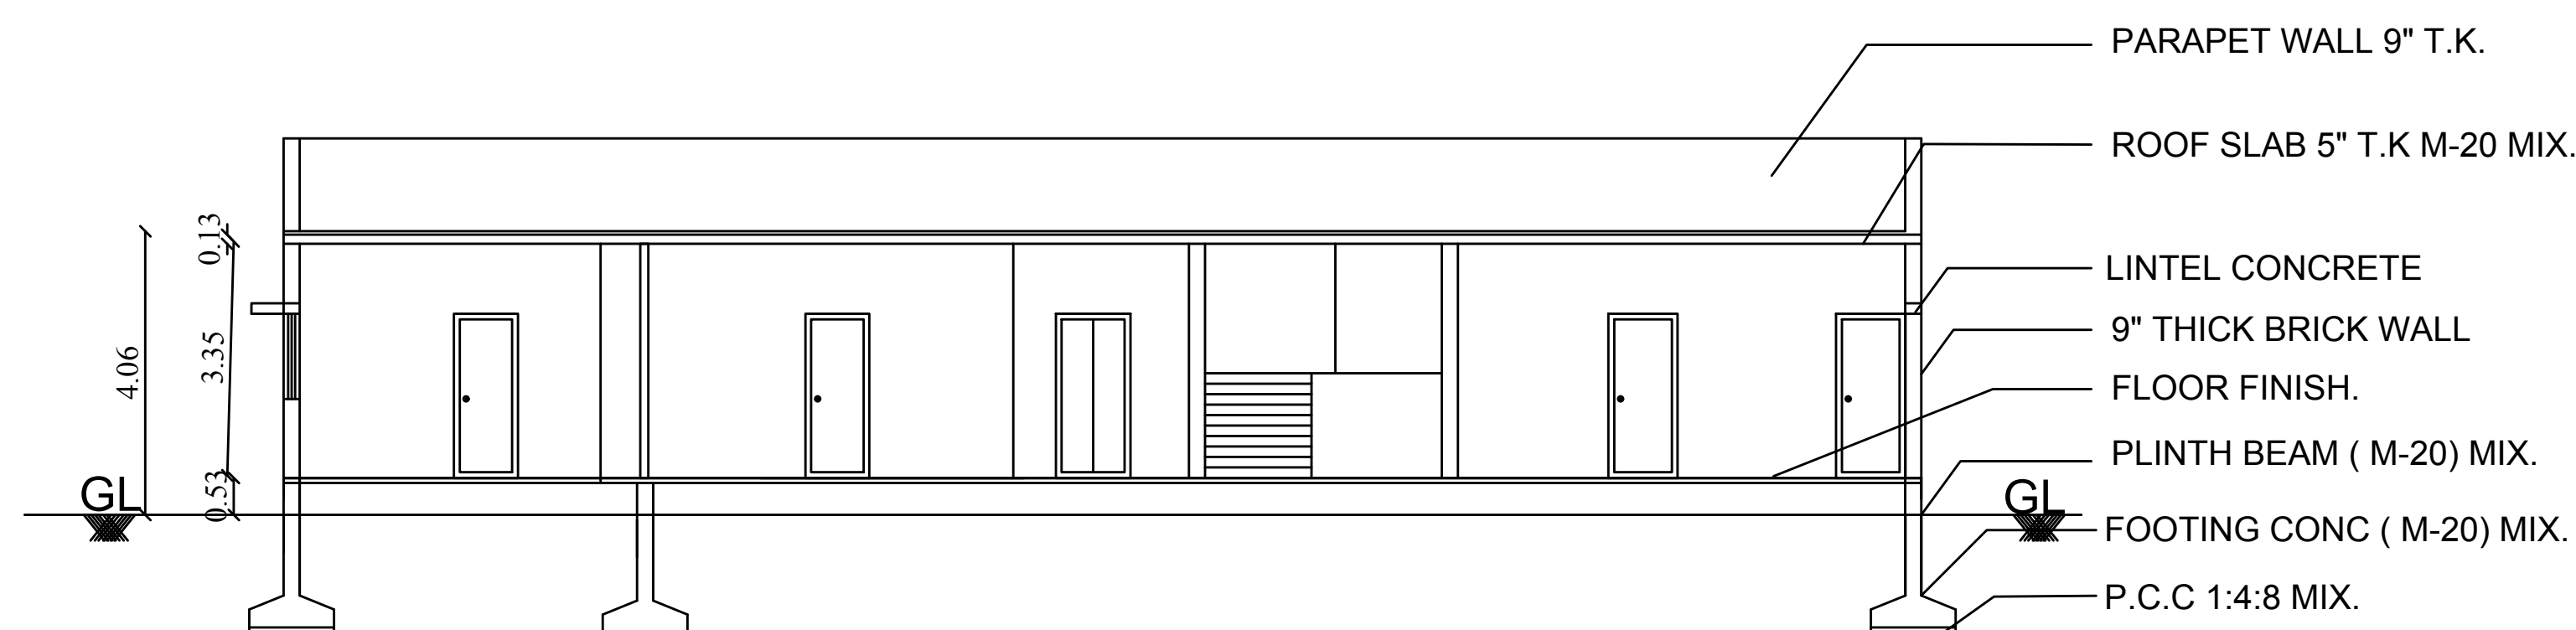
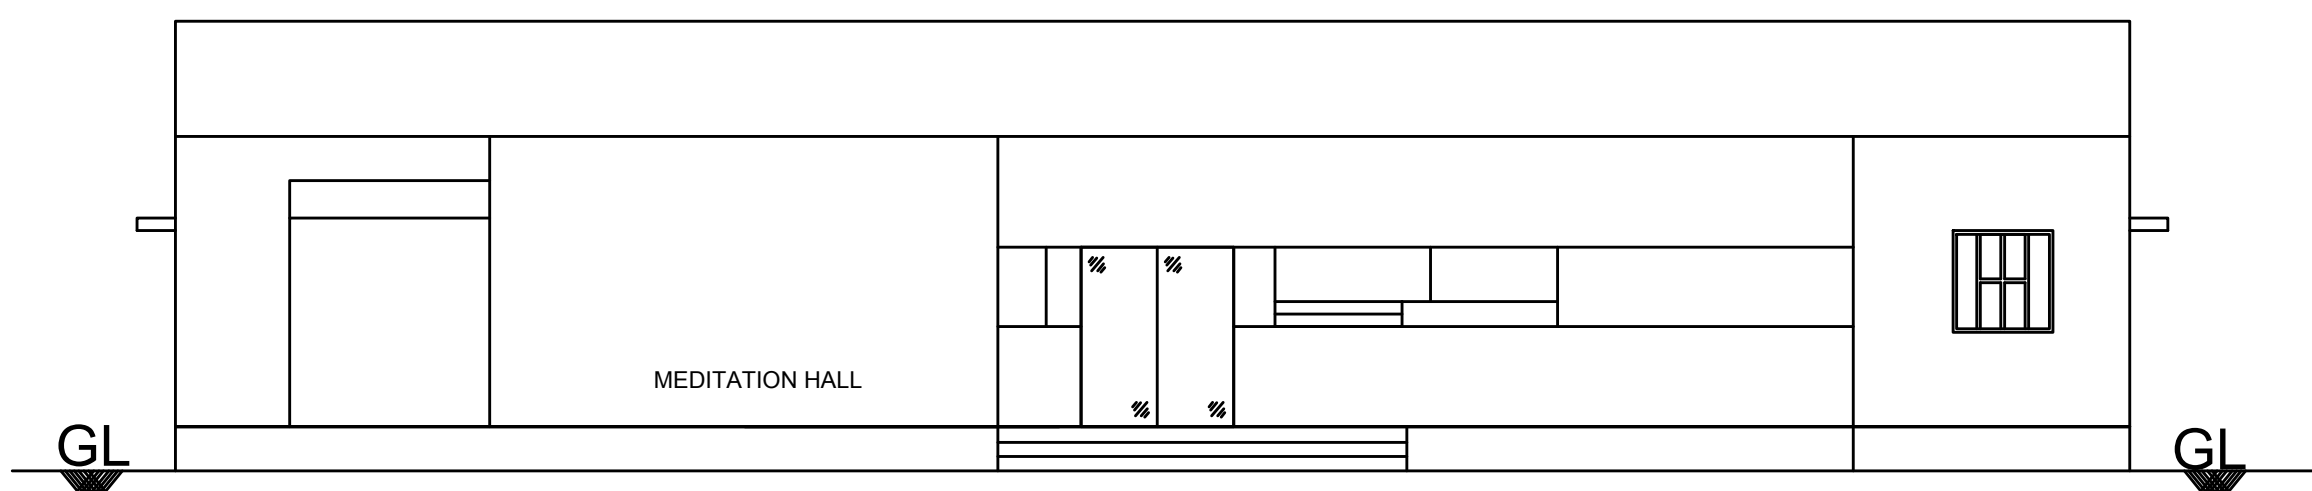


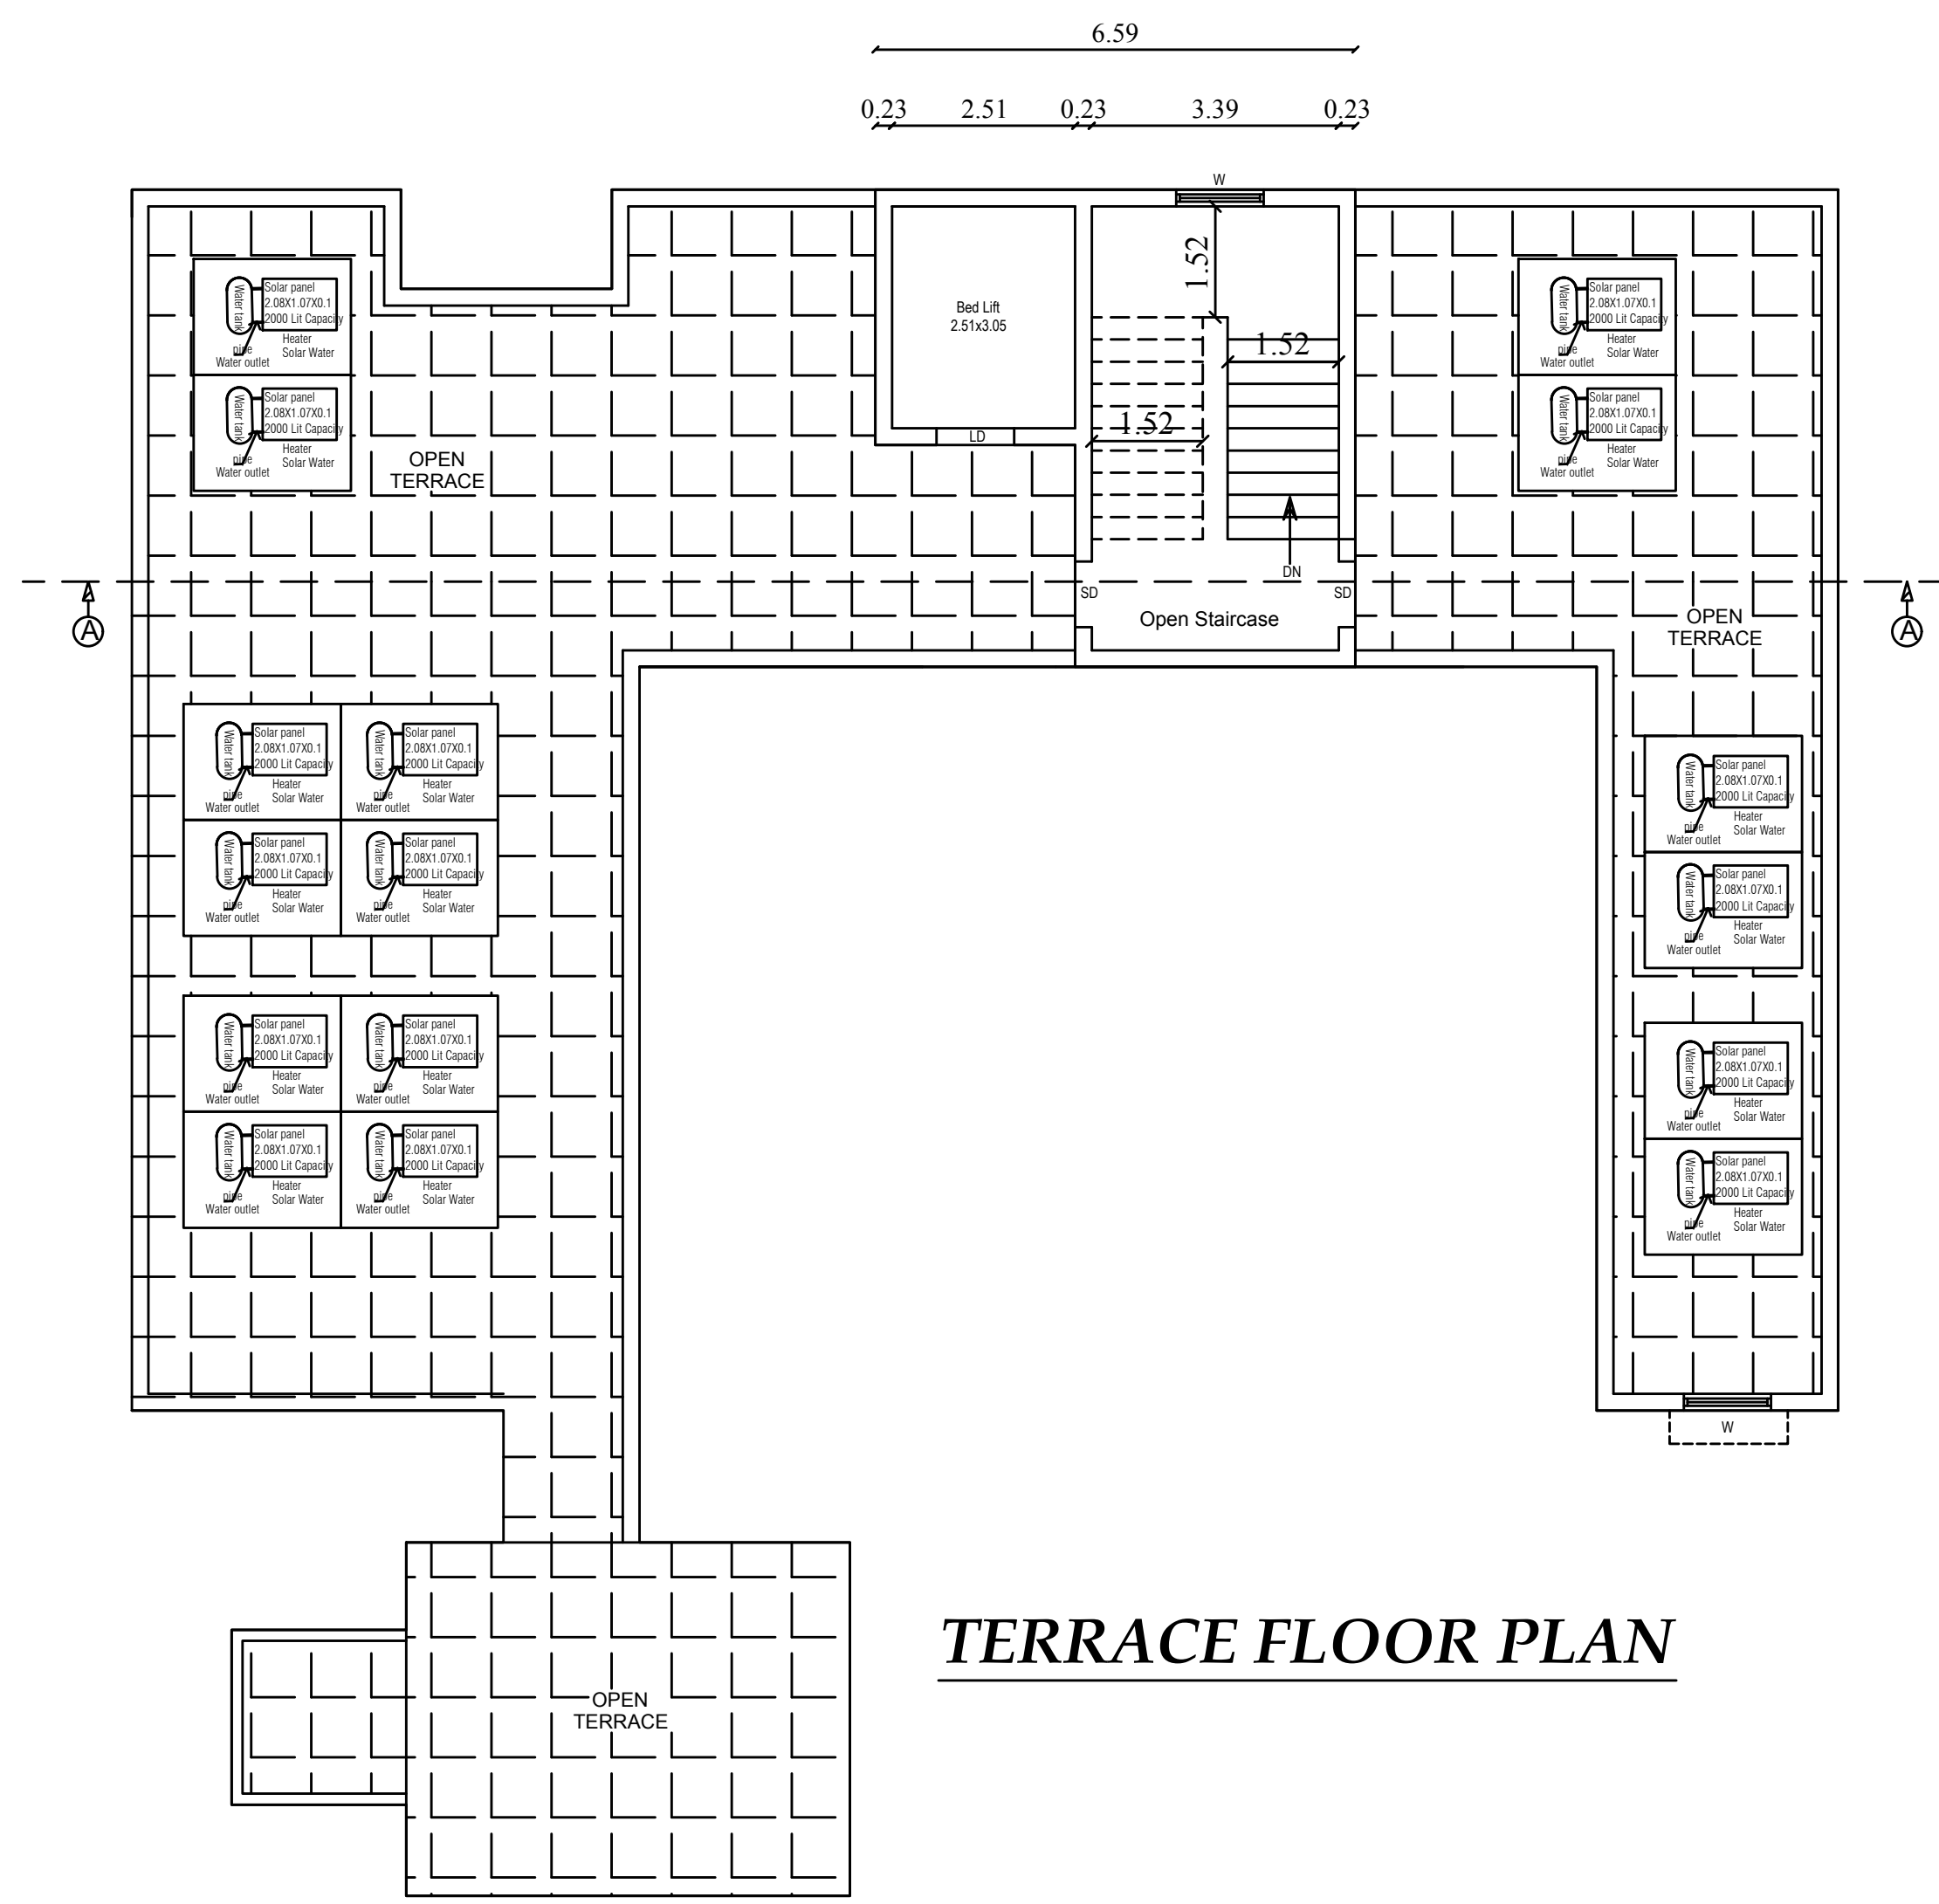

PLAN SHOWING THE PROPOSED GROUND FLOOR CONSTRUCTION OF RCC ROOF NURSING HOME BUILDING IN SF.NOS: 669/17, 669/18, 669/22 AT CHINNATHADAGAM VILLAGE, COIMBATORE NORTH TALUK & COIMBATORE DISTRICT.

SCALE 1 : 100

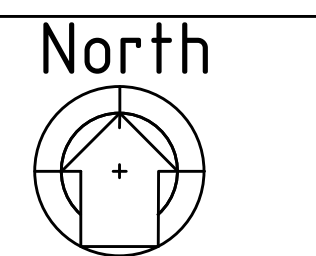

AREA DETAILS:

Area of the Site as per Document : 796.00 sqm

Area of the Site as per site : 810.65 sqm

FLOOR NAME	FSI (In Sqm)	NON FSI (In Sqm)	Total (In Sqm)
Area of Ground floor	293.34	-	293.34
Total Area	293.34	-	293.34

NOTE:

$$\text{PLOT COVERAGE} = \frac{293.34}{796.0} \times 100 = 36.85\%$$

$$\text{FLOOR SPACE INDEX} = \frac{293.34}{796.0} = 0.3685$$

BUILDING HEIGHT : 4.06M [ALL DIMENSIONS ARE IN METER]

PARKING	REQUIRED	PROVIDED
CAR	5	5
TWO WHEELER	5	5

TYPE	DESCRIPTION	SIZE	
		IN FT.	IN M.
D	DOOR	5'0" x 7'0"	1.52 x 2.13
D1	DOOR	3'0" x 7'0"	0.99 x 2.13
LD	LIFT DOOR	3'3" x 7'0"	1.07 x 1.52
W	WINDOW	4'0" x 5'0"	1.20 x 1.52
W2	WINDOW	5'0" x 5'0"	1.52 x 1.52
V	VENTILATOR	3'3" x 2'0"	1.00 x 0.60

REFERENCE:

- Existing Road
- Site boundary (A,B,C,D.....,N)
- Pro. Building
- RWH Rain Water Harvesting

D. Panan
Applicant

R. Prakash
R.PRAKASH M.E., (Structural)
LPA/SE/Gr-I/19/05/044
GK ASSOCIATES
No : 603, 100 FEET ROAD, GANDHIPURAM
COIMBATORE - 641 012.
PHONE : 0422-4220046, 97503 40046
Structural Engineer

R.N. Krishna Kumar
R.N.KRISHNA KUMAR B.Arch.,
CA/2015/73097
LPA/RA/GR.I/19/03/006
GK ASSOCIATES
No : 603, 100 Feet Road, Gandhipuram
Coimbatore - 641 012.
Ph : 0422 - 4220046, 99442 11111
Architect/Engineer