


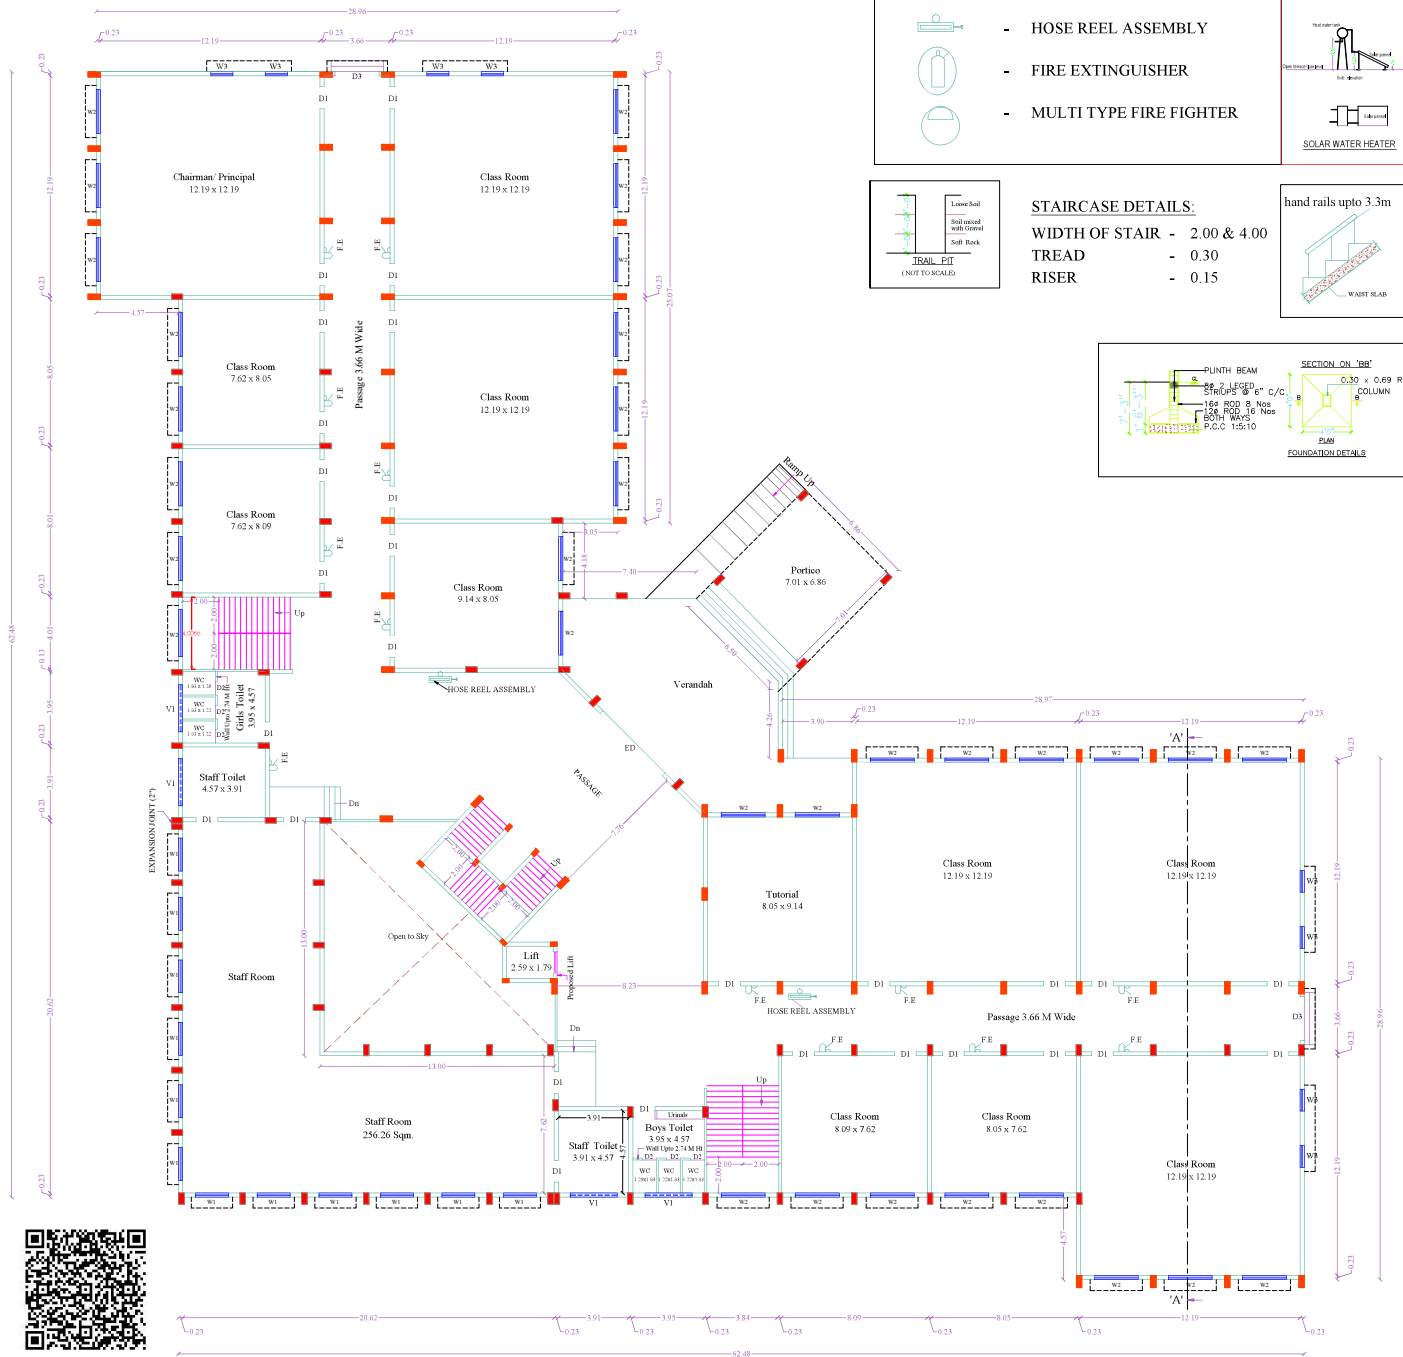

Existing Ground Floor Plan



Plan Showing the Existing Ground Floor Construction of Nehru International School (Nehru College of Educational and Charitable Trust) at S.F.Nos. 331/1, 331/2A, 338/1A, 338/1B & 338/1C, Thirumalaiyampalayam Village & Town Panchayat, Madukkarai Taluk Coimbatore District.

Scale:- 1" = 8' (1 : 100).

"ACADEMIC BLOCK II"

Existing Ground Floor Plan

Reference:-

	Meter
ED Entrance Door	- 4.57 x 2.74
D1 Door	- 1.22 x 2.74
D1 Door	- 0.76 x 2.74
D1 Door	- 2.44 x 2.74
W1 Window	- 1.83 x 1.83
W2 Window	- 2.44 x 1.83
W3 Window	- 1.22 x 1.83
W4 Window	- 4.88 x 1.83
V1 Ventilator	- 2.62 x 0.91

Area Details:-

	Square Metre
Existing Ground Floor Area	- 2556.62 Sqm.

Dr. P. Krishnakumar
Trustee / Secretary
Nehru College of
Educational and Charitable Trust
Coimbatore
Applicant

Er. HARINI, P.S. ME (Str.), MBA (HR),
Reg. No. Coimbatore LPA / CE / 005 / 2023
PRIME PROPODOC CONSULTANTS PVT LTD
29, Palani Ilam, Sundaram Brothers Layout,
Ramanathapuram, Coimbatore - 641 045.
Ph 7373371000,
E - mail harini@propdoc.in

Construction Engineer

Er. HARINI, P.S. ME (Str.), MBA (HR),
Reg. No. Coimbatore LPA / SE / GR-I / 004 / 2022
PRIME PROPODOC CONSULTANTS PVT LTD
29, Palani Ilam, Sundaram Brothers Layout,
Ramanathapuram, Coimbatore - 641 045.
Ph 7373371000
E mail : harini.propdoc@gmail.com.


Structural Engineer

Er. K. PRAKASH M.E., MGS.,
Geotechnical Consultant
Reg. No : LPA/GTE/19/05/003
prakash.civil57@gmail.com Ph-8854713230


Geotech Engineer

Er.K.PURUSOTHAMAN.BE
Reg.No-RE-GR-II/04/2021
Registered Engineer
No.32,P.V.Krishnan Street, K.K.Pudur,
Saibaba Colony, Coimbatore-641 038
Ph: 0422-3557767 Cell: 84287 23448



Register Engineer

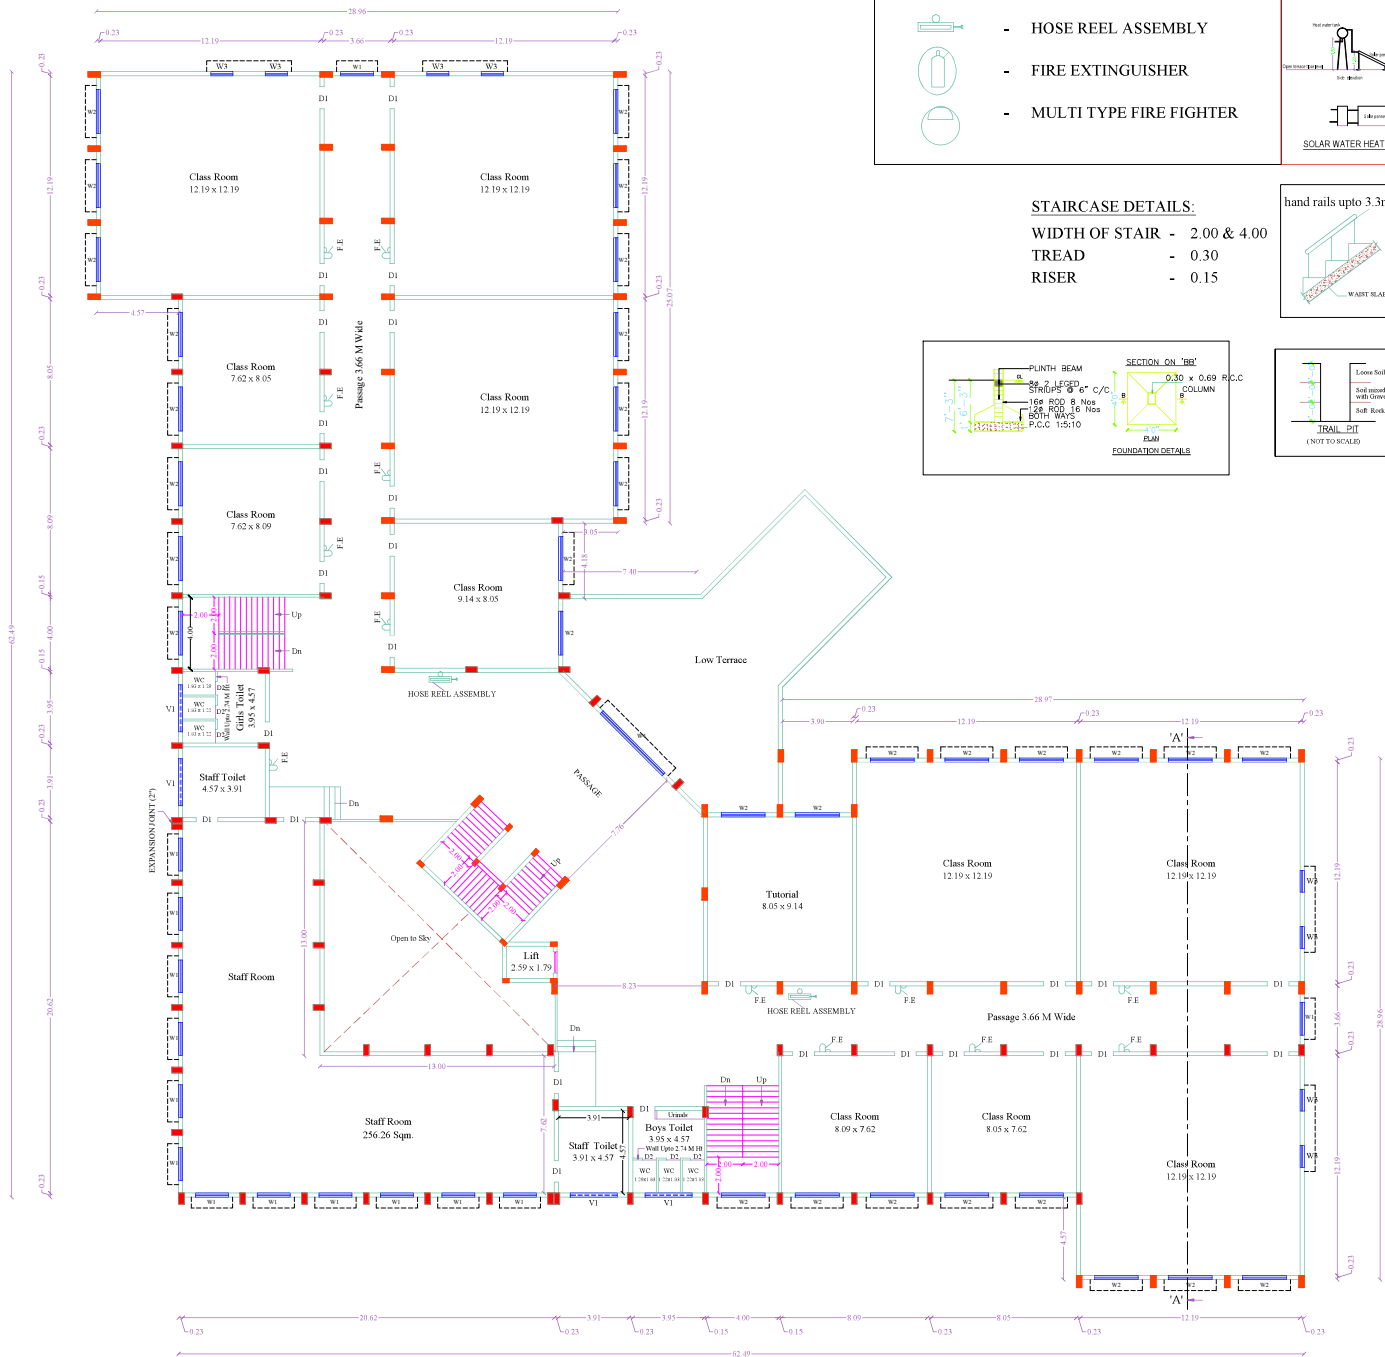

- HOSE REEL ASSEMBLY
- FIRE EXTINGUISHER
- MULTI TYPE FIRE FIGHTER

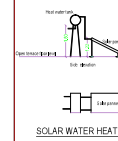

STAIRCASE DETAILS:
 WIDTH OF STAIR - 2.00 & 4.00
 TREAD - 0.30
 RISER - 0.15

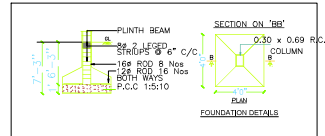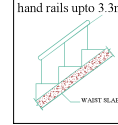

Plan Showing the Existing Typical Floor Construction of Nehru International School (Nehru College of Educational and Charitable Trust) at S.F.Nos. 331/1, 331/2A, 338/1A, 338/1B & 338/1C, Thirumalaiyampalayam Village & Town Panchayat, Madukkarai Taluk Coimbatore District.

Scale:- 1" = 8' (1 : 100).

"ACADEMIC BLOCK II"

First Floor & Second Floor Plan

Reference:-

		Meter
ED	Entrance Door	- 4.57 x 2.74
D1	Door	- 1.22 x 2.74
D2	Door	- 0.76 x 2.74
W1	Window	- 1.83 x 1.83
W2	Window	- 2.44 x 1.83
W3	Window	- 1.22 x 1.83
W4	Window	- 4.88 x 1.83
V1	Ventilator	- 2.62 x 0.91

Area Details:-

	Square Metre
Existing First Floor Area	- 2392.24 Sqm.
Existing Second Floor Area	- 2392.24 Sqm.

Dr. P. Krishnakumar
 Trustee / Secretary
 Nehru College of
 Educational and Charitable Trust
 Coimbatore

Applicant

Er. HARINI. P.S. ME.(Str.), MBA (HR).
 Reg. No. Coimbatore LPA / CE / 005 / 2023
 PRIME PROPODC CONSULTANTS PVT LTD
 # 29, Palani Nam, Sundaram Brothers Layout,
 Ramanathapuram, Coimbatore - 641 045.
 Ph: 7373371000,
 E-mail: harini@propdoc.in

Construction Engineer

Er. K. PRAKASH M.E., MGS.,
 Geotechnical Consultant
 Reg. No : LPA/GTE/19/05/003
 prakash.chiv157@gmail.com Ph: 8884713235


Geotech Engineer

Er. HARINI. P.S. ME.(Str.), MBA (HR).
 Reg. No. Coimbatore LPA / SE / GR-I / 004 / 2022
 PRIME PROPODC CONSULTANTS PVT LTD
 # 29, Palani Nam, Sundaram Brothers Layout,
 Ramanathapuram, Coimbatore - 641 045.
 Ph: 7373371000
 E-mail: harini-propdoc@gmail.com.

Structural Engineer.

Er.K.PURUSOTHAMAN.BE
 Reg.No:RE-GR-II/04/2021
 Registered Engineer
 No.32,P.V.Krishnan Street, K.K.Pudur,
 Saibaba Colony, Coimbatore-641 038
 Ph: 0422-3557767 Cell: 84287 23448




Register Engineer.

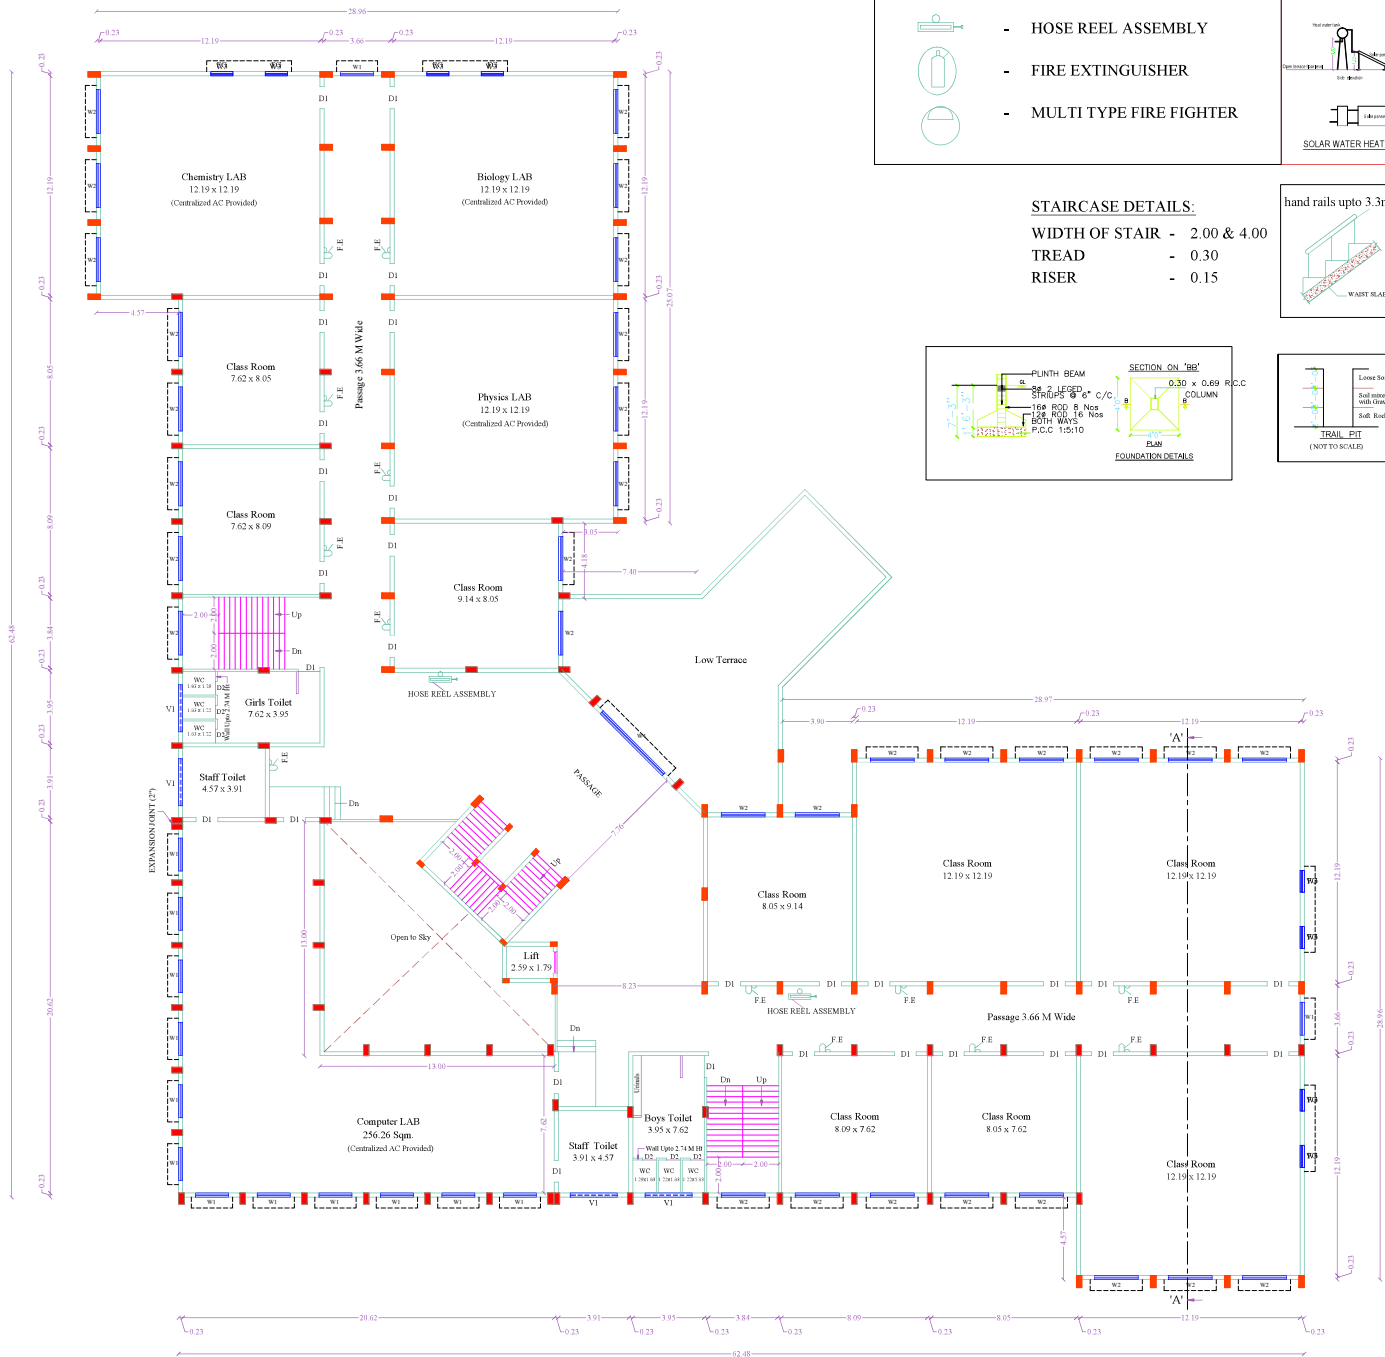

Proposed Third Floor Plan

- HOSE REEL ASSEMBLY
- FIRE EXTINGUISHER
- MULTI TYPE FIRE FIGHTER

STAIRCASE DETAILS:
 WIDTH OF STAIR - 2.00 & 4.00
 TREAD - 0.30
 RISER - 0.15

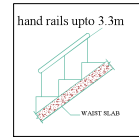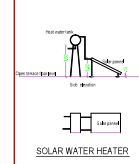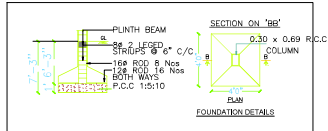

Plan Showing the Proposed Additional Construction of Nehru International School (Nehru College of Educational and Charitable Trust) at S.F.Nos. 331/1, 331/2A, 338/1A, 338/1B & 338/1C, Thirumalaiyampalayam Village & Town Panchayat, Madukkarai Taluk Coimbatore District.

Scale:- 1" = 8' (1 : 100).


"ACADEMIC BLOCK II"

Proposed Third Floor Plan

Reference:-		Meter
ED	Entrance Door	- 4.57 x 2.74
D1	Door	- 1.22 x 2.74
D1	Door	- 0.76 x 2.74
W1	Window	- 1.83 x 1.83
W2	Window	- 2.44 x 1.83
W3	Window	- 1.22 x 1.83
W4	Window	- 4.88 x 1.83
V1	Ventilator	- 2.62 x 0.91

Area Details:-		Square Metre
Proposed Third Floor Area	-	2392.24 Sqm.




<i>Dr. P. Krishnakumar</i> Dr. P. Krishnakumar Trustee / Secretary Nehru College of Educational and Charitable Trust Coimbatore Applicant	
<i>Er. HARINI. P.S. ME (Str.). MBA (HR).</i> Er. HARINI. P.S. ME (Str.). MBA (HR). Reg. No. Coimbatore LPA / CE / 065 / 2023 PRIME PROPODC CONSULTANTS PVT LTD # 29, Palani Iliam, Sundaram Brothers Layout, Ramanathapuram, Coimbatore - 641 045. Ph: 7373371000, E-mail: harini@proppoc.in	<i>Er. K. PRAKASH M.E., MGS.,</i> Er. K. PRAKASH M.E., MGS., Geotechnical Consultant Reg. No.: LPA/GTE/19/05/003 prakash.civil57@gmail.com Ph:8854713235
Construction Engineer	Geotech Engineer
<i>Er. HARINI. P.S. ME (Str.). MBA (HR).</i> Er. HARINI. P.S. ME (Str.). MBA (HR). Reg. No. Coimbatore LPA / SE / GR-1 / 004 / 2022 PRIME PROPODC CONSULTANTS PVT LTD # 29, Palani Iliam, Sundaram Brothers Layout, Ramanathapuram, Coimbatore - 641 045. Ph: 7373371000 E-mail: harini.proppoc@gmail.com.	<i>Er.K.PURUSOTHAMAN.BE</i> Er.K.PURUSOTHAMAN.BE Reg.No:RE-GR-II/04/2021 Registered Engineer No.32 P.V.Krishnan Street, K.K.Pudur, Saibaba Colony, Coimbatore-641 038 Ph: 0422-3557767 Cell: 84287 23448
Structural Engineer,	Register Engineer,

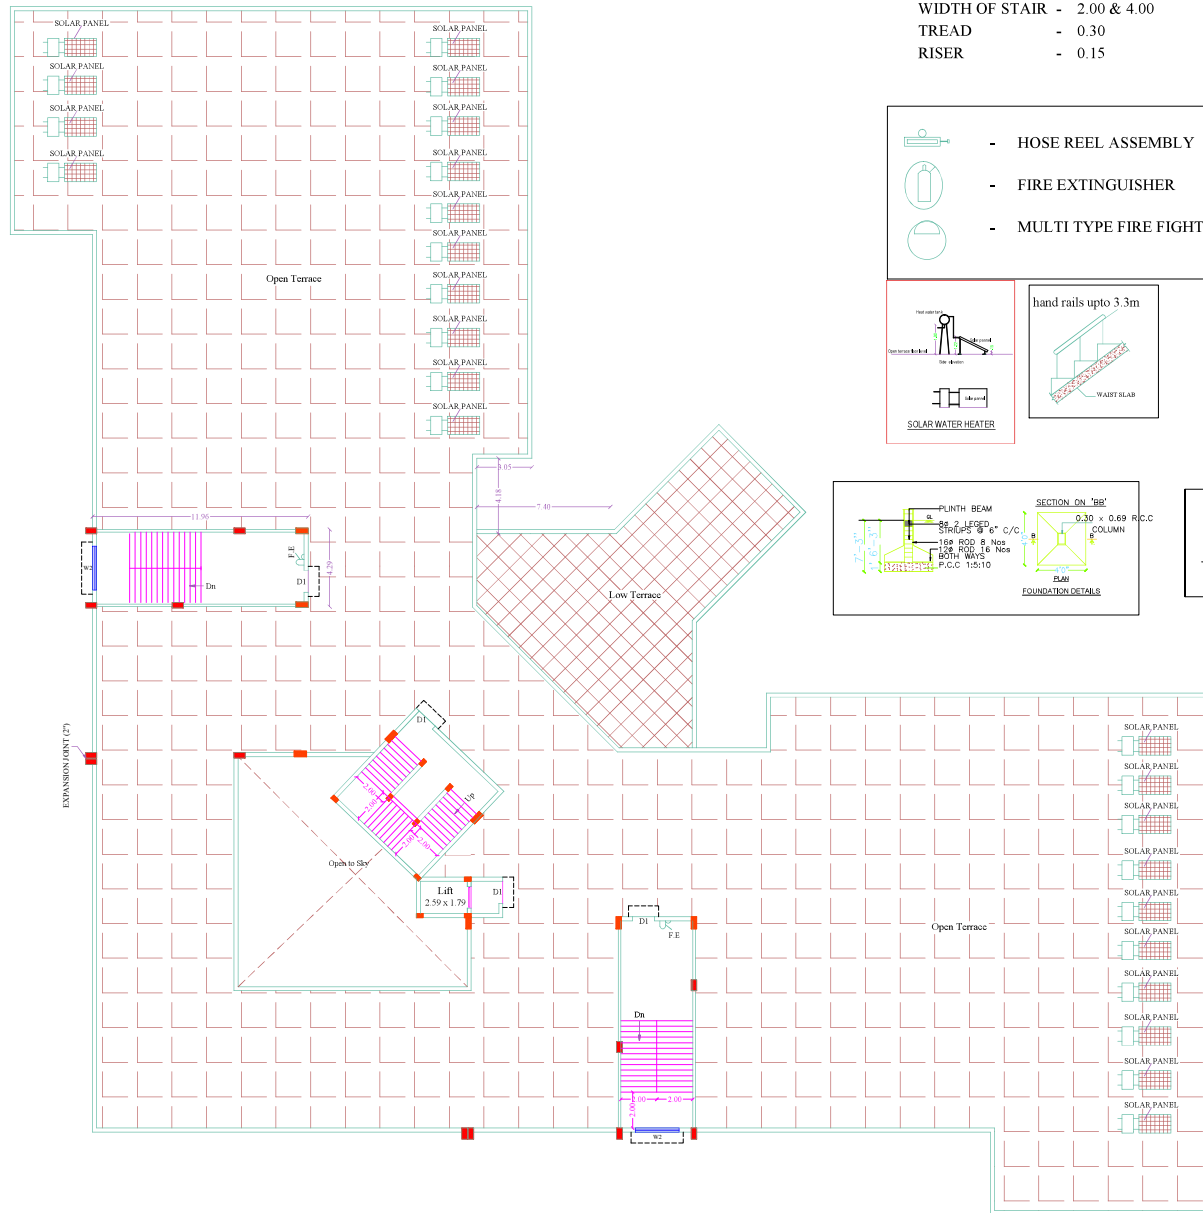

Existing Terrace Floor Plan

STAIRCASE DETAILS:

WIDTH OF STAIR - 2.00 & 4.00
TREAD - 0.30
RISER - 0.15

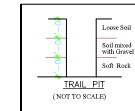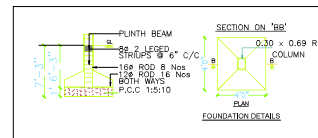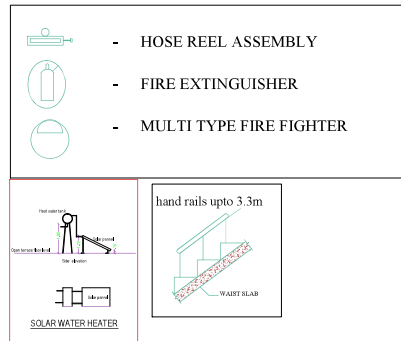

Plan Showing the Proposed Additional Construction of Nehru International School (Nehru College of Educational and Charitable Trust) at S.F.Nos. 331/1, 331/2A, 338/1A, 338/1B & 338/1C, Thirumalaiyampalayam Village & Town Panchayat, Madukkarai Taluk, Coimbatore District.

Scale:- 1" = 8' (1 : 100).

"ACADEMIC BLOCK II"

Existing Terrace Floor Plan

Reference:-

		Meter
ED	Entrance Door	- 4.57 x 2.74
D1	Door	- 1.22 x 2.74
W1	Window	- 1.83 x 1.83
W2	Window	- 2.44 x 1.83
W3	Window	- 1.22 x 1.83
W4	Window	- 4.88 x 1.83
V1	Ventilator	- 2.62 x 0.91

Area Details:-

	Square Metre
Proposed Terrace Floor Area	- 163.02 Sqm.

Dr. P. Krishnakumar

Dr. P. Krishnakumar
Trustee / Secretary
Nehru College of
Educational and Charitable Trust
Coimbatore
Applicant

Er. HARINI, P.S.
Er. HARINI, P.S. ME (Str.), MBA (HR),
Reg. No. Coimbatore LPA / CE / 005 / 2023
PRIME PROPODOC CONSULTANTS PVT LTD
29, Palani Ram, Sundaram Brothers Layout,
Ramanathapuram, Coimbatore - 641 045.
Ph. 7373371000,
E-mail: harini@propdoc.in

Construction Engineer

Er. K. PRAKASH
Er. K. PRAKASH M.E., MGS.,
Geotechnical Consultant
Reg. No : LPA/GTE/19/05/003
prakash.civil57@gmail.com Ph:8894713235

Geotech Engineer

Er. HARINI, P.S.
Er. HARINI, P.S. ME (Str.), MBA (HR),
Reg. No. Coimbatore LPA / SE / GR-1 / 004 / 2022
PRIME PROPODOC CONSULTANTS PVT LTD
29, Palani Ram, Sundaram Brothers Layout,
Ramanathapuram, Coimbatore - 641 045.
Ph. 7373371000,
E-mail: harini.propdoc@gmail.com,

Structural Engineer.,

Er. K. PURUSOTHAMAN
Er. K. PURUSOTHAMAN BE
Reg. No: RE-GR-II/04/2021
Registered Engineer
No.32,P.V.Krishnan Street, K.K.Pudur,
Saibaba Colony, Coimbatore-641 038
Ph: 0422-3557767 Cell: 84287 23448

Register Engineer.,



Plan Showing the Proposed Additional Construction of Nehru International School (Nehru College of Educational and Charitable Trust) at S.F.Nos. 331//1, 331/2A, 338/1A, 338/1B & 338/1C, Thirumalaiyampalayam Village & Town Panchayat, Madukkarai Taluk, Coimbatore District.

Scale:- 1" = 8' (1 : 100).

"ACADEMIC BLOCK II"

Section - 'A'A' & Elevation

Reference:-

ED	Entrance Door	-	4.57 x 2.74
D1	Door	-	1.22 x 2.74
W1	Window	-	1.83 x 1.83
W2	Window	-	2.44 x 1.83
W3	Window	-	1.22 x 1.83
W4	Window	-	4.88 x 1.83
V1	Ventilator	-	2.62 x 0.91

Dr. P. Krishnakumar

Dr. P. Krishnakumar
Trustee / Secretary
Nehru College of
Educational and Charitable Trust
Coimbatore
Applicant

Er. Harini
Er. HARINI, P.S. ME (Str.), MBA (HR).
Reg. No. Coimbatore LPA / CE / 005 / 2023
PRIME PRODOC CONSULTANTS PVT LTD
29, Palani Ilam, Sundaram Brothers Layout,
Ramanathapuram, Coimbatore - 641 045.
Ph. 7373371000,
E-mail: harini@proddoc.in

Construction Engineer

Er. Harini
Er. HARINI, P.S. ME (Str.), MBA (HR).
Reg. No. Coimbatore LPA / SE / GR-1 / 004 / 2022
PRIME PRODOC CONSULTANTS PVT LTD
29, Palani Ilam, Sundaram Brothers Layout,
Ramanathapuram, Coimbatore - 641 045.
Ph. 7373371000
E-mail: harini.proddoc@gmail.com.




Structural Engineer.

Er. K. Prakash
Er. K. PRAKASH M.E., MGS.,
Geotechnical Consultant
Reg. No : LPA/GTE/19/05/003
prakash.civil57@gmail.com Ph-9894713235


Geotech Engineer

Er. K. Purusothaman
Er.K.PURUSOTHAMAN.BE
Reg.No:RE-GR-II/04/2021
Registered Engineer
No.32,P.V.Krishnan Street, K.K.Pudur,
Saibaba Colony, Coimbatore-641 038
Ph: 0422-3557767 Cell: 84287 23448





Register Engineer.

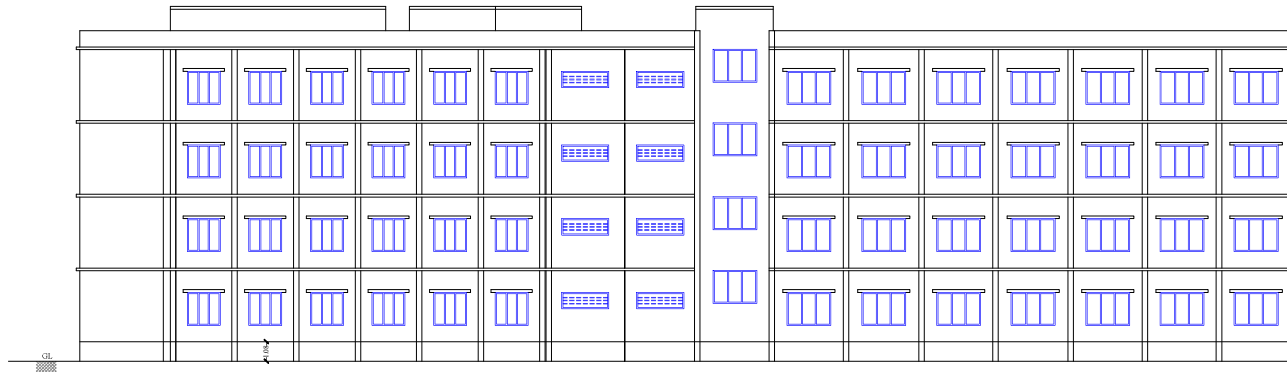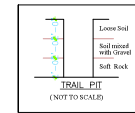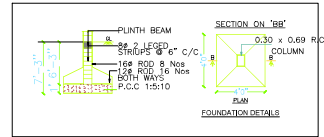

Eastern Side Elevation

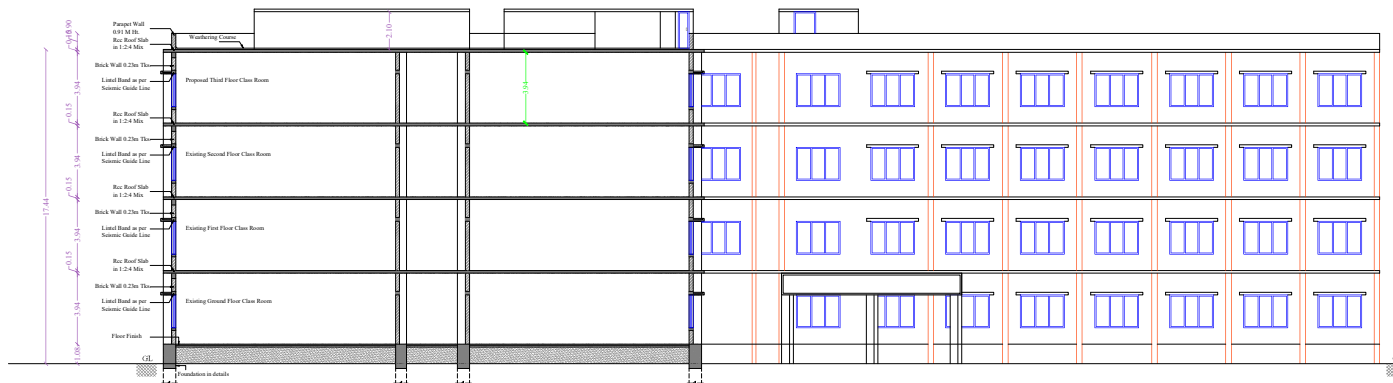

Section - 'A'A'

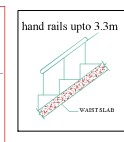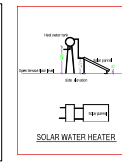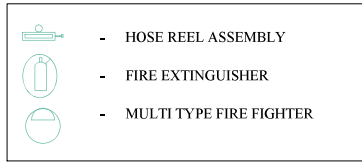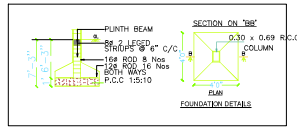

Plan Showing the Proposed Canteen Building of Nehru College of Educational and Charitable Trust) at S.F.Nos. 331/1, 331/2A, 338/1A, 338/1B & 338/1C, Thirumalaiyampalayam Village & Town Panchayat, Madukkarai Taluk, Coimbatore District.

Scale:- 1" = 8' (1 : 100).

"CANTEEN BLOCK"

Proposed Ground Floor & First Floor Plan

Reference:-

		Meter
RS	Rolling Shutter	- 3.92 x 2.74
D1	Door	- 1.83 x 2.74
D2	Door	- 1.52 x 2.74
D3	Door	- 1.07 x 2.74
D4	Door	- 0.84 x 2.74
KW1	Kitchen Window	- 2.44 x 1.83
KW2	Kitchen Window	- 1.83 x 1.83
JW	Jolly Work	- 1.22 x 2.74
W1	Window	- 2.44 x 1.83
W2	Window	- 1.83 x 1.83
V	Ventilator	- 0.91 x 0.91

Area Details:-

	Square Metre
Proposed Ground Floor Area	- 857.04 Sqm.
Proposed First Floor Area	- 438.58 Sqm.

Dr. P. Krishnakumar

Dr. P. Krishnakumar
Trustee / Secretary
Nehru College of
Educational and Charitable Trust
Coimbatore

Applicant

Harini
Er. HARINI, P.S. ME (Str.), MBA (HR),
Reg. No. Coimbatore LPA / CE / 005 / 2023
PRIME PROPOC CONSULTANTS PVT LTD
#29, Pannai Ilam, Sundaram Brothers Layout,
Ramanathapuram, Coimbatore - 641 045.
Ph: 7373271000
E-mail: harini.propdoc@gmail.com

Construction Engineer

P. Prakash
Er. K. PRAKASH H.E., MGS.,
Geotechnical Consultant
Reg. No : LPA/GTE/19/05/003
prakash.civil57@gmail.com Ph:9894713239

Geotech Engineer

Harini
Er. HARINI, P.S. ME (Str.), MBA (HR),
Reg. No. Coimbatore LPA / SE / GR-1 / 004 / 2022
PRIME PROPOC CONSULTANTS PVT LTD
#29, Pannai Ilam, Sundaram Brothers Layout,
Ramanathapuram, Coimbatore - 641 045.
Ph: 7373271000
E-mail: harini.propdoc@gmail.com


Structural Engineer.

K. Purusothaman
Er.K.PURUSOTHAMAN.BE
Reg.No:RE-GR-II/04/2021
Registered Engineer
No.32,P.V.Krishnan Street, K.K.Pudur,
Sahabai Colony, Coimbatore-641 038
Ph: 0422-3557767 Cell: 84287 23448


Register Engineer.




Section - 'A-A'

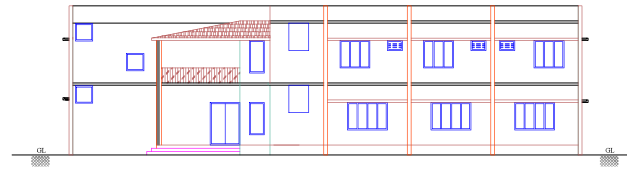


Western Side Elevation

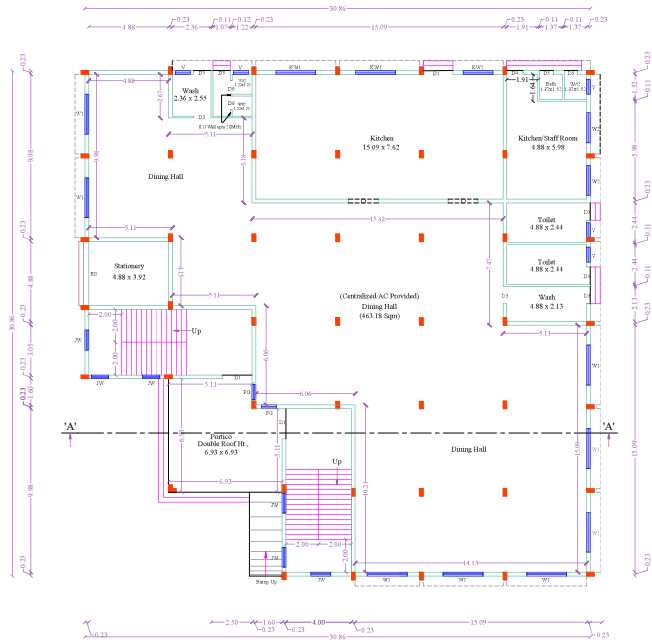


Ground Floor Plan

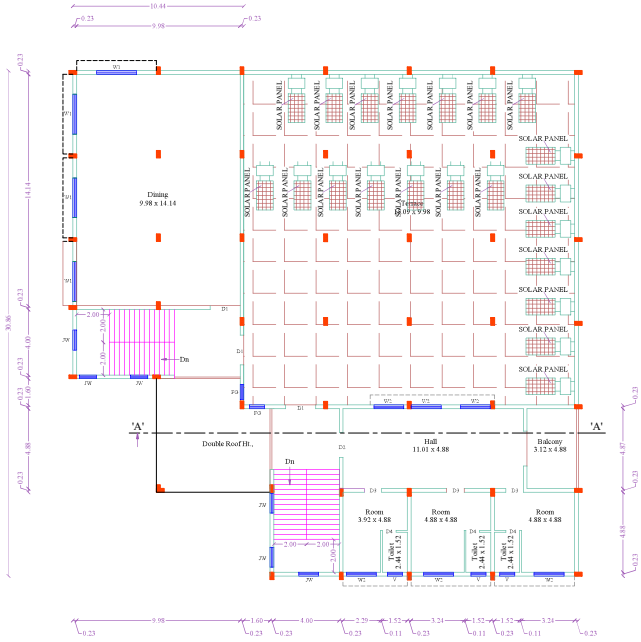


First Floor Plan

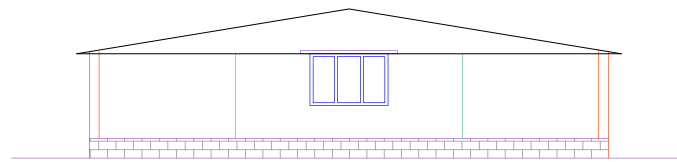

Elevation

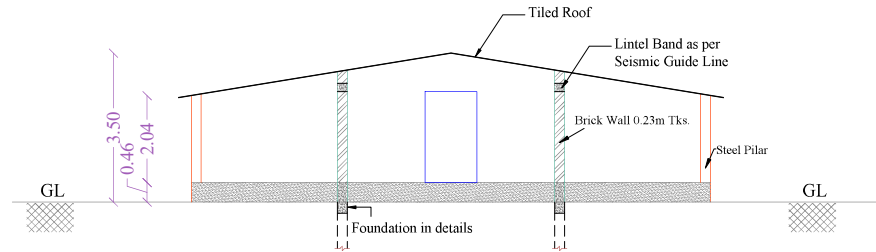

Section - 'A"A'

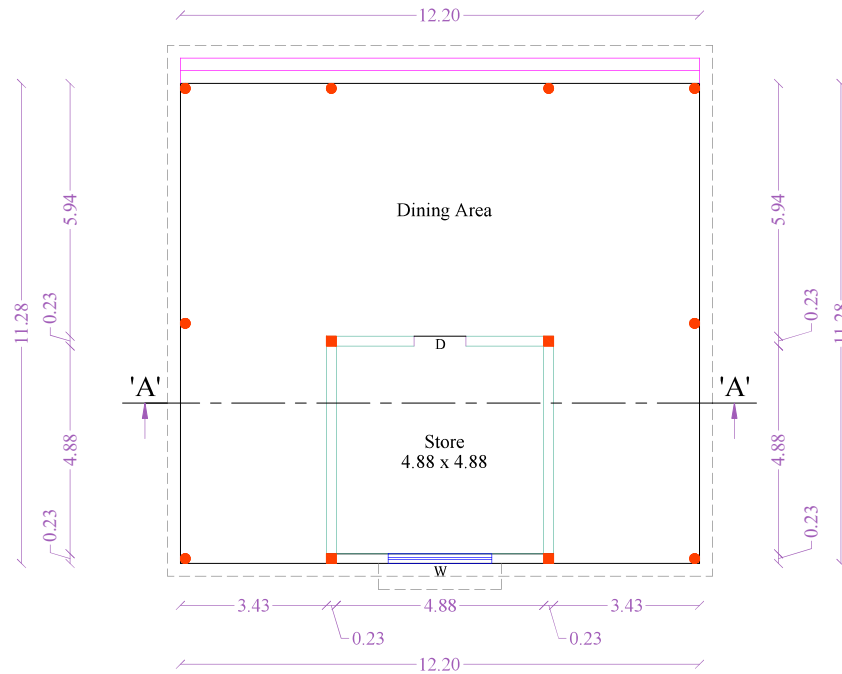

Ground Floor Plan



Plan Showing the Proposed Coffee Shop of
Nehru College of Educational and Charitable
Trust at S.F.Nos. 331//1, 331/2A, 338/1A,
338/1B & 338/1C, Thirumalaiyampalayam
Village & Town Panchayat, Madukkarai Taluk,
Coimbatore District.

Scale:- 1" = 8' (1 : 100).

"COFFEE SHOP"

Proposed Ground Floor Plan

Reference:-

		Meter
D	Door	- 1.22 x 2.13
W	Window	- 1.83 x 1.22

Area Details:-

		Square Metre
Existing Ground Floor Area	-	137.57 Sqm.


Dr. P. Krishnakumar
Trustee / Secretary
Nehru College of
Educational and Charitable Trust
Coimbatore
Applicant


Er. HARINI. P.S. ME (Str.), MBA (HR).
Reg. No. Coimbatore LPA / CE / 005 / 2023
PRIME PROPOC CONSULTANTS PVT LTD
29, Palani Ilam, Sundaram Brothers Layout,
Ramanathapuram, Coimbatore - 641 045.
Ph: 7373371000,
E - mail: harini@propdoc.in

Construction Engineer


Er. K. PRAKASH M.E., MGS.,
Geotechnical Consultant
Reg. No : LPA/GTE/19/05/003
prakash.civil57@gmail.com Ph-9894713239

Geotech Engineer


Er. HARINI. P.S. ME (Str.), MBA (HR).
Reg. No. Coimbatore LPA / SE / GR-1 / 004 / 2022
PRIME PROPOC CONSULTANTS PVT LTD
29, Palani Ilam, Sundaram Brothers Layout,
Ramanathapuram, Coimbatore - 641 045.
Ph: 7373371000
E mail : harini.propdoc@gmail.com.

Structural Engineer.,


Er.K.PURUSOTHAMAN.BE
Reg.No:RE-GR-II-04/2021
Registered Engineer
No.32.P.V.Krishnan Street, K.K.Pudur,
Saibaba Colony, Coimbatore-641 038
Ph: 0422-3557767 Cell: 84287 23448
Register Engineer.,

