




PLAN SHOWING THE PROPOSED CONSTRUCTION OF ZINC SHEET & R.C.C ROOF GREEN INDUSTRIAL (POLYTHENE, PLASTIC AND PVC GOODS THROUGH EXTRACTION/MOULDING) BUILDING S.F.No - 385/3, BELLATHI VILLAGE, METTUPALAYAM TALUK, COIMBATORE DISTRICT.

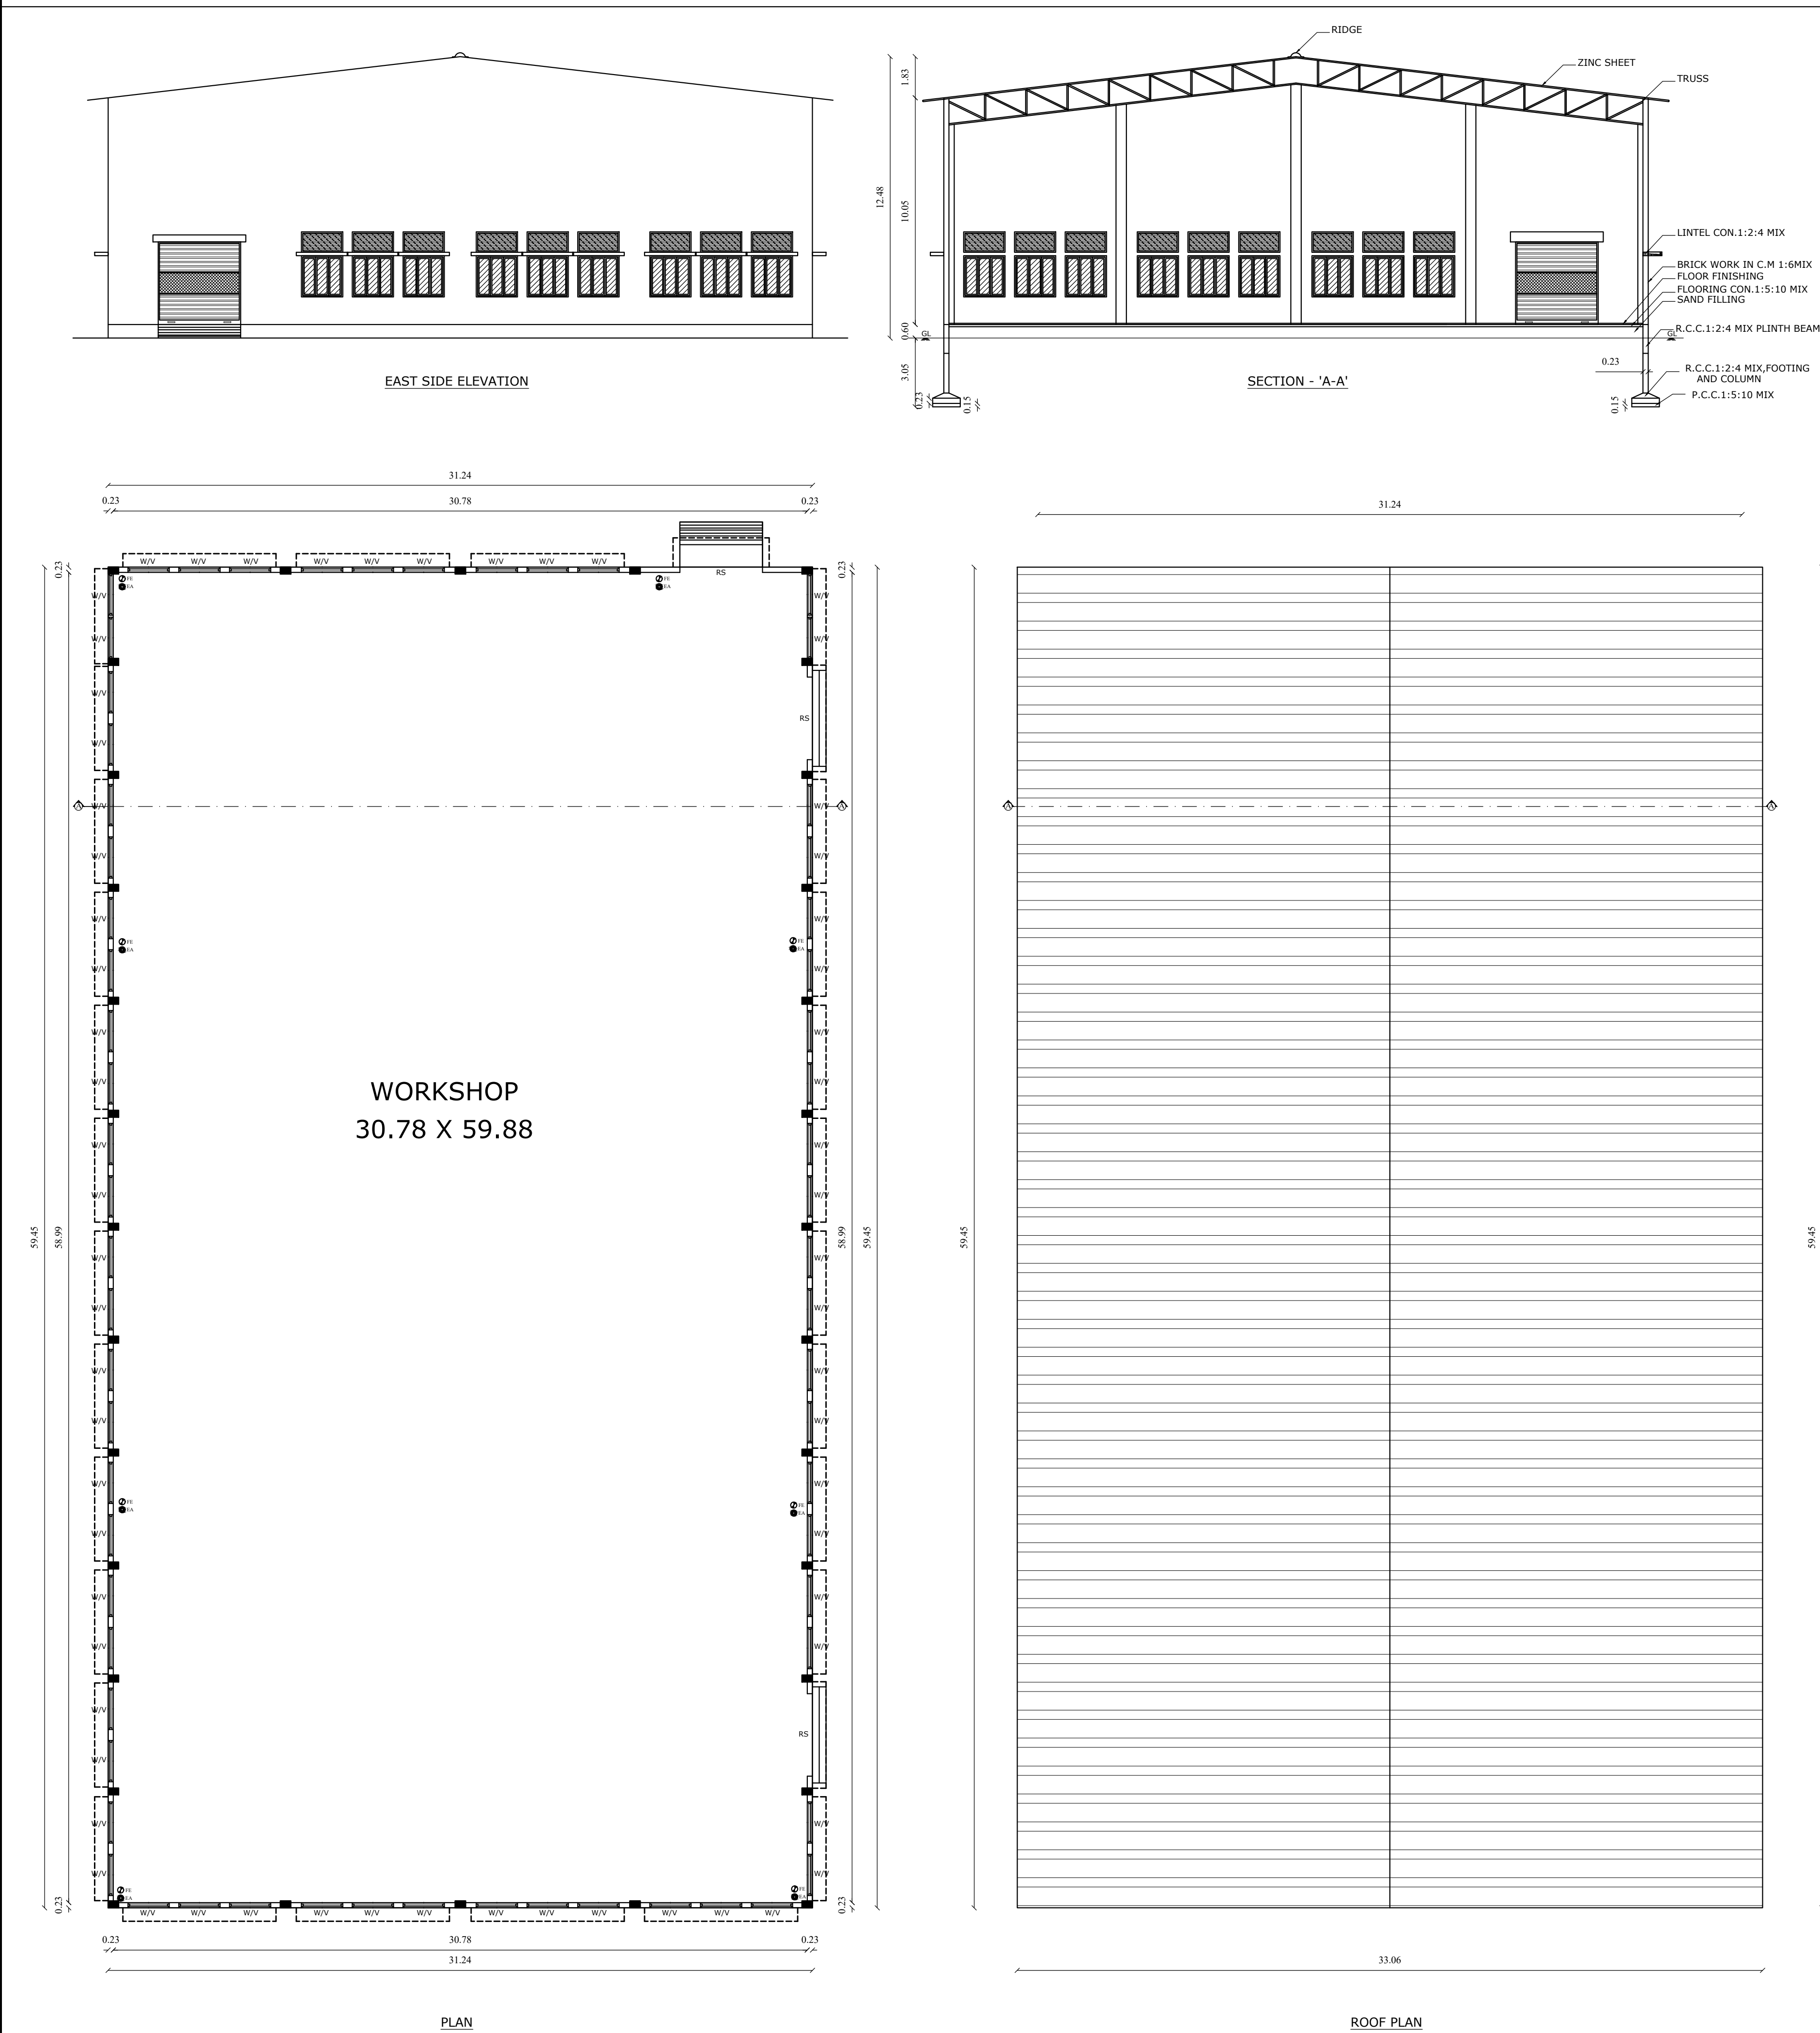

BLOCK -1

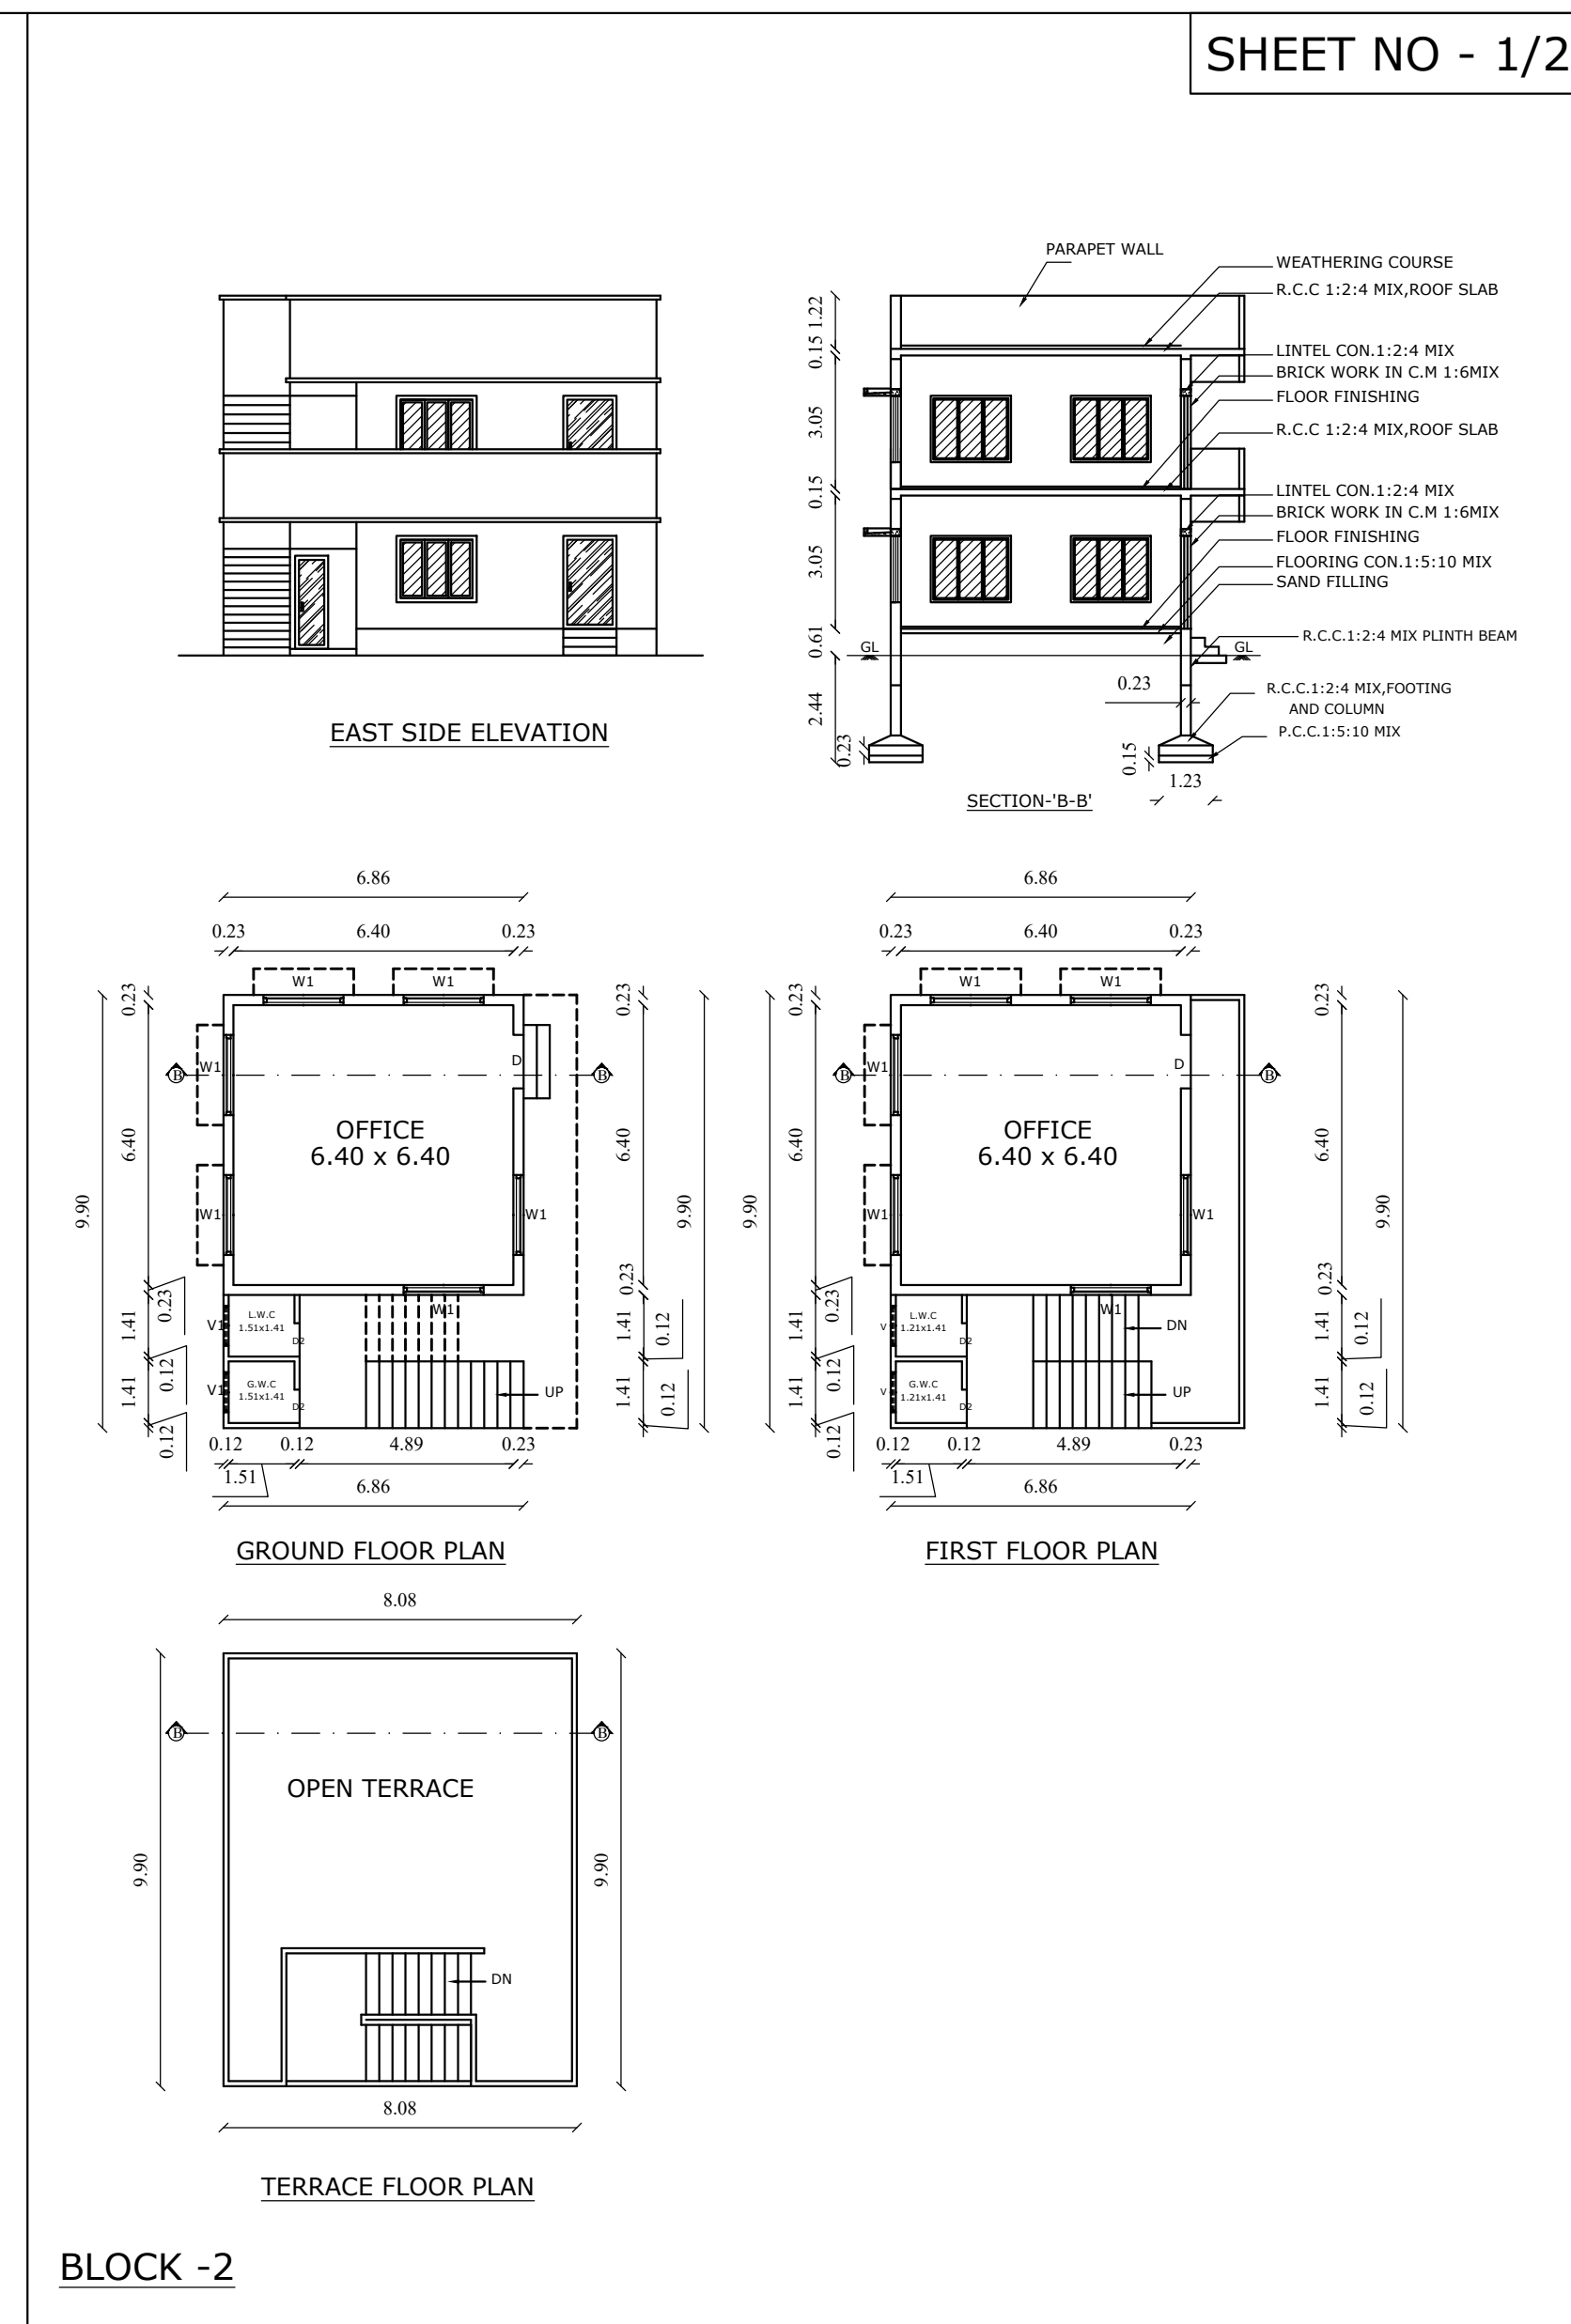

BLOCK -2

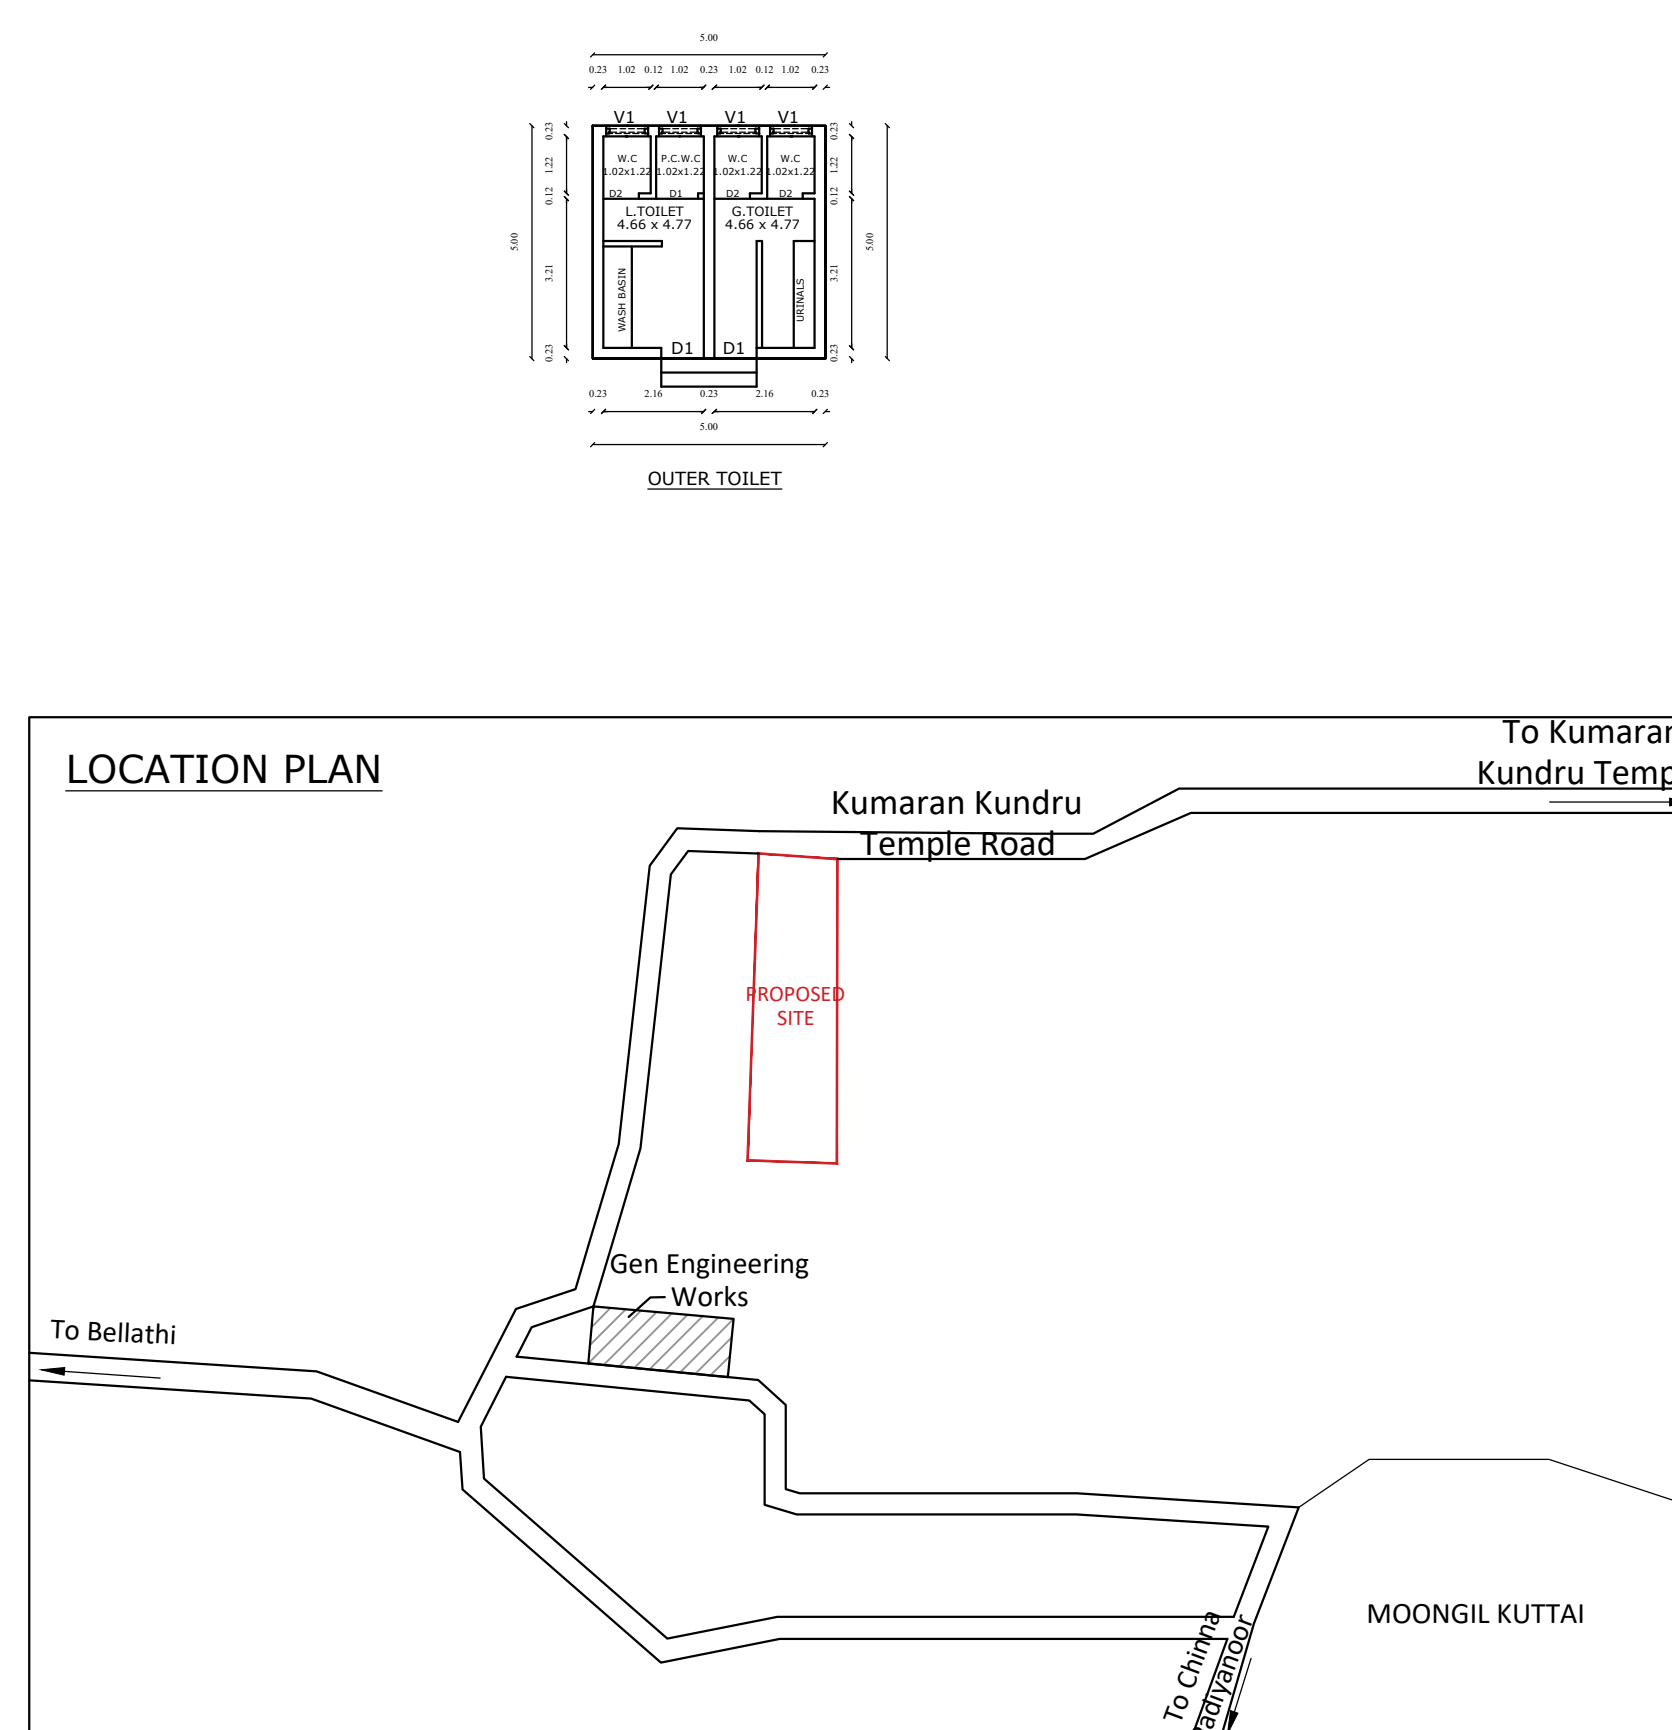

LOCATION PLAN

Drg No : 1	Scale = 1 : 100	
SITE AREA DETAILS : (sq.mt)	In Doc.	In TSLR
S.F.No - 385/3	5000.00	5000.00

AREA OF PROPOSED CONSTRUCTION

Floor Name	Total Build up Area	Non FSI Area	Total F.S.I Area
BLOCK-1 - (Industrial Building)			
Ground Floor	1857.20		1857.20
Outer Toilet (Non FSI)	25.00	25.00	-
BLOCK-2 - (Office)			
Ground Floor	67.91		67.91
First Floor	79.99		79.99
Terrace Floor	-		-
Total	2032.10	25.00	2005.10

Area of open space	-	3074.89 Sq.Mt	
Plot Coverage (PC)	-	61.50 %	
Floor Spce Index (FSI)	-	$\frac{2005.10}{5000.00}$	= 0.401

	JOINERY DETAILS		
Sym.	DESCRIPTION	IN METER	IN FEET
RS	Rolling Shutter	3.66x3.05	12'0"x10'0"
D	Door	1.22x2.14	4'0"x7'0"
D1	Door	0.91x2.14	3'0"x7'0"
D2	Door	0.76x2.14	2'6"x7'0"
W	Window	1.83x1.83	6'0"x6'0"
W1	Window	1.83x1.52	6'0"x5'0"
V	Ventilator	1.83x0.91	6'0"x3'0"
V1	Ventilator	0.91x0.61	3'0"x2'0"

FE - Fire Extinguisher	EA - Emergency Alarm
--	--


Application No : SWP/BPA/ /2024
 Site Boundary Shown as "A to D" and Numbered as
 SWP/ DTCP/COIMBATORE / LP/ R(C) No: /2024
 SWP/ BP/ DTCP R(C) No : /2024

APPLICANT / OWNER

ARCHITECT

STRUCTURAL ENGINEER

REGISTERED ENGINEER

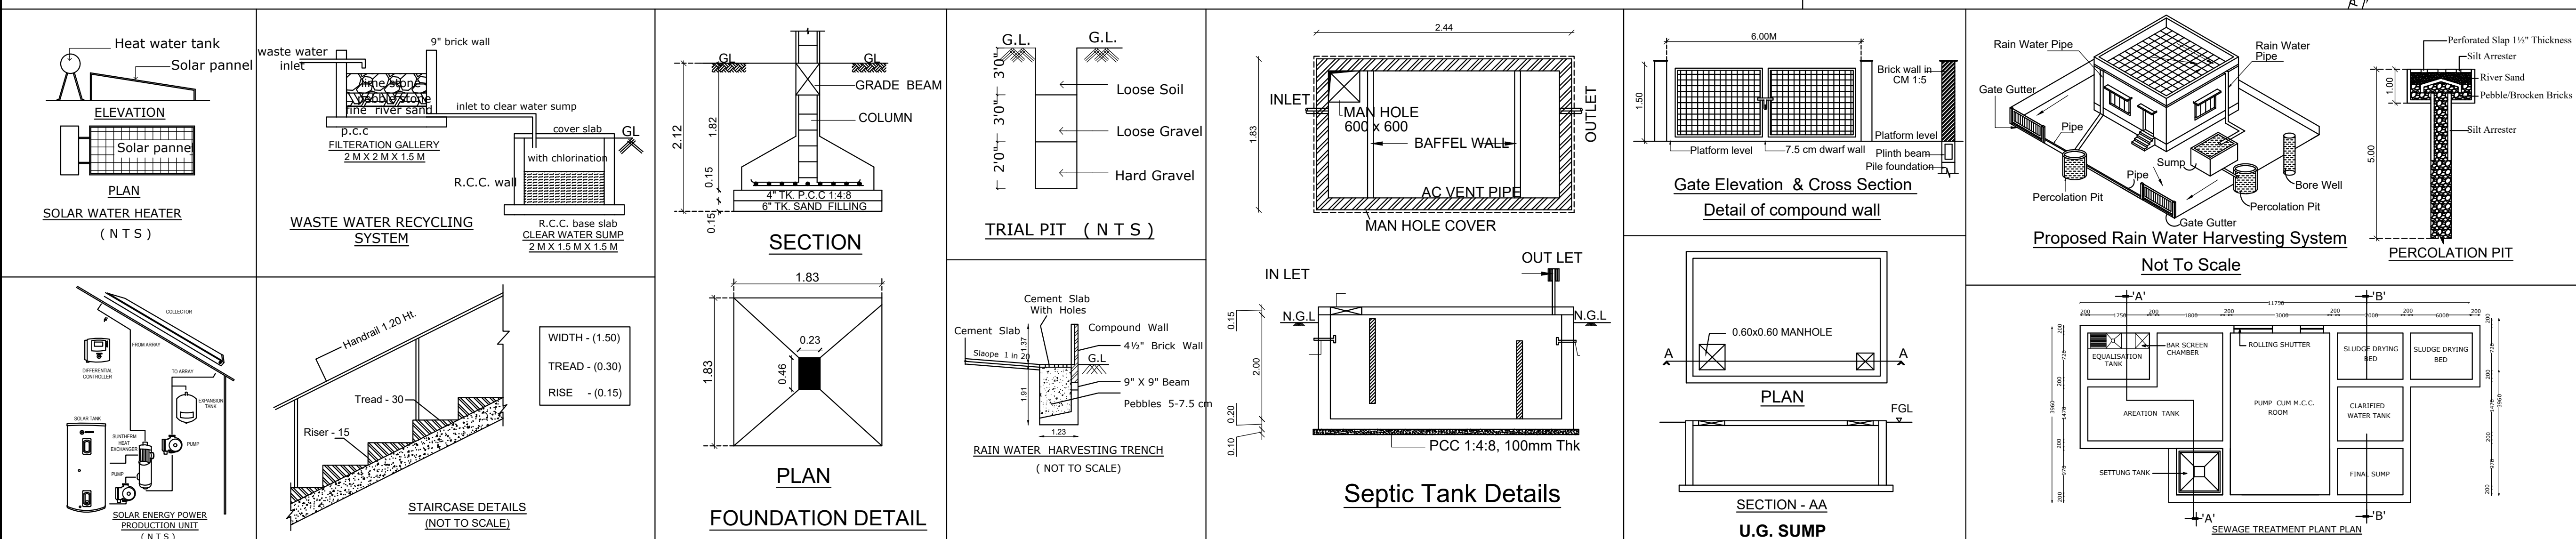

SOLAR ENERGY P

STAIRCASE DETAIL
(NOT TO SCALE)

FOUNDATION DETAIL

Septic Tank Details

SECTION - AA

^a $n = 8$.

Er. S. YUVARAJ, M(Etr), AME, ANV, MISE, MIGS, MIT(Arb)..
Reg. No. Coimbatore LPA/SE/GR-1/19/03/007
EMPHORA ASSOCIATES
660, Poona Nagar, Civil Aerodrome Post, Coimbatore-641 014
Ph: 99437 41272, 94861 41272
Email: emphoraassociates@gmail.com

Er. S. SIVARAJ
Reg. No. Coimbatore LPA/CE/19/08/095
EMPHORA ASSOCIATES
660, Poonga Nagar, Civil Aerodrome Post, Coimbatore-641 014
Ph: 9486141272
E-mail: emphoraassociates@gmail.com

