
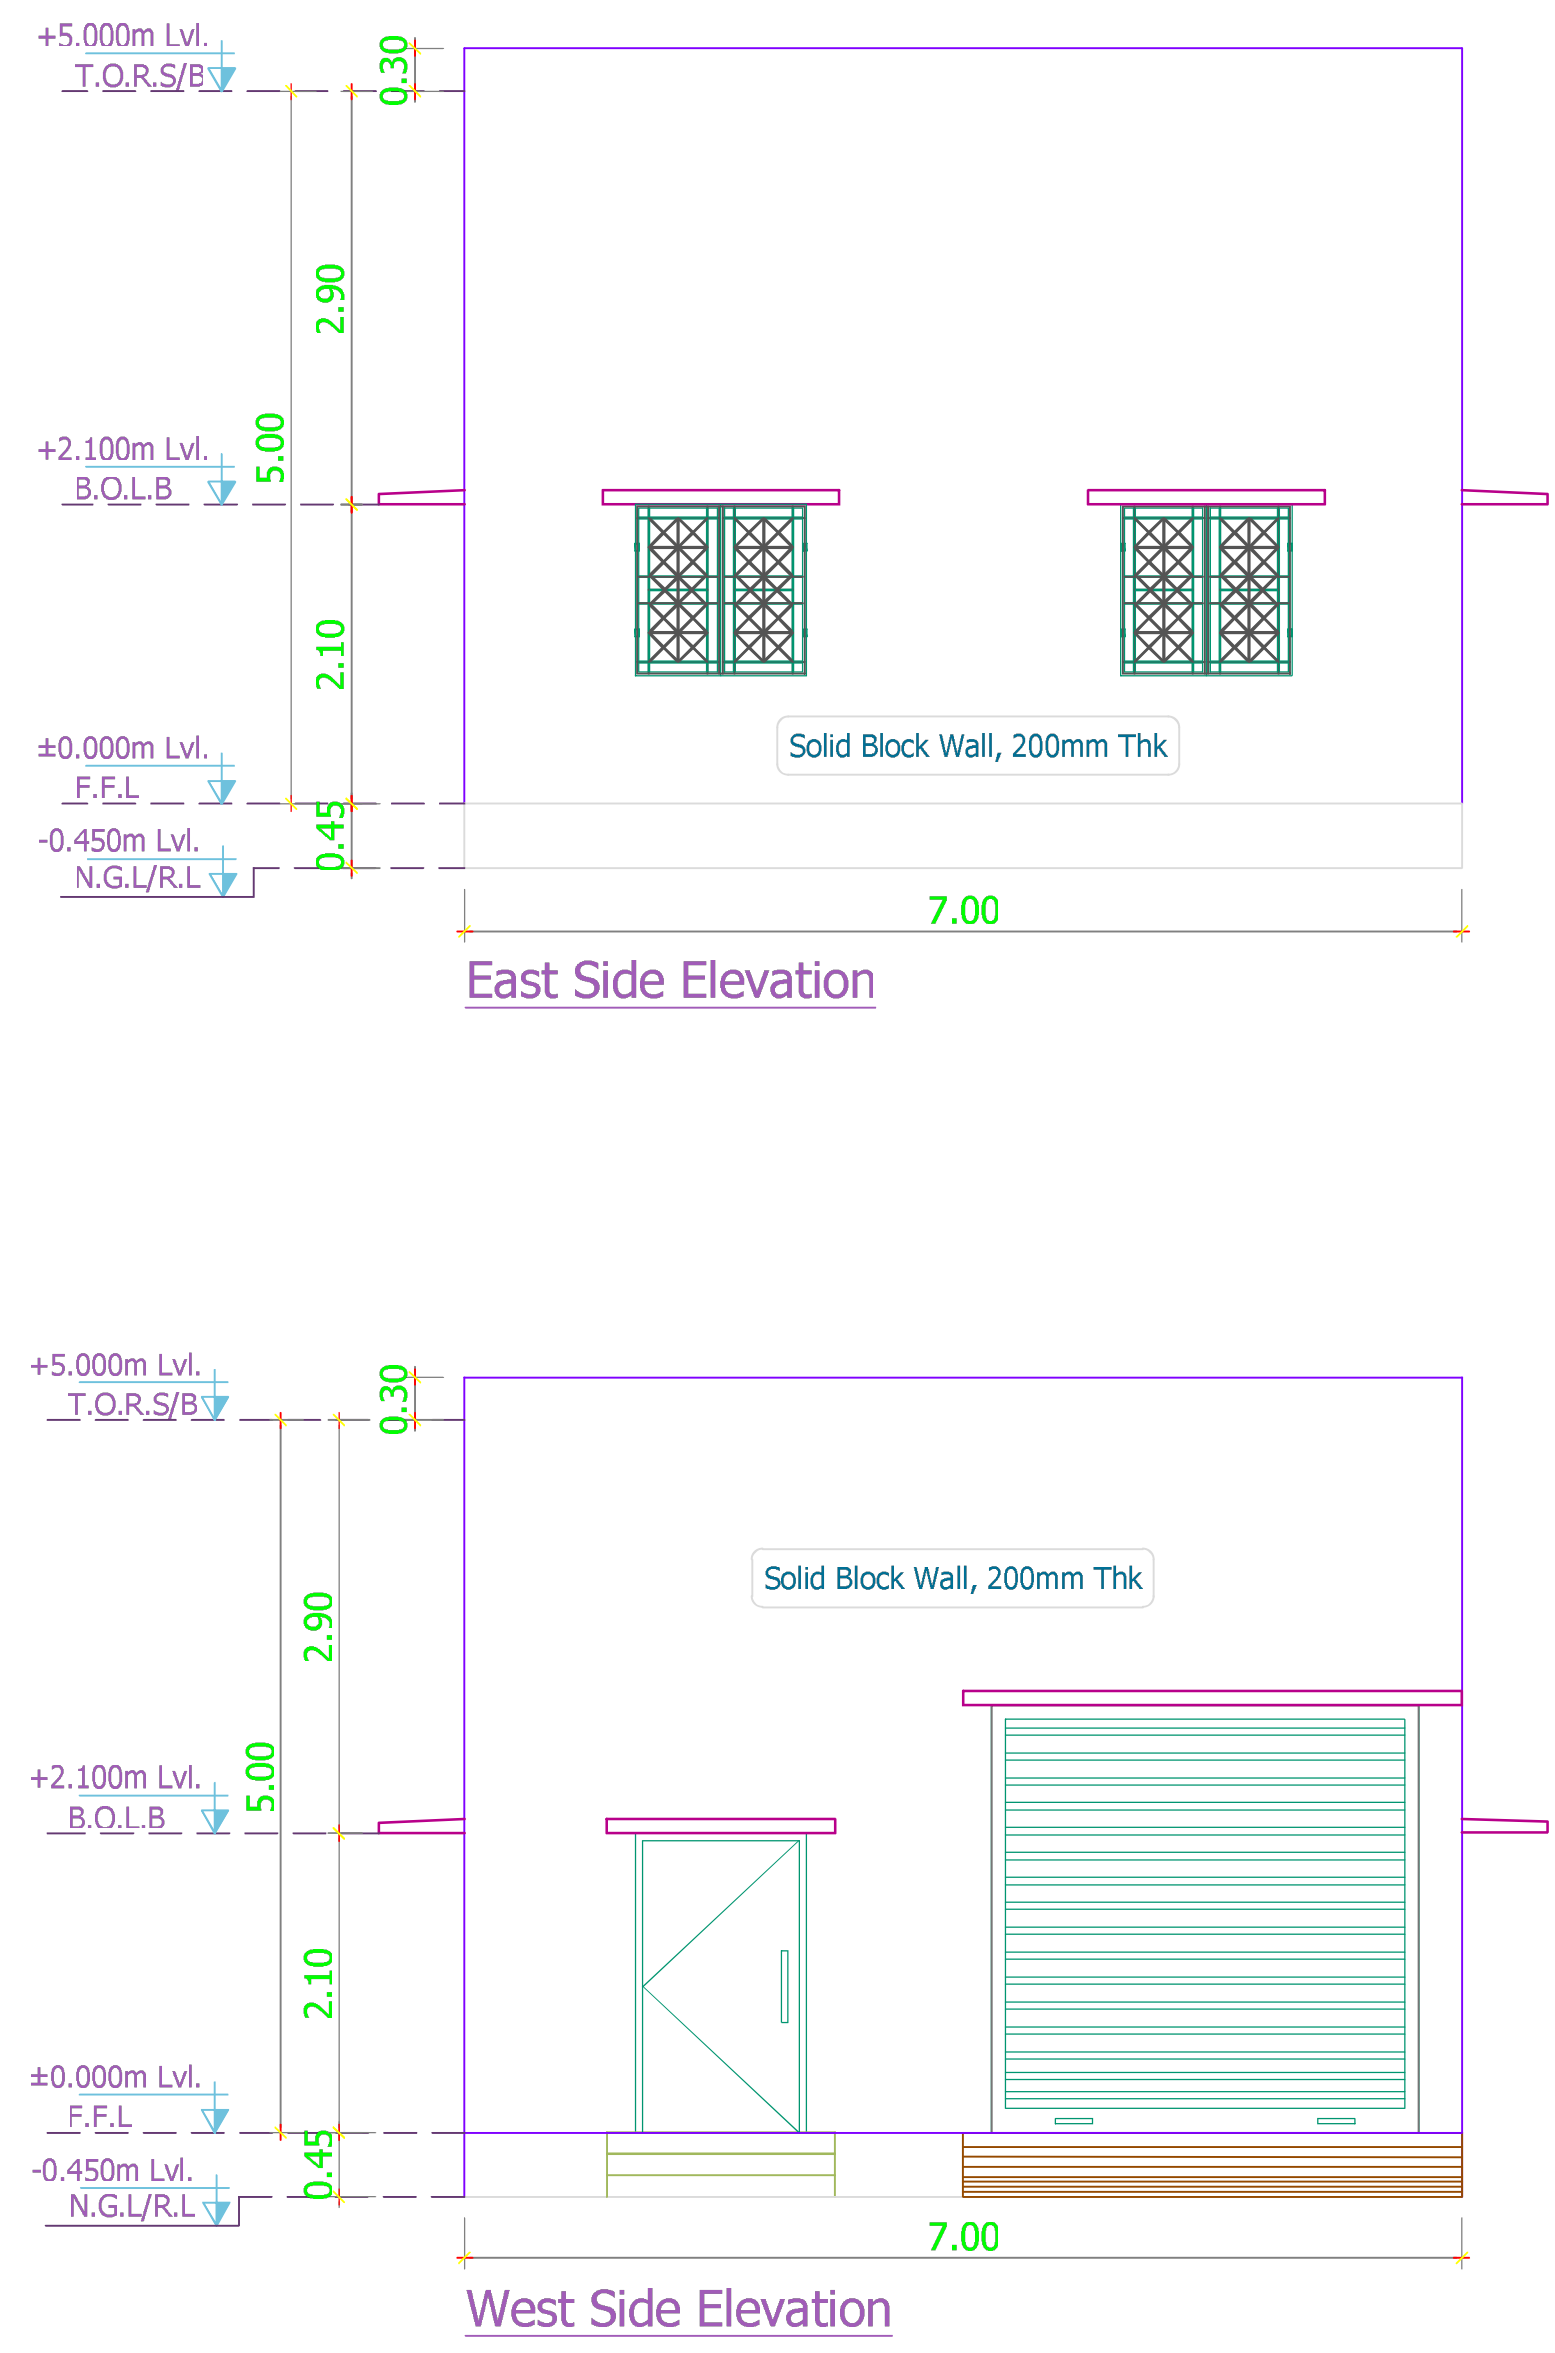
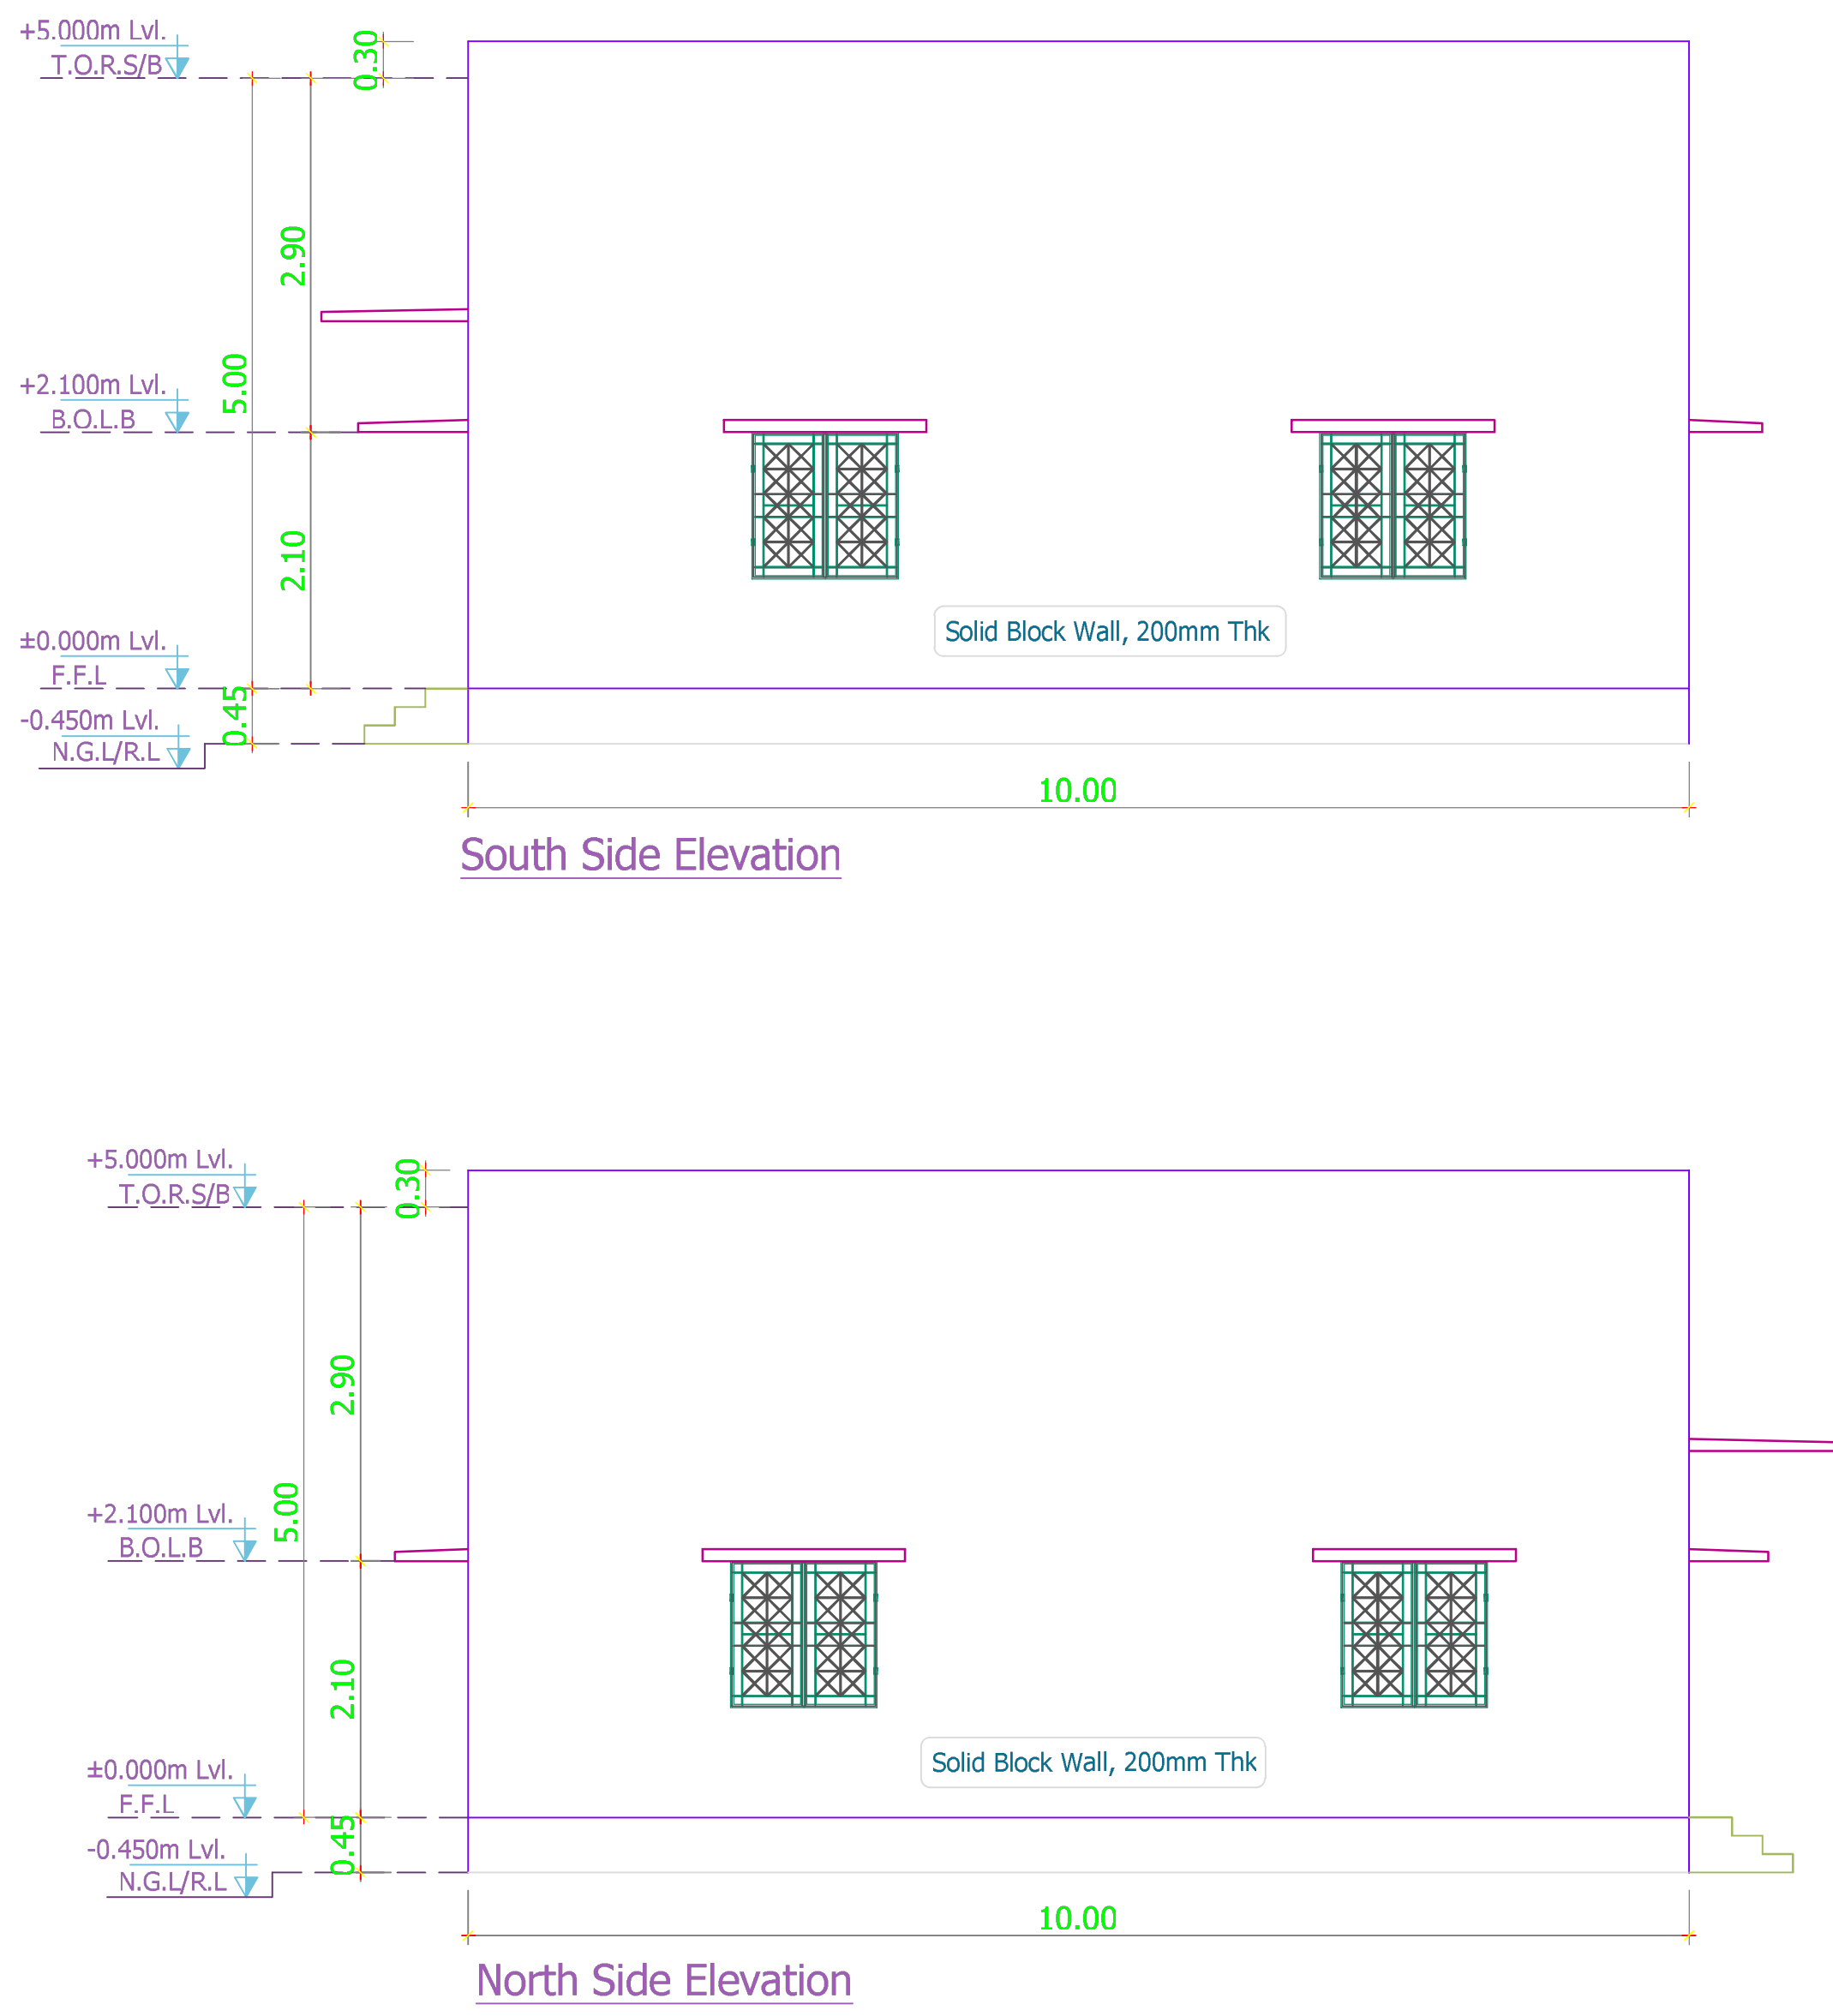


EB ROOM

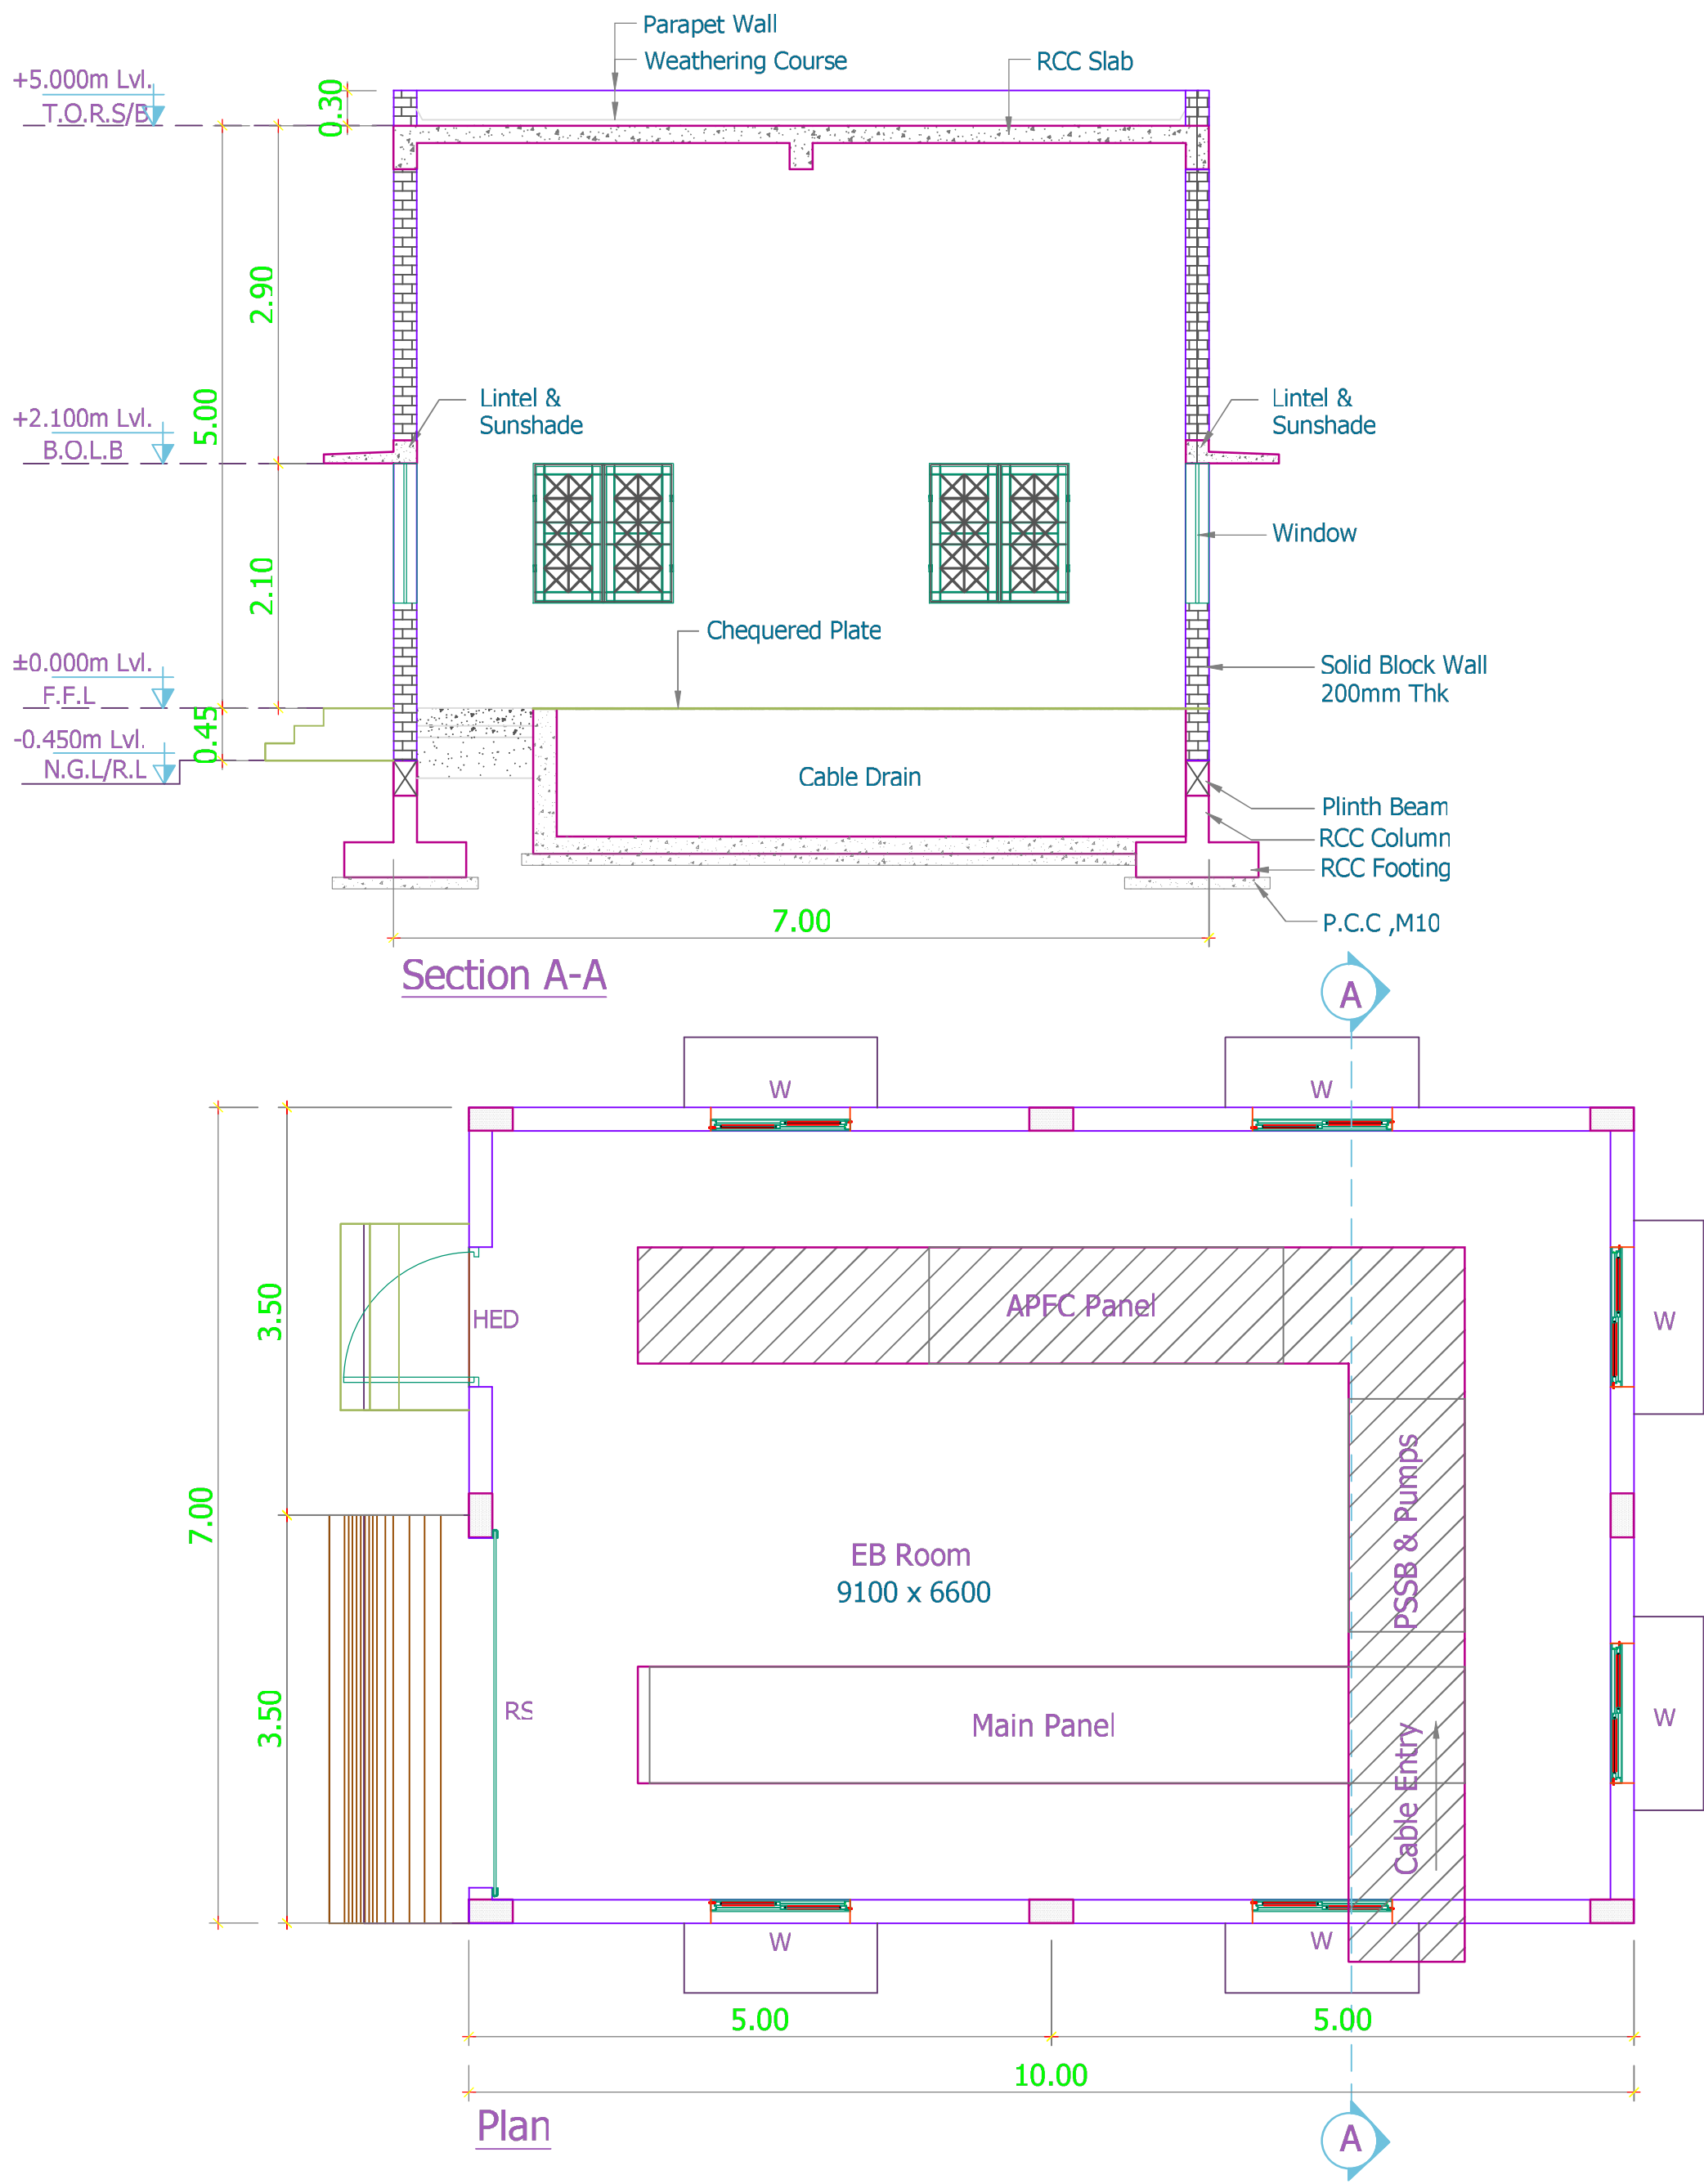

TITLE :-

SITE PLAN SHOWING EXISTING & PROPOSED ADDITIONAL CONSTRUCTION OF LIGHT ENGINEERING ASSEMBLY AND PACKAGING INDUSTRY BUILDING AT SURVEY NOS. 122/1A,123/1,123/2,126/1B,126/2A2, 126/2B2, THIRUMALAIYAMPALAYAM VILLAGE AND TOWN PANCHAYAT, MADUKKARAI TALUKA, COIMBATORE - 641105

CATEGORY OF INDUSTRY AS PER TNCDBR 2019 ANNEXURE VI - ORANGE. LIGHT ENGINEERING ASSEMBLY AND PACKAGING INDUSTRY BUILDING

SPECIFICATION:-

FOUNDATION

FOUNDATION AND BASEMENT IN RCC PEDESTAL AND PLINTH BEAM OVER A BED OF RCC 1:4:8, 6"THICK AS PER STRUCTURAL DETAILS.

SUPER STRUCTURE:-

SUPER STRUCTURE IN 200mm THK, 100mm THK. SOLID BLOCK WALLS WITH CEMENT MORTAR 1:5

RCC MEMBERS

FOOTING, COLUMNS, PLINTH BEAMS, LINTEL, SUNSHADE & FLOOR WITH RCC 1:1.5:3 USING 20MM NOMINAL SIZE BROCKEN STONES.

PLASTERING

WALLS INSIDE & OUTSIDE IN CM 1:5,12mm THK.

PAINTING


FINISHING THE WALL PRIMING COAT

FLOORING

FINISHING THE FLOOR WITH 150mm THK, VACUUM DEWATERING FLOORING OVER A BED OF WET MIX MACADAM

DOORS

DOORS WITH COUNTRY WOODEN FRAMES / M.S FRAMES, 32mm THK. FLUSH DOOR SHUTTERS, SS FASTENINGS, PAINT FINISH

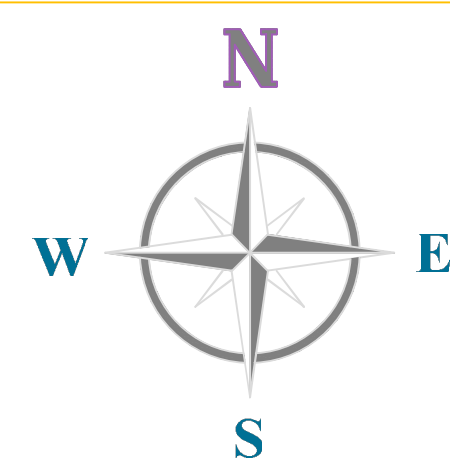

COLOUR INDEX:-

SITE BOUNDARY




EXISTING ROAD

PROPOSED BUILDING



ALL DIMENSIONS ARE IN METERS

SCALE : 1 : 0.075

FIRE WATER TANK-450KLD

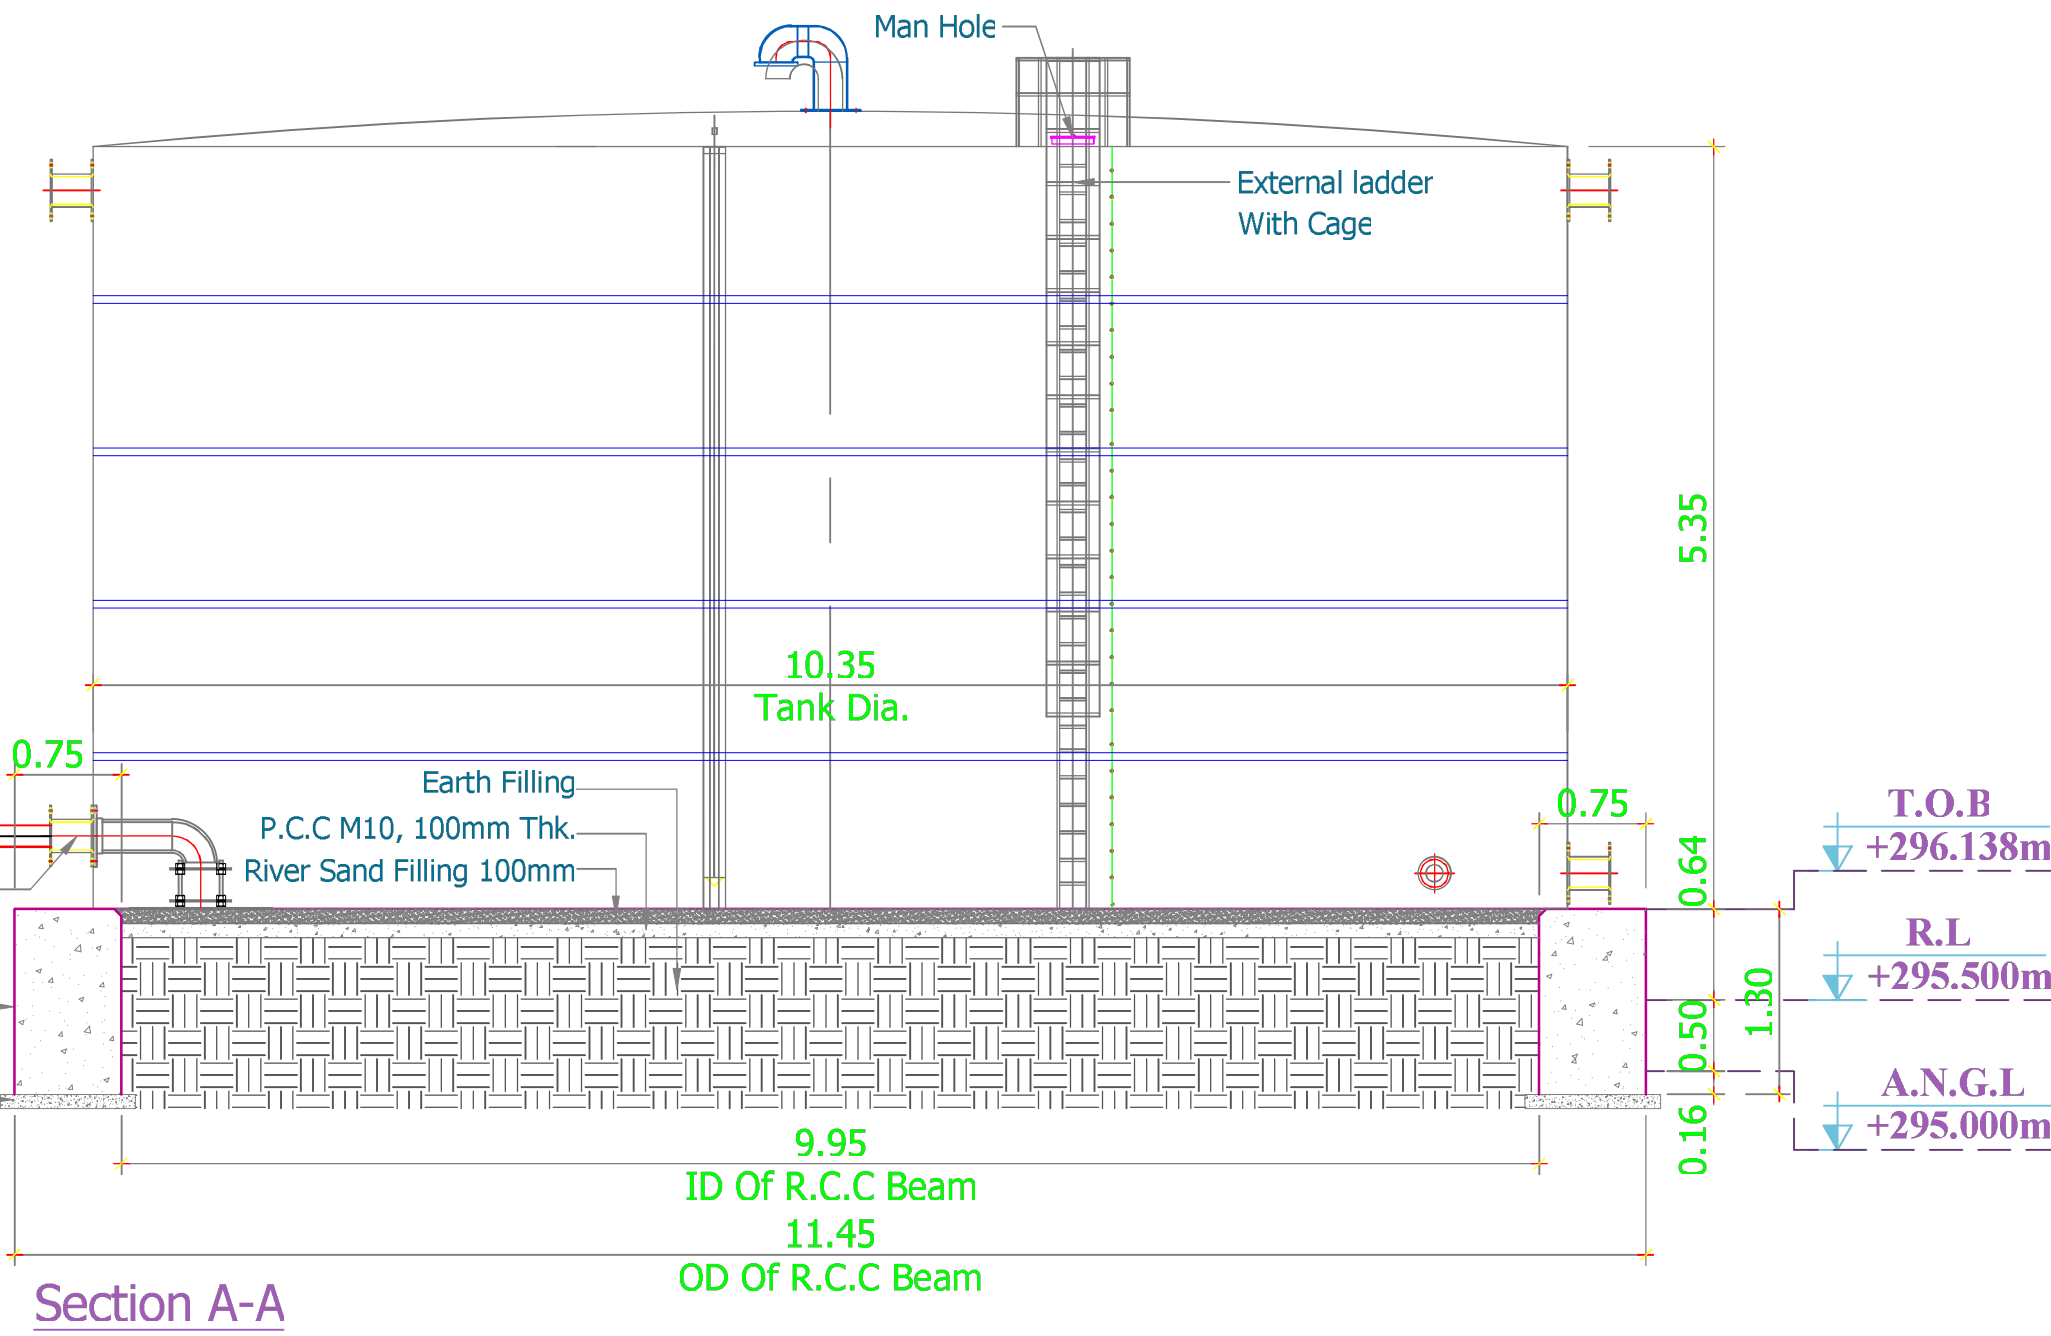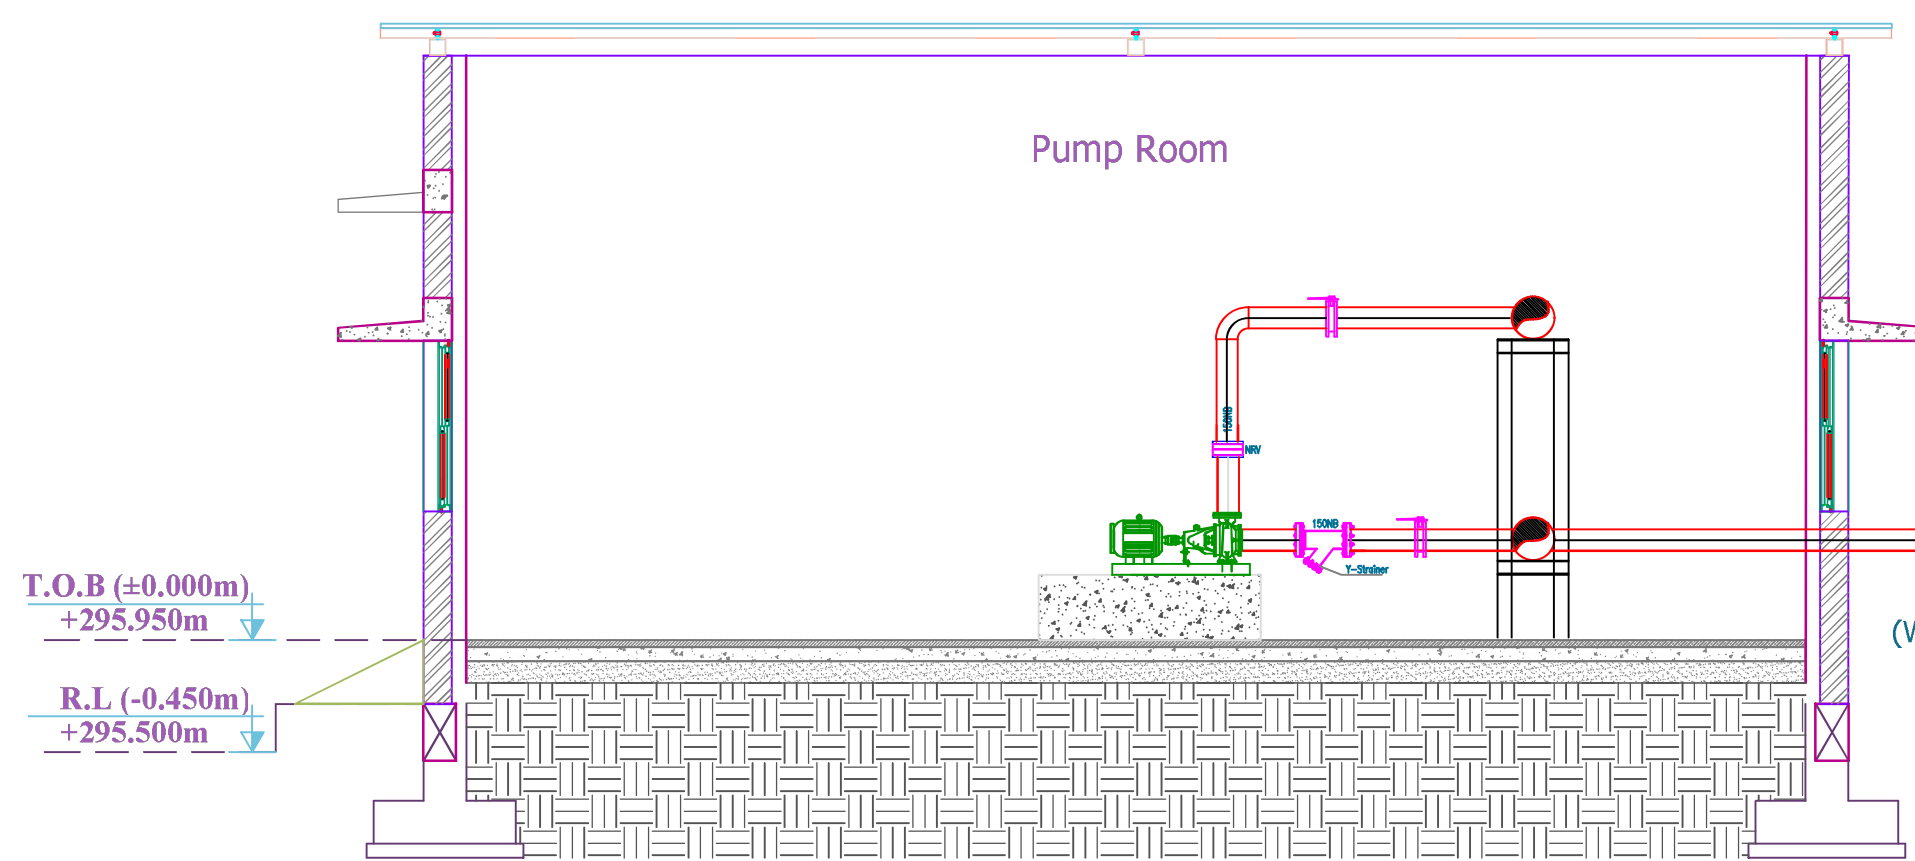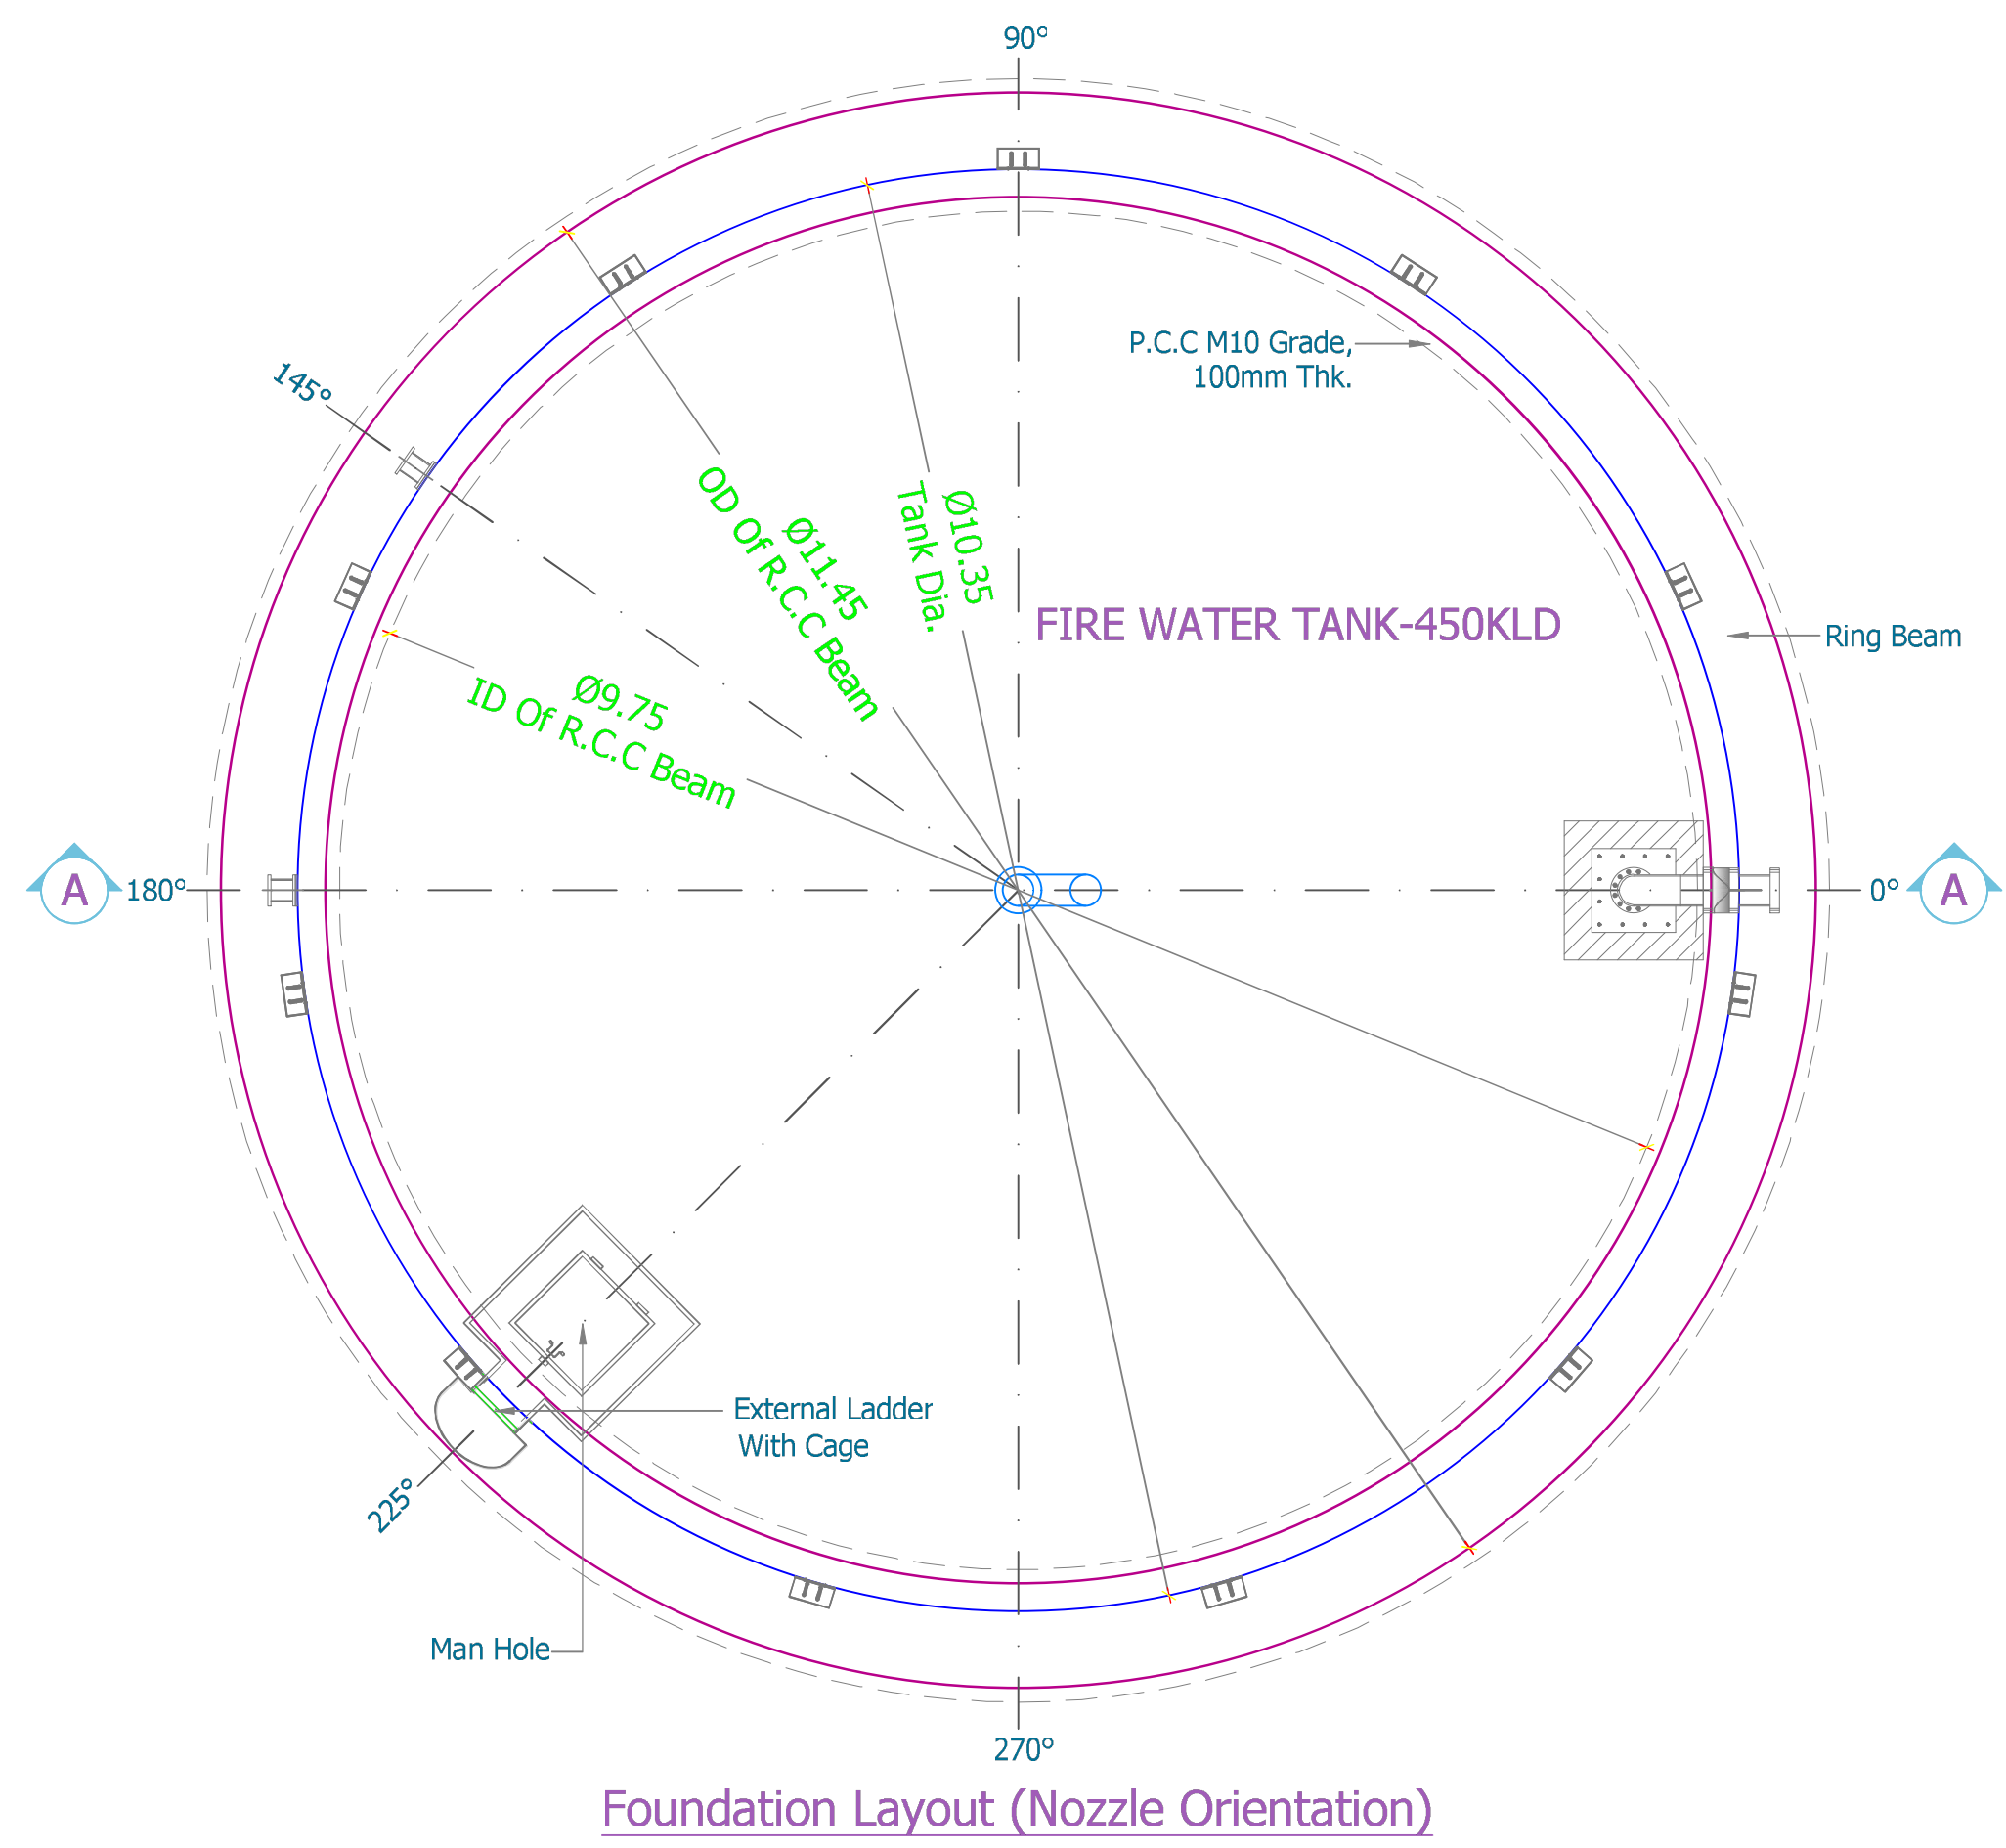

DOMESTIC WATER TANK-50KLD

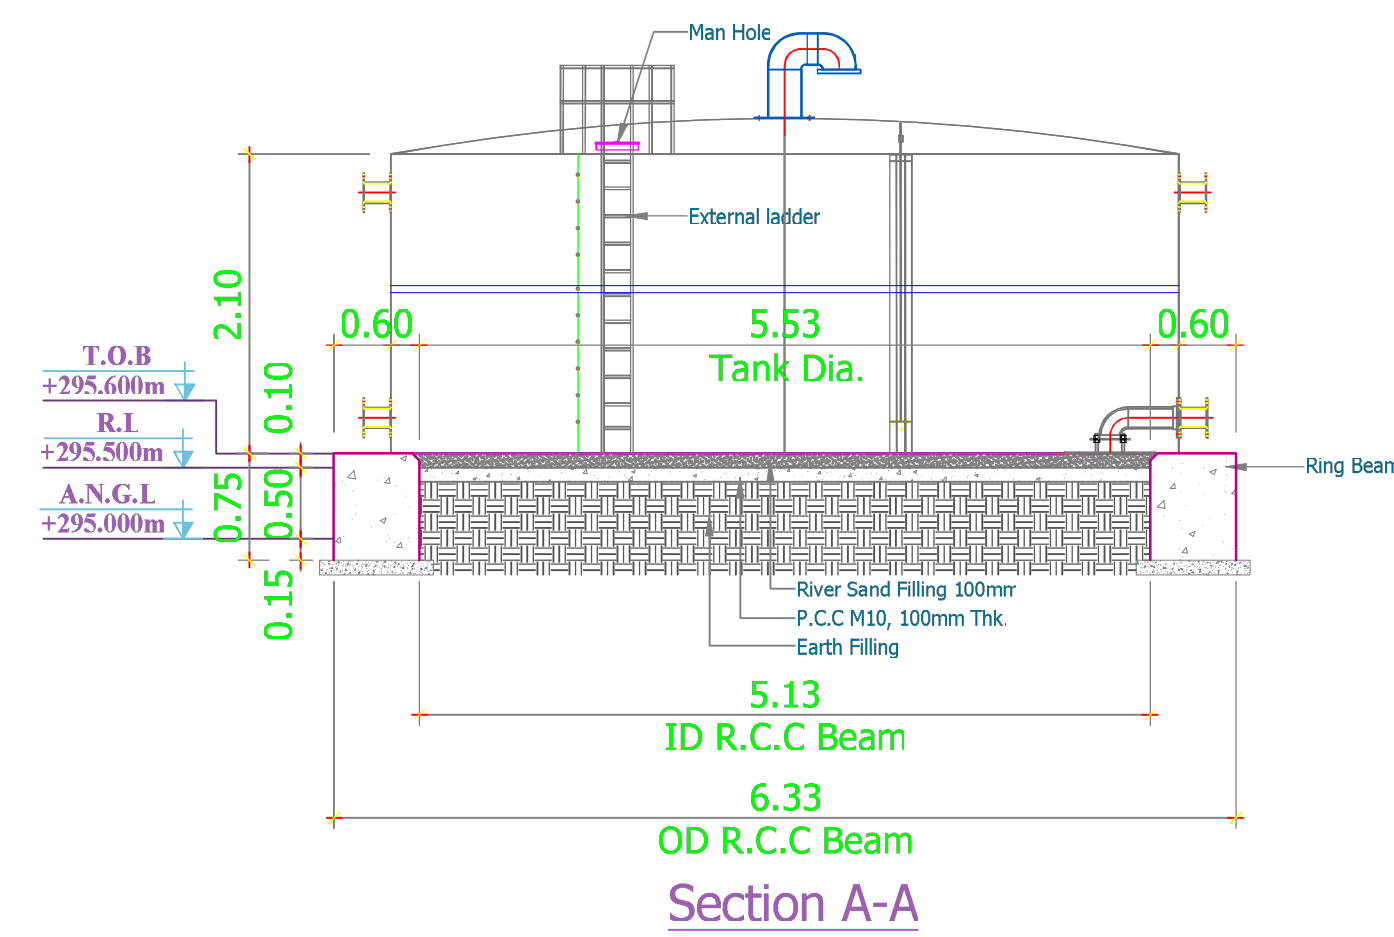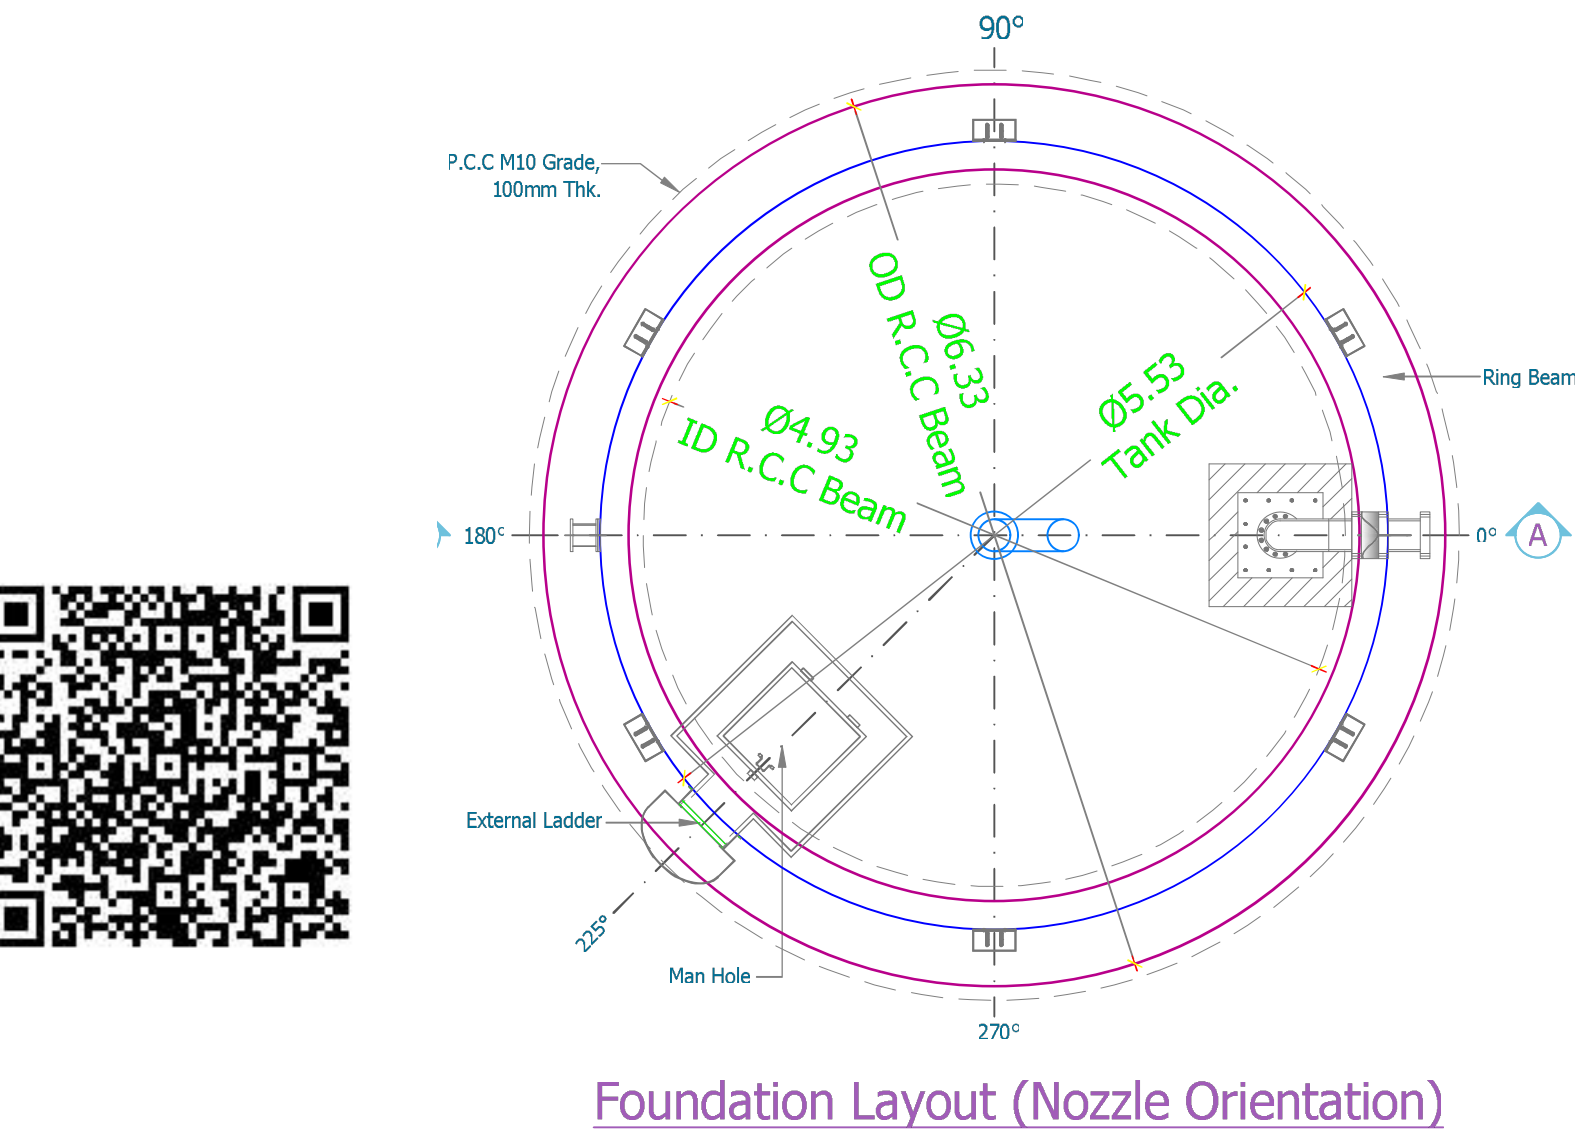

B.P/DTCP No.42/2025

PLANNING PERMISSION NO.93/2025

For NDR SPACE PRIVATE LIMITED
Authorised Signatory

OWNERS SIGNATURE


K. RAJENDRAN, P.D. Archt., I.D
REGISTERED ARCHITECT
CA. 92 /15009
TVLR / RA / 8-1 / 2013 / 09 / 007
6A, Gangadeeswarar Koli Street,
Ondikuppam, Manavalanagar,
Thiruvallur - 602 002

ARCHITECT ENGINEER


S. NAVEENRAJ M.E., (Structural)
Structural Engineer Grade 1 (RSE)
DTCP Reg. No. TVLR/RSE/2022/09/011
6A, Gangadeeswarar Koli Street,
Manavalanagar, Thiruvallur 602 002

STRUCTURAL ENGINEER


DRIVERS REST ROOM

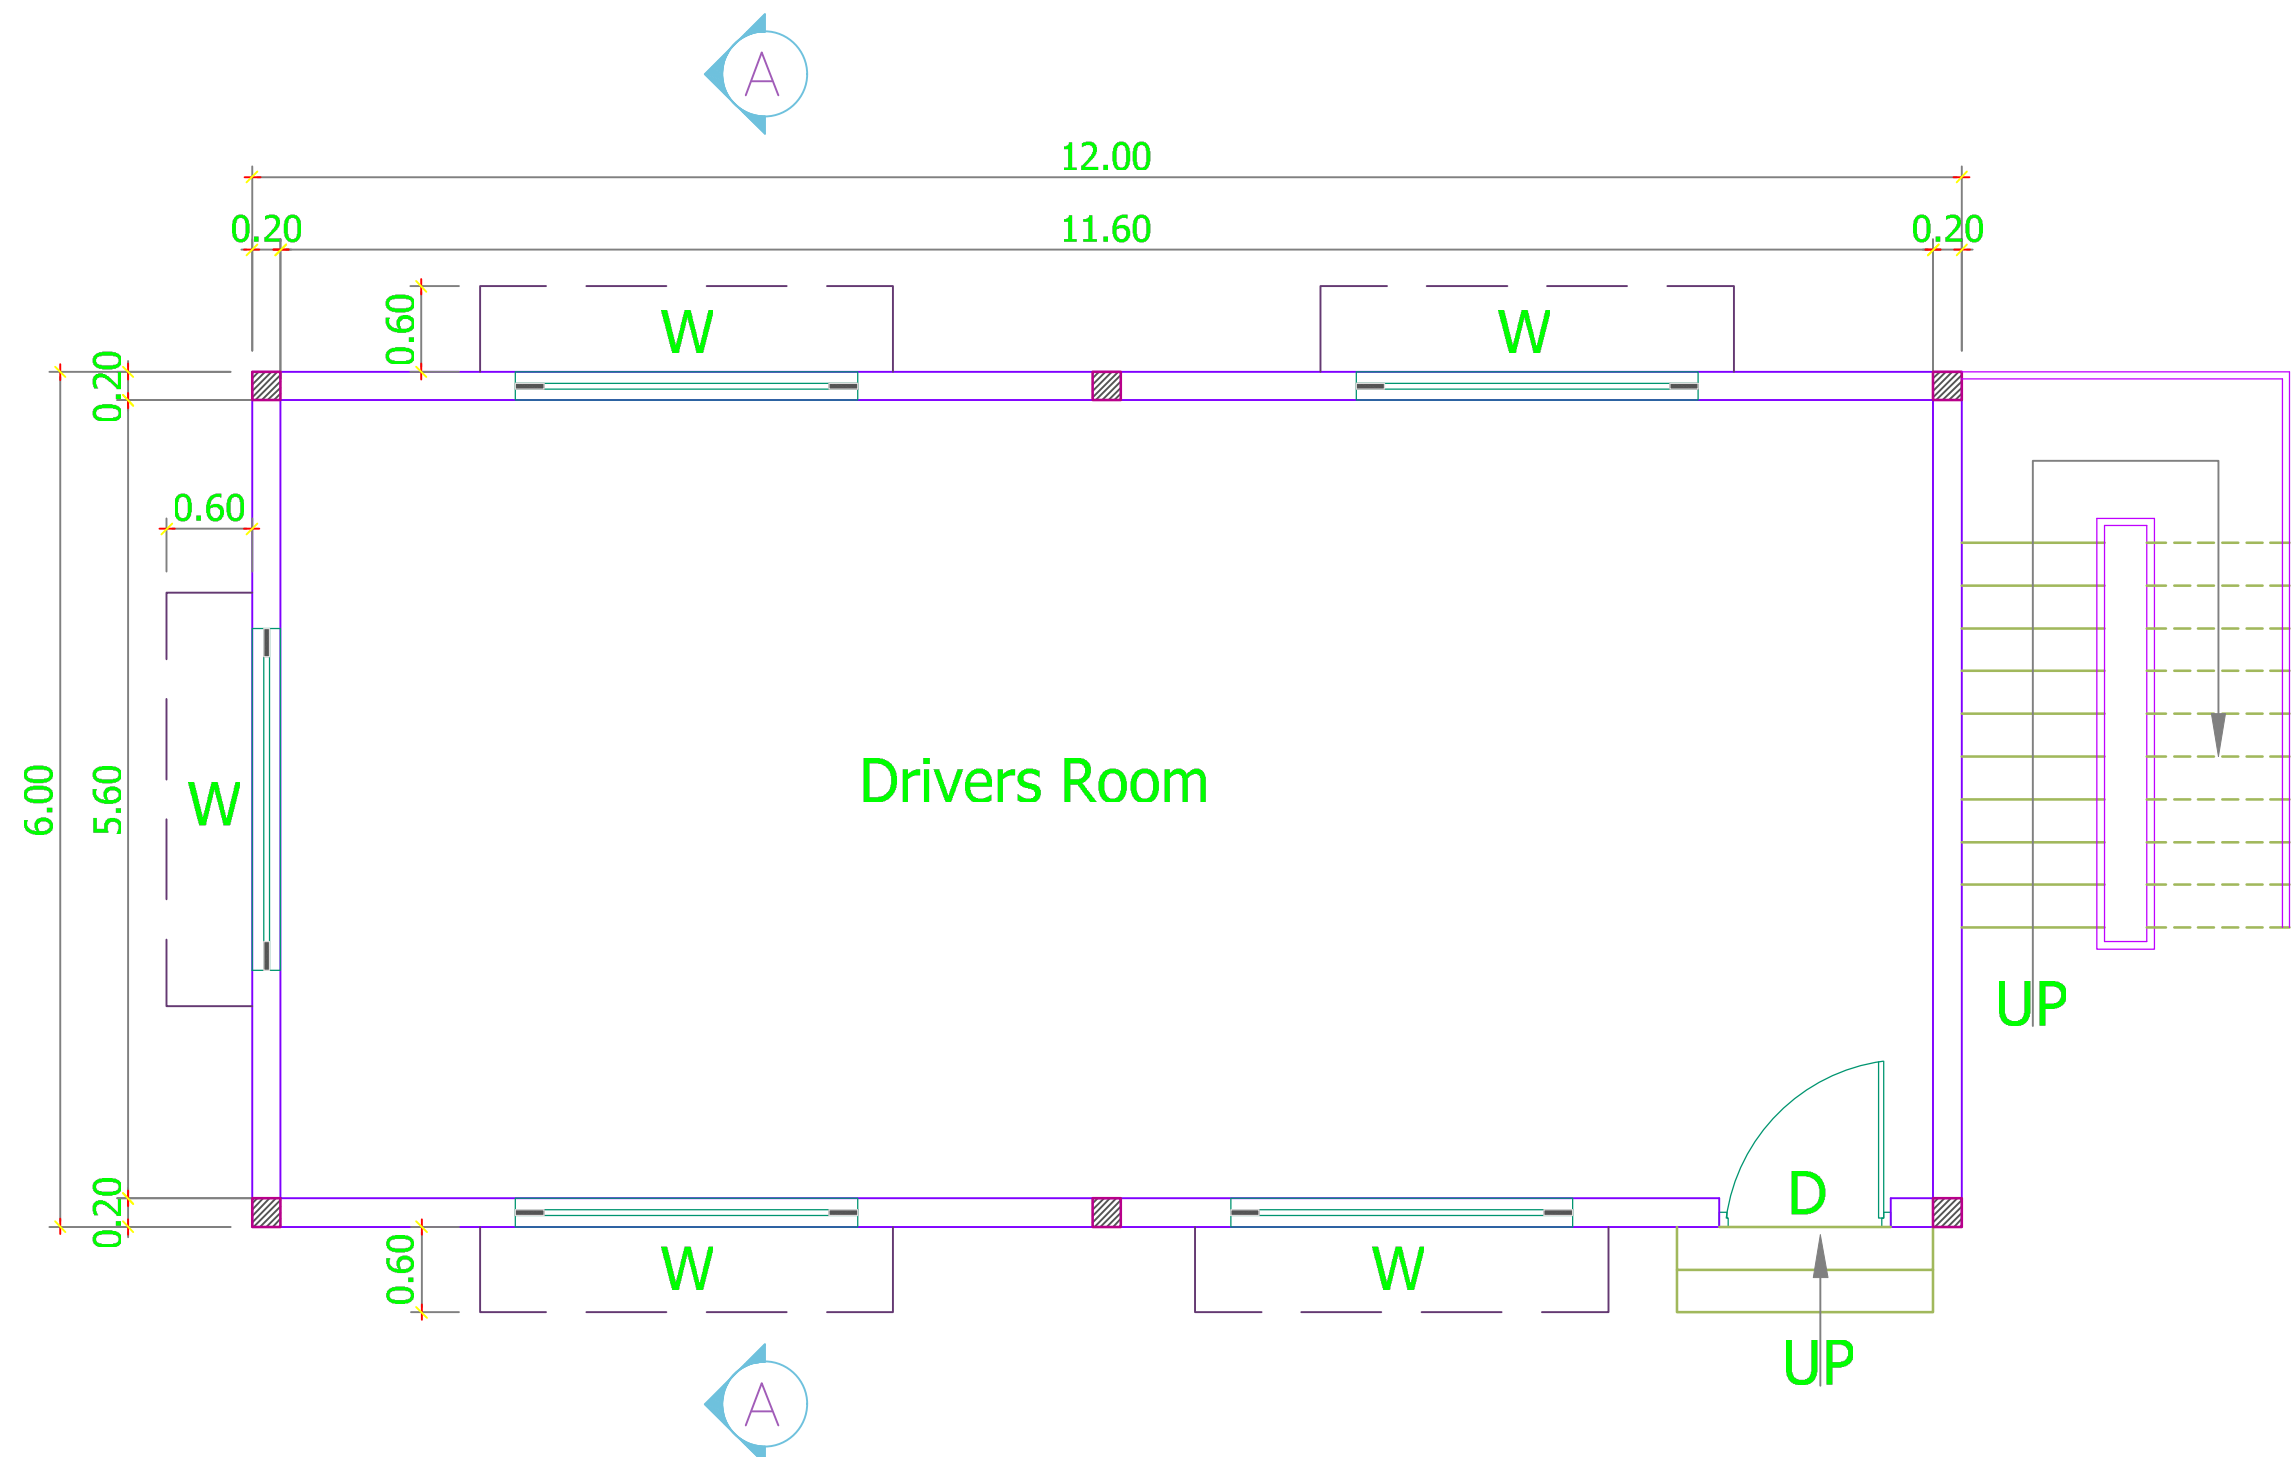


Ground Floor Plan

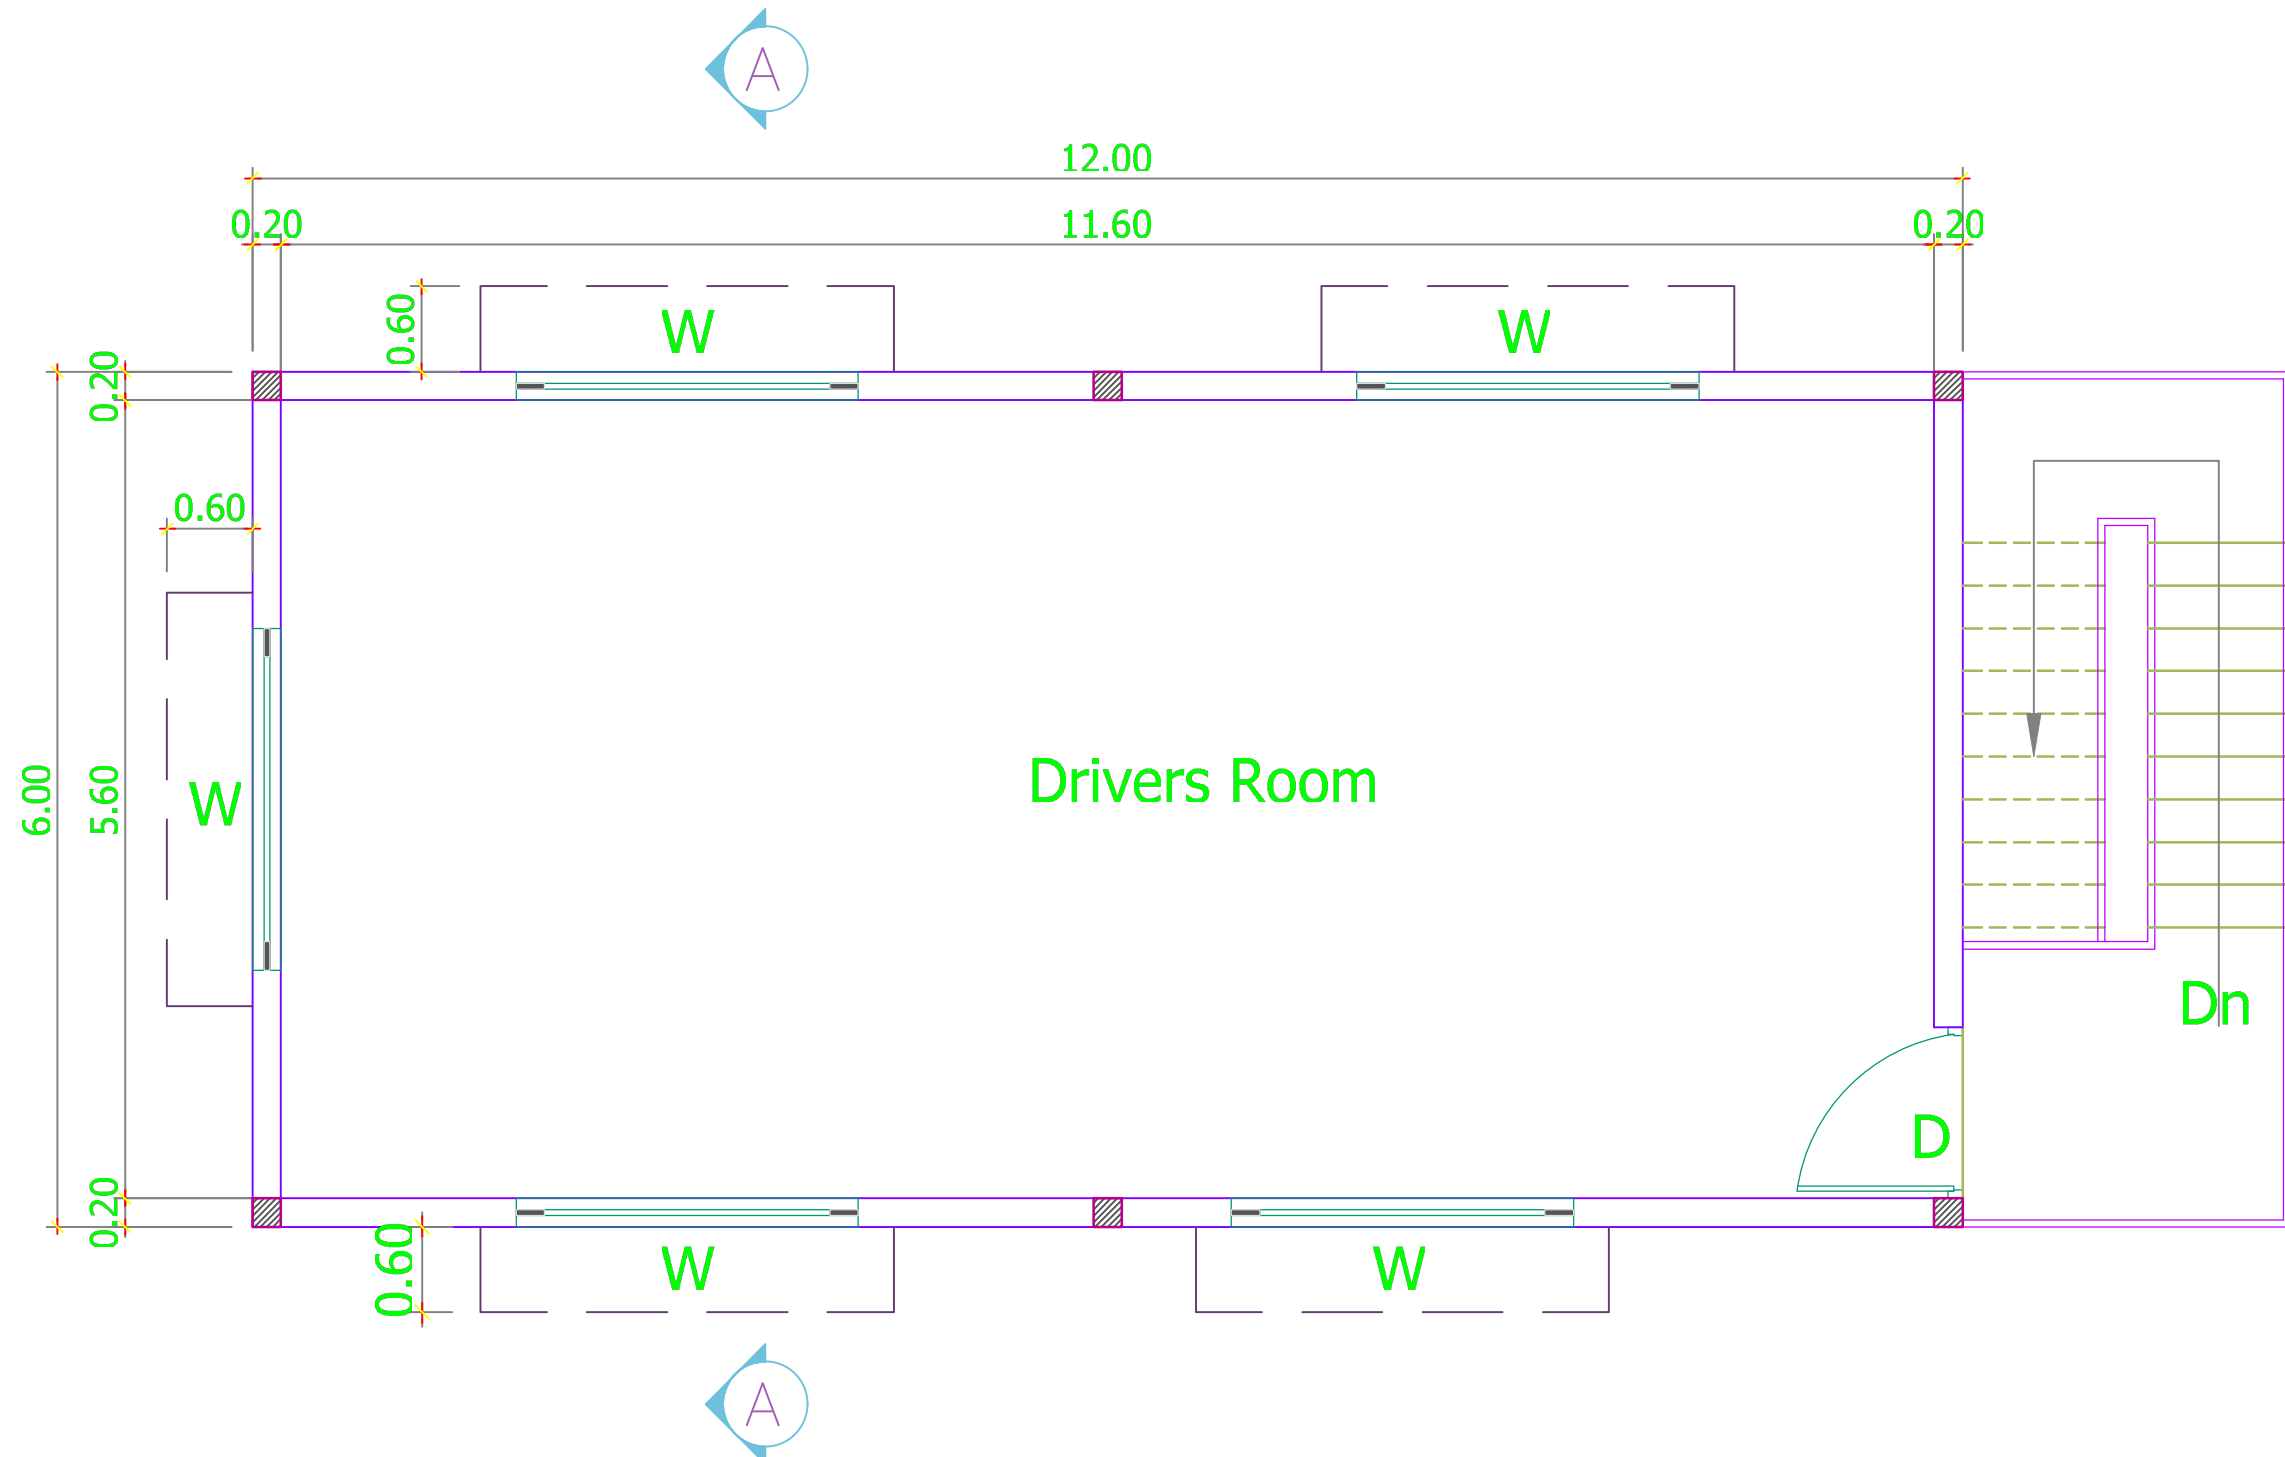

First Floor Plan

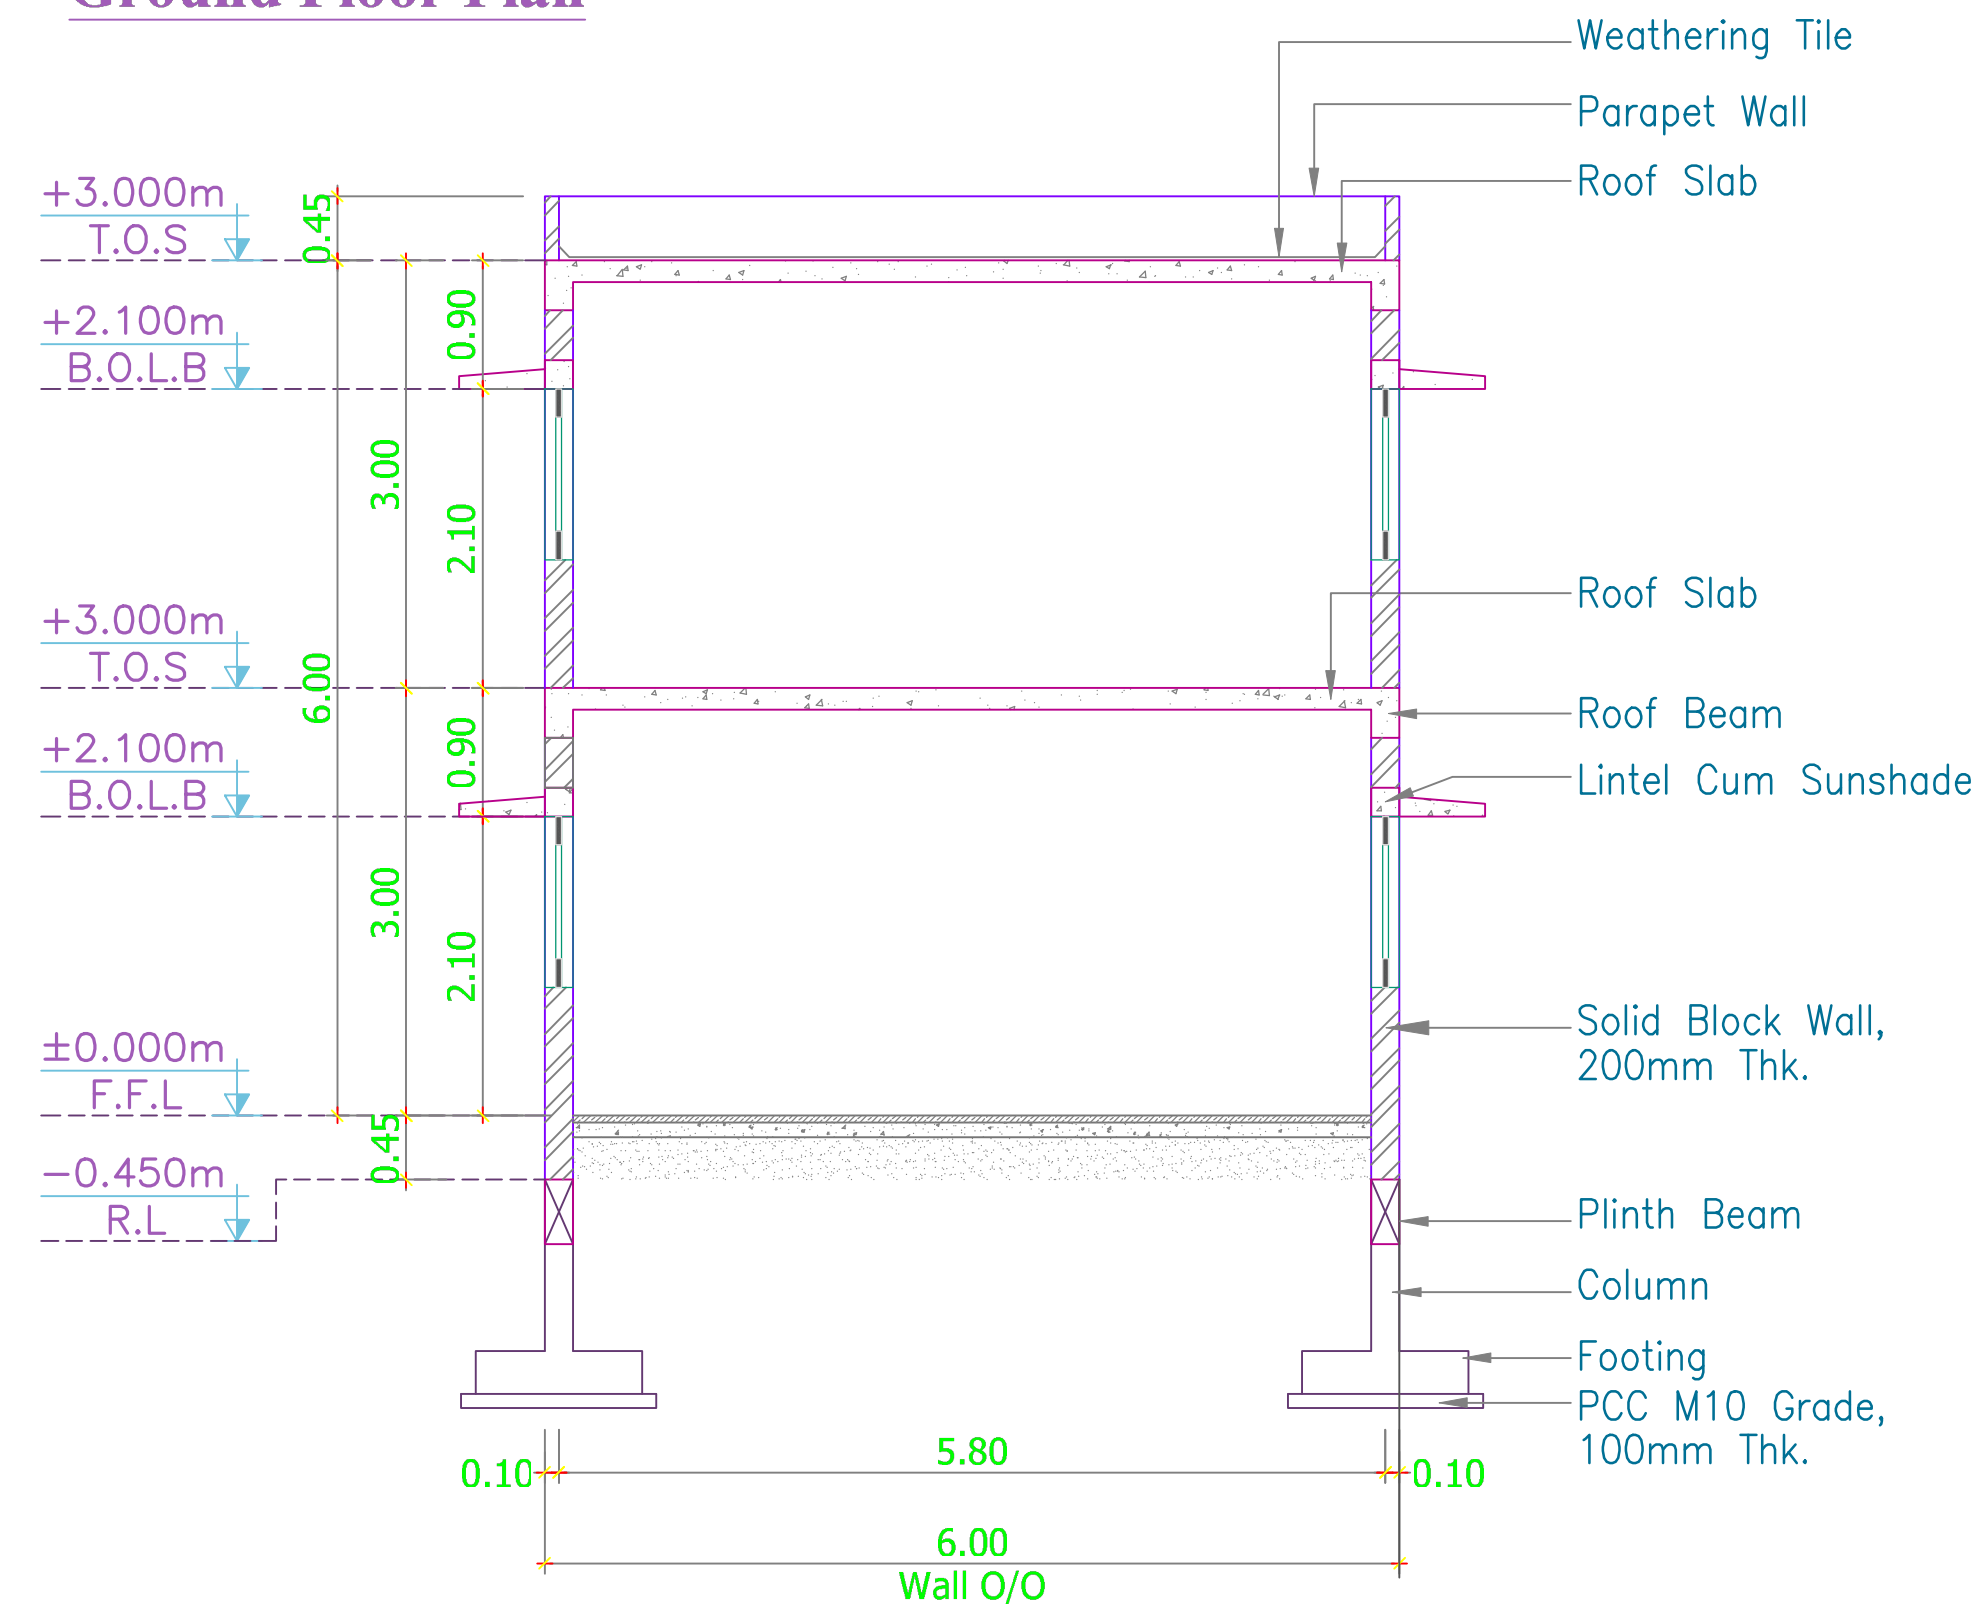

Section A-A

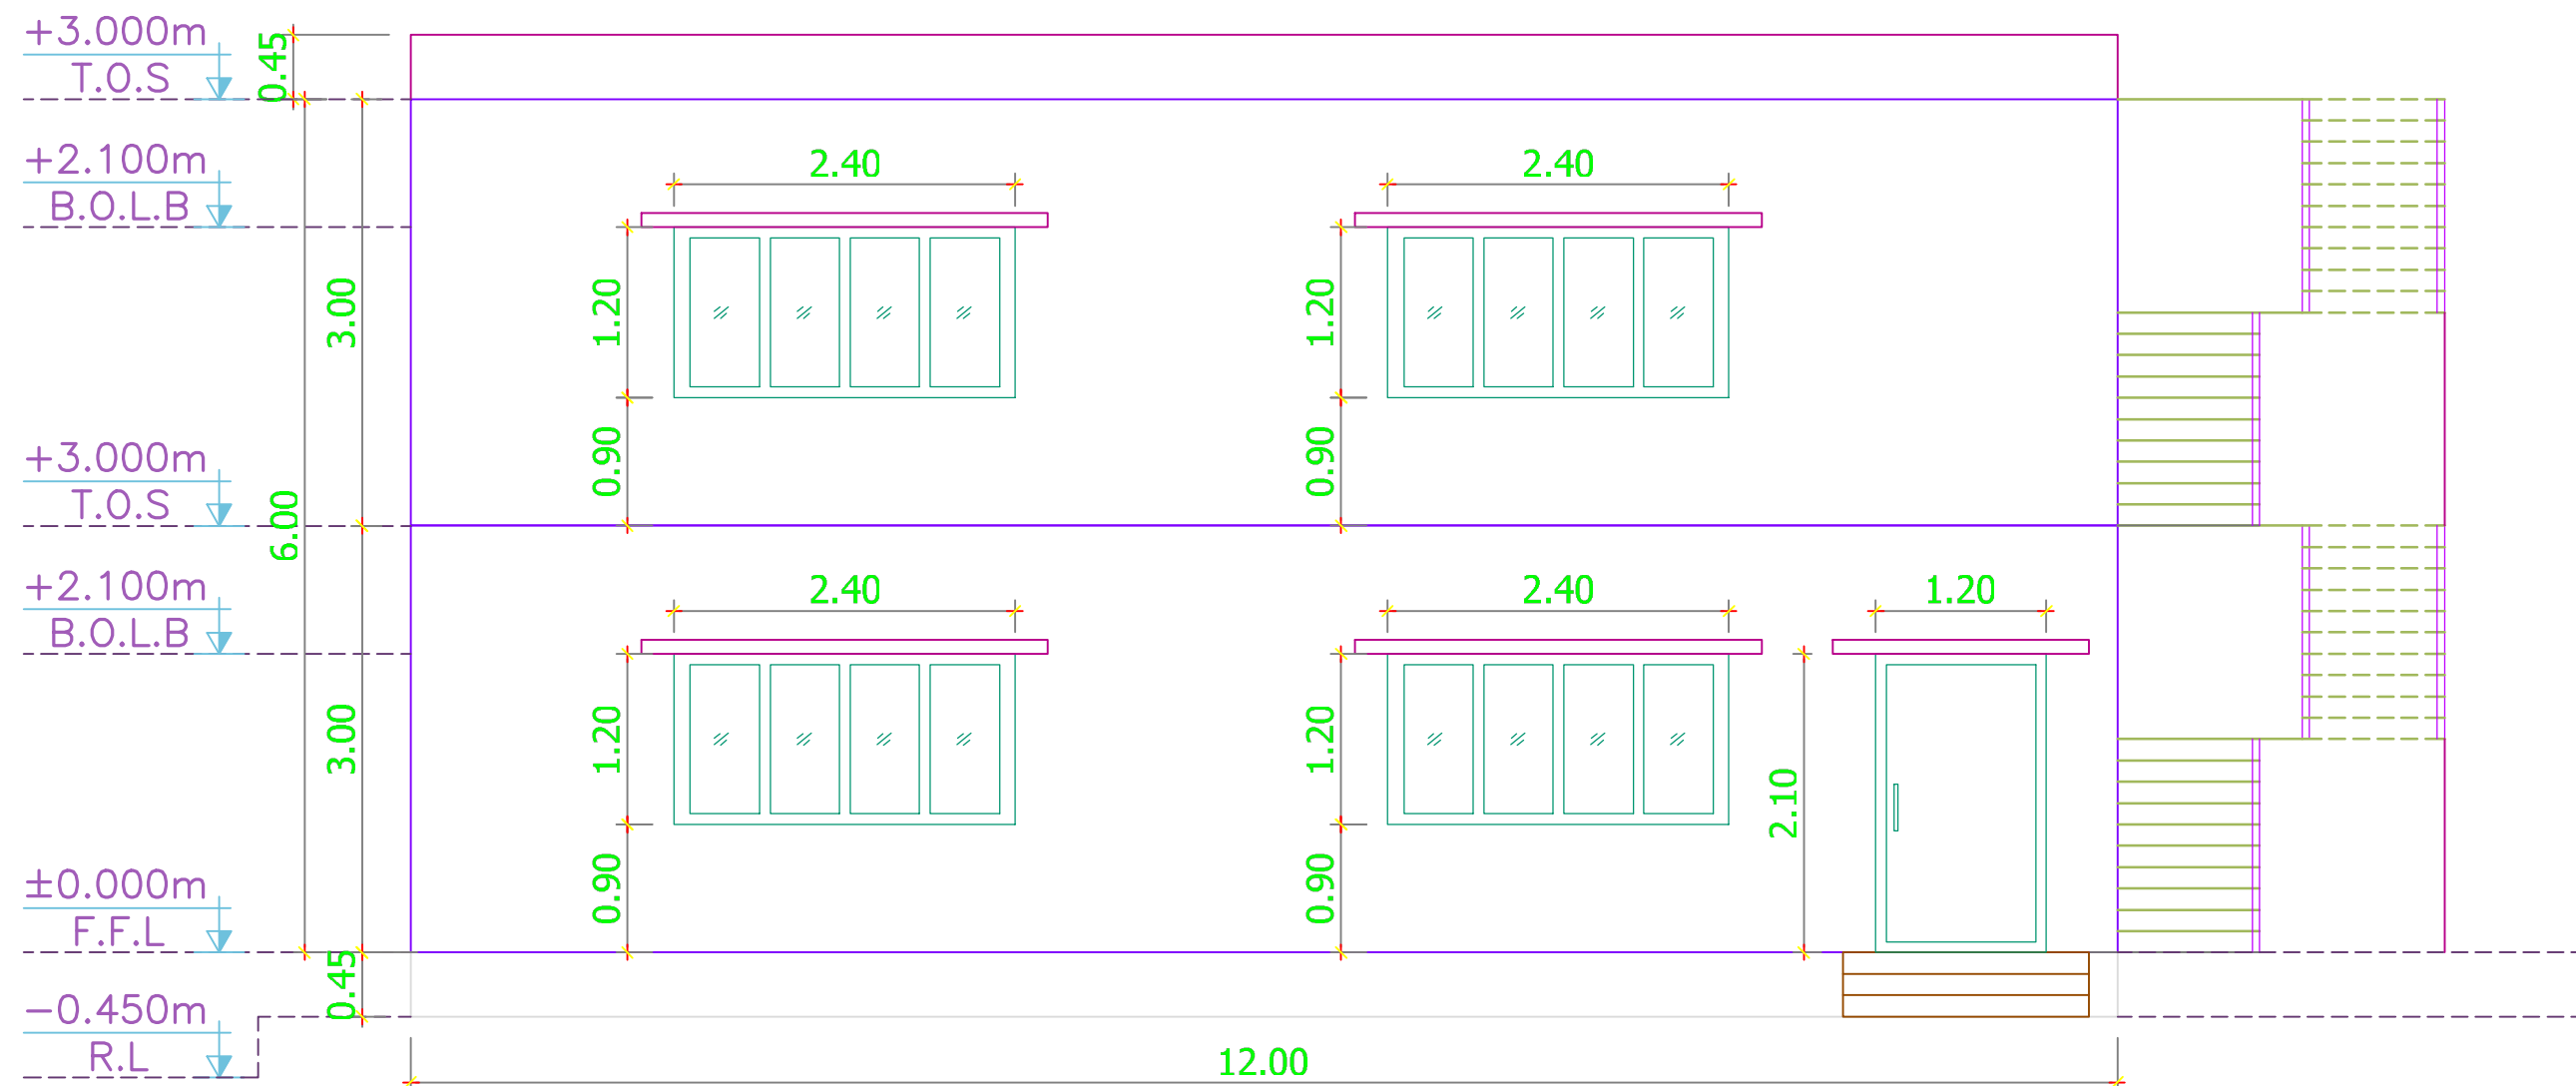

Elevation

TITLE :-

SITE PLAN SHOWING EXISTING & PROPOSED ADDITIONAL CONSTRUCTION OF LIGHT ENGINEERING ASSEMBLY AND PACKAGING INDUSTRY BUILDING AT SURVEY NOS. 122/1A,123/1,123/2,126/1B,126/2A2, 126/2B2, THIRUMALAIYAMPALAYAM VILLAGE AND TOWN PANCHAYAT, MADUKKARAI TALUKA, COIMBATORE - 641105

CATEGORY OF INDUSTRY AS PER TNCDBR 2019 ANNEXURE VI - ORANGE. LIGHT ENGINEERING ASSEMBLY AND PACKAGING INDUSTRY BUILDING

SPECIFICATION:-

- FOUNDATION**
FOUNDATION AND BASEMENT IN RCC PEDESTAL AND PLINTH BEAM OVER A BED OF RCC 1:4:8, 6"THICK AS PER STRUCTURAL DETAILS.
- SUPER STRUCTURE:-**
SUPER STRUCTURE IN 200mm THK. ,100mm THK. SOLID BLOCK WALLS WITH CEMENT MORTOR 1:5
- RCC MEMBERS**
FOOTING , COLUMNS, PLINTH BEAMS ,LINTEL, SUNSHADE & FLOOR WITH RCC 1:1.5:3USING 20MM NOMINAL SIZE BROCKEN STONES.
- PLASTERING**
WALLS INSIDE & OUTSIDE IN CM 1:5,12mm THK.
- PAINTING**
FINISHING THE WALL PRIMING COAT
- FLOORING**
FINISHING THE FLOOR WITH 150mm THK, VACCUM DEWATERING FLOORING OVER A BED OF WET MIX MACADAM
- DOORS**
DOORS WITH COUNTRY WOODEN FRAMES / M.S FRAMES , 32mm THK. FLUSH DOOR SHUTTERS , SS FASTENINGS , PAINT FINISH

	COLOUR INDEX:-	
	SITE BOUNDARY	
	EXISTING ROAD	
	PROPOSED BUILDING	


ALL DIMENSIONS ARE IN METERS

SCALE : 1 : 0.075


B.P/DTCP No.42/2025

PLANNING PERMISSION NO.93/2025

PUMP ROOM

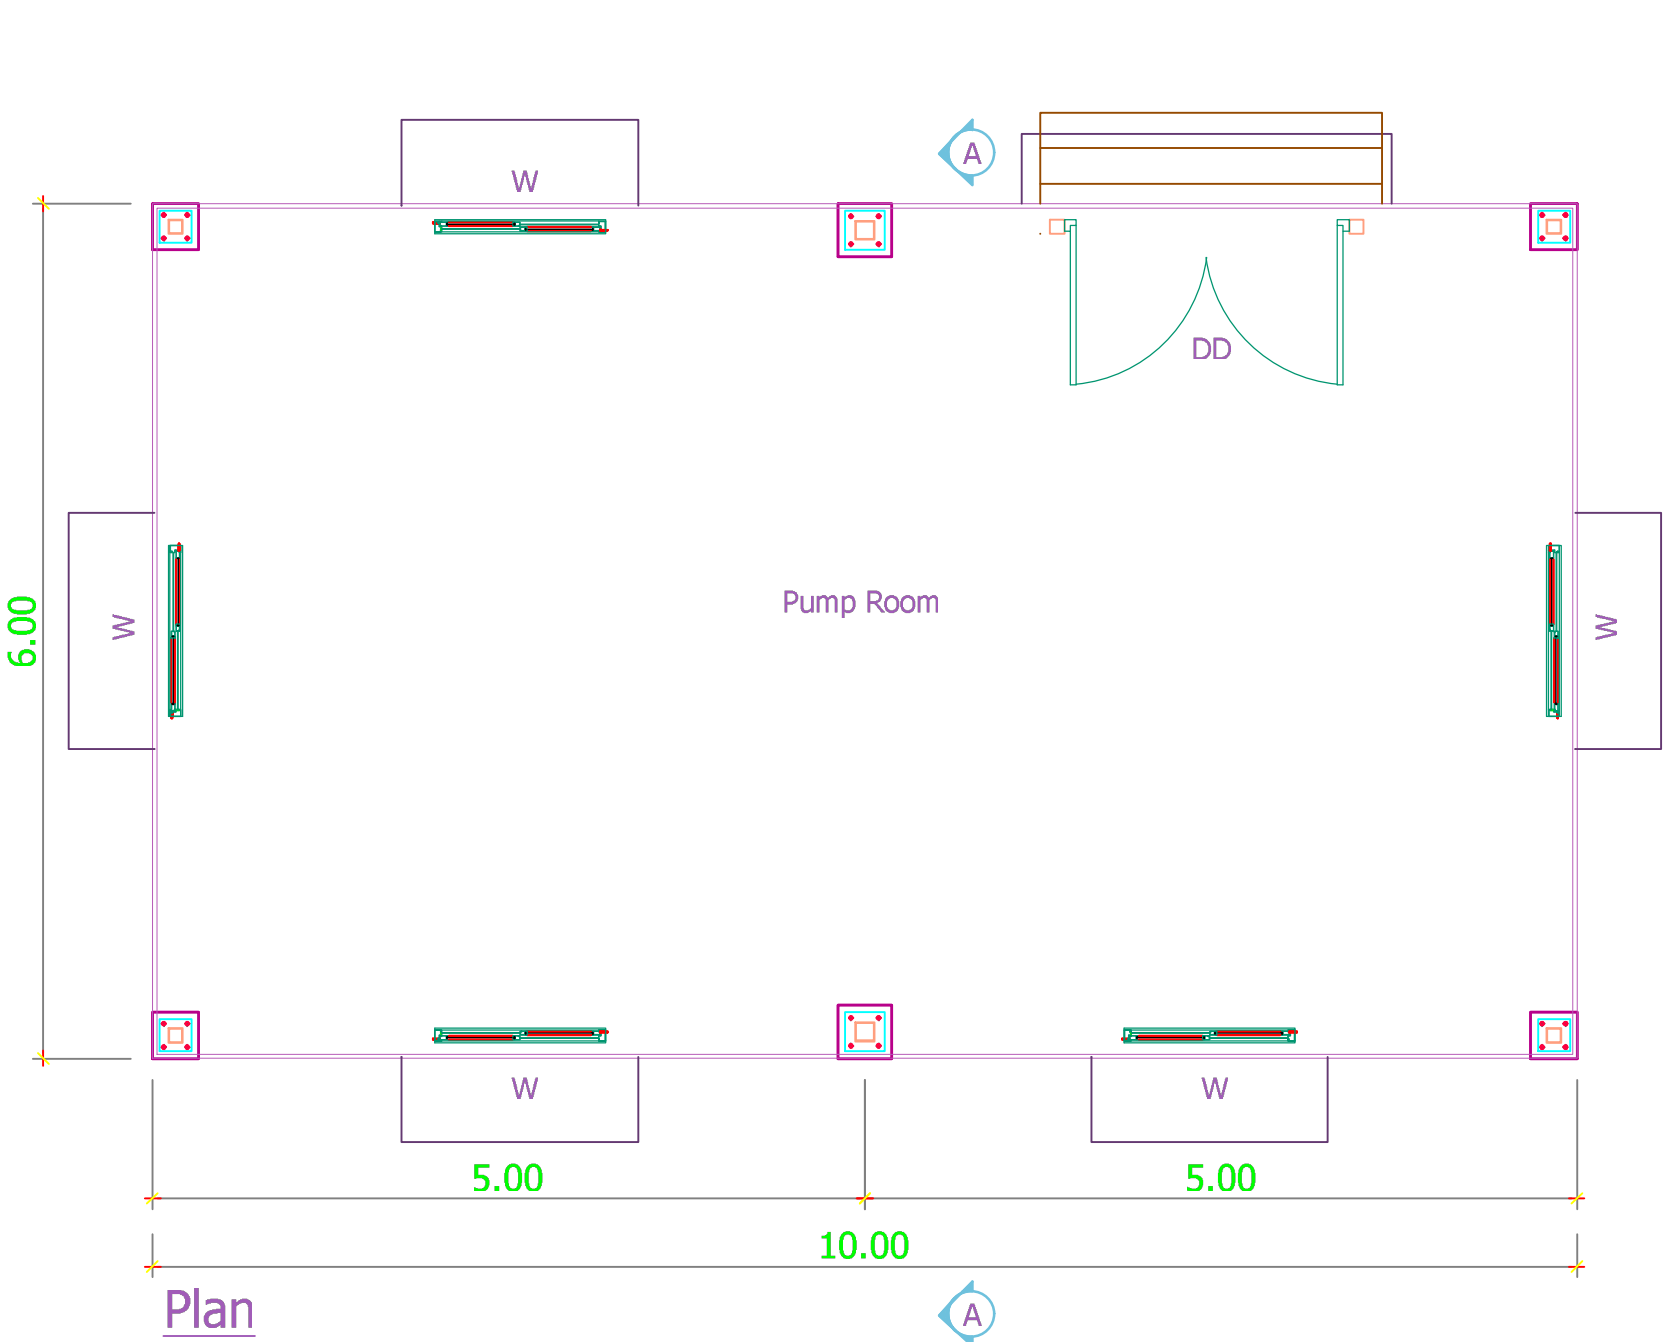


Plan

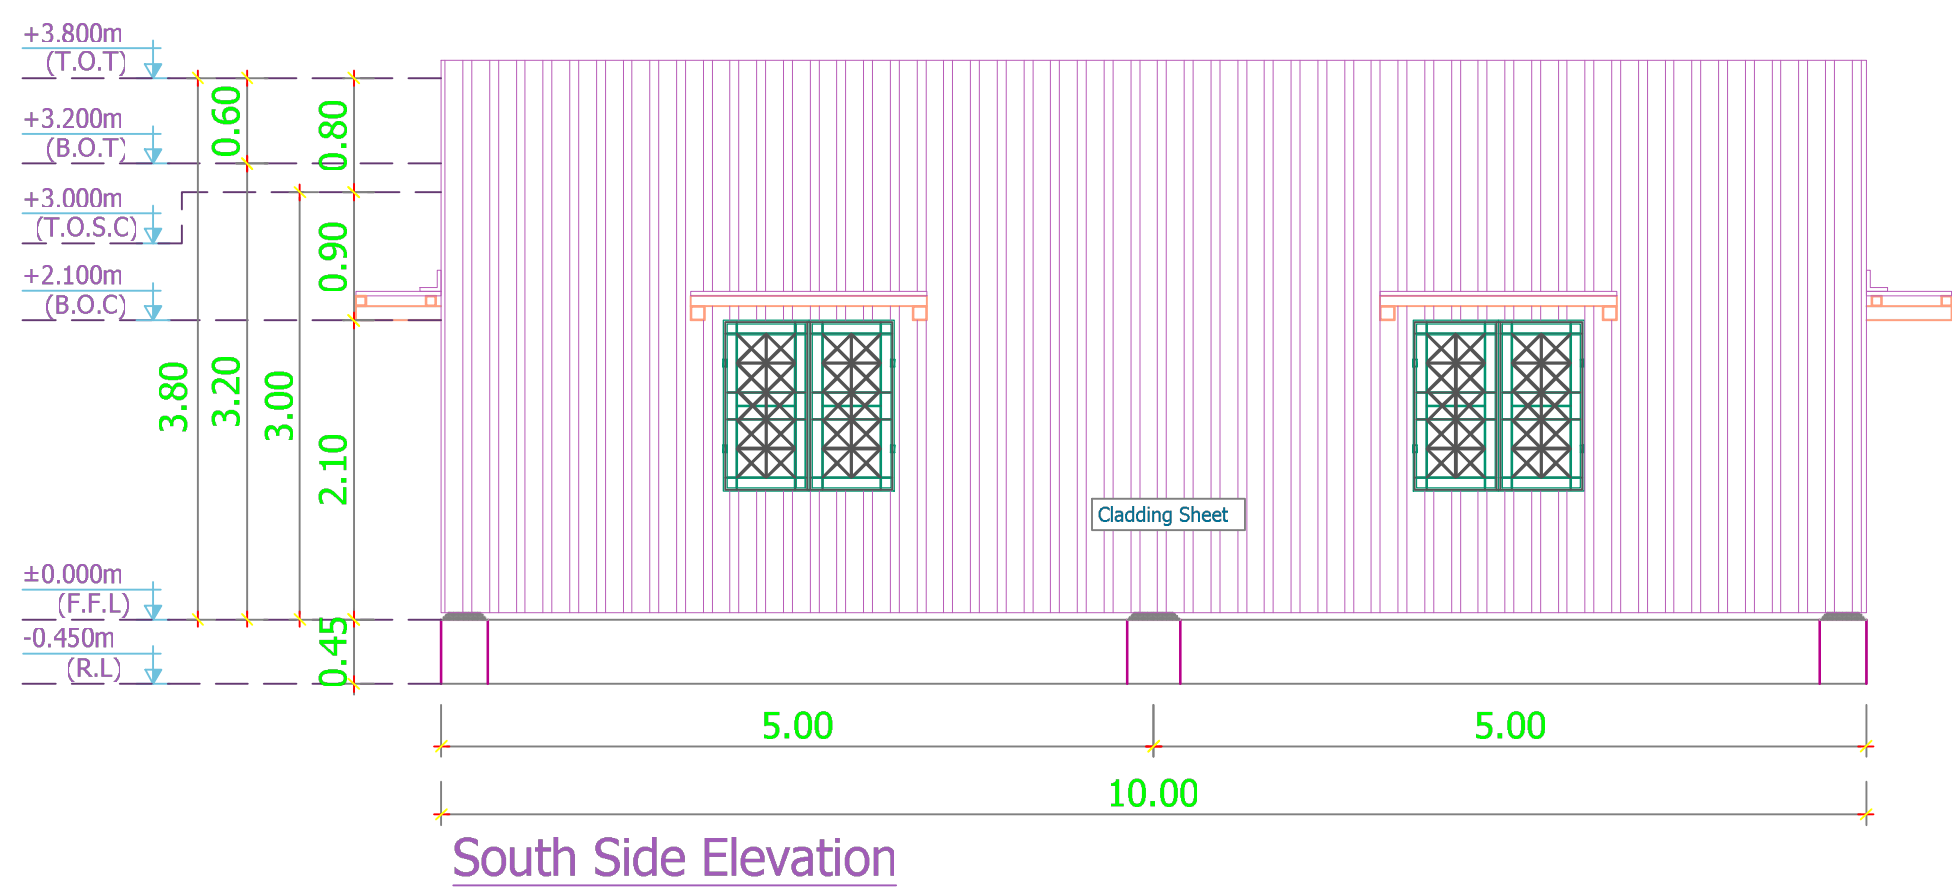


South Side Elevation




East Side Elevation

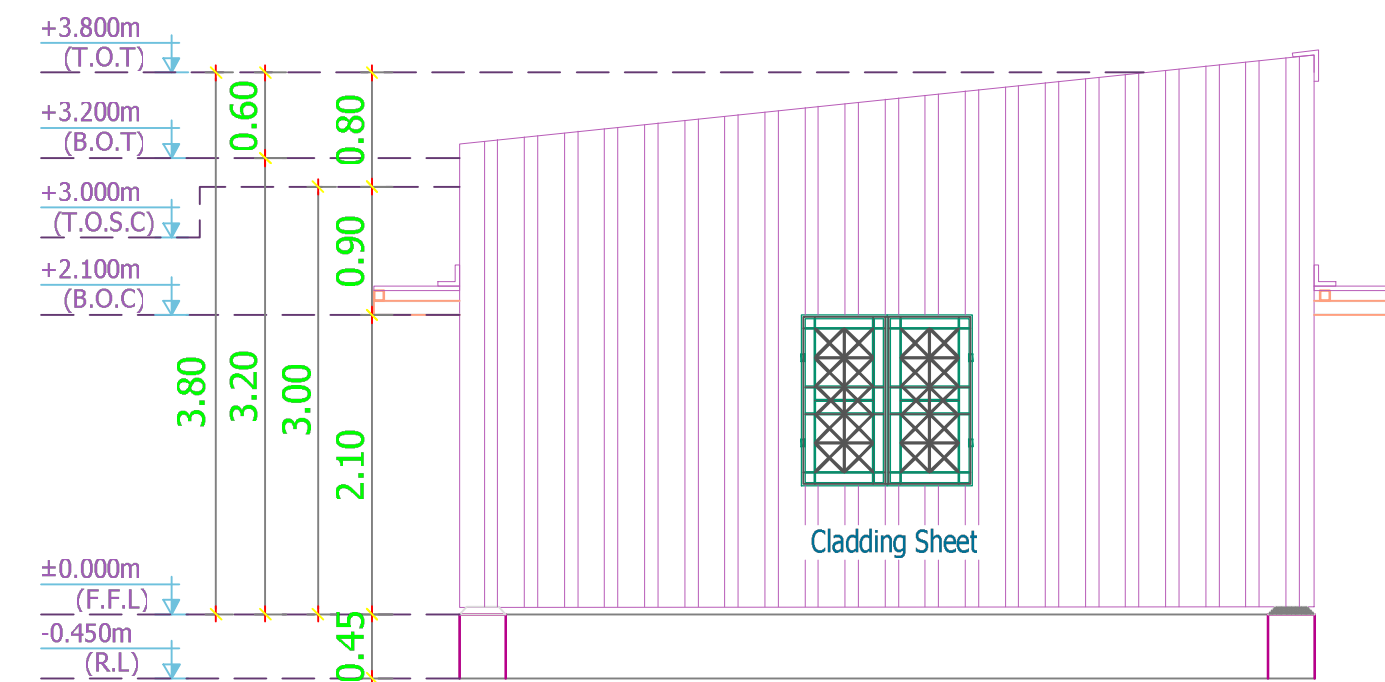


West Side Elevation

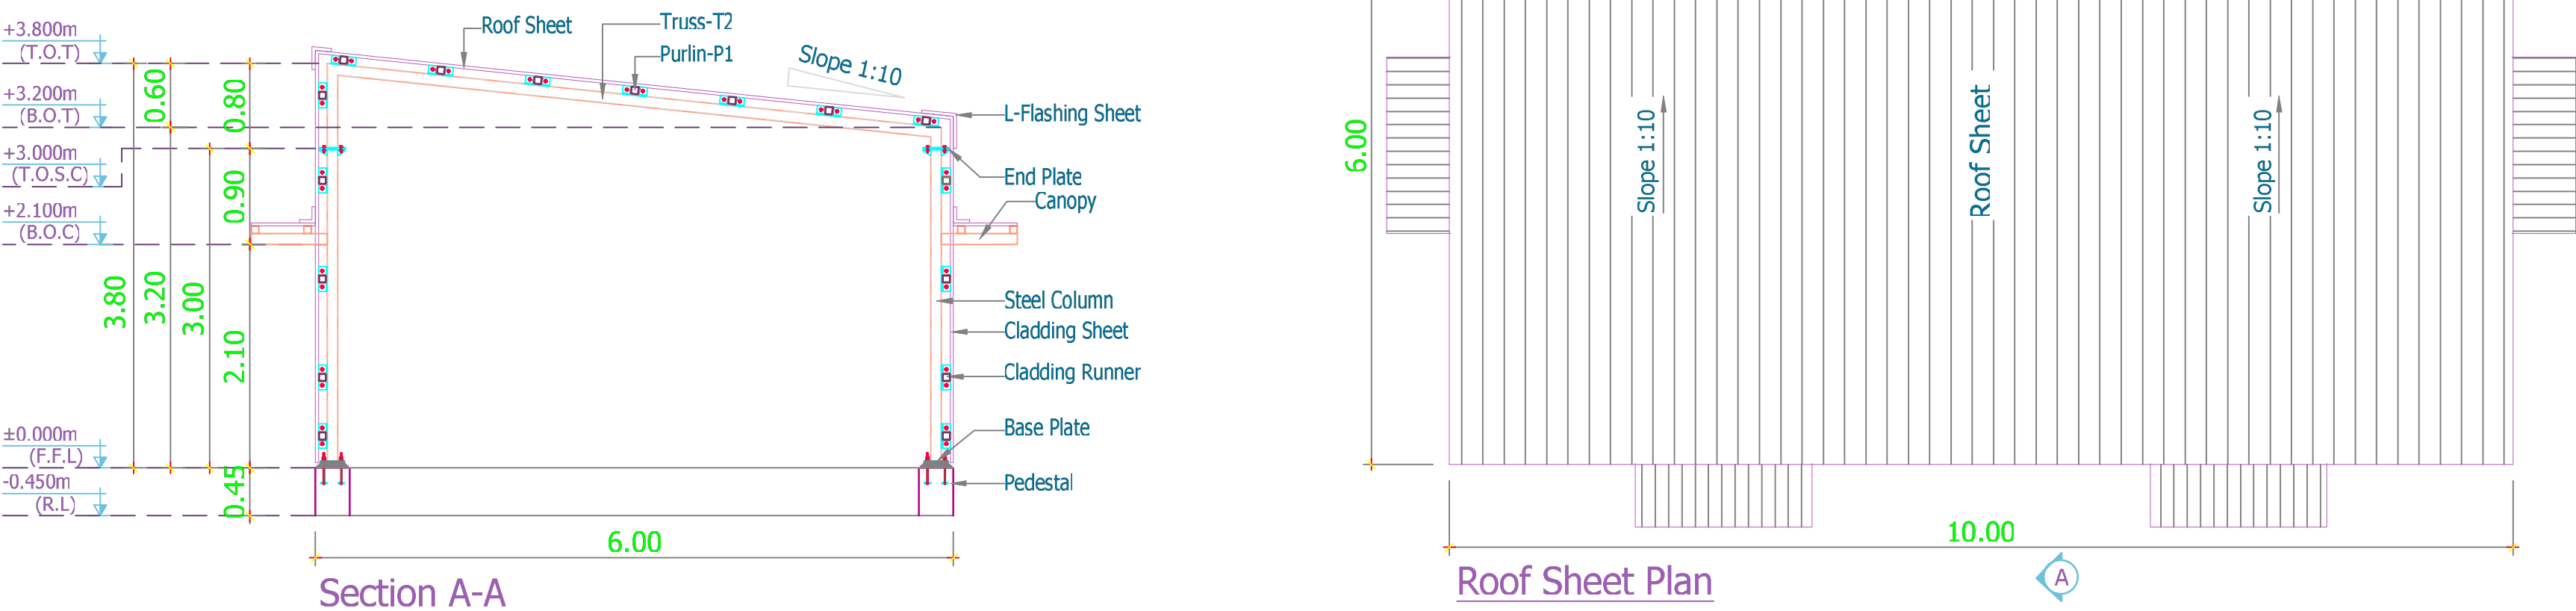

Section A-A

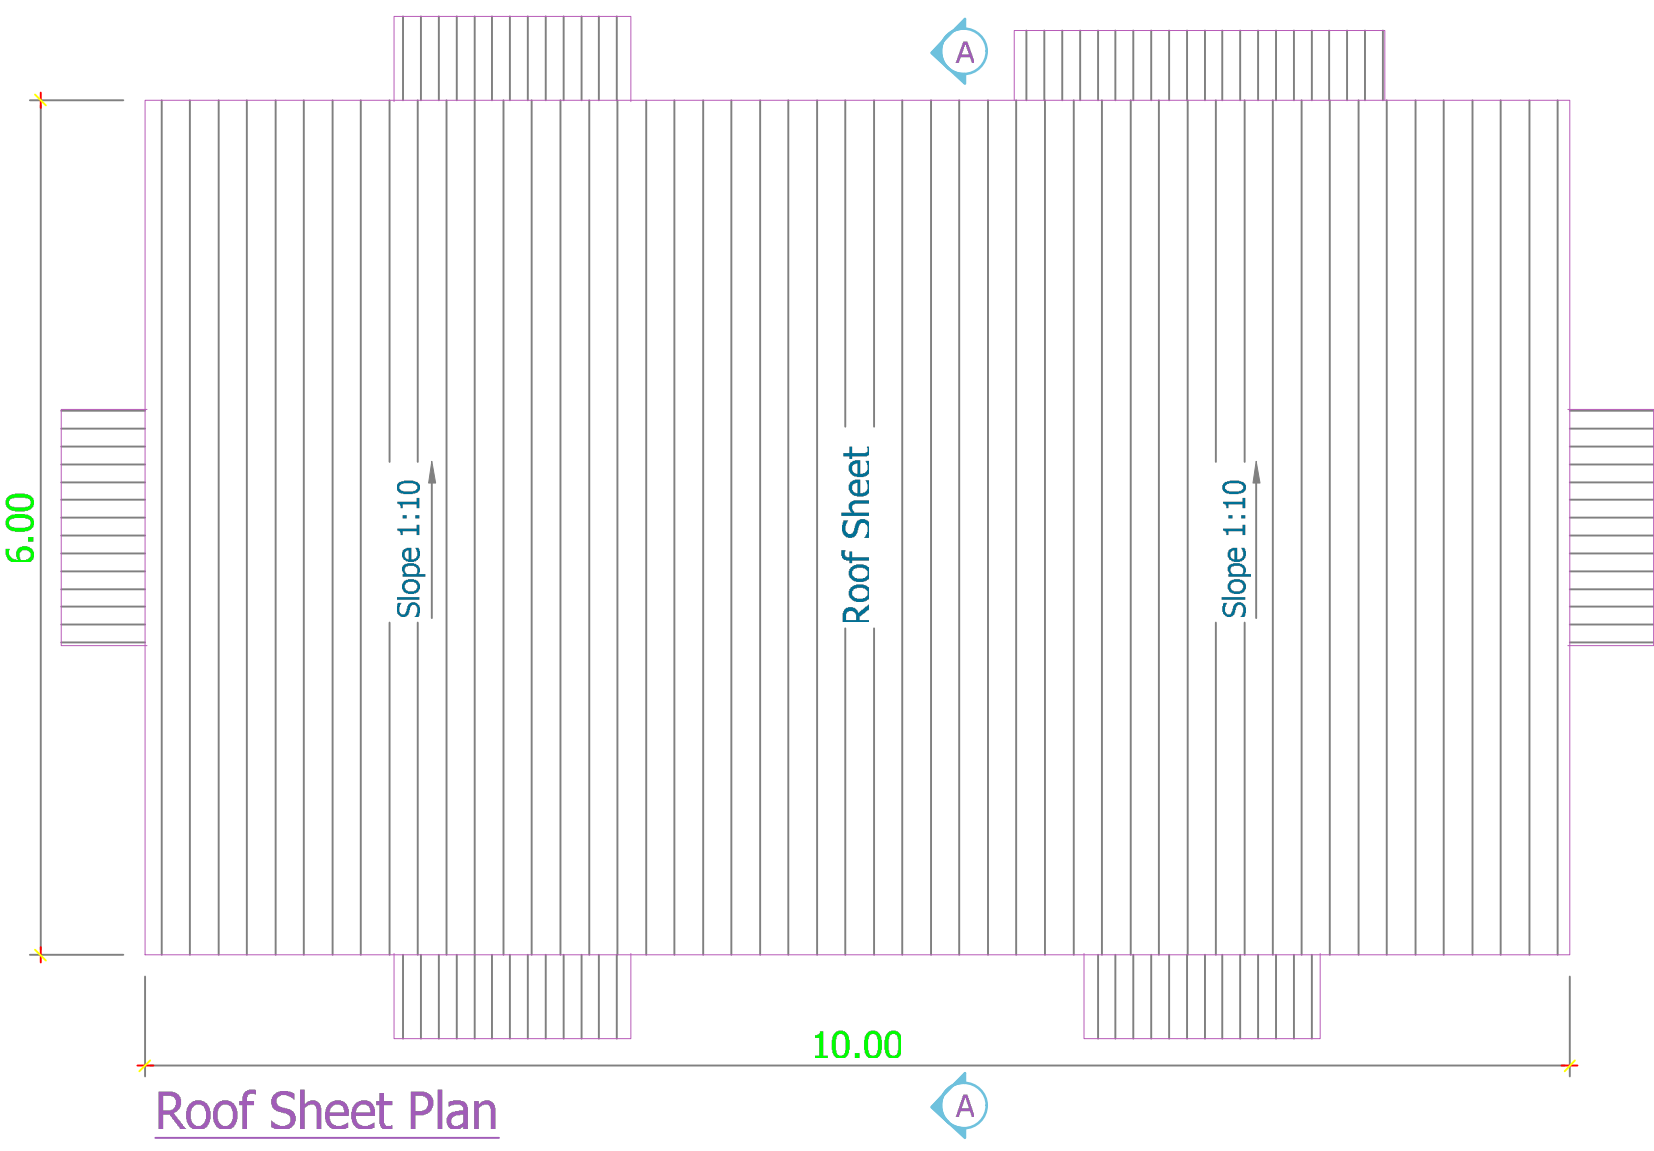

Roof Sheet Plan

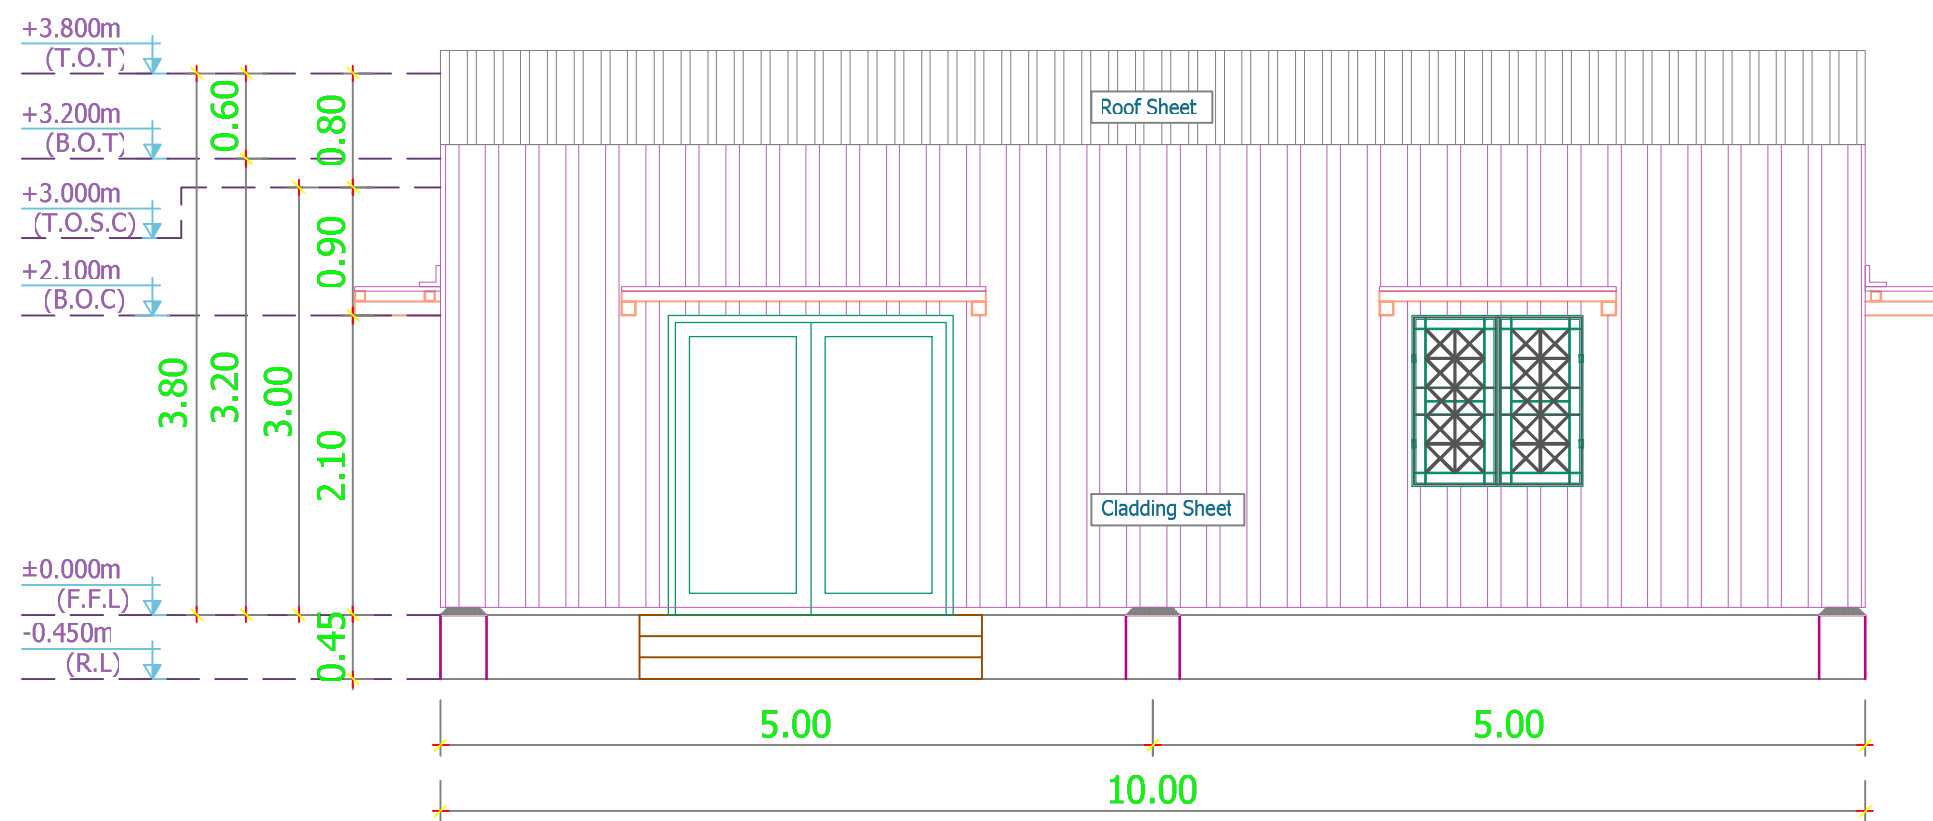

North Side Elevation

For NDR SPACE PRIVATE LIMITED

Authorised Signatory


OWNERS SIGNATURE

K. RAJENDRAN, P.E., A.I.C.B., I.D.
REGISTERED ARCHITECT
CA 62/15005
TVLR / RAJ Gnl/ 2019 / 09 / 007
#6A, Gangadeeswarar Koli Street,
Ondikuppam, Manavalanagar,
Thiruvallur - 602 002

ARCHITECT ENGINEER

S. NAVEENRAJ M.E., (Structural)
Structural Engineer Grade 1 (RSE)
DTCP Reg. No. TVLR/RSE/2022/09/011
#6A, Gangadeeswarar Koli Street,
Manavalanagar, Thiruvallur 602 002

STRUCTURAL ENGINEER

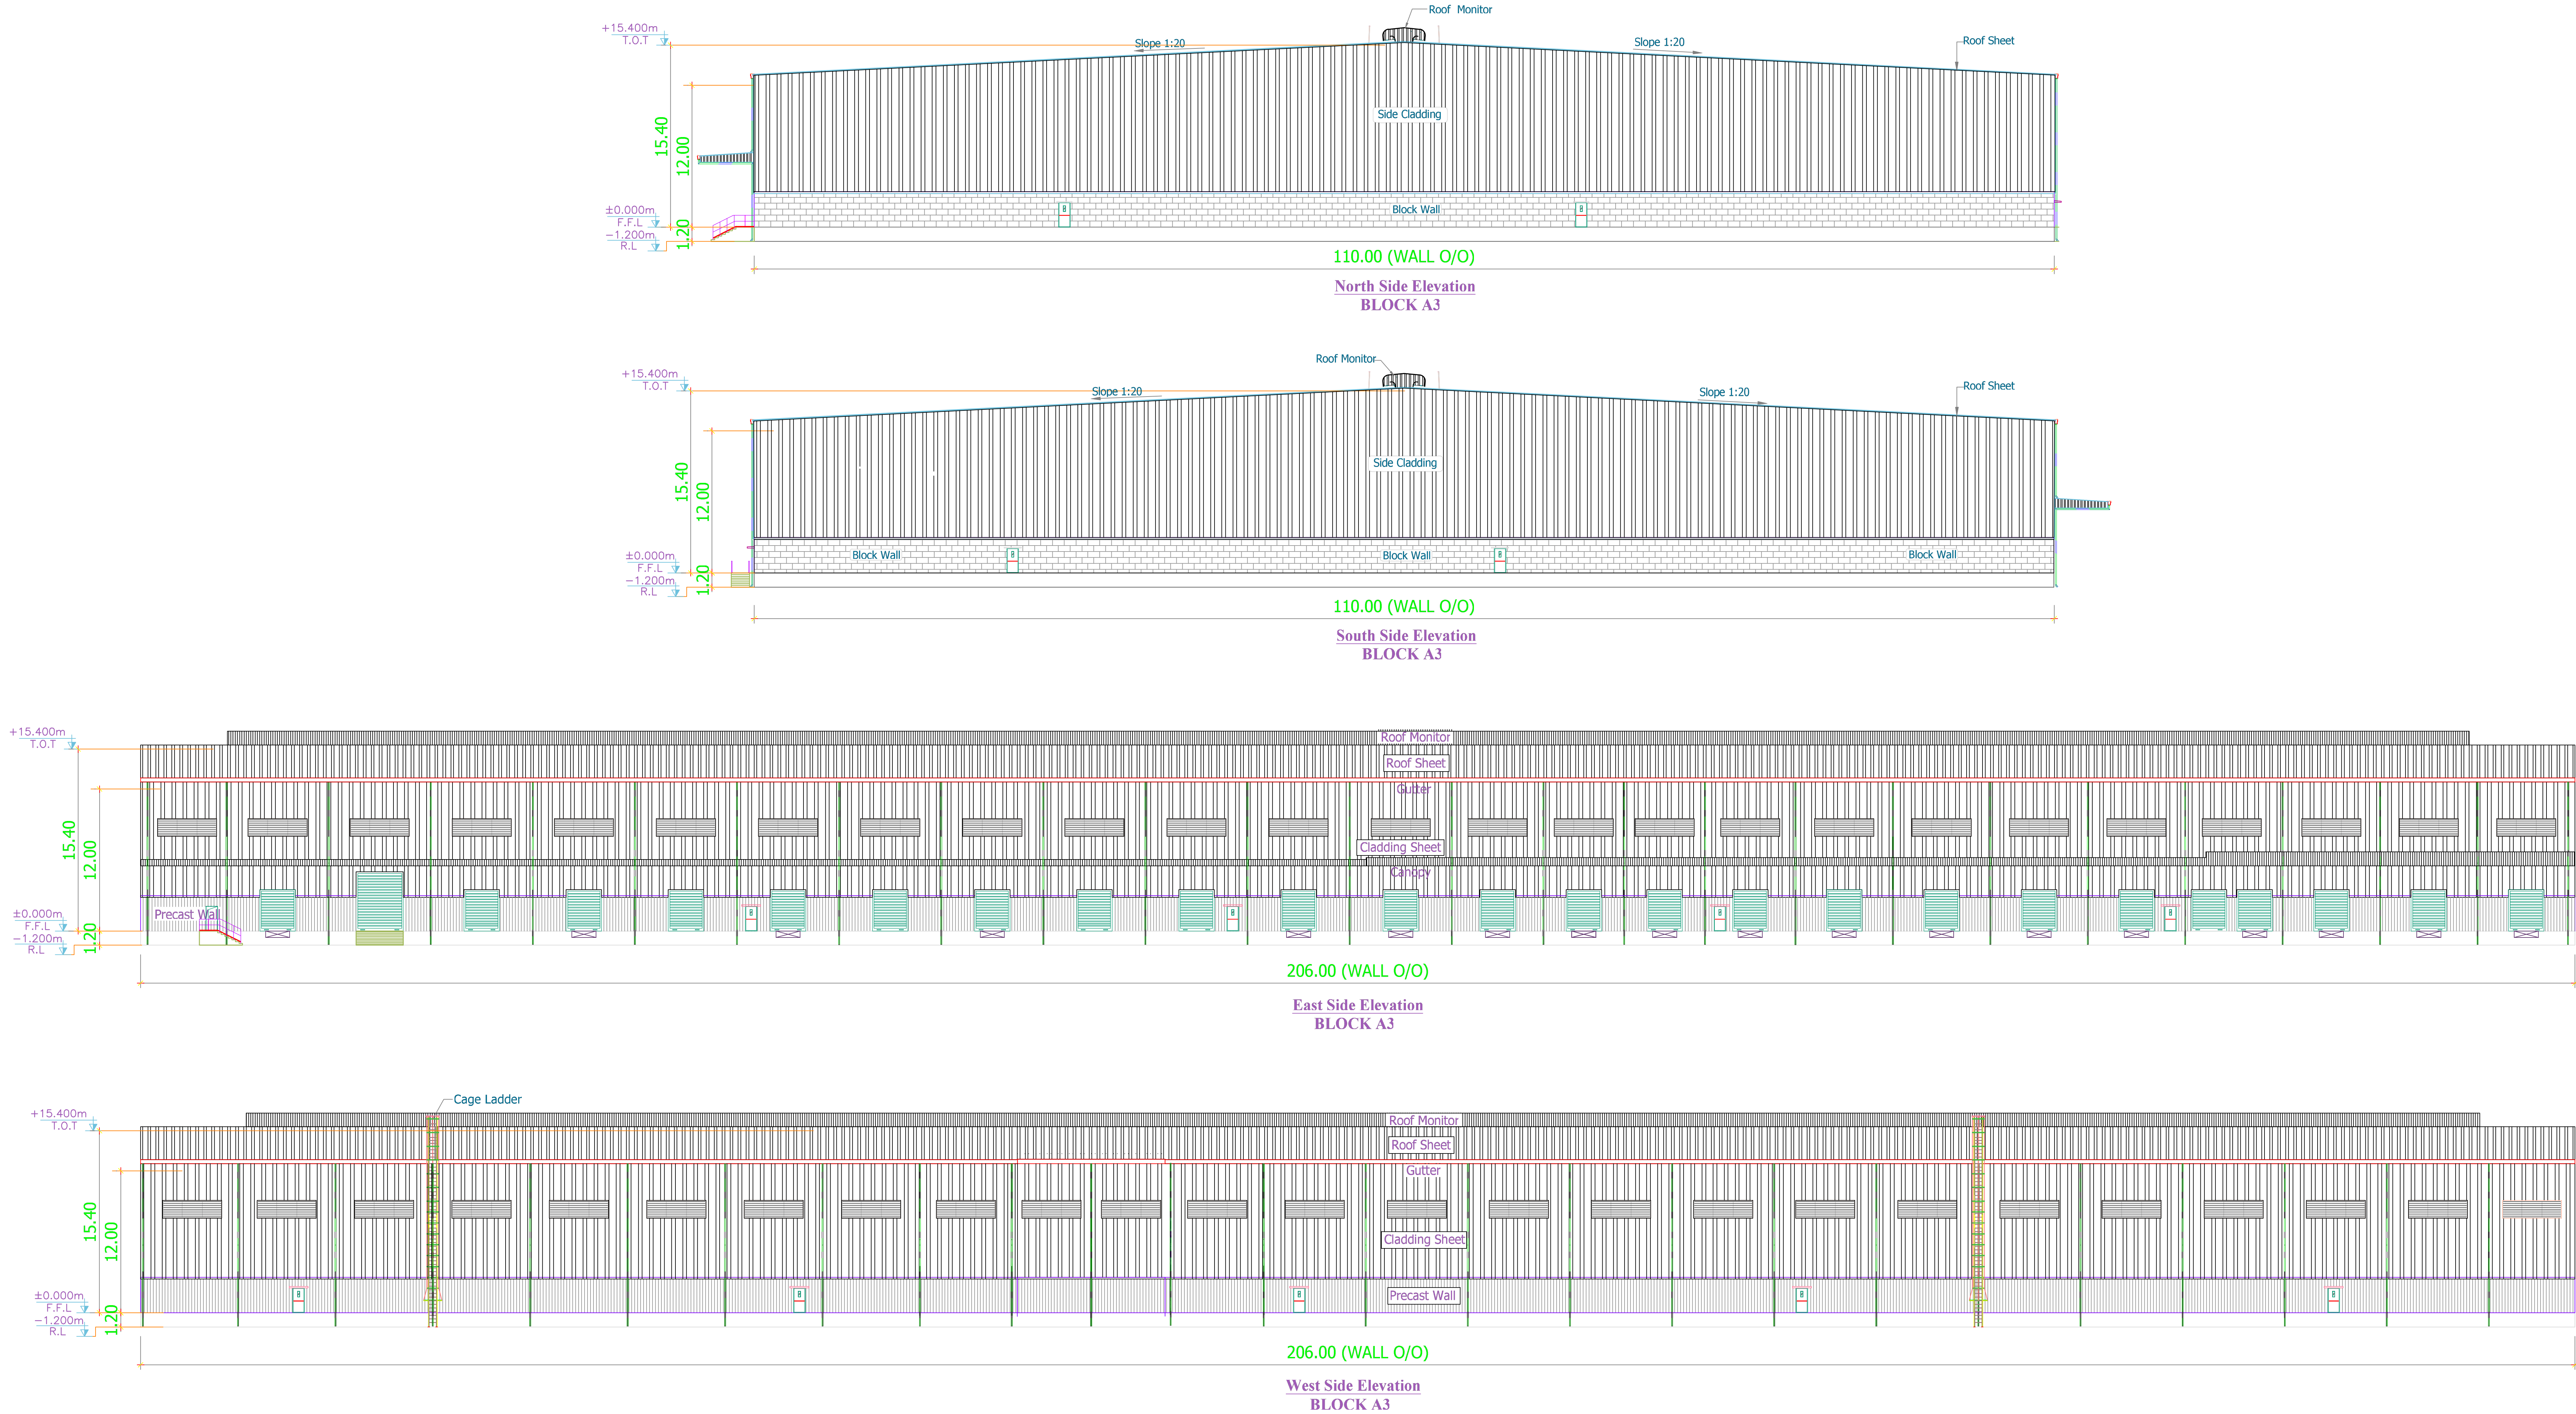

B.P/DTCP No.42/2025

PLANNING PERMISSION NO.93/2025

TITLE :-
SITE PLAN SHOWING EXISTING & PROPOSED
ADDITIONAL CONSTRUCTION OF LIGHT ENGINEERING
ASSEMBLY AND PACKAGING INDUSTRY BUILDING
AT SURVEY NOS. 122/1A,123/1,123/2,126/1B,126/2A2,
126/2B2, THIRUMALAIYAMPALAYAM VILLAGE
AND TOWN PANCHAYAT, MADUKKARAI TALUKA,
COIMBATORE - 641105

CATEGORY OF INDUSTRY AS PER TNCDBR 2019
ANNEXURE VI - ORANGE, LIGHT ENGINEERING
ASSEMBLY AND PACKAGING INDUSTRY BUILDING

SPECIFICATION:-
FOUNDATION
FOUNDATION AND BASEMENT IN RCC PEDESTAL AND
PLINTH BEAM OVER A BED OF RCC 1:4:8, 6"THICK
AS PER STRUCTURAL DETAILS.
SUPER STRUCTURE:-
SUPER STRUCTURE IN 200mm THK., 100mm THK.
SOLID BLOCK WALLS WITH CEMENT MORTAR 1:5
RCC MEMBERS
FOOTING, COLUMNS, PLINTH BEAMS, LINTEL,
SUNSHADE & FLOOR WITH
RCC 1:1.5:3 USING 20MM NOMINAL SIZE
BROCKEN STONES.
PLASTERING
WALLS INSIDE & OUTSIDE IN CM 1:5,12mm THK.
PAINTING
FINISHING THE WALL PRIMING COAT
FLOORING
FINISHING THE FLOOR WITH 150mm THK, VACUUM DEWATERING FLOORING
OVER A BED OF WET MIX MAGADAM
DOORS
DOORS WITH COUNTRY WOODEN FRAMES / M.S FRAMES ,
32mm THK, FLUSH DOOR SHUTTERS , SS FASTENINGS ,
PAINT FINISH

N

W

E

S

ALL DIMENSIONS ARE IN METERS

COLOUR INDEX:-

SITE BOUNDARY

EXISTING ROAD

PROPOSED BUILDING

SCALE : 1 : 0.30

MACHINERY DETAILS			
S.NO	DESCRIPTION	QTY	HP
1	LABELLING MACHINE	1 NO	10 HP
2	STRAPPING MACHINE	1 NO	10 HP
3	BUNDLING MACHINE	1 NO	10 HP
4	DRILLING MACHINE	1 NO	10 HP
5	PACKING MACHINE	1 NO	10 HP
		TOTAL HP	40 HP

For NDR SPACE PRIVATE LIMITED

Authorised Signatory

OWNERS SIGNATURE

S. NAVEENRAJ.M.E. (Structural)
Structural Engineer Grade 1 (RSE)
DTC Reg. No. TVLRSE00208911
#1A, Campadeswarar Koi Street,
Manavalanagar, Thiruvallur 602 002

ARCHITECT ENGINEER

S. NAVEENRAJ.M.E. (Structural)
Structural Engineer Grade 1 (RSE)
DTC Reg. No. TVLRSE00208911
#1A, Campadeswarar Koi Street,
Manavalanagar, Thiruvallur 602 002

STRUCTURAL ENGINEER

TITLE :-

SITE PLAN SHOWING EXISTING & PROPOSED
ADDITIONAL CONSTRUCTION OF LIGHT ENGINEERING
ASSEMBLY AND PACKAGING INDUSTRY BUILDING
AT SURVEY NOS. 122/1A,123/1,123/2,126/1B,126/2A2,
126/2B2, THIRUMALAIYAMPALAYAM VILLAGE
AND TOWN PANCHAYAT, MADUKKARAI TALUKA,
COIMBATORE - 641105

CATEGORY OF INDUSTRY AS PER TNCDBR 2019
ANNEXURE VI - ORANGE. LIGHT ENGINEERING
ASSEMBLY AND PACKAGING INDUSTRY BUILDING

SPECIFICATION:-

- FOUNDATION
FOUNDATION AND BASEMENT IN RCC PEDESTAL AND
PLINTH BEAM OVER A BED OF RCC 1:4:8, 6"THICK
AS PER STRUCTURAL DETAILS.
- SUPER STRUCTURE:-
SUPER STRUCTURE IN 200mm THK. ,100mm THK.
SOLID BLOCK WALLS WITH CEMENT MORTOR 1:5
- RCC MEMBERS
FOOTING , COLUMNS, PLINTH BEAMS ,LINTEL,
SUNSHADE & FLOOR WITH
RCC 1:1.5:3USING 20MM NOMINAL SIZE
BROCKEN STONES.
- PLASTERING
WALLS INSIDE & OUTSIDE IN CM 1:5,12mm THK.
- PAINTING
FINISHING THE WALL PRIMING COAT
- FLOORING
FINISHING THE FLOOR WITH 150mm THK, VACUUM DEWATERING FLOORING
OVER A BED OF WET MIX MACADAM
- DOORS
DOORS WITH COUNTRY WOODEN FRAMES / M.S FRAMES ,
32mm THK. FLUSH DOOR SHUTTERS , SS FASTENINGS ,
PAINT FINISH

N

W

E

S

COLOUR INDEX:-

SITE BOUNDARY

EXISTING ROAD

PROPOSED BUILDING

ALL DIMENSIONS ARE IN METERS SCALE : 1 : 0.25

MACHINERY DETAILS

S.NO	DESCRIPTION	QTY	HP
1	LABELLING MACHINE	1 NO	10 HP
2	STRAPPING MACHINE	1 NO	10 HP
3	BUNDLING MACHINE	1 NO	10 HP
4	DRILLING MACHINE	1 NO	10 HP
5	PACKING MACHINE	1 NO	10 HP
TOTAL HP			50 HP

For NDR SPACE PRIVATE LIMITED

[Signature]

Authorised Signatory

OWNERS SIGNATURE

[Signature]

K. RAJENDRAN, PD.Arch, I.D
REGISTERED ARCHITECT
CA. 92 /15005
TVLR / RA / 6r-I / 2019 / 09 / 007
8A, Gangadeeswarar Koil Street,
Ondikuppam, Manavalanagar,
Thiruvallur - 602 002

ARCHITECT ENGINEER


[Signature]

S. NAVEENRAJ.M.E., (Structural)
Structural Engineer Grade 1 (RSE)
DTCP Reg. No. TVLR/RSE/2022/09/011
#8A, Gangadeeswarar Koil Street,
Manavalanagar, Thiruvallur 602 002


STRUCTURAL ENGINEER

B.P/DTCP No.42/2025


PLANNING PERMISSION NO.93/2025

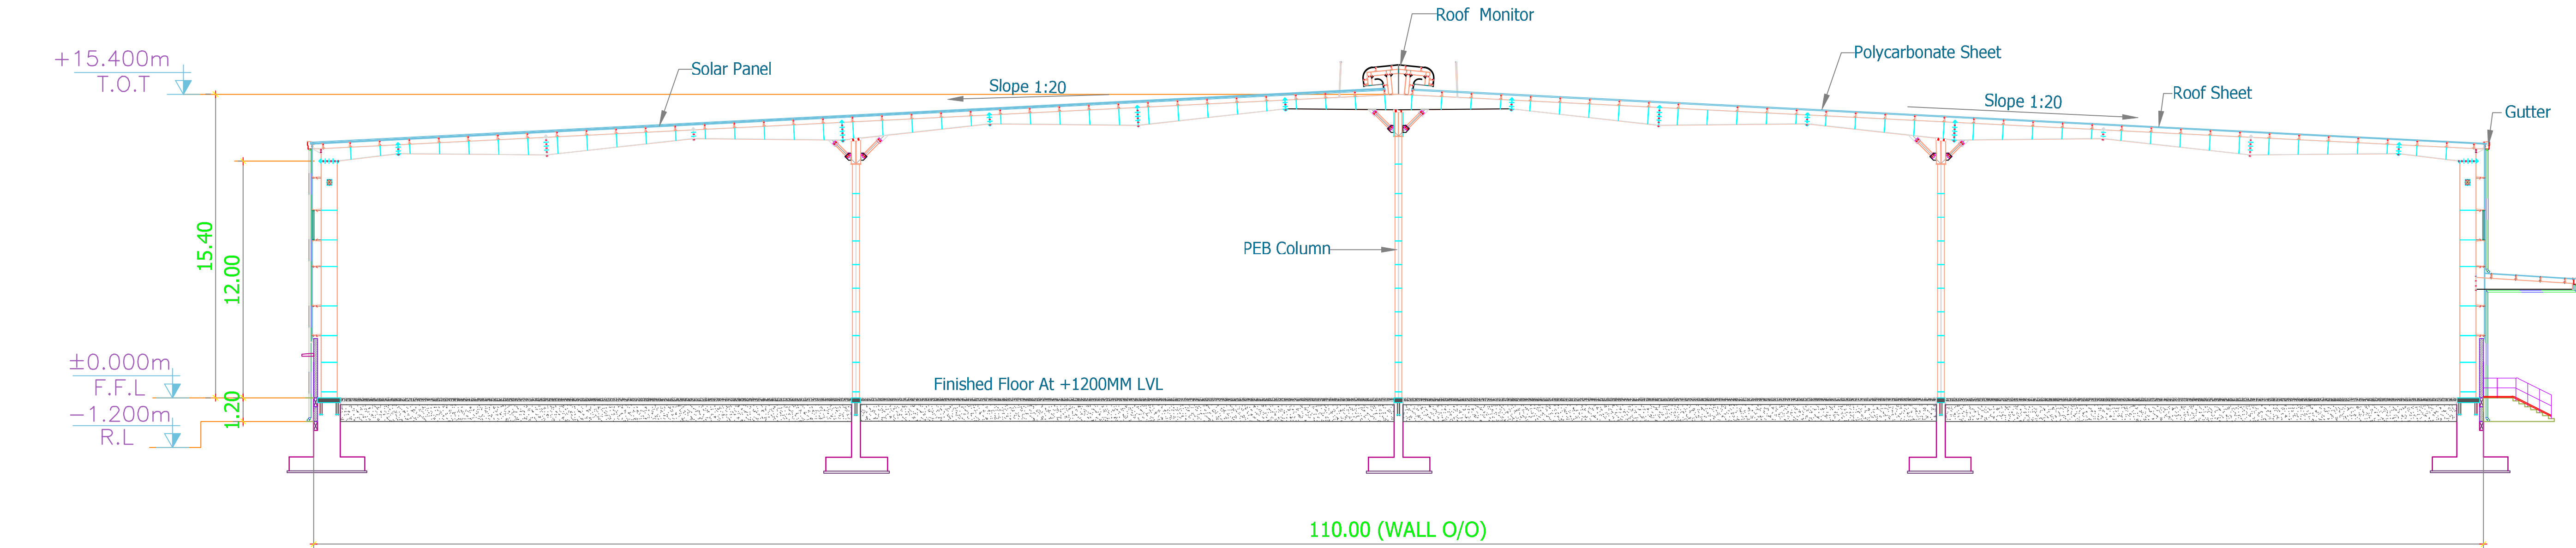

Section "A-A"
BLOCK A3

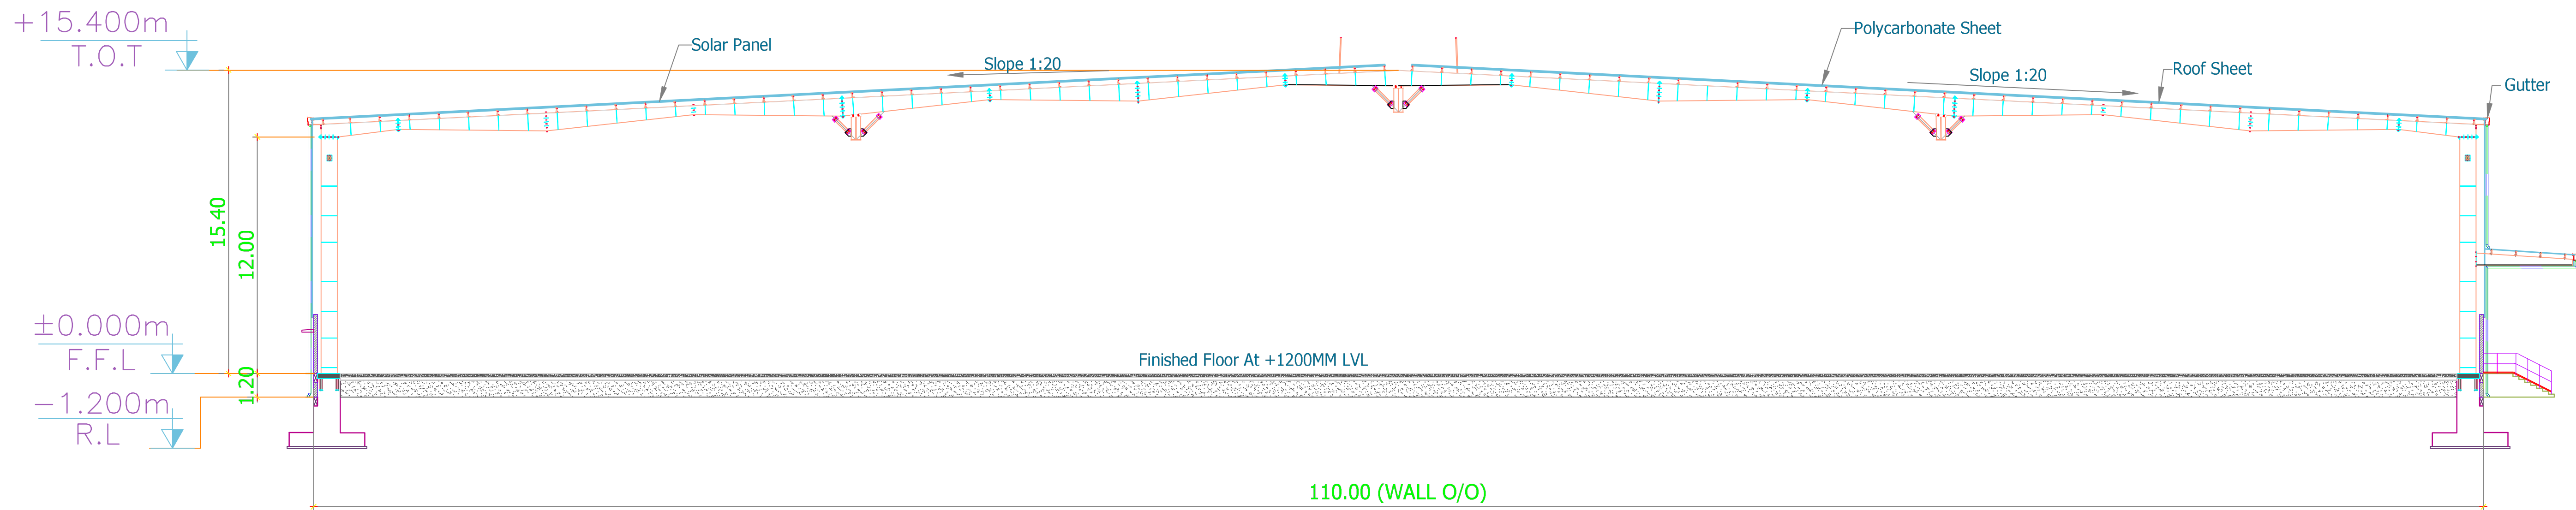

Section "B-B"
BLOCK A3

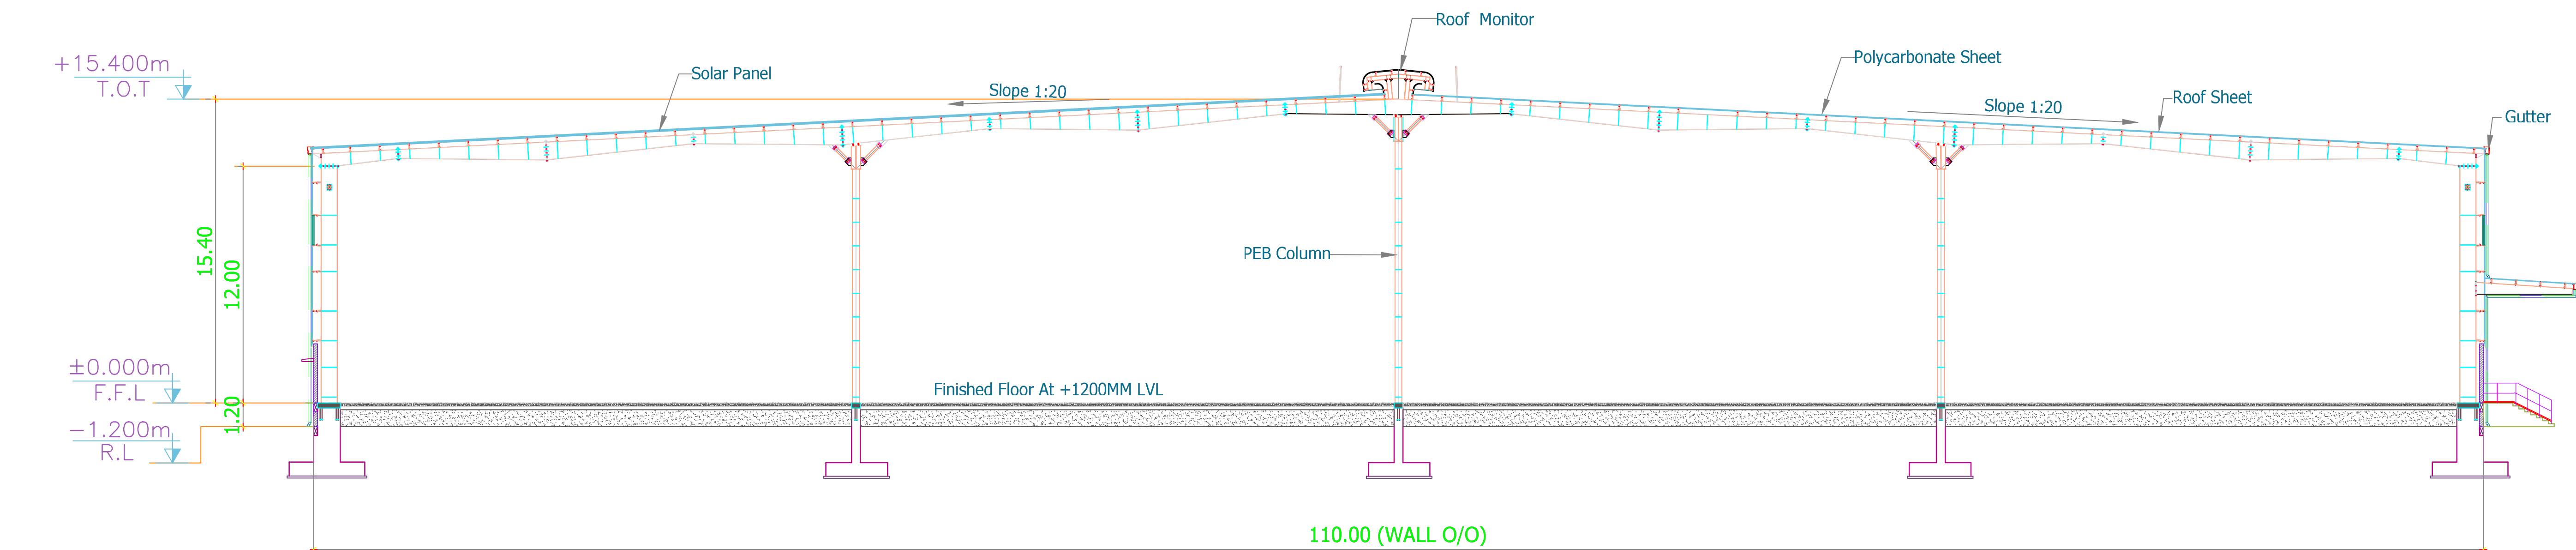

Section "C-C"
BLOCK A3

TITLE :-
SITE PLAN SHOWING EXISTING & PROPOSED
ADDITIONAL CONSTRUCTION OF LIGHT ENGINEERING
ASSEMBLY AND PACKAGING INDUSTRY BUILDING
AT SURVEY NOS. 122/1A,123/1,123/2,126/1B,126/2A2,
126/2B2, THIRUMALAIYAMPALAYAM VILLAGE
AND TOWN PANCHAYAT, MADUKKARAI TALUKA,
COIMBATORE - 641105

CATEGORY OF INDUSTRY AS PER TNCDBR 2019
ANNEXURE VI - ORANGE. LIGHT ENGINEERING
ASSEMBLY AND PACKAGING INDUSTRY BUILDING

- SPECIFICATION:-
- FOUNDATION
FOUNDATION AND BASEMENT IN RCC PEDESTAL AND
PLINTH BEAM OVER A BED OF RCC 1:4:8, 6"THICK
AS PER STRUCTURAL DETAILS.
- SUPER STRUCTURE:-
SUPER STRUCTURE IN 200mm THK. ,100mm THK.
SOLID BLOCK WALLS WITH CEMENT MORTOR 1:5
- RCC MEMBERS
FOOTING , COLUMNS, PLINTH BEAMS ,LINTEL,
SUNSHADE & FLOOR WITH
RCC 1:1.5:3USING 20MM NOMINAL SIZE
BROCKEN STONES.
- PLASTERING
WALLS INSIDE & OUTSIDE IN CM 1:5,12mm THK.
- PAINTING
FINISHING THE WALL PRIMING COAT
- FLOORING
FINISHING THE FLOOR WITH 150mm THK, VACCUM DEWATERING FLOORING
OVER A BED OF WET MIX MACADAM
- DOORS
DOORS WITH COUNTRY WOODEN FRAMES / M.S FRAMES ,
32mm THK. FLUSH DOOR SHUTTERS , SS FASTENINGS ,
PAINT FINISH

COLOUR INDEX:-

SITE BOUNDARY	
EXISTING ROAD	
PROPOSED BUILDING	

ALL DIMENSIONS ARE IN METERS

SCALE : 1 : 0.40

MACHINERY DETAILS

S.NO	DESCRIPTION	QTY	HP
1	LABELLING MACHINE	1 NO	10 HP
2	STRAPPING MACHINE	1 NO	10 HP
3	BUNDLING MACHINE	1 NO	10 HP
4	DRILLING MACHINE	1 NO	10 HP
5	PACKING MACHINE	1 NO	10 HP
TOTAL HP			50 HP

B.P./DTCP No.42/2025

PLANNING PERMISSION NO.93/2025

For NDR SPACE PRIVATE LIMITED

Authorised Signatory


OWNERS SIGNATURE


K. RAJENDRAN, PD, Arch, I.D
REGISTERED ARCHITECT
CA. 92 /15005
TVLR / RA / 6r-I / 2019 / 09 / 007
8A, Gangadeeswarar Koil Street,
Onelkuppam, Manavalanagar,
Thiruvallur - 602 002.

ARCHITECT ENGINEER


S. NAVEENRAJ.M.E., (Structural)
Structural Engineer Grade 1 (RSE)
DTCP Reg. No. TVLR/RSE/2022/09/011
#8A, Gangadeeswarar Koil Street,
Manavalanagar, Thiruvallur 602 002

STRUCTURAL ENGINEER

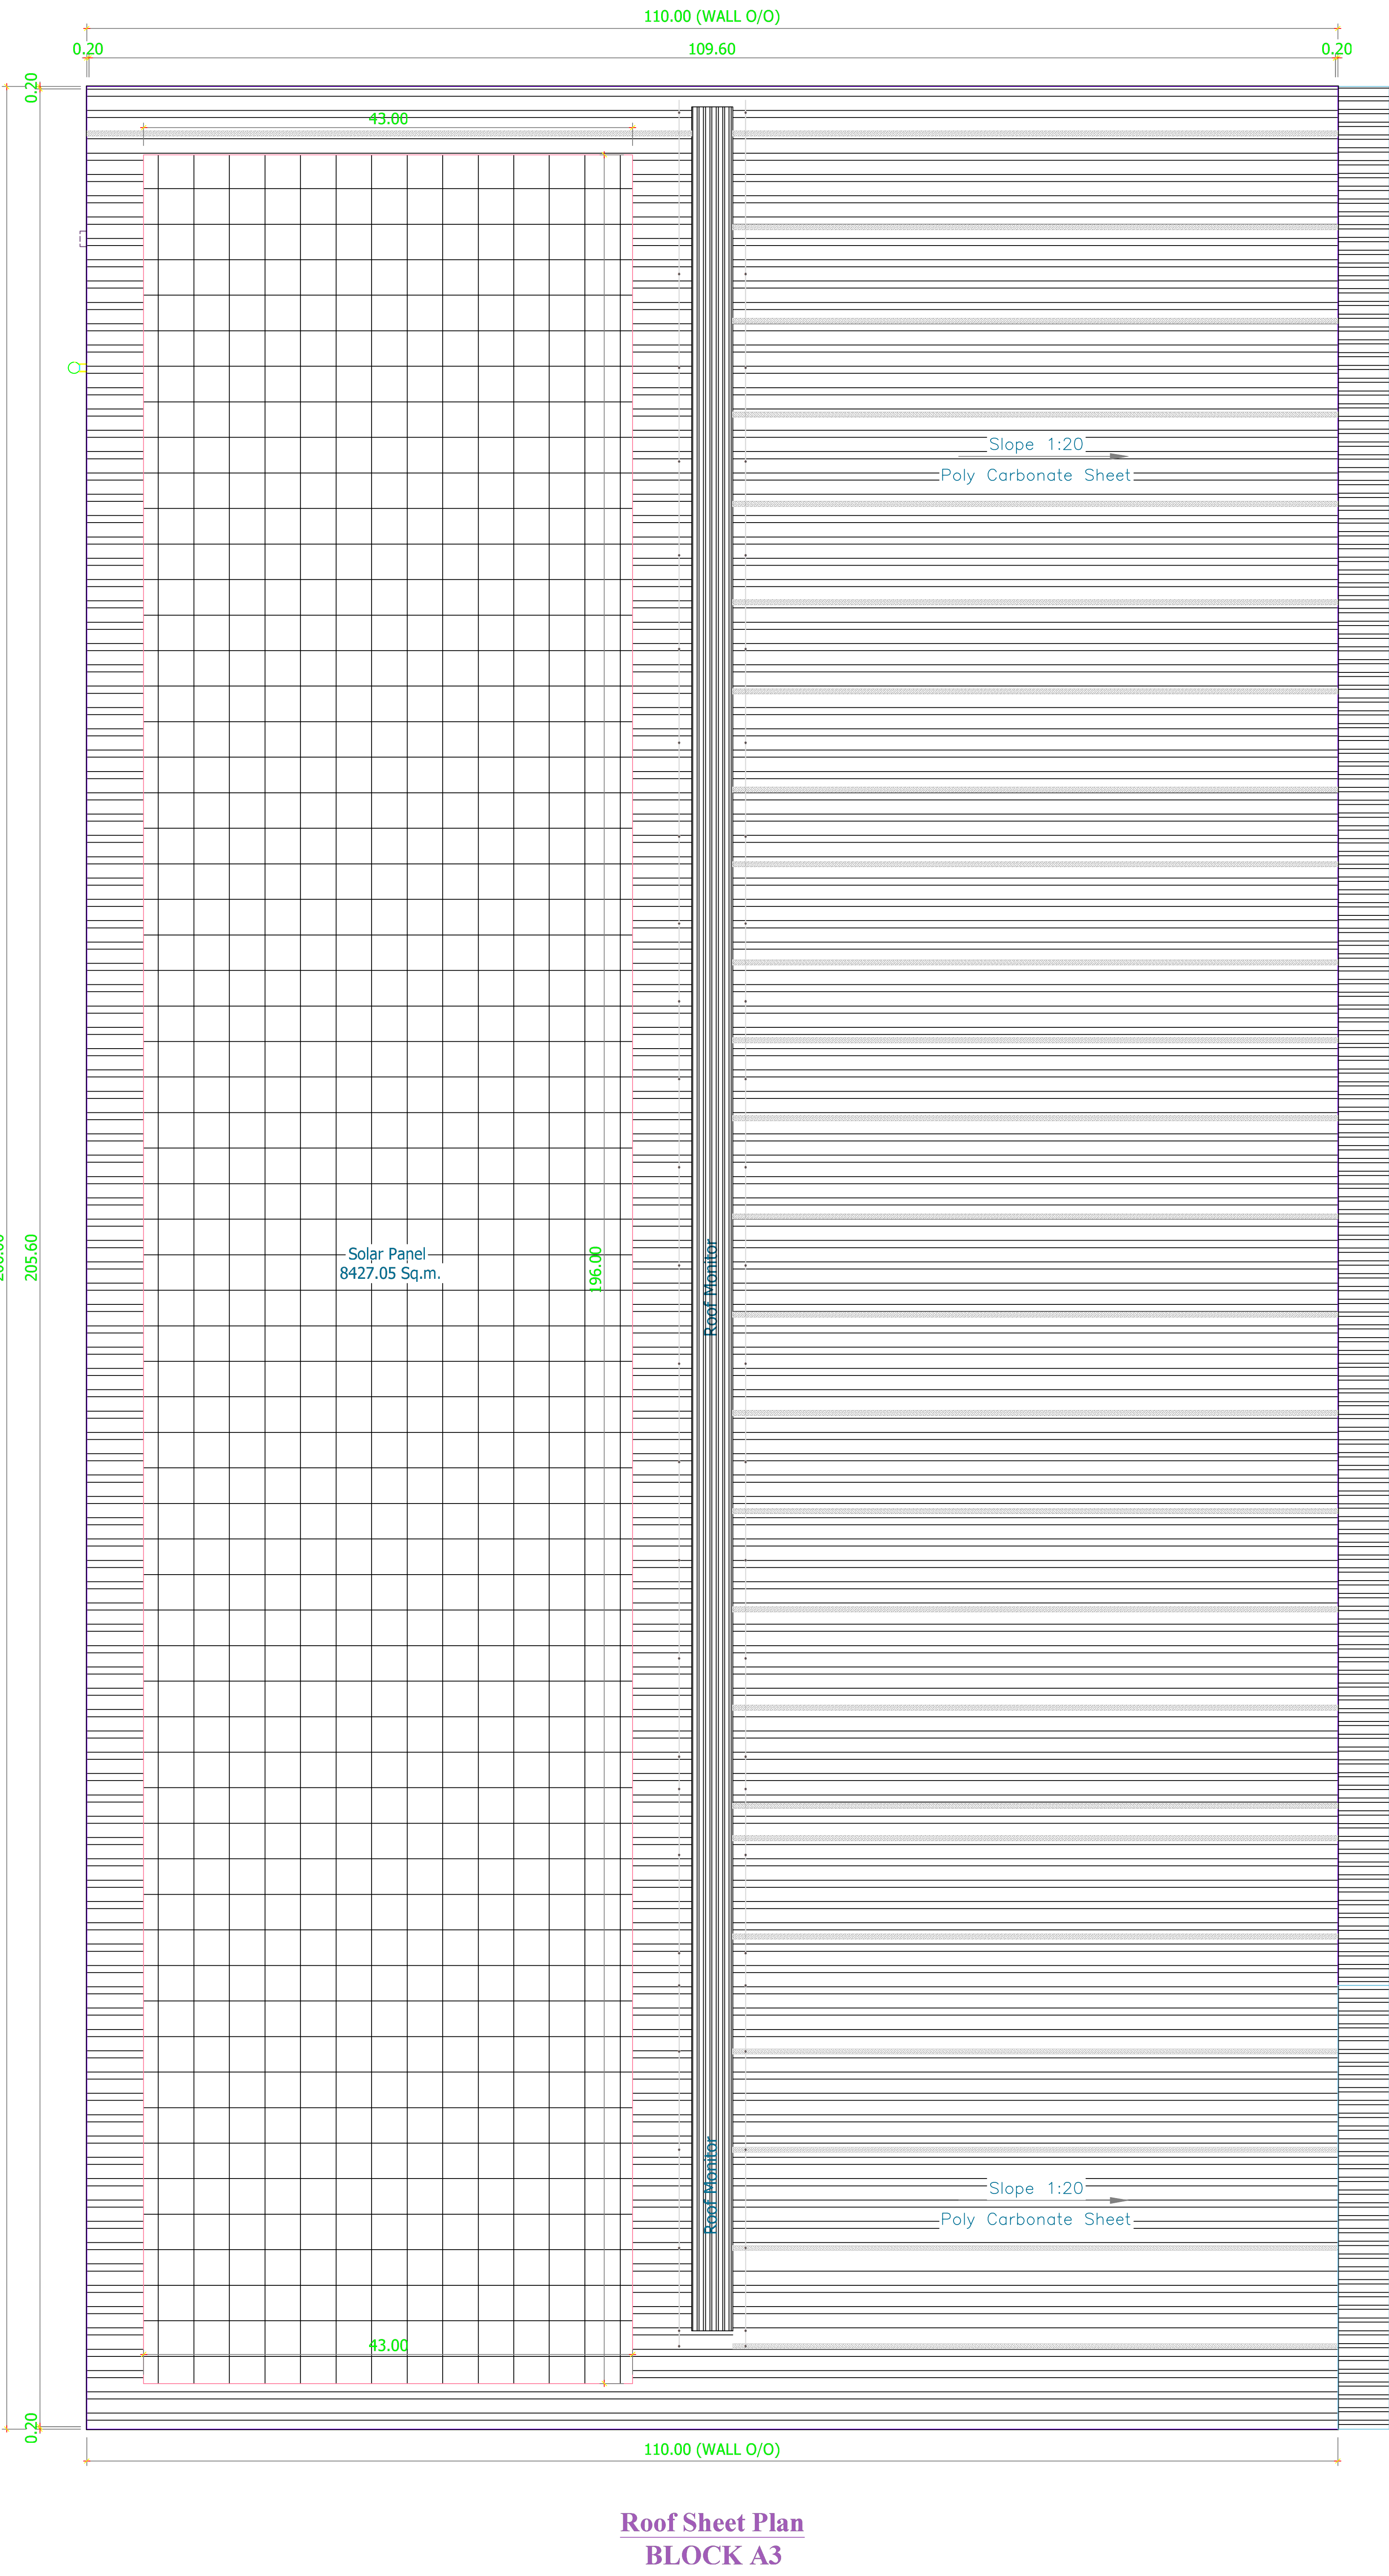

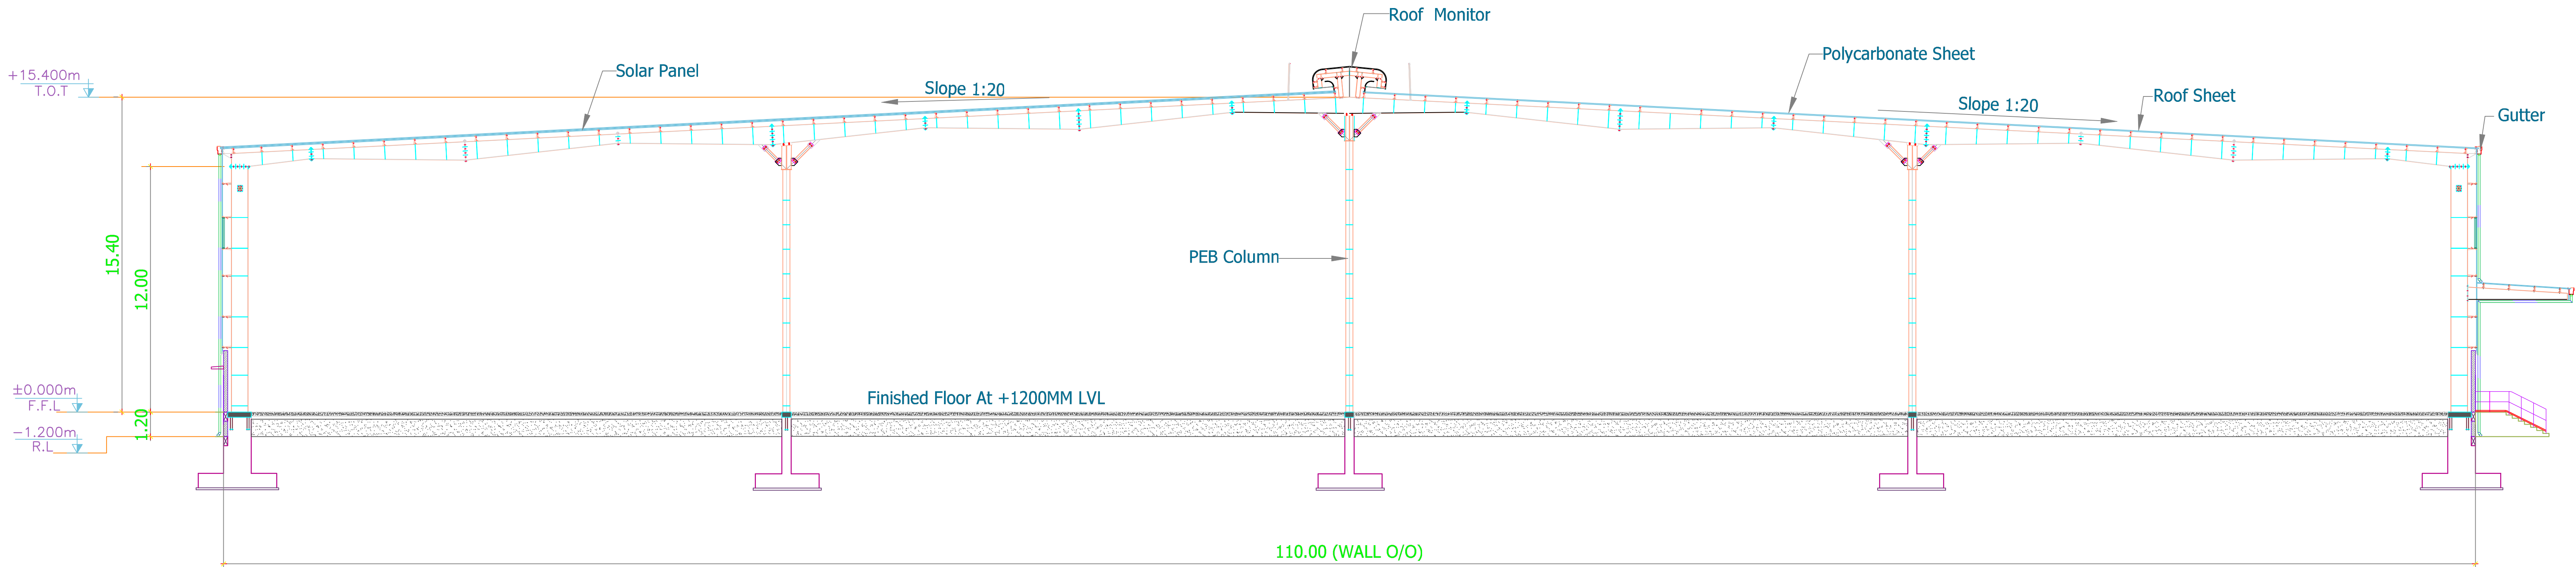

Section "D-D"
BLOCK A1

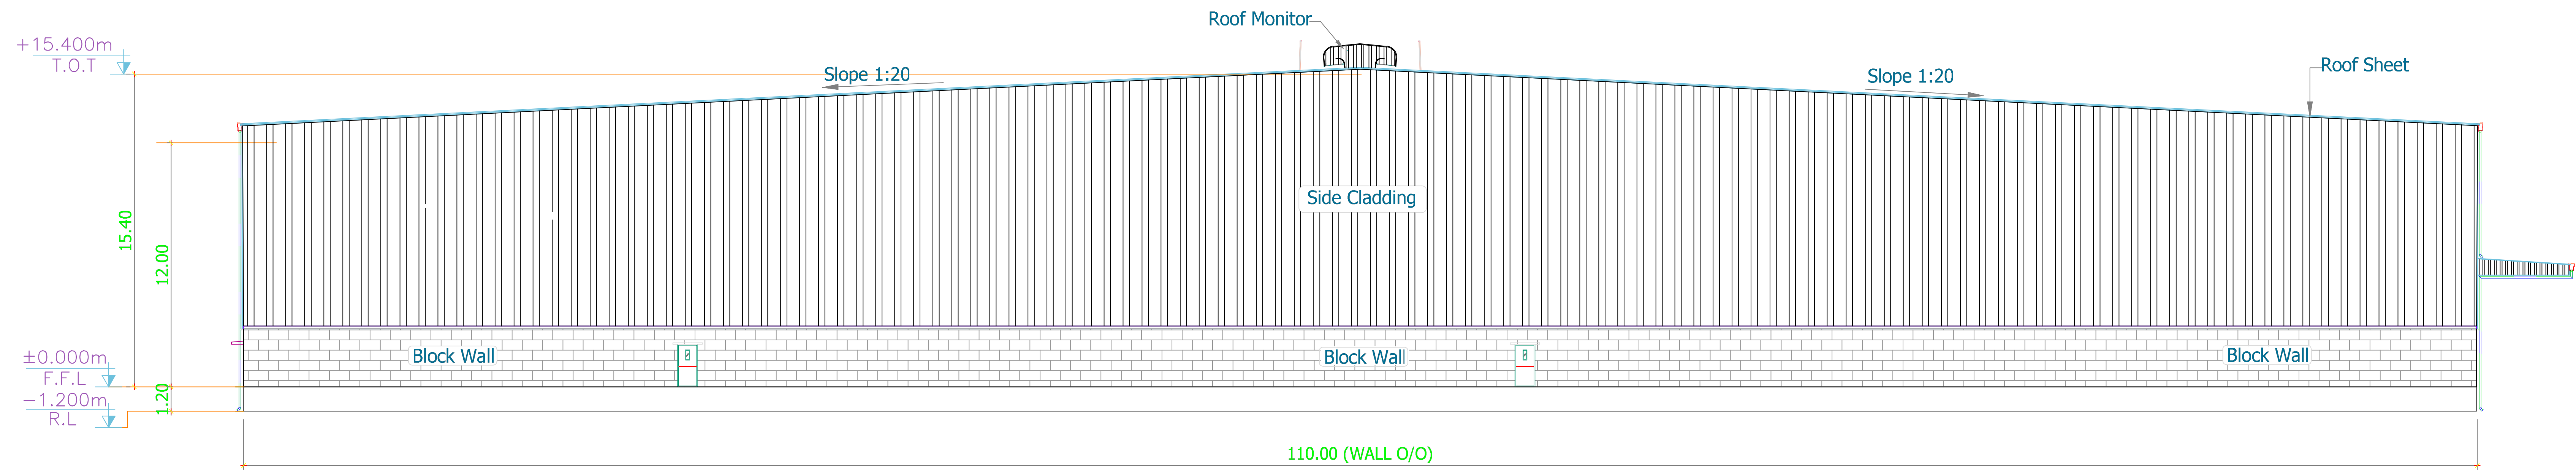

South Side Elevation
BLOCK A1

SHEET : 3 OF 8

TITLE :-

SITE PLAN SHOWING EXISTING & PROPOSED ADDITIONAL CONSTRUCTION OF LIGHT ENGINEERING ASSEMBLY AND PACKAGING INDUSTRY BUILDING AT SURVEY NOS. 122/1A,123/1,123/2,126/1B,126/2A2, 126/2B2, THIRUMALAIYAMPALAYAM VILLAGE AND TOWN PANCHAYAT, MADUKKARAI TALUKA, COIMBATORE - 641105

CATEGORY OF INDUSTRY AS PER TNCDBR 2019 ANNEXURE VI - ORANGE. LIGHT ENGINEERING ASSEMBLY AND PACKAGING INDUSTRY BUILDING

SPECIFICATION:-

- FOUNDATION**
FOUNDATION AND BASEMENT IN RCC PEDESTAL AND PLINTH BEAM OVER A BED OF RCC 1:4:8, 6"THICK AS PER STRUCTURAL DETAILS.
- SUPER STRUCTURE:-**
SUPER STRUCTURE IN 200mm THK., 100mm THK. SOLID BLOCK WALLS WITH CEMENT MORTOR 1:5
- RCC MEMBERS**
FOOTING, COLUMNS, PLINTH BEAMS, LINTEL, SUNSHADE & FLOOR WITH RCC 1:1.5:3 USING 20MM NOMINAL SIZE BROCKEN STONES.
- PLASTERING**
WALLS INSIDE & OUTSIDE IN CM 1:5, 12mm THK.
- PAINTING**
FINISHING THE WALL PRIMING COAT
- FLOORING**
FINISHING THE FLOOR WITH 150mm THK, VACCUM DEWATERING FLOORING OVER A BED OF WET MIX MACADAM
- DOORS**
DOORS WITH COUNTRY WOODEN FRAMES / M.S FRAMES, 32mm THK. FLUSH DOOR SHUTTERS, SS FASTENINGS, PAINT FINISH

N

W

E

S

ALL DIMENSIONS ARE IN METERS

SCALE : 1 : 0.20

B.P/DTCP No.42/2025

PLANNING PERMISSION NO.93/2025

COLOUR INDEX:-

SITE BOUNDARY

EXISTING ROAD

PROPOSED BUILDING

OWNERS SIGNATURE

ARCHITECT ENGINEER

STRUCTURAL ENGINEER

TITLE :-

SITE PLAN SHOWING EXISTING & PROPOSED ADDITIONAL CONSTRUCTION OF LIGHT ENGINEERING ASSEMBLY AND PACKAGING INDUSTRY BUILDING AT SURVEY NOS. 122/1A,123/1,123/2,126/1B,126/2A2, 126/2B2, THIRUMALAIYAMPALAYAM VILLAGE AND TOWN PANCHAYAT, MADUKKARAI TALUKA, COIMBATORE - 641105

CATEGORY OF INDUSTRY AS PER TNCDBR 2019 ANNEXURE VI - ORANGE. LIGHT ENGINEERING ASSEMBLY AND PACKAGING INDUSTRY BUILDING

SPECIFICATION:-

- FOUNDATION
FOUNDATION AND BASEMENT IN RCC PEDESTAL AND PLINTH BEAM OVER A BED OF RCC 1:4:8, 6"THICK AS PER STRUCTURAL DETAILS.
- SUPER STRUCTURE:-
SUPER STRUCTURE IN 200mm THK.,100mm THK. SOLID BLOCK WALLS WITH CEMENT MORTOR 1:5
- RCC MEMBERS
FOOTING , COLUMNS, PLINTH BEAMS ,LINTEL, SUNSHADE & FLOOR WITH RCC 1:1.5:3USING 20MM NOMINAL SIZE BROCKEN STONES.
- PLASTERING
WALLS INSIDE & OUTSIDE IN CM 1:5,12mm THK.
- PAINTING
FINISHING THE WALL PRIMING COAT
- FLOORING
FINISHING THE FLOOR WITH 150mm THK, VACCUM DEWATERING FLOORING OVER A BED OF WET MIX MACADAM
- DOORS
DOORS WITH COUNTRY WOODEN FRAMES / M.S FRAMES , 32mm THK. FLUSH DOOR SHUTTERS , SS FASTENINGS , PAINT FINISH

	COLOUR INDEX:-	
	SITE BOUNDARY	
	EXISTING ROAD	
	PROPOSED BUILDING	

ALL DIMENSIONS ARE IN METERS

SCALE : 1 : 0.25

B.P/DTCP No.42/2025

PLANNING PERMISSION NO.93/2025

For NDR SPACE PRIVATE LIMITED

Authorised Signatory


OWNERS SIGNATURE

K. RAJENDRAN, PD.Arch,I.D
REGISTERED ARCHITECT
CA. 92 /15005
TVLR / RA / 8-1 / 2019 / 09 / 007
6A, Gangadeeswarar Koi Street,
Ondikuppam, Manavalanagar,
Thiruvallur - 602 002


ARCHITECT ENGINEER

S. NAVEENRAJ.M.E., (Structural)
Structural Engineer Grade 1 (RSE)
DTCP Reg. No. TVLR/RSE/2022/09/011
#8A, Gangadeeswarar Koi Street,
Manavalanagar, Thiruvallur 602 002

STRUCTURAL ENGINEER

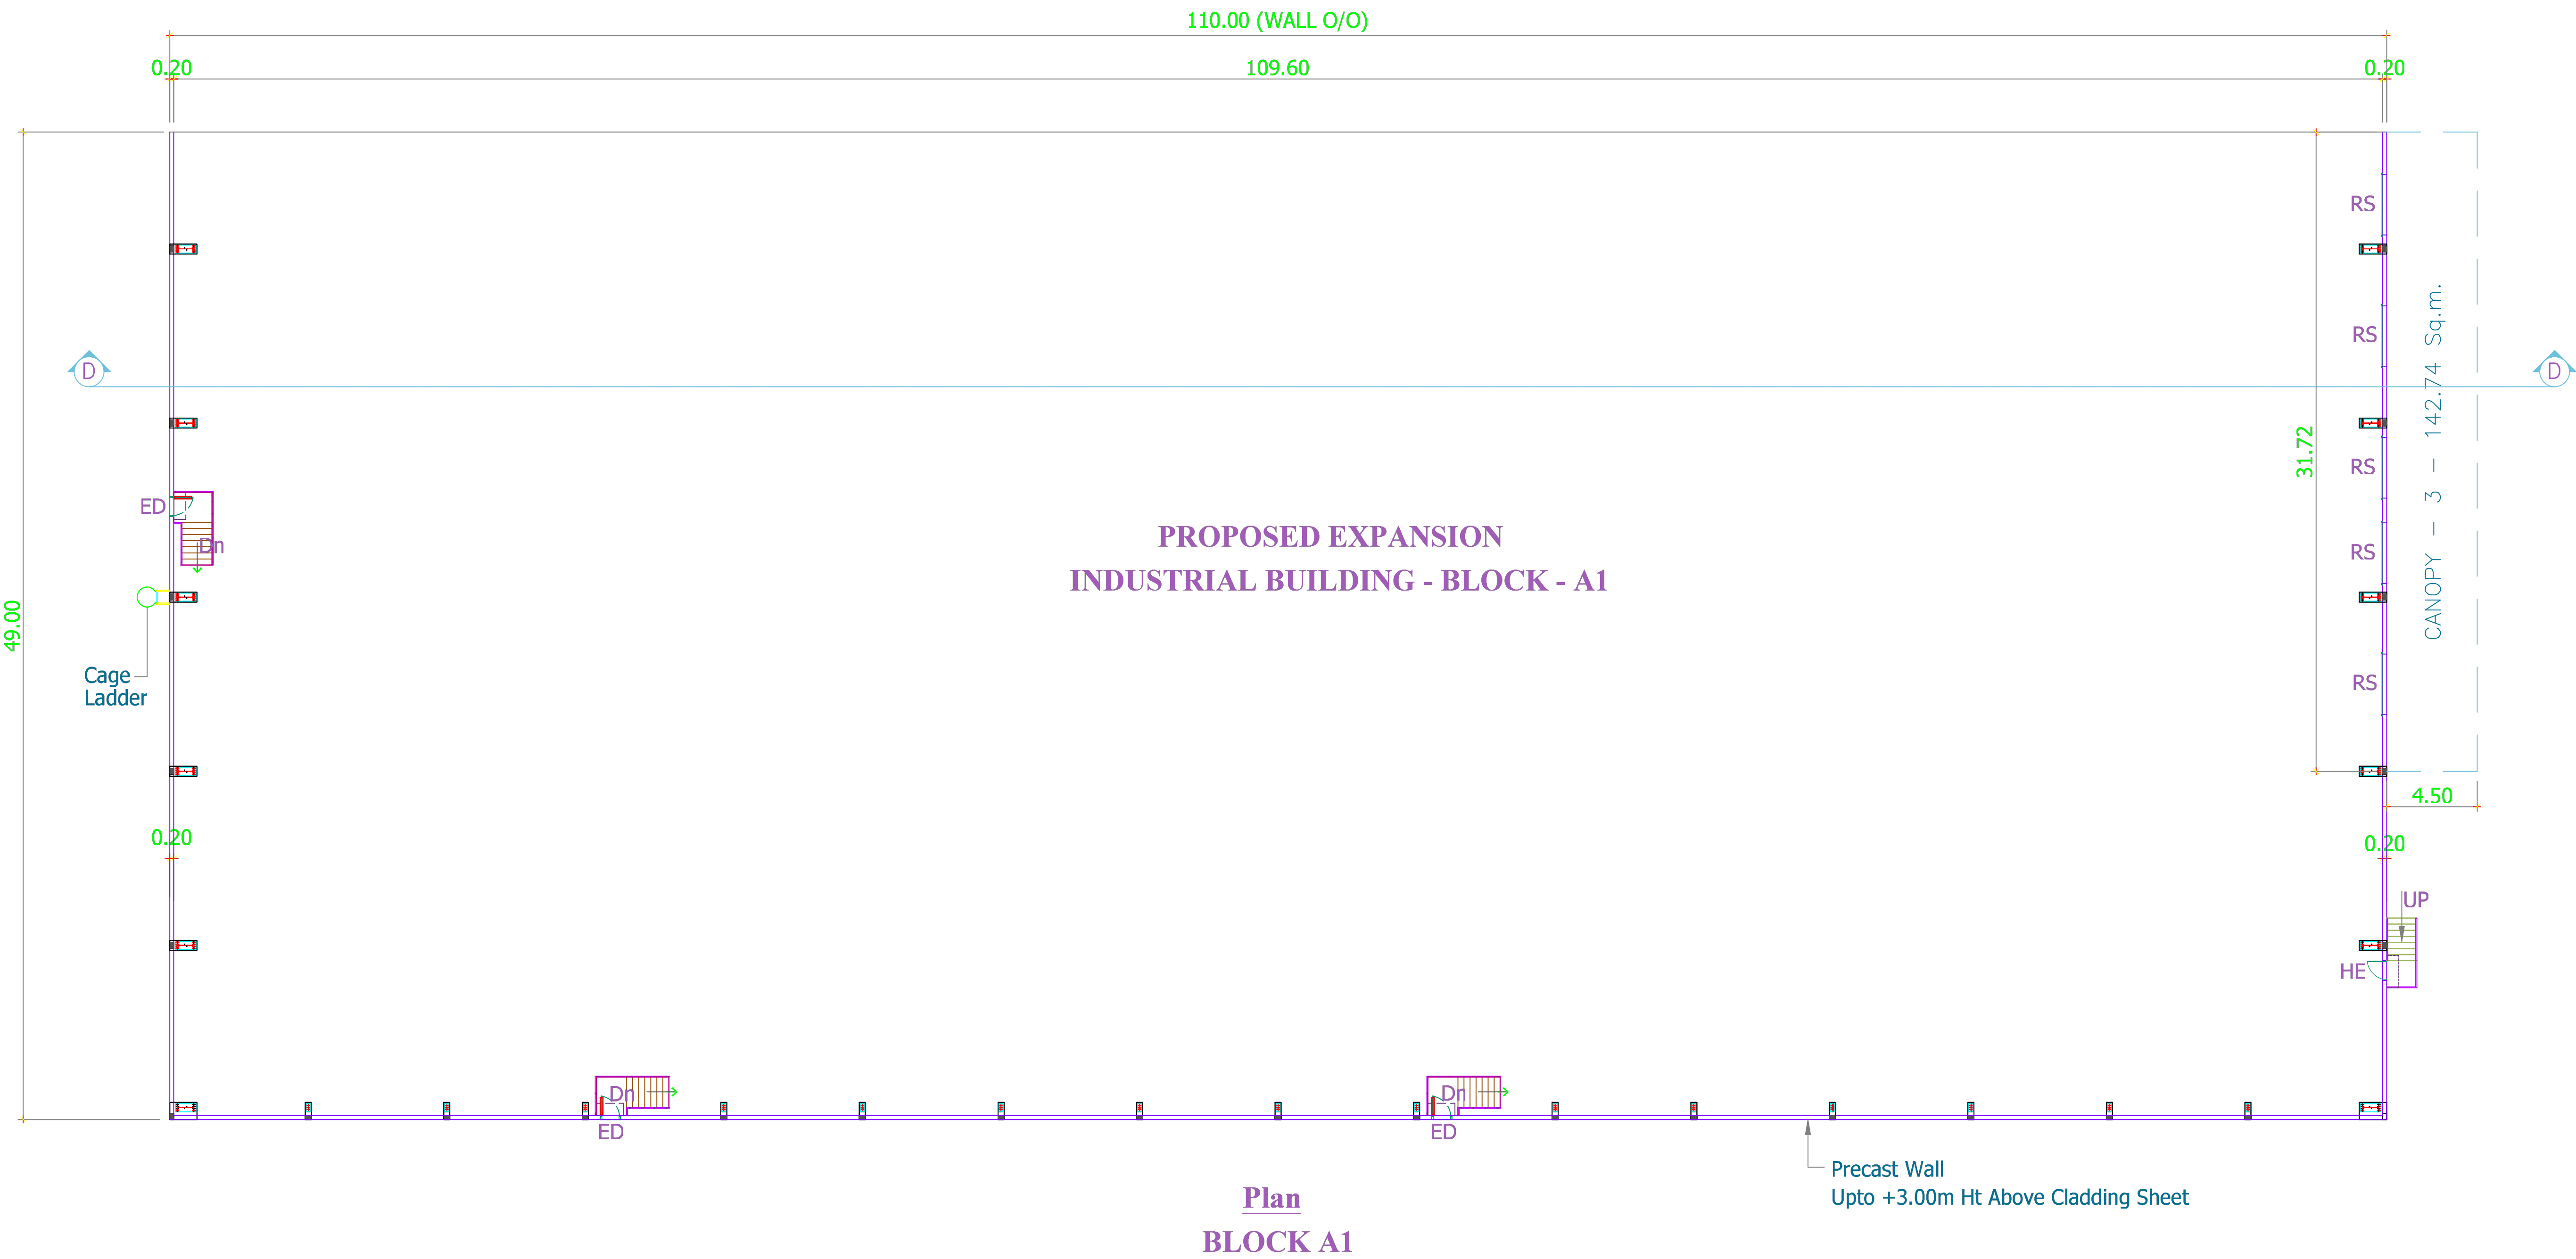

Plan
BLOCK A1

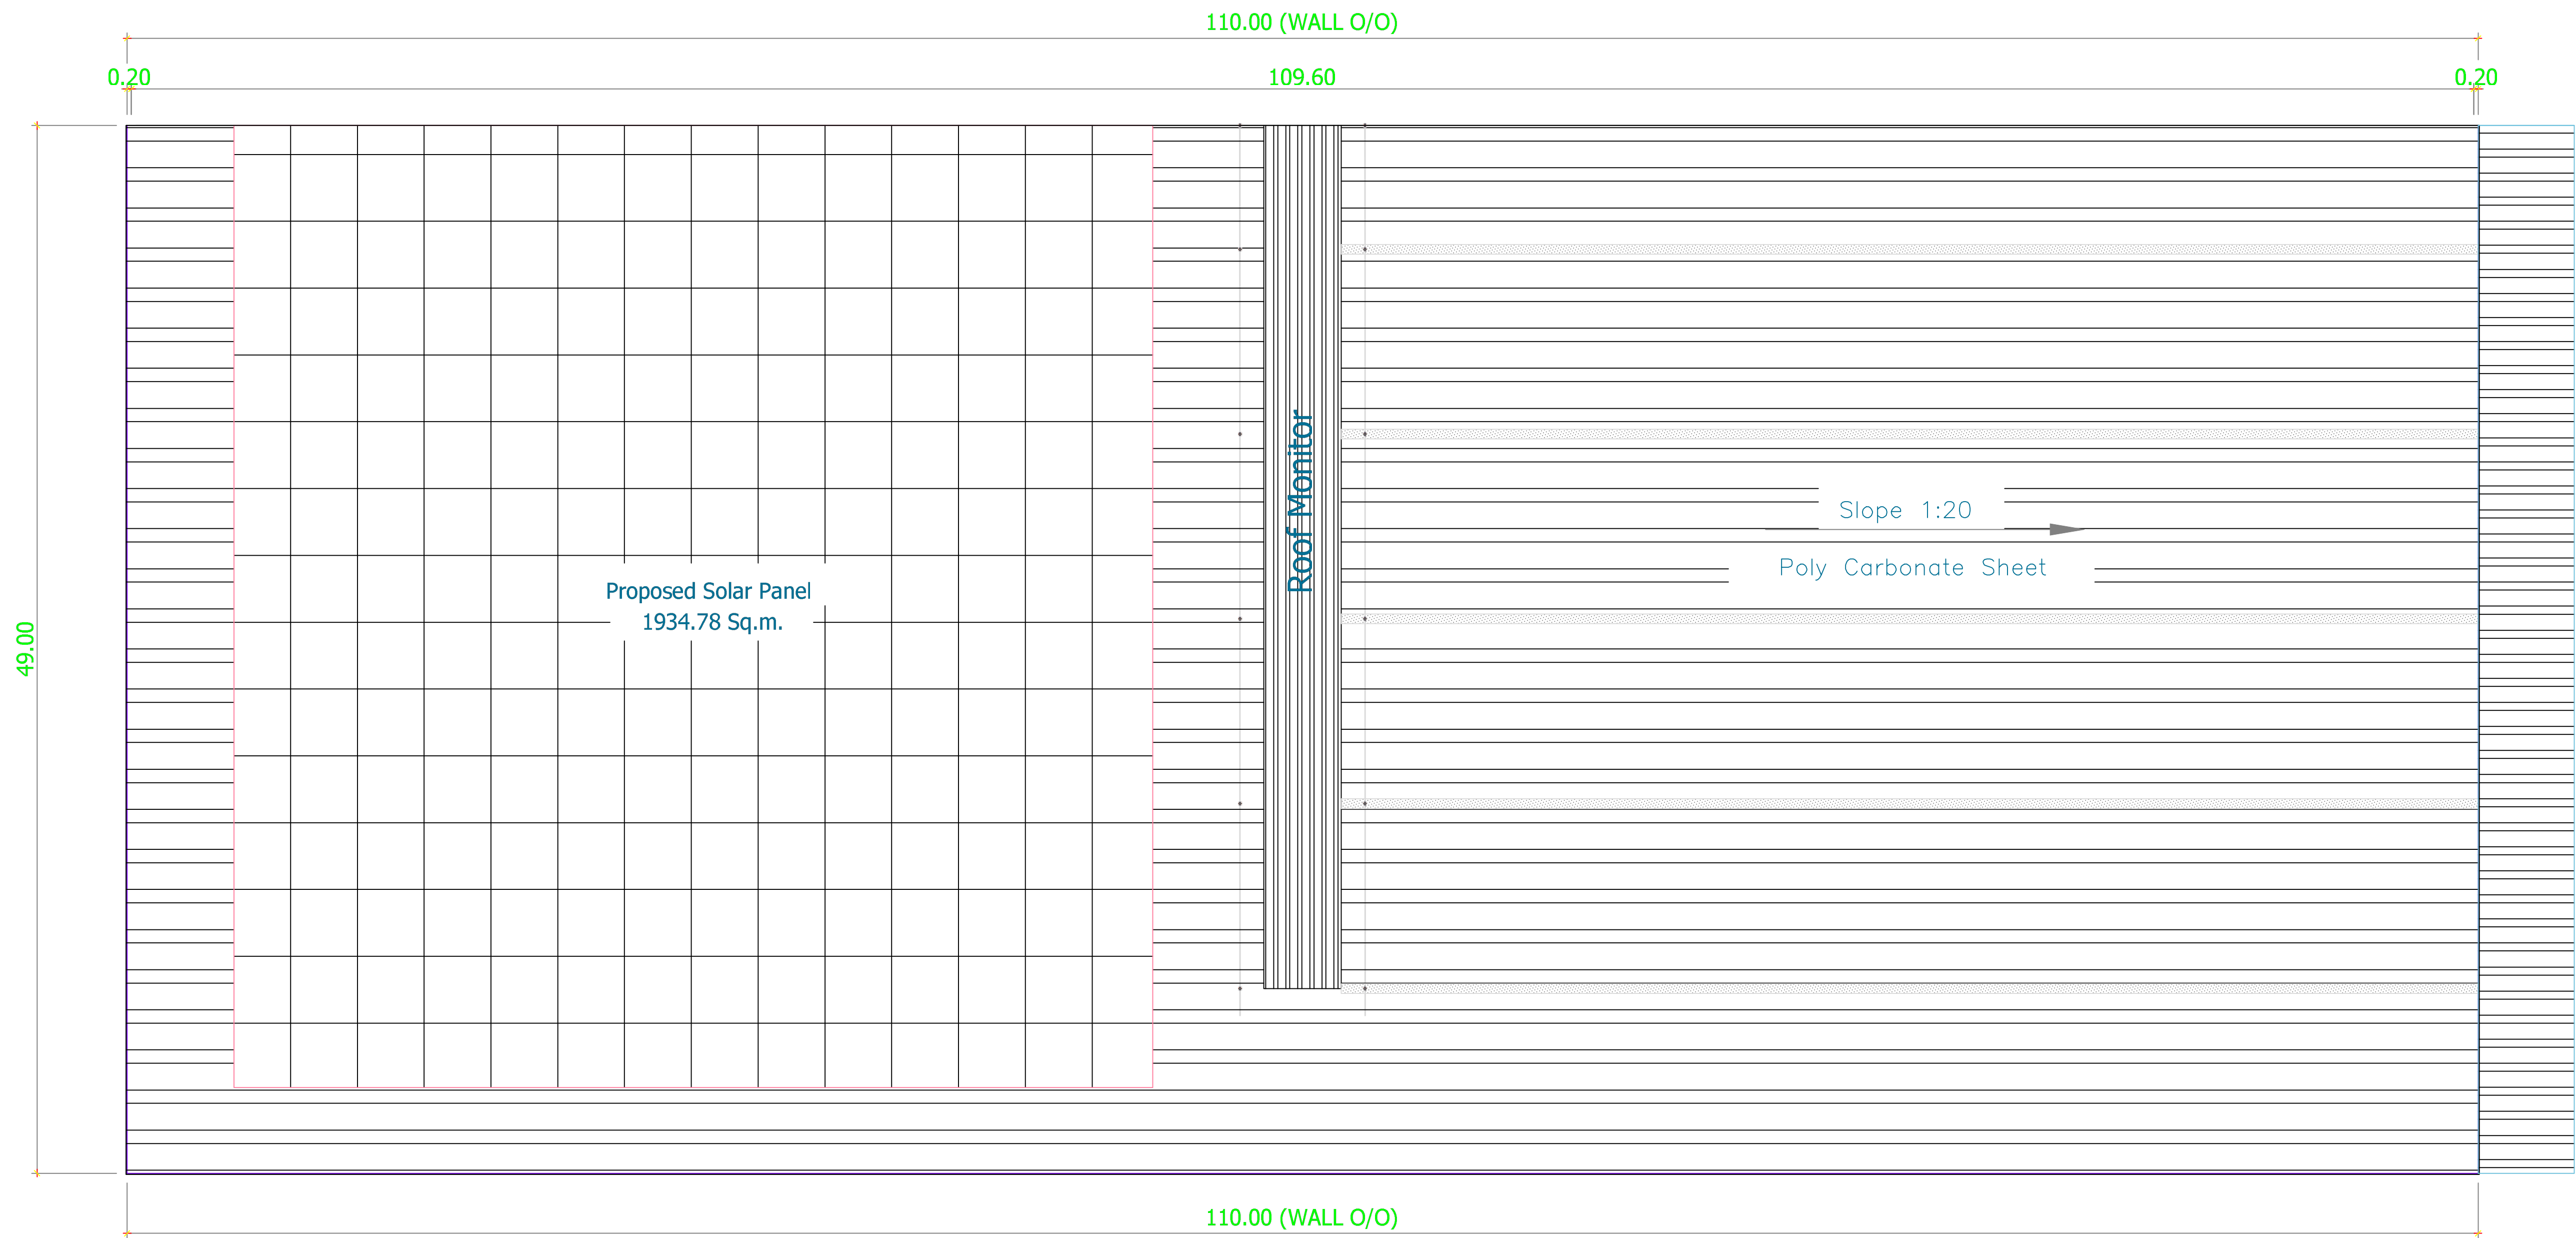

Roof Sheet Plan
BLOCK A1

TITLE :-
SITE PLAN SHOWING EXISTING & PROPOSED
ADDITIONAL CONSTRUCTION OF LIGHT ENGINEERING
ASSEMBLY AND PACKAGING INDUSTRY BUILDING
AT SURVEY NOS. 122/1A,123/1,123/2,126/1B,126/2A2,
126/2B2, THIRUMALAIYAMPALAYAM VILLAGE
AND TOWN PANCHAYAT, MADUKKARAI TALUKA,
COIMBATORE - 641105

CATEGORY OF INDUSTRY AS PER TNCDBR 2019
ANNEXURE VI - ORANGE. LIGHT ENGINEERING
ASSEMBLY AND PACKAGING INDUSTRY BUILDING

SPECIFICATION:-
FOUNDATION
FOUNDATION AND BASEMENT IN RCC. POSTAL AND
PLINTH BEAM OVER A BED OF RCC 1-4:8, 6"THICK
AS PER STRUCTURAL DETAILS.
SUPER STRUCTURE:-
SUPER STRUCTURE IN 200mm THK., 100mm THK
SOLID BLOCK WALLS WITH CEMENT MORTAR 1:5
R.C.C. MEMBERS
FOOTING, COLUMN, PLINTH BEAMS, LINTEL,
SUNSHADE & FLOOR WITH
RCC 1:1.5:8 USING 20MM NOMINAL SIZE
BROCKEN STONES.
PLASTERING
WALLS INSIDE & OUTSIDE IN CM 1:5,12mm THK.
PAINTING
FINISHING THE WALL PRIMING COAT
FLOORING
FINISHING THE FLOOR WITH 150mm THK, VACUUM DEWATERING FLOORING
OVER A BED OF WET MIX MACADAM
DOORS
DOORS WITH COUNTRY WOODEN FRAMES / M.S. FRAMES ,
20mm THK. FLUSH DOOR SHUTTERS, SS FASTENINGS ,
PAINT FINISH

COLOUR INDEX:-	
SITE BOUNDARY	
EXISTING ROAD	
PROPOSED BUILDING	

ALL DIMENSIONS ARE IN METERS SCALE : 1 : 0.6

EXISTING AREA STATEMENT

PLOT AREA (AS PER PATT)	83858.00 Sq.mt.
PLOT AREA (AS PER DOCUMENT AREA)	83858.00 Sq.mt.
SUPER IMPOSED PLOT AREA	83858.00 Sq.mt.

DESCRIPTIONS	NON FSI	FSI	TOTAL AREA IN SQM
INDUSTRIAL BLOCK - A1		18157.50	18157.50
CANOPY 1		751.50	751.50
INDUSTRIAL BLOCK - A2		940.00	940.00
CANOPY 2		74.50	74.50
EXISTING TOTAL AREA - A	19923.50		19923.50

PROPOSED AREA STATEMENT

DESCRIPTIONS	NON FSI	FSI	TOTAL AREA IN SQM
EXPANSION INDUSTRIAL BLOCK - A1		5390.00	5390.00
CANOPY 1A		142.74	142.74
INDUSTRIAL BLOCK - A3		22660.50	22660.50
CANOPY 3		927.00	927.00
DRIVERS ROOM		144.00	144.00
PUMP ROOM		60.00	60.00
EB ROOM		70.00	70.00
FIRE TANK		175.30	175.30
DOMESTIC WATER STORAGE TANK		60.96	60.96
TOTAL PROPOSED AREA - B	29630.50		29630.50

TOTAL BUILDING AREA C - (A+B) 49554.00 SQ.M

FSI 49554.00 = 0.590

EXISTING CUM PROPOSED - OSR AREA DETAILS

DESCRIPTION	REQUIRED	PROVIDED
OSR	8385.80 Sq.mt.	8602.03 Sq.m.

EXISTING CUM PROPOSED PARKING DETAILS

DESCRIPTION	REQUIRED	PROVIDED
LORRY PARKING STALLS	63 Nos.	100 Nos
TWO WHEELER PARKING STALLS	943.00 Nos.	1150 Nos
CYCLE SPACE (AREA)	943.00 Sq.m	1025.39 Sq.m.

PROPOSED MACHINERY DETAILS - BLOCK - A3

S.NO	DESCRIPTION	QTY	HP
1	LABELLING MACHINE	1 NO	10 HP
2	STRAPPING MACHINE	1 NO	10 HP
3	BUNDLING MACHINE	1 NO	10 HP
4	DRILLING MACHINE	1 NO	10 HP
5	PACKING MACHINE	1 NO	10 HP
TOTAL HP			50 HP

TOTAL MAN POWER 150 Nos.
TOTAL HP (EXISTING & PROPOSED) 100 HP

For NDR SPACE PRIVATE LIMITED
Authorised Signatory


OWNERS SIGNATURE

K. RAJENDRAN, P.E., I.E., I.D.
REGISTERED ARCHTCT
CA. 9271000
T.Y.R. RAJ. Bldg. 2ND FLOOR / 1007
P.O. Sankarapuram, Coimbatore
Coimbatore, Tamil Nadu, India
Thiruvallur - 612 002








ARCHITECT ENGINEER

S. NAVEENRAJ.M.E., (Structural)
Structural Engineer Grade 1 (RSE)
DTCP Reg. No. TVL/RSE/2022/0111
#6A, Gangadeswarar Kall Street,
Manavangalgar, Thiruvallur 602 002

STRUCTURAL ENGINEER

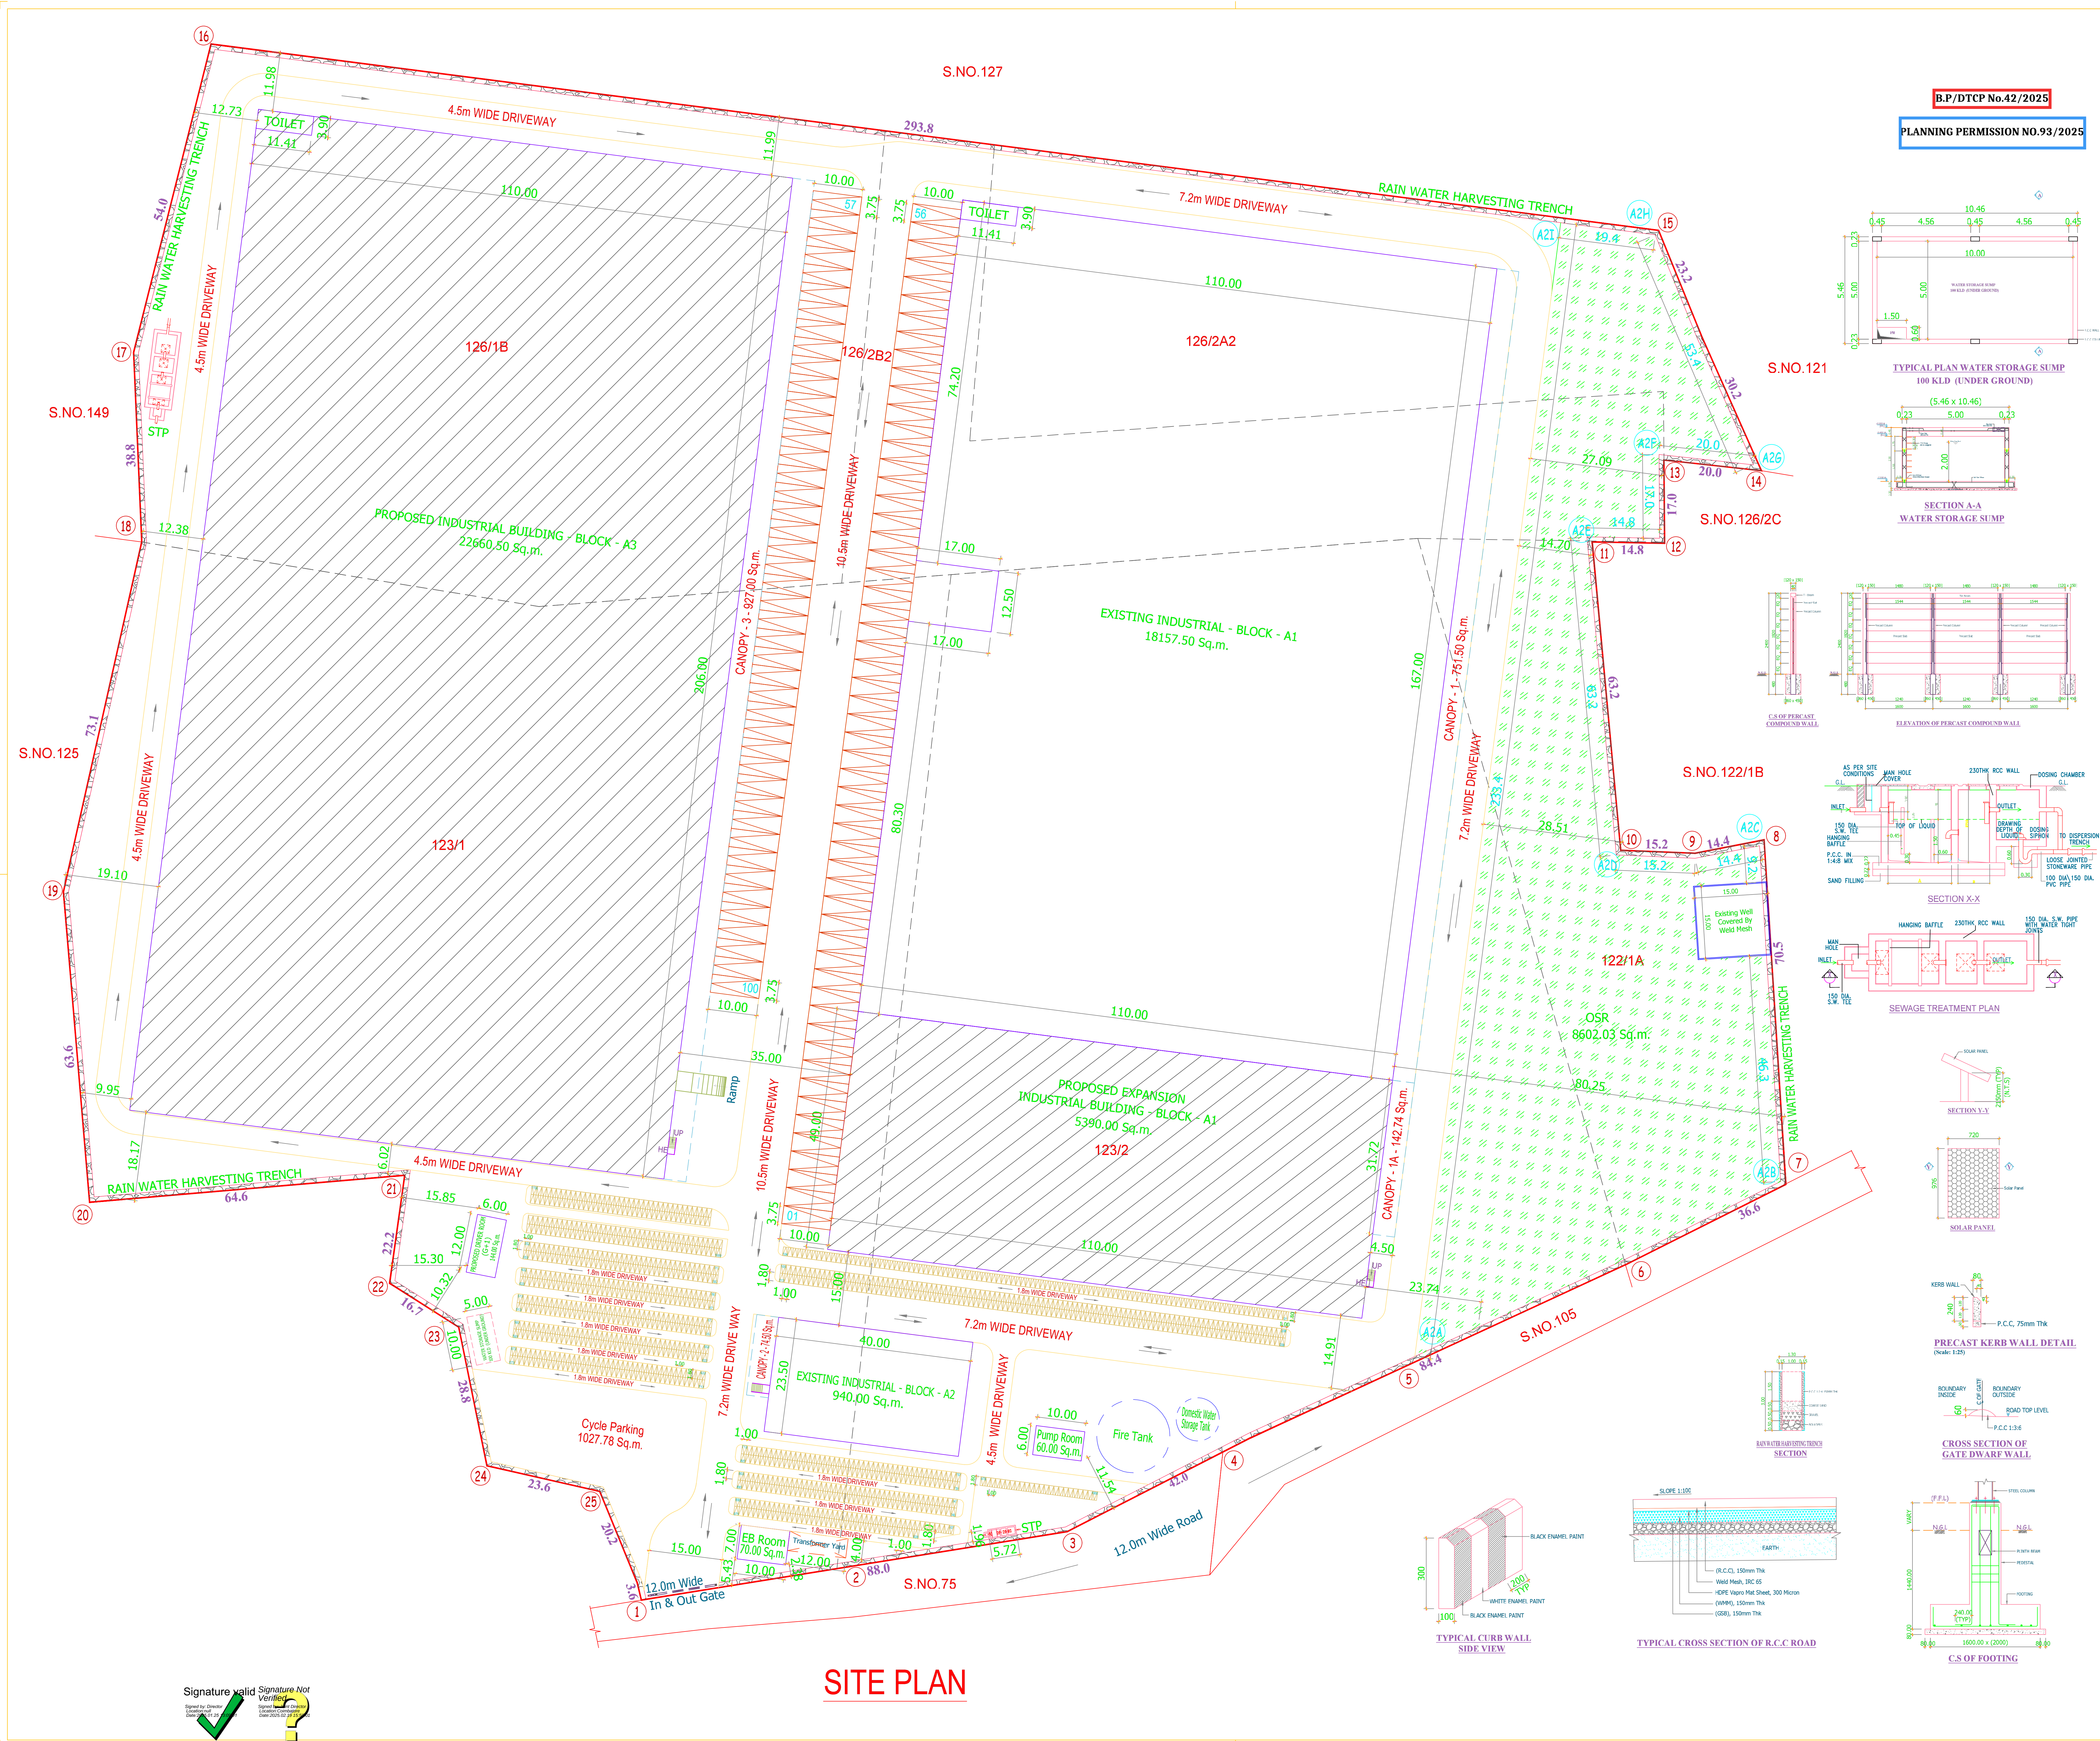

B.P/DTCP No.42/2025
PLANNING PERMISSION NO.93/2025

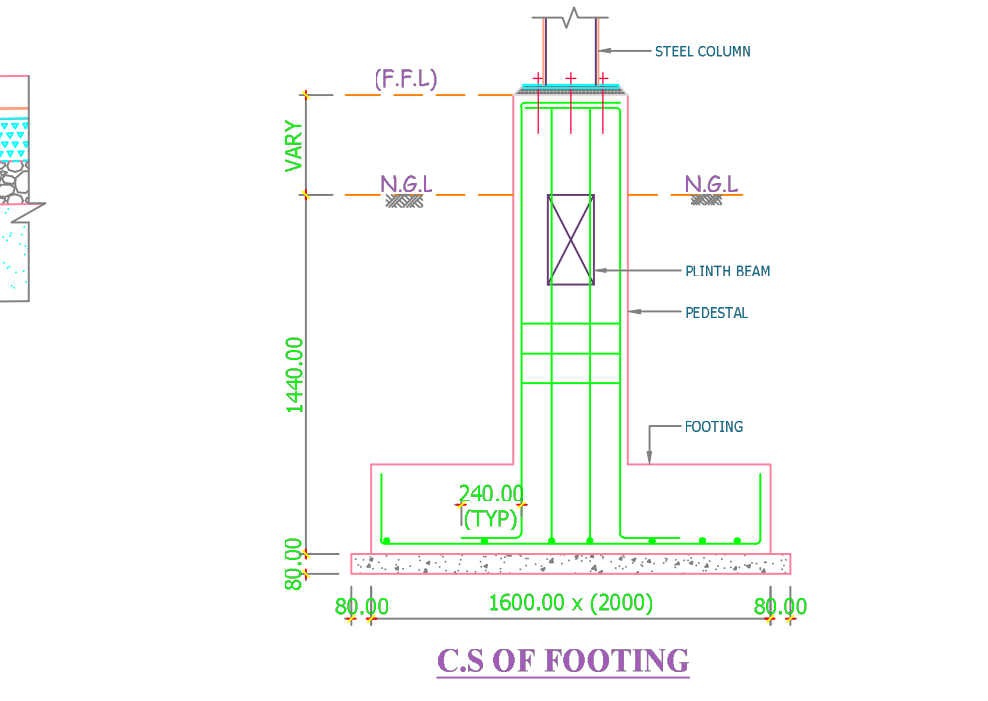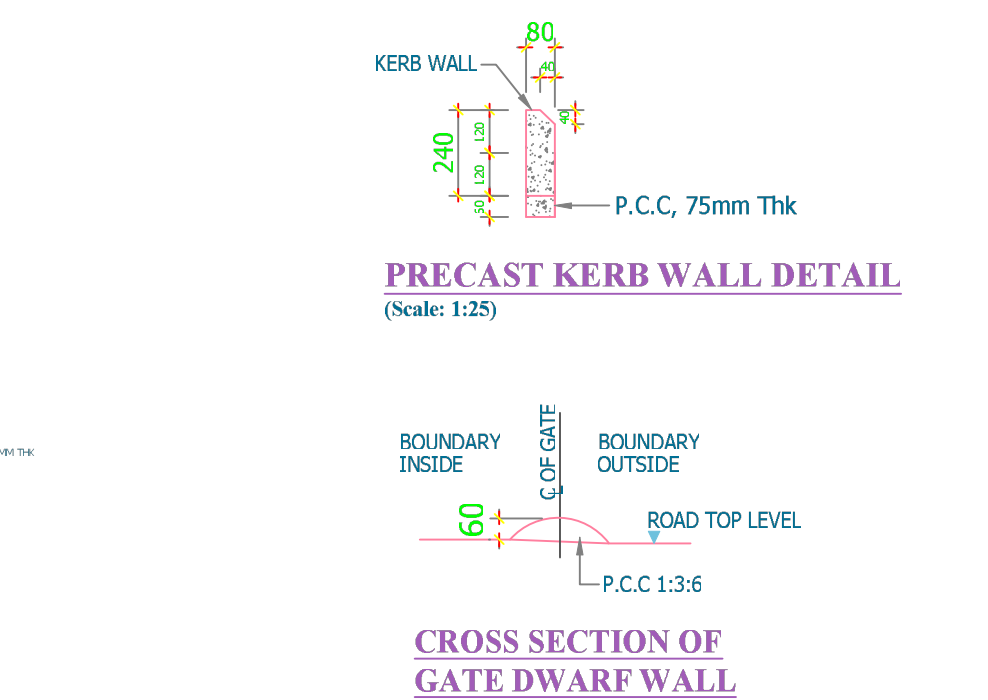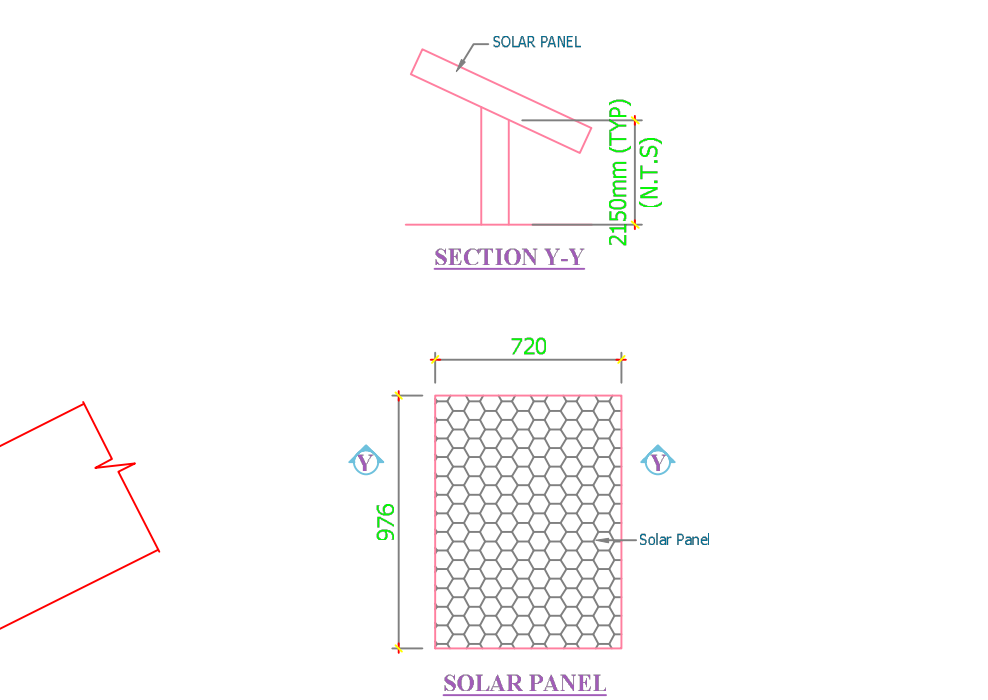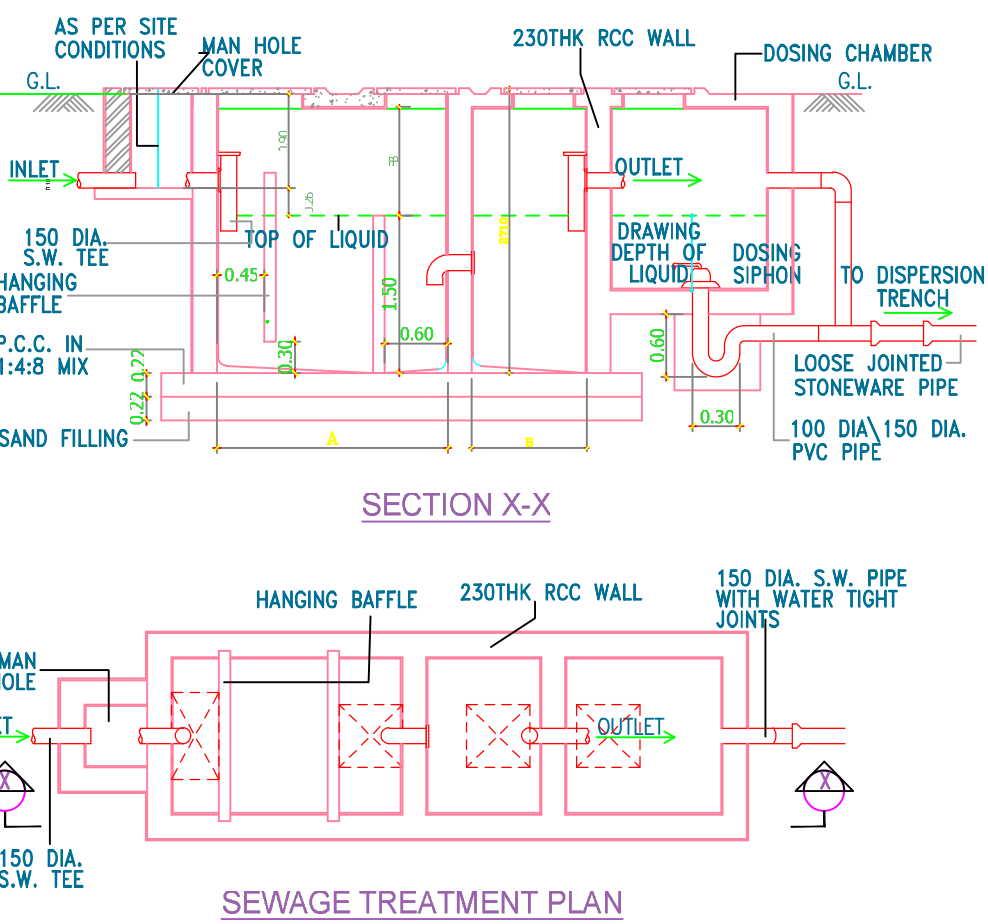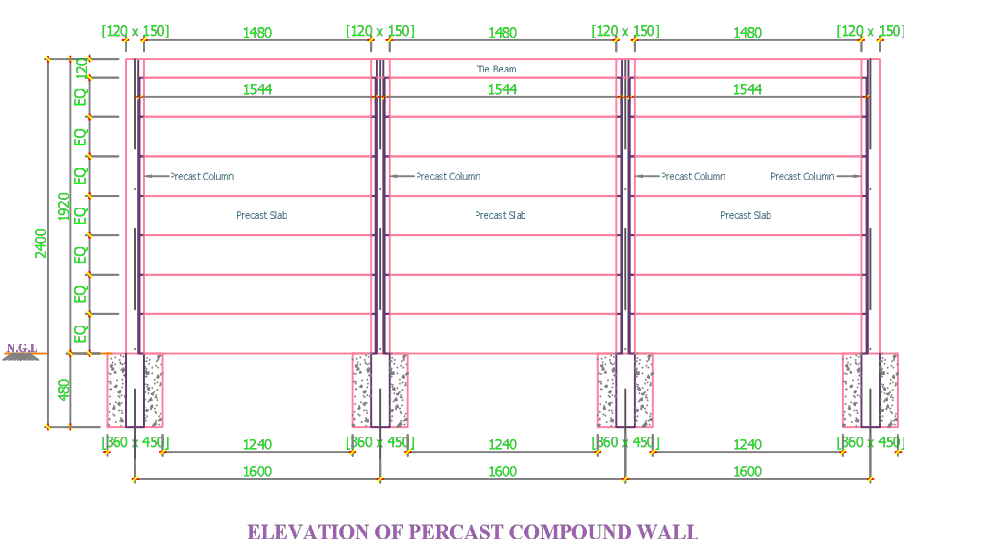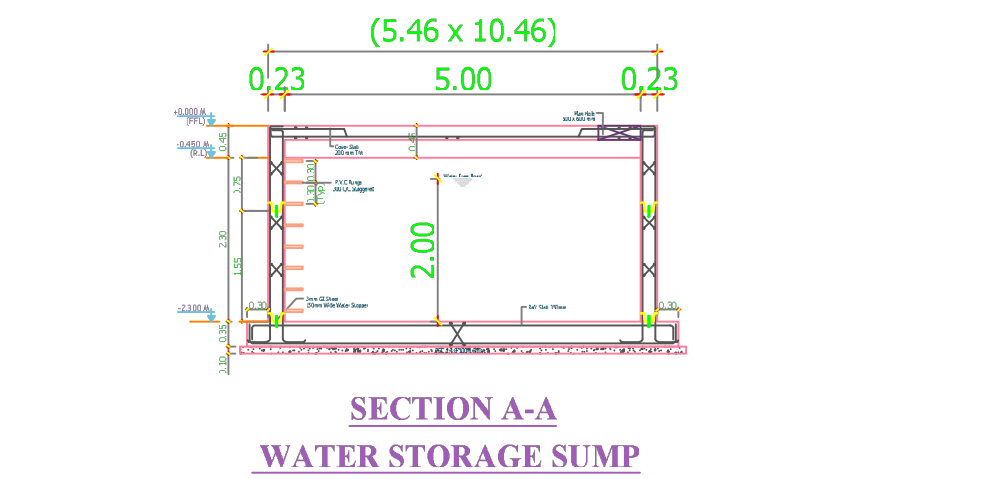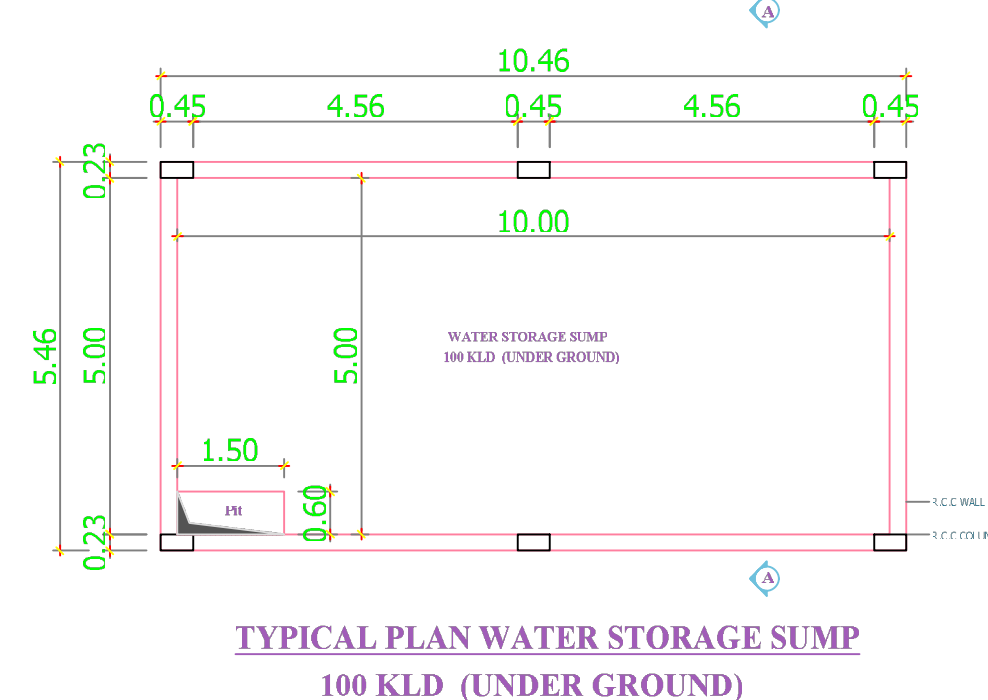

SITE PLAN

Signature valid
Signature Not Valid
SIGNED BY: DIRECTOR
DATE: 2025.03.11