
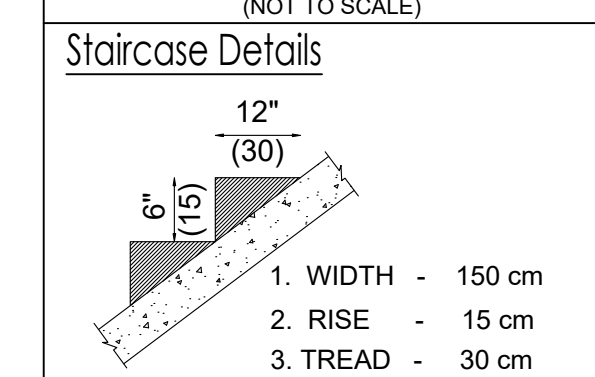
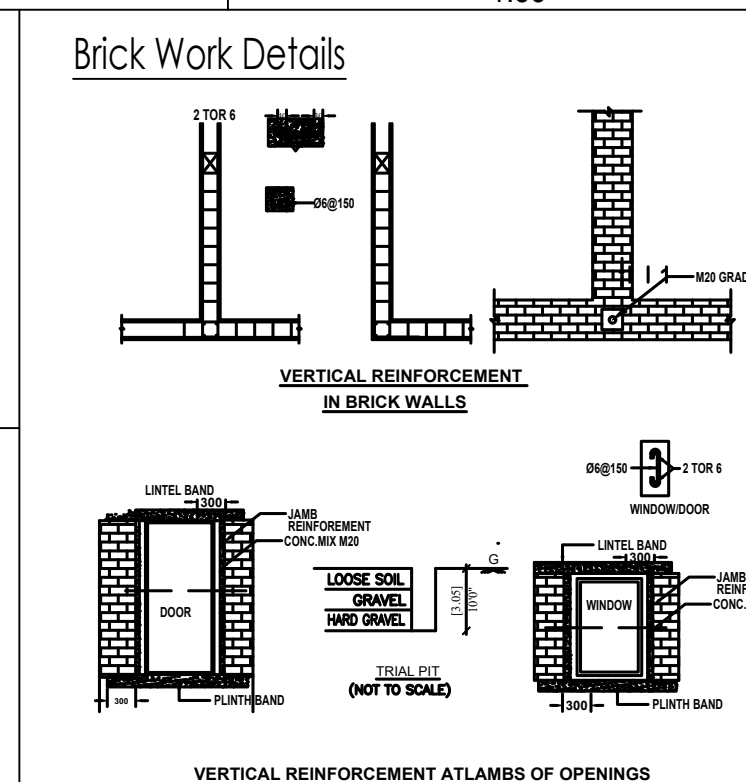
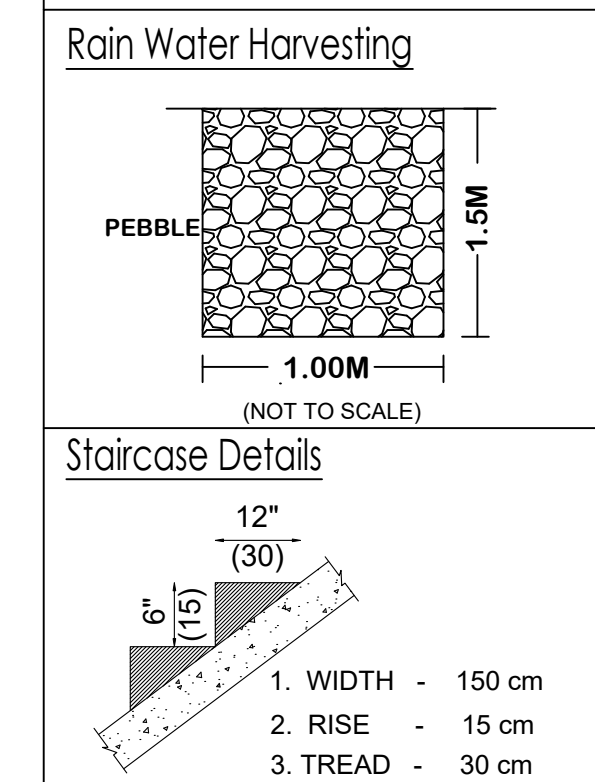
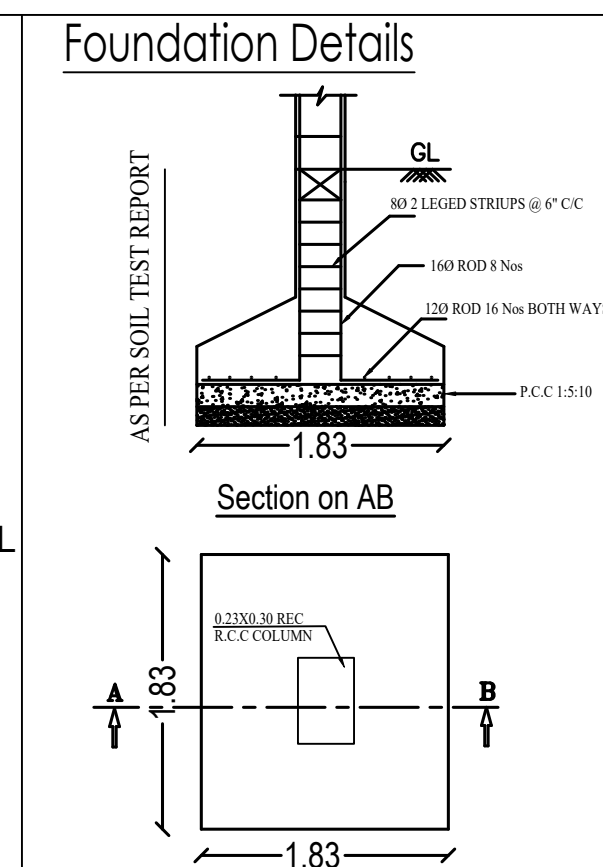
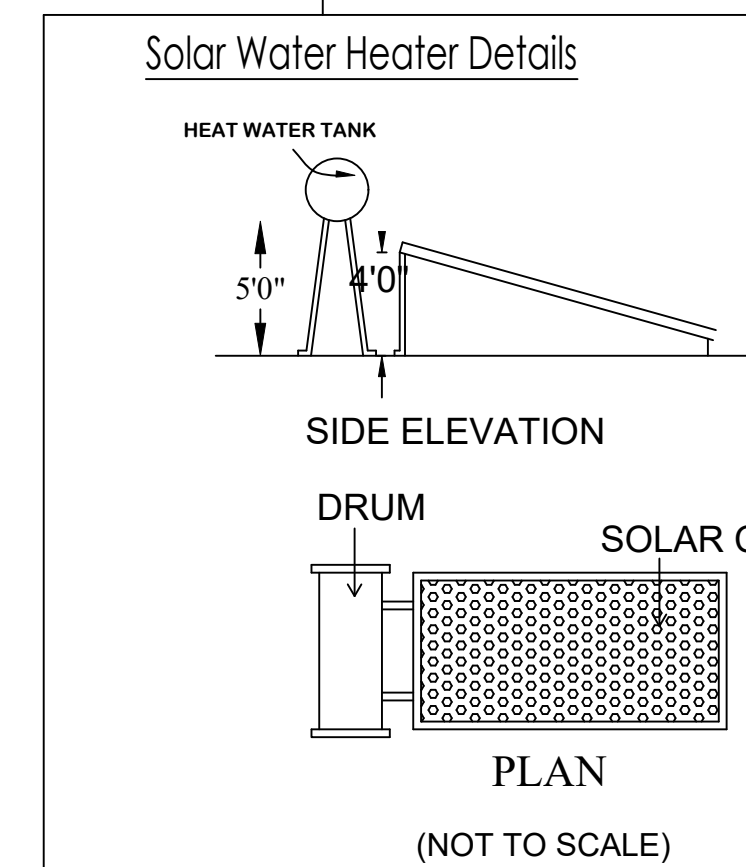
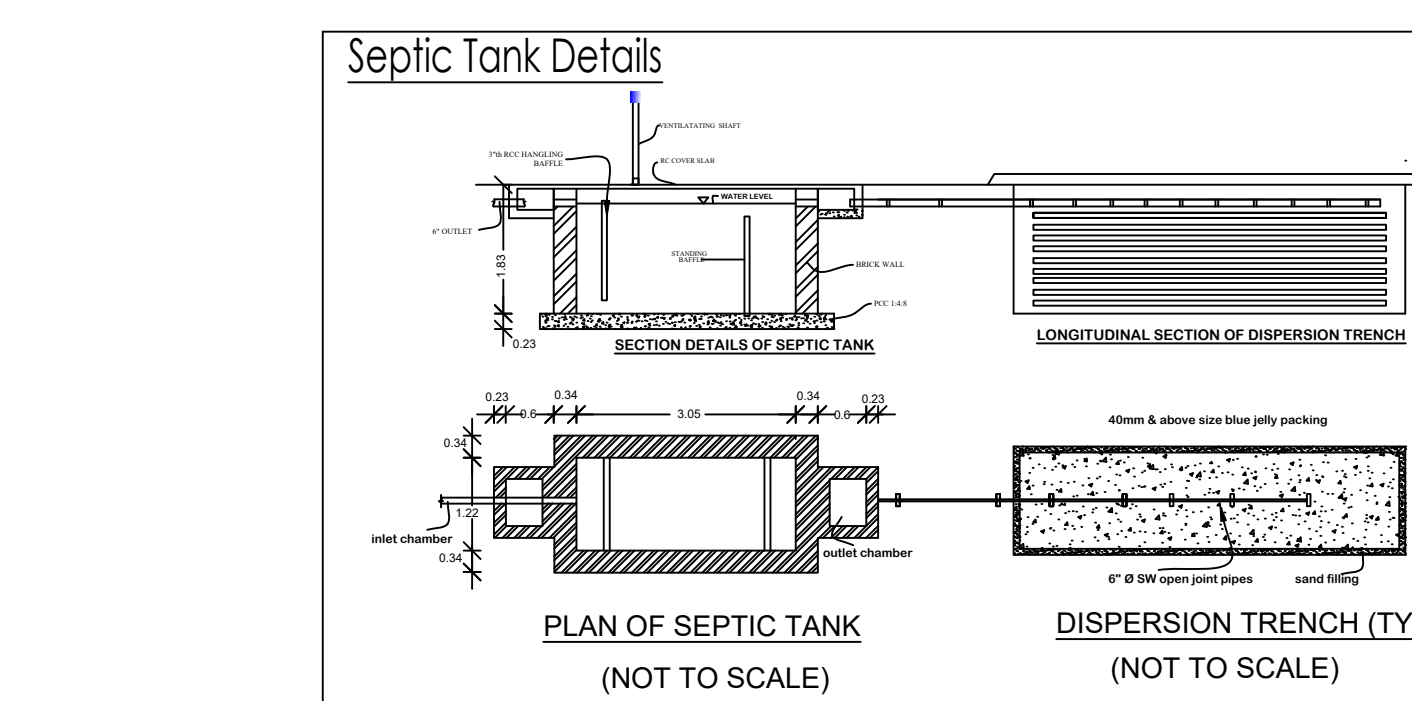
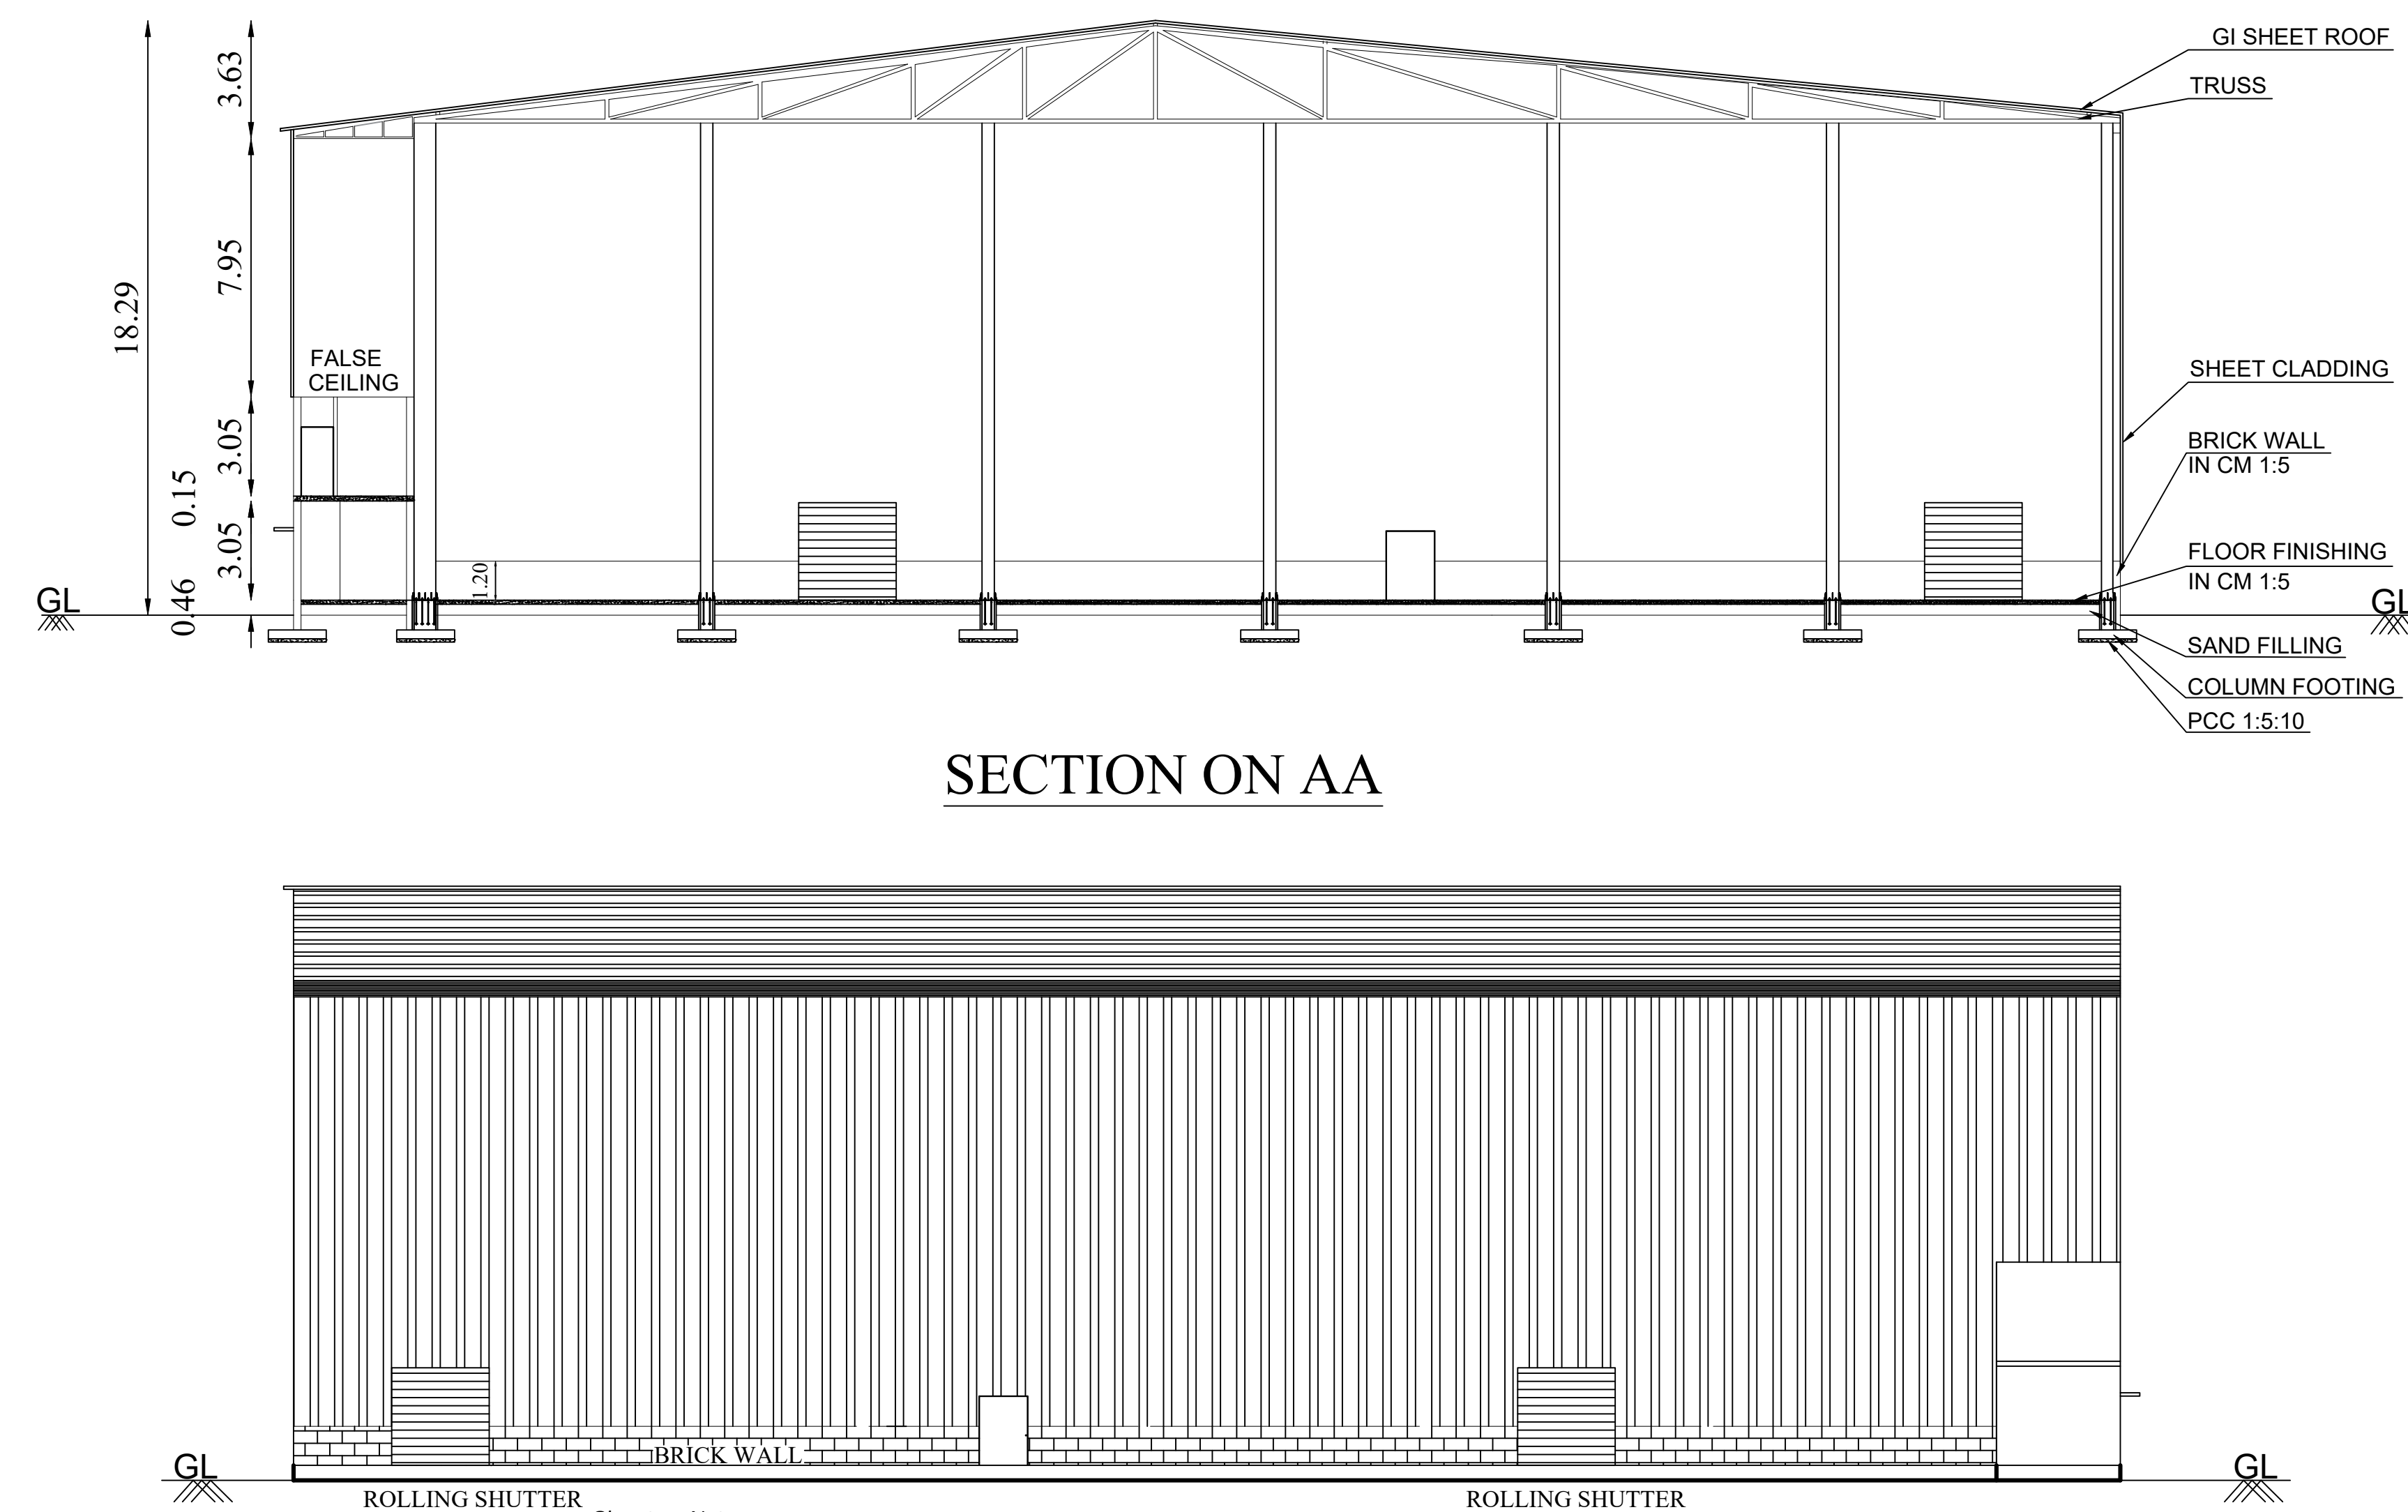
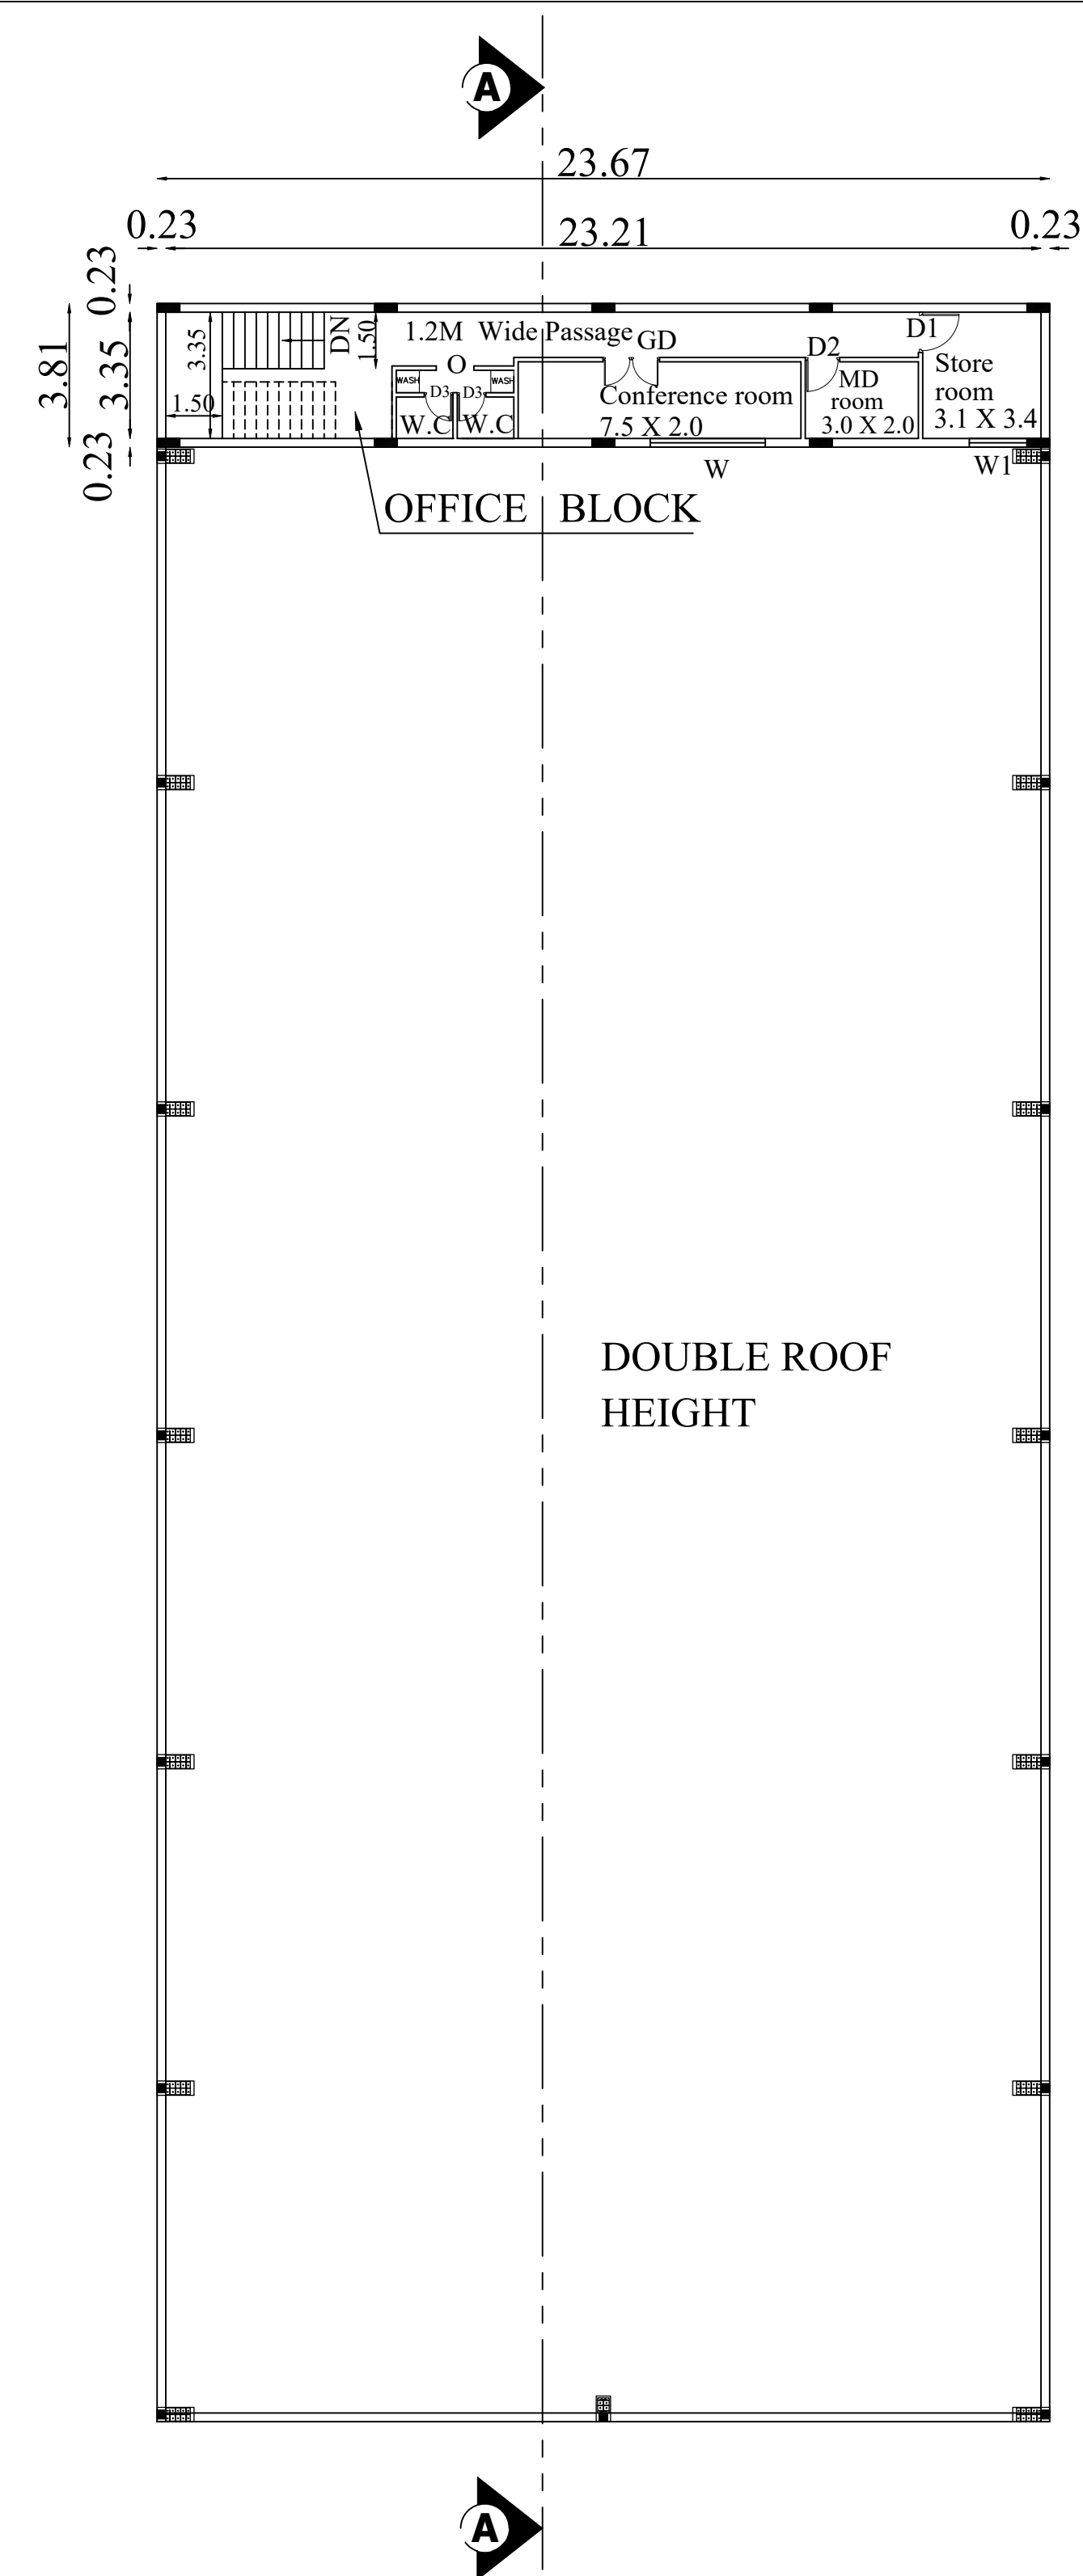
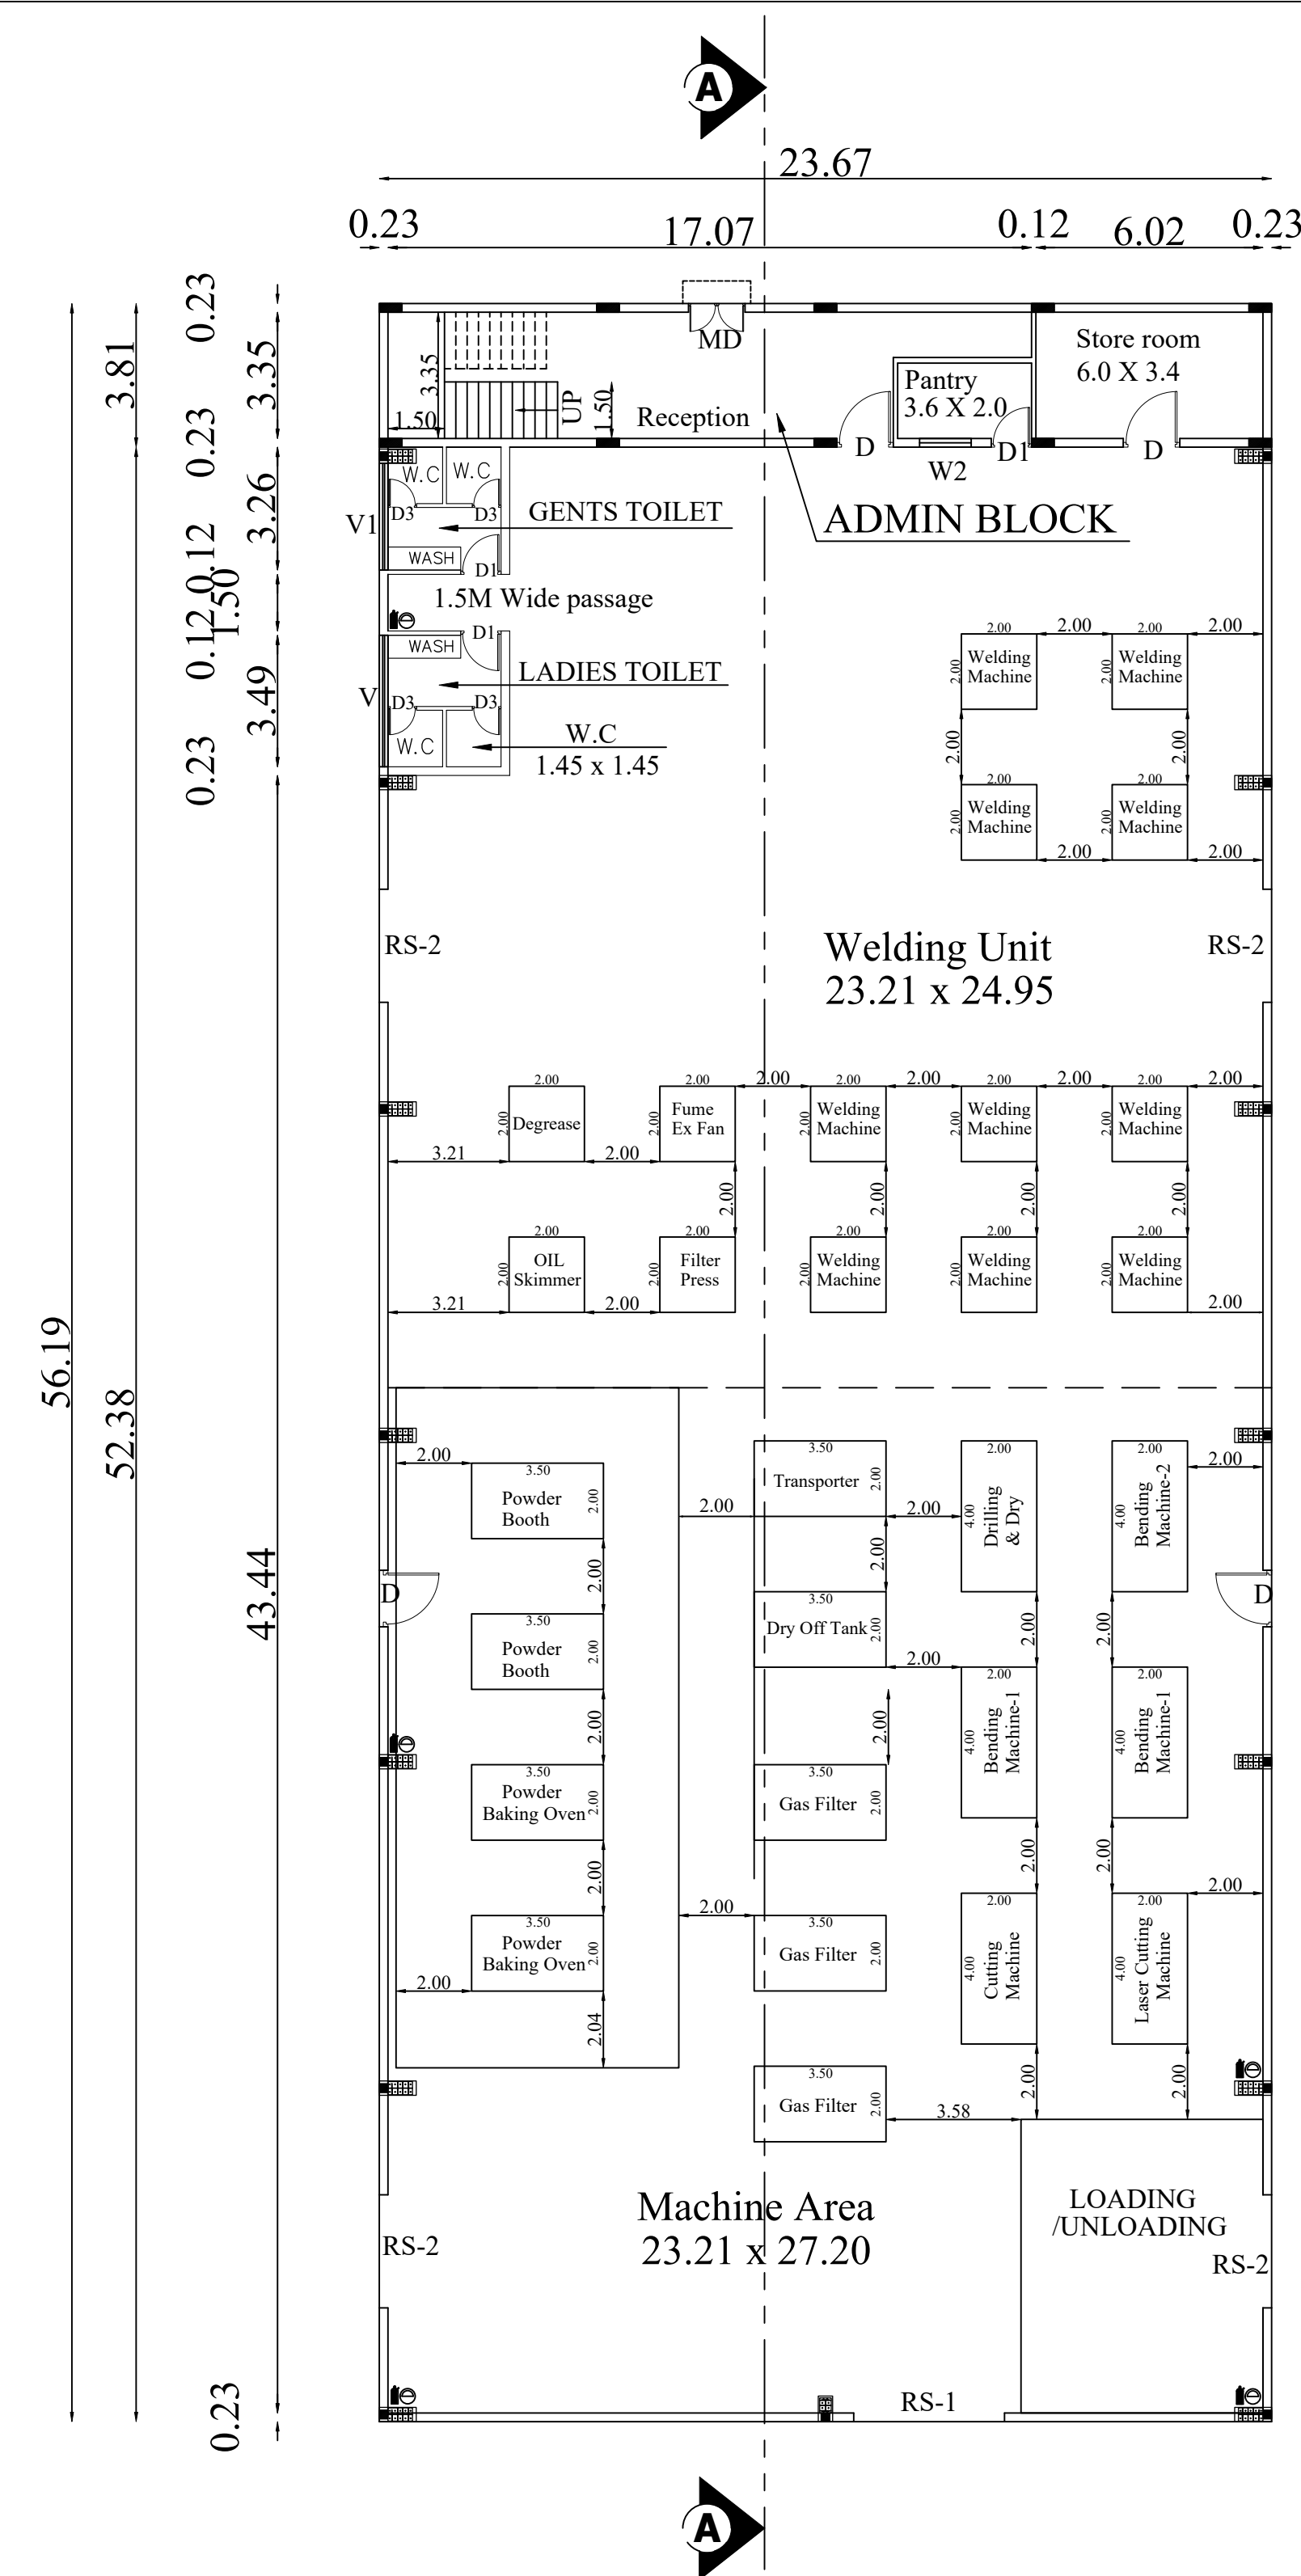


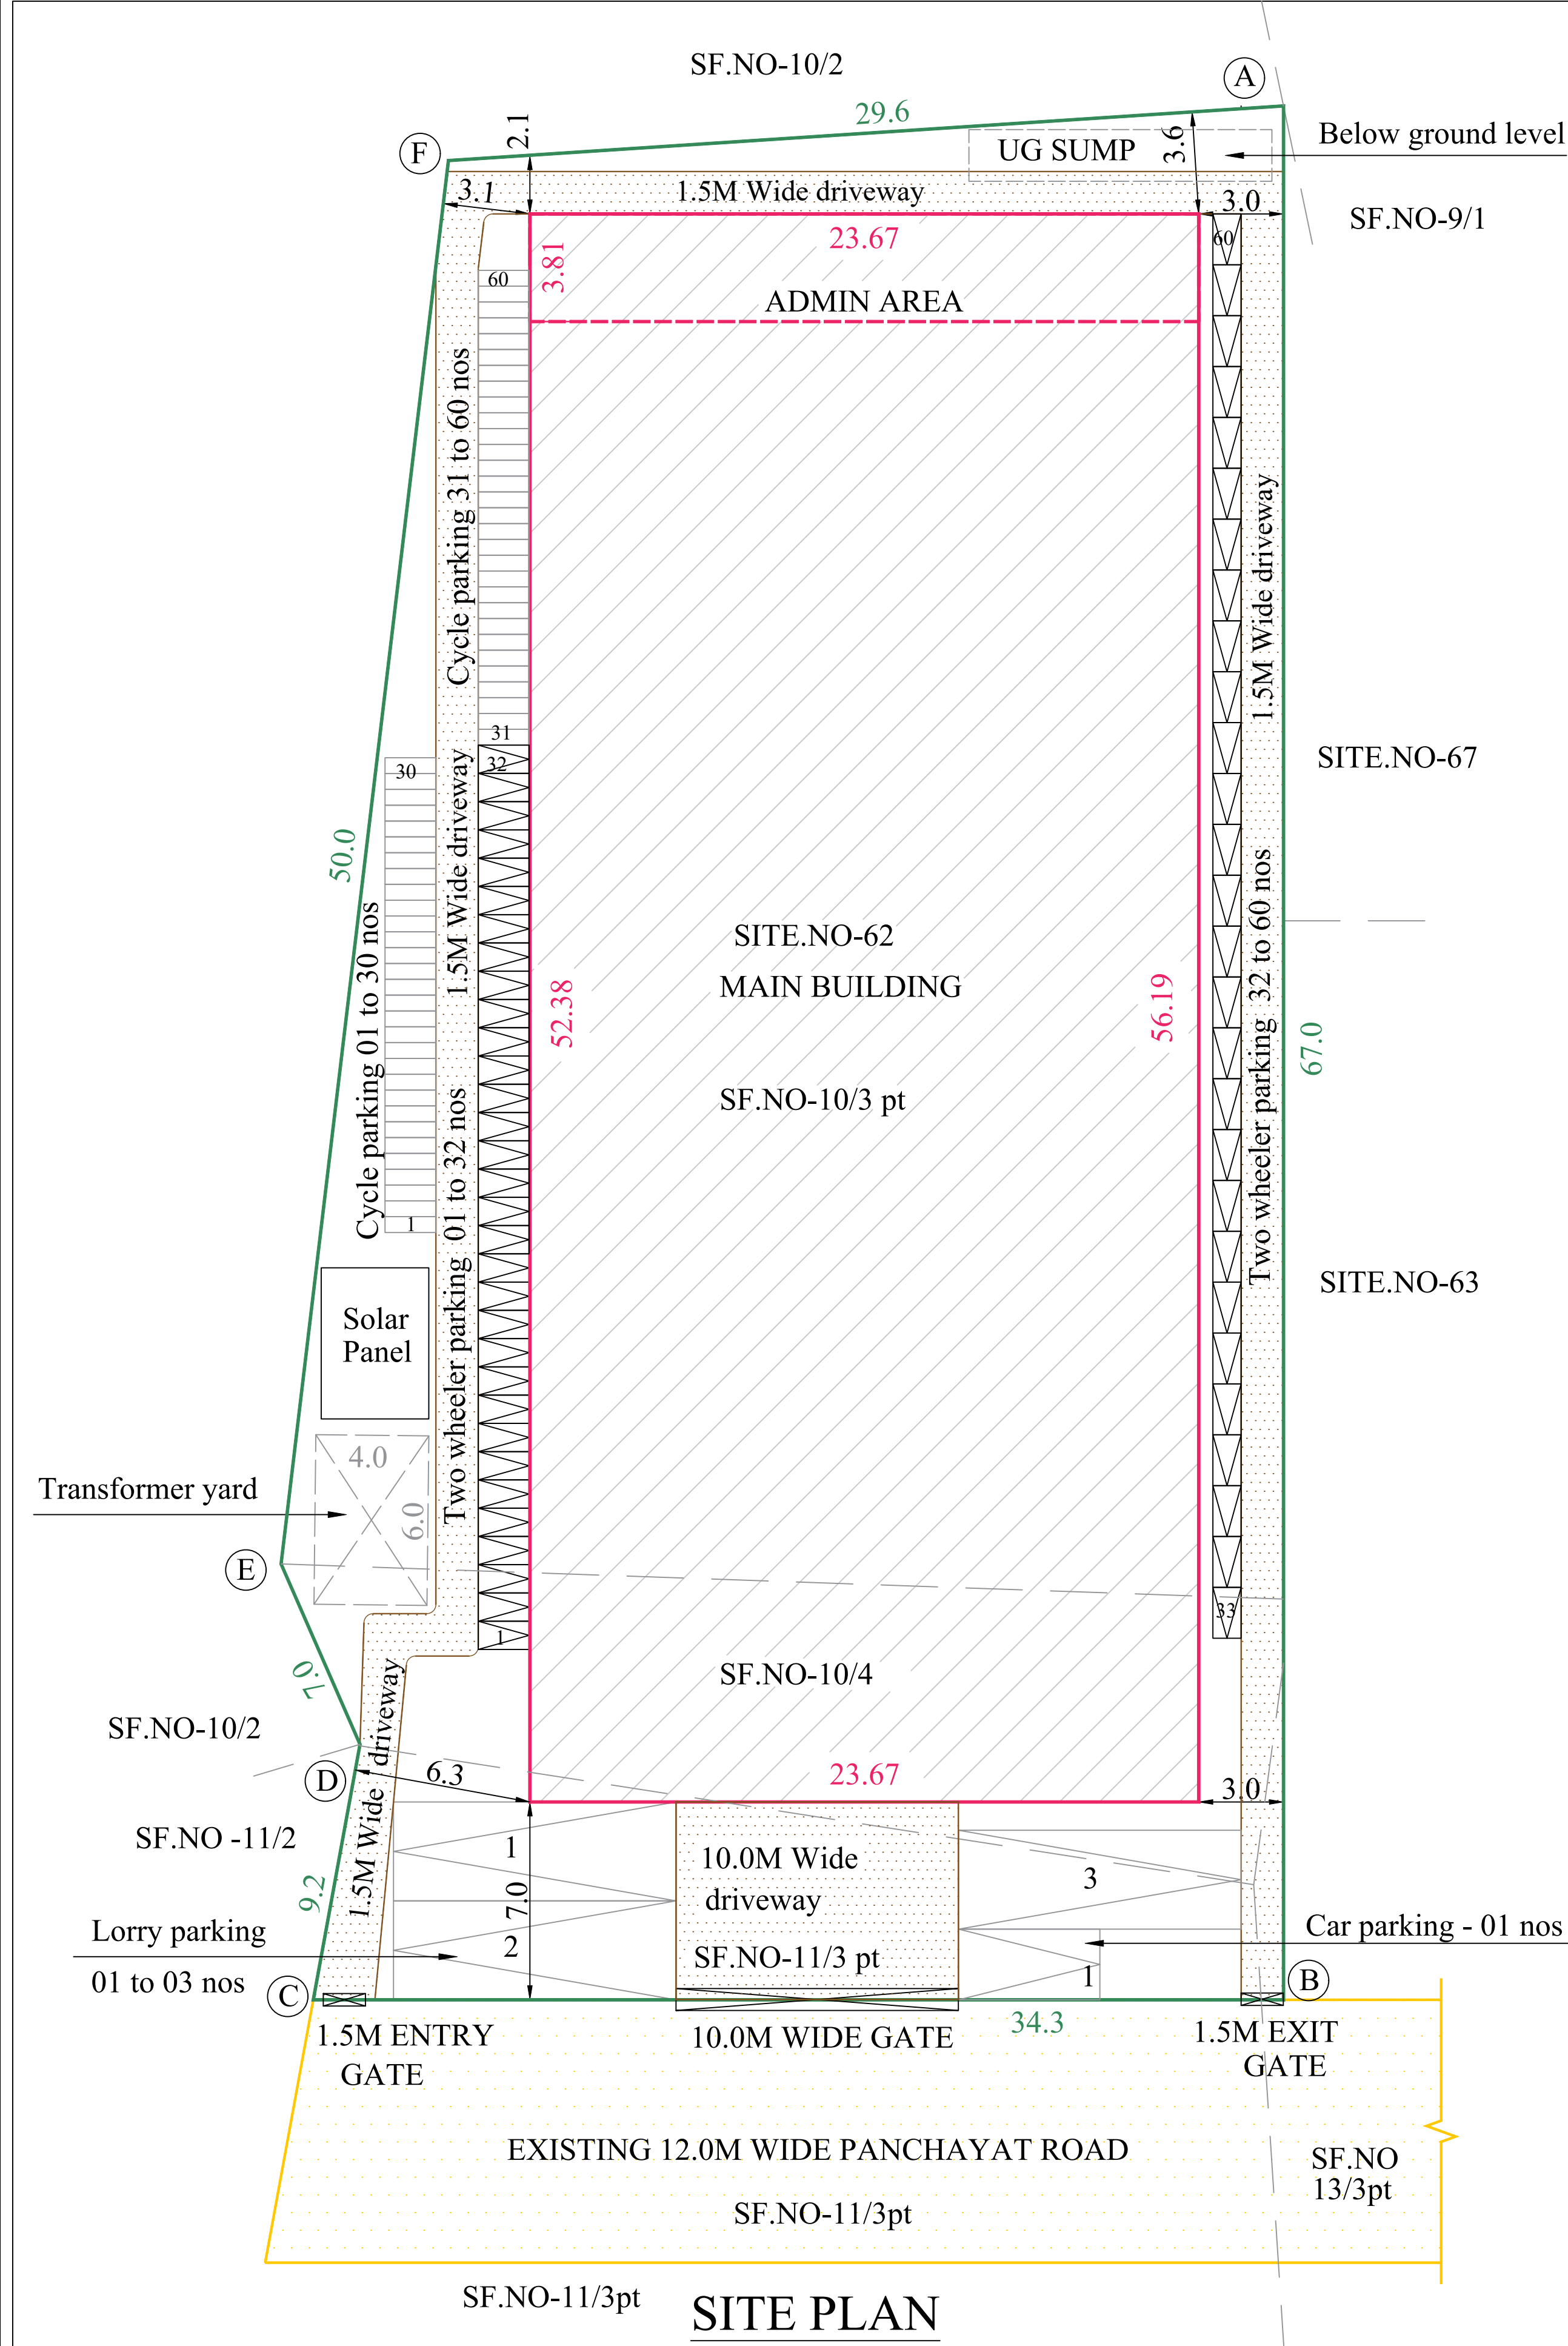

**Er. HARINI, P.S. ME.(Str).. MBA (HR).**  
**Reg. No. Coimbatore LPA / CE / 005 / 2023**  
**PRIME PROPDOC CONSULTANTS PVT LTD**  
**# 29, Palani illam, Sundaram Brothers Layout,**  
**Ramanathapuram, Coimbatore - 641 045,**  
**Ph : 7373371000,**  
**E - mail harini@proppdoc.in**

Construction Engineer


**Er. HARINI. P.S. ME.(Str).. MBA (HR).**  
Reg. No. Coimbatore LPA / SE / GR-I / 004 / 2022  
**PRIME PROPDOD CONSULTANTS PVT LTD**  
# 29, Palani Illam, Sundaram Brothers Layout,  
Ramanathapuram, Coimbatore 641 045.  
Ph 7373371000  
E mail : harini.propdoc@gmail.com.

Structural Engineer

**Er.K.PURUSOTHAMAN.BE**  
Reg.No:RE-GR-II/04/2021  
**Registered Engineer**  
No.32.P.V.Krishnan Street, K.K.Pudur,  
Saibaba Colony, Coimbatore-641 038  
Ph: 0422-3557767 Cell: 84287 23448

Registered Engineer

PLAN SHOWING THE PROPOSED INDUSTRIAL BUILDING  
FOR M/S BARANI SHEET METAL FABRICATION PVT LTD,  
IN DTCP LAYOUT NO : 28 / 2022, SITE NO: 62, SF.NO-10/3pt,  
10/4 & 11/3pt AT SOLAVAMPALAYAM VILLAGE,  
KINATHUKKDAVU TALUK,COIMBATORE DISTRICT.

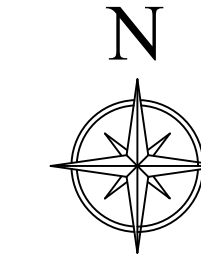

Scale 1:100

AREA DETAILS (LAND)

AREA OF SITE AS PER DOCUMENT - 1973.77 SQM

### AREA DETAILS (BUILDING)

| S.NO        | AREA DETAILS | NON FSI SQM | FSI SQM | TOTAL Builtup Area |
|-------------|--------------|-------------|---------|--------------------|
| 1.          | GROUND FLOOR | -           | 1330.02 | 1330.02            |
| 2.          | FIRST FLOOR  | -           | 90.19   | 90.19              |
| GRAND TOTAL |              |             | 1420.21 | 1420.21            |

$$\text{TOTAL FSI} = \frac{1420.21}{1973.77} = 0.720$$

ALL DIMENSIONS ARE IN METERS

JOINERY DETAILS :

| INDEX | DESCRIPTION     | SIZE IN M   | INDEX | DESCRIPTION     | SIZE IN M   |
|-------|-----------------|-------------|-------|-----------------|-------------|
| MD    | Main Door       | 1.50 x 2.13 | RS-2  | Rolling Shutter | 3.00 x 3.00 |
| D     | Door            | 1.50 x 2.13 | O     | Opening         | 1.00 x 2.13 |
| D1    | Door            | 1.07 x 2.13 | W     | Window          | 3.05 x 1.40 |
| D2    | Door            | 0.91 x 2.13 | W1    | Window          | 1.53 x 1.40 |
| D3    | Door            | 0.76 x 2.13 | W2    | Window          | 1.37 x 1.40 |
| GD    | Glass Door      | 1.50 x 2.13 | V     | Ventilator      | 3.49 x 0.61 |
| RS-1  | Rolling Shutter | 4.00 x 3.00 | V1    | Ventilator      | 2.83 x 0.61 |

REFERENCE:

SITE BOUNDARY

EXISTING ROAD

PROPOSED DRIVEWAY

PROPOSED BUILDING FOR APPROVAL

Parking Details:

| Description         | Required | Provided |
|---------------------|----------|----------|
| Lorry Parking       | 3 Nos    | 3 Nos    |
| Car Parking         | 1 Nos    | 1 Nos    |
| Two Wheeler Parking | 60 Nos   | 60 Nos   |
| Cycle Parking       | 60 Nos   | 60 Nos   |

## MACHINERY DETAILS

| Sl. NO | NAME OF THE MACHINE                   | POWER IN HP |
|--------|---------------------------------------|-------------|
| 1.     | DEGREASE                              | 3.49        |
| 2.     | FUME EX FAN                           | 1.47        |
| 3.     | FILTER PRESS                          | 1.00        |
| 4.     | OIL SKIMMER                           | 1.14        |
| 5.     | TRANSPORTER                           | 5.97        |
| 6.     | DRY OF TANK                           | 5.63        |
| 7.     | POWDER BAKING OVEN (2 NOS @ 33.52 HP) | 67.04       |
| 8.     | POWDER BOOTH (2 NOS @ 33.52 HP)       | 67.04       |
| 9.     | WELDING MACHINE (10 NOS @ 14.75 HP)   | 147.51      |
| 10.    | GAS FILTER (3 NOS @ 10.0 HP)          | 30.00       |
| 11.    | BENDING MACHINE -1(2 NOS @ 4.02 HP)   | 8.04        |
| 12.    | BENDING MACHINE -2                    | 6.70        |
| 13.    | DRILLING & DRY                        | 6.70        |
| 14.    | CUTTING MACHINE                       | 6.70        |
| 15.    | LASER CUTTING MACHINE                 | 46.93       |
| TOTAL  |                                       | 405.36      |

For Barani Sheet Metal Fabrication Pvt Ltd.,

V. AYYACHAMY  
Managing Director

Applicant