



BLOCK - 6 SCRAP YARD

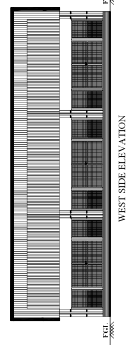


WEST SIDE ELEVATION

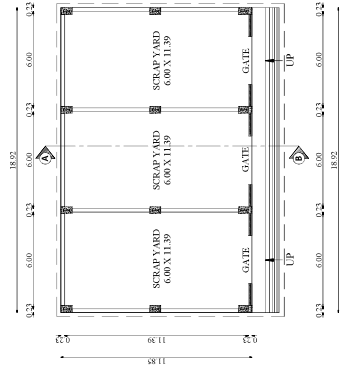


GROUND FLOOR PLAN


BLOCK - 8 VISITOR'S LOUNGE

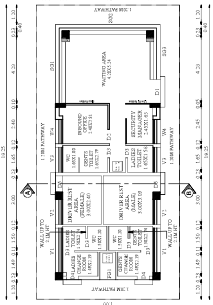

GROUND FLOOR PLAN

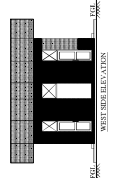


WEST SIDE ELEVATION

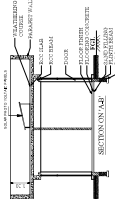



JOINTERY DETAILS			SIZE
TYPE	DESCRIPTION	DATE	1:50 X 1:10
1			

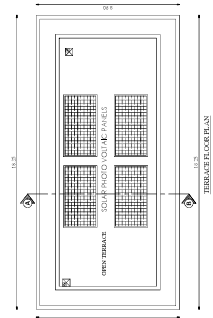


TERRACE FLOOR PLAN

JOINTERY DETAILS			SIZE
TYPE	DESCRIPTION	DATE	1:50 X 1:10
1			


BLOCK - 7 PUMP ROOM

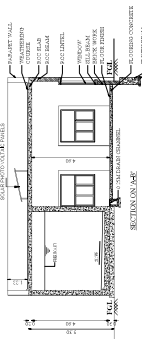



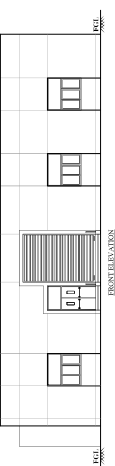

FRONT ELEVATION

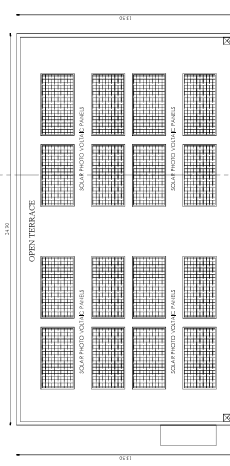


TERRACE FLOOR PLAN

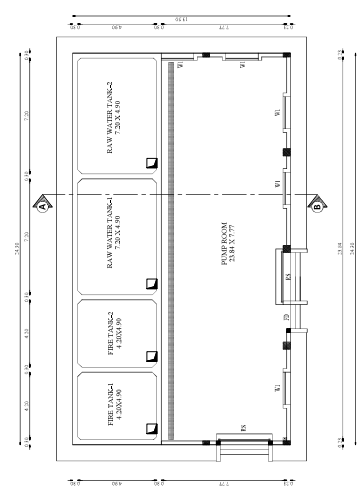


GROUND FLOOR PLAN

JOINTERY DETAILS			SIZE
TYPE	DESCRIPTION	DATE	1:50 X 1:10
1			

BLOCK - 9 SECURITY ROOM

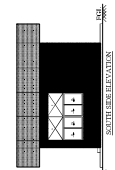


SOUTH SIDE ELEVATION

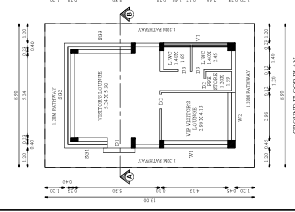


GROUND FLOOR PLAN

BLOCK - 10 SECURITY ROOM

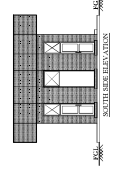

SOUTH SIDE ELEVATION

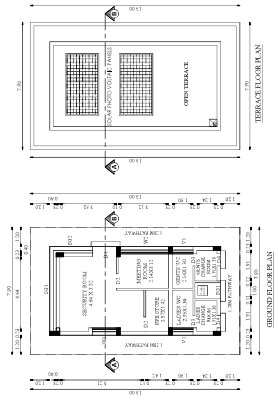

GROUND FLOOR PLAN

JOINTERY DETAILS			SIZE
TYPE	DESCRIPTION	DATE	1:50 X 1:10
1			

BLOCK - 6, 7, 8, 9 & 10

SHEET NO. 15/15


PLAN SHOWING THE EXISTING APPROVED, EXISTING CONSTRUCTED AND ADDITIONAL PROPOSED CONSTRUCTION OF INDUSTRIAL BUILDINGS (MANUFACTURING OF PUMPS, VALVES, FITTINGS, ETC.) AT ANNAIR TALUK, CHITRALAYAM VILLAGES & 240/1C, 246/1B, 55/3A, 55/2A, 55/1A, 6/1H, MASAGOONINDAN, COMBATORE DISTRICT

ONLINE APPLICATION NO : SWP/BPA/374565/2024
APPLICANT NAME :
CRI PUMPS PRIVATE LIMITED AND
G4 INVESTMENTS INDIA PRIVATE LIMITED




Scale 1:100

JOINTERY DETAILS			SIZE
TYPE	DESCRIPTION	DATE	1:50 X 1:10
1			

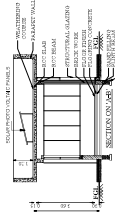


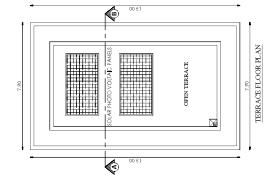

TERRACE FLOOR PLAN

JOINTERY DETAILS			SIZE
TYPE	DESCRIPTION	DATE	1:50 X 1:10
1			

Quality Auditor

RAJASHYAM SUNDAR
Chartered Engineer (CE)
Council of Architecture
Regd. No. 1578

Architect




Dr. J. NARAYANAN & P. N. SUNDAR
Chartered Engineer (CE)
Council of Architecture
Regd. No. 1578

Structural Engineer

For G4 Pumps Private Limited
Authorized Signatory

Applicant



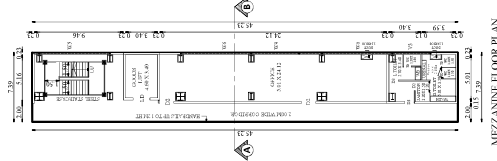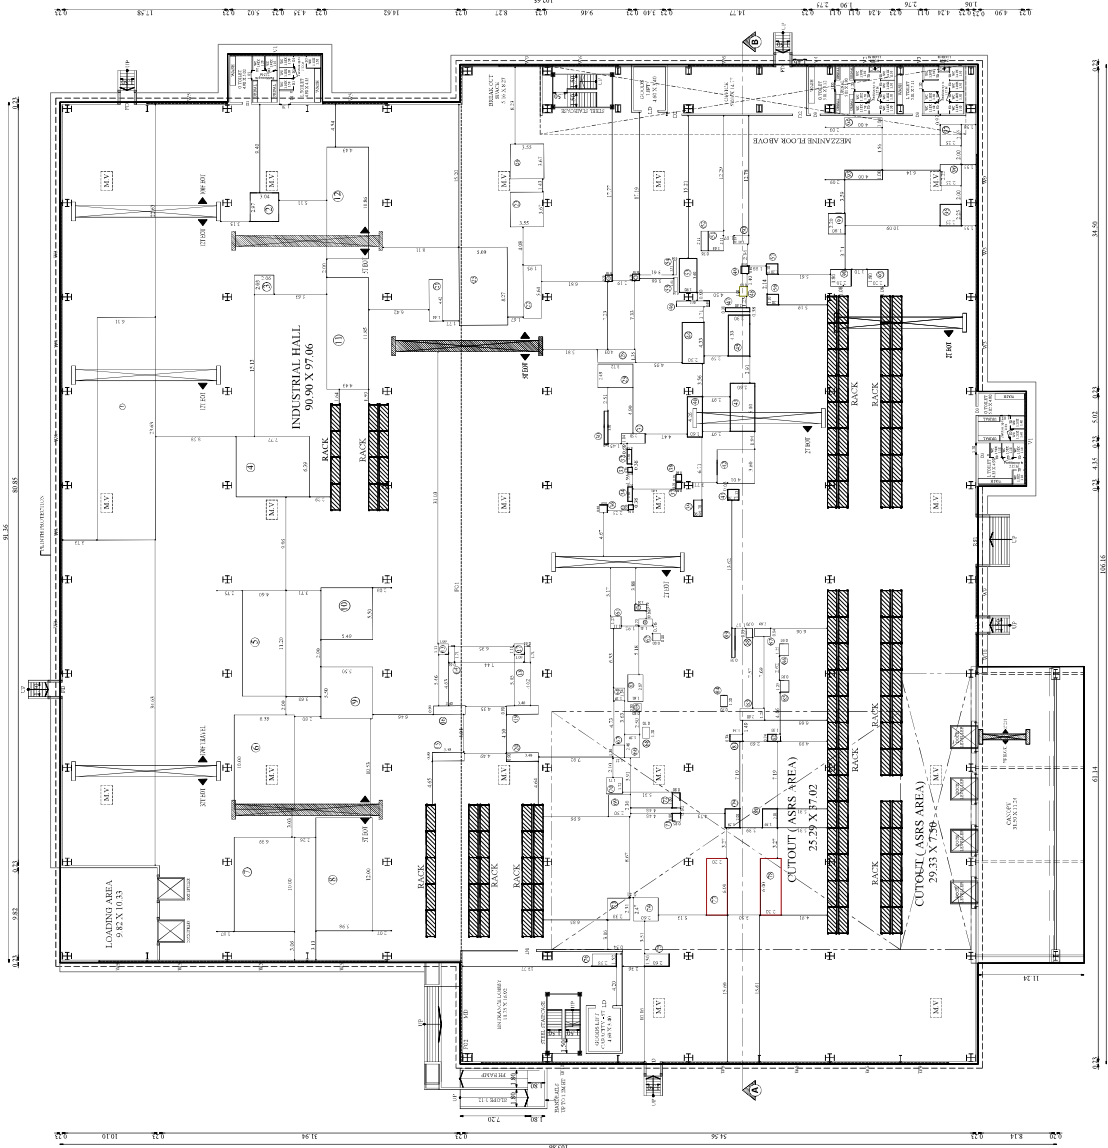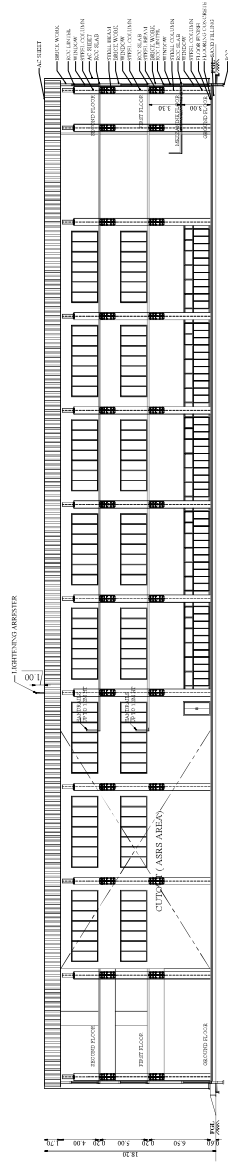


---------	--	--	---------	--	---------	--	---------	--	---------	--	---------	--	---------	--	---------	--	----------	--	----------	--	-----------	--	-----------	

Quality Auditor

Architect

Structural Engineer

For C.R.I. PUMPS PRIVATE LIMITED
Authorized Signatory


[illegible]

JOINTERY DETAILS		SIZE
TYPE	DESCRIPTION	
MO	MAIN DOOR	2.00 X 2.15
	WIND DOOR	2.00 X 2.15
FD	STEEL DOOR	1.50 X 2.15
	STEEL DOOR	1.50 X 2.15
FDH	STEEL DOOR	1.50 X 2.15
	STEEL DOOR	1.50 X 2.15
LFD	LIFT DOOR	1.50 X 2.15
	LIFT DOOR	1.50 X 2.15
D	DOOR	1.50 X 2.15
	DOOR	1.50 X 2.15
W1	WIND DOOR	0.75 X 2.15
	WIND DOOR	1.50 X 5.00
W2	WIND DOOR	1.50 X 4.00
	WIND DOOR	1.50 X 4.00
BSH	BOLTING SHEET	5.00 X 5.00
	BOLTING SHEET	5.00 X 5.00
F01	FENDED GLASS 1	8.83 X 5.00
	FENDED GLASS 2	8.83 X 5.00
F02	FENDED GLASS 1	8.83 X 5.00
	FENDED GLASS 2	8.83 X 5.00
F03	FENDED GLASS 1	8.83 X 5.00
	FENDED GLASS 2	8.83 X 5.00
M V	MECHANICAL VENTILATION PROVIDED	8.00 X 6.00
	MECHANICAL VENTILATION PROVIDED	8.00 X 6.00

ONLINE APPLICATION NO : SWP/BPA/374565/2024
APPLICANT NAME :
CRI PUMPS PRIVATE LIMITED AND
G4 INVESTMENTS INDIA PRIVATE LIMITED



Scale 1:100

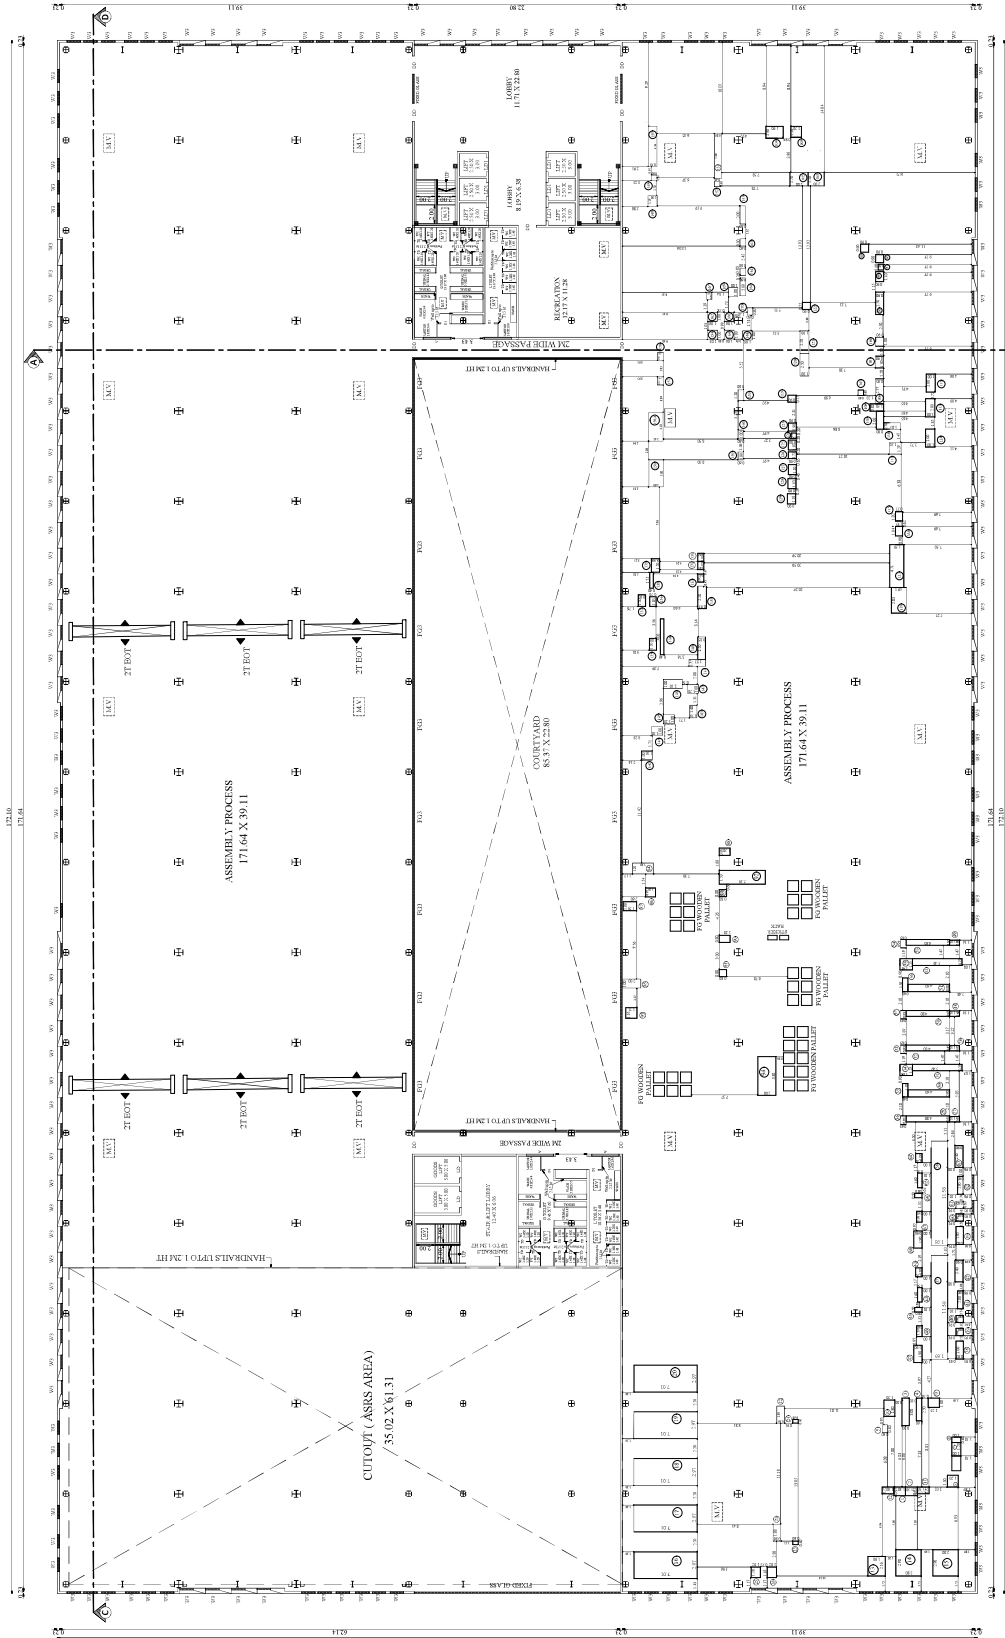

THIRD FLOOR PLAN

Quality Auditor

AJA SHYAM SUNDAR
Registration No. CA/53/19340
Council of Architecture
New Delhi


Architect

Structural Engineer

FOR C.R.I. PUMPS PRIVATE LIMITED

Authorised Signatory

Applicant

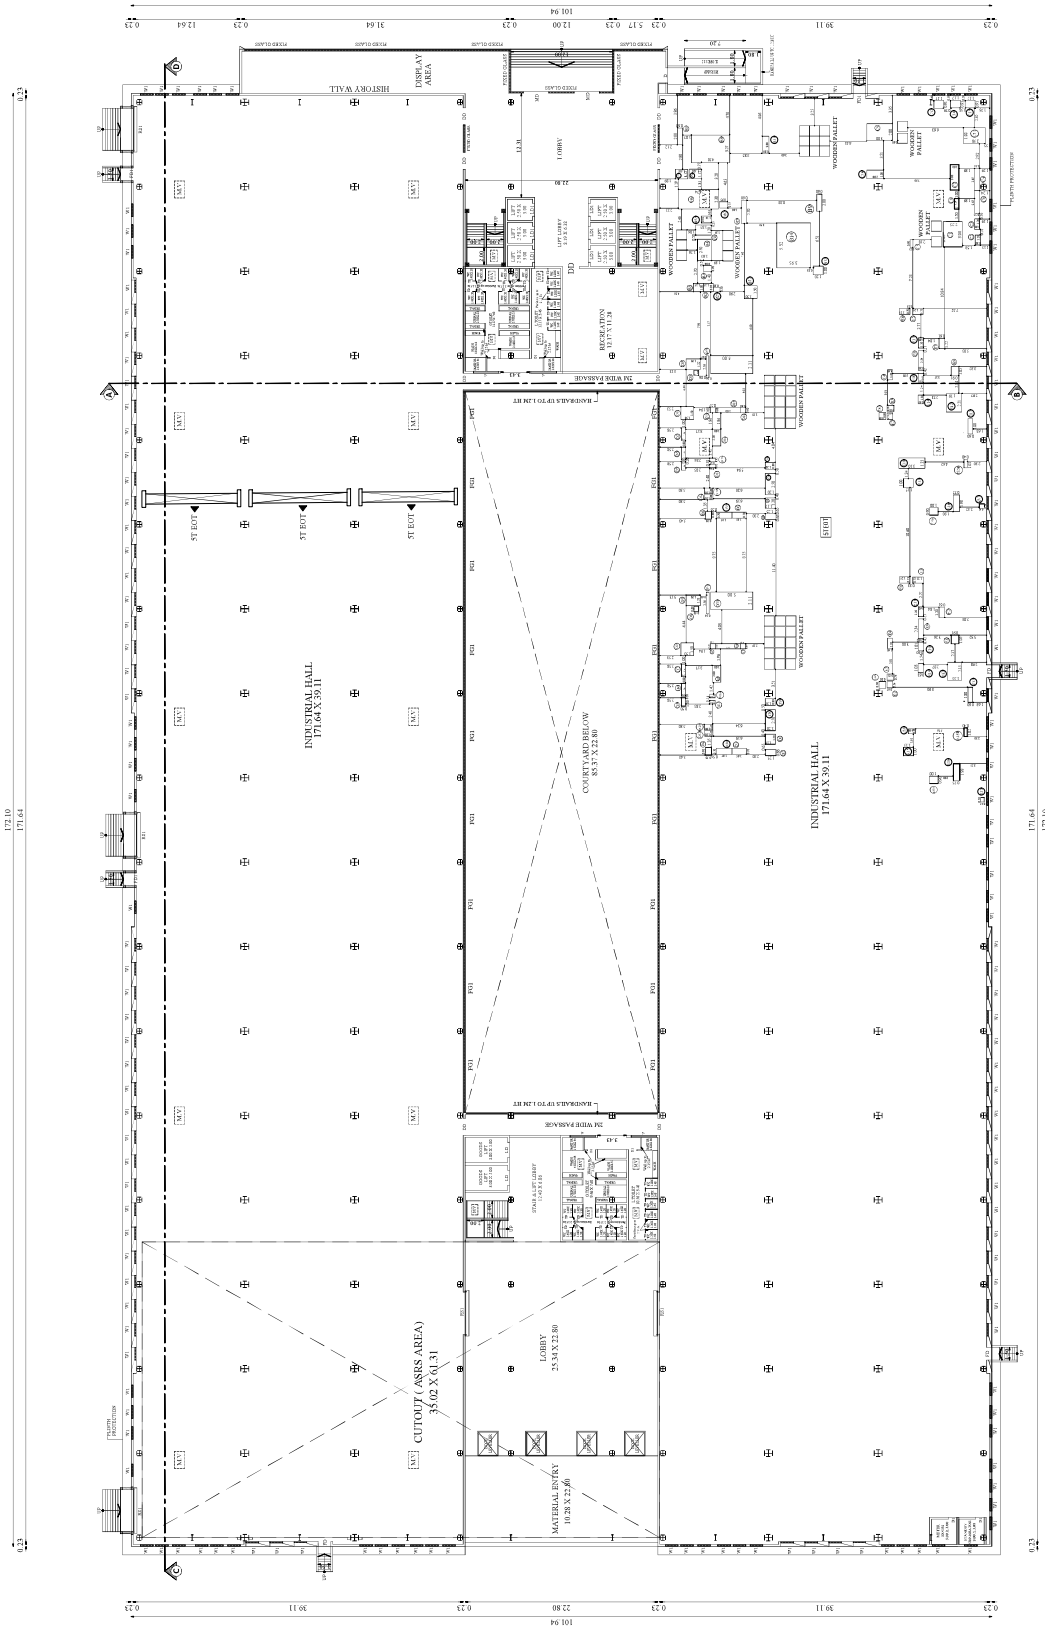[illegible]

02


RAJA SHYAM SUNDAR
Registration No. CA/93/16040
Council of Architecture
New Delhi

Spencer

Dr. S. PRATEEN KUMAR, B.E., M.Tech.,
Chartered Engineer (AMIES09-2)
SDPC / SE / Co-1 / 03 / 2022
No. 1, Jeyanthar Naga, S.A.R.S. Post
Chittoor District, 517 003

Structural Engineer

For C.R.I. PUMPS PRIVATE LIMITED
Authorized Signatory

Applicant



