

PP

APPROVAL RECORD

Planning Permission

Coimbatore district, Tamil Nadu

APPROVAL TYPE


Building Plan

ISSUING AUTHORITY


Rural Panchayat

The approval as the planning authority issued it, reproduced in full behind this page.


An approval speaks to what was sanctioned, not to what was built. Completion is a separate record.

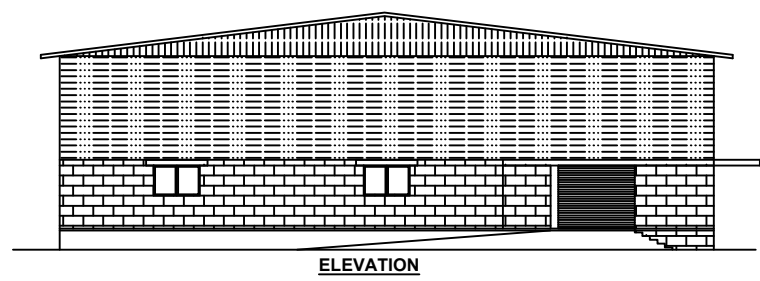

ELEVATION

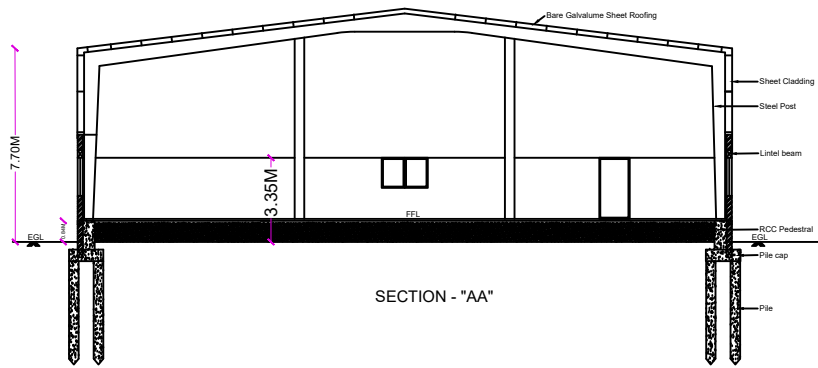


SECTION - "AA"

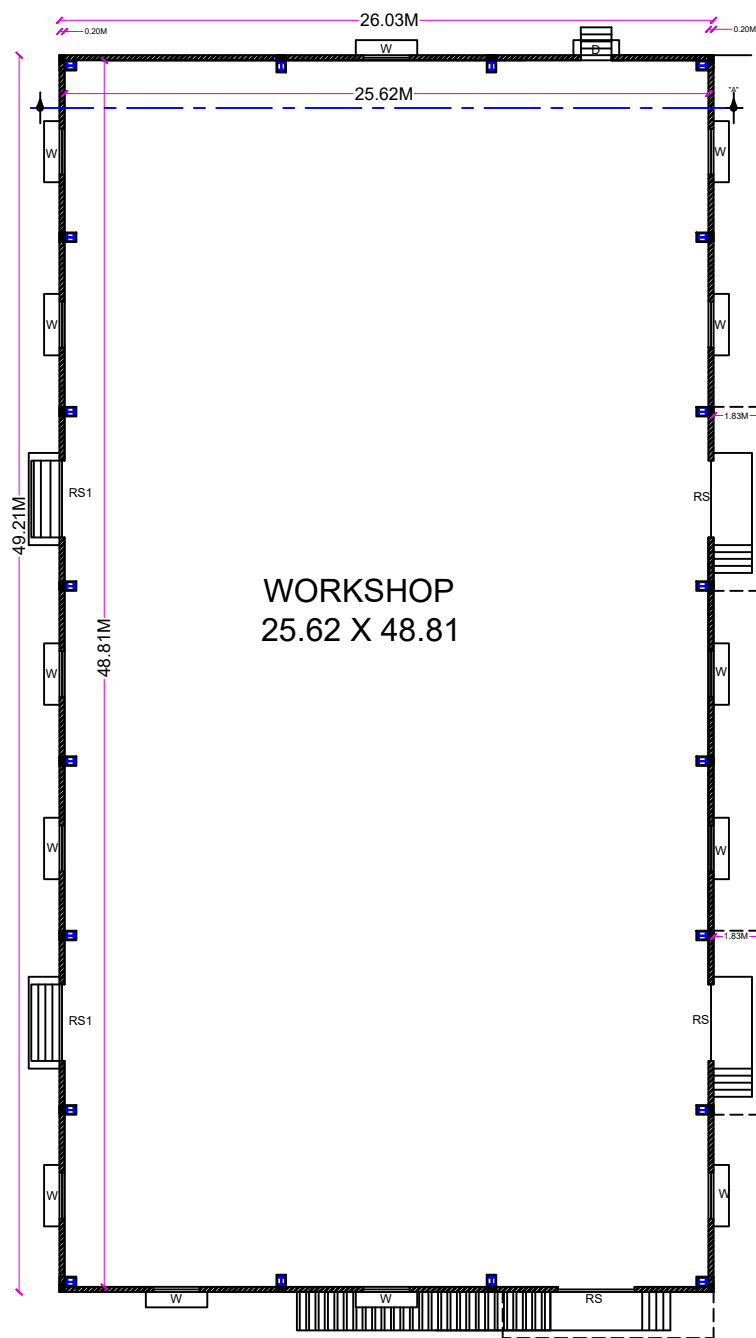


WORKSHOP
25.62 X 48.81

GROUND FLOOR PLAN
BLOCK - 1

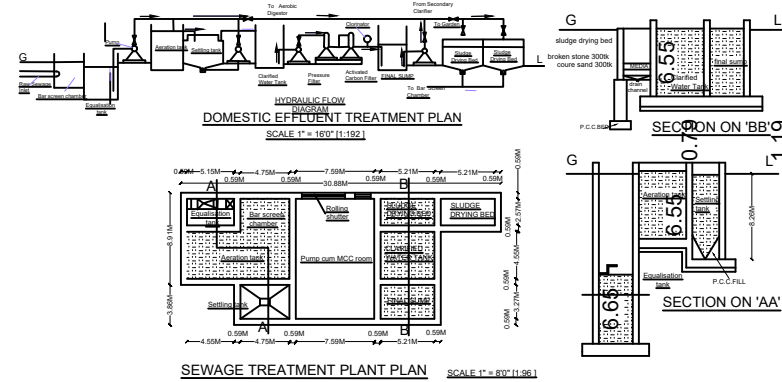


DOMESTIC EFFLUENT TREATMENT PLAN
SCALE: 1/4" = 1'-0"


SEWAGE TREATMENT PLANT PLAN
SCALE: 1/4" = 1'-0"

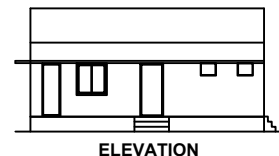


ELEVATION

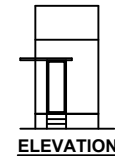


ELEVATION

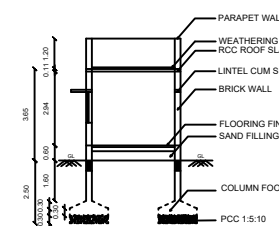

SECTION - "BB"

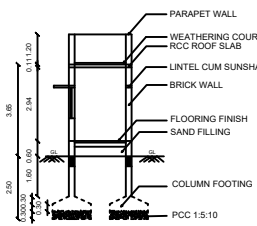


SECTION - "CC"

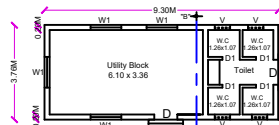


GROUND FLOOR PLAN
BLOCK - 2



GROUND FLOOR PLAN
BLOCK - 3

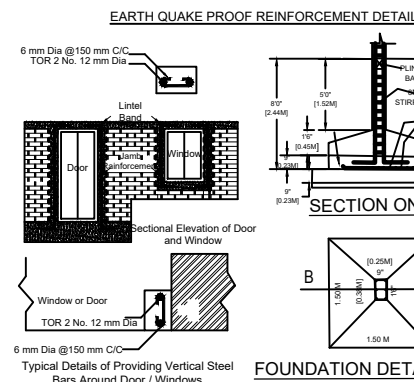

EARTH QUAKE PROOF REINFORCEMENT DETAIL

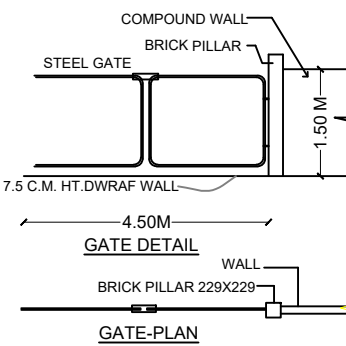



GATE DETAIL

GATE-PLAN


JOINERY'S DETAILS	
Description of works	In Meter
RS - Rolling Shutter	3.05 x 3.05
D - Door	0.91 x 2.13
D 1 - Door	0.76 x 2.13
DD - Double Door	1.50 x 2.13
W - Window	1.80 x 1.20
V - Ventilator	0.80 x 0.80

MACHINERY DETAILS		
Machine Name	No's	HP
1.Motor	1	5 HP
2.Cutter	3	3 HP
3.Conveyer	1	5 HP
4.Packing Machin	1	2 HP
Total		15 HP
No of Labours - 15 Nos		



APPLICATION NAME:MR.V.ARUNPRAKASH
ONLINE APPLICATION NO:SWP/BPA/-----/2025
SWP/SITE APPROVAL : LP/CLPA.NO: (A TO D -- /2025
SWP/PLANNING PERMISSION NO:-- /2025

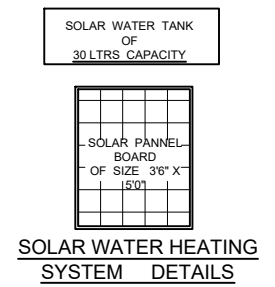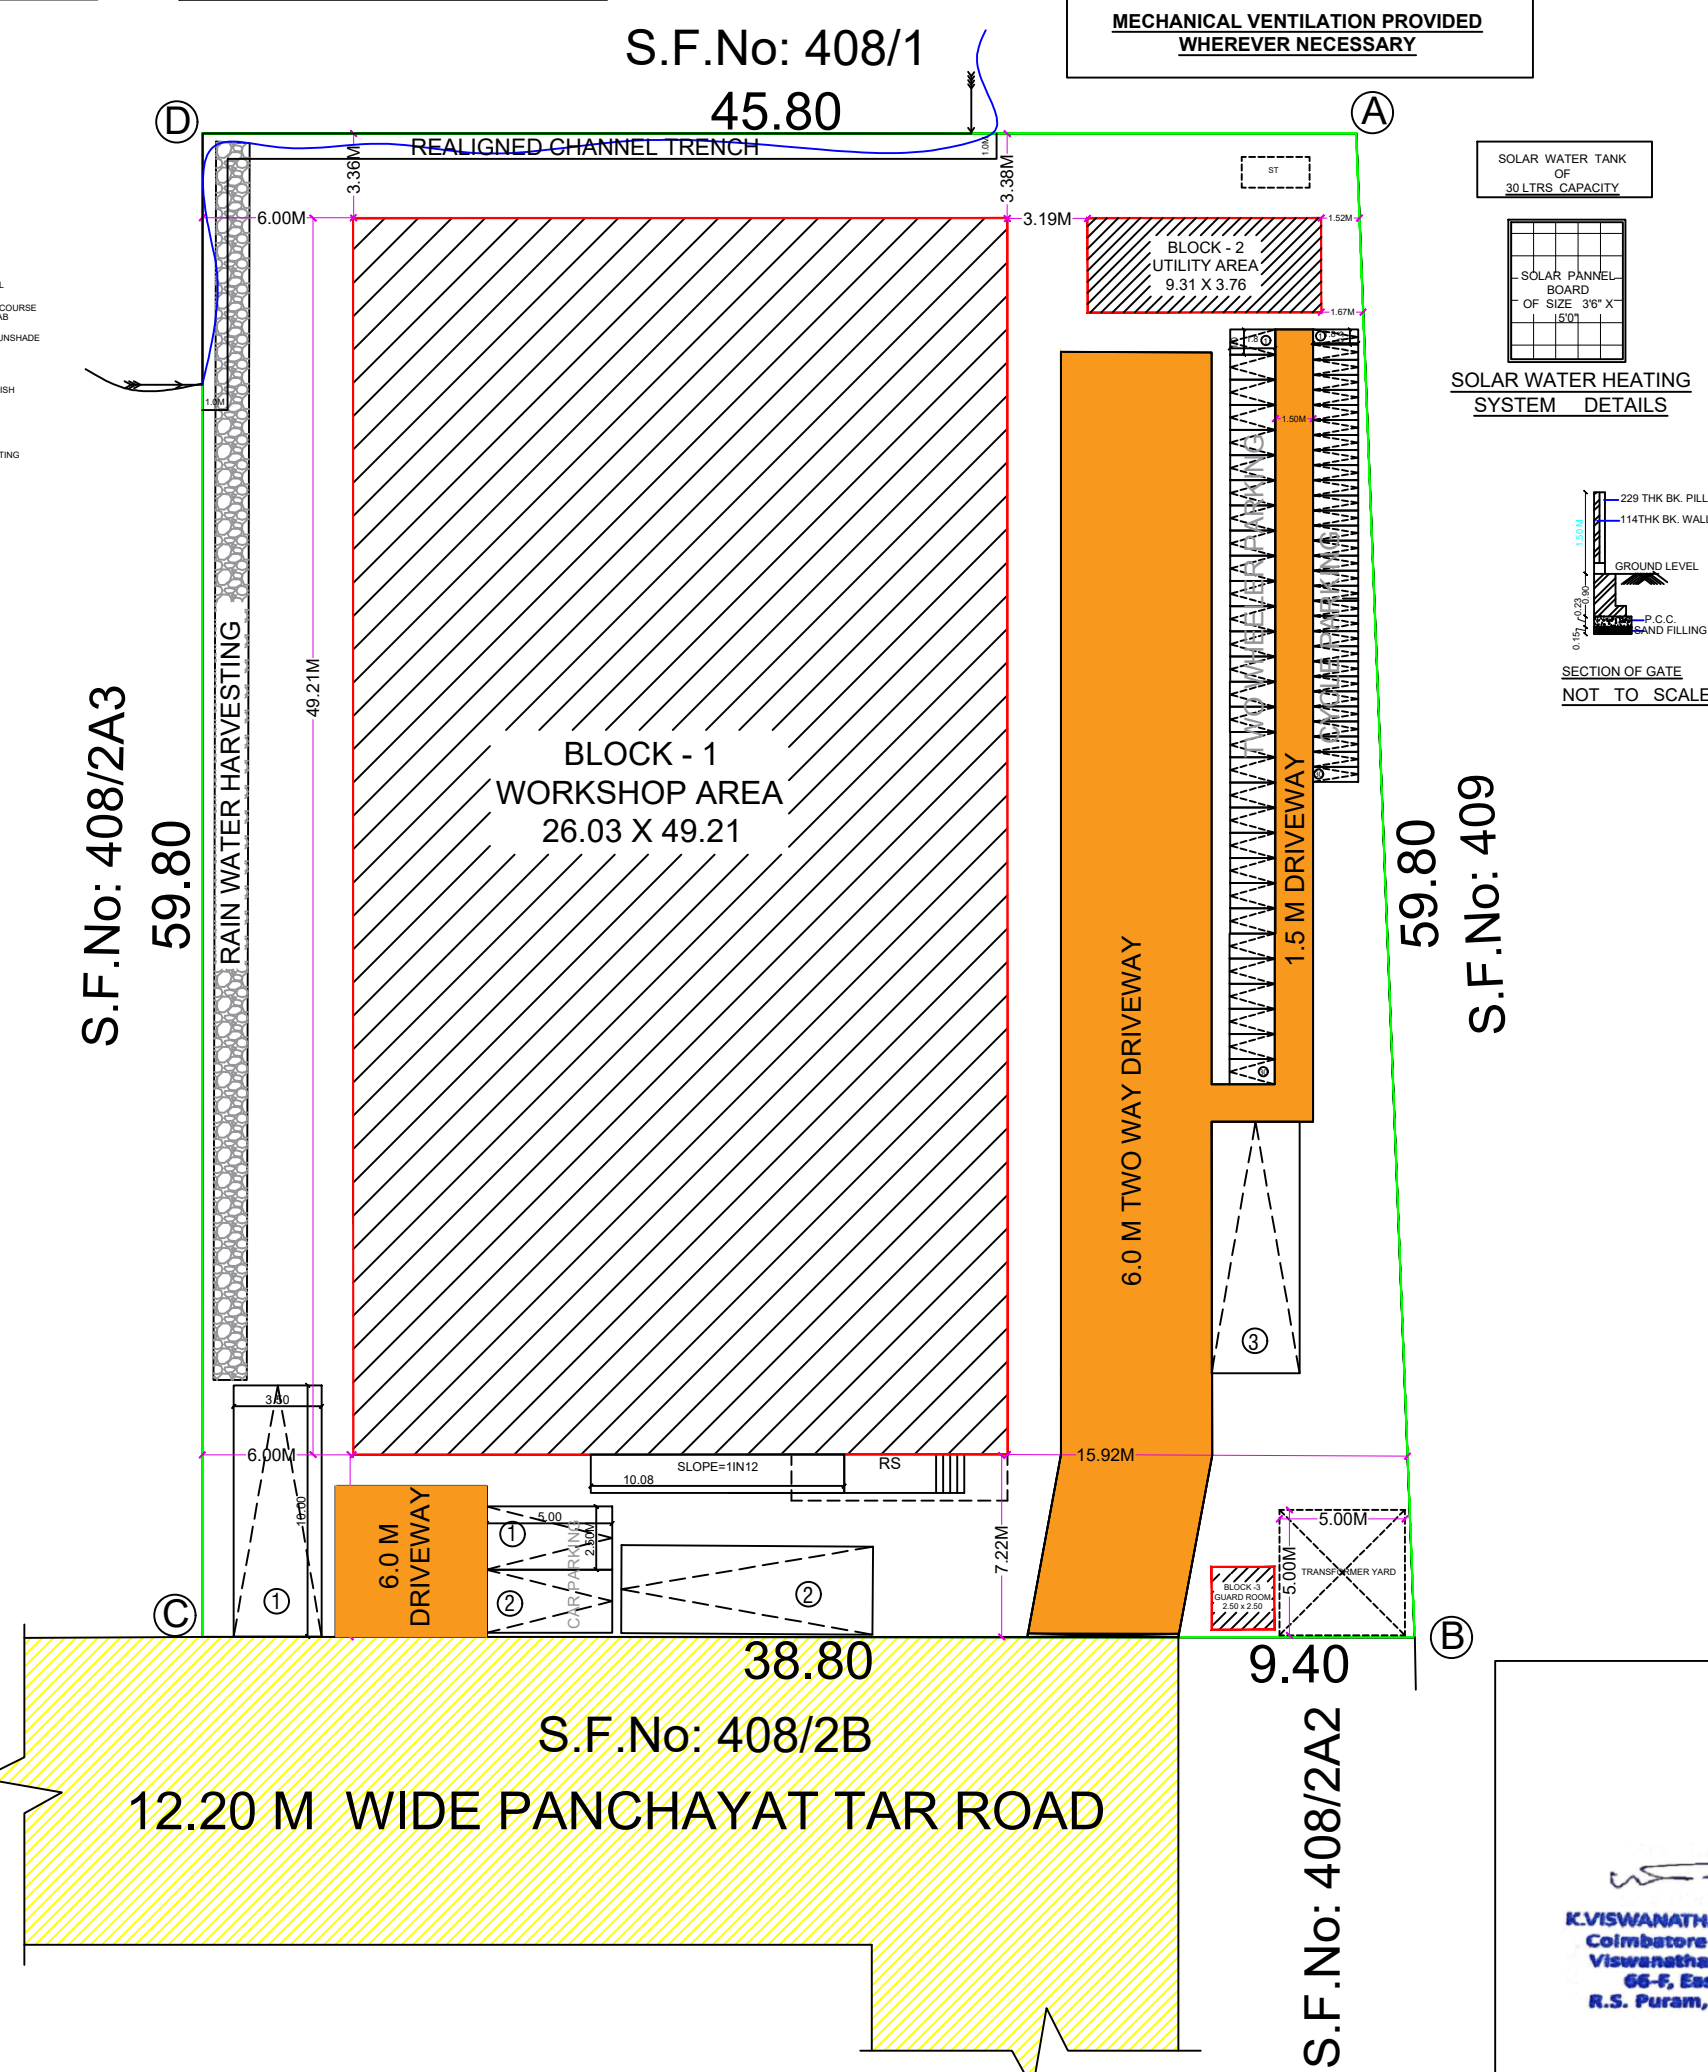

SOLAR WATER HEATING
SYSTEM DETAILS

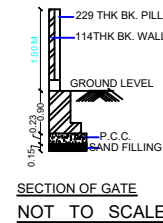

SECTION OF GATE
NOT TO SCALE

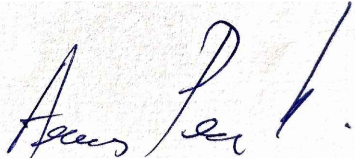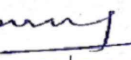SCALE - 1:100				
PLAN SHOWING THE PROPOSED CONSTRUCTION OF G.I SHEET ROOF BLOCK-1 AND R.C.C ROOF BLOCK-2&3 IN COTTAGE INDUSTRY BUILDING IN S.F.NO: 408/2A1 AT AGRAHARASAMAKULAM VILLAGE AND PANCHAYAT, ANNUR TALUK, COIMBATORE DISTRICT.				
PROPOSED AREA DETAILS				
AREA OF THE SITE IN DOCUMENT = 2815.00 SQ.M				
AREA OF THE SITE IN PATTA = 2815.00 SQ.M				
AREA OF THE SITE AS PER SITE (A to D) = 2816.07 SQ.M				
OSR AREA NOT APPLICABLE				
PARTICULARS	FSI AREA IN Sq.Mt	NON FSI AREA IN Sq.Mt	TOTAL BUILDUP AREA IN Sq.Mt	
BLOCK-1 (WORKSHOP AREA)	1281.10	-	1281.10	
BLOCK-2 (UTILITY AREA)	35.00	-	35.00	
BLOCK-2 (GUARD ROOM)	-	6.25	6.25	
TOTAL	1316.10	6.25	1322.35	
FLOOR SPACE INDEX		1316.10 / 2815.00 =0.47		
NOTES				
1.ALL DIMENSIONS ARE IN METER.				
2.ALL ROUND COMPOUND WALL PROVIDED.				
3.LIGHTNING CONDUCTOR PROVIDED IN THE ROOF.				
4.RAINWATER PERCOLATION PITS PROVIDED ALL ROUND SITE.				
5.FIRE DETECTING AND EMERGENCY ALARAM PROVIDED.				
PARKING DETAILS		REQUIRD	PROVIDED	
CYCLE PARKING		29	30	
TWO WHEELER PARKING		29	30	
CAR PARKING		01	02	
LORRY PARKING		03	03	
BUILDING HIGHT - 7.70 M				
COLOUR INDEX				
SITE BOUNDARY				
PROPOSED BUILDING				
EXISTING ROAD				
PROPOSED DRIVEWAY				
				
Applicant				
 M.E.,M.L.E.,M.L.Struct. E/GR-1/059/2024 Structructions Pvt Ltd Ramanjan Street Coimbatore - 641 002.		 V.MANIKANDAN S.E. Engineer Grade - II (RE) COIMBATORE LPA/RE/GR-II/05/2021 No.50, Anjugamnagar, Chinnavedampatti (P.O), Coimbatore - 641 049.		
Structural Engineer		Reg.Engineer		

Eight ways to know a piece of land before you pay for it.

This report covers one part of the picture. These cover the rest, drawn from the same government records, for any property in Tamil Nadu.

LandLens One

Ask anything about a property and get an answer grounded in live government records, with the sources shown.

[/landlens/one](#)



Verify My Land

Every record check run on one property and returned as a single report.

[/landlens/verify-my-land](#)



Legal Opinion

An advocate's written opinion on the title, built on the records we pull for it.

[/landlens](#)



One Map

Every layer on one map: the parcel, its boundary, zoning, water bodies and what sits around it.

[/landlens/one/map](#)



PriceMap

What land actually changed hands for around this plot, taken from the registered deeds.

[/landlens/pricemap](#)



Build Scope

What you are allowed to build here: floor space, height, coverage and setbacks.

[/landlens/build-scope](#)



Property Tracker

Watch a property and hear about it when something new is registered against it.

[/landlens/property-tracker](#)



Deal Room

Run the transaction in one place: documents, stamping, signatures and the parties.

[/landlens/deal-room](#)



Twenty-four checks you can run yourself, at no cost.

Records and verification

The registers themselves, read for you.

Encumbrance Certificate

Patta and Chitta

Field Measurement Sketch

EC Analyzer

Bank charge check

Court case search

Seller background check

Approval check by survey

Value and duty

What it is worth and what it costs to register.

Guideline value by street

Guideline value by survey

Stamp duty and registration fees

Capital gains

Floor space index

Area unit converter

Zoning and land use

What the plan says can happen on this land.

Land use zone finder

CMDA land use check

Coastal regulation zone

Master plan check

Water bodies finder

Airport height clearance

Registers and directories

Who holds it, and which office keeps the record.

Find your registering office

Temple property check

Waqf property check

RERA register



Every free tool
/tools



Services we run
for you
/services



The LandLens
suite
/landlens/one



Every claim in this document traces back to a government record.

Legal opinions, due diligence and title verification

Building plan, layout and sub-division approvals

Completion and occupancy certificates, regularisation

Escrow, negotiation and NRI property management

Land survey, soil testing, architecture and construction

Verified RealEstate
3/350/2 Mettukuppam,
OMR Thoraipakkam,
Chennai 600 097, India
hello@verified.realestate
+91 9996 12 9996

Prepared from the registers named on the page each finding sits on. Where a register could not be read, this document says so in its place rather than leaving the gap to be read as a clean result.

