PP APPROVAL RECORD

Planning Permission

Coimbatore district, Tamil Nadu

APPROVAL TYPE
Building Plan

ISSUING AUTHORITY
DTCP

The approval as the planning authority issued it, reproduced in full behind this page.

An approval speaks to what was sanctioned, not to what was built. Completion is a separate record.

Verified RealEstate™
3/350/2 Mettukuppam,
OMR Thoraipakkam,
Chennai 600 097, India

hello@verified.realestate
+91 9996 12 9996
verified.realestate

Applicant Name : Mr.P.VENGATACHALAM (Land Owner) and NARPAVI EDUCATIONAL TRUST (Lease Holder)

Online Application No : SWP/BPA/707028/2025


Site Boundary Shown as "A to H"

PLANNING PERMISSION


ROC No.SWP/BPA/123/2026

Planning Permission No. 150/2026


PLAN SHOWING THE PROPOSED CONSTRUCTION OF PRIMARY SCHOOL BUILDING IN S.F.NO: 368/1B2 & 376/12 AT KONDAYAMPALAYAM VILLAGE, ANNUR TALUK, COIMBATORE DISTRICT.

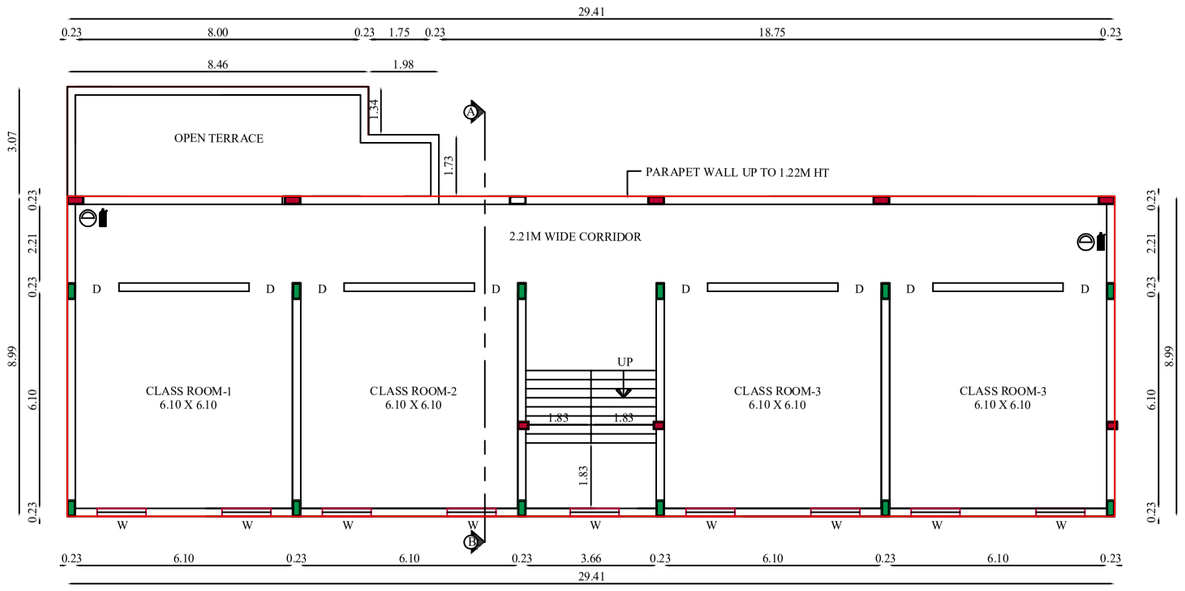


FIRST FLOOR PLAN

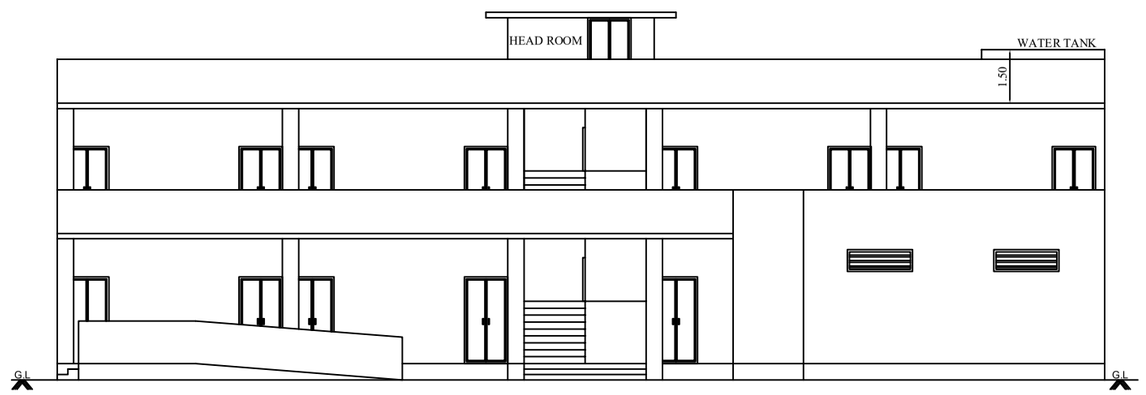


FRONT ELEVATION

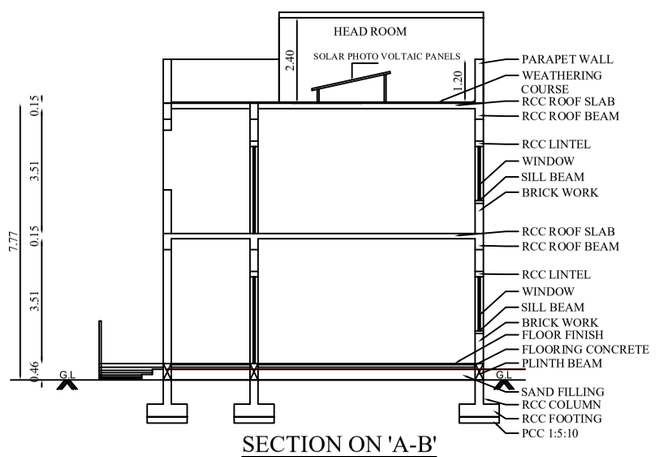


SECTION ON 'A-B'

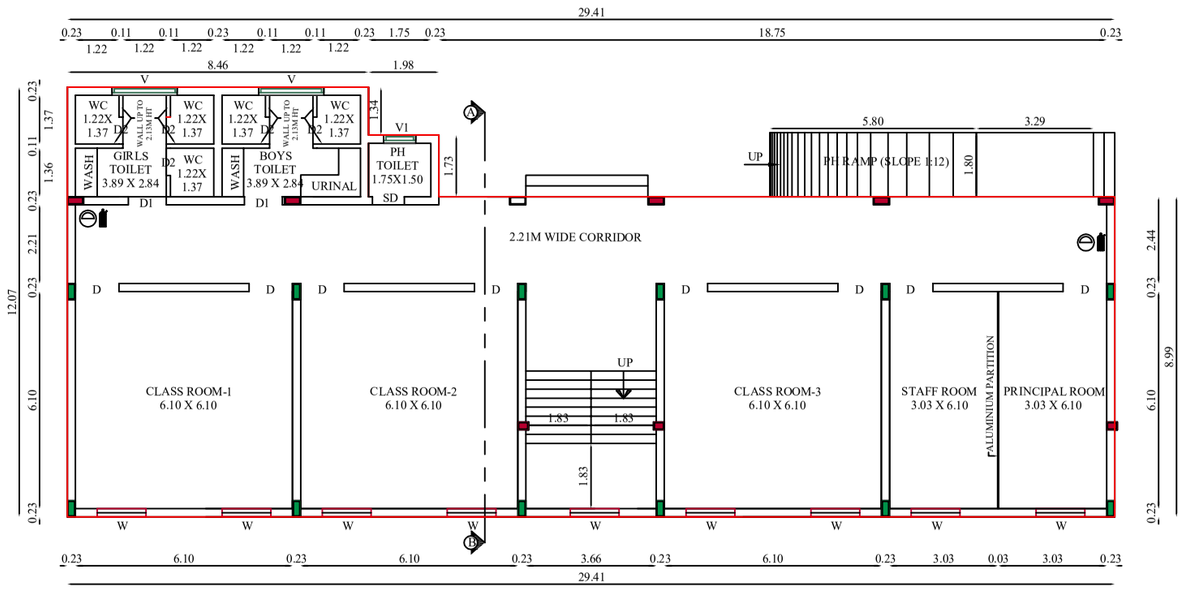

GROUND FLOOR PLAN

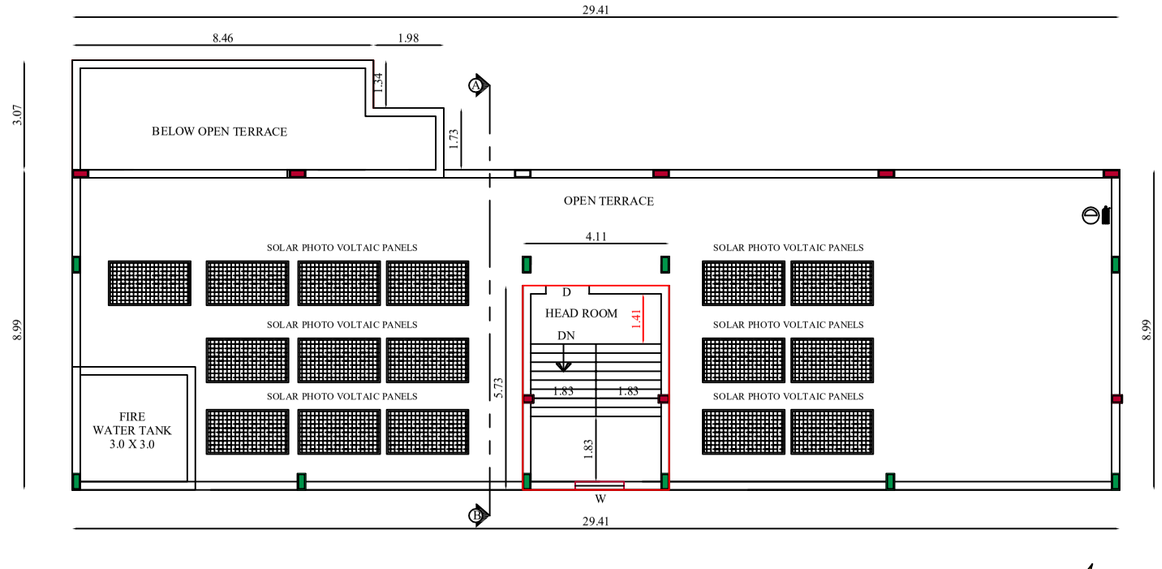

TERRACE FLOOR PLAN

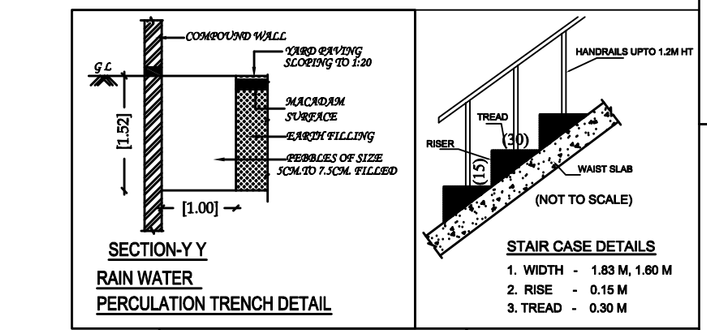


SECTION-Y Y


RAIN WATER


PERCULATION TRENCH DETAIL


STAIR CASE DETAILS


1. WIDTH - 1.83 M, 1.60 M
2. RISE - 0.15 M
3. TREAD - 0.30 M

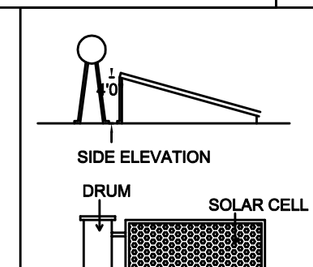

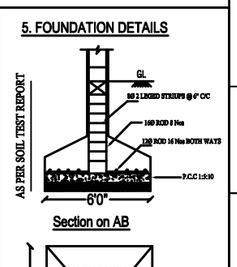

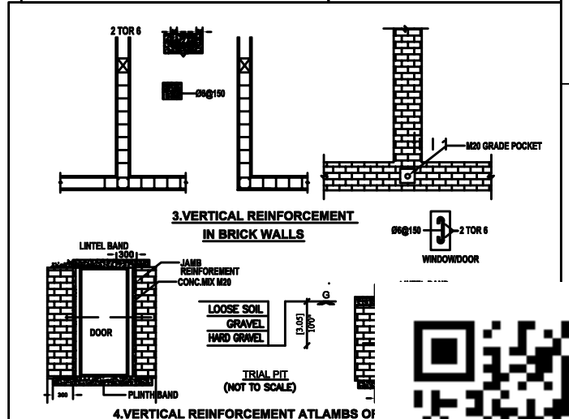

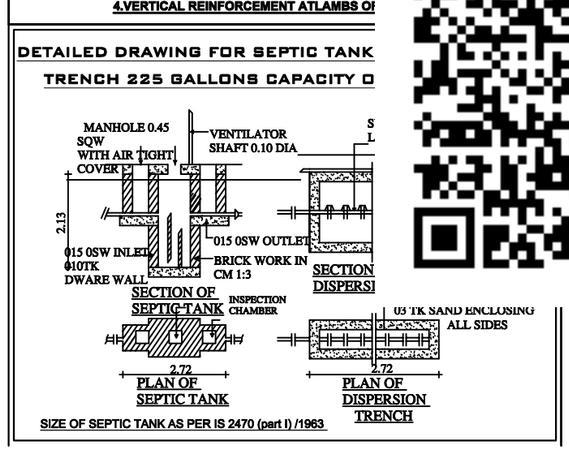

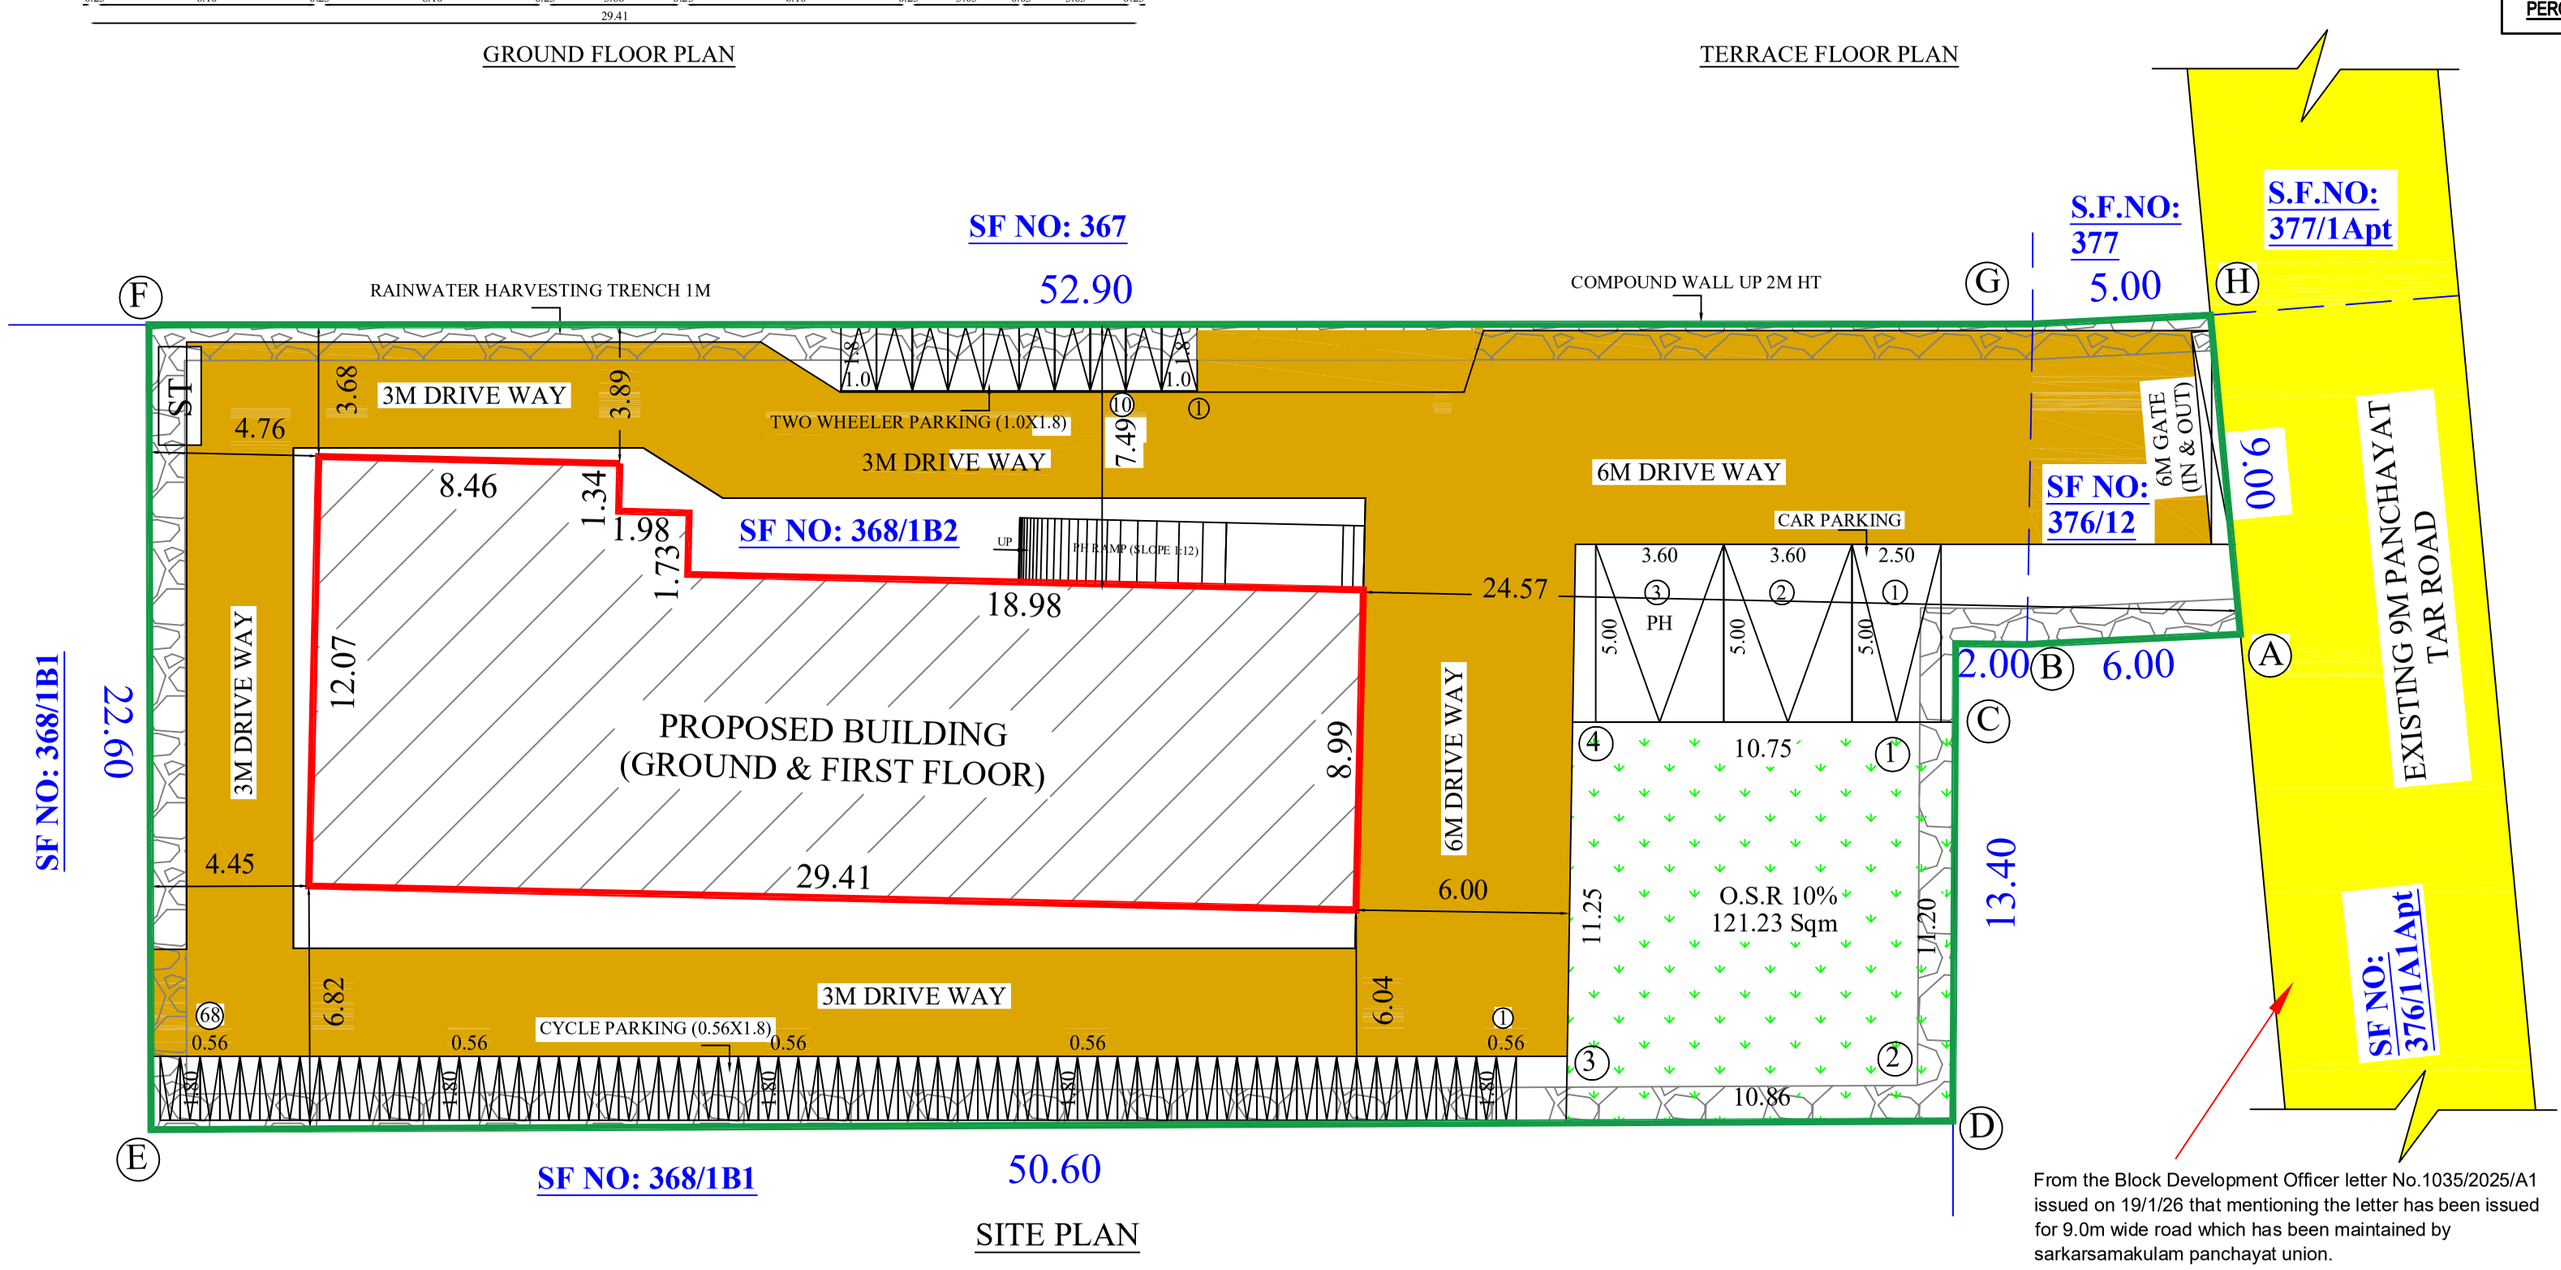

From the Block Development Officer letter No.1035/2025/A1 issued on 19/1/26 that mentioning the letter has been issued for 9.0m wide road which has been maintained by sarkarsamakulam panchayat union.

SITE PLAN

Scale 1:100

AREA DETAILS:-

SITE AREA DETAILS		
SL. NO:	S.F.NO	AREA (in Sqm)
1.	368/1B2	1150.00
2.	376/12	51.00
	TOTAL	1201.00

AREA OF THE SITE : 1201.00 Sqm

Floor Name	FSI Area (in Sqm)	Non-FSI Area (in Sqm)	Total Buildup Area (in Sqm)
GROUND FLOOR	293.89	-	293.89
FIRST FLOOR	264.47	-	264.47
HEAD ROOM	-	23.55	23.55
TOTAL	558.36	23.55	581.91

FSI = $\frac{558.36}{1201.00}$ = 0.462

JOINERY DETAILS

NAME	DESCRIPTION	SIZE
D	DOOR	1.22 X 2.44
D1	DOOR 1	1.07 X 2.44
D2	DOOR 2	0.76 X 2.13
SD	SWING DOOR	0.90 X 2.13
W	WINDOW	1.60 X 1.52
V	VENTILATOR	1.83 X 0.61
V1	VENTILATOR	0.90 X 0.61

PARKING DETAILS:-

CLASS ROOM AREA : 260.12 Sqm

	REQUIRED	PROVIDED
CAR PARKING SPACE FOR EVERY 300 Sqm	1	3
1 TWO WHEELER SPACE FOR EVERY 50 Sqm	6	10
1 CYCLE PARKING SPACE FOR EVERY 5 Sqm	53	68

(PHYSICALLY CHALLENGED PARKING INCLUDED)

O.S.R 10%

O.S.R REQUIRED : 120.10 Sqm (10%)

O.S.R PROVIDED : 121.23 Sqm (10.09%)

REFERENCE

- SITE BOUNDARY (A,B,C,...& H)
- PROPOSED BUILDING
- EXISTING ROAD

ALL DIMENSIONS ARE IN METERS

- FIRE HOSE REEL
- FIRE EXTINGUISHER

Ar. R. Diwakar B.Arch
COA Regd. No: CA/2019/115585

Architect

ct), M.Sc(REV), M.I.E., F.I.V.
D & REGD. VALUER
S. IT-93/2020-21
SE/GR-I/630/2024
LPA/SE/GR-I/615/2024
KRISHNAN ROAD,
- 641 012.

ructural Engineer

For NARPAVI EDUCATIONAL TRUST

Treasurer

Applicant

THE LANDLENS SUITE

Eight ways to know a piece of land before you pay for it.

This report covers one part of the picture. These cover the rest, drawn from the same government records, for any property in Tamil Nadu.

LandLens One
Ask anything about a property and get an answer grounded in live government records, with the sources shown.
/landlens/one

Verify My Land
Every record check run on one property and returned as a single report.
/landlens/verify-my-land

Legal Opinion
An advocate's written opinion on the title, built on the records we pull for it.
/landlens

One Map
Every layer on one map: the parcel, its boundary, zoning, water bodies and what sits around it.
/landlens/one/map

PriceMap
What land actually changed hands for around this plot, taken from the registered deeds.
/landlens/pricemap

Build Scope
What you are allowed to build here: floor space, height, coverage and setbacks.
/landlens/build-scope

Property Tracker
Watch a property and hear about it when something new is registered against it.
/landlens/property-tracker

Deal Room
Run the transaction in one place: documents, stamping, signatures and the parties.
/landlens/deal-room

FREE TOOLS · NO ACCOUNT NEEDED

Twenty-four checks you can run yourself, at no cost.

Records and verification

The registers themselves, read for you.

- Encumbrance Certificate
- Patta and Chitta
- Field Measurement Sketch
- EC Analyzer
- Bank charge check
- Court case search
- Seller background check
- Approval check by survey

Value and duty

What it is worth and what it costs to register.

- Guideline value by street
- Guideline value by survey
- Stamp duty and registration fees
- Capital gains
- Floor space index
- Area unit converter

Zoning and land use

What the plan says can happen on this land.

- Land use zone finder
- CMDA land use check
- Coastal regulation zone
- Master plan check
- Water bodies finder
- Airport height clearance

Registers and directories

Who holds it, and which office keeps the record.

- Find your registering office
- Temple property check
- Waqf property check
- RERA register

Every free tool
/tools

Services we run for you
/services

The LandLens suite
/landlens/one

Verified RealEstate™

Every claim in this document traces back to a government record.

- Legal opinions, due diligence and title verification
- Building plan, layout and sub-division approvals
- Completion and occupancy certificates, regularisation
- Escrow, negotiation and NRI property management
- Land survey, soil testing, architecture and construction

Verified RealEstate
3/350/2 Mettukuppam,
OMR Thoraipakkam,
Chennai 600 097, India
hello@verified.realestate
+91 9996 12 9996

Prepared from the registers named on the page each finding sits on. Where a register could not be read, this document says so in its place rather than leaving the gap to be read as a clean result.