

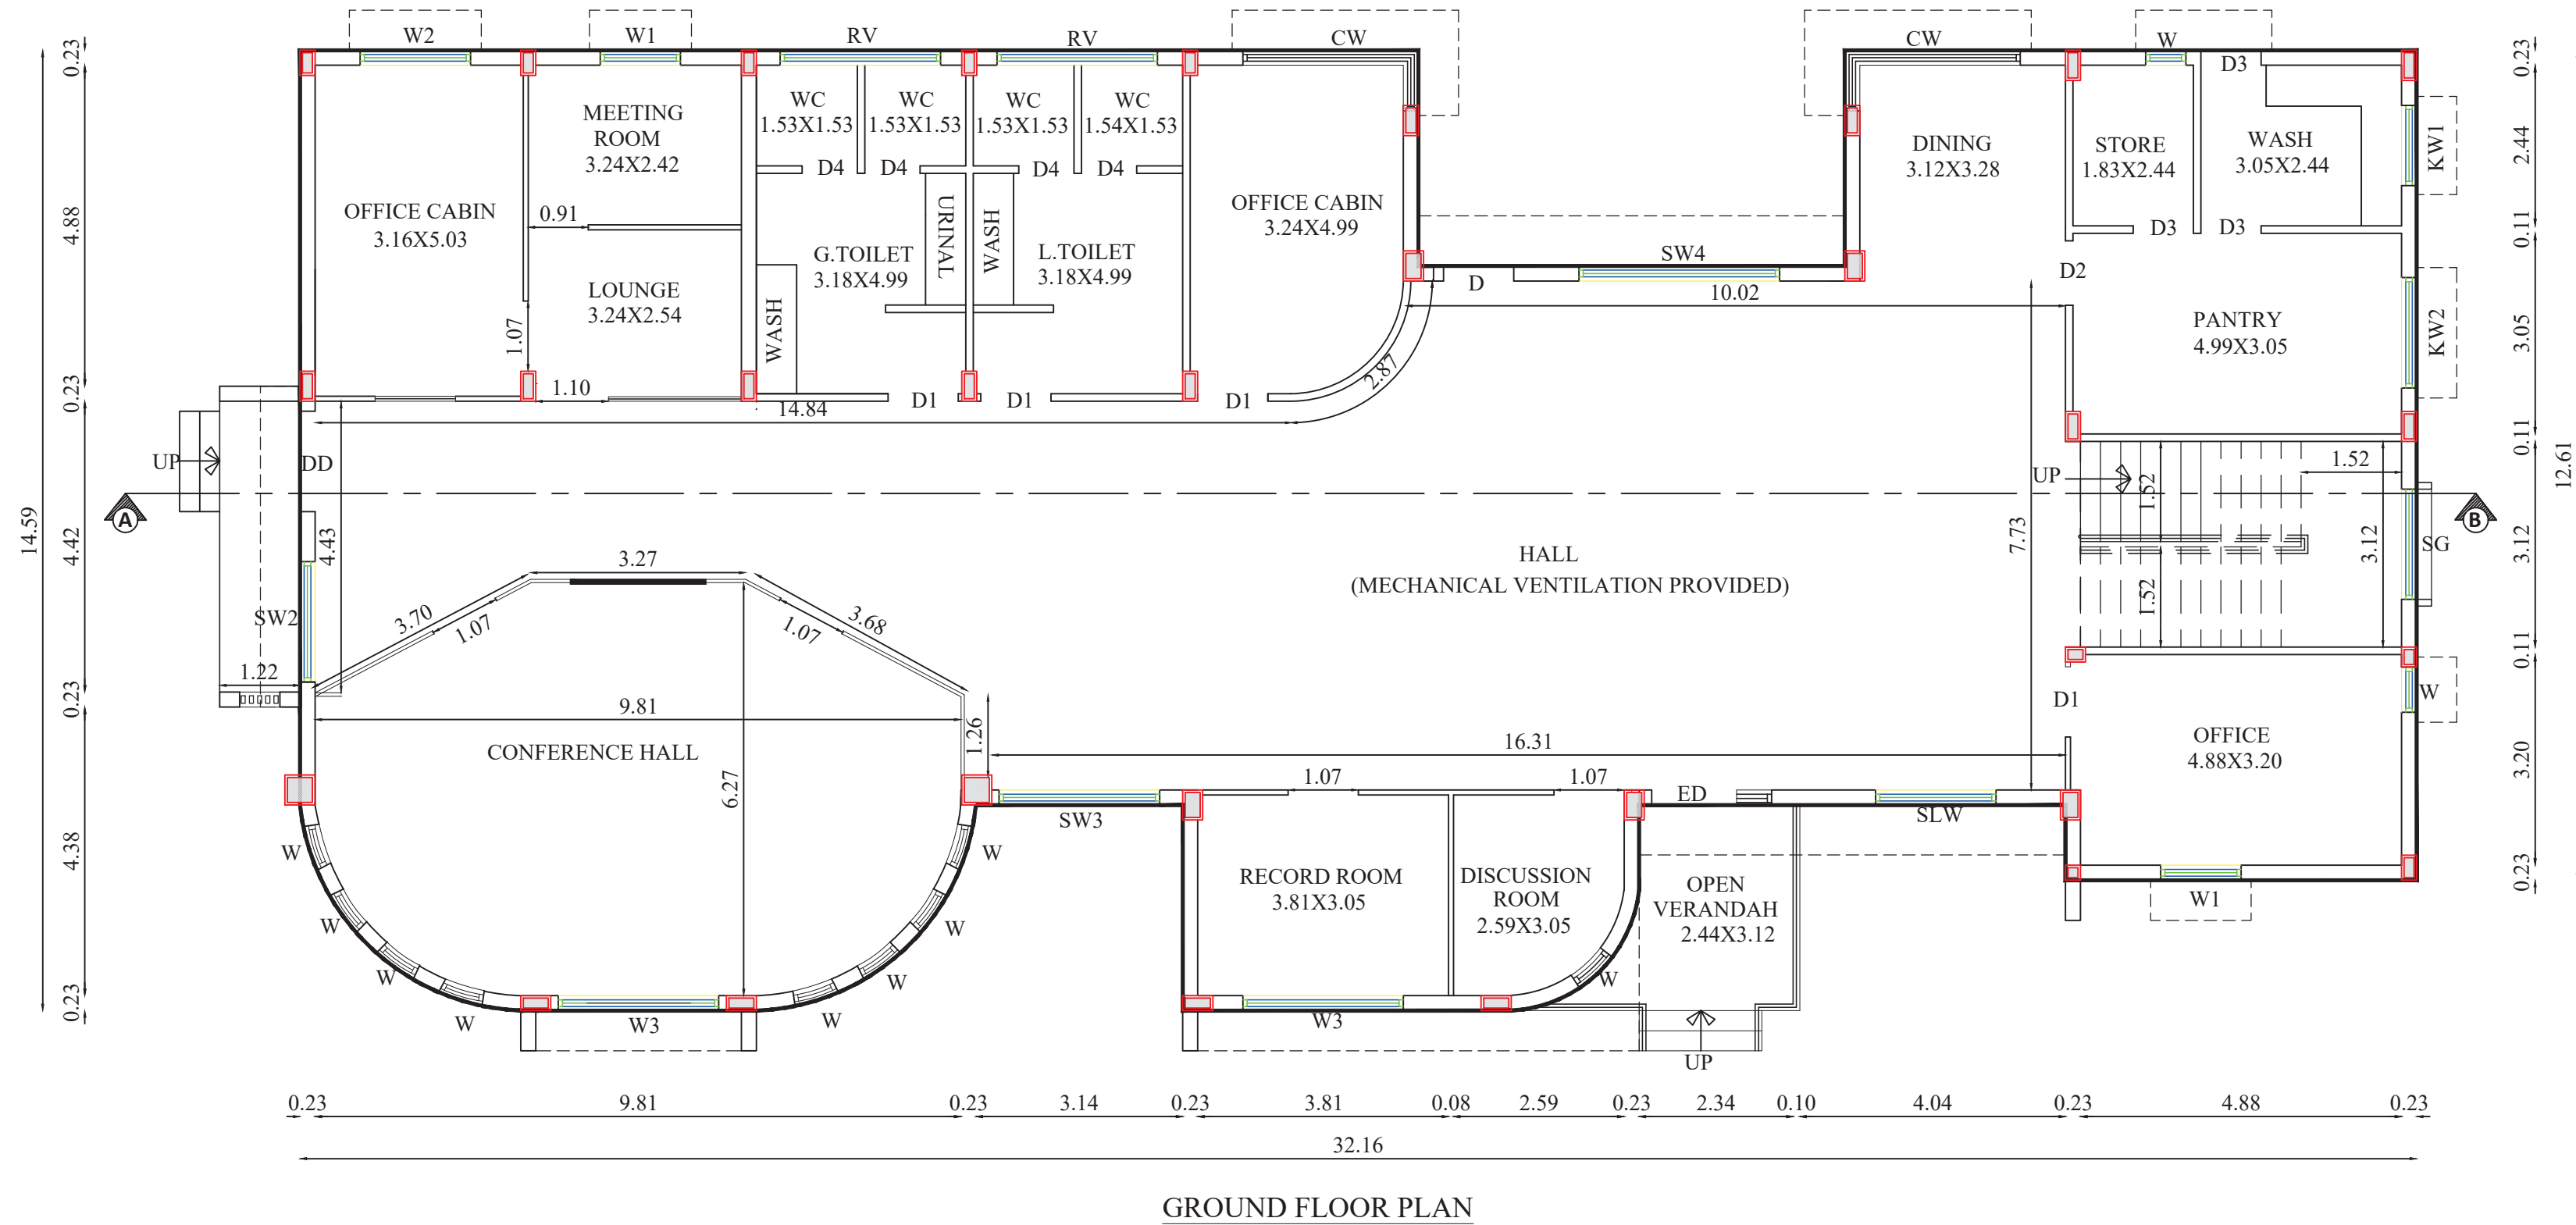
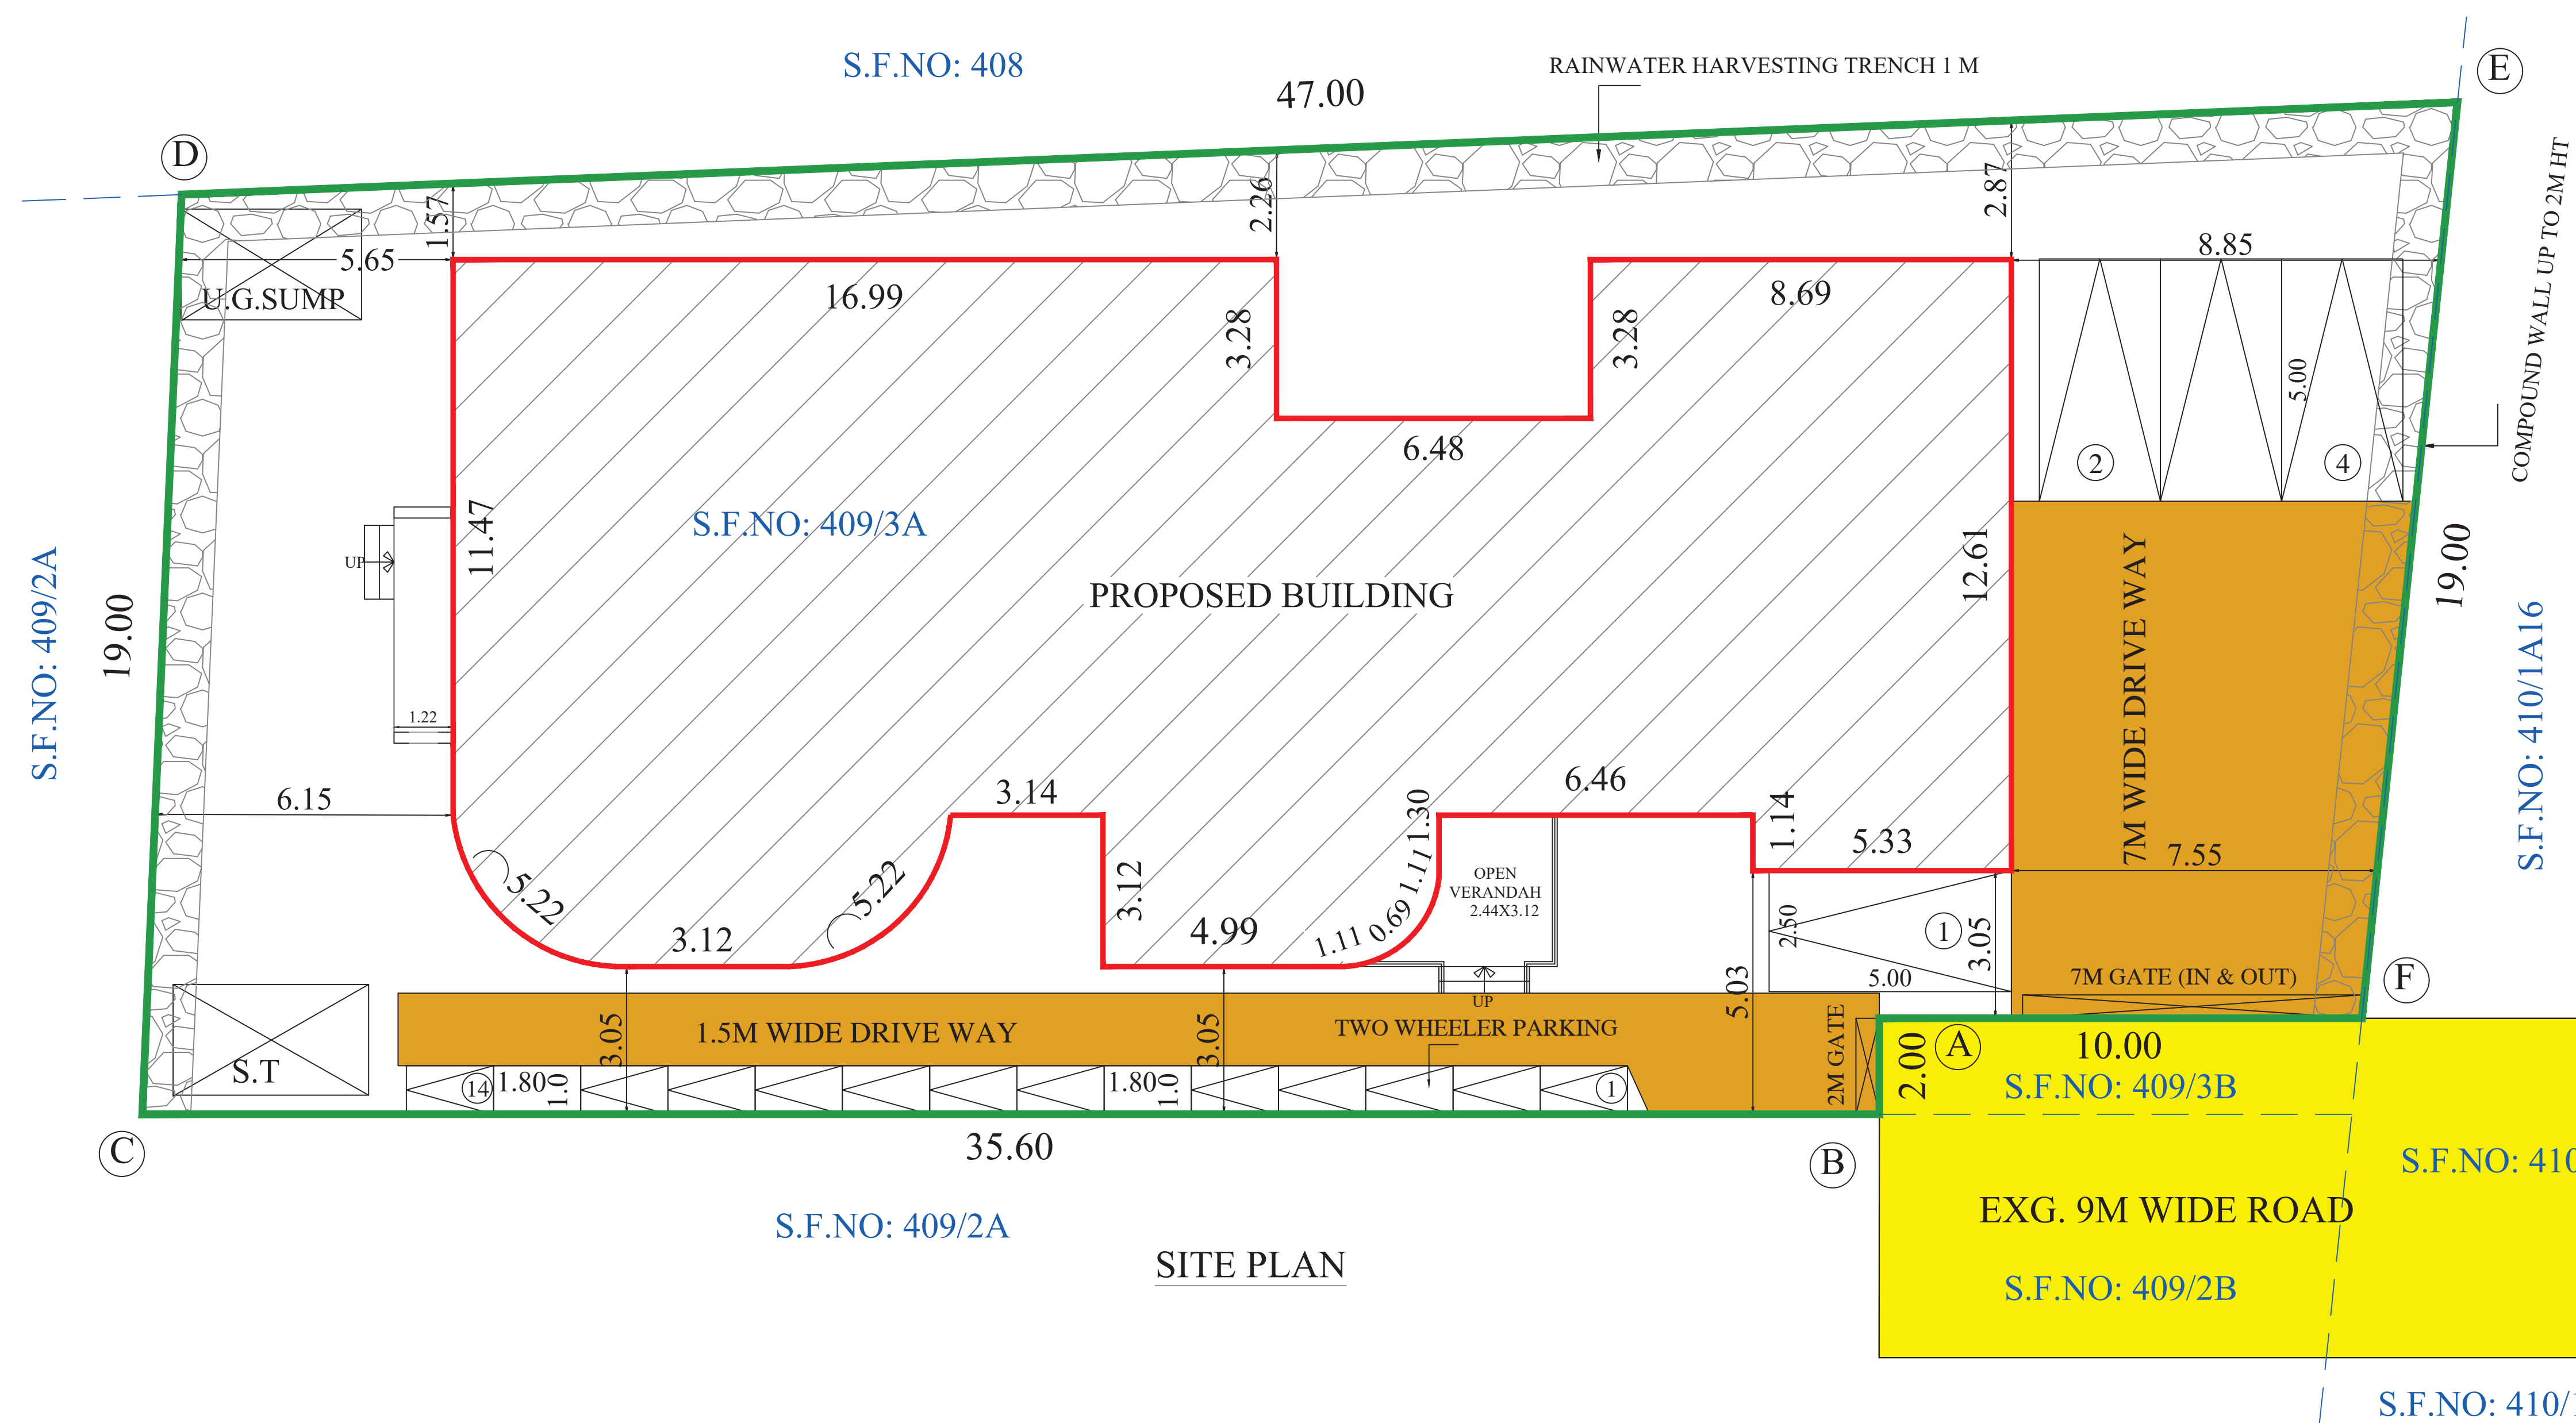
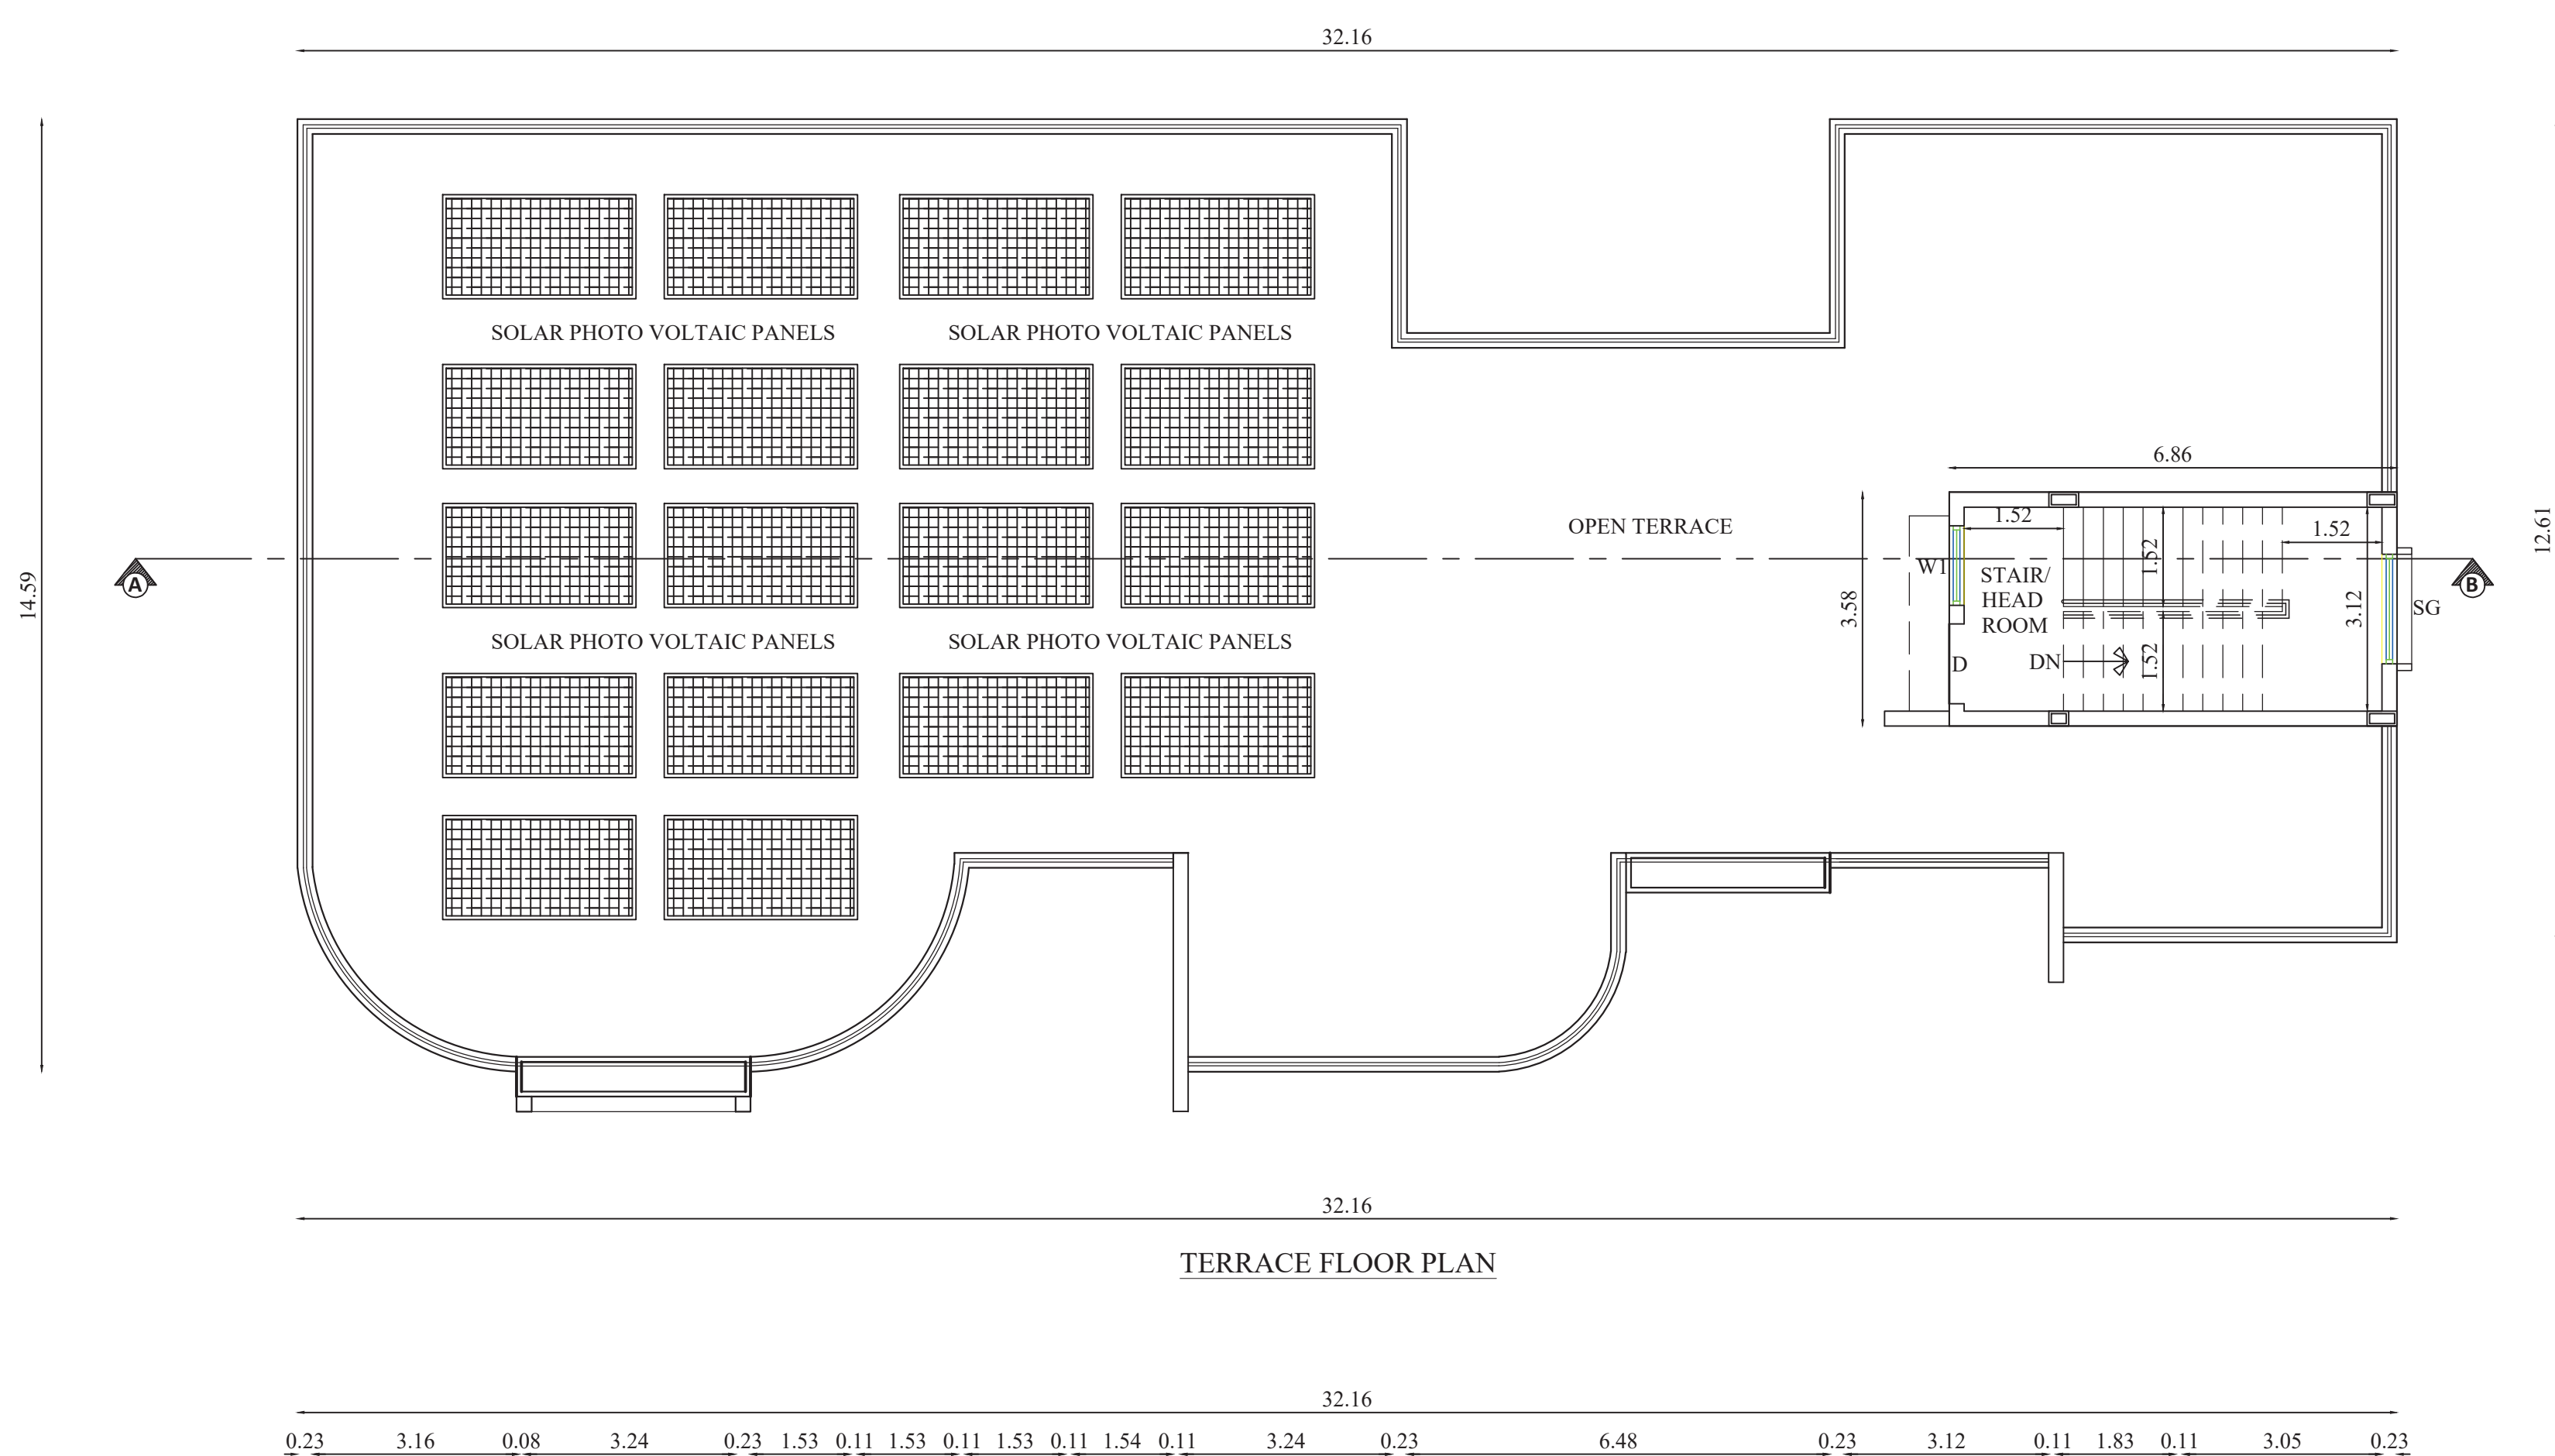


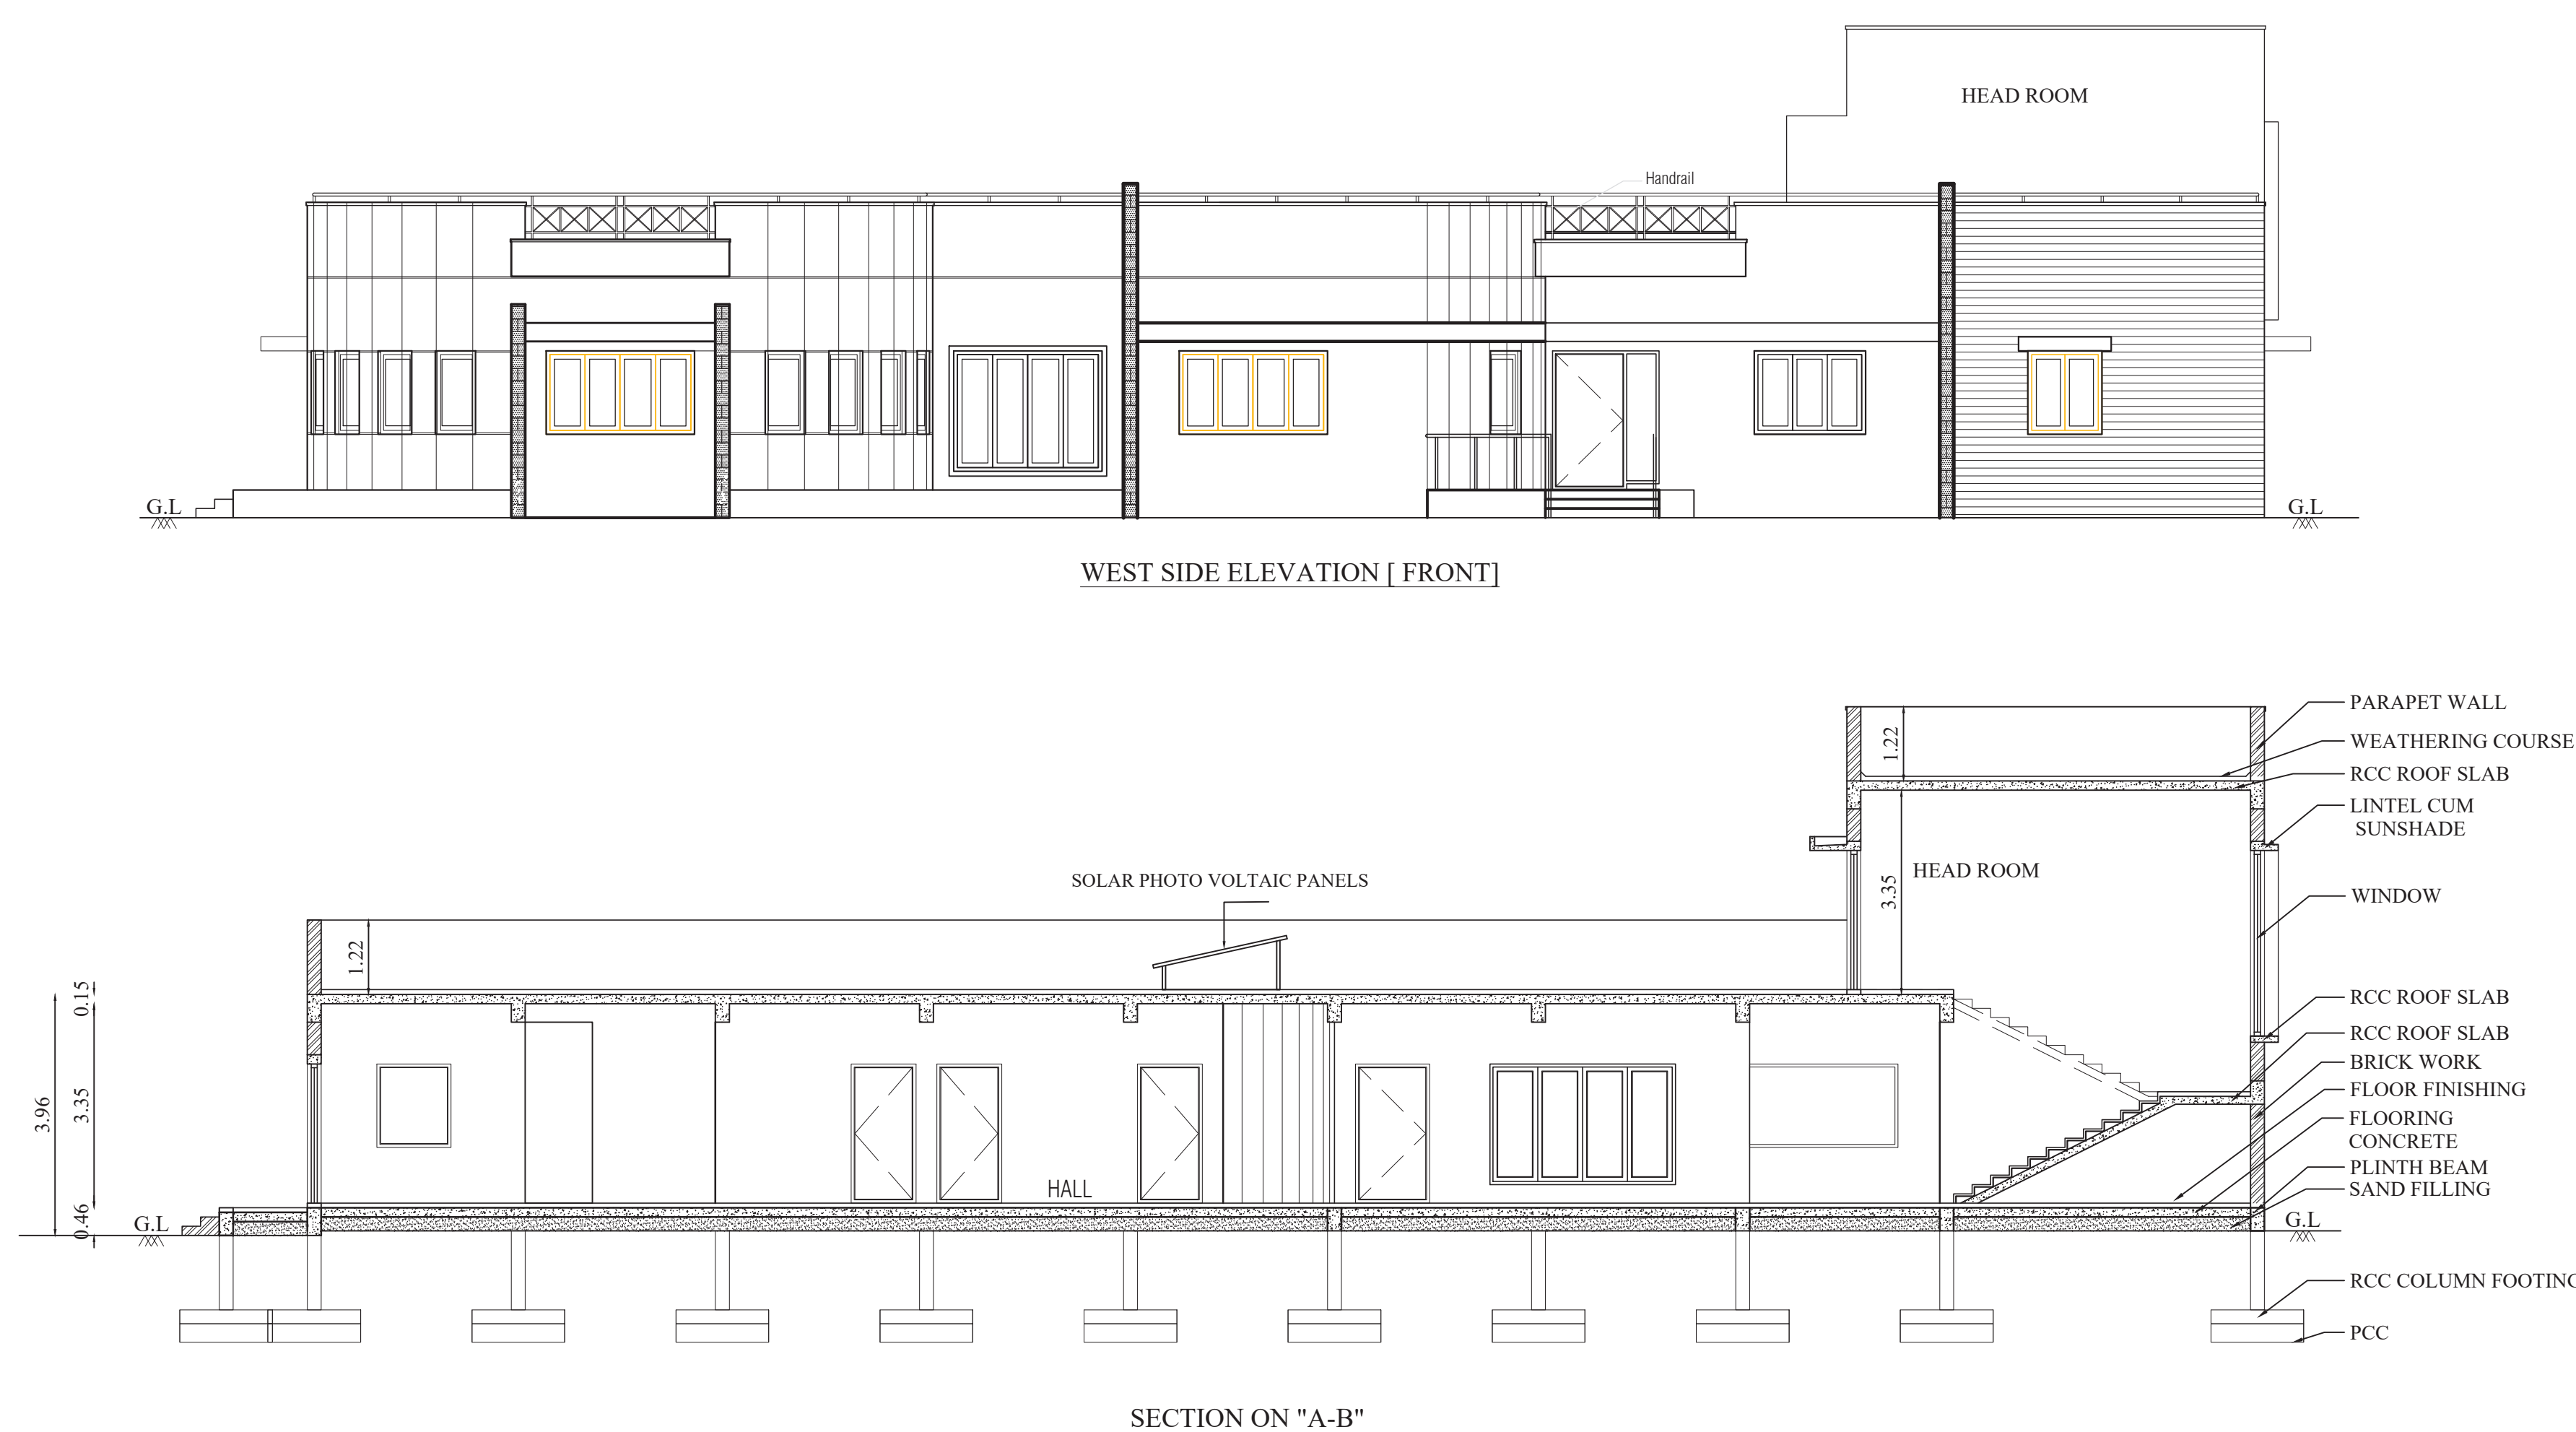

PLAN SHOWING THE PROPOSED CONSTRUCTION OF OFFICE BUILDING (NON PROFIT ORGANIZATION - NGO) IN S.F.NO: 409/3A AT IDIGARAI TOWN PANCHAYAT & VILLAGE , ANNUR TALUK, COIMBATORE DISTRICT.

THE AMAZE CHARITABLE TRUST
SKILL DEVELOPMENT OFFICE

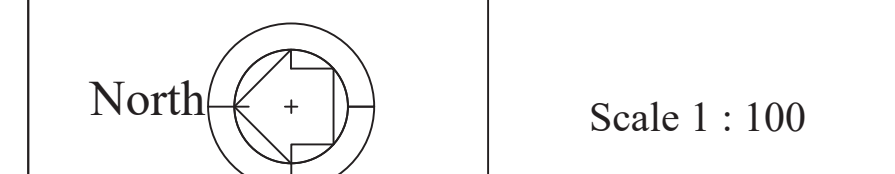

AREA DETAILS:

AREA OF THE SITE : 906.00 Sqm


Floor Name	FSI Area (in Sqm)	Non-FSI Area (in Sqm)	Total Area (in Sqm)
GROUND FLOOR	399.26	-	399.26
TERRACE FLOOR	-	24.56	24.56
TOTAL	399.26	24.56	423.82

HEIGHT OF THE BUILDING - 3.96 M

FLOOR SPACE INDEX = $\frac{399.26}{906.00} = 0.440 < 2.00$

JOINERY DETAILS		
TYPE	DESCRIPTION	SIZE
ED	ENTRANCE DOOR	1.82X2.31
DD	DOUBLE DOOR	1.52X2.31
D	DOOR	1.22X2.31
D1	DOOR	1.00X2.31
D2	DOOR	0.91X2.31
D3	DOOR	0.91X2.31
D4	DOOR	0.79X2.31
W	WINDOW	0.70X1.40
W1	WINDOW	1.28X1.40
W2	WINDOW	1.82X1.40
W3	WINDOW	2.44X1.40
KW1	KITCHEN WINDOW	1.22X1.22
KW2	KITCHEN WINDOW	1.82X1.22
SW2	SPECIAL WINDOW	1.82X2.01
SW3	SPECIAL WINDOW	2.44X2.01
SW4	SPECIAL WINDOW	3.05X2.01
CW	CORNER WINDOW	0.61/2.44X 2.01
SLW	SLIDING WINDOW	1.82X1.40
SG	STAIR GLAZING	1.82X3.05
RV	ROOF LEVEL VENTILATOR	2.44X0.58

All metric dimensions are in metre

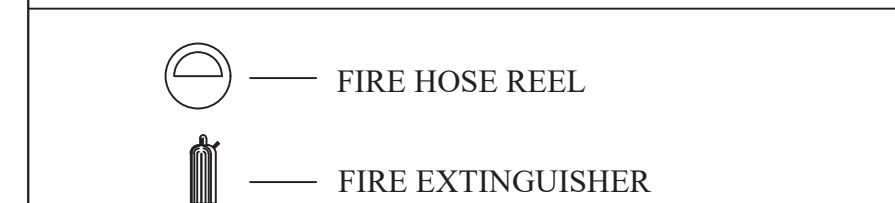

PARKING DETAILS
Total Office Area = 399.26 Sqm
399.26 X 75% = 299.44 Sqm

	TWO WHEELER PARKING		CAR PARKING	
	Required	Provided	Required	Provided
Every 100 Sqm 1 Car	-	3	-	-
Every 25 Sqm 1 Two Wheeler	12	-	-	-
TOTAL	14 (12x10%)	14 (3x10%)	4	4

Note:
Site Boundary (A,B,C,... & F)
Proposed Building
Existing Road

SIDDHANT GOPALA SANKAR, M.Arch, IITM
Registered Architect 44
E.S. ARCHITECTS
Coimbatore 440004/08-11/19/04/08
Architect







S. MURUGESH, M.E., P.E.,
Chartered Engineer F-1279323
Structural Engineer Grade-I
(Coimbatore 440004/08-11/19/04/08)
Structural Engineer

For The Amaze Charitable Trust
Founder Director

Applicant

Applicant Name : THE AMAZE CHARITABLE TRUST
Online Application No : SWP/BPA/739857/2025
Site Boundary Shown as "A to F"

Building Permission No : L.P/CLPA No. 191/2026
Planning Permission No : 238/2026

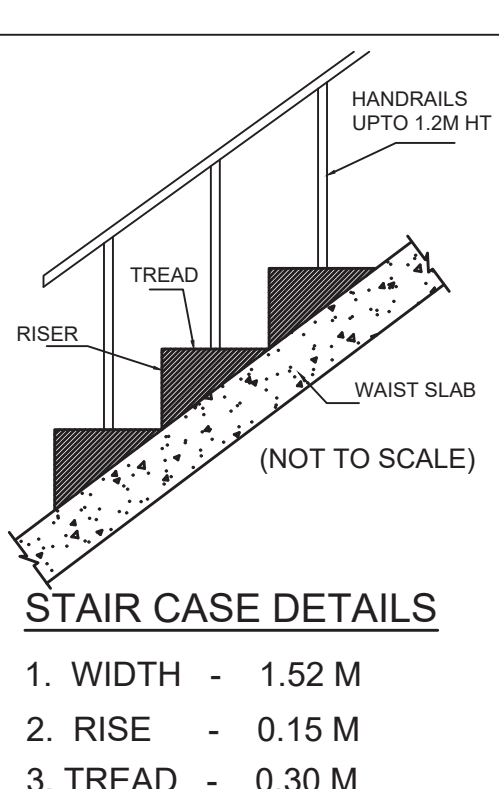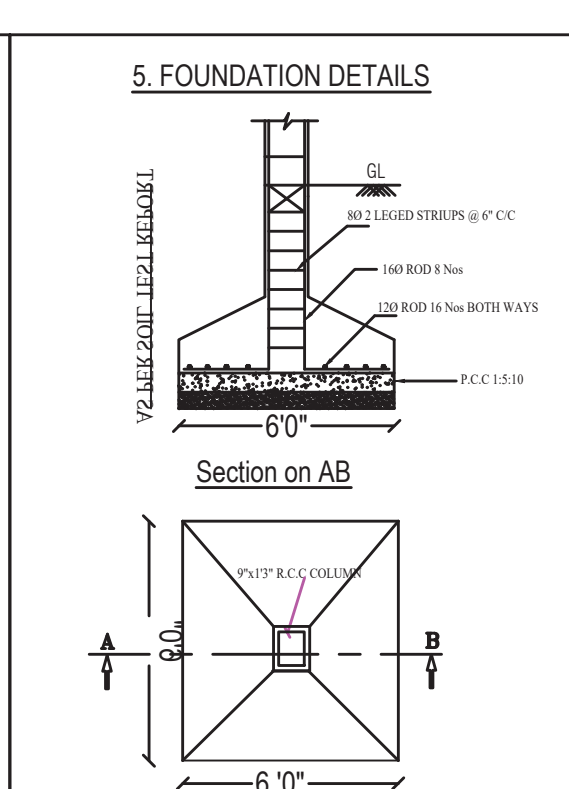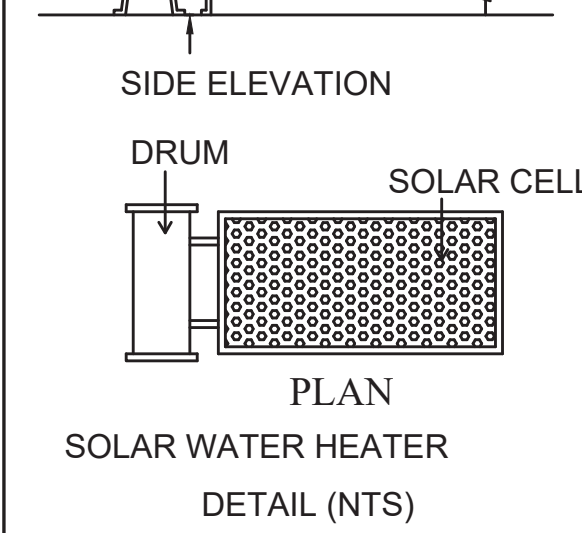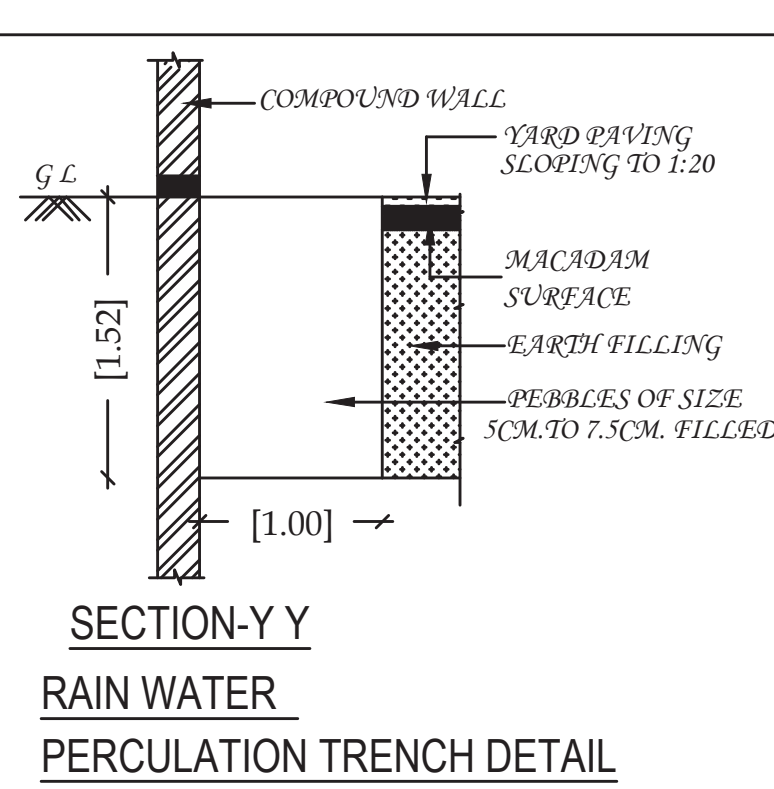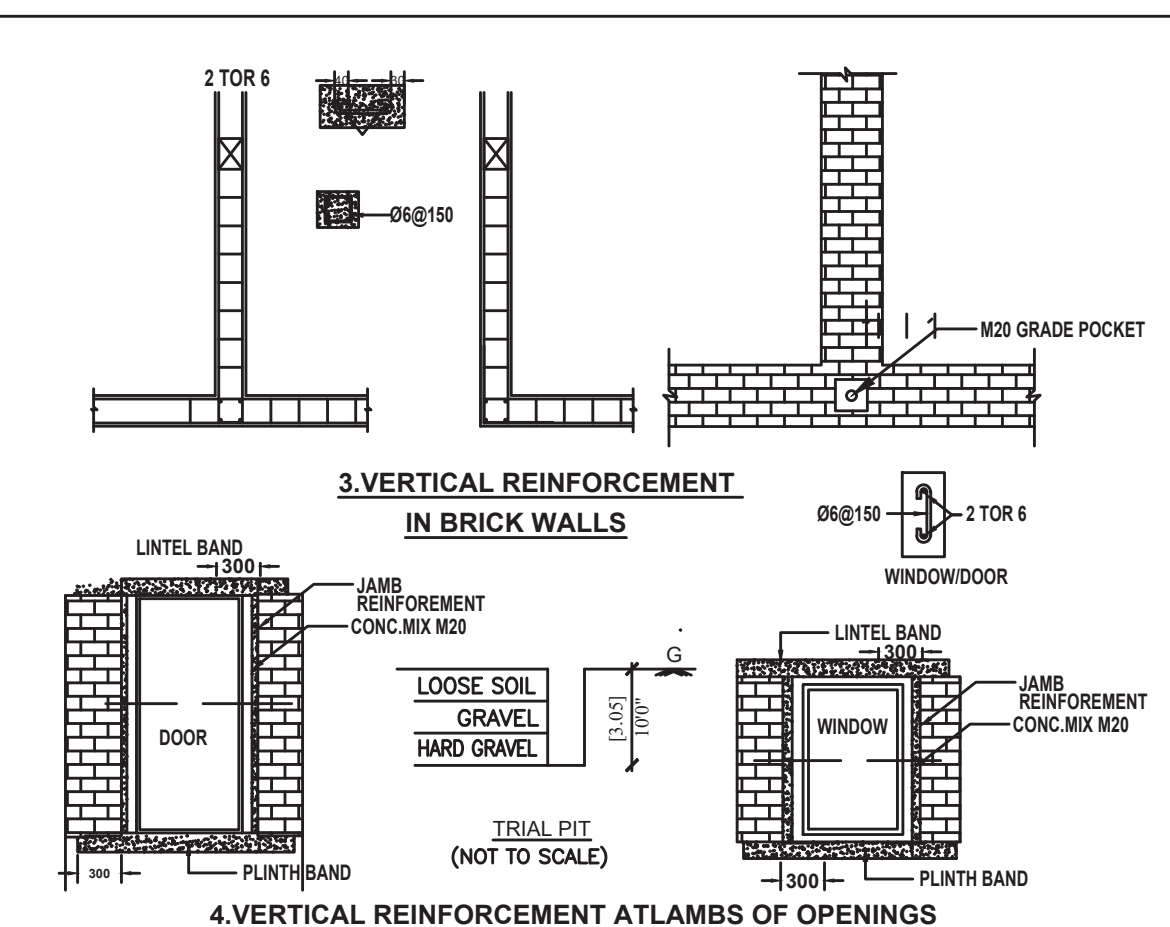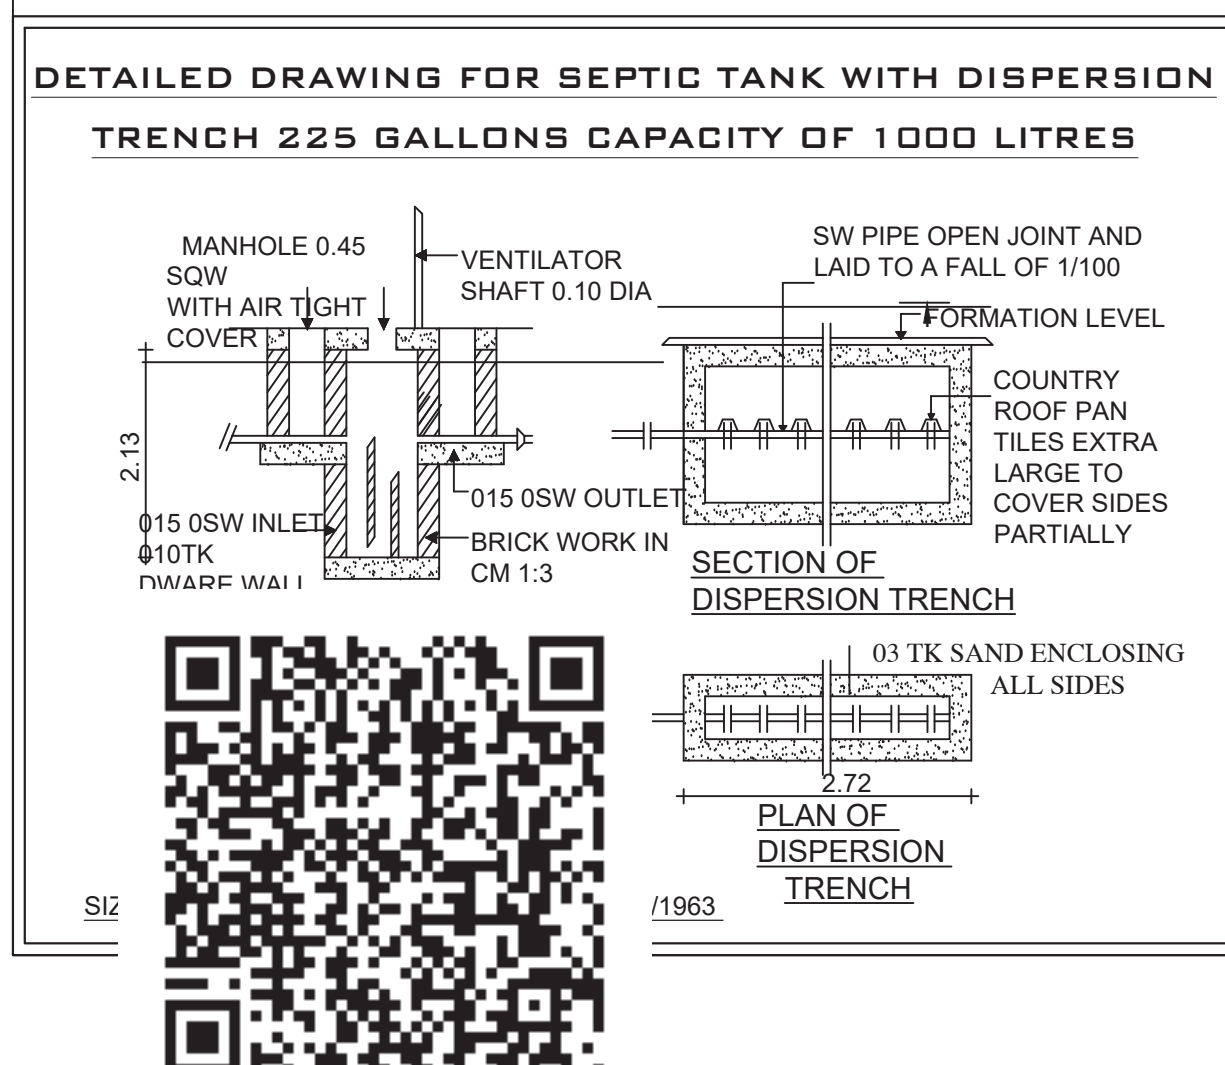

Signature valid



Signature Not Verified

