




ELEVATION

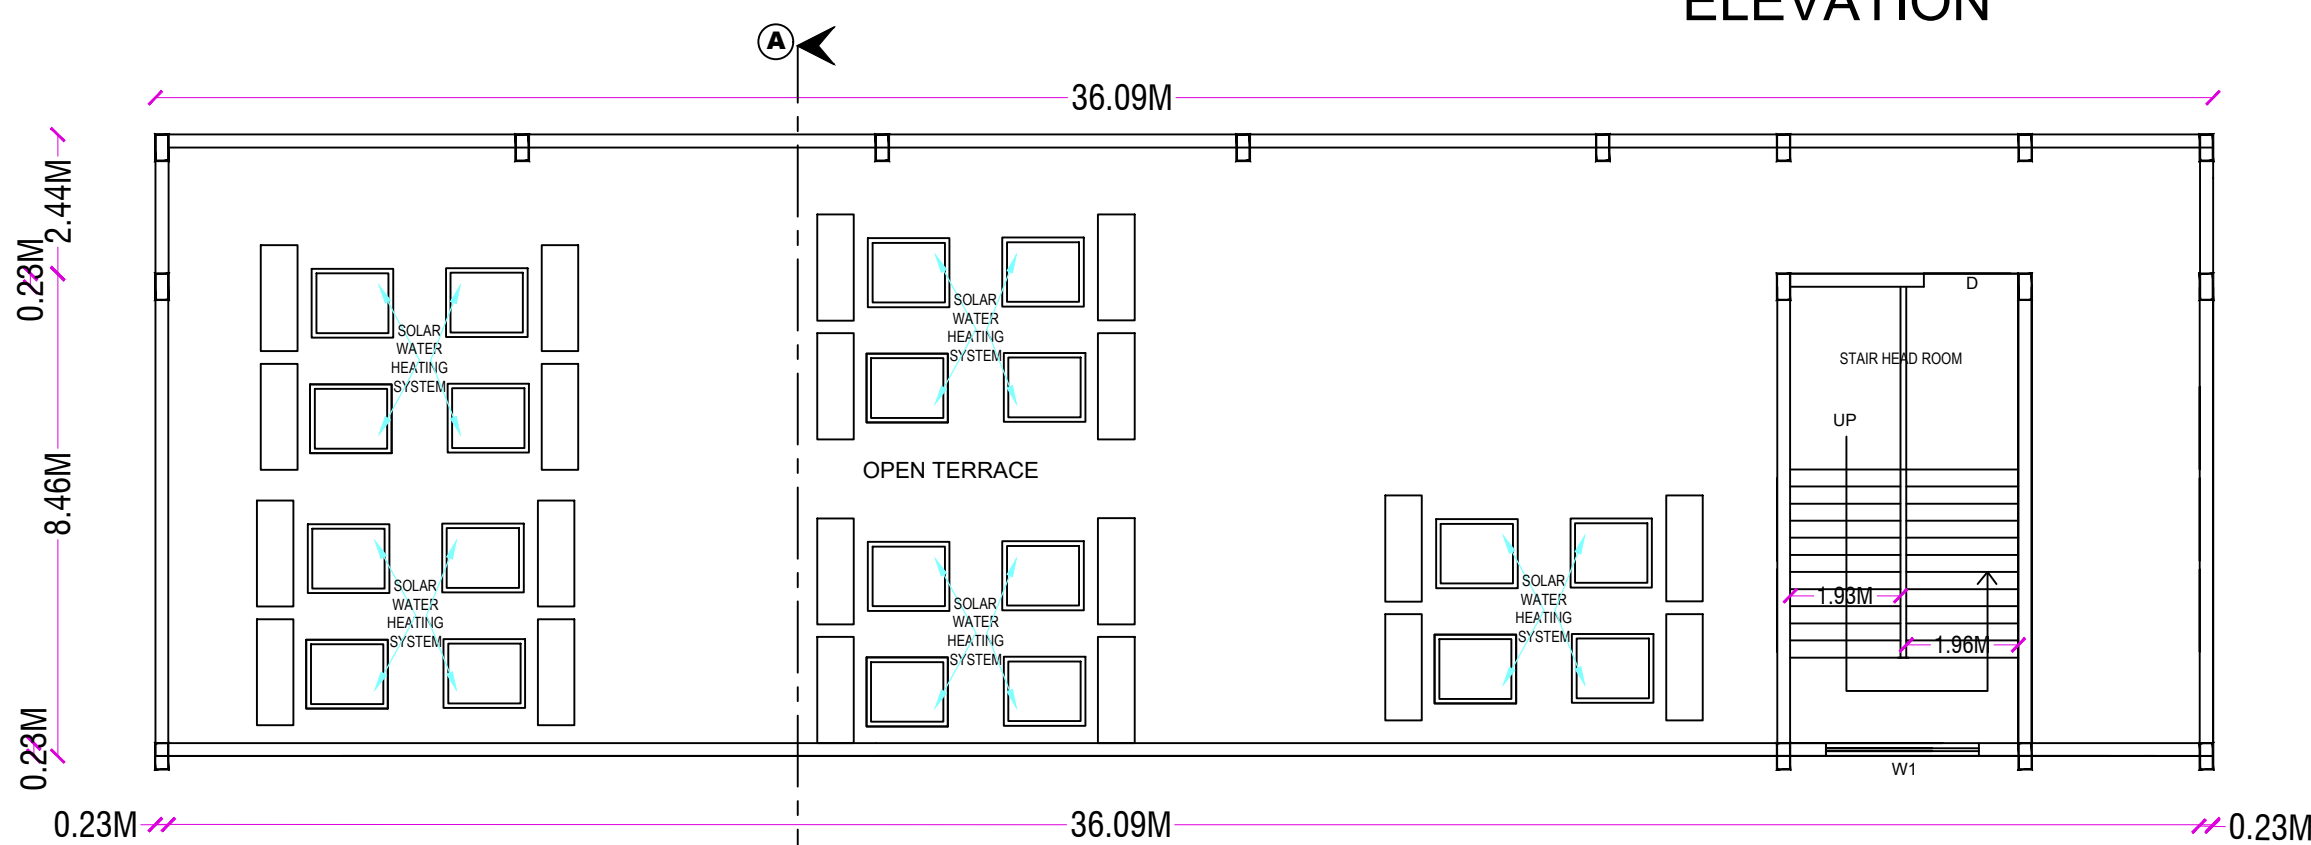


TERRACE FLOOR PLAN

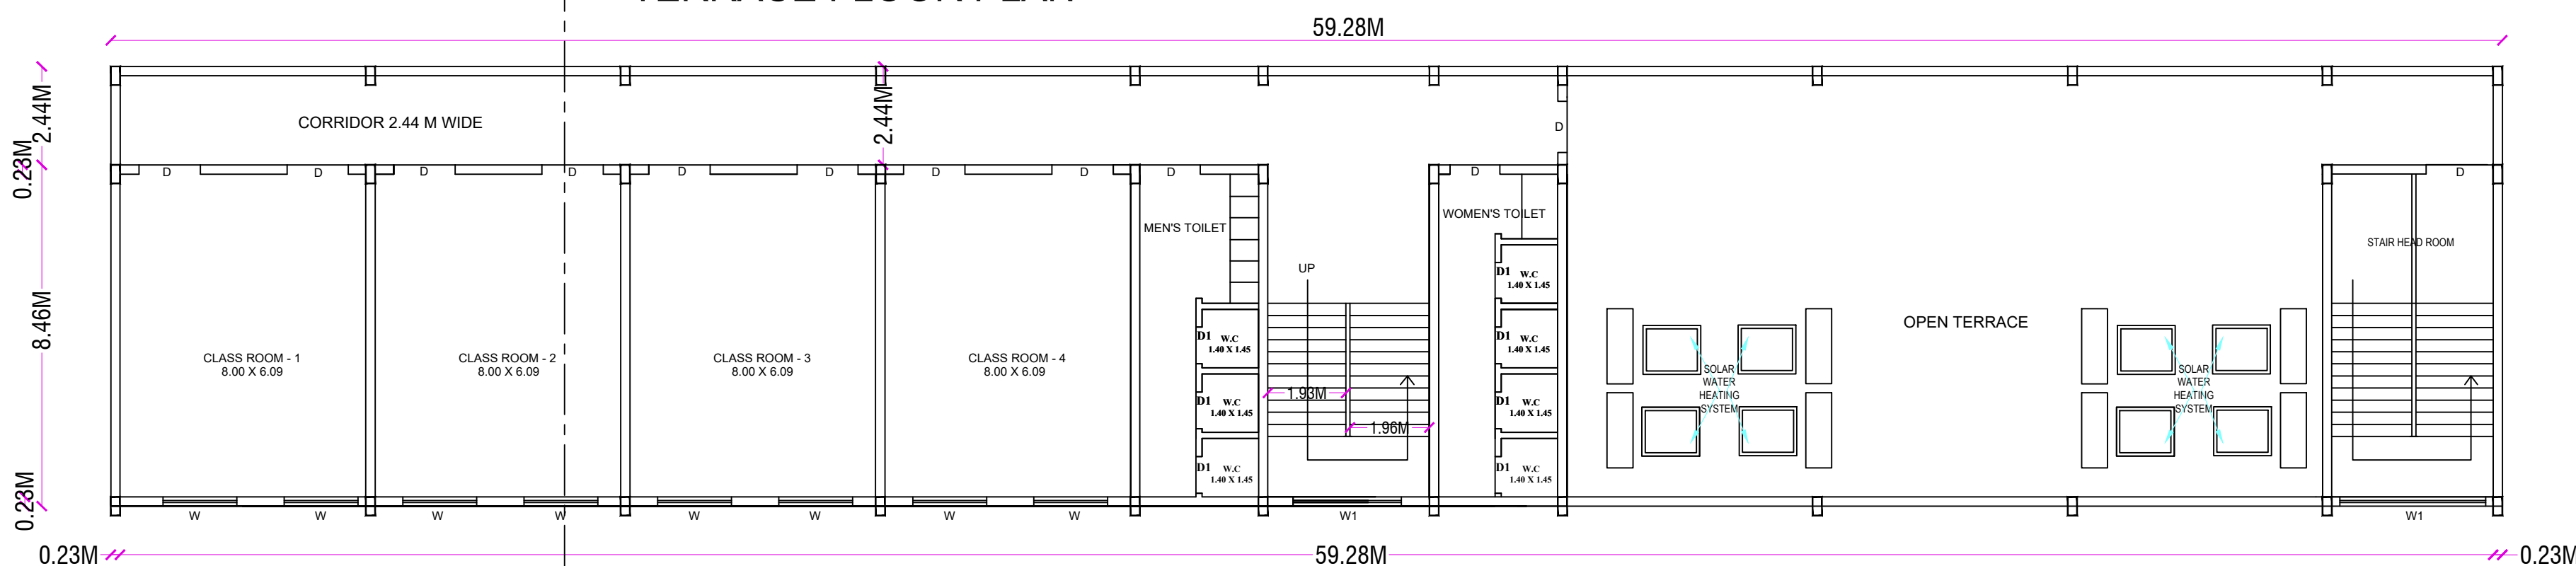


FIRST FLOOR PLAN

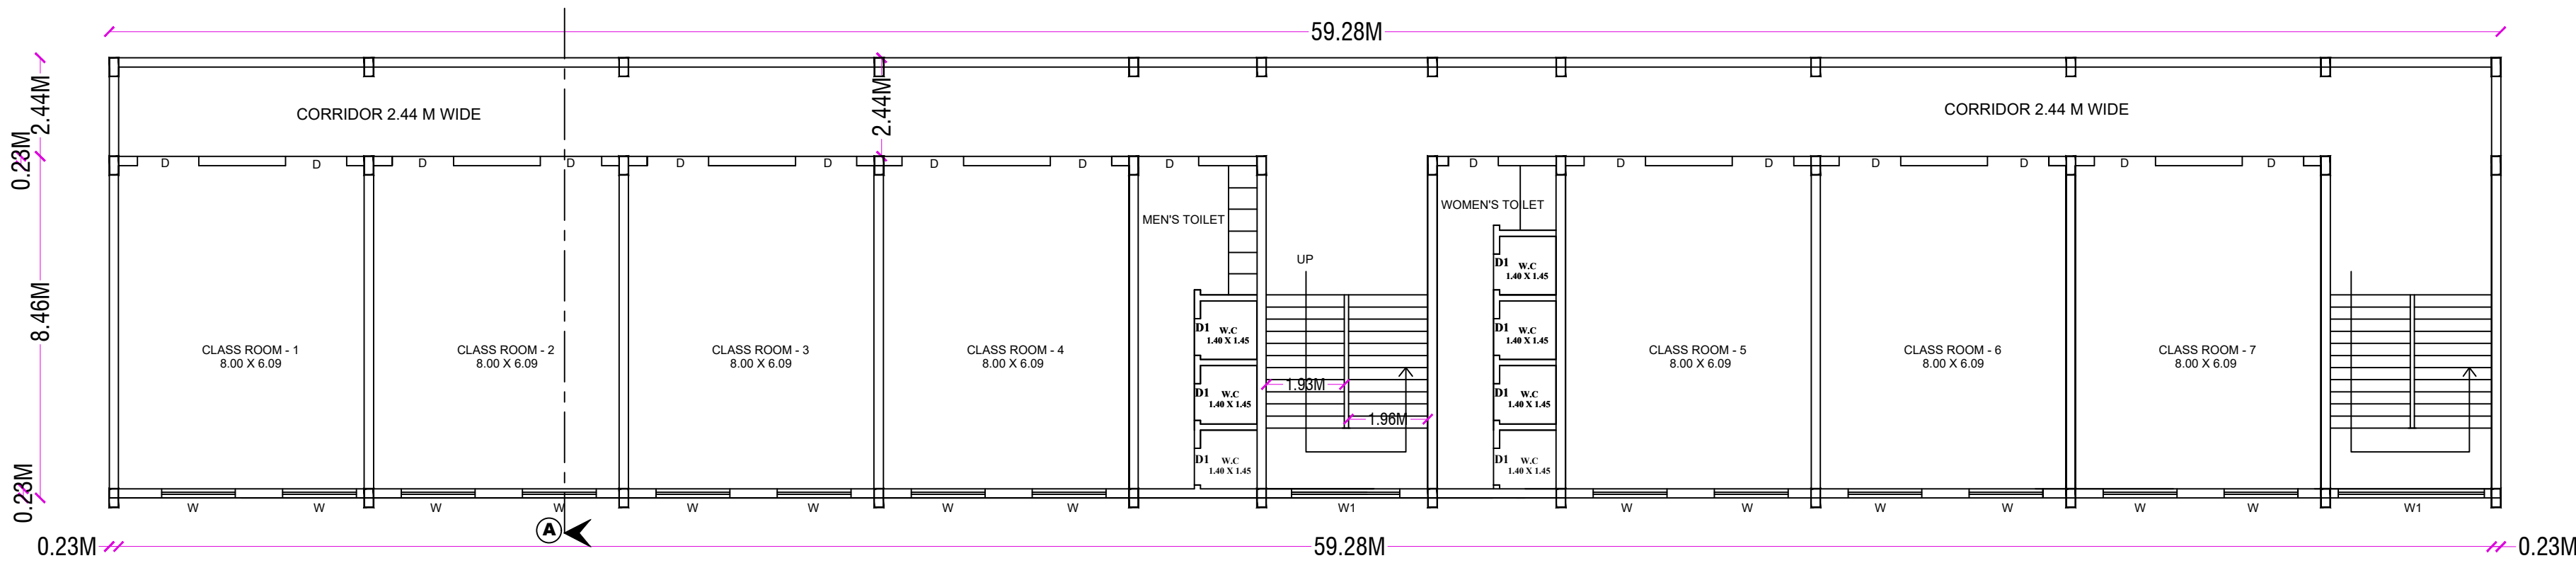

GROUND FLOOR PLAN
BLOCK -1 (PROPOSED BUILDING)

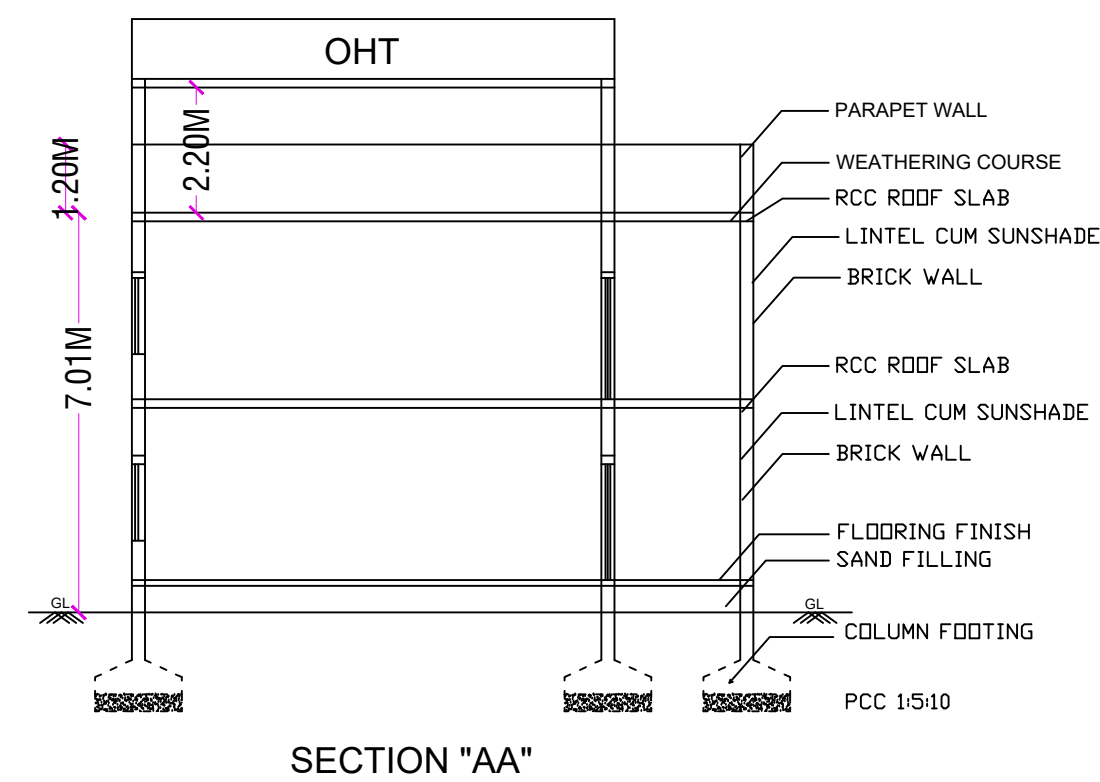


SECTION "AA"

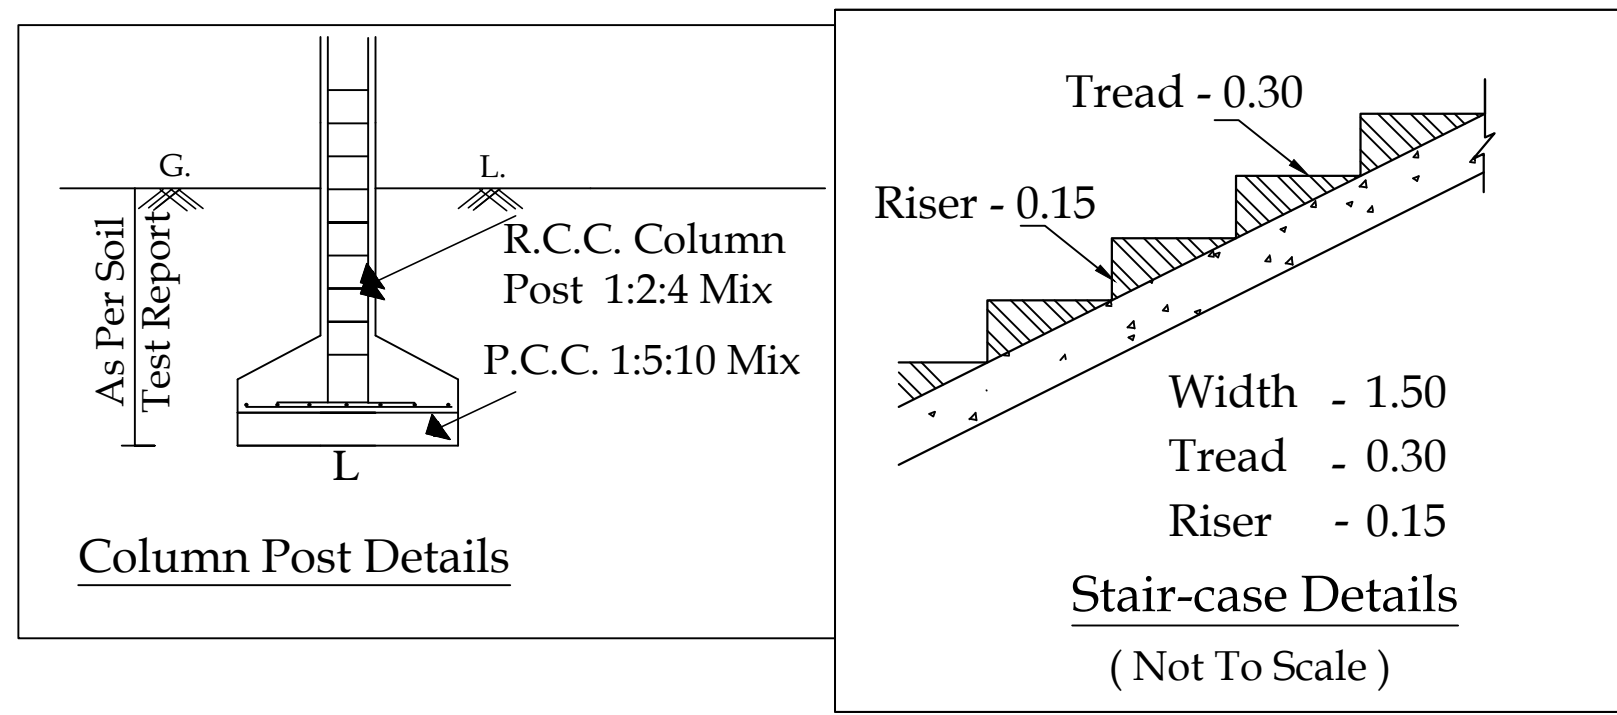



Column Post Details

Stair-case Details

(Not To Scale)



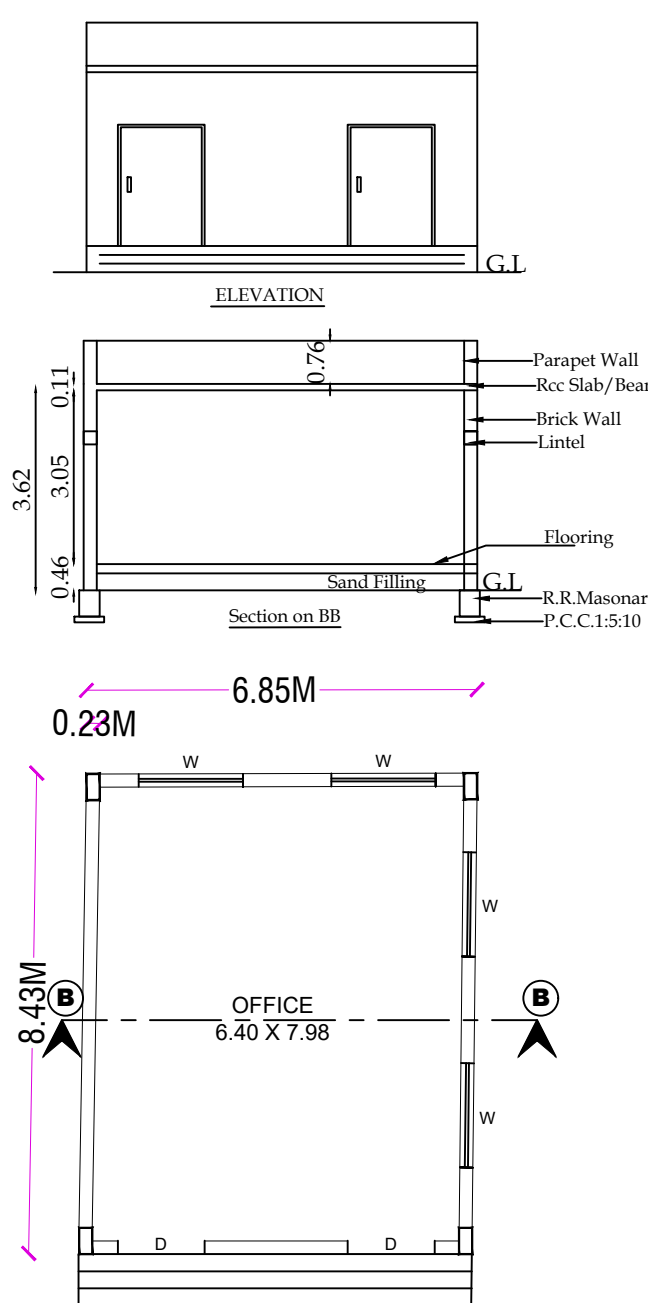


GROUND FLOOR PLAN
BLOCK -2 (EXISTING BUILDING)

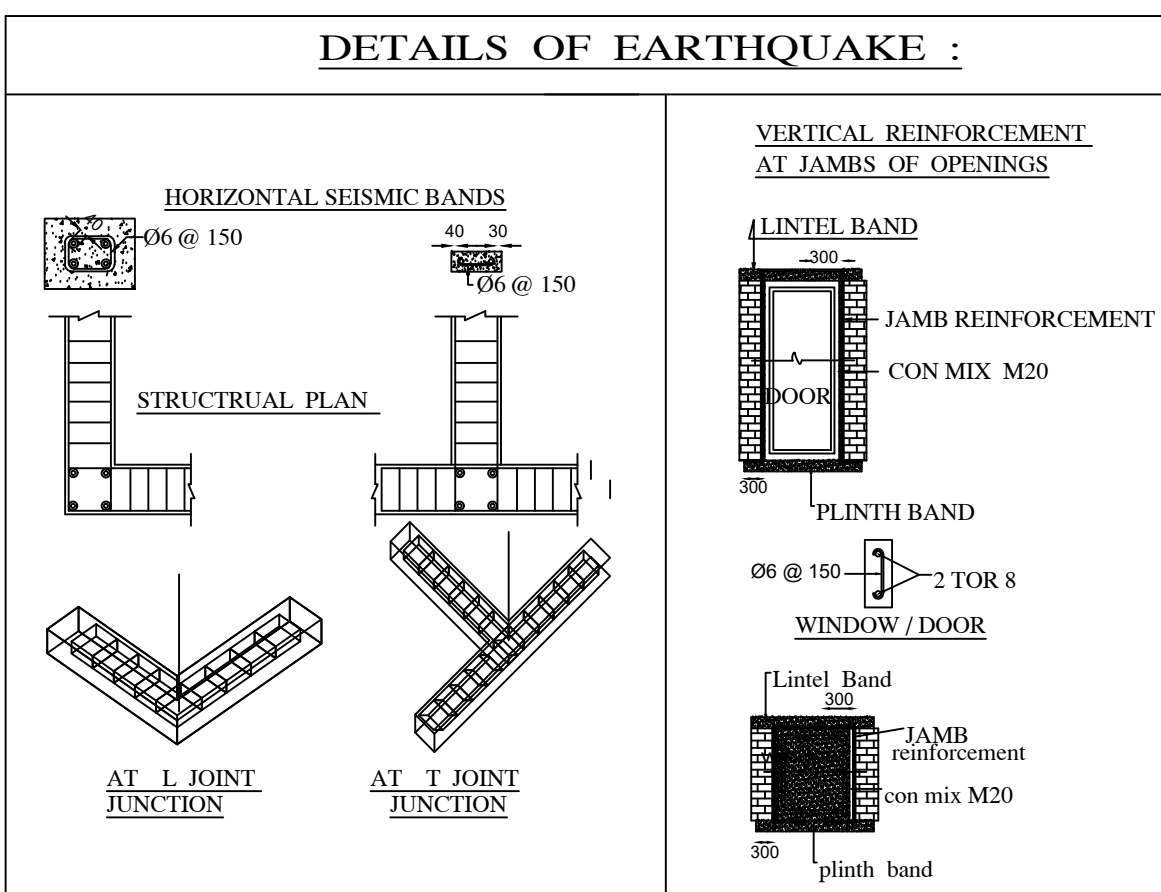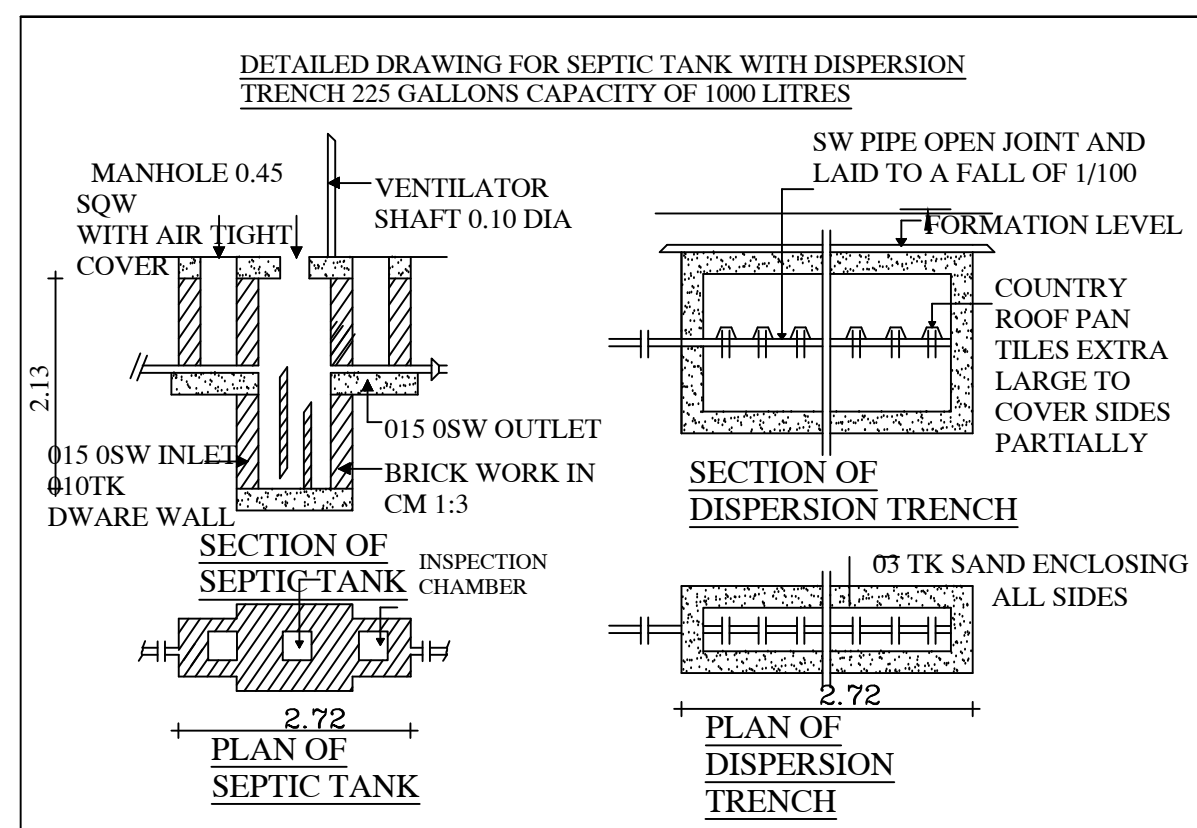

JOINERY DETAILS:-

SYM	JOINERY DETAILS	SIZE IN METER
RS	ROLLING SHUTTER	2.44 X 2.44
DD	DOOR	1.22 X 2.13
D	DOOR	1.22 X 2.13
D1	DOOR	0.76 X 2.13
W	WINDOW	1.20 X 1.50
W1	WINDOW	1.83 X 1.65
V	VENTILATOR	0.91 X 0.91

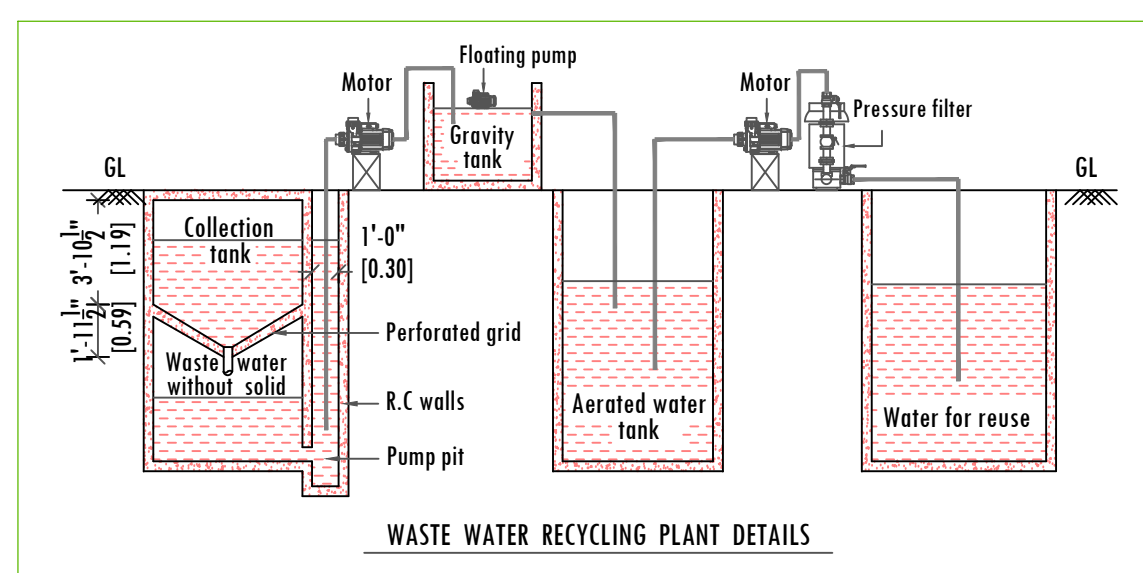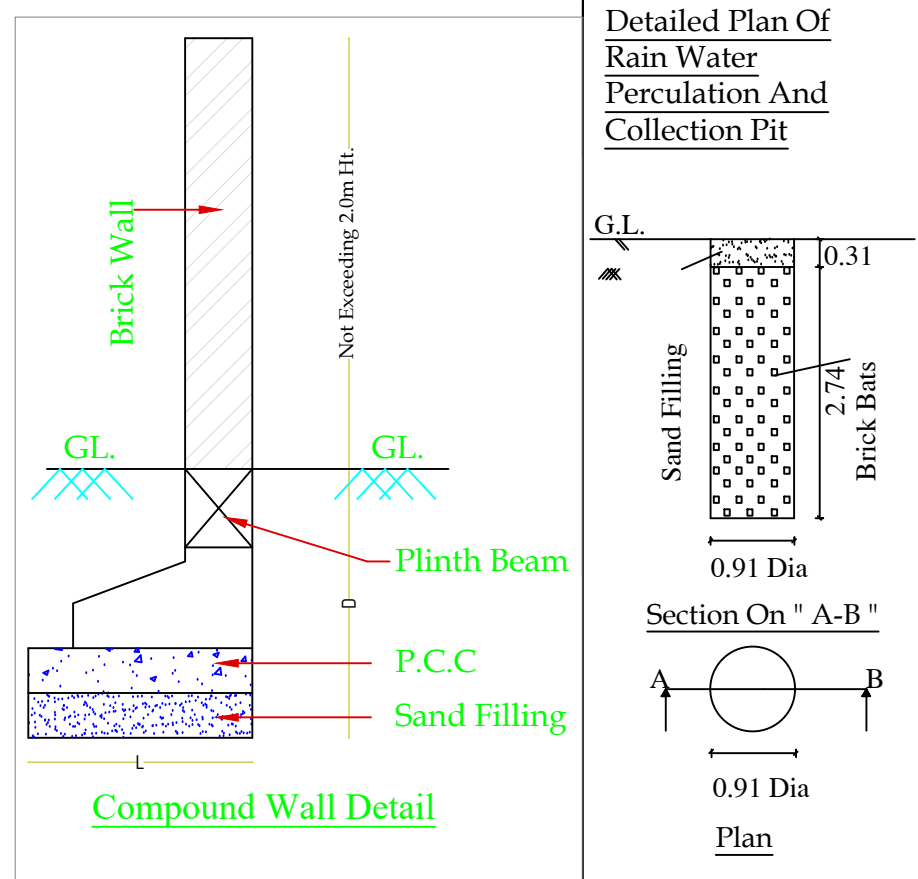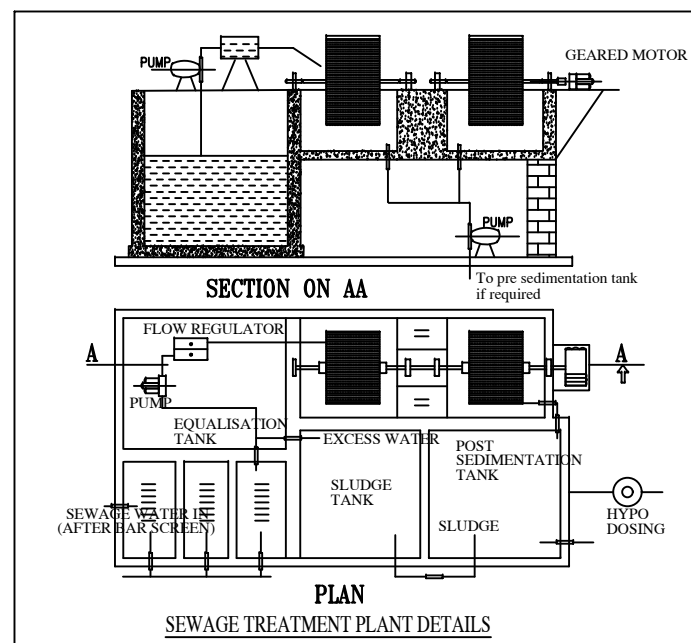

SCALE - 1:100 SHEET.NO: 1/2

PLAN SHOWING THE EXISTING AND PROPOSED CONSTRUCTION OF RCC ROOF BUILDING OF PRIMARY SCHOOL BUILDING IN S.F.NO: 196/2A1 & 197/2A1 AT SEERAPALAYAM VILLAGE AND PANCHAYAT, MADUKKARAI TALUK, COIMBATORE DISTRICT.

PROPOSED AREA DETAILS			
AREA OF THE SITE IN DOCUMENT = 4607.00 SQ.M			
AREA OF THE SITE IN PATTI = 4607.00 SQ.M			
AREA OF THE SITE AS PER SITE = 4612.45 SQ.M			
OSR AREA (10% OF LAND AREA) = 471.84 SQ.M (1 to 4) = 10.24%			
PARTICULARS	FSI AREA IN Sq.Mt	NON FSI AREA IN Sq.Mt	TOTAL BUILDUP AREA IN Sq.Mt

BLOCK-1 (SCHOOL BUILDING)			
GROUND FLOOR (PROPOSED BUILDING)	646.18	-	646.18
FIRST FLOOR (PROPOSED BUILDING)	393.47	-	393.47
TERRACE FLOOR (PROPOSED BUILDING)	-	51.08	51.08
BLOCK-1 (SCHOOL BUILDING)			
GROUND FLOOR (EXISTING BUILDING)	57.94	-	57.94
TOTAL	1097.59	51.08	1148.67
FLOOR SPACE INDEX		1097.59 / 4607.00 = 0.24	







- NOTES
1. ALL DIMENSIONS ARE IN METER.
 2. ALL ROUND COMPOUND WALL PROVIDED.
 3. LIGHTNING CONDUCTOR PROVIDED IN THE ROOF.
 4. RAINWATER PERCOLATION PITS PROVIDED ALL ROUND SITE.
 5. FIRE DETECTING AND EMERGENCY ALARM PROVIDED.

PARKING DETAILS	REQUIRD	PROVIDED
CYCLE PARKING	29	30
TWO WHEELER PARKING	29	30
CAR PARKING	01	02
LORRY PARKING	03	03

BUILDING HIGHT - 7.70 M	
COLOUR INDEX	
SITE BOUNDARY	
PROPOSED BUILDING	
EXISTING ROAD	
PROPOSED DRIVEWAY	

Applicant

Register Engineer

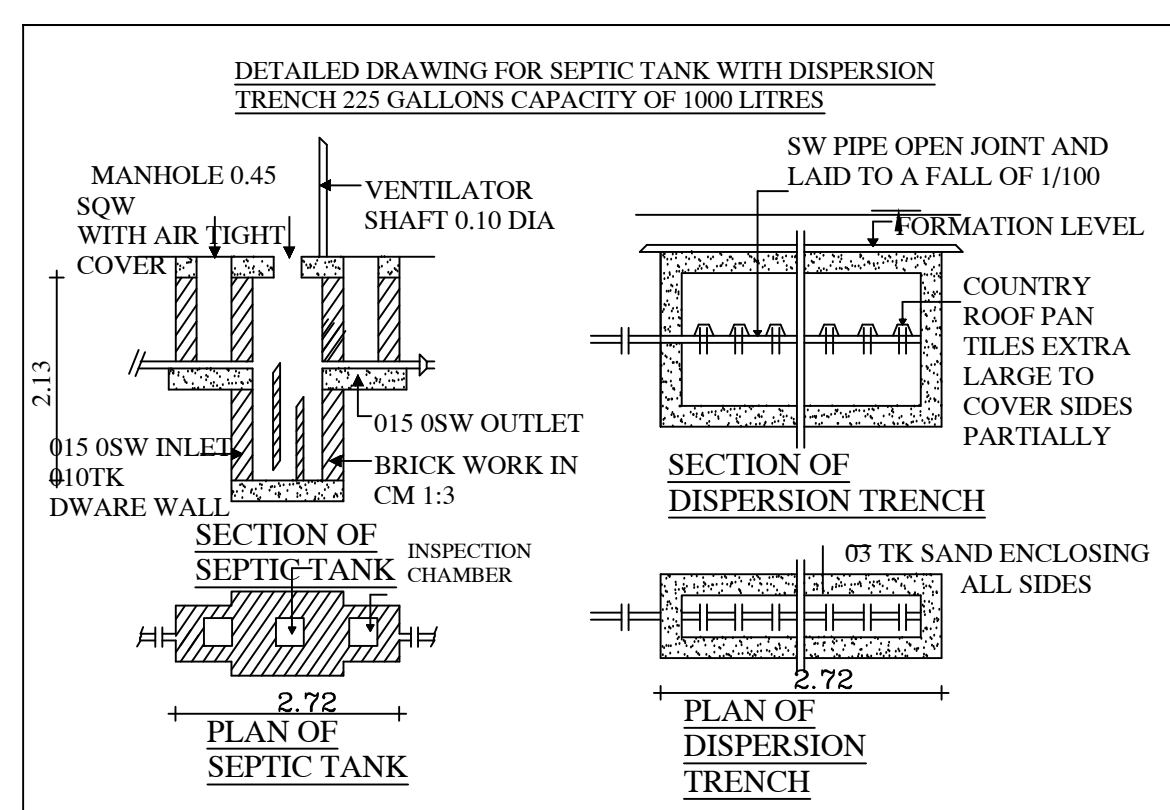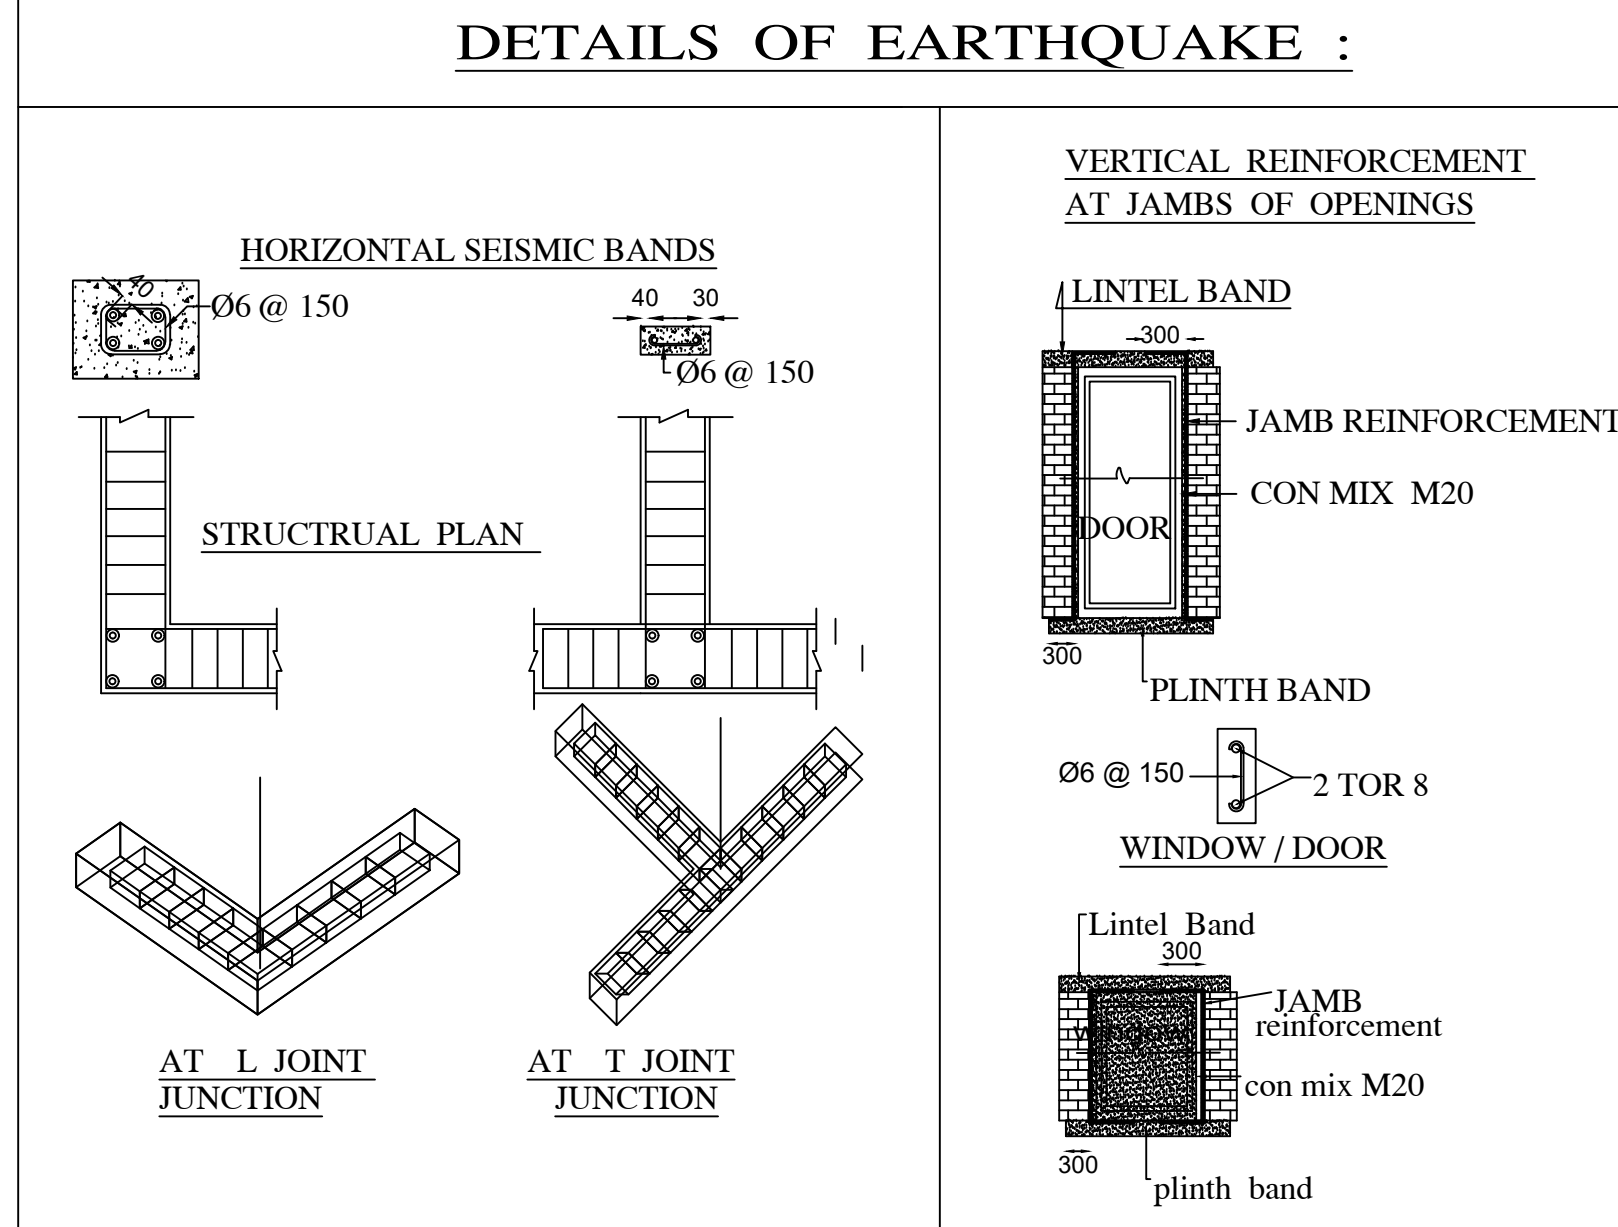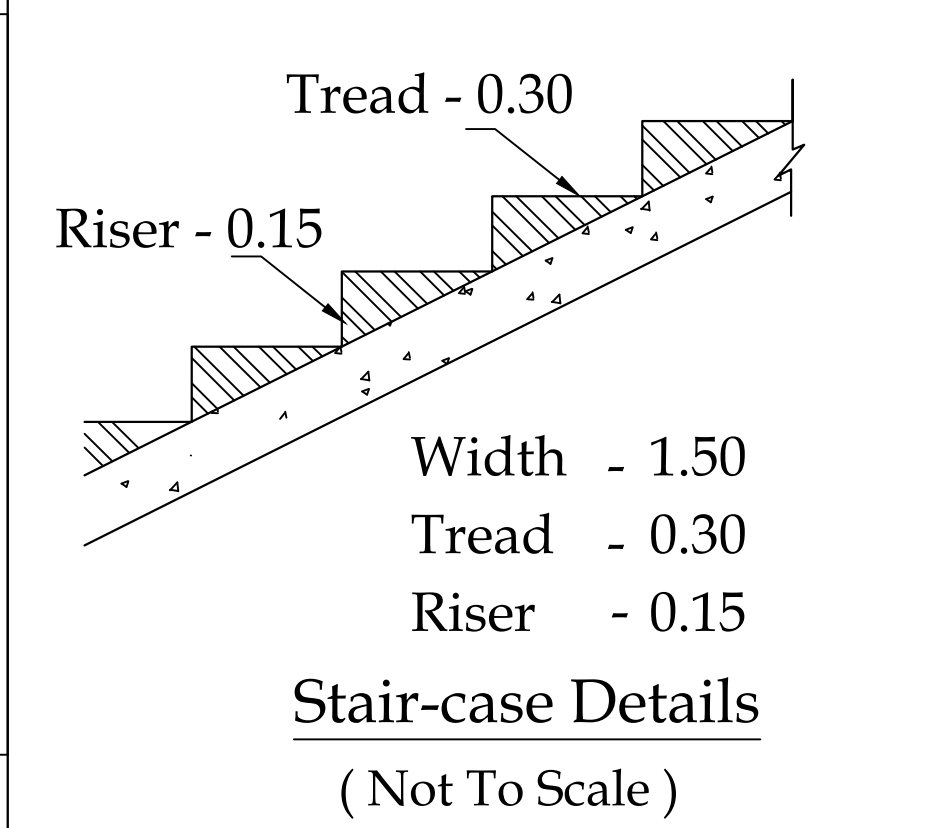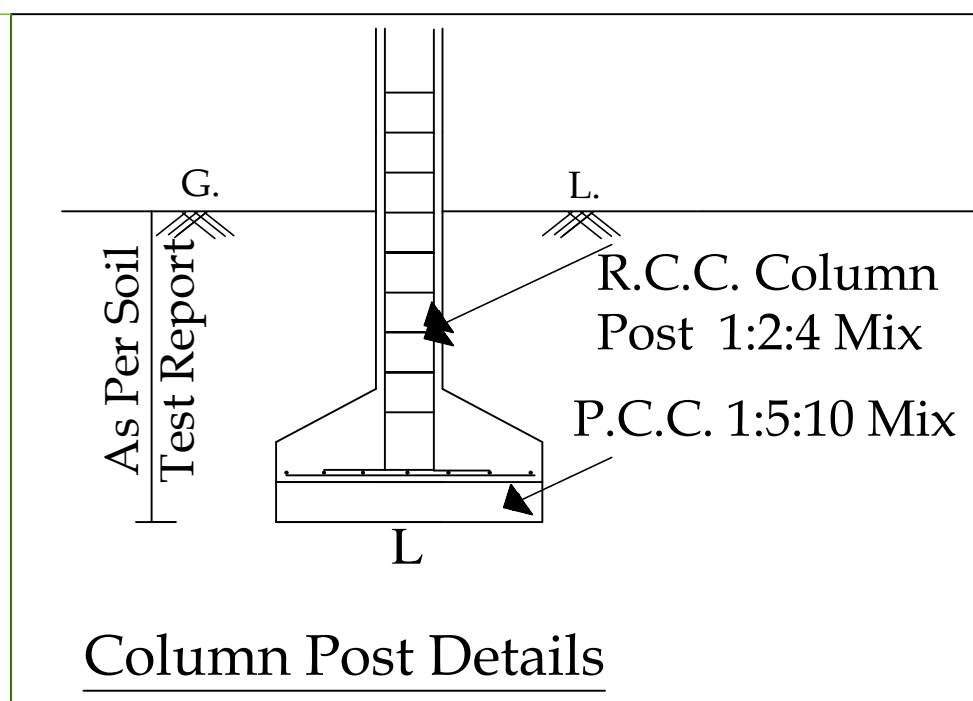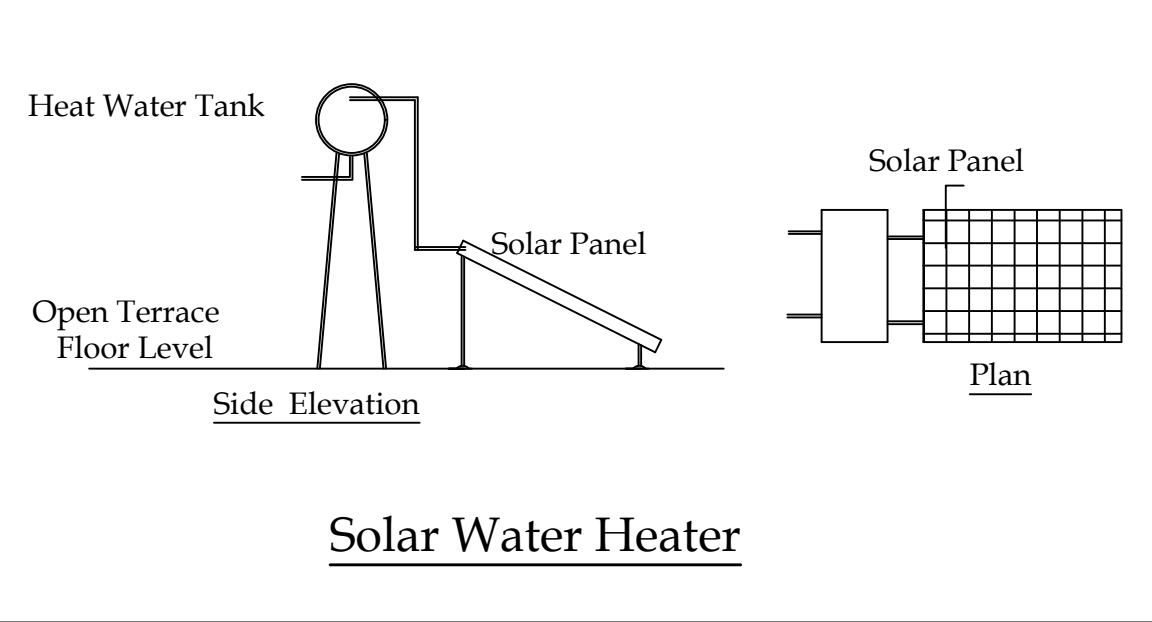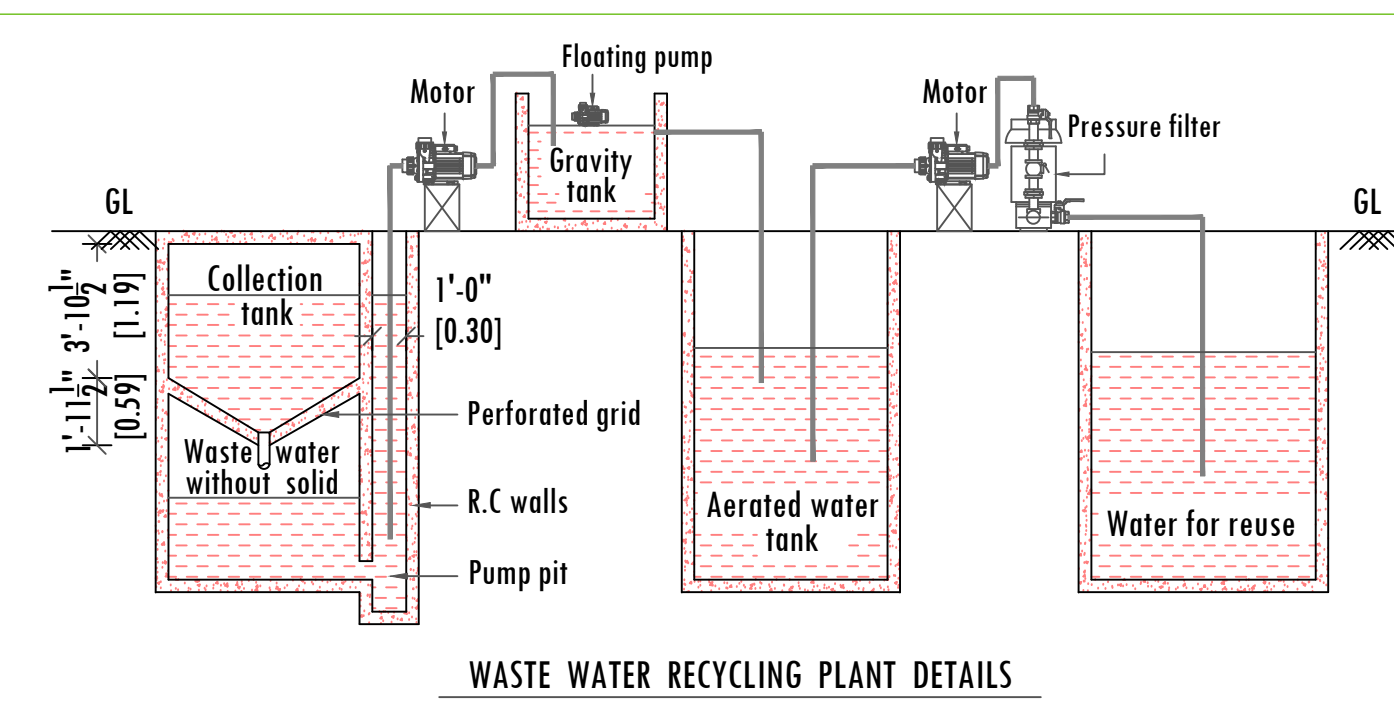

JOINERY DETAILS:-		
SYM	JOINERY DETAILS	SIZE IN METER
RS	ROLLING SHUTTER	2.44 X 2.44
DD	DOOR	1.22 X 2.13
D	DOOR	1.22 X 2.13
D1	DOOR	0.76 X 2.13
W	WINDOW	1.20 X 1.50
W1	WINDOW	1.83 X 1.65
V	VENTILATOR	0.91 X 0.91

SCALE - 1:100 SHEET.NO:2/2
PLAN SHOWING THE EXISTING AND PROPOSED CONSTRUCTION OF RCC ROOF BUILDING OF PRIMARY SCHOOL BUILDING IN S.F.NO: 196/2A1 & 197/2A1 AT SEERAPALAYAM VILLAGE AND PANCHAYAT,MADUKKARAI TALUK,COIMBATORE DISTRICT.

PROPOSED AREA DETAILS			
AREA OF THE SITE IN DOCUMENT		= 4607.00 SQ.M	
AREA OF THE SITE IN PATTI		= 4607.00 SQ.M	
AREA OF THE SITE AS PER SITE		= 4612.45 SQ.M	
OSR AREA (10% OF LAND AREA)		= 471.84 SQ.M(1 to 4) = 10.24%	

PARTICULARS	FSI AREA IN Sq.Mt	NON FSI AREA IN Sq.Mt	TOTAL BUILDUP AREA IN Sq.Mt
BLOCK-1 (SCHOOL BUILDING)			
GROUND FLOOR (PROPOSED BUILDING)	646.18	-	646.18
FIRST FLOOR (PROPOSED BUILDING)	393.47	-	393.47
TERRACE FLOOR (PROPOSED BUILDING)	-	51.08	51.08
BLOCK-1 (SCHOOL BUILDING)			
GROUND FLOOR (EXISTING BUILDING)	57.94	-	57.94
TOTAL	1097.59	51.08	1148.67
FLOOR SPACE INDEX		1097.59 / 4607.00 = 0.24	


- NOTES
- 1.ALL DIMENSIONS ARE IN METER.
 - 2.ALL ROUND COMPOUND WALL PROVIDED.
 - 3.LIGHTNING CONDUCTOR PROVIDED IN THE ROOF.
 - 4.RAINWATER PERCOLATION PITS PROVIDED ALL ROUND SITE.
 - 5.FIRE DETECTING AND EMERGENCY ALARAM PROVIDED.

PARKING DETAILS	REQUIRD	PROVIDED
CYCLE PARKING	108	110
TWO WHEELER PARKING	11	12
CAR PARKING	02	02

BUILDING HIGHT - 7.70 M	
COLOUR INDEX	
SITE BOUNDARY	
PROPOSED BUILDING	
EXISTING ROAD	
PROPOSED DRIVEWAY	

Applicant

Register Engineer

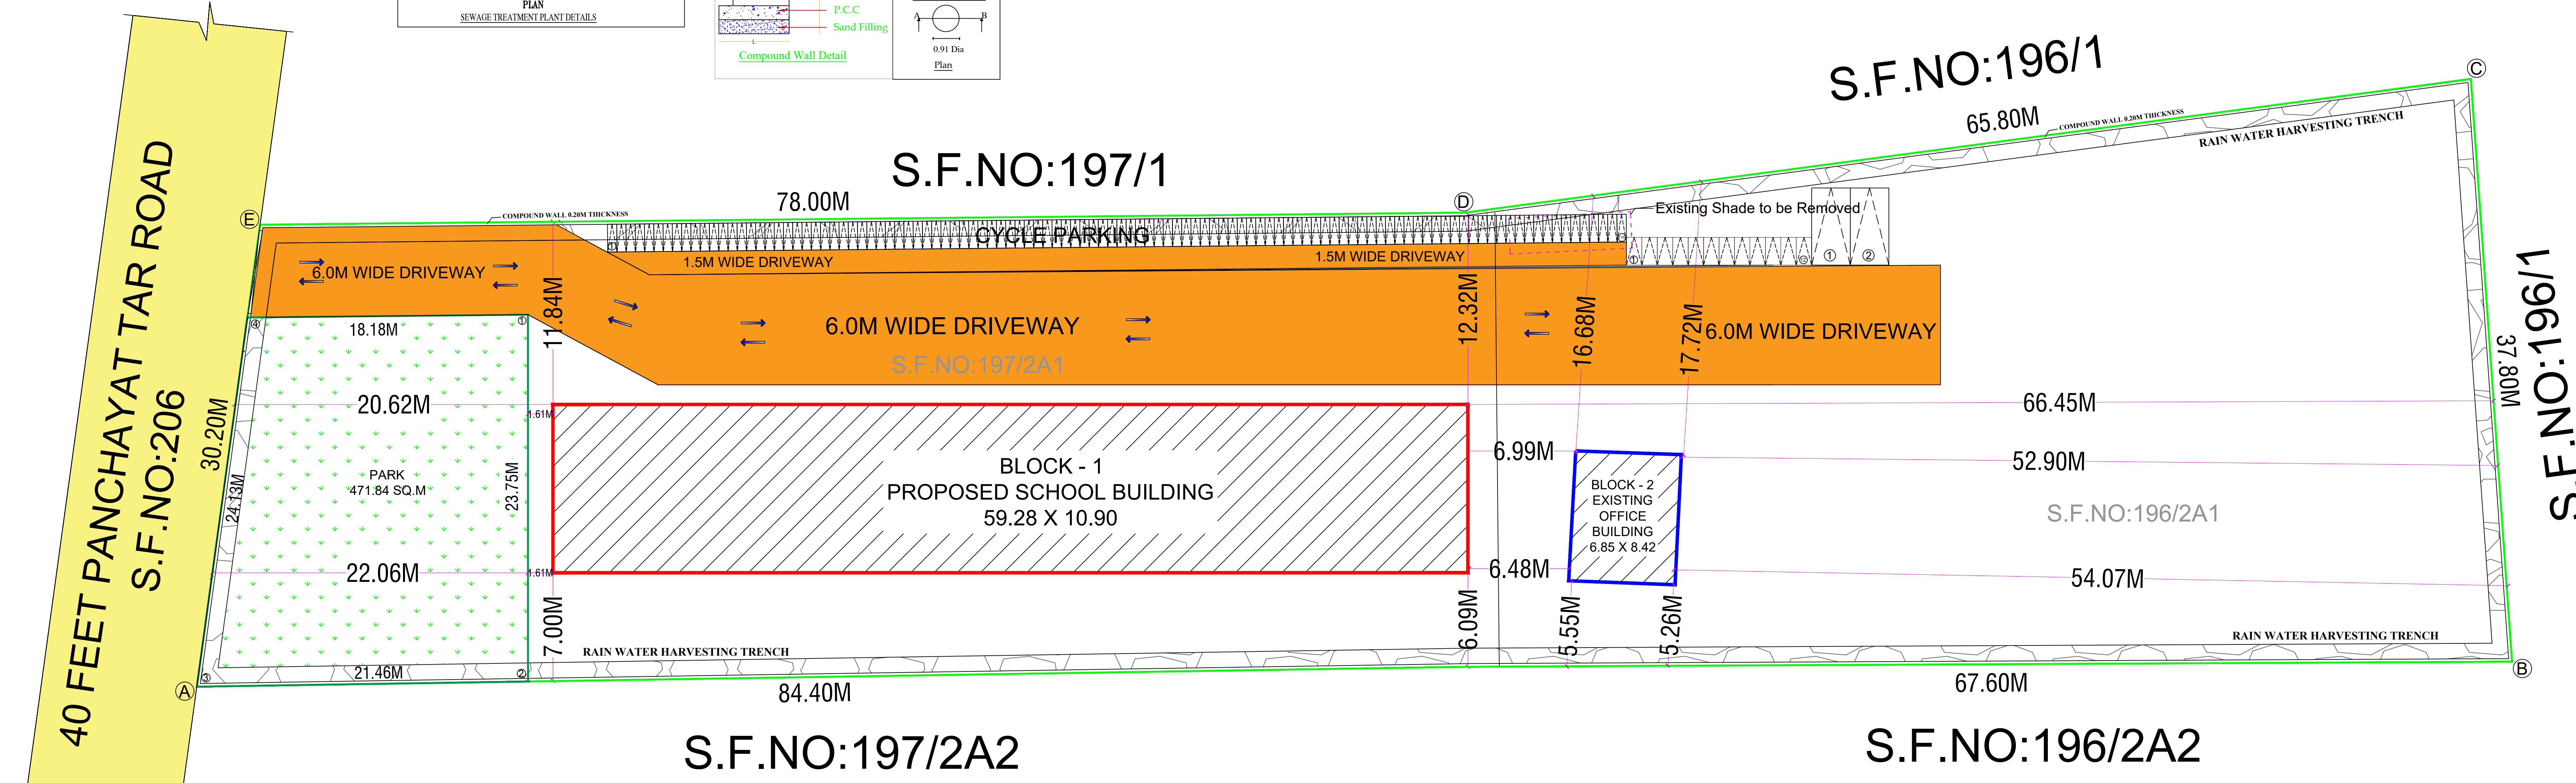

Signature Not Verified