


PLAN OF PROPOSED CONSTRUCTION OF RCC ROOF GROUND FLOOR RESIDENTIAL BUILDING IN
R.S NO.100/9A,NEW SURVEY NO.100/9A1A1,SUB DIVISION R.S NO.100/18,PLOT NO.66 AT PIDARI STREET,
MANNARGUDI VILLAGE, KATTUMANNARKOIL & TOWN PANCHAYAT,KATTUMANNARKOIL TALUK,CUDDALORE DISTRICT.

OWNER:Mr.J.ARPUTHARAJ. S/O JOHNSON.

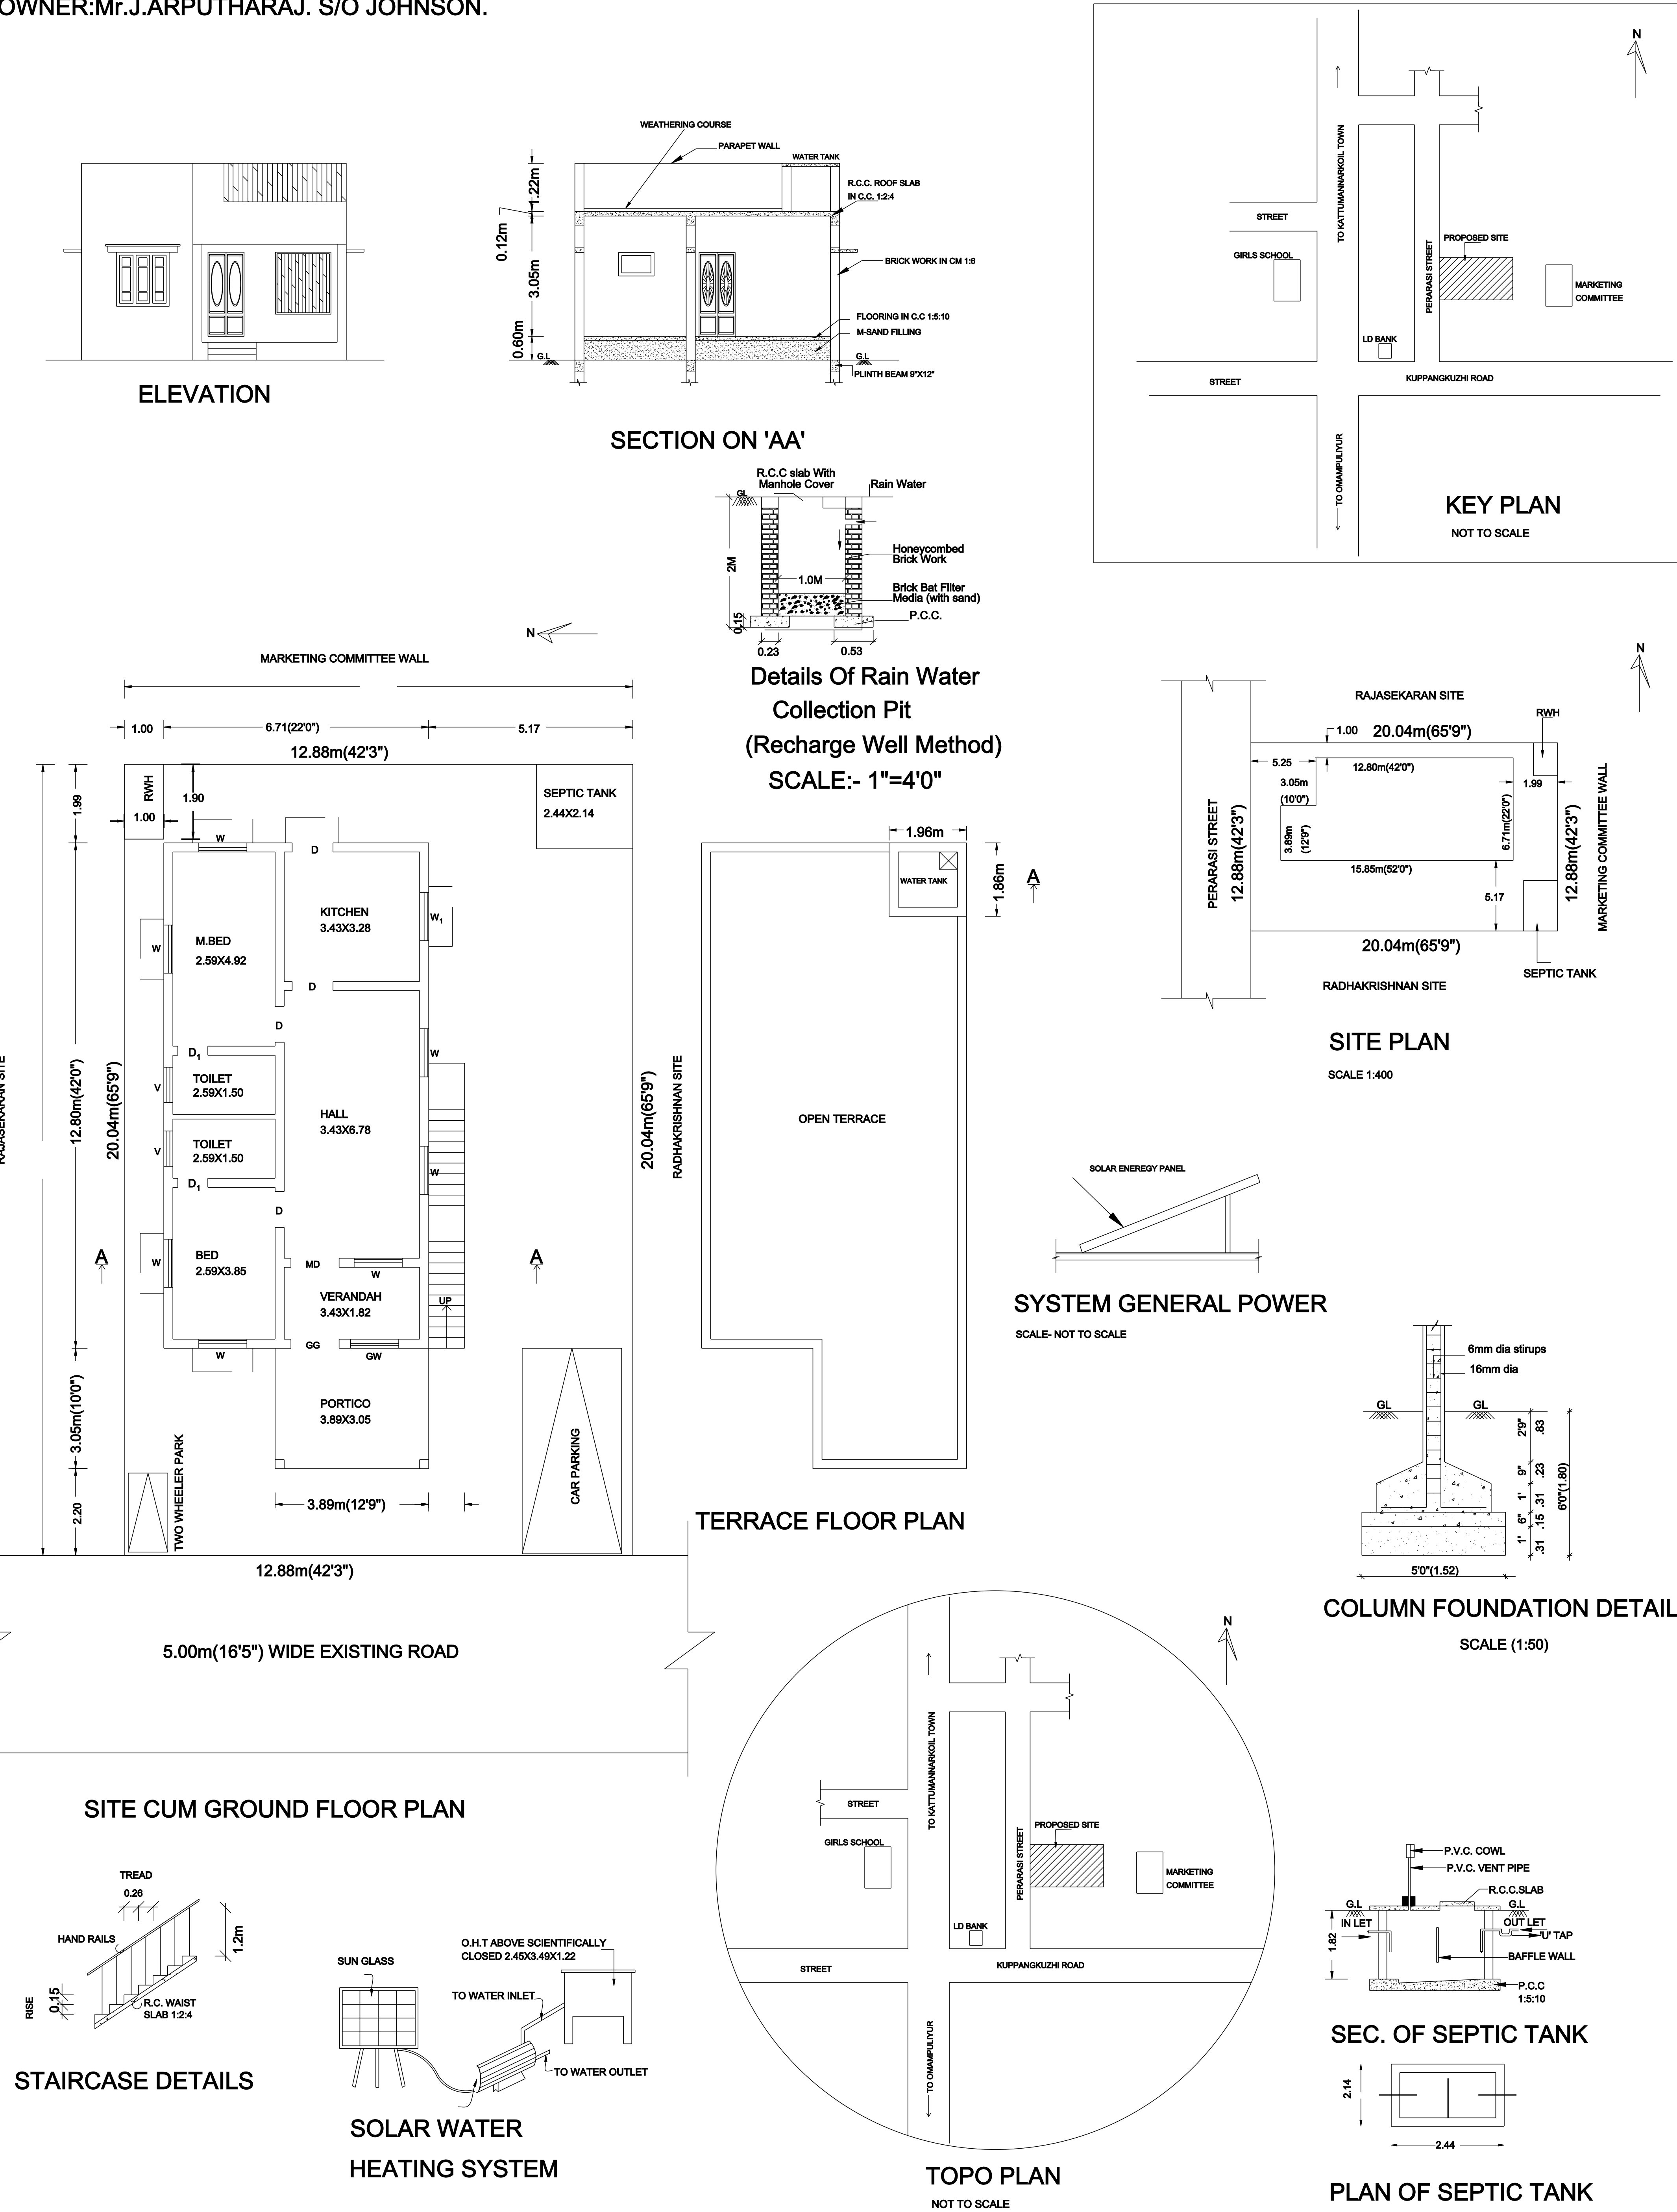

SCALE - 1:100		
ALL DIMENSIONS AREA IN METER		
AREA STATEMENT	AREA IN Sq.ft	AREA IN Sq.m
SITE EXTENT AS PER DOCUMENT	2778.00	258.08
SITE EXTENT AS PER FMB	2882.60	267.80
SITE EXTENT AS PER PATTA	2777.11	258.00
PLINTH AREA:PROPOSED GROUND FLOOR	1052.17	97.75
BUILT UP AREA	1122.90	104.32
CARPET AREA:PROPOSED GROUND FLOOR	823.77	76.53
OPEN AREA	1724.93	160.25

FSI: 0.38		P.C: 37.89%
SCHEDULE OF JOINERY		
TYPE	DESCRIPTION	SIZE IN M
MD	MAIN DOOR	1.22 X 2.13
D	DOOR	0.91 X 2.13
D1	DOOR	0.76 X 2.13
W	WINDOW	1.22 X 1.37
W1	WINDOW	1.22 X 0.90
V	VENTILATOR	0.90 X 0.60

COLOUR CODE :	STAIR DETAILS
BUILDING	WIDTH - 3'0"(0.91)
ROAD	TREAD - 10.25"(0.26)
BOUNDARY	RISE - 6"(0.15)

OWNER / APPLICANT : 

REGISTERED ENGINEER


E. A. GANAPATHY DCE, I.E.C. Engg.
DTCP - Registered Engineer Grade - III
Reg.No : RE / Gr. III / 005 / 2022
Chartered Engineer (M - 110749 / 15),
Kattumannarkoil,
Mobile : 9443576912

OFFICE USE