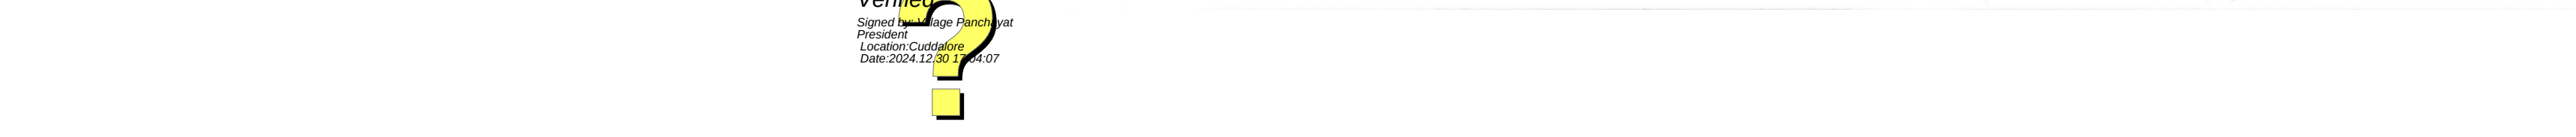
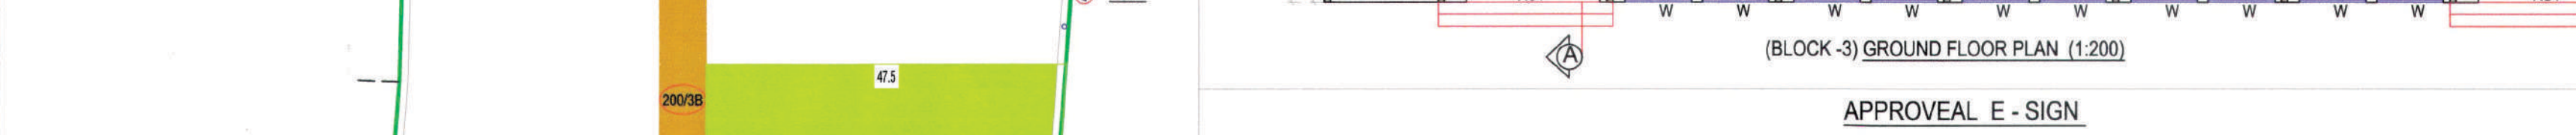
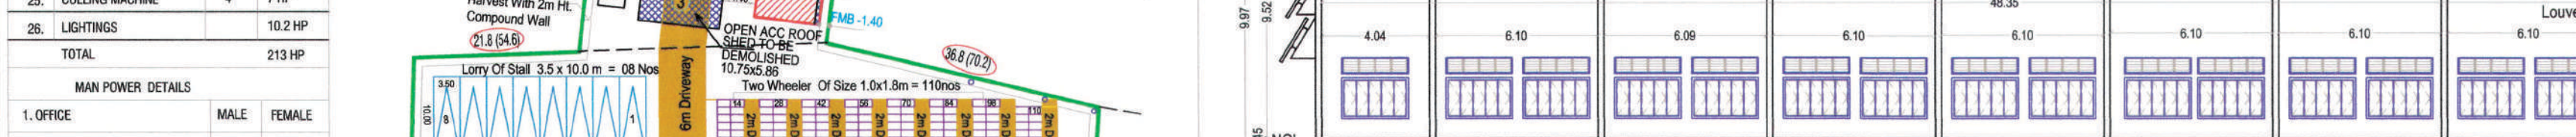
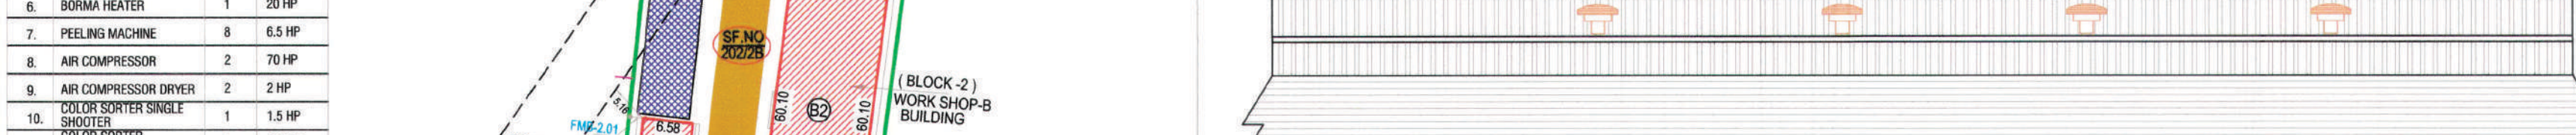
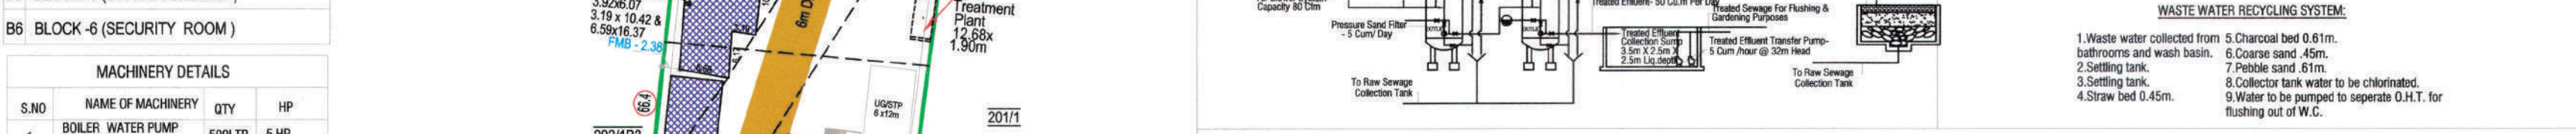
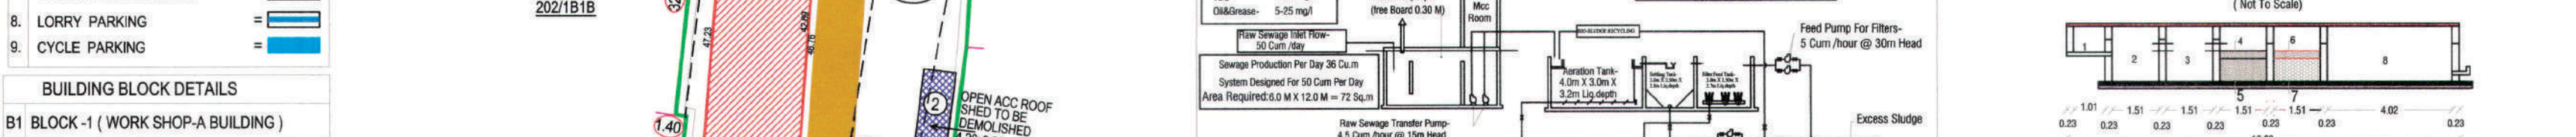
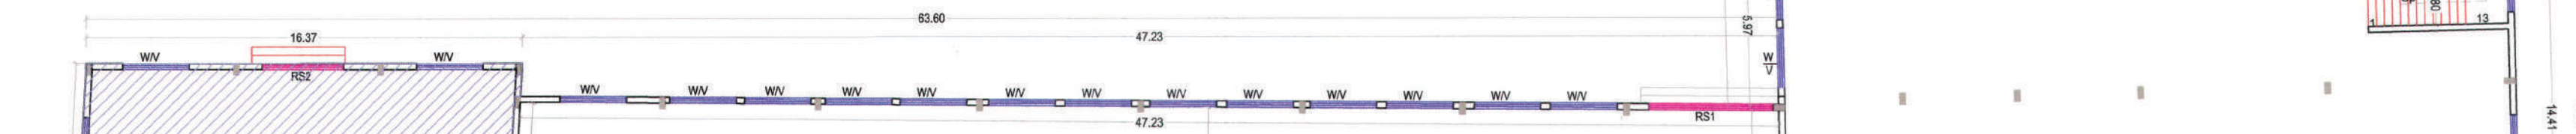
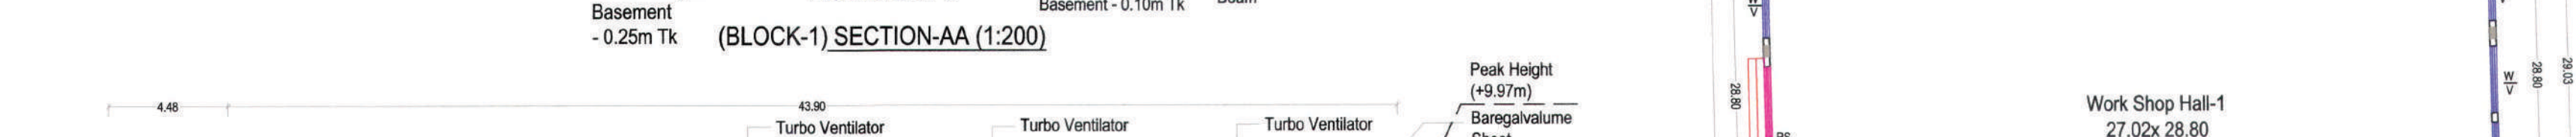
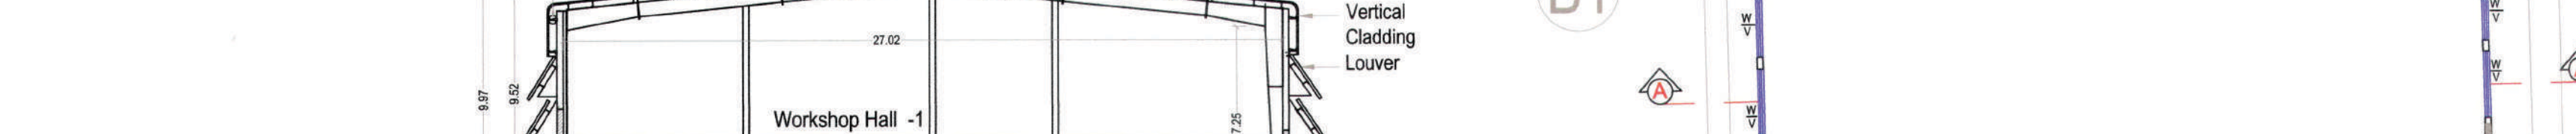
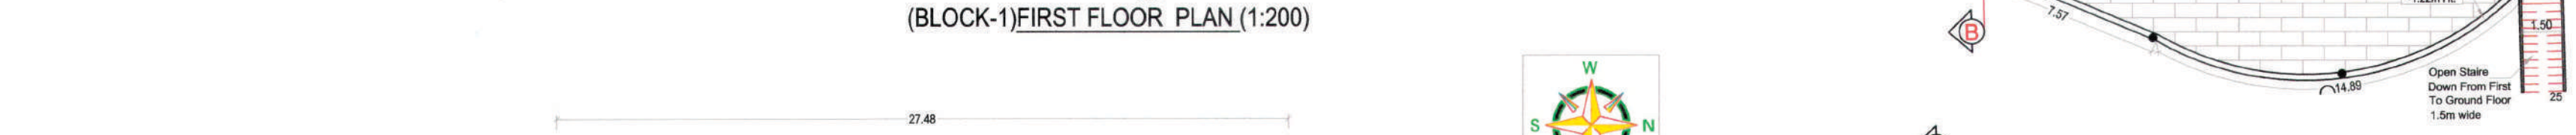
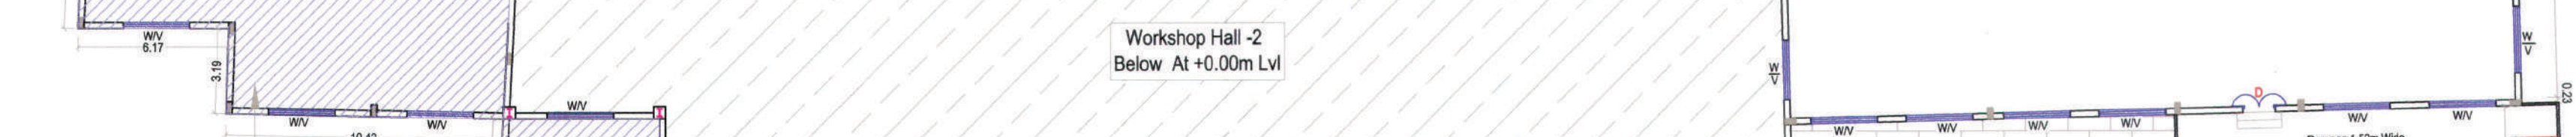
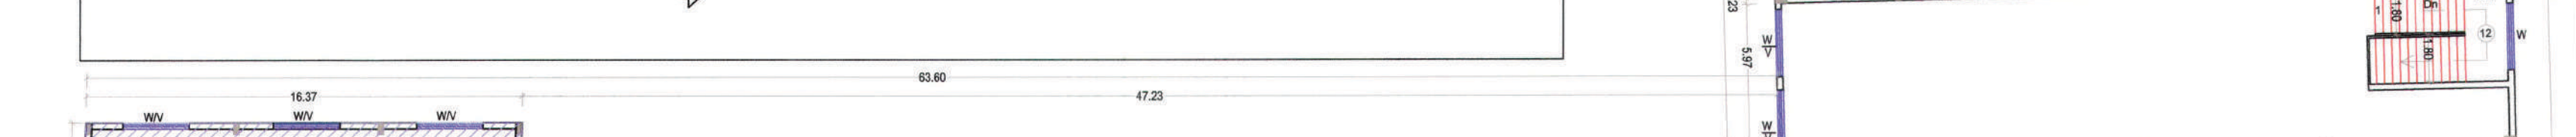
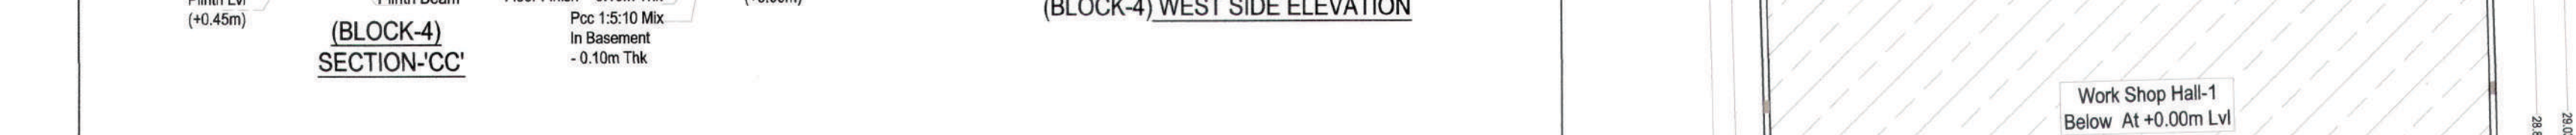
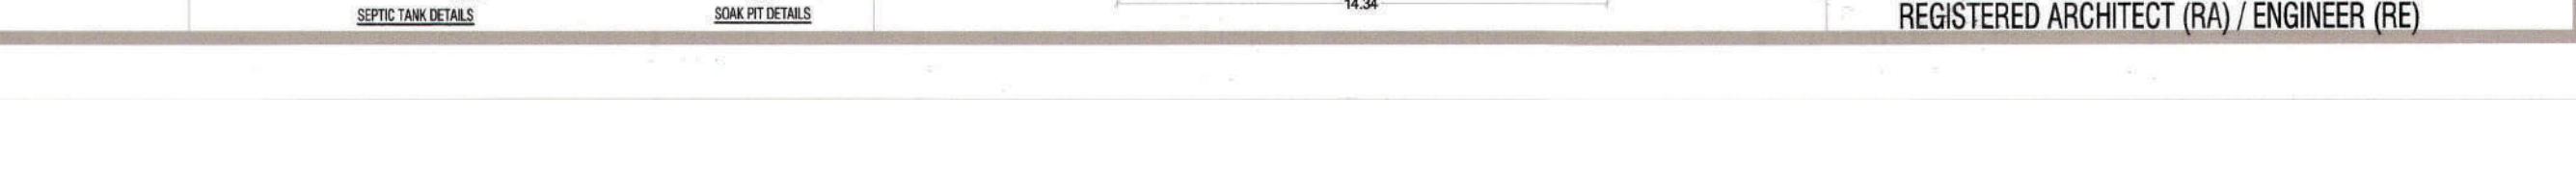
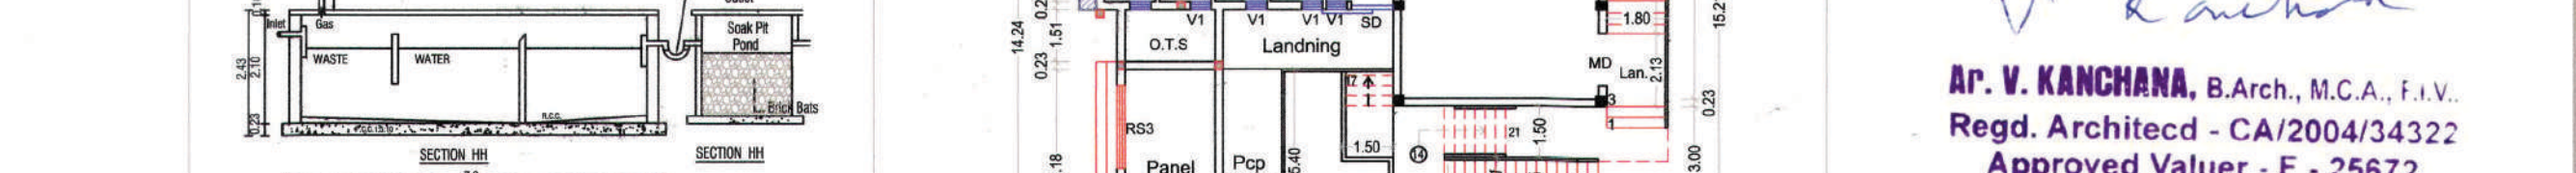
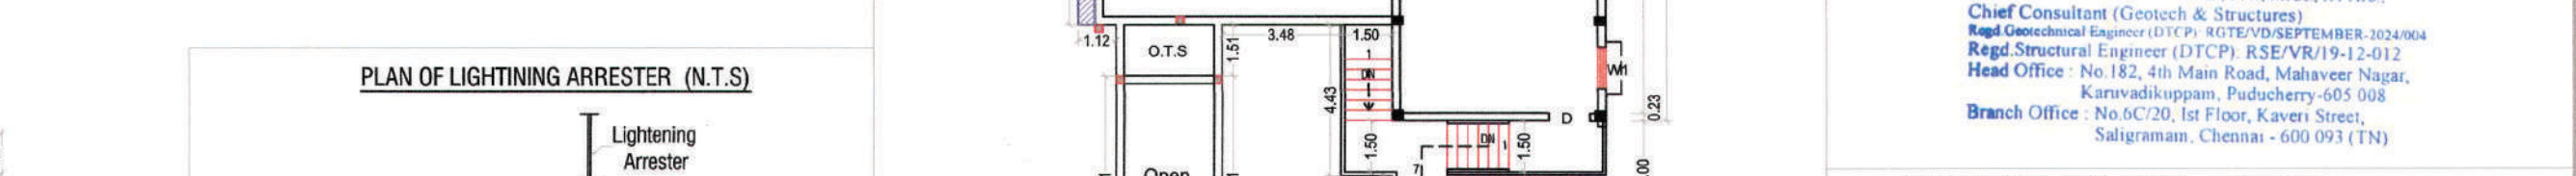
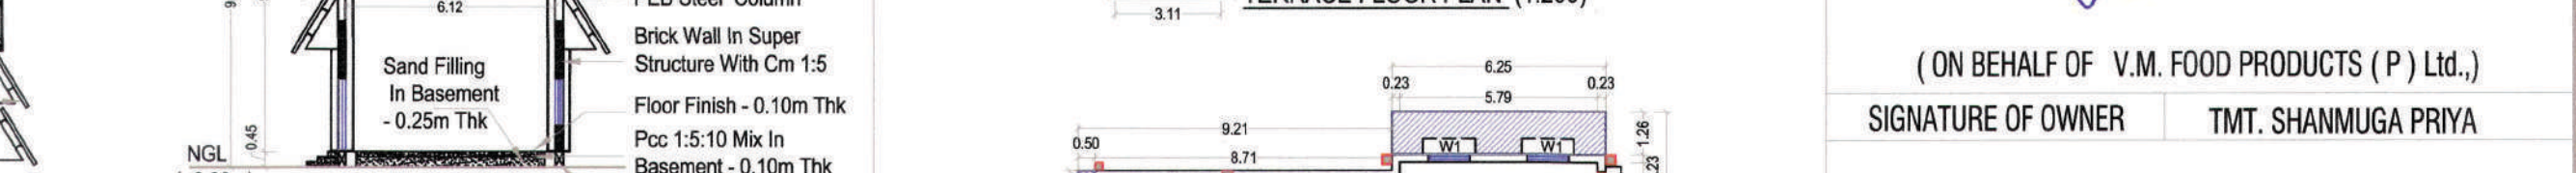
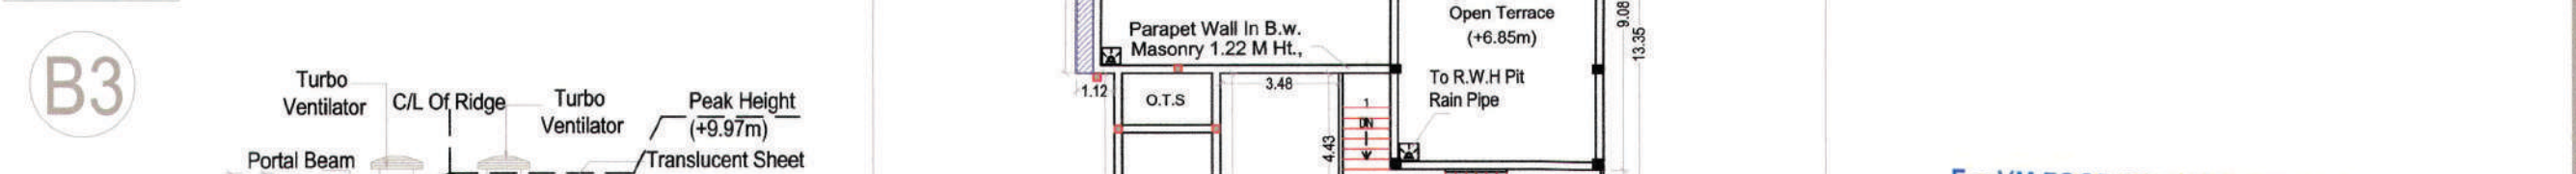
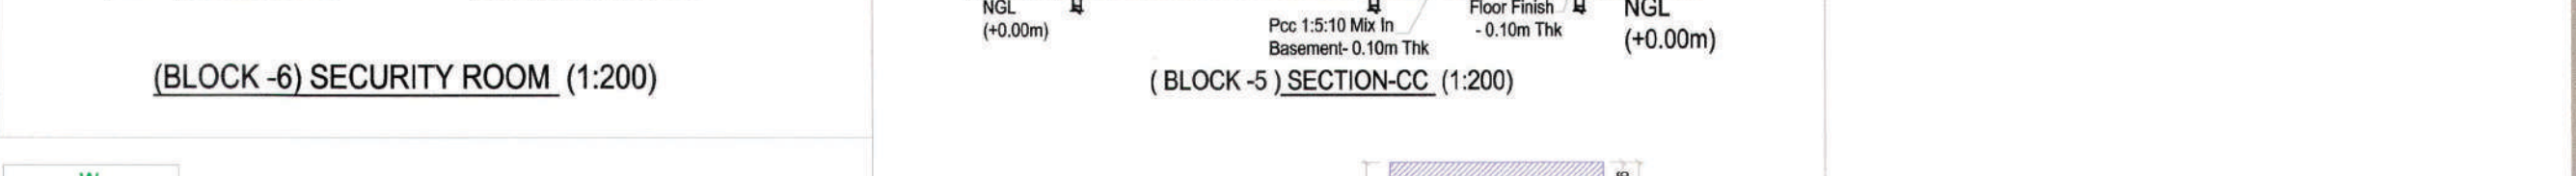
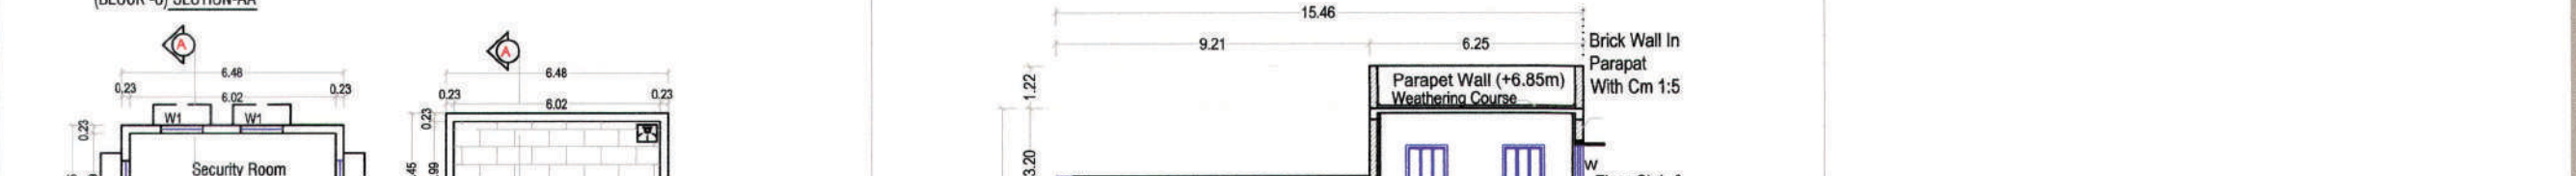
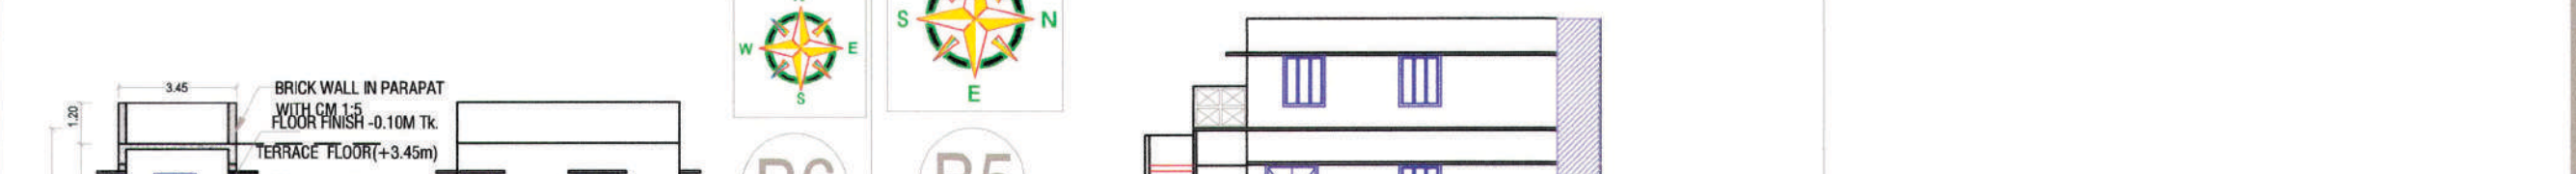
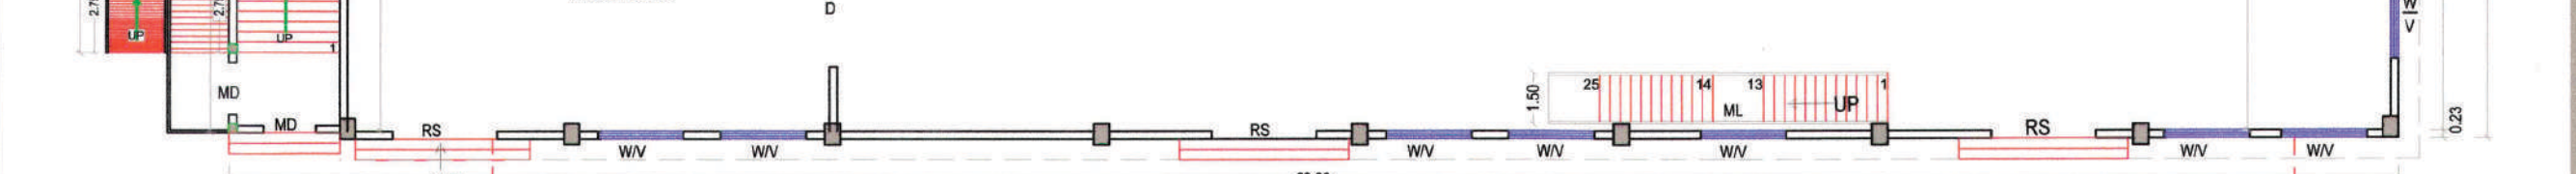
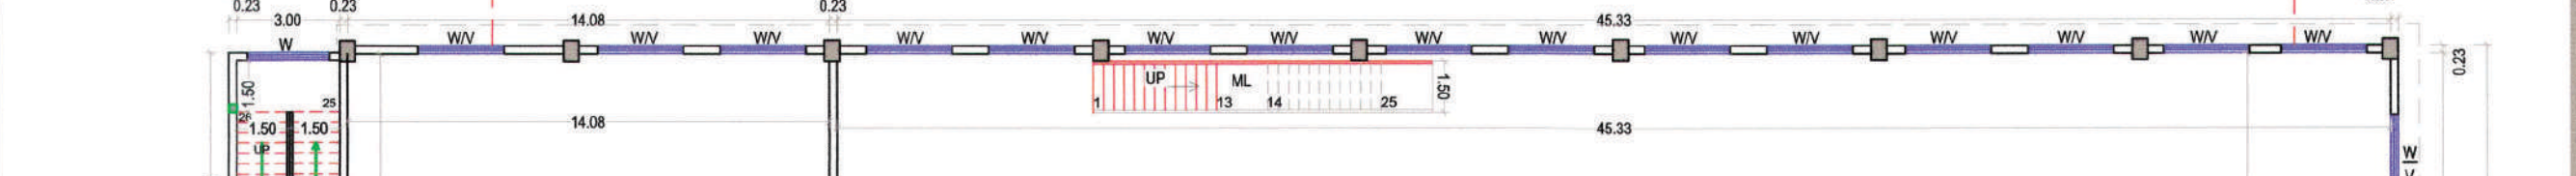
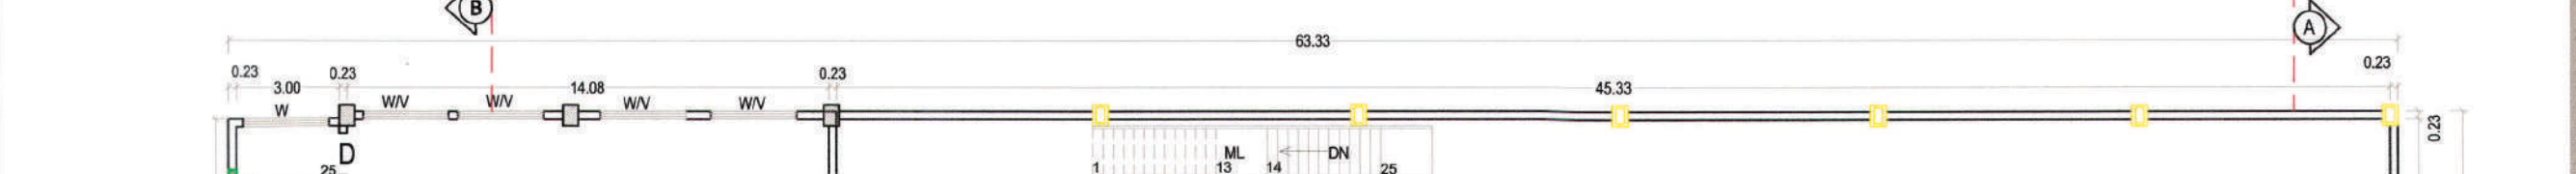
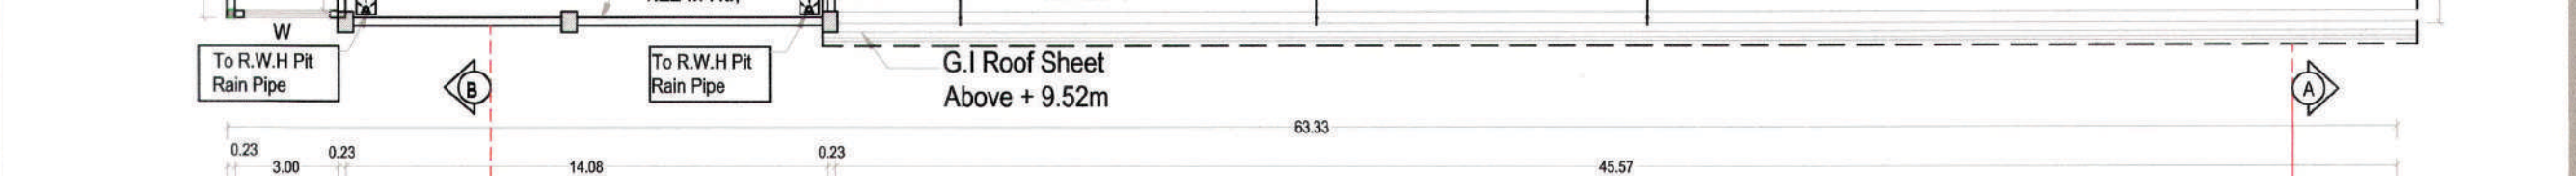
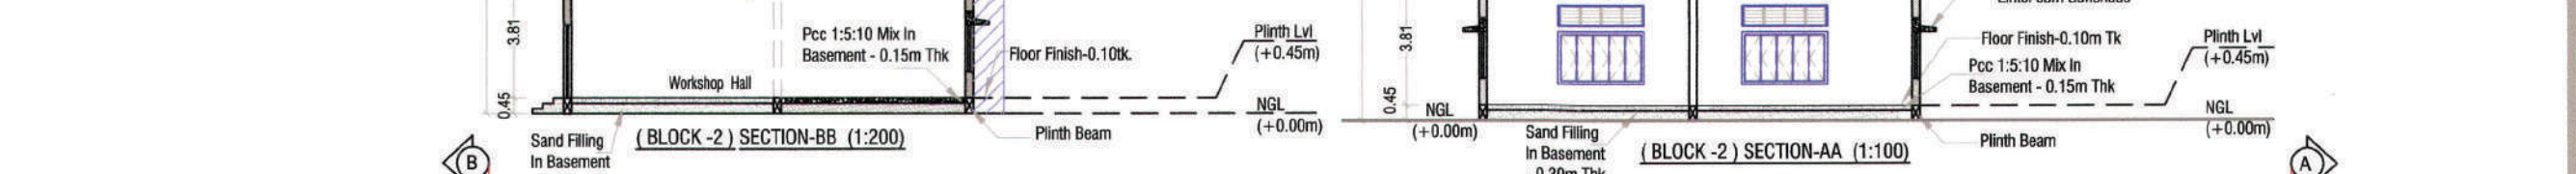
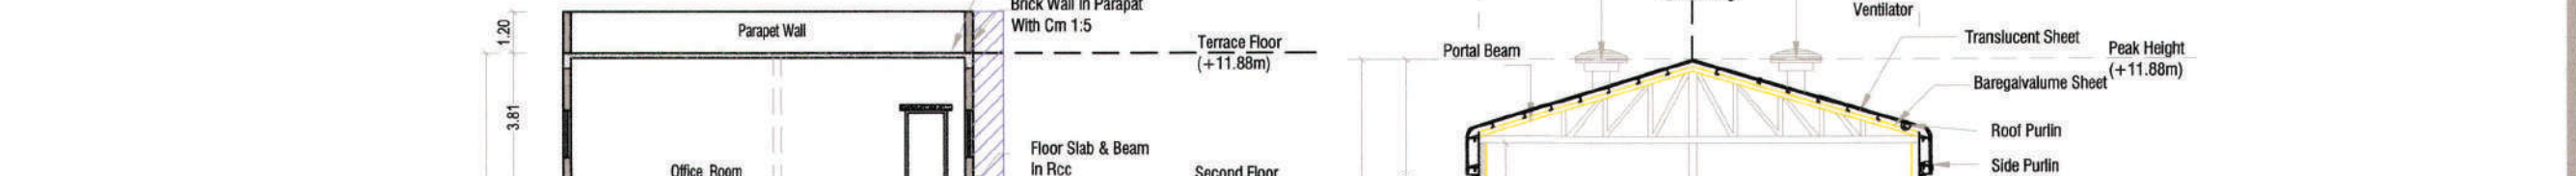
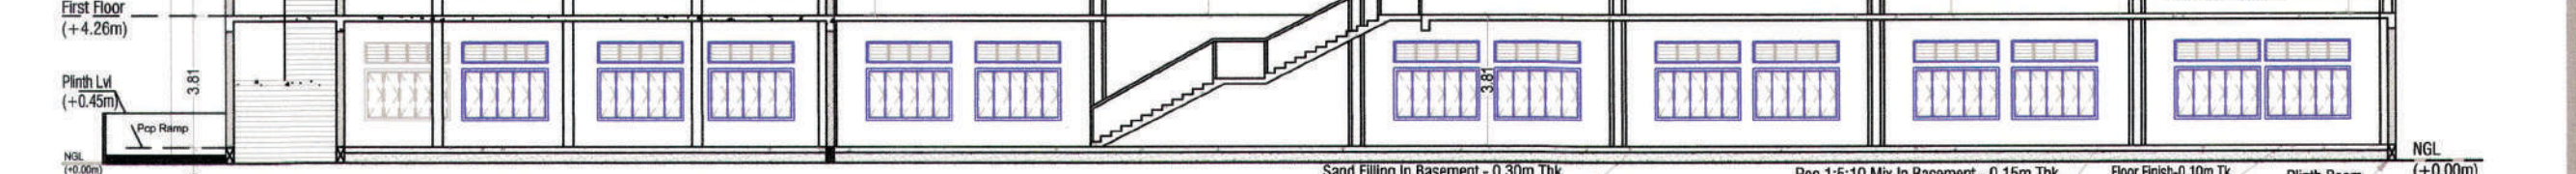
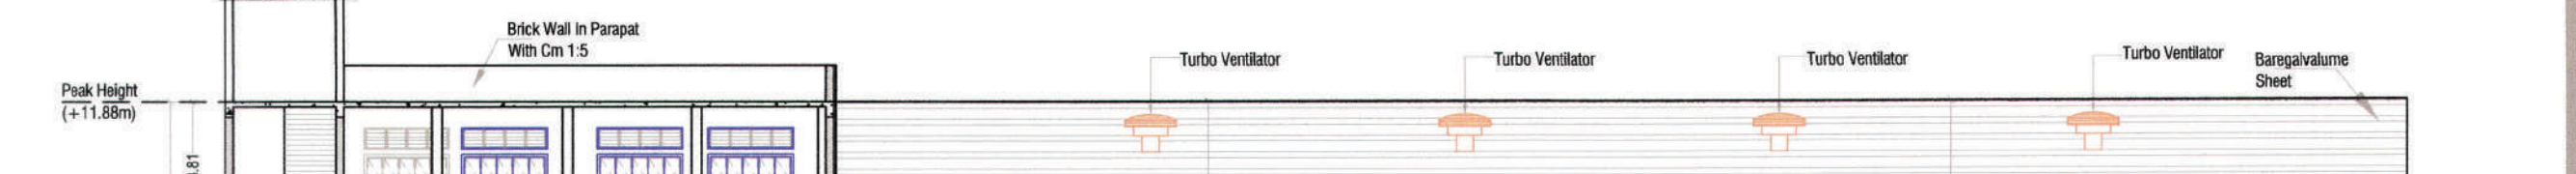


EAST SIDE ELEVATION (1:200)

0.00m 0.00m

[illegible]

APPROVAL OFFICE USE: (Competent authority)

FOR VM FOOD PRODUCTS PVT. LTD.

Director

(ON BEHALF OF V.M. FOOD PRODUCTS (P) Ltd.,)

SIGNATURE OF OWNER TMT. SHANMUGA PRIYA

(Signature)

EN.J.J. RAMESH M.Tech. M.Sc. MBA. (Ph.D.)
MR. P.J. MEY, IIT-MADR.
Chief Consultant (Concrete & Structures)
Chief Structural Engineer (IIT-CR), RSE/PM/15-10412
RSC/PM/15-10412, 2nd Main, Adambur, Nallur,
Kannurpetnam, Pudukottai-605 008
Branch Office: RA-2/26, 1st Floor, Kanchanpatti,
Salemangam, Chennai-600 091 (TN)

REGISTERED GEO-TECH. ENGINEER

(Signature)

Er. T. MANIKANDAN,
M.Electrical, M.Sc. (Electrical Engg.), D.Phil. M.A. & P.H.D.,
Regd. Structural Engineer Grade-I,
(Reg. No. SECO-1000125)
Regd. Value under Companies Act,
(Reg. No. 18B/VI/05/25118/0462)
Regd. Value: Income Tax (1472510)
Chartered Engineer (AM046487-7)
B.E. in Plastic, Food Canning,
Bharathi Road, Cuddalore - 605 001
Ph: 0412-221596, Mob: 98471 36827

SIGNATURE OF THE ARCHT

(Signature)

Dr. V. KANCHANA, B.Arch., M.C.A., F.I.V.
Regd. Architect - CA/2004/34322
Approved Valuer - F - 25672
19, 20, 1st Maria Theresa Street,
Reddialayalam, Pudukcherry.
Cn: 9486331359
kanchanapdy@gmail.com

REGISTERED ARCHTET (RA) / ENGINEER (RE)