PP APPROVAL RECORD

Planning Permission

Dharmapuri

Dharmapuri district, Tamil Nadu

APPROVAL TYPE
Building Plan

ISSUING AUTHORITY
DTCP

The approval as the planning authority issued it, reproduced in full behind this page.

An approval speaks to what was sanctioned, not to what was built. Completion is a separate record.

Verified RealEstate™

3/350/2 Mettukuppam,
OMR Thoraipakkam,
Chennai 600 097, India

hello@verified.realestate

+91 9996 12 9996

verified.realestate

PLAN SHOWING THE PROPOSED CONSTRUCTION OF M/C.SHEET ROOF INDUSTRIAL BUILDING **("TENDER COCONUT WATER PROCESSING PLANT - 69.12 HP")** IN S.F.No: 174/4C, GUMMANUR VILLAGE & PANCHAYAT, PALACODE PANCHAYAT UNION, PALACODE TALUK AND DHARMAPURI DISTRICT.

FOR M/s."BHUSMAR AGRO FOODS INDUSTRIES".

ALL DIMENSIONS ARE IN "METER" | SCALE 1:100 | N

Area Details

PLR / FMB Area	**3742.00 Sq.Mt**
Document Area	**3730.00 Sq.Mt**
Super Imposed Area	**3730.00 Sq.Mt**

Area Details	Total Buildup Area Sq.Mt	Non FSI Area Deduction Sq.Mt	Total FSI Area Sq.Mt
Block - I		-	
Ground Floor	268.40	-	268.40
Block - II		-	
Ground Floor	281.60	-	281.60
Total Construction Area	550.00	-	550.00

Schedule of Joineries

R.S	Rolling Shutter	4.15 X 2.15
D	Door	3.00 X 2.15
D1	Door	1.20 X 2.15
D2	Door	1.00 X 2.15
W	Window	1.82 X 1.50
V	Ventilator	1.00 X 0.60

Parking Details

Particulars	Provided in Nos.
Two Wheeler Parking	15
Cycle Parking	15
Car Parking	6
Lorry Parking	3

INSTALLATION

S.No.	Name of Machinerys	Nos.	H.P	Total
1	TENDER COCONUT WASHING MACHINE	01	2.25	2.25
2	TENDER COCONUT EXTRACTION MACHINE	02	1.50	3.00
3	COCONUT WATER OIL FAT CLARIFIERS	01	0.30	3.60
4	COCONUT WATER PASTEURIZER	01	2.25	2.25
5	COCONUT WATER INSTANT CHILLER	01	3.75	3.75
6	COCONUT WATER CONCENTRATION PLANT	01	3.38	3.38
7	COCONUT WATER CHILLER STORAGE TANK	02	5.63	5.63
8	COCONUT WATER CONCENTRATE RETORT POUCH, PICK, FILL SEALING MACHINE	01	2.25	2.25
9	AQUACLAVE (STERILIZER)	01	4.50	4.50
10	TENDER COCONUT CUTTING MACHINE	01	1.50	1.50
11	COCONUT PULP SCOOPING WITH CONVEYOR SKID MOUNT (SEMI AUTOMATIC)	01	1.13	1.13
12	COCONUT PULPING MACHINE	01	2.25	2.25
13	COCONUT PULP HOMOGENIZER	01	3.75	3.75
14	COCONUT PULP PASTEURIZER (SHELL AND TUBE)	01	2.25	2.25
15	COCONUT PULP FILLING AND SEALING MACHINE	01	1.50	1.50
16	COCONUT PULP BLAST FREEZER	01	5.63	5.63
17	COCONUT PULP STORAGE COLD ROOM	01	0.75	0.75
18	CIP SKID MOUNT UNIT	01	1.50	1.50
19	RO WATER TREATMENT PLANT	01	2.25	2.25
20	NON IBR BOILER 700KG/HR WITH CHIMNEY SETUP	01	2.25	2.25
21	GLYCOL ONLINE CHILLER	01	10.00	10.00
22	COOLING TOWER	01	1.50	1.50
23	EFFELUENT TREATMENT PLANT MACHINERY	01	2.25	2.25
	TOTAL	25.00	64.32	69.12
NO OF LABORS				25 Nos

FSI DETAILS:-

Total ALL Floor Area / Total Land Area = 550.00 / 3730.00 = FSI = 0.147

OSR:-

Open Space Reservation Park - 374.25 Sq.Mt (10.01 %)

Site Approval

Roc No. SWP/BPA/009152/2023

Site Boundary shown as A to E

and numbered as L.P/A.D.TCP (Dharmapuri)

No:45/2023

Site Approval issued.

Technical Approval

B.P/A.D.TCP (Dharmapuri) **No:10/2023**

Roc No. SWP/BPA/009152/2023

Technical Approval issued.

OFFICE USE

K. Bhuvaneswari

APPLICANT


Er.M.VADIVEL.ME(Struct)., AMIE., C.Eng(I)., MISTE., AIV.,
Consulting Civil Engineer, Chartered Engineer,
TN.Govt. Registered Professional of DTCP,
R.E-II-01/2023, R.S.E-II-21/2020, R.C.E-27/2020, R.D-06/2020,
R.E.(G-3), DMC No.037/LS/2019/00004, CCMC No.004/2021,
DMV CONSTRUCTION,
#13/17, 1st Floor, Annamalai Street, Near Municipality Office,
Dharmapuri - 636701, Cell: 8122 101 282, 9443 101 282.
E.Mail : dmvconstruction.dp@gmail.com

REGISTERED STRUCTURAL ENGINEER


Er.M.VADIVEL.ME(Struct)., AMIE., C.Eng(I)., MISTE., AIV.,
Consulting Civil Engineer, Chartered Engineer,
TN.Govt. Registered Professional of DTCP,
R.E-II-01/2023, R.S.E-II-21/2020, R.C.E-27/2020, R.D-06/2020,
R.E.(G-3), DMC No.037/LS/2019/00004, CCMC No.004/2021,
DMV CONSTRUCTION,
#13/17, 1st Floor, Annamalai Street, Near Municipality Office,
Dharmapuri - 636701, Cell: 8122 101 282, 9443 101 282.
E.Mail : dmvconstruction.dp@gmail.com

REGISTERED ENGINEER


Er.M.vadivel . ME., AMIE., C.Eng(I)., MISTE., - D.M.V construction - 8122 101 282, 9443 101 282.

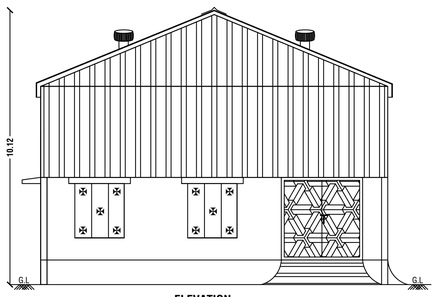


ELEVATION
BLOCK - II

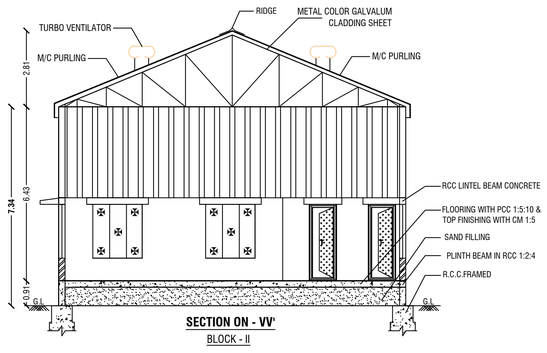


SECTION ON - VV'
BLOCK - II

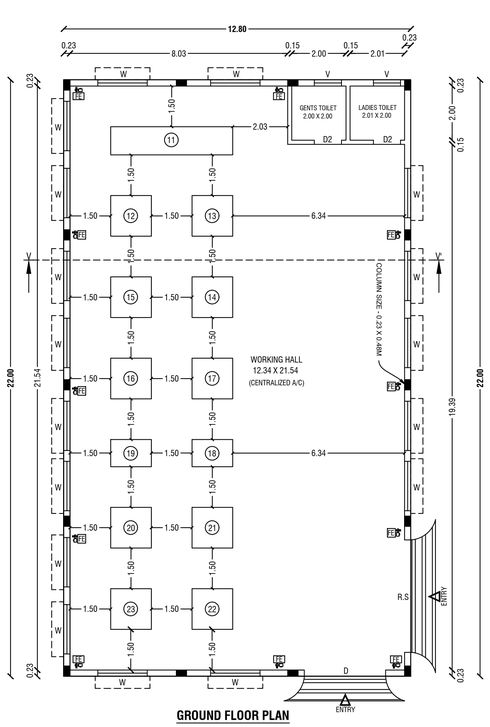


GROUND FLOOR PLAN
BLOCK - II

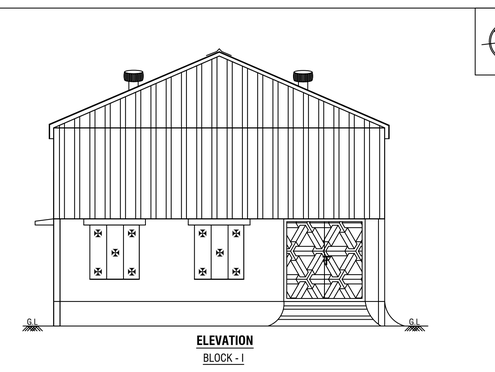


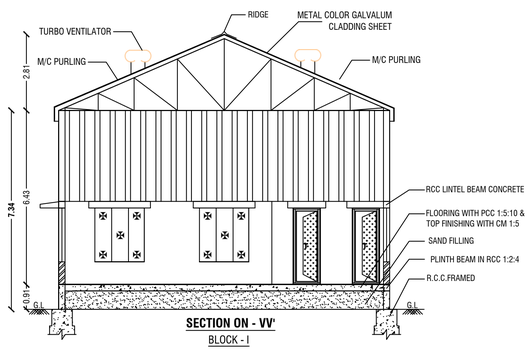



SECTION ON - VV'
BLOCK - I

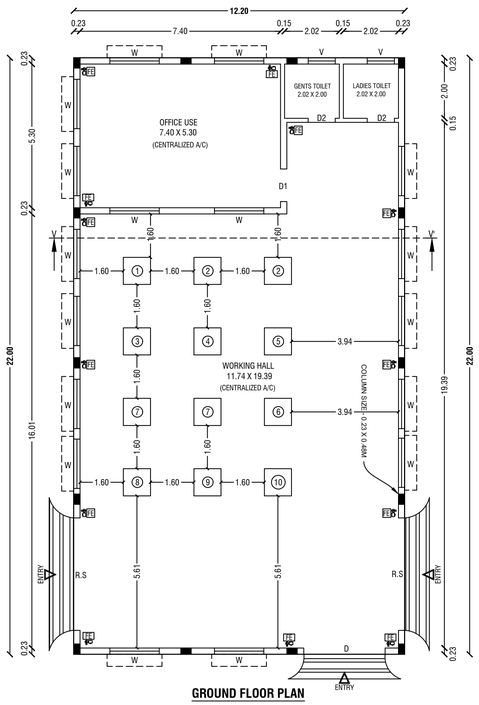



GROUND FLOOR PLAN
BLOCK - I

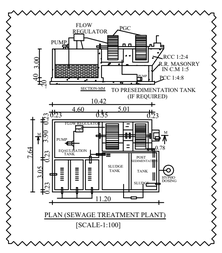

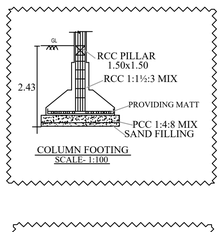

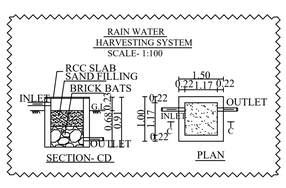

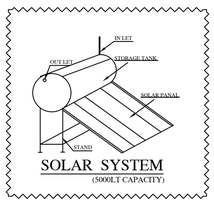

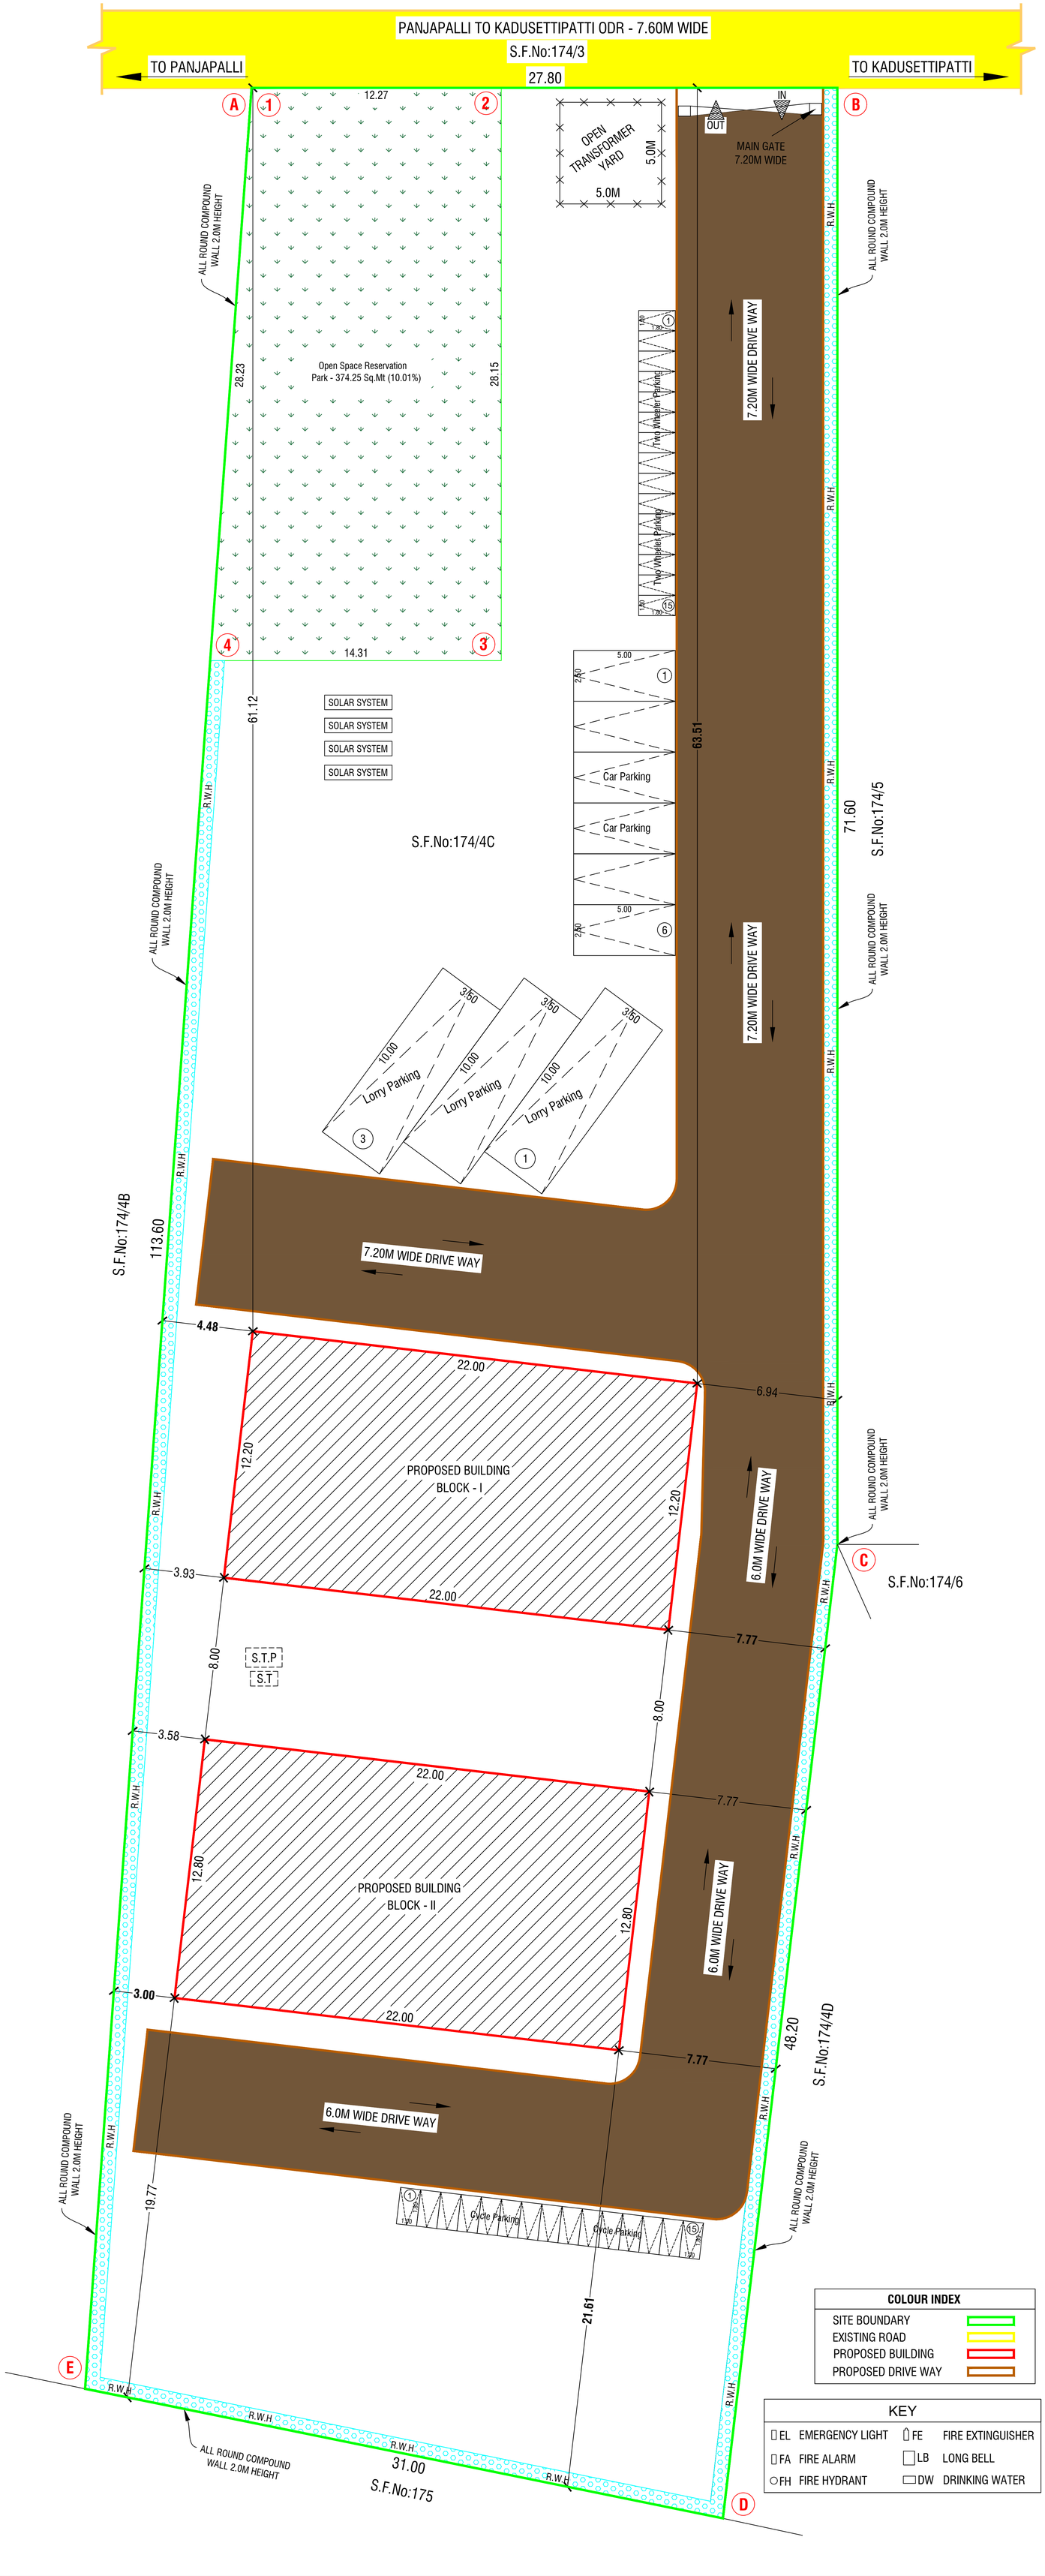

COLOUR INDEX

SITE BOUNDARY	
EXISTING ROAD	
PROPOSED BUILDING	
PROPOSED DRIVE WAY	

KEY

EL	EMERGENCY LIGHT	FE	FIRE EXTINGUISHER
FA	FIRE ALARM	LB	LONG BELL
FH	FIRE HYDRANT	DW	DRINKING WATER

THE LANDLENS SUITE

Eight ways to know a piece of land before you pay for it.

This report covers one part of the picture. These cover the rest, drawn from the same government records, for any property in Tamil Nadu.

LandLens One
Ask anything about a property and get an answer grounded in live government records, with the sources shown.
/landlens/one

Verify My Land
Every record check run on one property and returned as a single report.
/landlens/verify-my-land

Legal Opinion
An advocate's written opinion on the title, built on the records we pull for it.
/landlens

One Map
Every layer on one map: the parcel, its boundary, zoning, water bodies and what sits around it.
/landlens/one/map

PriceMap
What land actually changed hands for around this plot, taken from the registered deeds.
/landlens/pricemap

Build Scope
What you are allowed to build here: floor space, height, coverage and setbacks.
/landlens/build-scope

Property Tracker
Watch a property and hear about it when something new is registered against it.
/landlens/property-tracker

Deal Room
Run the transaction in one place: documents, stamping, signatures and the parties.
/landlens/deal-room

FREE TOOLS · NO ACCOUNT NEEDED

Twenty-four checks you can run yourself, at no cost.

Records and verification

The registers themselves, read for you.

- Encumbrance Certificate
- Patta and Chitta
- Field Measurement Sketch
- EC Analyzer
- Bank charge check
- Court case search
- Seller background check
- Approval check by survey

Value and duty

What it is worth and what it costs to register.

- Guideline value by street
- Guideline value by survey
- Stamp duty and registration fees
- Capital gains
- Floor space index
- Area unit converter

Zoning and land use

What the plan says can happen on this land.

- Land use zone finder
- CMDA land use check
- Coastal regulation zone
- Master plan check
- Water bodies finder
- Airport height clearance

Registers and directories

Who holds it, and which office keeps the record.

- Find your registering office
- Temple property check
- Waqf property check
- RERA register

Every free tool
/tools

Services we run for you
/services

The LandLens suite
/landlens/one

Verified RealEstate™

Every claim in this document traces back to a government record.

- Legal opinions, due diligence and title verification
- Building plan, layout and sub-division approvals
- Completion and occupancy certificates, regularisation
- Escrow, negotiation and NRI property management
- Land survey, soil testing, architecture and construction

Verified RealEstate
3/350/2 Mettukuppam,
OMR Thoraipakkam,
Chennai 600 097, India
hello@verified.realestate
+91 9996 12 9996

Prepared from the registers named on the page each finding sits on. Where a register could not be read, this document says so in its place rather than leaving the gap to be read as a clean result.