

PP

APPROVAL RECORD

# Planning Permission

Dindigul

Dindigul district, Tamil Nadu

APPROVAL TYPE

**Building Plan**

ISSUING AUTHORITY

**DTCP**

The approval as the planning authority issued it, reproduced in full behind this page.

An approval speaks to what was sanctioned, not to what was built. Completion is a separate record.



**PLAN SHOWING THE PROPOSED CONSTRUCTION OF  
GROUND, FIRST AND SECOND FLOOR SERVICE  
APARTMENT BUILDING IN S.F.NO. 1102 / 2A1 OF  
SEVUGAMPATTY VILLAGE AND PANCHAYAT,  
NILAKOTTAI TALUK, DINDIGUL DISTRICT.**

.All Dimensions Are in Meter .  
Scale 1: 100

| SITE AREA DETAILS :- |               |                         |                            |
|----------------------|---------------|-------------------------|----------------------------|
| S.No.                | Survey Number | Area Details            |                            |
|                      |               | in Sqm<br>(Asper patta) | in Sqm<br>(Asper Document) |
| 1.                   | 1102/2A1      | 2450.00                 | 2450.00                    |
| TOTAL AREA           |               | 2450.00                 | 2450.00                    |

| AREA OF THE SITE (0.24.50 HEC) - 2450.00 SQ.MT |                |                    |
|------------------------------------------------|----------------|--------------------|
|                                                | FSI<br>IN SQ.M | NON FSI<br>IN SQ.M |
| Ground Floor Building                          | 476.19         | ---                |
| First Floor Building                           | 476.19         | ---                |
| Second Floor Building                          | 476.19         | ---                |
| Terrace Floor                                  | ---            | 27.82              |
| Total Area                                     | 1428.57        | 27.82              |

FLOOR SPACE INDEX ( FSI ) =  $\frac{1428.57}{2450.00} = 0.58$

PLOT COVERAGE ( PC ) =  $\frac{476.19}{2450.00} \times 100 = 19.44\%$

**PARKING**  
NO. OF OPEN CAR PARKING ( 2.50 X 5.00 ) = 20 NOS.  
NO. OF PHYSICALLY HANDICAPPED  
CAR PARKING ( 2.50 X 5.00 ) = 1 NOS.  
NO. OF TWO WHEELER PARKING - 30 NOS

**SPECIFICATION:-**  
FOUNDATION RCC COLUMN IN 1:2:4 Mix, OVER A  
BED OF C.C 1:5:10 MIX  
BASEMENT BRICK WORK IN C.M 1:6 MIX.  
SUPERSTRUCTURE BRICK WORK IN C.M 1:6 MIX.  
ROOFING ANGLE IRON TRUSS AND TOP FINISHED  
WITH ANGLE IRON SHEET ROOFING  
FLOORING C.C FLOORING 1:5:10 MIX, AND TOP  
FINISHED WITH GRANOLITHIC FLOORING.  
PLASTERING CEMENT PLASTERING 1:5 MIX, 1/2" TK.  
USE SERVICE APARTMENT BUILDING

ONLINE APPLICATION FILE No. :SWP/BPA/009639/2023

SWP/DTCP/DINDIGUL/SITE APPROVAL No. : 125 / 2023

SWP/DTCP/DINDIGUL/BUILDING PERMISSION No.: 20 / 2023

Deputy Director  
District Town And Country Planning Office  
Dindigul District.

CONSTRUCTION ENGINEER:-

*[Signature]*  
L. K. THANGA DURAL, DCE, D.Cadd., B.Tech.,  
Construction Engineer  
CE / 01 / 2023  
**VELAN BUILDERS**  
VALGHA VALAMUTUN COMPLEX,  
(OPP), VISHNU SURYA HOSPITAL,  
L.G.B. COMPOUND, DINDIGUL-1  
CELL:73737 32706

STRUCTURAL ENGINEER:-






*[Signature]*  
**Er. M. MANI KANDAN**  
ME (Structural) BE (Civil), MIE., PIV.,  
**ABIR CONSTRUCTION**  
Chartered Engineer & Valuer  
Govt. Approved Engineer:  
(Reg No: 39656/2009/CI/Class-1)  
Panel Valuer, Approved Valuer (P-19778)  
39A/7, K.R. Complex, Muttarai Road,  
Thuraiyur - 625651  
Cell : 98650 87588

REGISTERED ENGINEER:-

*[Signature]*  
L. K. THANGA DURAL, DCE, D.Cadd., B.Tech.,  
REGISTERED ENGINEER  
CORP. DTCP  
**VELAN BUILDERS**  
VALGHA VALAMUTUN COMPLEX,  
(OPP), VISHNU SURYA HOSPITAL,  
L.G.B. COMPOUND, DINDIGUL-1  
CELL:73737 32706


APPLICANT :-

*[Signature]*  
R. Vignesh Kumar

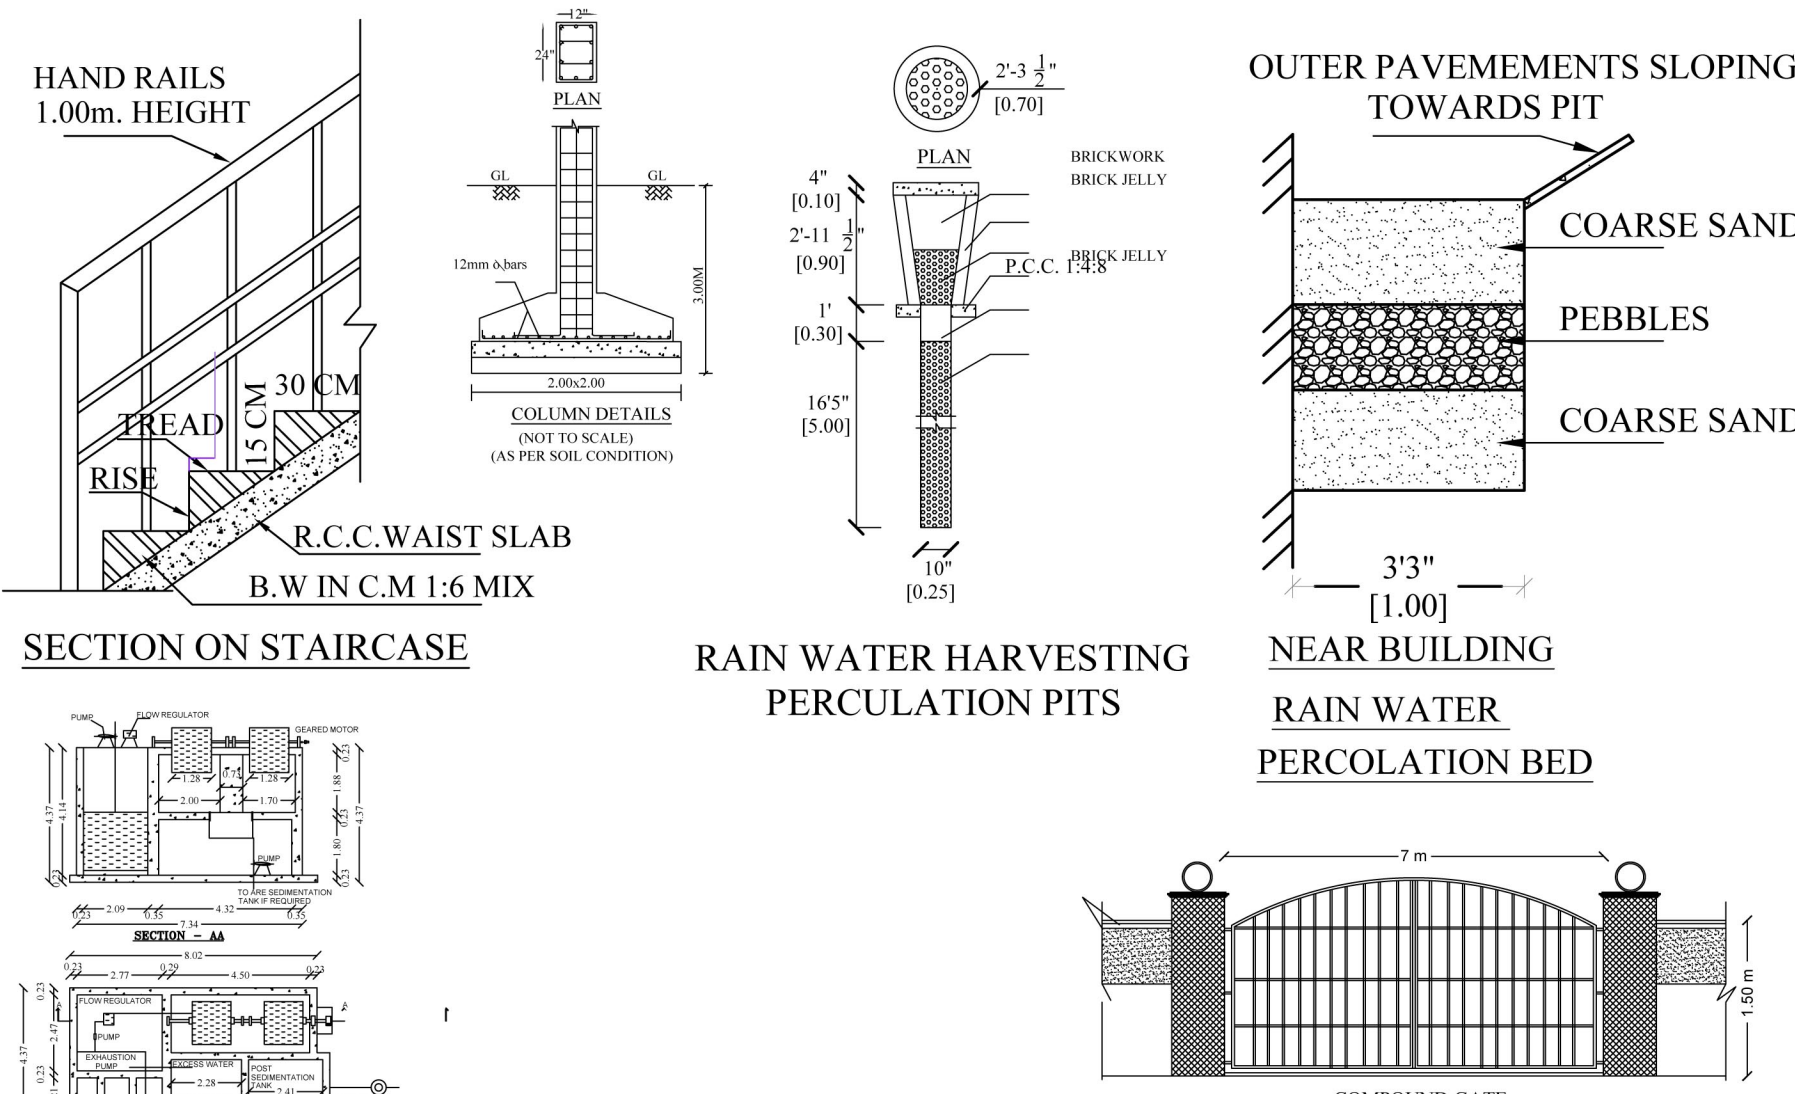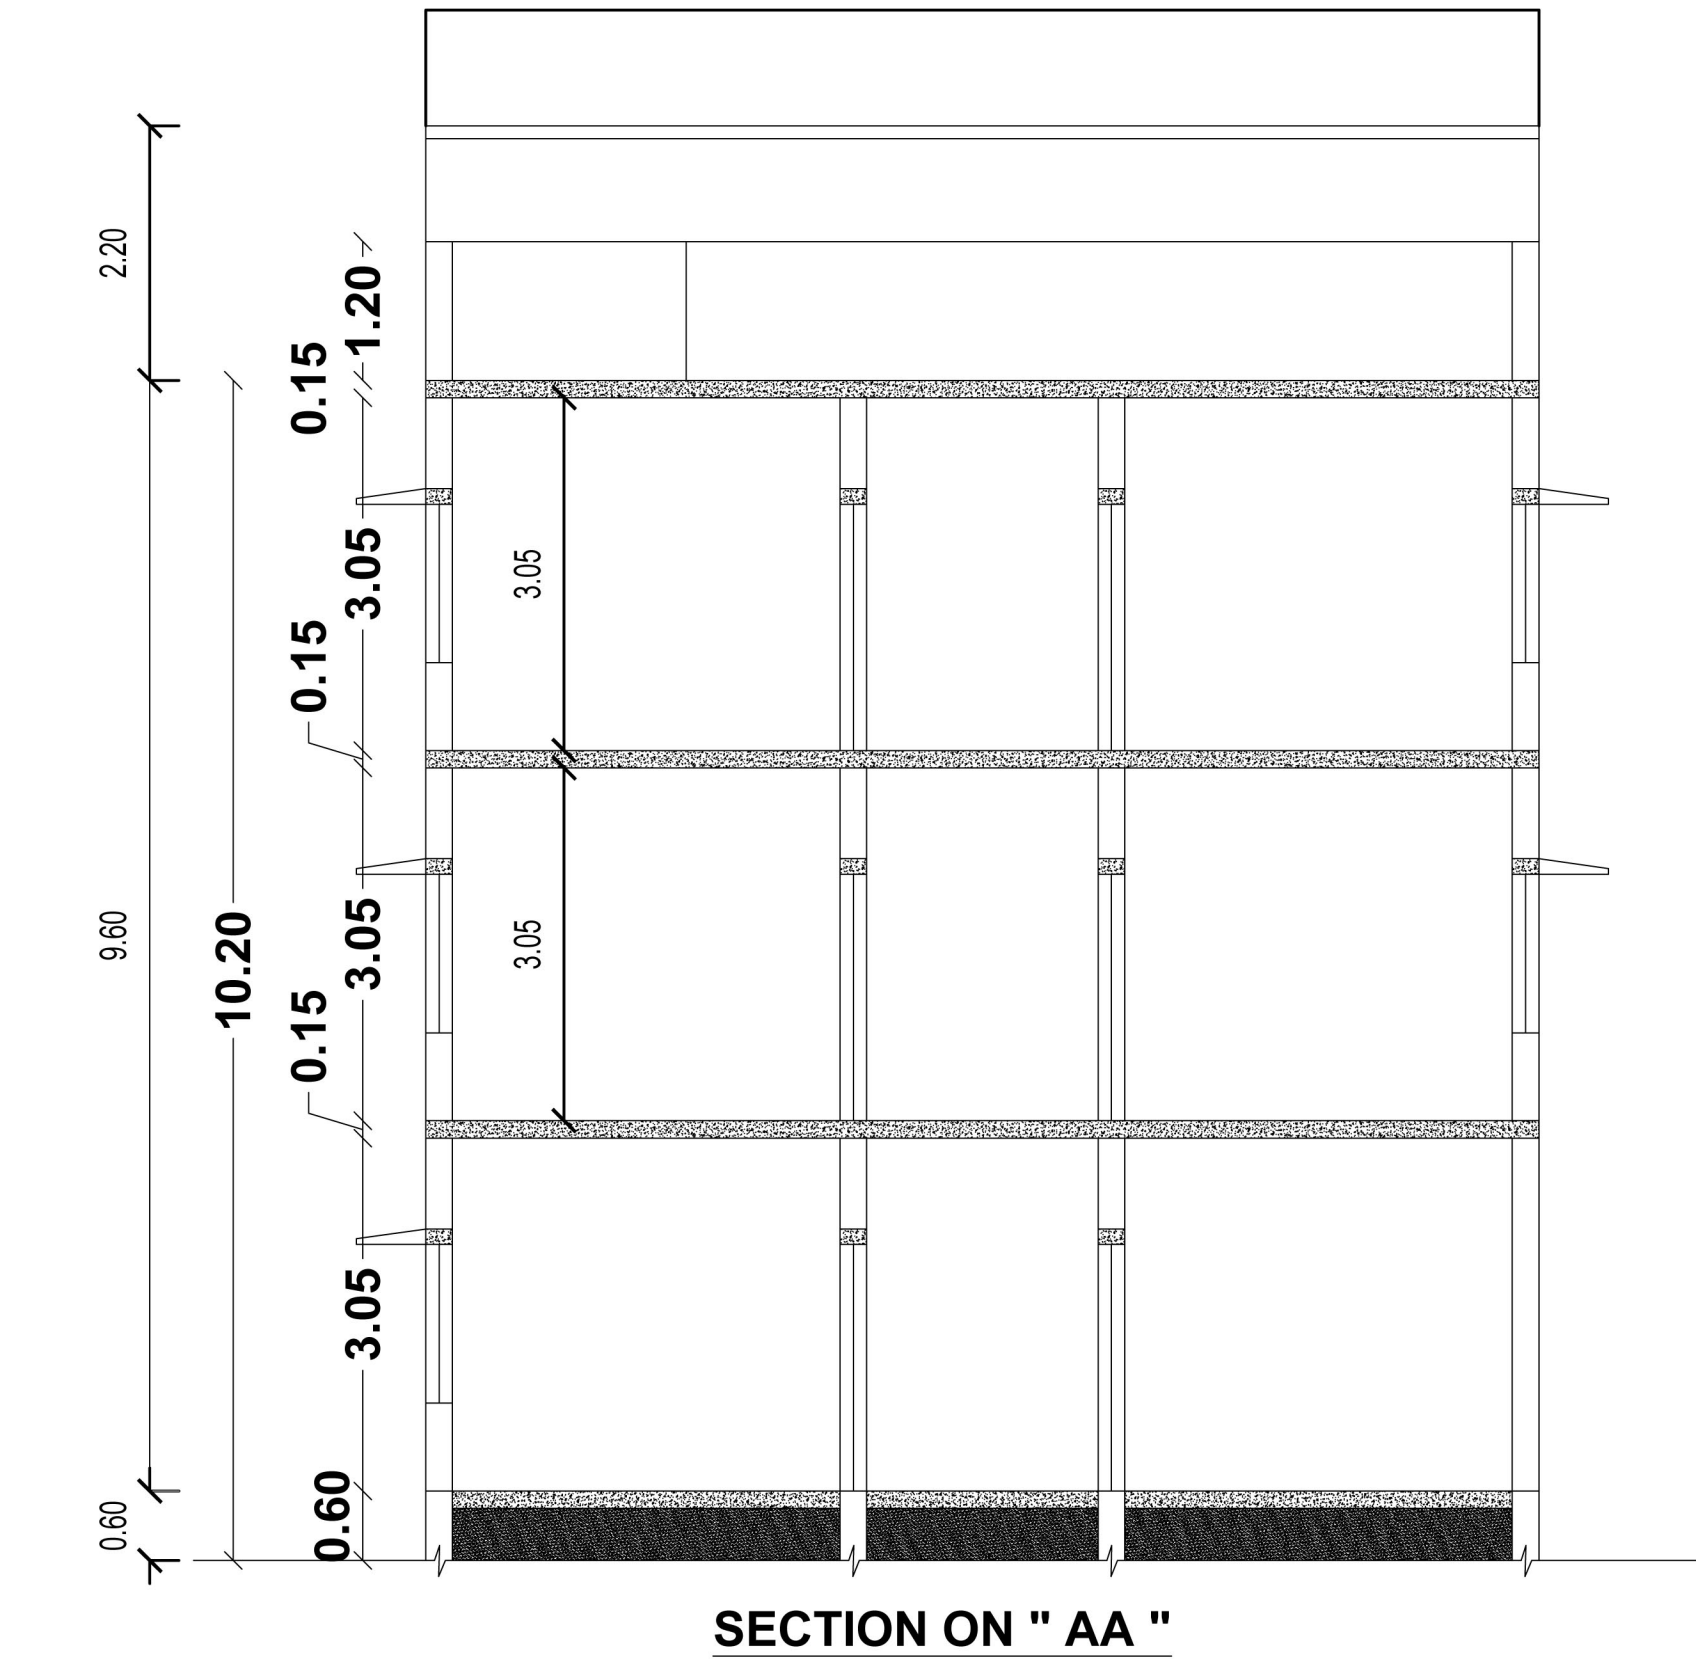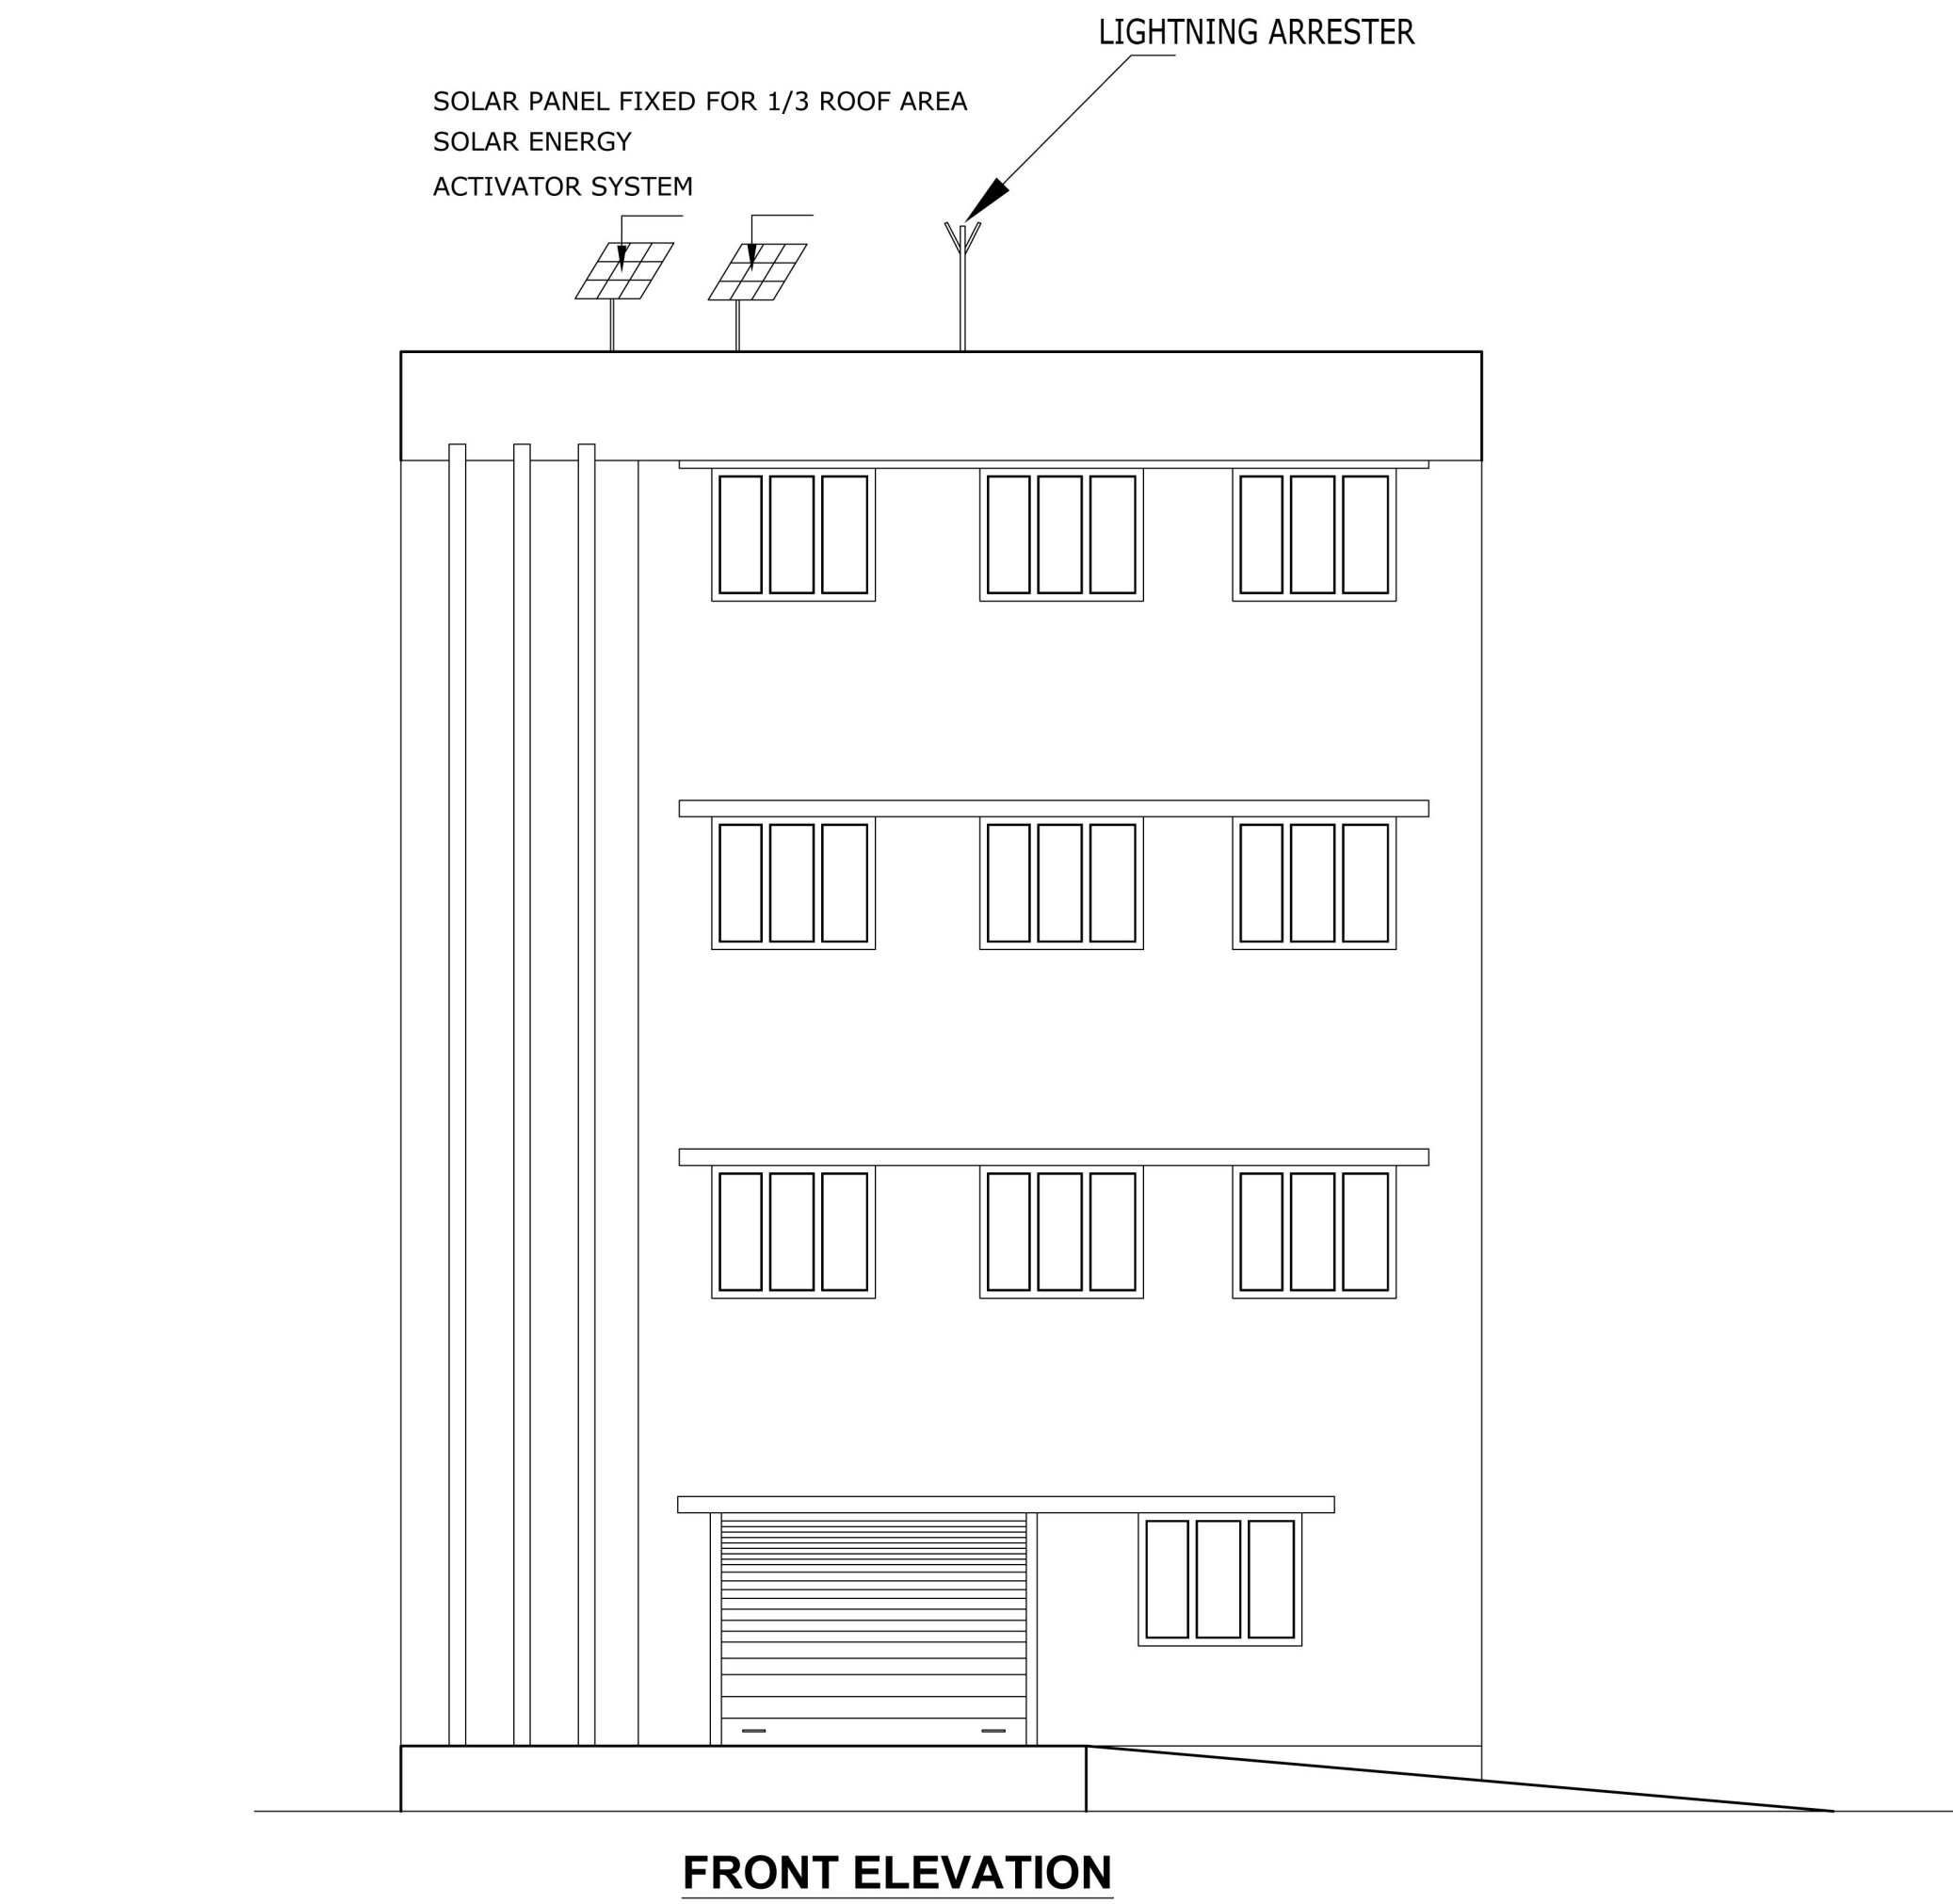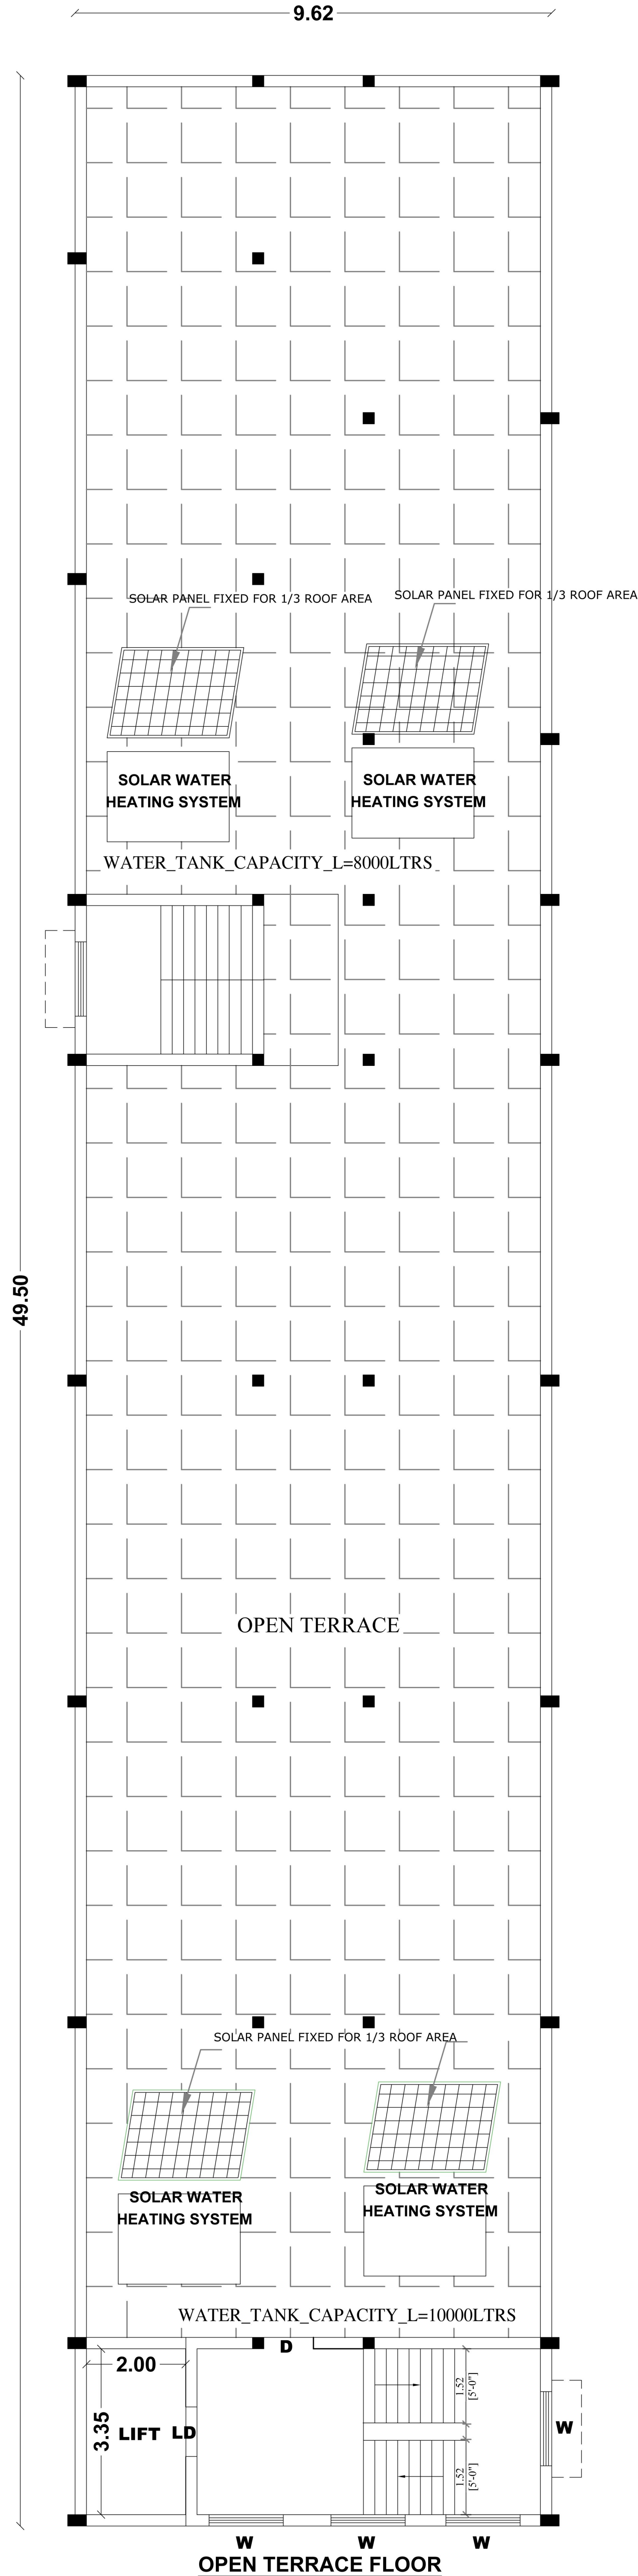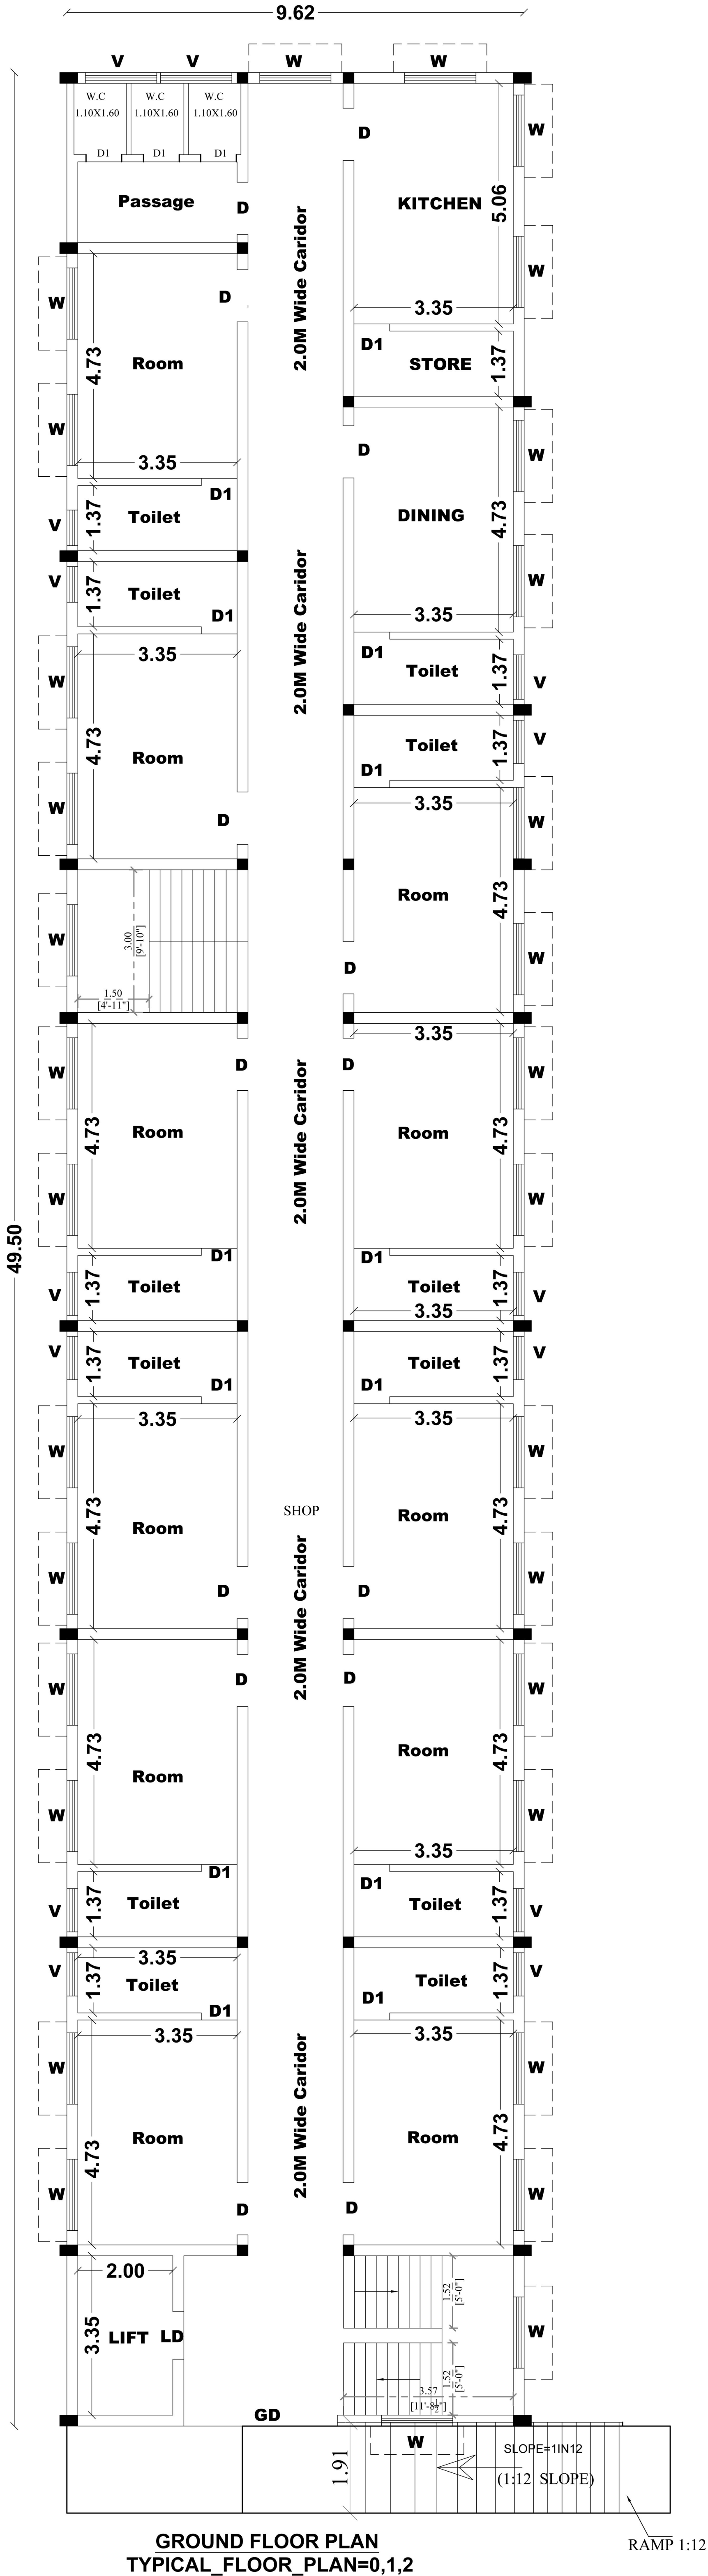

| JOINERIES DETAILS | IN METER    |
|-------------------|-------------|
| GD - GRILL DOOR   | 6.10 X 2.13 |
| D - DOOR          | 0.91 X 2.13 |
| W - WINDOW        | 1.50 X 1.52 |
| V - VENTILATOR    | 0.91 X 0.61 |
| V1 - VENTILATOR   | 2.20 X 0.61 |



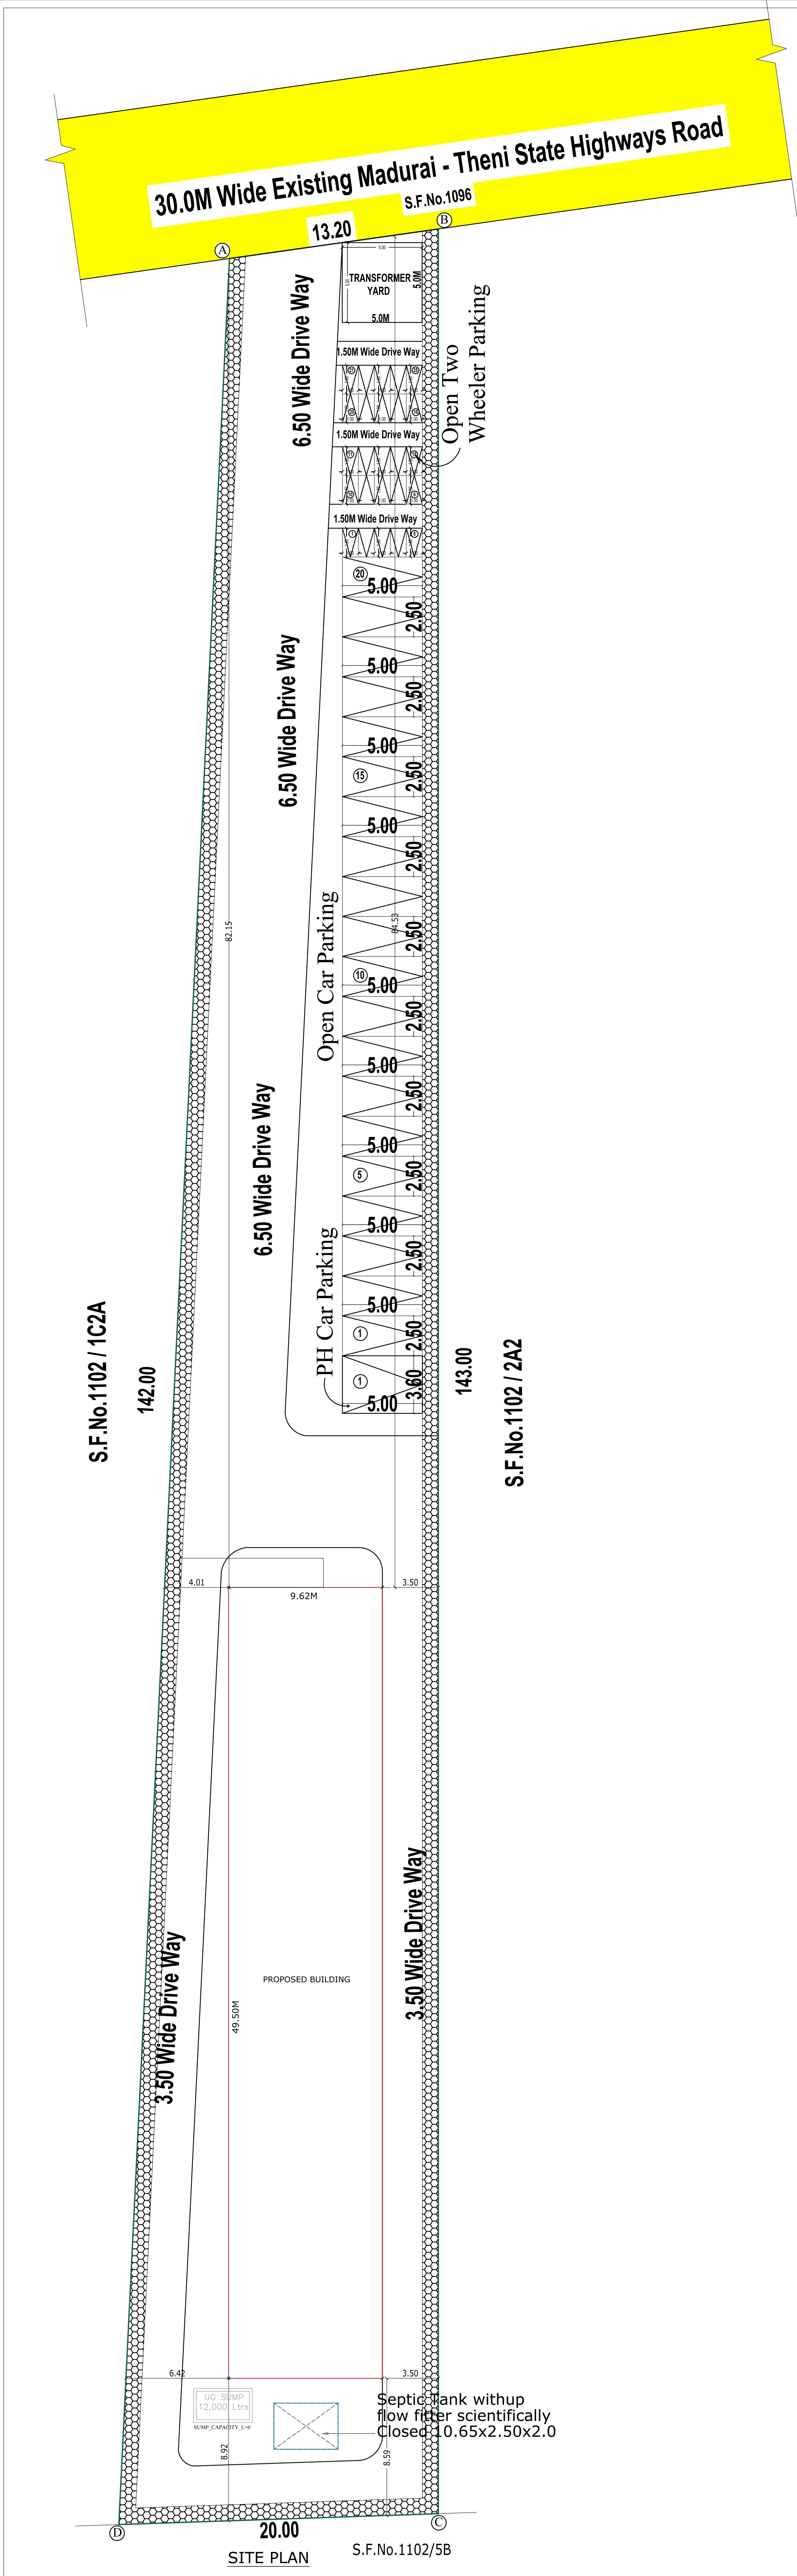


DISTRICT TOWN AND COUNTRY PLANNING OFFICE  
DINDIGUL DISTRICT

SHEET No.02/02

PLAN SHOWING THE PROPOSED CONSTRUCTION OF  
GROUND, FIRST AND SECOND FLOOR SERVICE  
APPARTMENT BUILDING IN S.F.NO. 1102 / 2A1 OF  
SEVUGAMPATTY VILLAGE AND PANCHAYAT,  
NILAKOTTAI TALUK, DINDIGUL DISTRICT.

.All Dimensions Are in Meter .  
Scale 1: 100

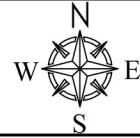

SITE AREA DETAILS :-

| S.No.      | Survey Number | Area Details            |                            |
|------------|---------------|-------------------------|----------------------------|
|            |               | in Sqm<br>(Asper patta) | in Sqm<br>(Asper Document) |
| 1.         | 1102/2A1      | 2450.00                 | 2450.00                    |
| TOTAL AREA |               | 2450.00                 | 2450.00                    |

AREA OF THE SITE (0.24.50 HEC) - 2450.00 SQ.MT

|                       | FSI<br>IN SQ.M | NON FSI<br>IN SQ.M |
|-----------------------|----------------|--------------------|
| Ground Floor Building | 476.19         | ---                |
| First Floor Building  | 476.19         | ---                |
| Second Floor Building | 476.19         | ---                |
| Terrace Floor         | ---            | 27.82              |
| Total Area            | 1428.57        | 27.82              |

FLOOR SPACE INDEX ( FSI ) =  $\frac{1428.57}{2450.00}$  = 0.58

PLOT COVERAGE ( PC ) =  $\frac{476.19}{2450.00} \times 100$  = 19.44%

PARKING

NO. OF OPEN CAR PARKING ( 2.50 X 5.00 ) = 20 NOS.  
NO. OF PHYSICALLY HANDICAPED

CAR PARKING ( 2.50 X 5.00 ) = 1 NOS.  
NO. OF TWO WHEELER PARKING - 30 NOS

SPECIFICATION:-

|                   |                                                                         |
|-------------------|-------------------------------------------------------------------------|
| FOUNDATION        | RCC COLUMN IN 1:2:4 Mix, OVER A<br>BED OF C.C 1:5:10 MIX                |
| BASEMENT          | BRICK WORK IN C.M 1:6 MIX.                                              |
| SUPERSTRUCTURE    | BRICK WORK IN C.M 1:6 MIX.                                              |
| ROOFING           | ANGLE IRON TRUSS AND TOP FINISHED<br>WITH ANGLE IRON SHEET ROOFING      |
| FLOORING          | C.C FLOORING 1:5:10 MIX, AND TOP<br>FINISHED WITH GRANOLITHIC FLOORING. |
| PLASTERING<br>USE | CEMENT PLASTERING 1:5 MIX, 1/2" TK.<br>SERVICE APARTMENT BUILDING       |

JOINERIES DETAILS

IN METER

|                 |             |
|-----------------|-------------|
| GD - GRILL DOOR | 6.10 X 2.13 |
| D - DOOR        | 0.91 X 2.13 |
| W - WINDOW      | 1.50 X 1.52 |
| V - VENTILATOR  | 0.91 X 0.61 |
| V1 - VENTILATOR | 2.20 X 0.61 |

ONLINE APPLICATION FILE No. :SWP/BPA/009639/2023

SWP/DTCP/DINDIGUL/SITE APPROVAL No. :125 / 2023

SWP/DTCP/DINDIGUL/BUILDING PERMISSION No.: 20 / 2023

Deputy Director  
District Town And Country Planning Office  
Dindigul District.

CONSTRUCTION ENGINEER:-

  
D.K.THAYAGA DURAL, DCE, D.Cadd., B.Tech.,  
Construction Engineer  
CE / 01 / 2023  
**VELAN BUILDERS**  
VALGHA VALAMUTAN COMPLEX,  
[OPP], VISHNU SUDYA HOSPITAL,  
I.G.B. COMPOUND, DINDIGUL-1  
CELL-73737 32706

STRUCTURAL ENGINEER:-

  
**Er. M. MANI KANDAN**  
ME (Structural) BE (Civil), MIE., FIV.,  
**ABIY CONSTRUCTION**  
Chartered Engineer & Valuer  
Govt. Approved Engineer  
(Reg.No: 39055/2009/CE/Class-1)  
Panel Valuer, Approved Valuer (P-19778)  
39A/7, K.K. Complex, Madurai Road,  
Thurai - 625031  
Cell : 98650 57588

REGISTERED ENGINEER:-

  
D.K.THAYAGA DURAL, DCE, D.Cadd., B.Tech.,  
REGISTERED ENGINEER  
CORP. DTCP  
**VELAN BUILDERS**  
VALGHA VALAMUTAN COMPLEX,  
[OPP], VISHNU SUDYA HOSPITAL,  
I.G.B. COMPOUND, DINDIGUL-1  
CELL-73737 32706

APPLICANT :-

R. Vignesh Kumar



# Eight ways to know a piece of land before you pay for it.

This report covers one part of the picture. These cover the rest, drawn from the same government records, for any property in Tamil Nadu.

## LandLens One

Ask anything about a property and get an answer grounded in live government records, with the sources shown.

[/landlens/one](#)



## Verify My Land

Every record check run on one property and returned as a single report.

[/landlens/verify-my-land](#)



## Legal Opinion

An advocate's written opinion on the title, built on the records we pull for it.

[/landlens](#)



## One Map

Every layer on one map: the parcel, its boundary, zoning, water bodies and what sits around it.

[/landlens/one/map](#)



## PriceMap

What land actually changed hands for around this plot, taken from the registered deeds.

[/landlens/pricemap](#)



## Build Scope

What you are allowed to build here: floor space, height, coverage and setbacks.

[/landlens/build-scope](#)



## Property Tracker

Watch a property and hear about it when something new is registered against it.

[/landlens/property-tracker](#)



## Deal Room

Run the transaction in one place: documents, stamping, signatures and the parties.

[/landlens/deal-room](#)





# Twenty-four checks you can run yourself, at no cost.

## Records and verification

The registers themselves, read for you.

Encumbrance Certificate

Patta and Chitta

Field Measurement Sketch

EC Analyzer

Bank charge check

Court case search

Seller background check

Approval check by survey

## Value and duty

What it is worth and what it costs to register.

Guideline value by street

Guideline value by survey

Stamp duty and registration fees

Capital gains

Floor space index

Area unit converter

## Zoning and land use

What the plan says can happen on this land.

Land use zone finder

CMDA land use check

Coastal regulation zone

Master plan check

Water bodies finder

Airport height clearance

## Registers and directories

Who holds it, and which office keeps the record.

Find your registering office

Temple property check

Waqf property check

RERA register



Every free tool  
/tools



Services we run  
for you  
/services



The LandLens  
suite  
/landlens/one





# Every claim in this document traces back to a government record.

---

Legal opinions, due diligence and title verification

---

Building plan, layout and sub-division approvals

---

Completion and occupancy certificates, regularisation

---

Escrow, negotiation and NRI property management

---

Land survey, soil testing, architecture and construction

---

**Verified RealEstate**  
3/350/2 Mettukuppam,  
OMR Thoraipakkam,  
Chennai 600 097, India  
[hello@verified.realestate](mailto:hello@verified.realestate)  
+91 9996 12 9996

Prepared from the registers named on the page each finding sits on. Where a register could not be read, this document says so in its place rather than leaving the gap to be read as a clean result.

