
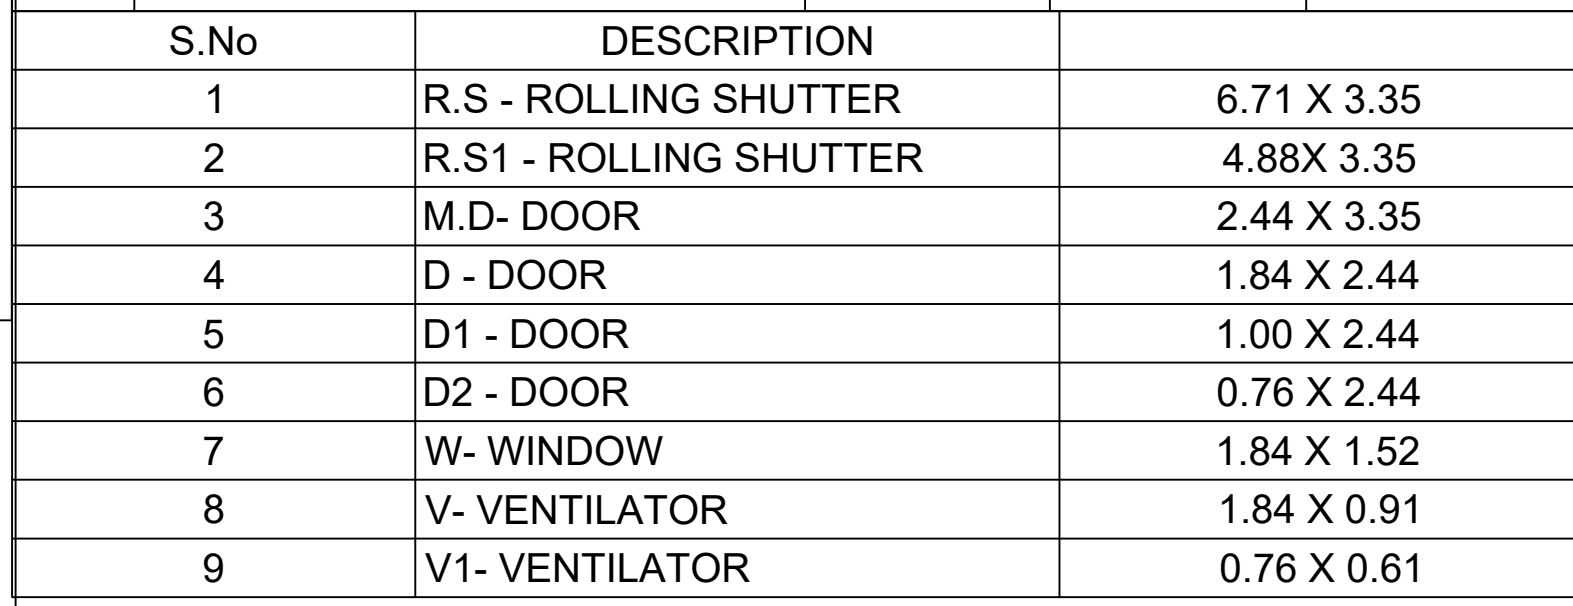
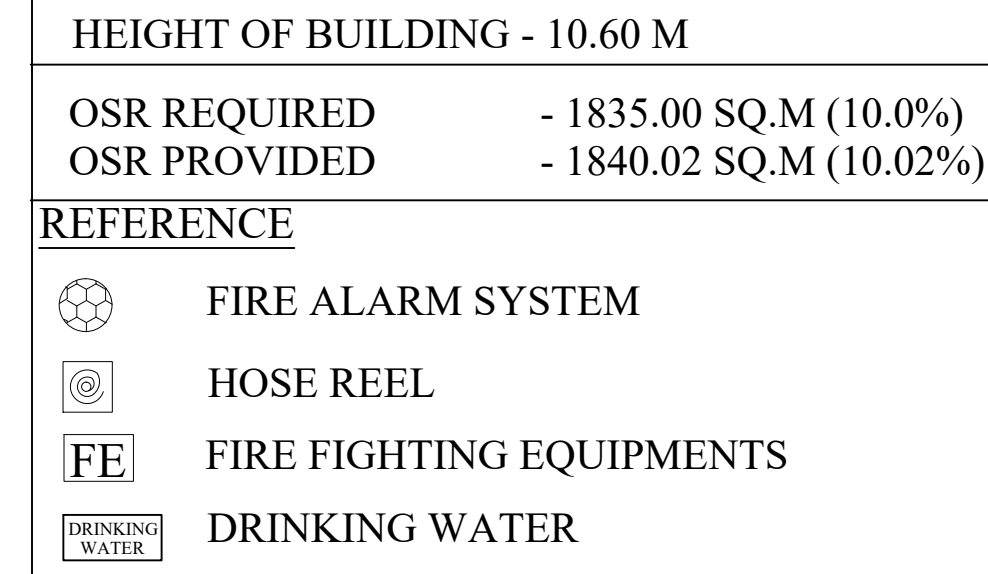


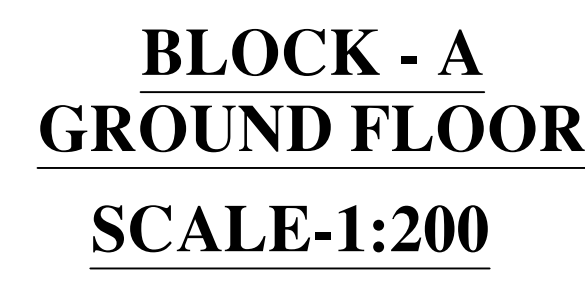

M. Mohanraj
Er. M. MOHANRAJ B.E., M.I.E., F.V.
 Registered Structural Engineer Grade - II
 C20IR.S.E-II Tirupur- L.P.A.
 4776, Bharathi Nagar, Near Bharathi School
 Palladam Road, TIRUPUR - 641 602.

REGISTERED STRUCTURAL ENGINEER:

M. Mohanraj
 Er. M. MOHANRAJ B.E., M.I.E., F.W.
 Registered Engineer Grade-I
 022/R.E.-I/Tirupur-1.P.A.
 4/276, Bharathi Nagar, Near Bharathi Enclave,
 Palladam Road, TIRUPUR - 641 004

REGISTERED ENGINEER

- 1) Is string
- 2) w/ _____
- 3) 
- 4) Volume

APPLICANT