PP APPROVAL RECORD

Planning Permission

Dindigul district, Tamil Nadu

APPROVAL TYPE
Building Plan

ISSUING AUTHORITY
Rural Panchayat

The approval as the planning authority issued it, reproduced in full behind this page.


An approval speaks to what was sanctioned, not to what was built. Completion is a separate record.

Verified RealEstate™
3/350/2 Mettukuppam,
OMR Thoraipakkam,
Chennai 600 097, India


hello@verified.realestate
+91 9996 12 9996
verified.realestate

. PLAN SHOWING PROPOSED HOTEL & LODGING MAIN BLOCK BUILDING IN S.NO : 280/2A2, 2B2, 2C2C, 2D,299/2A2,2B IN PILLAIYARNATHAM VILLAGE AND PANCHAYAT , ATHOOR TALUK, DINDIGUL DISTRICT.

MAIN BLOCK
SHEET NO :1/3

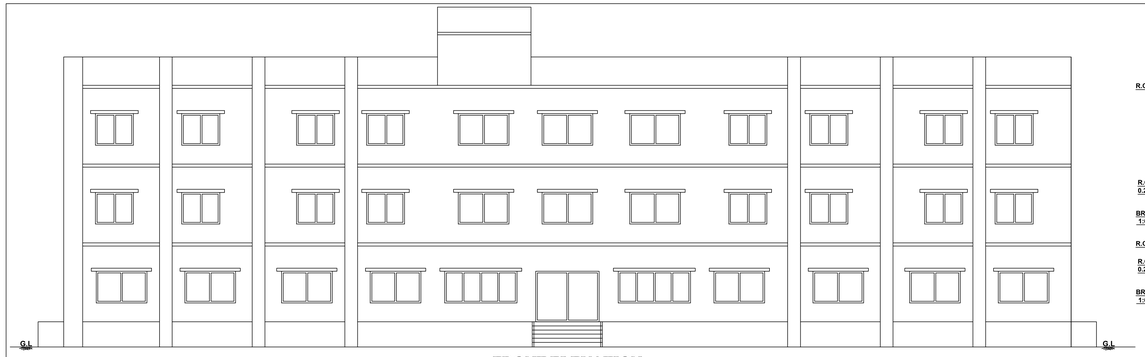


. FRONT ELEVATION .

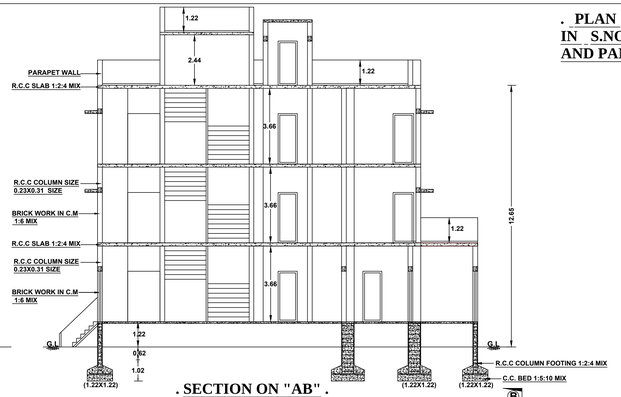


. SECTION ON "AB" .

N
W
E
S


All Dimensions Are In Meters
. SCALE : [1:100]

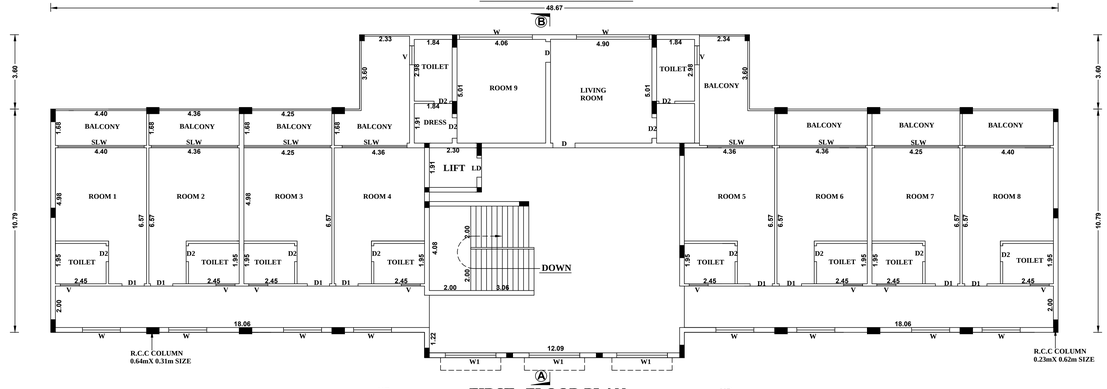


. FIRST FLOOR PLAN .

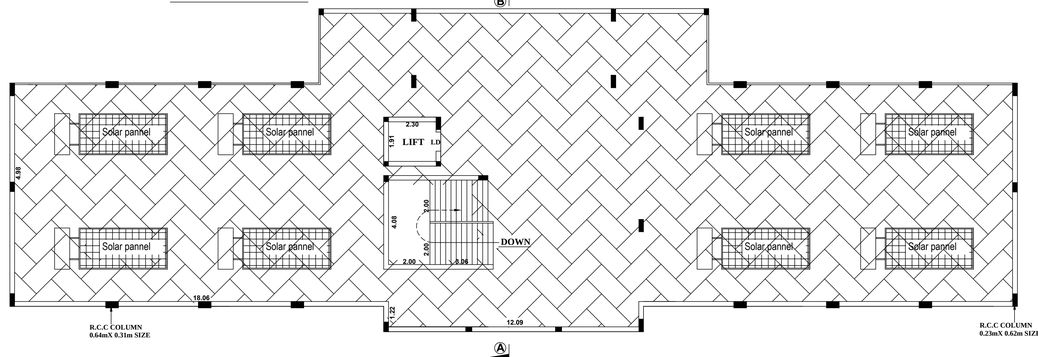

. TERRACE FLOOR PLAN .

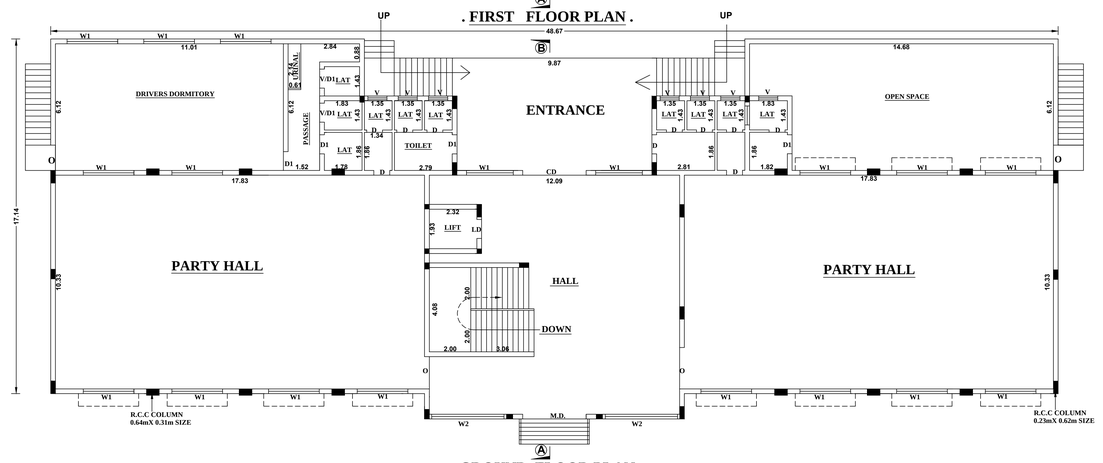

. GROUND FLOOR PLAN .

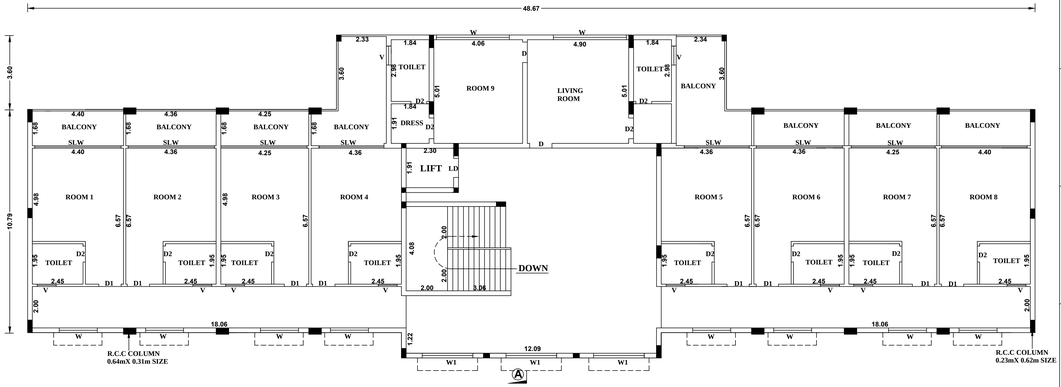

. SECOND FLOOR PLAN .

Drawing Scrutiny Reference No	: NBI4VNXP
Online Application No	: SWP/BPA/053205/2023
SWP/DTCP/Dindigul/ Site Approval No	: 54 /2023
SWP/DTCP/Dindigul/ Building Permission No	: 55 /2023

. SPECIFICATION .

. FOUNDATION	: R.C.C COLUMN FOOTING 1:2:4 MIX OVER A BED OF C.C 1:5:10 MIX.
. BASEMENT	: R.C.C COLUMN FOOTING 1:2:4 MIX, BRICK WORK IN C.M 1:6 MIX.
. SUPERSTRUCTURE	: BRICK WORK IN C.M 1:6 MIX.
. ROOFING	: R.C.C ROOF SLAB 1:2:4 MIX, 0.12M THICK AND GALVOLUME SHEET OVER ANGLE IRON TRUSS
. FLOORING	: C.C FLOORING 1:5:10 MIX 0.33 THICK AND TOP FINISHED WITH C.M 1:3 MIX, 0.23 TK.
. PLASTERING	: CEMENT PLASTERING 1:5 MIX, 0.15 TK.
. USE	: COMMERCIAL BUILDINGS.

. JOINERIES	:	METER
. MD : DOOR	:	3.09 X 2.44
. D : DOOR	:	0.76 X 2.44
. D1 : DOOR	:	0.91 X 2.44
. O : OPEN	:	1.56X 2.44
. CD : CENTER DOOR	:	3.09 X 2.44
. W : WINDOW	:	1.85 X 1.53
. W1 : WINDOW	:	2.47 X 1.53
. W3 : WINDOW	:	3.53 X 1.53

AREA DETAILS

DESCRIPTION	FSI SQ.M	NON FSI SQ.M	TOTAL AREA SQ.M
MAIN BLOCK GROUND FLOOR AREA	711.17	----------	711.17
MAIN BLOCK FIRST FLOOR AREA	608.31	----------	608.31
MAIN BLOCK FIRST FLOOR AREA	608.31	----------	608.31
MAIN BLOCK TERRACE FLOOR AREA	----------	22.08	22.08
TOTAL AREA	1927.79	22.08	1949.87

REFERENCES:

PROPOSED BUILDING

. APPLICANT .

. CONSTRUCTION ENGINEER .

Er. R. VINOTHKUMAR, D.C.E.,
Licensed Surveyor & Civil Engineering Contractor
REGISTRATION NO CE/MR/OCT'2019/038
No. 11/127, North Street, K.Sennampatti,
THIRUMANGALAM & MADURAI - 625 706.
Cell : 97882 71119

. STRUCTURAL ENGINEER .

Er. A. ARUL GNANAPRAGASAM
M.E.(Struct), C.Eng., AIV, AMIE, MISTE
Structural Engineer RE 04/2019 (DR-1)
Registered Engineer RE 13/2019 (DR-1)
Registered Engineer BR/1S/2021/00008 (BR-1)
Chartered Engineer (AM157701-0)
Approved Valuer (A-75355)
Mobile : 99444 95338 / 80720 95578
E.mail : arulstructuraldesigner@gmail.com

. REGISTERED ENGINEER .

R.BALASUNDAR, B.E.,M.S.,
Registered Engineer-Grade II
LPA Registration No: RE04/2020
EZHIL CONSTRUCTION
70/5, RVGB Hall Road,
Nagal Nagar, Dindigul-624 003
Cell: 93455 85407
85681 88585

. PLAN SHOWING PROPOSED DINNING HALL BUILDING IN S.NO : 280/2A2, 2B2, 2C2C, 2D,299/2A2,2B IN PILLAIYARNATHAM VILLAGE AND PANCHAYAT , ATHOOR TALUK, DINDIGUL DISTRICT.

DINNING HALL


SHEET NO :2/3

Drawing Scrutiny Reference No	: NBI4VNXP
Online Application No	: SWP/BPA/053205/2023
SWP/DTCP/Dindigul/ Site Approval No	: 54 /2023
SWP/DTCP/Dindigul/ Building Permission No	: 55 /2023


N W E S

All Dimensions Are In Meters


. SCALE : [1:100]

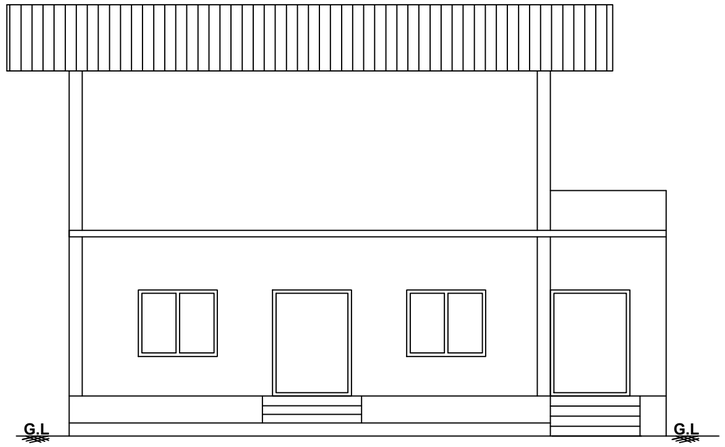


. FRONT ELEVATION .

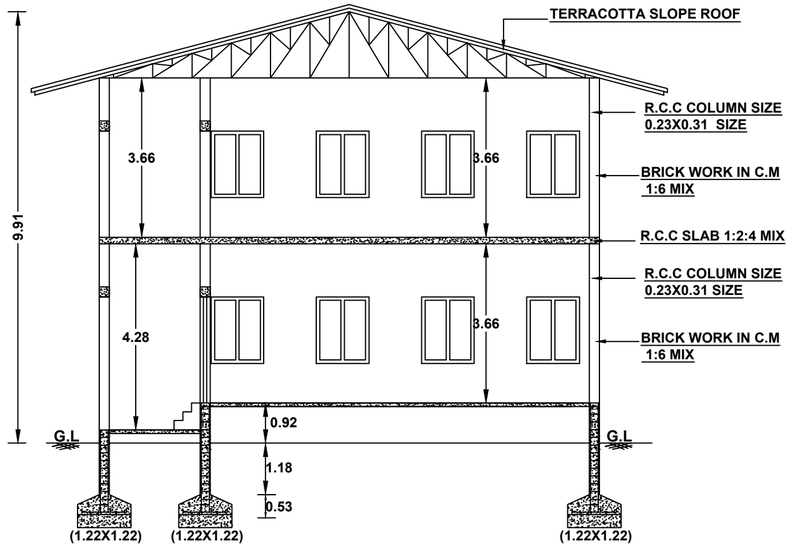

. SECTION ON "AB" .

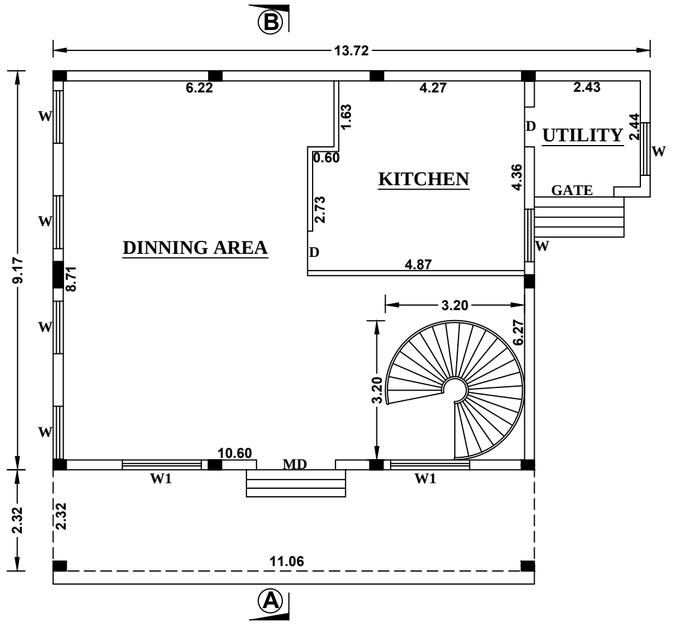

. GROUND FLOOR PLAN .

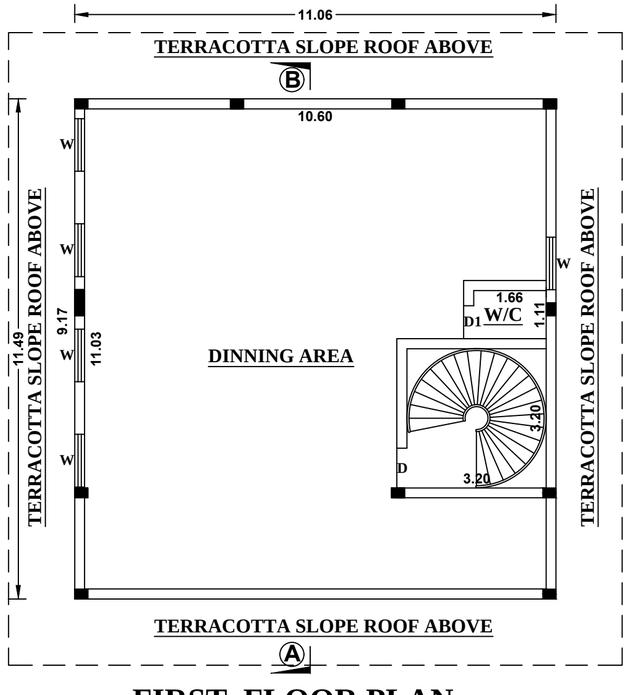

. FIRST FLOOR PLAN .

. SPECIFICATION .

. FOUNDATION	: R.C.C COLUMN FOOTING 1:2:4 MIX OVER A BED OF C.C 1:5:10 MIX.
. BASEMENT	: R.C.C COLUMN FOOTING 1:2:4 MIX, BRICK WORK IN C:M 1:6 MIX.
. SUPERSTRUCTURE	: BRICK WORK IN C:M 1:6 MIX.
. ROOFING	: R.C.C ROOF SLAB 1:2:4 MIX, 0.12M THICK AND GALVOLUME SHEET OVER ANGLE IRON TRUSS
. FLOORING	: C.C FLOORING 1:5:10 MIX 0.33 THICK AND TOP FINISHED WITH C:M 1:3 MIX, 0.23 TK.
. PLASTERING	: CEMENT PLASTERING 1:5 MIX, 0.15 TK.
. USE	: COMMERCIAL BUILDINGS.

. JOINERIES .		:	METER
. MD	: DOOR	:	1.81 X 2.44
. D	: DOOR	:	0.91 X 2.44
. W	: WINDOW	:	1.22 X 1.53
. W1	: WINDOW	:	1.82 X 1.53

AREA DETAIL

DESCRIPTION	FSA SQ.M	NON FSA SQ.M	TOTAL AREA SQ.M
AREA OF THE DINNING HALL GROUND FLOOR	134.81	.----------.	134.81
AREA OF THE DINNING HALL FIRST FLOOR	127.09	.----------.	127.09
TOTAL AREA	261.90 SQ.M	.----------.	261.90 SQ.M

REFERENCES:

PROPOSED BUILDING

. CONSTRUCTION ENGINEER .

Er. R. VINOTHKUMAR, D.C.E.,
Licensed Surveyor & Civil Engineering Contractor
REGISTRATION NO. CE/MR/OCT'2019/030
No. 1/127, North Street, K.Sennampatti,
THIRUMANGALAM & MADURAI-625706.
Cell : 97882 71119

. STRUCTURAL ENGINEER .

Er. A. ARUL GNANAPRAGASAM
M.E.(Struct),C.Eng.,AIV..AMIE.,MISTE.,
Structural Engineer SE 04/2019 (GR-1)
Registered Engineer RE 13/2019 (GR-1)
Registered Engineer 08/LS/2021/00009 (GR-1)
Chartered Engineer (AM157701-0)
Approved Valuer (A-26395)
Mobile : 99444 95338 / 80720 95578
E.mail : arulstructuraldesigner@gmail.com


. APPLICANT .

. REGISTERED ENGINEER .

R.BALASUNDAR, B.E.,M.E.,
Registered Engineer-Grade II
LPA Registration No: RE04/2020
EZHIL CONSTRUCTION
70/5, NVGB Hall Road,
Nagal Nagar, Dindigul-624 003
Cell: 93454 85407
85081 88585


. SITE PLAN SHOWING PROPOSED HOTEL & LODGING IN S.NO : 280/2A2, 2B2, 2C2C, 2D,299/2A2,2B IN PILLAIYARNATHAM VILLAGE AND PANCHAYAT , ATHOOR TALUK, DINDIGUL DISTRICT.

SITE PLAN
SHEET NO :3/3

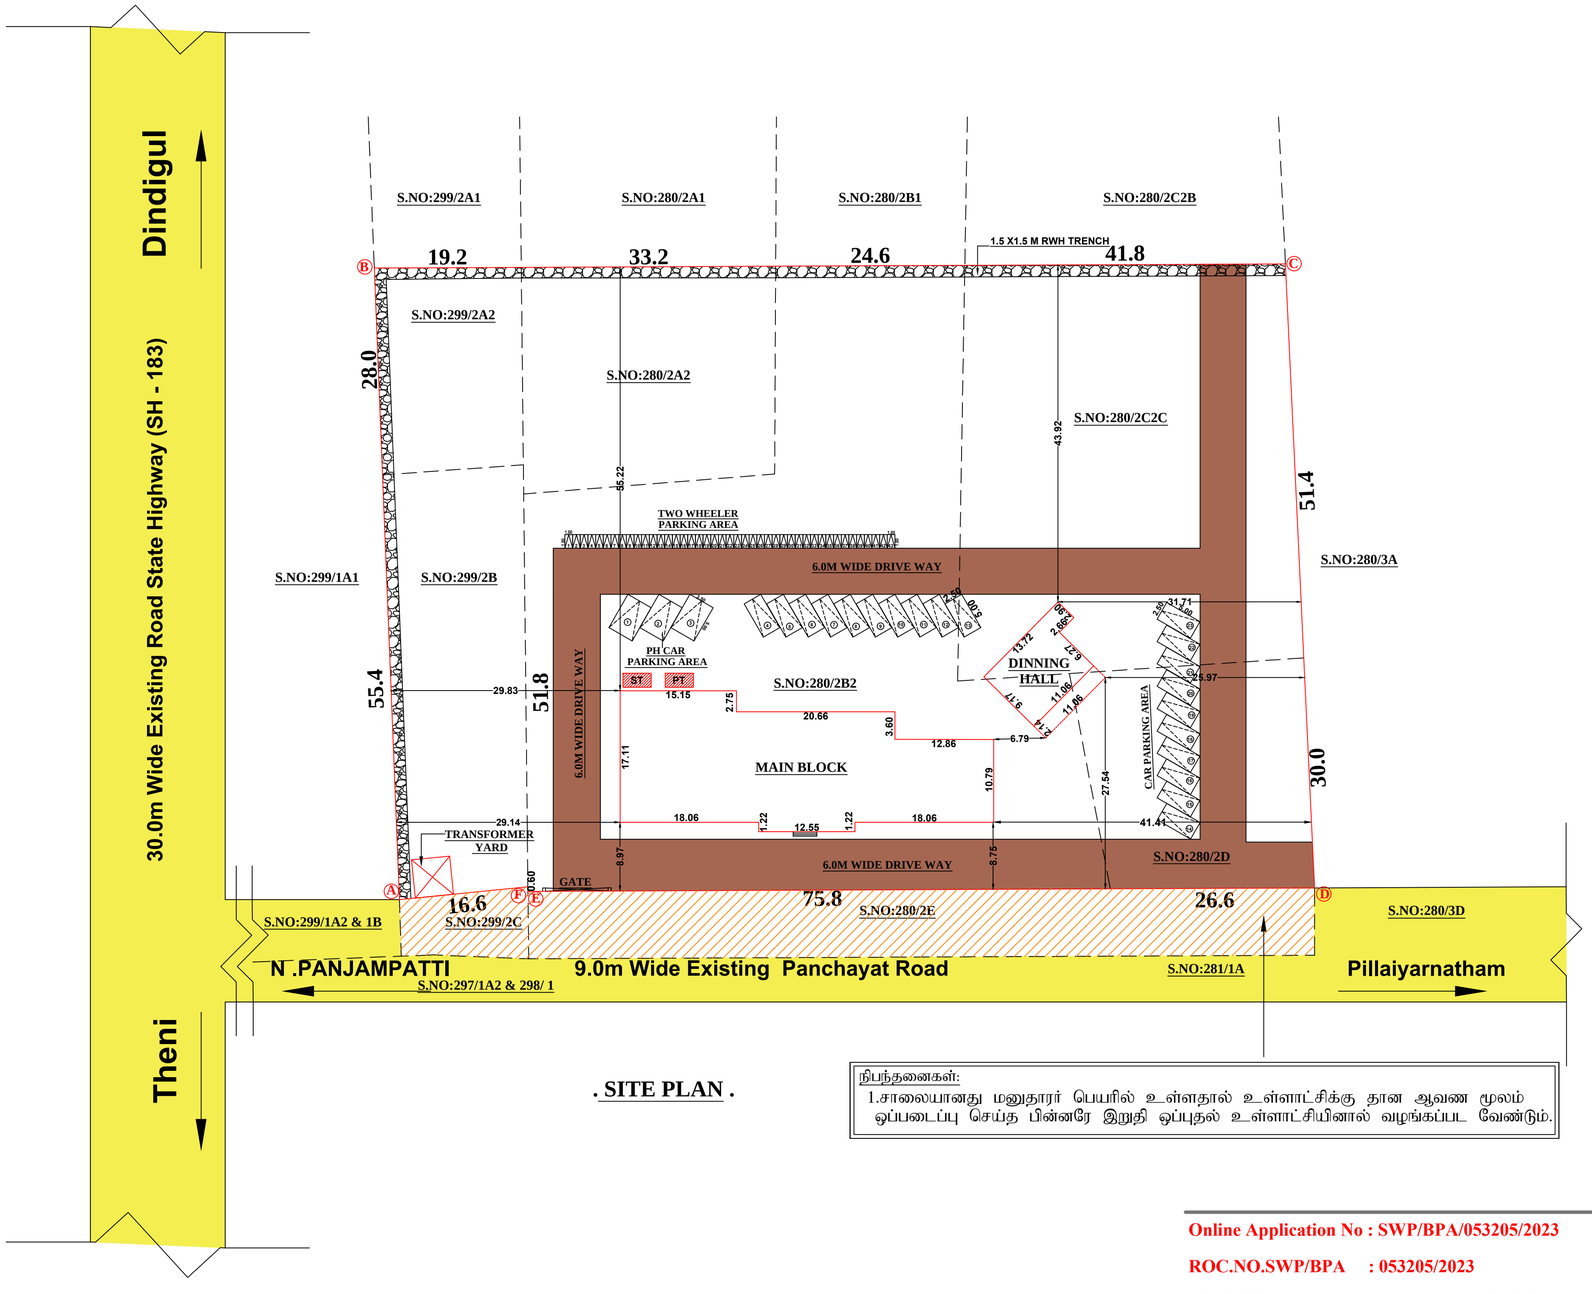


. SITE PLAN .


நிபந்தனைகள்:
1.சாலையானது மனுதாரர் பெயரில் உள்ளதால் உள்ளாட்சிக்கு தான ஆவண மூலம் ஒப்படைப்பு செய்த பின்னரே இறுதி ஒப்புதல் உள்ளாட்சியினால் வழங்கப்பட வேண்டும்.

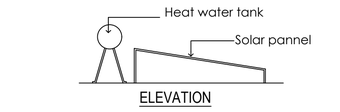


ELEVATION

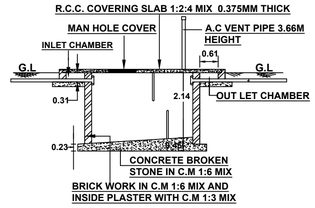

.SECTION ON SEPTIC TANK .

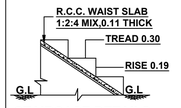

. STAIRCASE DETAILS . (NOT TO SCALE)

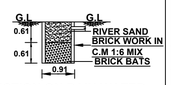

. SECTION ON RAIN WATER COLLECTION TUB .

REFERENCES:

- SITE BOUNDARY
- PROPOSED BUILDING
- EXISTING ROAD
- DRIVE WAY
- RWH TRENCH

PARKING DETAILS:


No.Of Car Parking Required	= 23 Nos
No.Of Car Parking Provided	= 23 Nos
No.Of Two Wheeler Parking Required	= 43 Nos
No.Of Two Wheeler Parking Provided	= 43 Nos

FSI = Total FSI Area / Total Site Area = 2189.69 / 9820.00 = 0.22 > 2.00

Plot Coverage = 757.51 / 9820.00 X 100 = 7.71%

All Dimensions Are In Meters

. SCALE : [1:400]

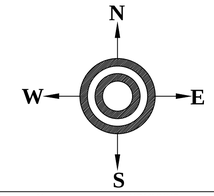

Drawing Scrutiny Reference No : NBI4VNXP
Online Application No : SWP/BPA/053205/2023
SWP/DTCP/Dindigul/ Site Approval No : 54 /2023
SWP/DTCP/Dindigul/ Building Permission No : 55 /2023

SITE AREA DETAILS

S.NO	SURVEY NUMBER	AREA (HEC-ARES) (As Per Patta)	AREA (Sq.Mt) (As Per Patta)
1	280/2A2	0-09.30	930.00
2	280/2B2	0-42.20	4220.00
3	280/2C2C	0-22.80	2280.00
4	280/2D	0-08.50	850.00
5	299/2A2	0-05.40	540.00
6	299/2B	0-10.00	1000.00
	TOTAL	0-98.20 (HEC-ARES)	9820.00 (Sq.Mt)

AREA DETAILS

DESCRIPTION	FSI SQ.M	NON FSI SQ.M	TOTAL AREA SQ.M
MAIN BLOCK GROUND FLOOR AREA	711.17	.----------.	711.17
MAIN BLOCK FIRST FLOOR AREA	608.31	.----------.	608.31
MAIN BLOCK SECOND FLOOR AREA	608.31	.----------.	608.31
MAIN BLOCK TERRACE FLOOR AREA	.----------.	22.08	22.08
DINNING HALL GROUND FLOOR AREA	134.81	.----------.	134.81
DINNING HALL FIRST FLOOR AREA	127.09	.----------.	127.09
TOTAL AREA	2189.69	22.08	2211.77

. APPLICANT .

. STRUCTURAL ENGINEER .

Er. A. ARUL GNANAPRAGASAM
M.E.(Struct),C.Eng.,AIV.,AMIE.,MISTE.,
Structural Engineer SE 04/2019 (GR-1)
Registered Engineer RE 13/2019 (GR-1)
Registered Engineer 08/LS/2021/00009 (GR-1)
Chartered Engineer (AM157701-0)
Approved Valuer (A-25395)
Mobile:99444 95338 / 80720 95578
E.mail:arulstructuraldesigner@gmail.com

. CONSTRUCTION ENGINEER .

Er. R. VINOTHKUMAR, D.C.E.,
Licensed Surveyor & Civil Engineering Contractor
REGISTRATION NO.CE/MR/OCT'2019/030
No. 1/127, North Street, K.Sennampatti,
THIRUMANGALAM & MADURAI-625706.
Cell : 97882 71119

. REGISTERED ENGINEER .

R.BALASUNDAR, B.E.,M.E.,
Registered Engineer-Grade II
LPA Registration No: RE04/2020
EZHIL CONSTRUCTION
70/5, NVGB Hall Road,
Nagal Nagar, Dindigul-624 003
Cell: 93454 85407
83081 88585

Online Application No : SWP/BPA/053205/2023
ROC.NO.SWP/BPA : 053205/2023
APPROVAL NO :001/2023-2024/BP/PLM

THE LANDLENS SUITE

Eight ways to know a piece of land before you pay for it.

This report covers one part of the picture. These cover the rest, drawn from the same government records, for any property in Tamil Nadu.

LandLens One
Ask anything about a property and get an answer grounded in live government records, with the sources shown.
/landlens/one

Verify My Land
Every record check run on one property and returned as a single report.
/landlens/verify-my-land

Legal Opinion
An advocate's written opinion on the title, built on the records we pull for it.
/landlens

One Map
Every layer on one map: the parcel, its boundary, zoning, water bodies and what sits around it.
/landlens/one/map

PriceMap
What land actually changed hands for around this plot, taken from the registered deeds.
/landlens/pricemap

Build Scope
What you are allowed to build here: floor space, height, coverage and setbacks.
/landlens/build-scope

Property Tracker
Watch a property and hear about it when something new is registered against it.
/landlens/property-tracker

Deal Room
Run the transaction in one place: documents, stamping, signatures and the parties.
/landlens/deal-room

FREE TOOLS · NO ACCOUNT NEEDED

Twenty-four checks you can run yourself, at no cost.

Records and verification

The registers themselves, read for you.

- Encumbrance Certificate
- Patta and Chitta
- Field Measurement Sketch
- EC Analyzer
- Bank charge check
- Court case search
- Seller background check
- Approval check by survey

Value and duty

What it is worth and what it costs to register.

- Guideline value by street
- Guideline value by survey
- Stamp duty and registration fees
- Capital gains
- Floor space index
- Area unit converter

Zoning and land use

What the plan says can happen on this land.

- Land use zone finder
- CMDA land use check
- Coastal regulation zone
- Master plan check
- Water bodies finder
- Airport height clearance

Registers and directories

Who holds it, and which office keeps the record.

- Find your registering office
- Temple property check
- Waqf property check
- RERA register

Every free tool
/tools

Services we run for you
/services

The LandLens suite
/landlens/one

Verified RealEstate™

Every claim in this document traces back to a government record.

- Legal opinions, due diligence and title verification
- Building plan, layout and sub-division approvals
- Completion and occupancy certificates, regularisation
- Escrow, negotiation and NRI property management
- Land survey, soil testing, architecture and construction

Verified RealEstate
3/350/2 Mettukuppam,
OMR Thoraipakkam,
Chennai 600 097, India
hello@verified.realestate
+91 9996 12 9996

Prepared from the registers named on the page each finding sits on. Where a register could not be read, this document says so in its place rather than leaving the gap to be read as a clean result.