

PLAN SHOWING THE PROPOSED DEMOLISHED & RECONSTRUCTION OF RCC ROOF RESIDENTIAL DWELLING BUILDING IN GROUND, FIRST&SECOND FLOOR AT S.F. NO -1006/1613 &1006/1621 ,DOOR NO 05 ,WARD NO:06 ,AT RENGANAYAKKAR STREET, AYYAMPALAIYAM TOWN PANCHAYAT, ATHOOR TALUK, DINDIGUL DISTRICT. SCALE - 1:100


APPLICANT : MR.S.SELVAM, S/O MR.SUTHANTHIRAM.

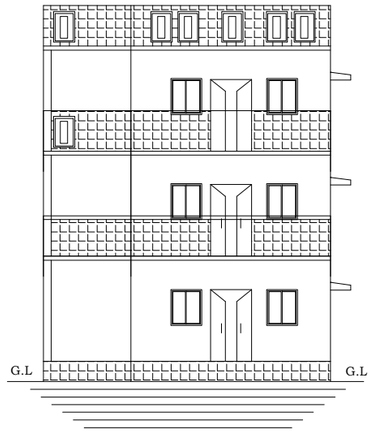


ELEVATION

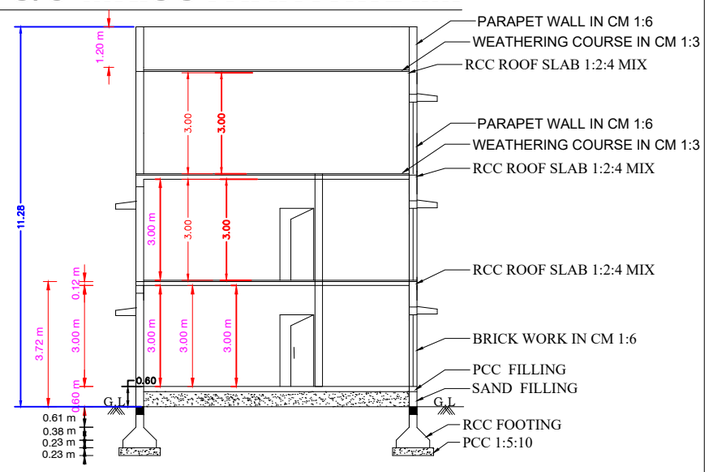


SECTION ON - AB

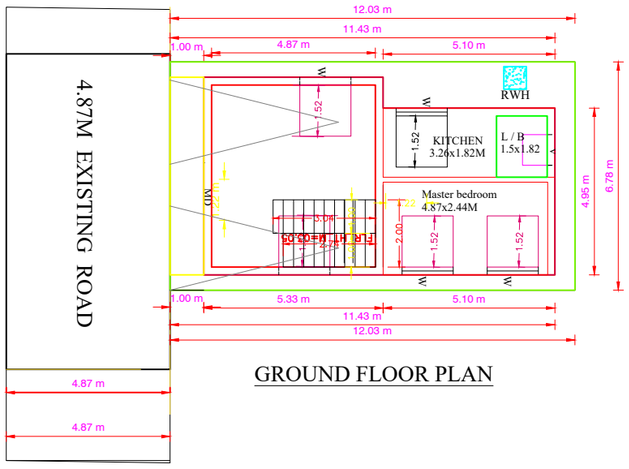


GROUND FLOOR PLAN

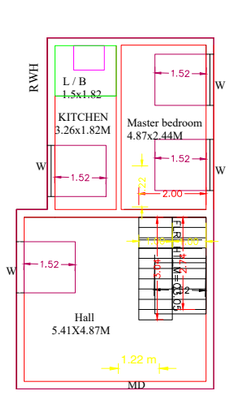

GROUND FLOOR PLAN

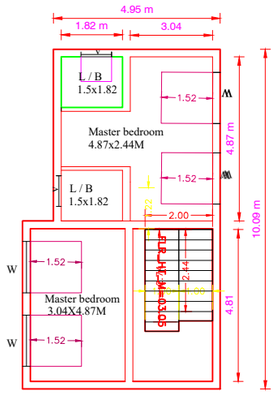


FIRST FLOOR PLAN

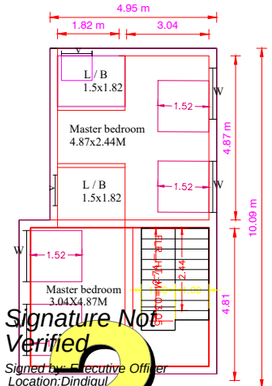

SECOND FLOOR PLAN

Signature Not Verified
Signed by: Executive Officer
Location: Dindigul
Date: 2024.02.09 12:36:10

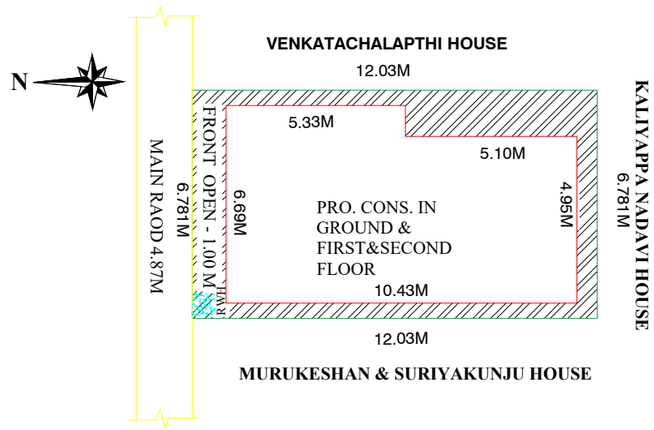

ROAD PLAN - NOT TO SCALE

SPECIFICATION:-

ALL DETAILS ARE AS SHOWN IN SECTION ON ---- "A-B"

JOINERIES:-

M.D ---- MAIN DOOR--- ------	4'0" X 7'0"	1.22 X 2.13
D ---- --- DOOR ---- ---- ----- --	3'3" X 7'0"	0.99 X 2.13
D1 --- ---DOOR --- ---- ----- ----	2'6" X 7'0"	0.76 X 2.13
W1 --- -----WINDOW--- ---- ----	4'0" X 4'6"	1.22 X 1.37
W --- --- WINDOW --- ---- ----	5'0" X 4'6"	1.52 X 1.37
V ---- -- VENTILATOR --- ----	3'0" X 2'0"	0.91 X 0.60
GW ---- GLASS WINDOW ---	3'3" X 10'0"	1.00 X 3.05

AREA DETAILS:-

	Sq.ft.	Sq.mt.
TOTAL AREA OF THE SITE --- ---	878.11	81.58
PROPOSED CONT G.F. AREA --- ---	608.37	56.52
PROPOSED CONT F.F. AREA --- ---	608.37	56.52
PROPOSED CONT S.F. AREA --- ---	608.37	56.52
OPEN SPACE AREA ---- --- --- ---	269.74	25.06


LEGEND:-

OWNER'S BOUNDARY SHOWN IN GREEN--- --- ---


PROPOSED CONSTRUCTION SHOWN IN RED- -- --- -

EXISTING ROAD SHOWN IN YELLOW- --- --- --- --


Solar Energy
Not To Scale

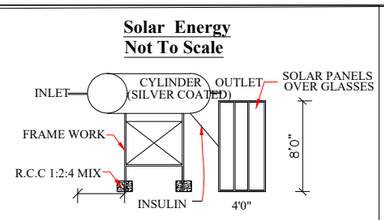

Waste Water Recycle Unit
Not To Scale

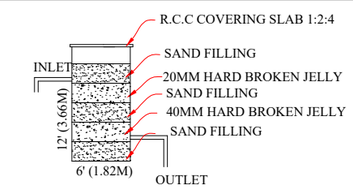


Bath & wash basin pipe line connection is directiy connected to the rectangle pit for recycling the waste water.

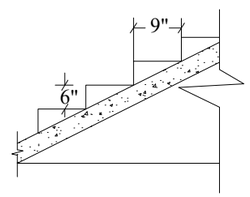


Staircase Detail
Not To Scale


NOTE:
Width - 3'0" - 0.91M
Tread - 0'9" - 0.23M
Rise - 0'6" - 0.15M

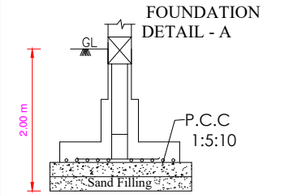

Isolated Footing -A (1.50X1.50)
(Not to Scale)

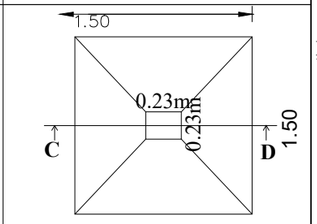

SECTION - 'CD'

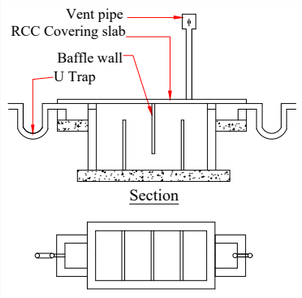

Using 'U' type trap 2 Nos in inlet, outlet & Ventpipe will be covered with mosquito proof covering net in inner side of vent pipe and top of vent pipe

Septic Tank With U Trap
Not To Scale

OFFICE USE ONLY :-

Building Plan Permission:-
Roc. No:- 50/2024
Building Plan Permission No:- 20/2023-2024

/Esigned/
Executive Officer,
Selection Grade Townpanchayat,
Ayyampalayam,
Dindigul District.

APPLICANT :-

REGISTERED ENGINEER :-

M. JAYASANKAR DCE & LBS
Engineer & Contractor
Ayyampalayam - 624 204
Cell : 9842524937.