Verified RealEstate™

REFERENCE
160/25/A3

ISSUED
07 March 2025

PP APPROVAL RECORD

Planning Permission

Nagampatti
Dindigul district, Tamil Nadu

APPROVAL TYPE
Building Plan

ISSUING AUTHORITY
Rural Panchayat

PURPOSE
Residential

The approval as the planning authority issued it, reproduced in full behind this page.

An approval speaks to what was sanctioned, not to what was built. Completion is a separate record.


Verified RealEstate™
3/350/2 Mettukuppam,
OMR Thoraipakkam,
Chennai 600 097, India

hello@verified.realestate
+91 9996 12 9996
verified.realestate


DIGITALLY VERIFIED RECORD

PLAN SHOWN THE PROPOSED CONSTRUCTION OF RCC RESIDENTIAL GROUND FLOOR&HEAD ROOM BUILDING IN NATHAM NEW R.S NO:1705/1A1 PATTA NO:6258 DOCUMENT NO:4104 AT OTTANAGAMPATTY SENANKOTTAI ROAD NAGAMPATTI VILLAGE & PANCHAYAT VEDASANDUR TALUKA DINDUGAL DISTRICT.


NAME OF THE OWNER: **Mrs.BHUVANESHWARI C/O.VENKATRAM**

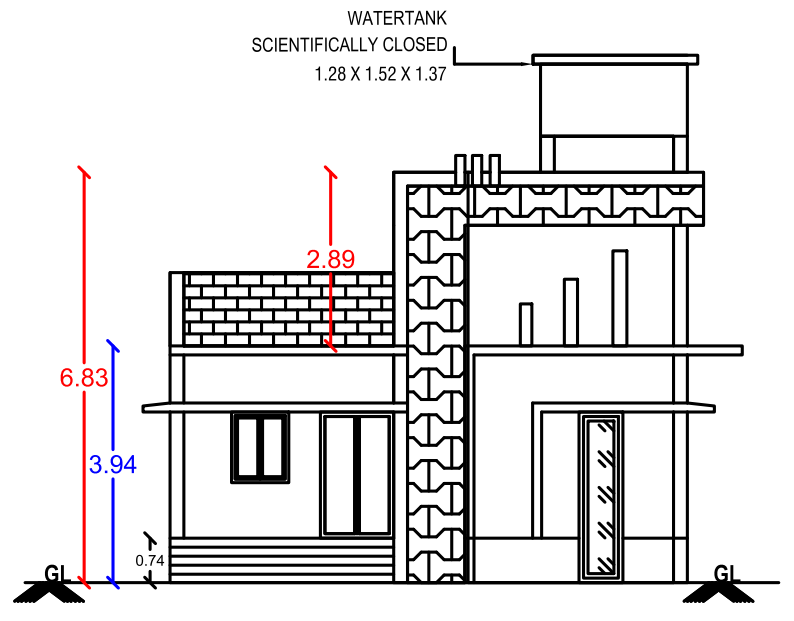


FRONT ELEVATION

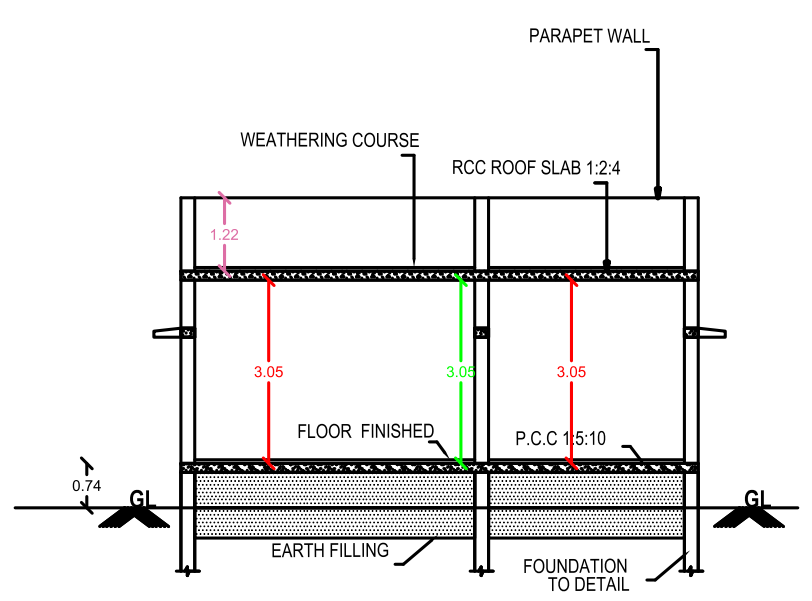


SECTION -A'-B'

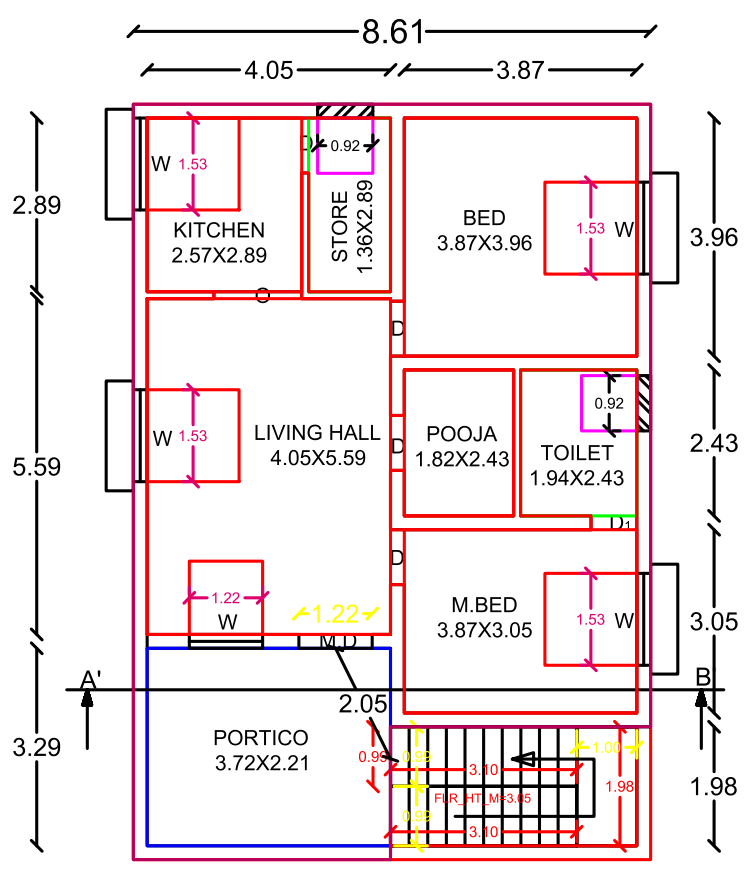



PRO. GROUND FLOOR PLAN.

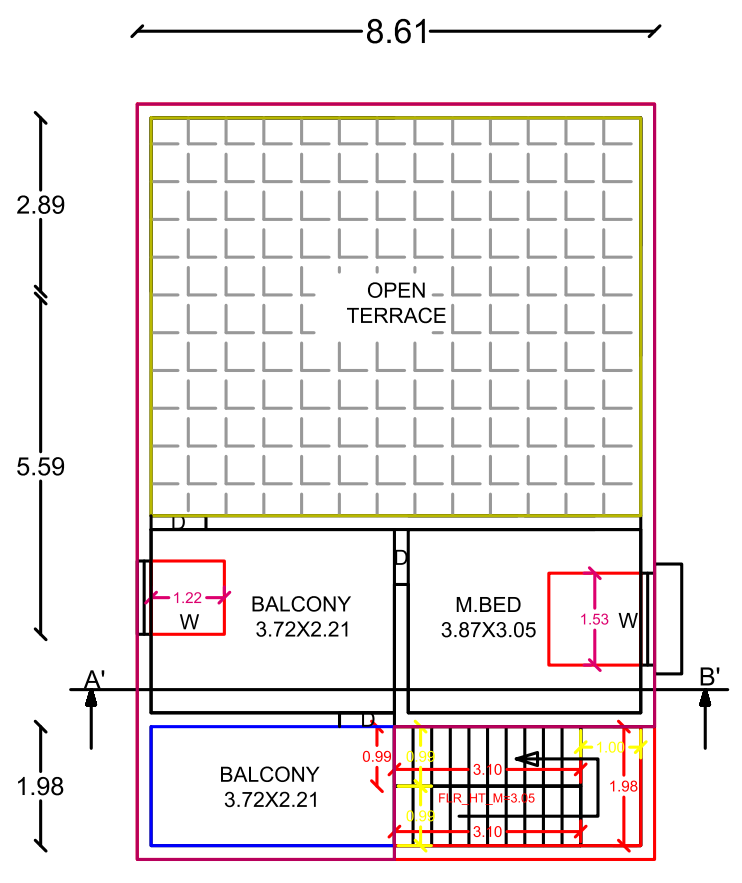

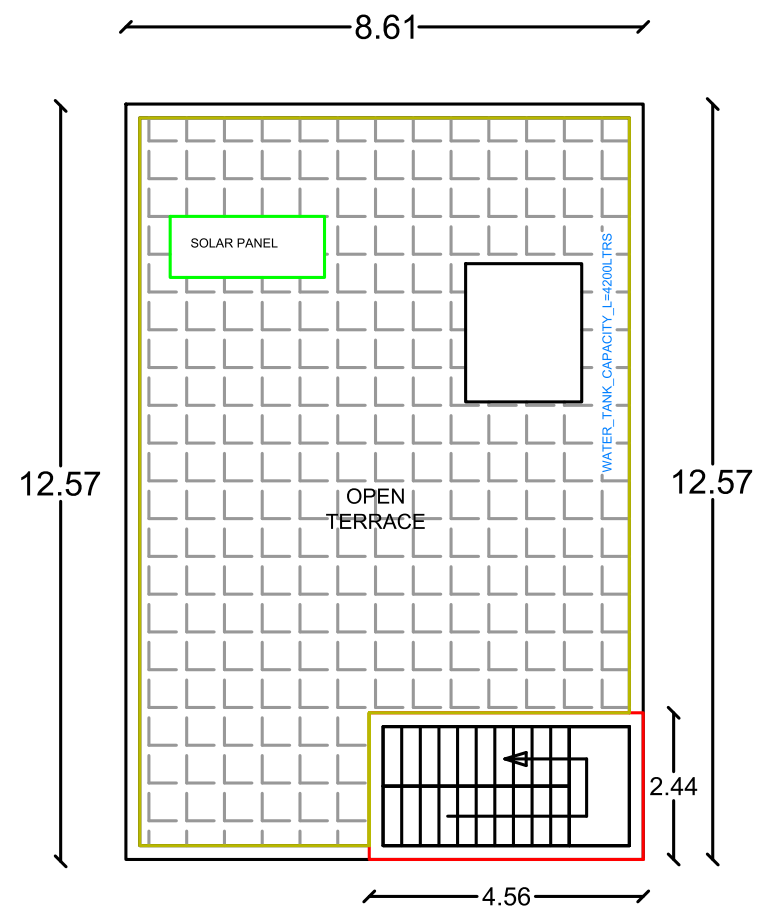

TERRACE FLOOR PLAN

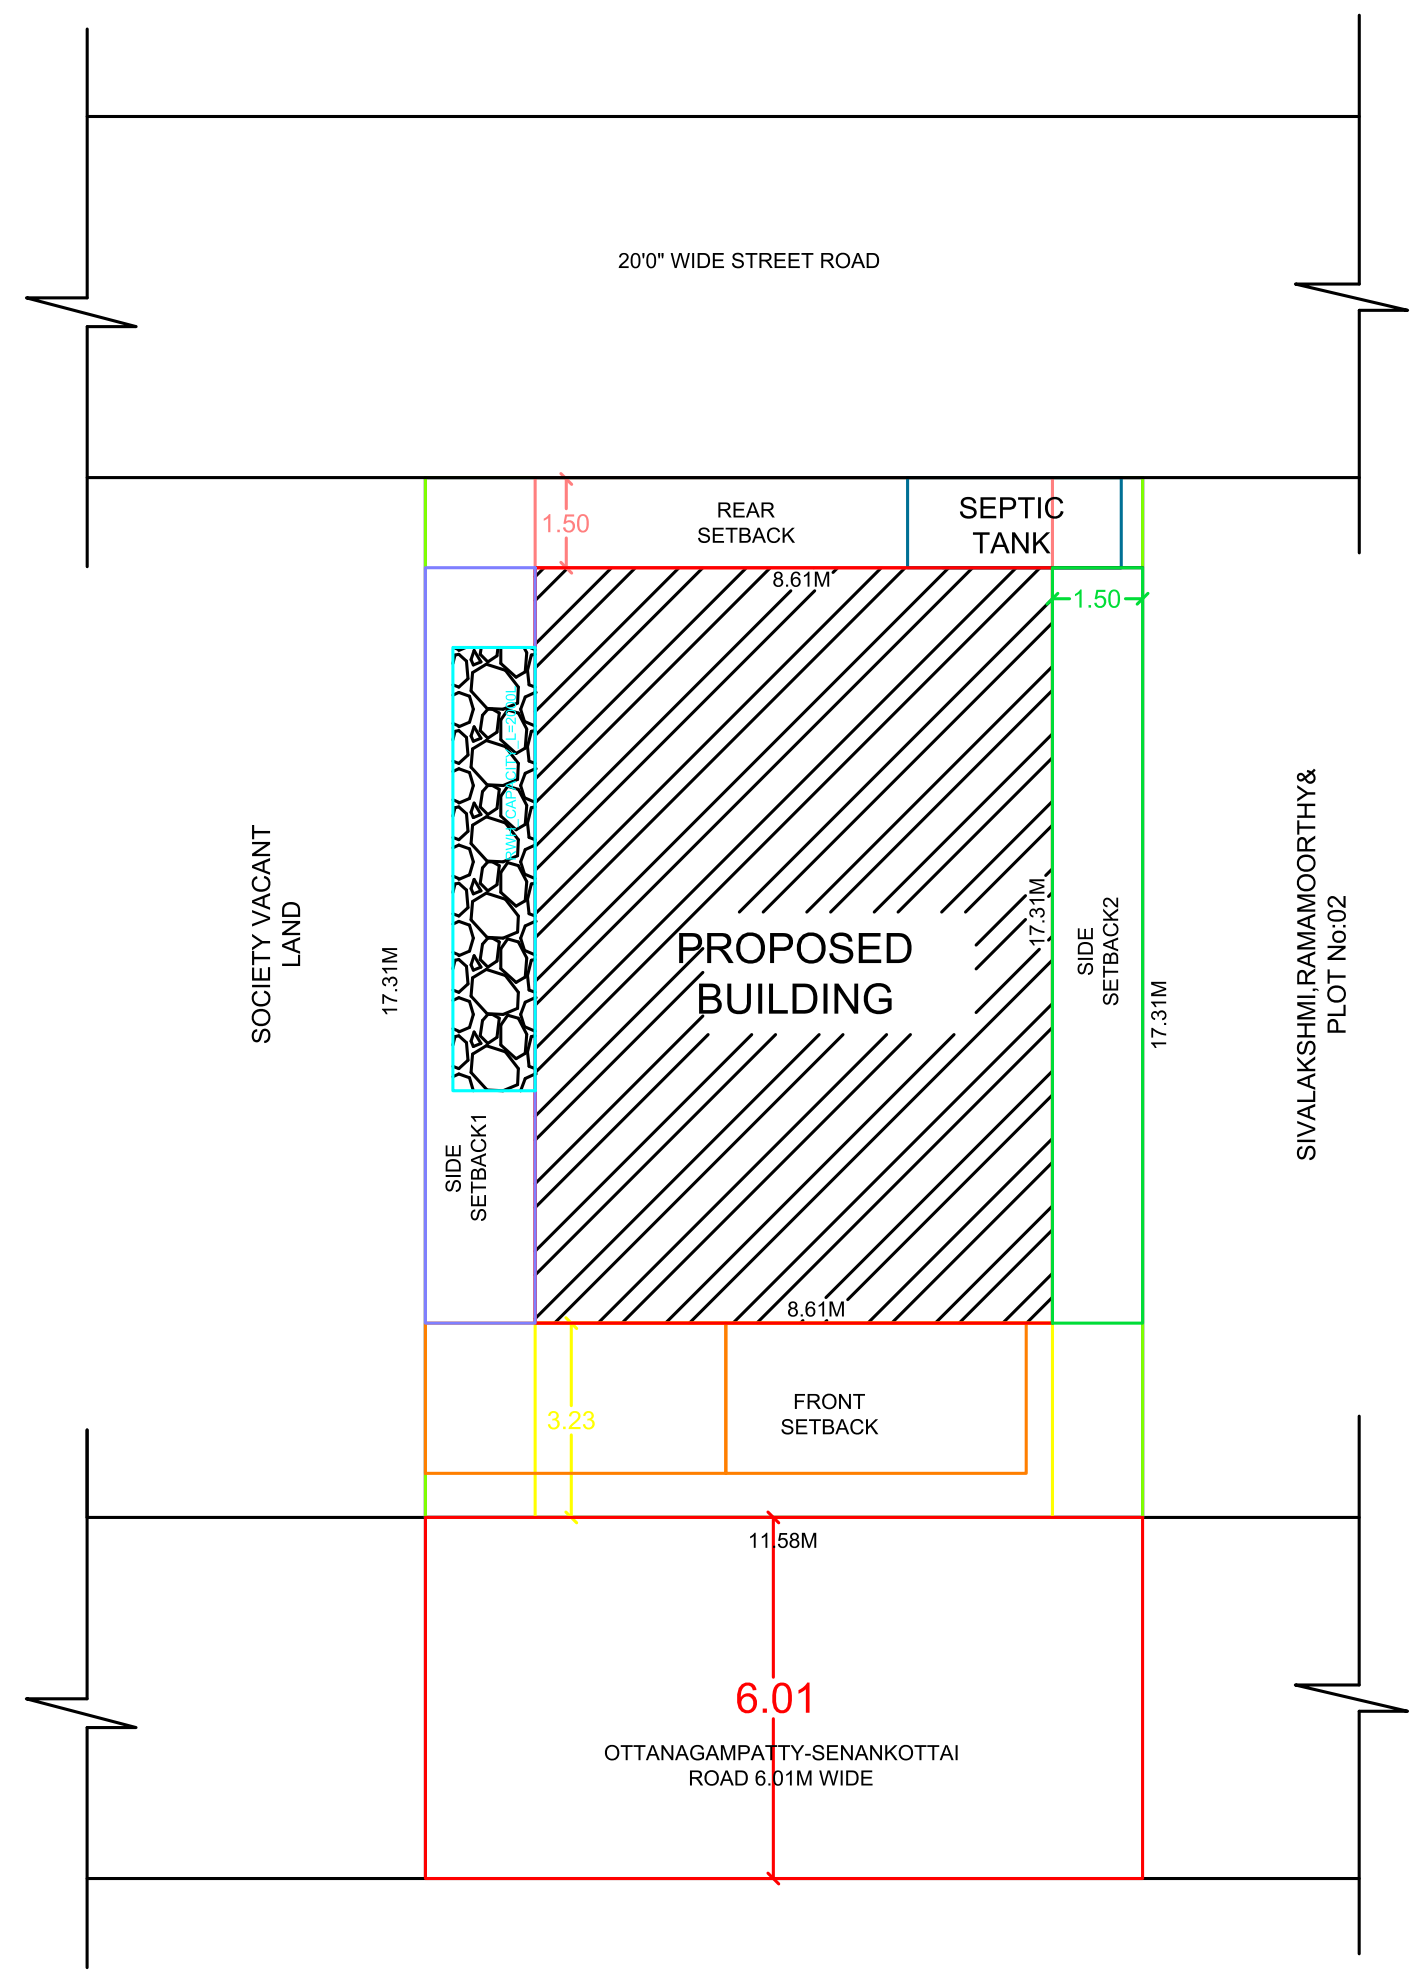


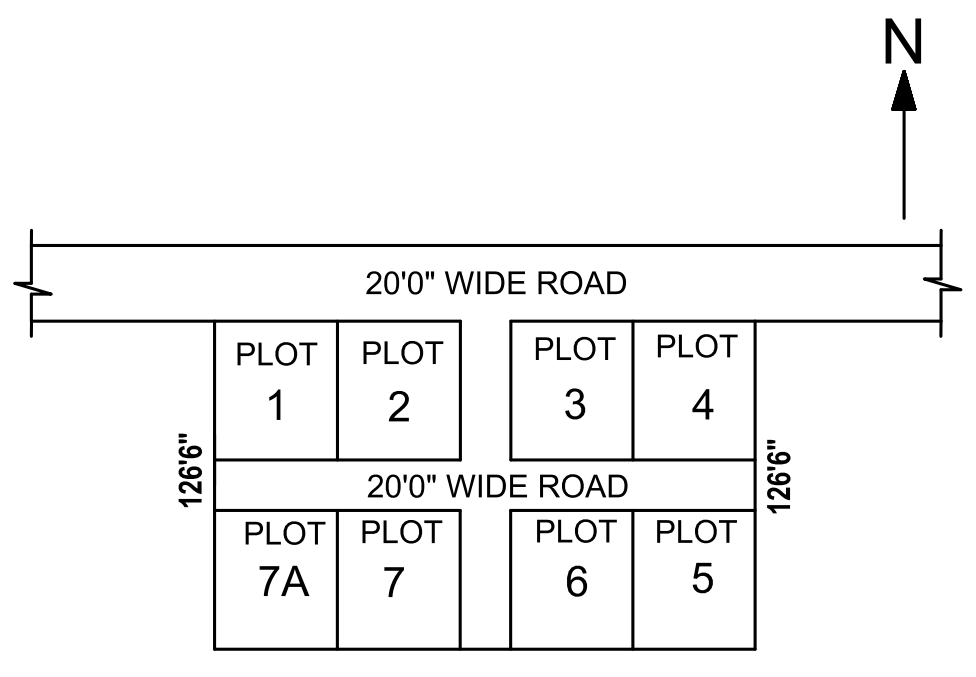


KEY PLAN
(NOT-TO-SCALE)

AREA STATEMENT	SQ.FT	SQ.MT
PLOT AREA (AS PER DOCUMENT)	2033.00	188.87
PLOT AREA (AS PER PATTA)	2033.00	188.87
PLOT AREA (AS PER SITE)	2156.84	200.45
FSI AREA		
PRO. GROUND FLOOR AREA	1164.87	108.26
TOTAL FSI AREA	1164.87	108.26
ALL DIMENSIONS ARE FEET&METERS		
NON FSI AREA		
PRO. HEAD ROOM	119.76	11.13
NET TOTAL FSI & NON FSI AREA	1284.63	119.38

PLOT COVERAGE : 63.15 %
FLOOR SPACE INDEX : 0.63

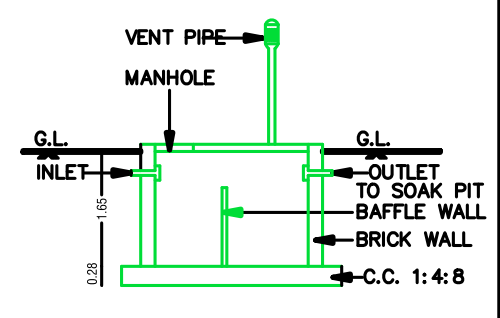

SECTION OF SEP.TANK

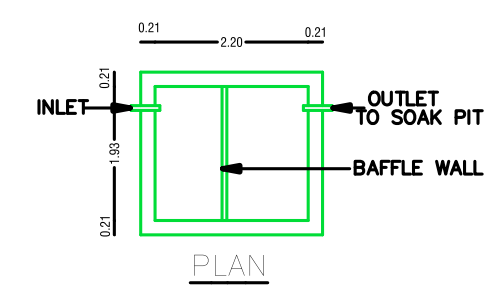


PLAN SEPTIC. TANK

SPECIFICATIONS:

1. R.C.C FOOTINGS FOR FOUNDATION IN M20 MIX
2. R.C.C. COLUMNS IN M20 MIX
3. R.C.C. ROOF SLAB AND BEAMS IN M20 MIX
4. 9" BRICK WORK IN C.M 1:5 IN SUPER STRUCTURE
5. COUNTRY WOOD DOORS WITH FLUSH SHUTTERS
6. COUNRTY WOOD GLAZED WINDOWS
7. INTERNAL PLASTERING IN C.M 1:4
8. EXTERNAL PLASTERING IN CM 1:5
9. WEATHERING COURSE IN BRICK JELLY LIME CONCRETE 1:3 MIX
10. WEATHERING TILES IN 9"X9" BURNT CLAY TILES IN LAID IN1:3 MIX

COLOR INDEX:
PROPOSED BUILDING
EXISTING ROAD
BOUNDARY LINE

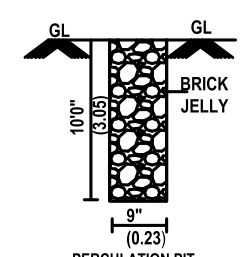


PERCULATION PIT

APPLICANT:


V- புவனேஸ்வரி

REGISTERED ENGINEER:

Signature of Registered Professional
M.JAYARAJ BE.,
LICENSED. BUILDING SURVEYER
MUTHAIYA GRIL WORKS NEAR
VEDASANDUR.
CELL No : 88076 22234

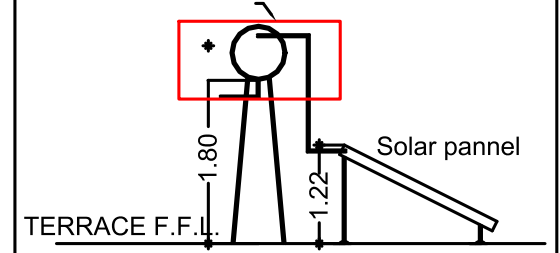



SIDE ELEVATION
SOLAR WATER HEATER

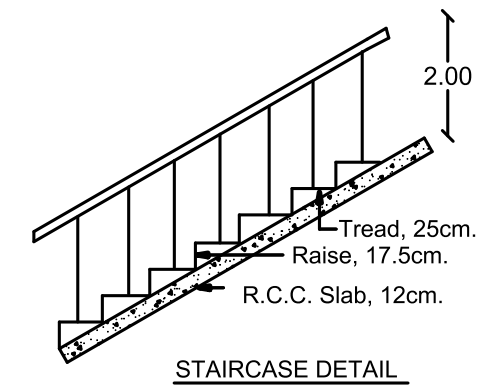

STAIRCASE DETAIL

AUTHORITY

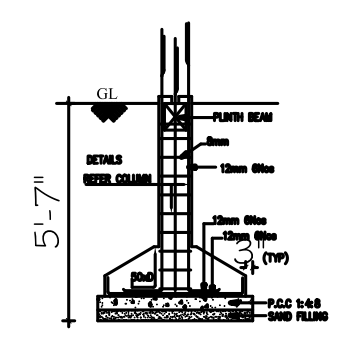

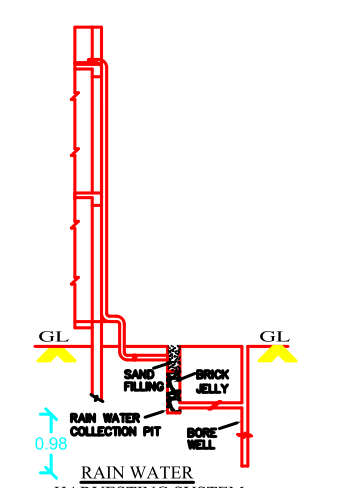

RAIN WATER
HARVESTING SYSTEM

THE LANDLENS SUITE

Eight ways to know a piece of land before you pay for it.

This report covers one part of the picture. These cover the rest, drawn from the same government records, for any property in Tamil Nadu.

LandLens One
Ask anything about a property and get an answer grounded in live government records, with the sources shown.
/landlens/one

Verify My Land
Every record check run on one property and returned as a single report.
/landlens/verify-my-land

Legal Opinion
An advocate's written opinion on the title, built on the records we pull for it.
/landlens

One Map
Every layer on one map: the parcel, its boundary, zoning, water bodies and what sits around it.
/landlens/one/map

PriceMap
What land actually changed hands for around this plot, taken from the registered deeds.
/landlens/pricemap

Build Scope
What you are allowed to build here: floor space, height, coverage and setbacks.
/landlens/build-scope

Property Tracker
Watch a property and hear about it when something new is registered against it.
/landlens/property-tracker

Deal Room
Run the transaction in one place: documents, stamping, signatures and the parties.
/landlens/deal-room

FREE TOOLS · NO ACCOUNT NEEDED

Twenty-four checks you can run yourself, at no cost.

Records and verification

The registers themselves, read for you.

- Encumbrance Certificate
- Patta and Chitta
- Field Measurement Sketch
- EC Analyzer
- Bank charge check
- Court case search
- Seller background check
- Approval check by survey

Value and duty

What it is worth and what it costs to register.

- Guideline value by street
- Guideline value by survey
- Stamp duty and registration fees
- Capital gains
- Floor space index
- Area unit converter

Zoning and land use

What the plan says can happen on this land.

- Land use zone finder
- CMDA land use check
- Coastal regulation zone
- Master plan check
- Water bodies finder
- Airport height clearance

Registers and directories

Who holds it, and which office keeps the record.

- Find your registering office
- Temple property check
- Waqf property check
- RERA register

Every free tool
/tools

Services we run for you
/services

The LandLens suite
/landlens/one

Verified RealEstate™

Every claim in this document traces back to a government record.

- Legal opinions, due diligence and title verification
- Building plan, layout and sub-division approvals
- Completion and occupancy certificates, regularisation
- Escrow, negotiation and NRI property management
- Land survey, soil testing, architecture and construction

Verified RealEstate
3/350/2 Mettukuppam,
OMR Thoraipakkam,
Chennai 600 097, India
hello@verified.realestate
+91 9996 12 9996

Prepared from the registers named on the page each finding sits on. Where a register could not be read, this document says so in its place rather than leaving the gap to be read as a clean result.