

PP

APPROVAL RECORD

Planning Permission

Dindigul district, Tamil Nadu

APPROVAL TYPE



Building Plan

ISSUING AUTHORITY

Town Panchayat

The approval as the planning authority issued it, reproduced in full behind this page.

An approval speaks to what was sanctioned, not to what was built. Completion is a separate record.

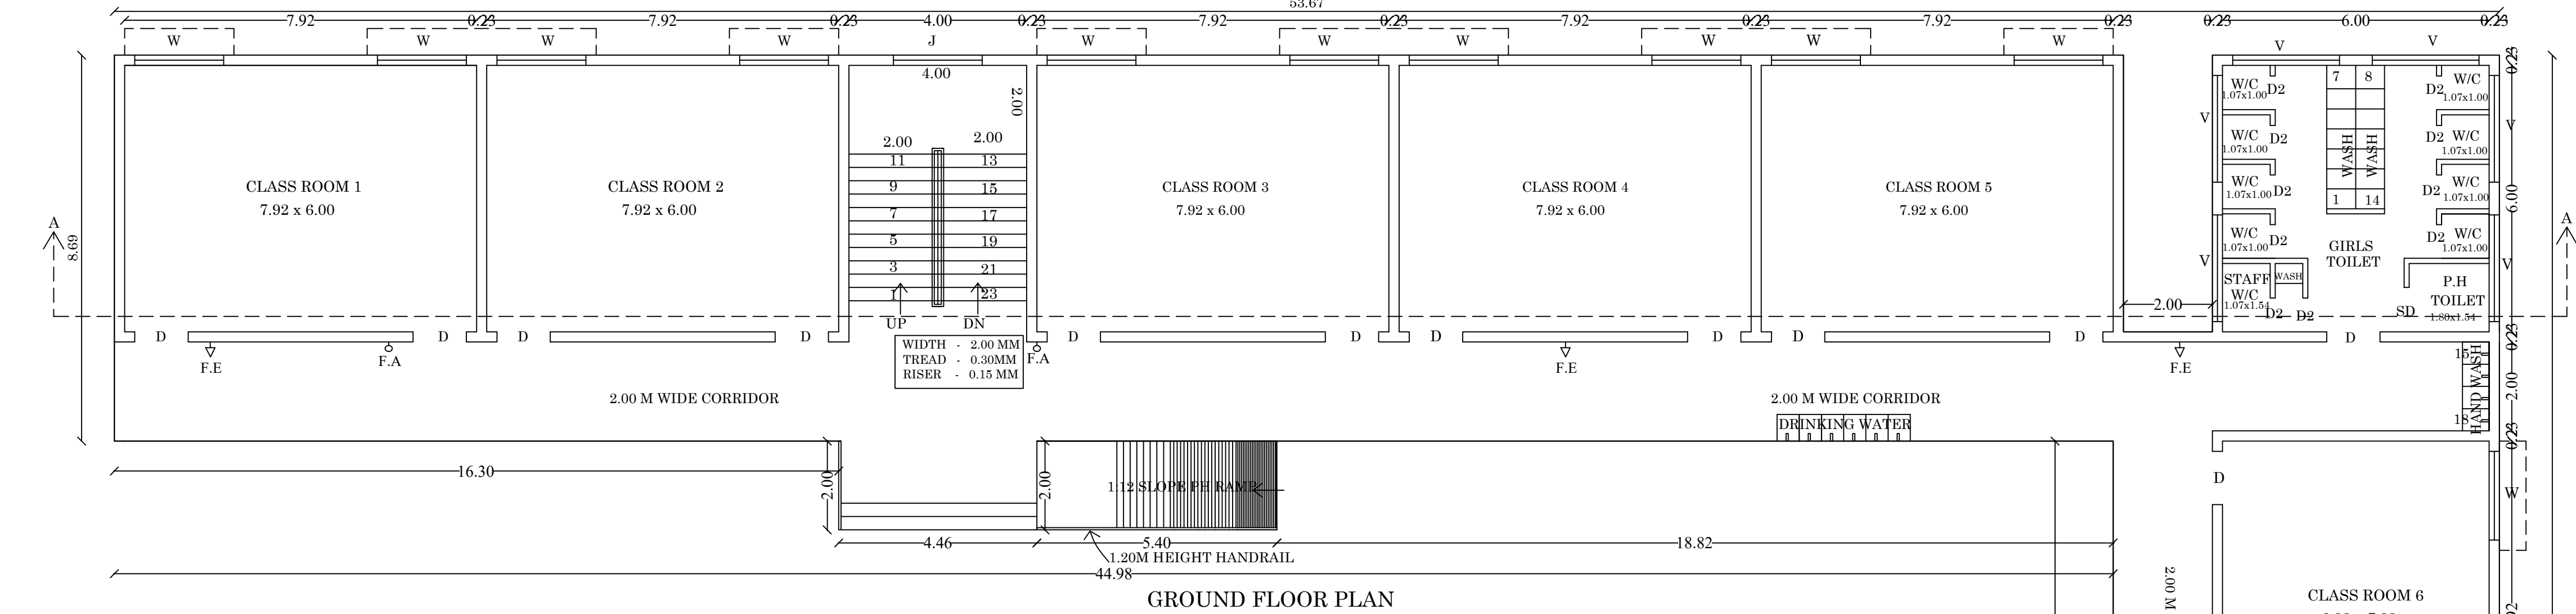
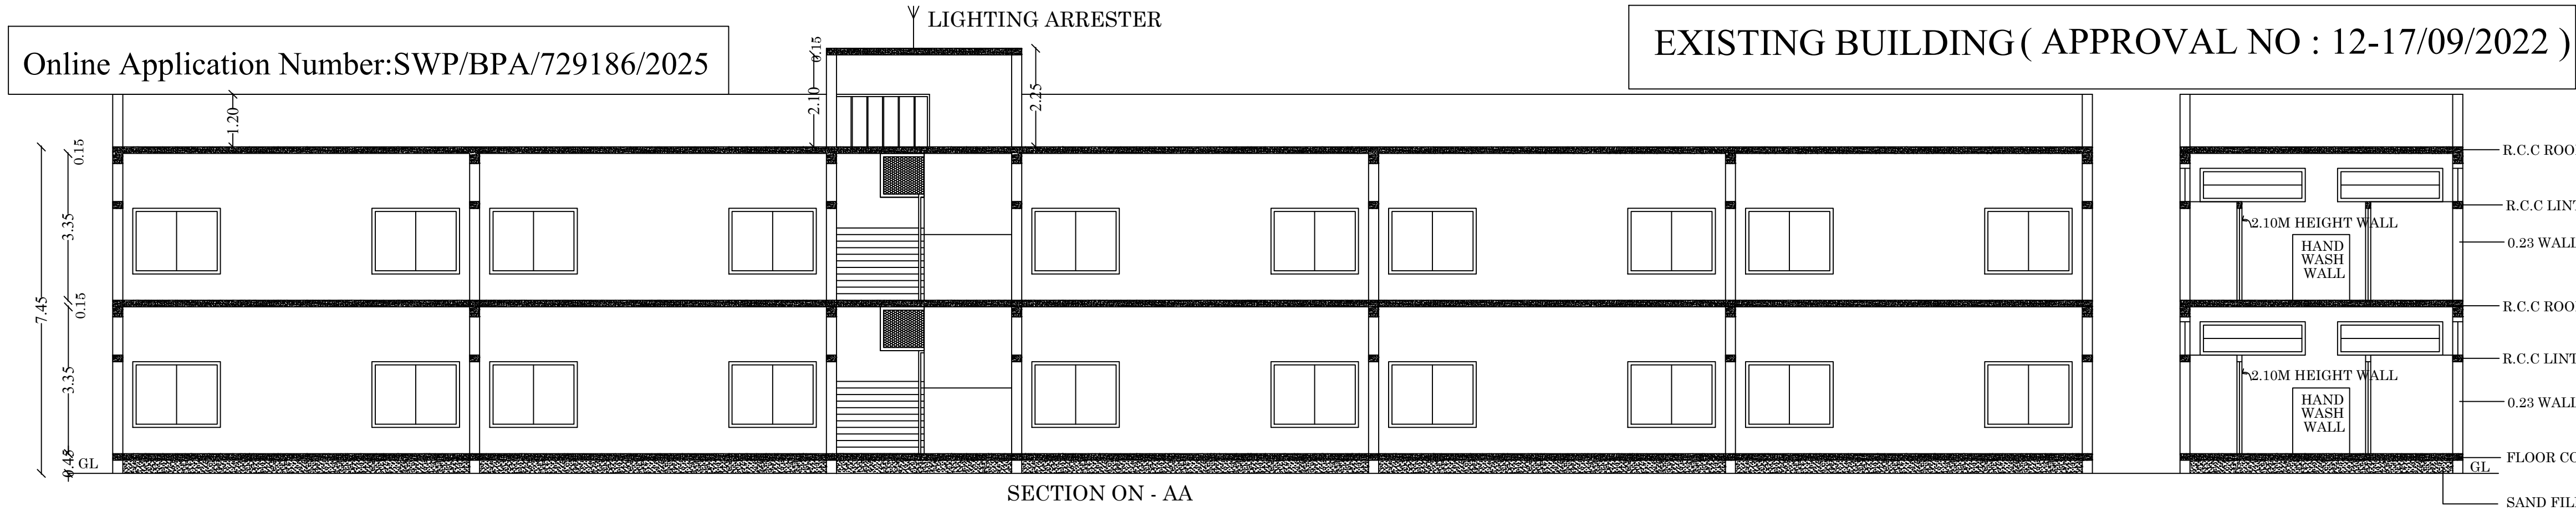


SITE APPROVAL:

Online Application No : SWP/BPA/729186/2025
Scrutiny Reference No : N7S347WP
Site Boundary Shown as "A" to "G"

BUILDING PERMISSON:

Numbered as SWP/DTCP/DINDIGUL/
Building Permission No : 09 /2026

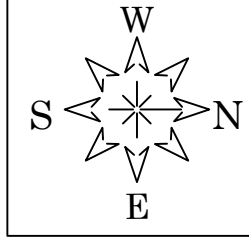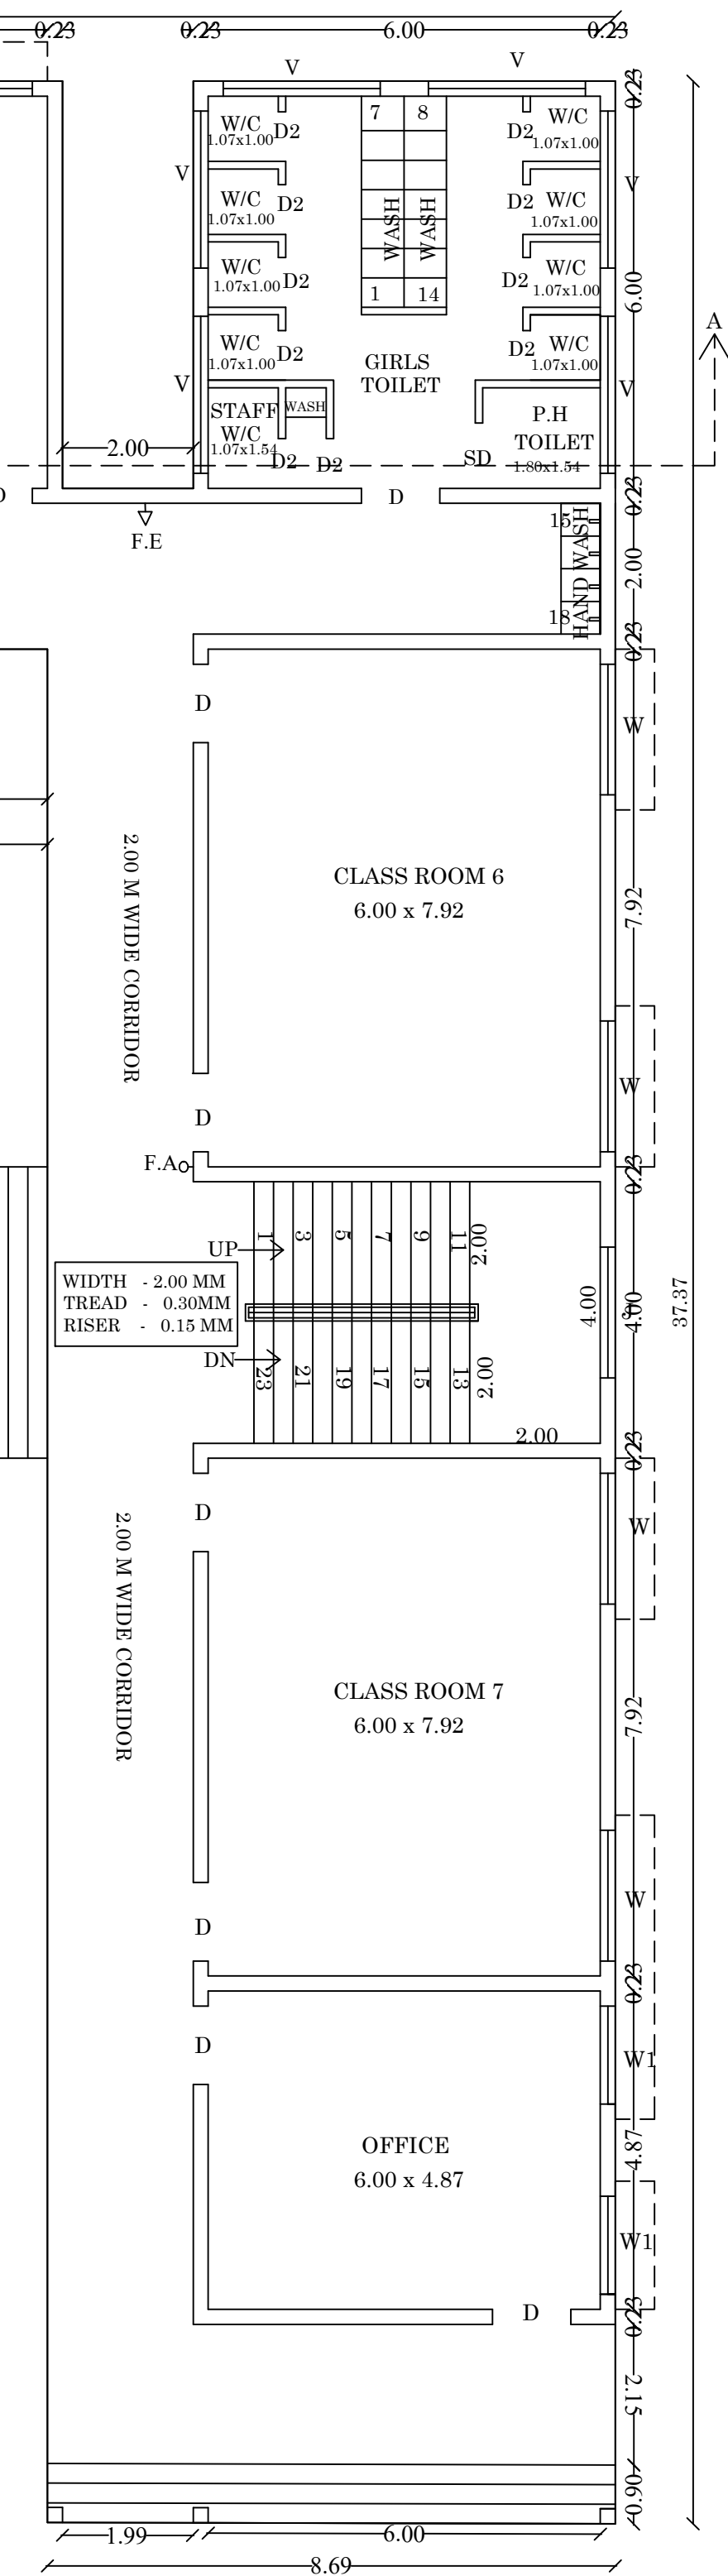

PLAN SHOWING THE
EXISTING(G.O-76) AND PROPOSED
ADDITIONAL CONSTRUCTION OF SRI
SARADHA VIDHYALAYA
MATRICULATION HIGHER
SECONDARY SCHOOL BUILDING IN
R.S.NO : 1104/4B AT SEVUGAMAPATTI
VILLAGE, NILAKOTTAI TALUK,
DINDIGUL DISTRICT.

JOINERY DETAILS:

D	DOOR	1.20x2.10
D1	DOOR	0.76x2.10
SD	SLIDE DOOR	1.00x2.10
W	WINDOW	2.00x1.50
W1	WINDOW	1.50x1.50
V	VENTILATOR	2.40x0.76
J	JOLLY	2.00x1.00

BUILDING AREA DETAILS

DESCRIPTION BLOCK -4	NON FSI (Sq.M)	FSI (Sq.M)	Total Area (Sq.M)
GROUND FLOOR		703.08	703.08
FIRST FLOOR		453.93	453.93
HEAD ROOM	77.52		77.52
TOTAL AREA	77.52	1157.01	1234.53

FIRE PRODUCTION DETAILS

FA - FIRE ALARM
FE - FIRE EXTINGUISHER

ARCHITECT

Abdul Gani

M. A. ABDUL GANI, m.Arch.,
Reg. No: CA/2013/61536
SARKAR ARCHITECTS
1-A, Kuruvikaran Salai, Madurai-625 001
Ph: 97893 45342
E-mail architectgani@sarkararchitects.com
GSTIN: 33BEEP9653N 1Z9



ENGINEER

N. Balachander
Er. N. BALACHANDER, DCE.,
PLAN CENTER
Registration Construction Engineer No:
CE/51/2024/DTCP/MADURAI
No.25, South Street, Near Amma Mess
Tallakulam, Madurai-2, Pin:622004/4943


APPLICANT

O. Narayan
JOINT SECRETARY
SRI SARADHA EDUCATIONAL TRUST
NILAKOTTAI - Dindigul Dt



Online Application Number:SWP/BPA/729186/2025

EXISTING BUILDING(APPROVAL NO : 12-17/09/2022)

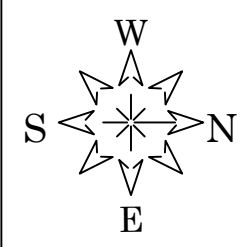

PLAN SHOWING THE	SHEET NO : 03
EXISTING(G.O-76) AND PROPOSED	
ADDITIONAL CONSTRUCTION OF SRI	
SARADHA VIDHYALAYA	
MATRICULATION HIGHER	
SECONDARY SCHOOL BUILDING IN	
R.S.NO : 1104/4B AT SEVUGAMAPATTI	
VILLAGE, NILAKOTTAI TALUK,	
DINDIGUL DISTRICT.	

<u>JOINERY DETAILS:</u>

D	DOOR	1.20x2.10
D1	DOOR	0.76x2.10
SD	SLIDE DOOR	1.00x2.10
W	WINDOW	2.00x1.50
W1	WINDOW	1.50x1.50
V	VENTILATOR	2.40x0.76
J	JOLLY	2.00x1.00

<u>BUILDING AREA DETAILS</u>					

DESCRIPTION BLOCK -4	NON FSI (Sq.M)	FSI (Sq.M)	Total Area (Sq.M)
GROUND FLOOR		703.08	703.08
FIRST FLOOR		453.93	453.93
HEAD ROOM	77.52		77.52
TOTAL AREA	77.52	1157.01	1234.53

FIRE PRODUCTION DETAILS	

FA - FIRE ALARM
FE - FIRE EXTINGUISHER

Abdul Gani

M. A. ABDUL GANI, M.Arch.,
Reg. No: CA/2013/61536
SARKAR ARCHITECTS
1-A, Kuruvikaran Salai, Madurai-625 001
Ph: 97893 45342
E-mail architectgani@sarkararchitects.com
GSTIN: 33BEEPA9653N IZ9


ARCHITECT


N. Balachander

Er.N.BALACHANDER,OCE.
PLAIN CENTER
Registration Constitution Engineer No.
CE/512024/DTCP/MADURAI
No.25, South Street, Near Anna Mess
Tallakulam, Madurai-2. Ph.8220044843

ENGINEER

APPLICANT

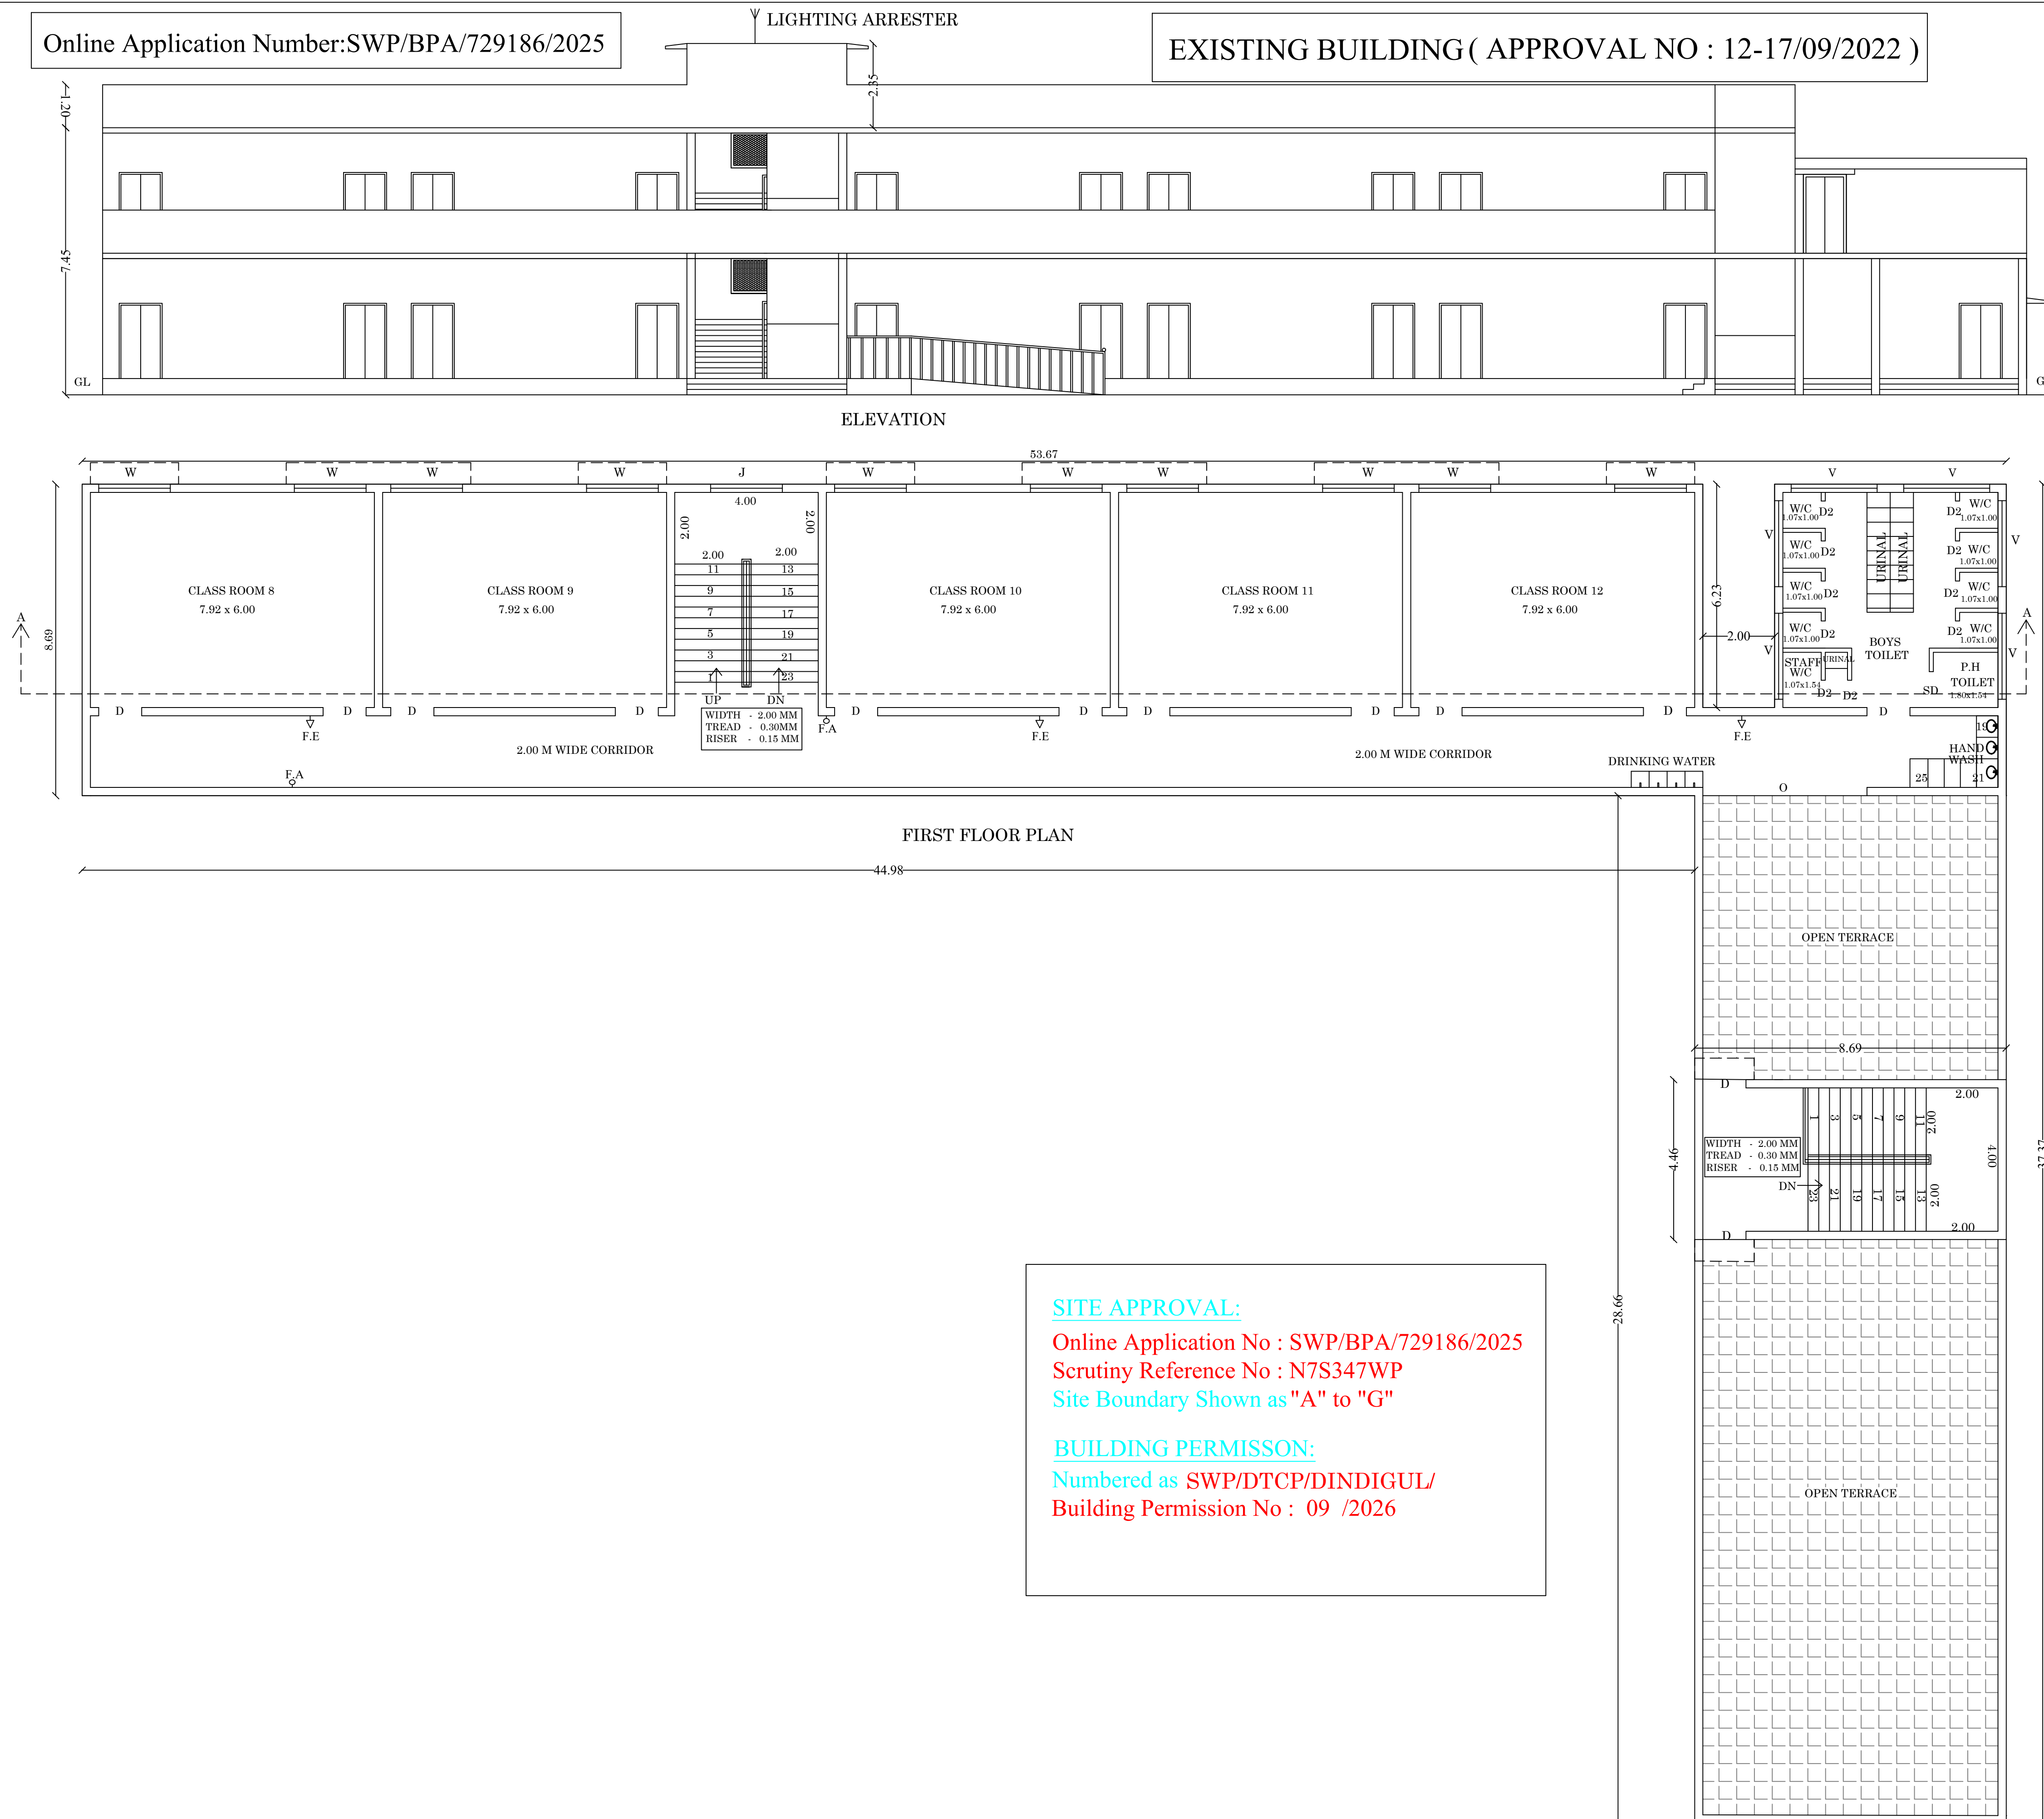

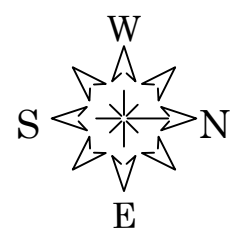

PLAN SHOWING THE
EXISTING(G.O-76) AND PROPOSED
ADDITIONAL CONSTRUCTION OF SRI
SARADHA VIDHYALAYA
MATRICULATION HIGHER
SECONDARY SCHOOL BUILDING IN
R.S.NO : 1104/4B AT SEVUGAMAPATTI
VILLAGE, NILAKOTTAI TALUK,
DINDIGUL DISTRICT.

JOINERY DETAILS:		
D	DOOR	1.20x2.10
D1	DOOR	0.76x2.10
SD	SLIDE DOOR	1.00x2.10
W	WINDOW	2.00x1.50
W1	WINDOW	1.50x1.50
V	VENTILATOR	2.40x0.76
J	JOLLY	2.00x1.00

BUILDING AREA DETAILS			
DESCRIPTION (BLOCK -4)	NON FSI (Sq.M)	FSI (Sq.M)	Total Area (Sq.M)
GROUND FLOOR		703.08	703.08
FIRST FLOOR		453.93	453.93
HEAD ROOM	77.52		77.52
TOTAL AREA	77.52	1157.01	1234.53

FIRE PRODUCTION DETAILS	
FA - FIRE ALARM	
FE - FIRE EXTINGUISHER	

M. A. ABDUL GANI, M.Arch.,
Reg. No: CA/2013/61536
SARKAR ARCHITECTS
1-A, Kuruvikaran Salai, Madurai-625 001
Ph: 97893 45342
E-mail: architectgani@sarkararchitects.com
GSTIN: 33BEEPA9653N1Z9

ARCHITECT

Reg. No: CA/2013/61536
SARKAR ARCHITECTS
1-A, Kuruvikaran Salai, Madurai-625 001
Ph: 97893 45342
E-mail: architectgani@sarkararchitects.com
GSTIN: 33BEEPA9653N1Z9


STRUCTURAL ENGINEER

Er.N.BALACHANDER,DCE,
PLAN CENTER
Registration/Construction Engineer No:
CE/51/2024/DTCP/MADURAI
No.25, South Street, Near Anna Mess
Talakulam, Madurai-2, Ph.8220044943

ENGINEER

JOINT SECRETARY
SRI SARADHA EDUCATIONAL TRUST
NILAKOTTAI - DINDIGUL DL

APPLICANT

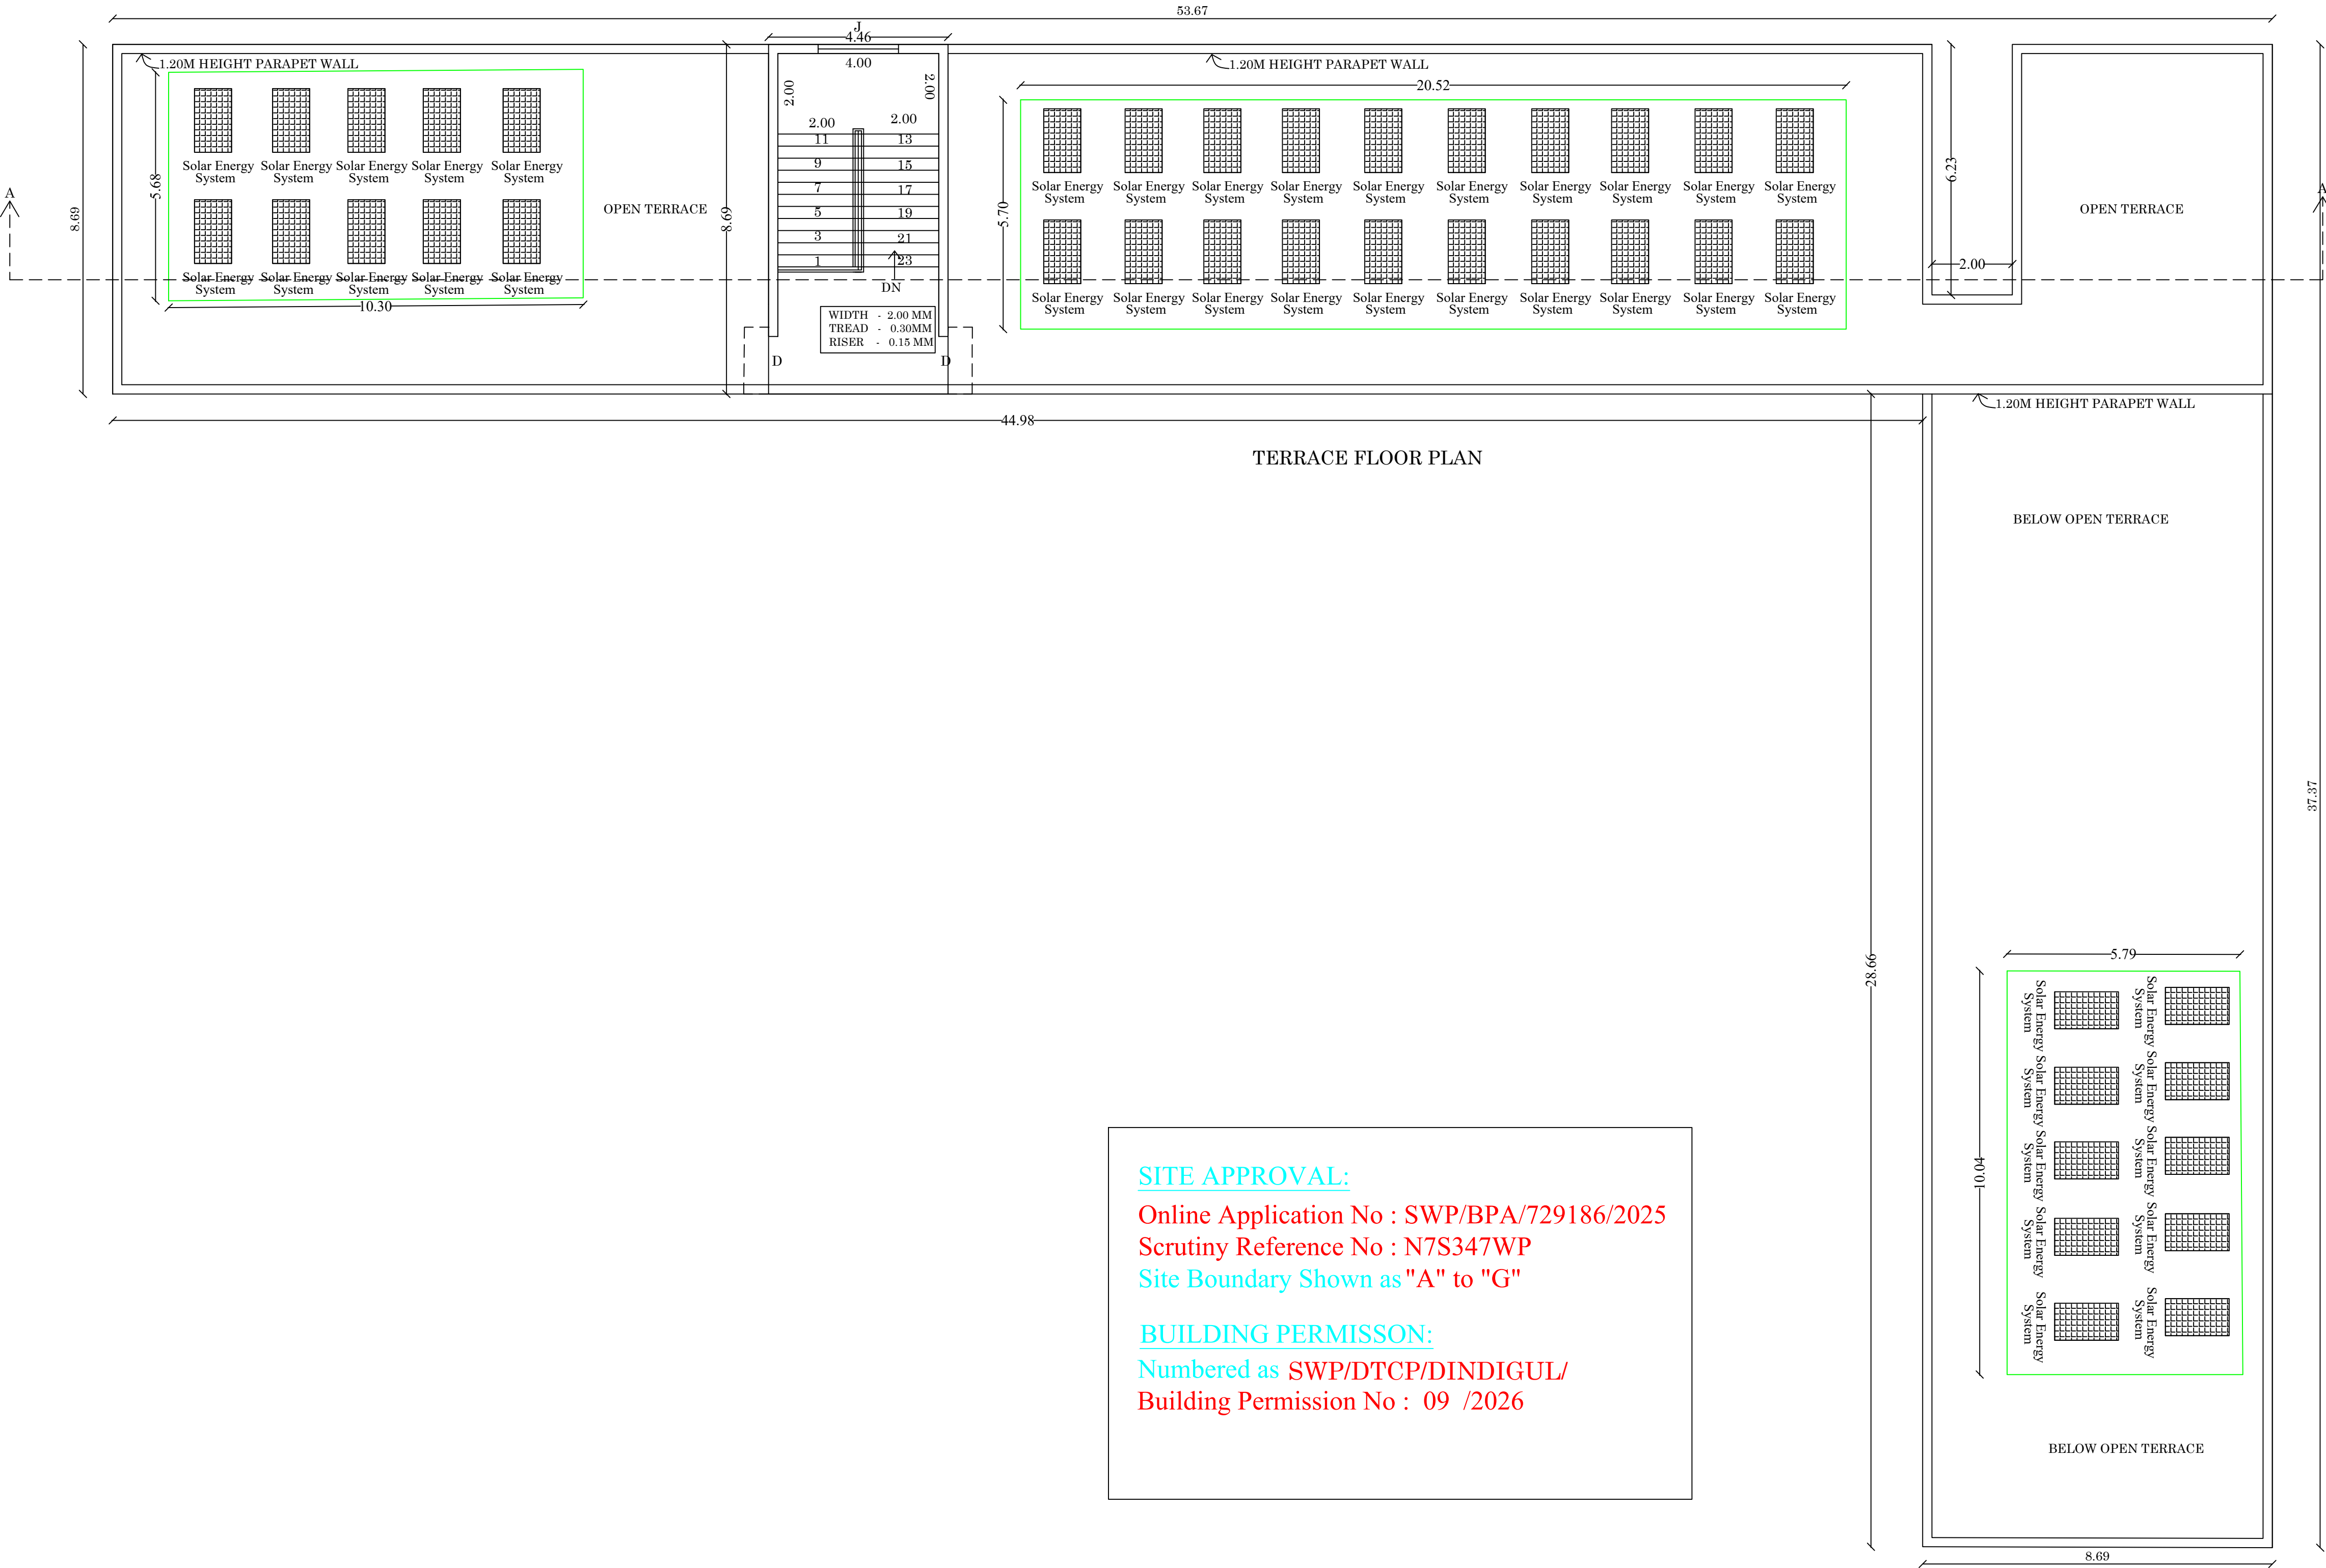

SITE APPROVAL:

Online Application No : SWP/BPA/729186/2025
Scrutiny Reference No : N7S347WP
Site Boundary Shown as "A" to "G"

BUILDING PERMISSON:

Numbered as SWP/DTCP/DINDIGUL/
Building Permission No : 09 /2026

(SCALE - 1:200)

SITE EXTENT - 8096.00 Sq.M

(G.O -76)
EXISTING BUILDING (APPROVAL NO : 12-17/09/2022)

PROPOSED BUILDINGEXISTING & PROPOSED AREA DETAIL
$$\text{FLOOR SPACE INDEX} = \frac{3079.67}{8096.00} = 0.38 < 2$$

NO OF STUDENTS IN EACH C. ROOM	- 40 NOS
NO OF CLASS ROOMS IN SCHOOL BUILDING	- 12 NOS
NO OF STUDENTS IN SCHOOL BUILDING	- 480 NOS
NO OF STAFFS IN SCHOOL BUILDING	- 20 NOS
BOYS	- 240 NOS
GIRLS	- 240 NOS
G.STAFFS	- 10 NOS
L.STAFFS	- 10 NOS

TOTAL - 500 NOS

Abdul Gani
M. A. ABDUL GANI, M.Arch.,
 Reg. No: CA/2013/61536
SARKAR ARCHITECTS
 1-A, Kuruvikaran Salai, Madurai-625 004
 Ph: 97893 45342
 E-mail: architectgani@sarkararchitects.com
 GSTIN: 33BEEPA9653N1Z9


STRUCTURAL ENGINEER

P. N. N.
JOINT SECRETARY
SRI SARADHA EDUCATIONAL TRUST
NILAKOTTAI - Dindigul DL

Er. N. BALACHANDER.DCE.,
PLAN CENTER
Registration Construction Engineer No.
CE/51/2004/DTCP/MADURAI
No.25, South Street, Near Anna Mess
Talakulam, Madurai-2. Ph:6220044943

ENGINEER

Eight ways to know a piece of land before you pay for it.

This report covers one part of the picture. These cover the rest, drawn from the same government records, for any property in Tamil Nadu.

LandLens One

Ask anything about a property and get an answer grounded in live government records, with the sources shown.

[/landlens/one](#)



Verify My Land

Every record check run on one property and returned as a single report.

[/landlens/verify-my-land](#)



Legal Opinion

An advocate's written opinion on the title, built on the records we pull for it.

[/landlens](#)



One Map

Every layer on one map: the parcel, its boundary, zoning, water bodies and what sits around it.

[/landlens/one/map](#)



PriceMap

What land actually changed hands for around this plot, taken from the registered deeds.

[/landlens/pricemap](#)



Build Scope

What you are allowed to build here: floor space, height, coverage and setbacks.

[/landlens/build-scope](#)



Property Tracker

Watch a property and hear about it when something new is registered against it.

[/landlens/property-tracker](#)



Deal Room

Run the transaction in one place: documents, stamping, signatures and the parties.

[/landlens/deal-room](#)



Twenty-four checks you can run yourself, at no cost.

Records and verification

The registers themselves, read for you.

Encumbrance Certificate

Patta and Chitta

Field Measurement Sketch

EC Analyzer

Bank charge check

Court case search

Seller background check

Approval check by survey

Value and duty

What it is worth and what it costs to register.

Guideline value by street

Guideline value by survey

Stamp duty and registration fees

Capital gains

Floor space index

Area unit converter

Zoning and land use

What the plan says can happen on this land.

Land use zone finder

CMDA land use check

Coastal regulation zone

Master plan check

Water bodies finder

Airport height clearance

Registers and directories

Who holds it, and which office keeps the record.

Find your registering office

Temple property check

Waqf property check

RERA register



Every free tool
/tools



Services we run
for you
/services



The LandLens
suite
/landlens/one



Every claim in this document traces back to a government record.

Legal opinions, due diligence and title verification

Building plan, layout and sub-division approvals

Completion and occupancy certificates, regularisation

Escrow, negotiation and NRI property management

Land survey, soil testing, architecture and construction

Verified RealEstate
3/350/2 Mettukuppam,
OMR Thoraipakkam,
Chennai 600 097, India
hello@verified.realestate
+91 9996 12 9996

Prepared from the registers named on the page each finding sits on. Where a register could not be read, this document says so in its place rather than leaving the gap to be read as a clean result.

