




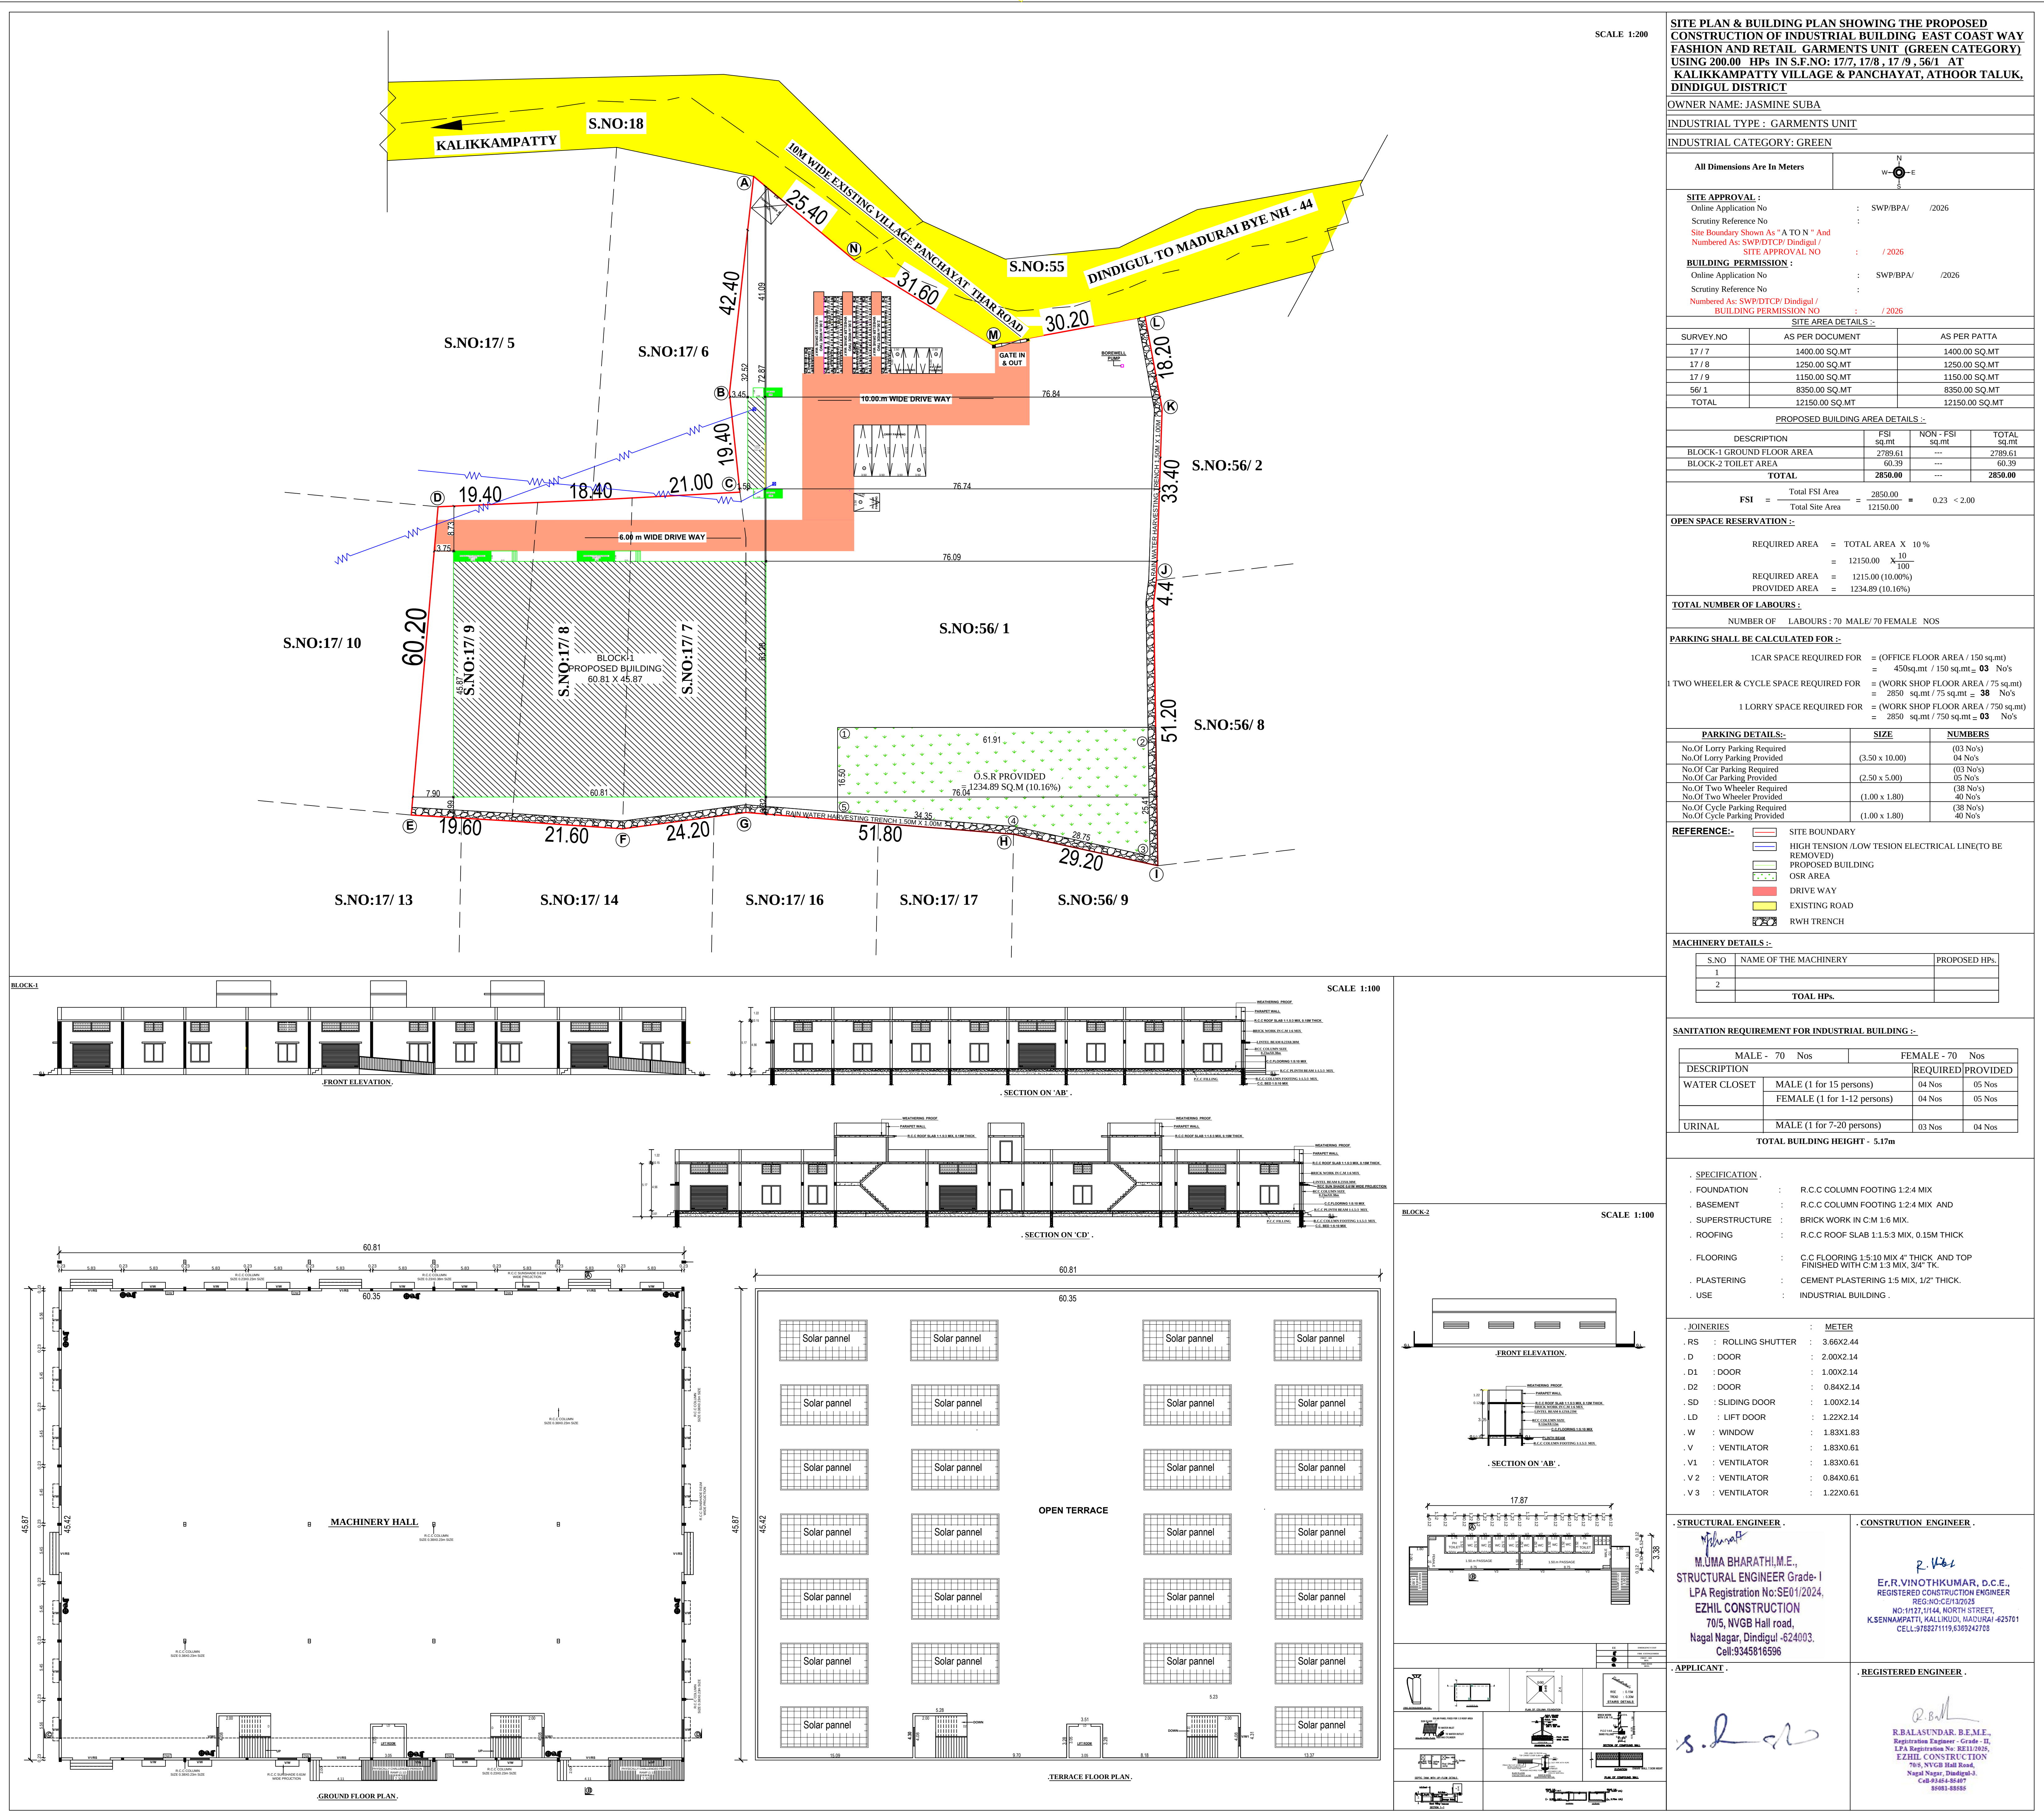

**KEY PLAN SHOWING THE PROPOSED CONSTRUCTION OF INDUSTRIAL BUILDING
(GARMENTS FACTORY)(GREEN CATEGORY) USING 200.00 HPs IN S.F.NO: 17 / 7,8,9 AND 56/ 1
AT KALIKKAMPATTI VILLAGE& PANCHAYAT, ATHOORTALUK, DINDIGUL DISTRICT**

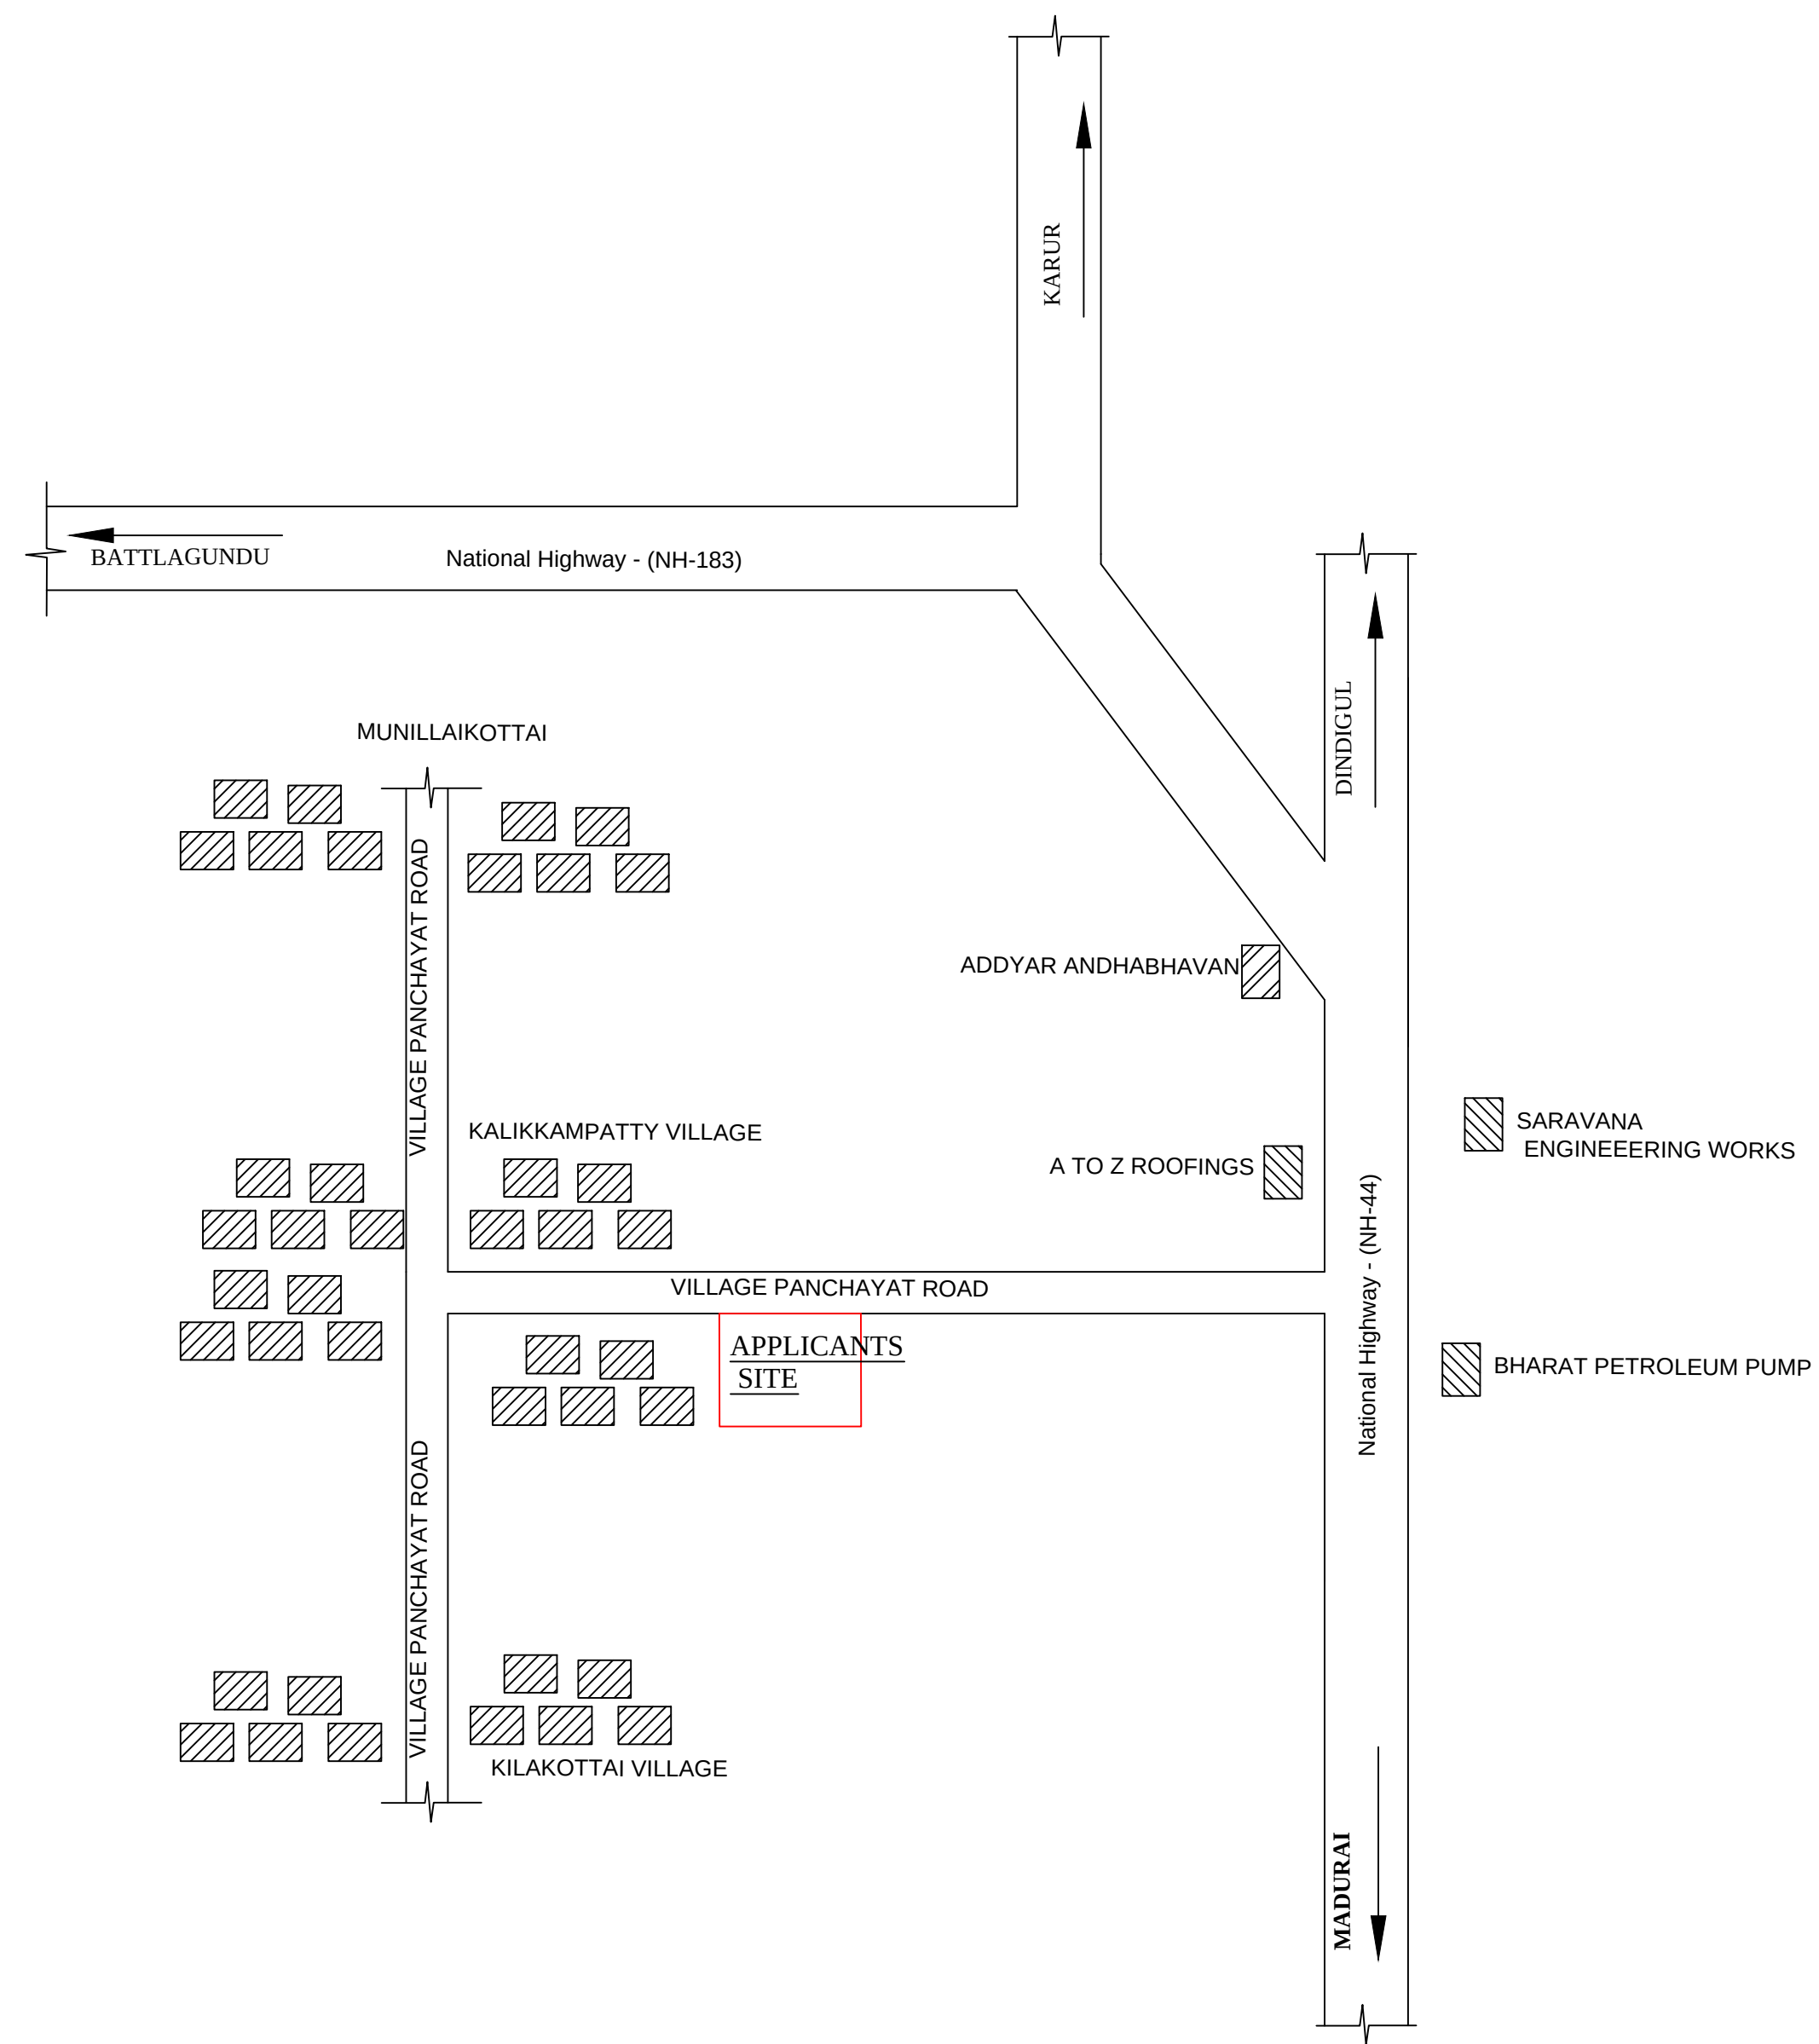

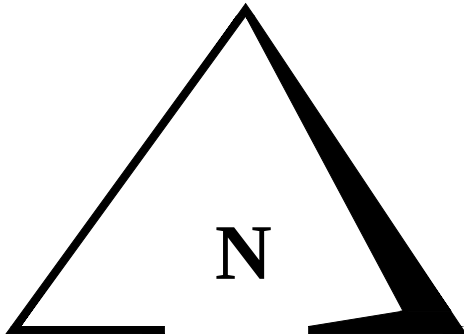

N

SCALE 1 : 10000

COLOUR INDEX

- APPLCANT'S SITE
- EXISTING ROAD


APPLICANT

S. R. S.


ENGINEER


R.BALASUNDAR. B.E,M.E.,
Registration Engineer - Grade - II,
LPA Registration No: RE11/2025,
EZHIL CONSTRUCTION
70/5, NVGB Hall Road,
Nagal Nagar, Dindigul-3.
Cell-93454-85407
85081-88585

500M TOPO PLAN SHOWING THE PROPOSED CONSTRUCTION OF INDUSTRIAL BUILDING (GARMENTS FACTORY)
(GREEN CATEGORY) USING 200.00HPs IN S.F.NO: 17 / 7,8,9 AND 56/ 1 AT KALIKKAMPATTI VILLAGE
& PANCHAYAT , ATHOORTALUK, DINDIGUL DISTRICT.

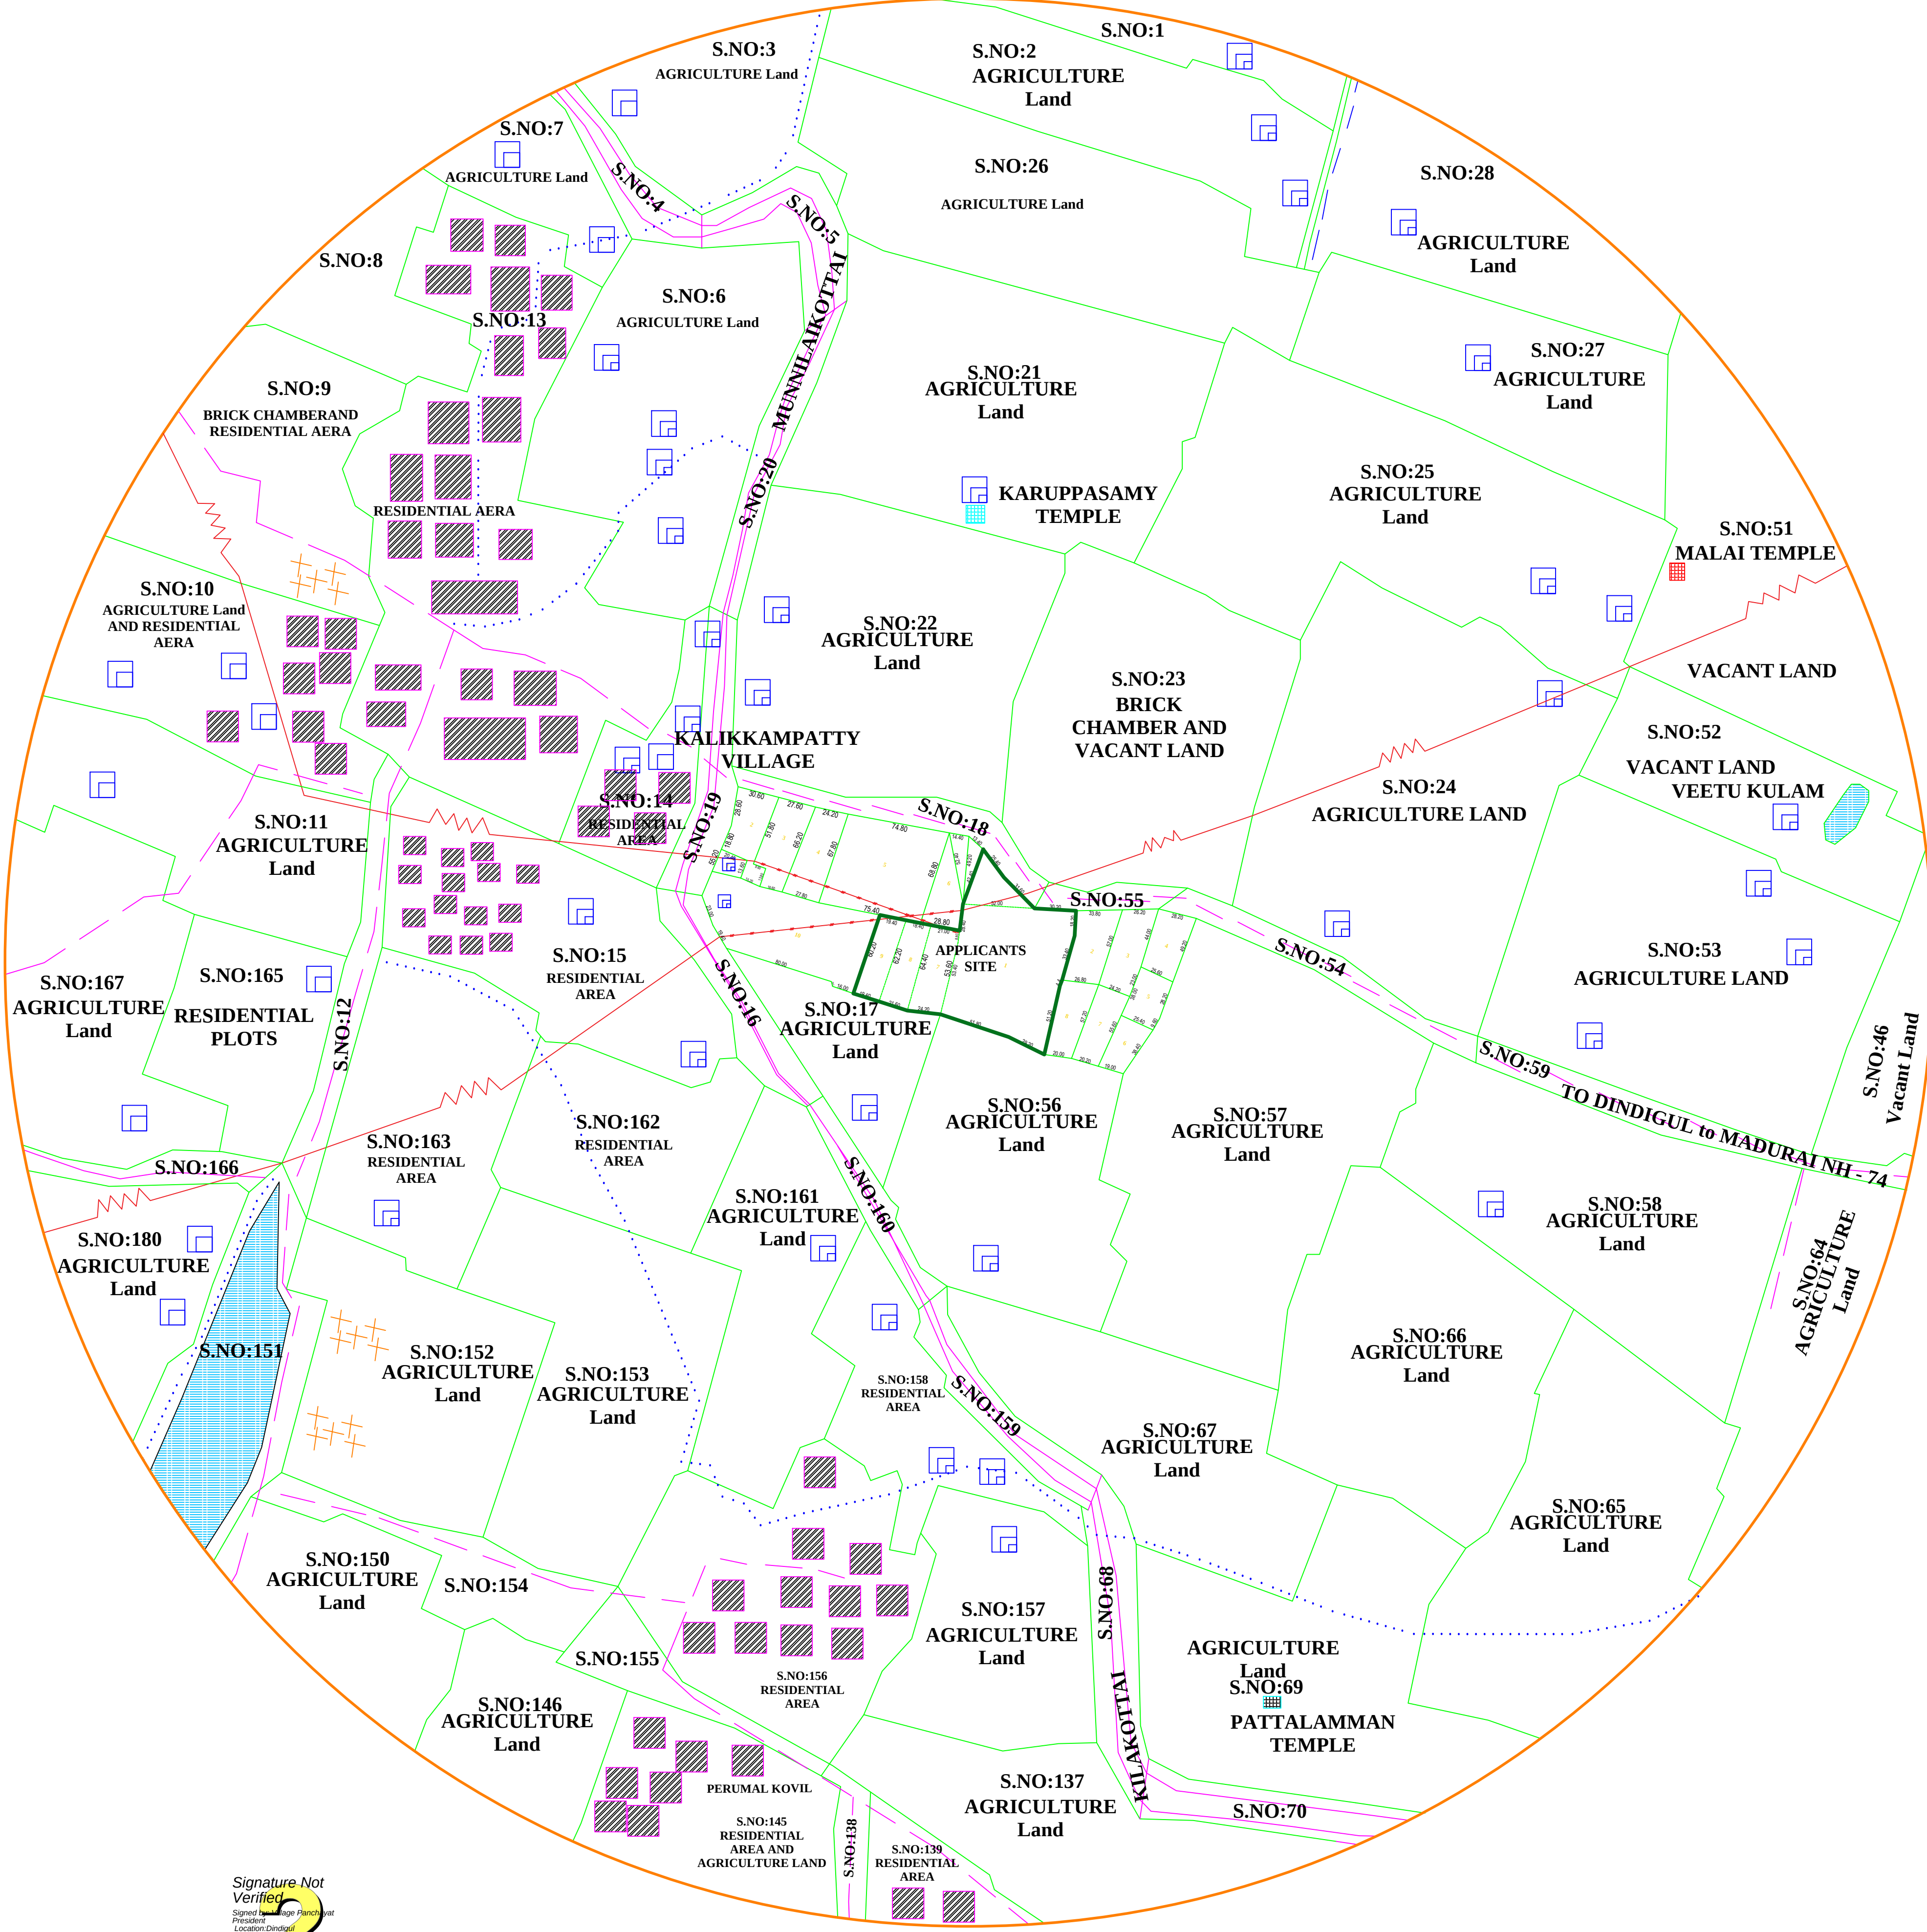

SCALE 1 : 2000

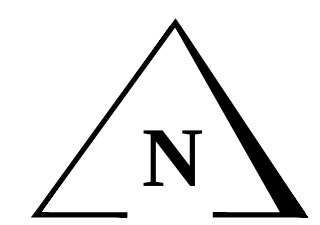

SITE AREA DETAILS :

Area Of Site : 12150.00 Sq.mt (OR)
3.00 ACRES (OR) 1.21.40 HECTARES

SURVEY .NO	AS PER DOCUMENT	AS PER PATTI
17/7	1400.00 SQ.MT	1400.00 SQ.MT
17/8	1250.00 SQ.MT	1250.00 SQ.MT
17/9	1150.00 SQ.MT	1150.00 SQ.MT
56/1	8350.00 SQ.MT	8350.00 SQ.MT
TOTAL	12150.00 SQ.MT	12150.00 SQ.MT

COLOUR INDEX

- APPLCANT'S SITE
- EXISTING ROAD
- EXISTING BUILDING
- WATER BODY

. REGISTERED ENGINEER .


R.BALASUNDAR, B.E.M.E.,
Registration Engineer - Grade - II,
LPA Registration No: RE11/2025,
EZHL CONSTRUCTION
70/5, NVGB Hall Road,
Nagal Nagar, Dindigul-3.
Cell-93454-85407
85081-85585

. APPLICANT .

