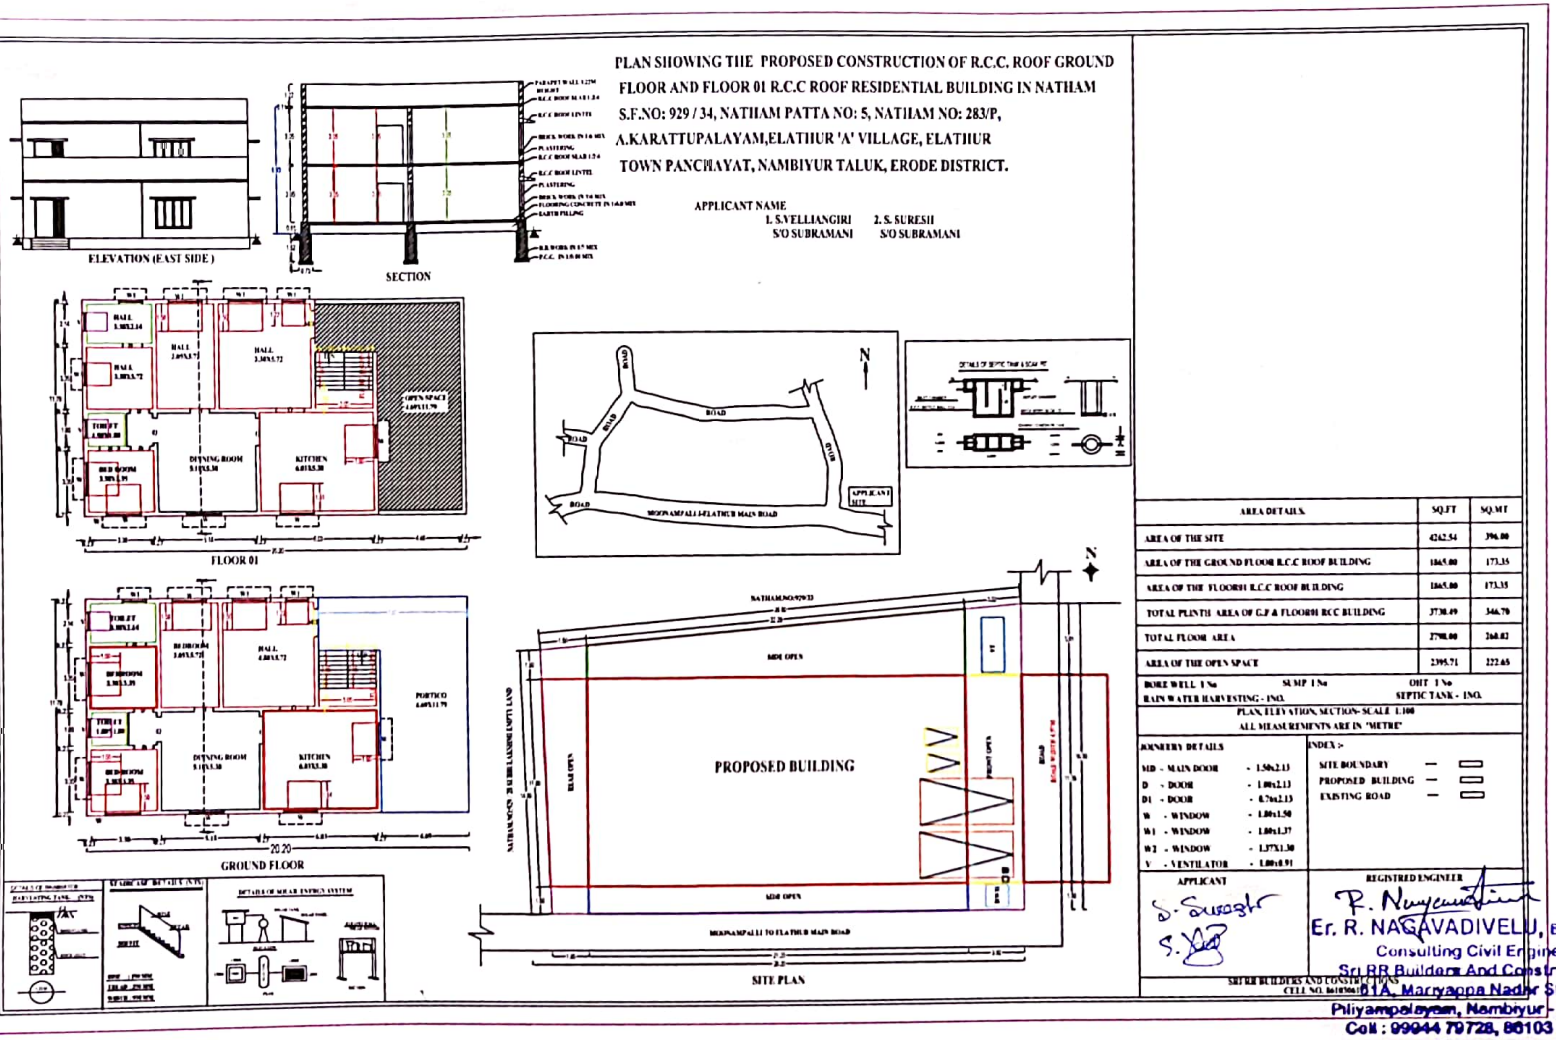


Er. R. NAGAVADIVELU, B.E., M.I.E.,
Consulting Civil Engineer,
Sri RR Builders And Constructions,
61A, Mariyappa Nadar Street,
Piliyampalayam, Nambiyur - 638 458,
Cell : 99944 79728, 86103 06112.

PLAN INFO
PLOT_AREA_M2= 396.00
AS_AT_SITE= 396.04
FMB_OR_PLR=396.00
AS_PER_DOCUMENT=396.00
DISTRICT= ERODE
TALUK= NAMBIYUR
SURVEY_NO= 929/34
PATTA_NO= 5
IS_SWIMMING_POOL_EXISTS=NO
IS_APPROVED_LAYOUT=YES
SINGLE_FAMILY_BLDG=YES
CRZ=NO
SECURITY_ZONE=NO
ACCESS_WIDTH_M= 4.75M
ROAD_WIDTH=4.75M
ROAD_LENGTH= 16.80
AVG_PLOT_DEPTH=15.80
AVG_PLOT_WIDTH= 26.50
LAND_USE_ZONE = RESIDENTIAL
PLOT_NO= 00
RWH_DECLARED=YES
OSR_APPLICABLE=NO
OSR_SURR_BUYBACK_RETAIN=NO
PREMIUM_FSI_REQUIRED=NO
BUILDING_NEAR_TO_RIVER=NO
AREA_TYPE=OTHERS
BUILDING_NEAR_MONUMENT=NO
BUILDING_NEAR_GOVT_BLDG=NO
PROVISION_FOR_GREEN_BUILDINGS_AND_SUSTAINABILITY=YES
FIRE_PROTECTION_AND_FIRE_SAFETY_REQUIREMENTS=YES
JURISDICTION_TYPE=TOWN PANCHAYAT
IF_HERITAGE_TOWN_LESSTHAN_1KM_RADIUS= NO

Signature Not Verified
Signed by: Executive Officer
Location:Erode
Date:2024.01.03 18:07:31

Scanned with OKEN Scanner