PP APPROVAL RECORD

Planning Permission

Erode district, Tamil Nadu

APPROVAL TYPE
Building Plan


ISSUING AUTHORITY
Rural Panchayat

The approval as the planning authority issued it, reproduced in full behind this page.


An approval speaks to what was sanctioned, not to what was built. Completion is a separate record.

Verified RealEstate™
3/350/2 Mettukuppam,
OMR Thoraipakkam,
Chennai 600 097, India


hello@verified.realestate
+91 9996 12 9996
verified.realestate

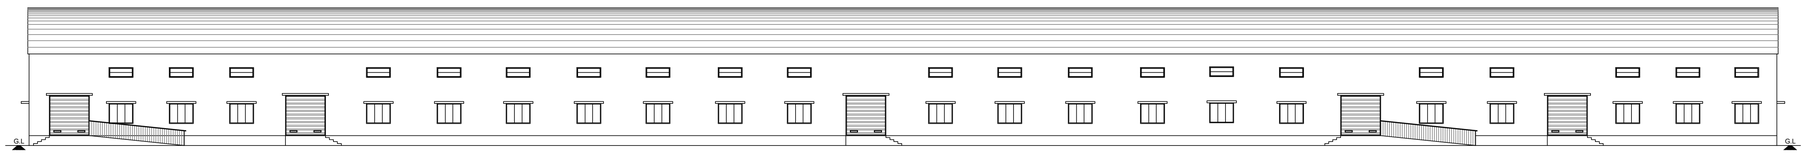


ELEVATION
(BLOCK - 1)

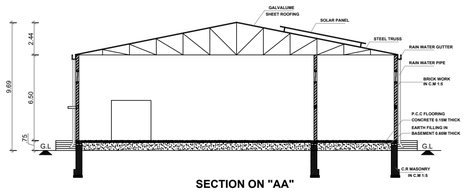


SECTION ON "AA"
(BLOCK - 1)

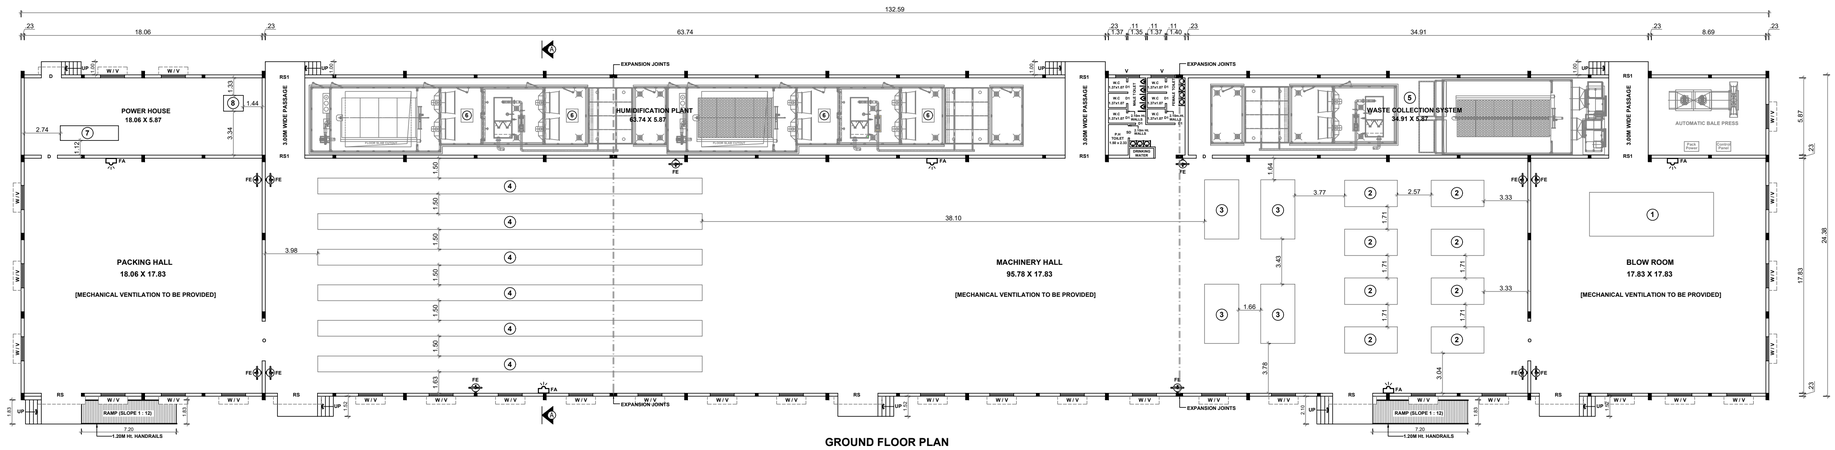


GROUND FLOOR PLAN
(BLOCK - 1)

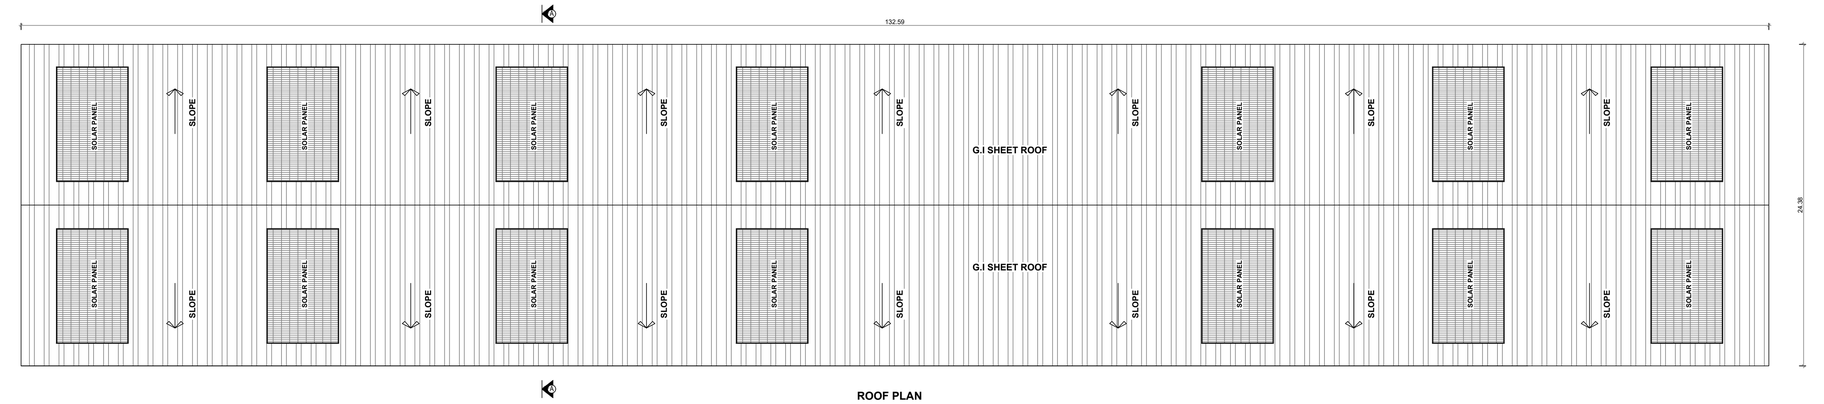


ROOF PLAN
(BLOCK - 1)

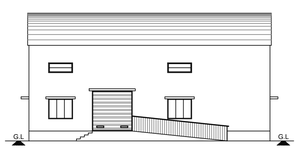

ELEVATION
(BLOCK - 2)

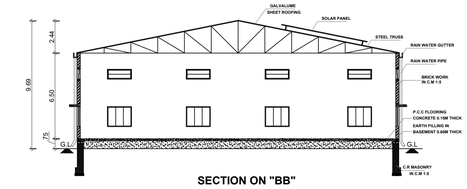

SECTION ON "BB"
(BLOCK - 2)

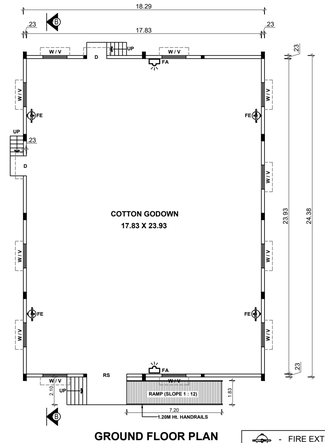

GROUND FLOOR PLAN
(BLOCK - 2)

- FIRE EXTINGUISHER
- FIRE ALARM

SHEET No. : 1 / 2

PLAN SHOWING THE PROPOSED CONSTRUCTION OF GALVALUME SHEET ROOF ORANGE CATEGORY (COTTON SPINNING AND WEAVING - 1862.00 HP) GROUND FLOOR INDUSTRIAL BUILDING FOR "M/s. SASI ANAND SPINNING MILLS INDIA PRIVATE LIMITED", IN R.S.F.Nos : 5, 6/1, 6/2, 9/1 & 10/1, OF METTUPUTHUR VILLAGE AND VILLAGE PANCHAYAT, PERUNDURAI TALUK, ERODE DISTRICT.

APPLICANTS :
1. Mr. D. SASIKUMAR, S/o. Mr. DURAISAMY,
2. Mr. D. ANAND, S/o. Mr. DURAISAMY.

SCALE 1 : 100 | ALL DIMENSIONS ARE IN "METRE"

AREA STATEMENT :

SITE EXTENT :	
AS PER DOCUMENT [15.15 1/2 ACRES]	61329.59 Sq.m
AS PER PLR / FMB	61350.00 Sq.m
SUPERIMPOSED PLOT AREA	61731.55 Sq.m

FLOOR DETAILS	BUILTUP AREA (Sq.m)	NET FSI AREA (Sq.m)
BLOCK-1 (Machinery Hall):		
GROUND FLOOR AREA	3232.54	3232.54
BLOCK-2 (Cotton Godown) :		
GROUND FLOOR AREA	445.91	445.91
TOTAL AREA	3678.45	3678.45

FLOOR SPACE INDEX (F.S.I) = $\frac{3678.45}{61329.59}$ = 0.05 < 2.00

PLOT COVERAGE (P.C) = $\frac{3678.45}{61329.59}$ X 100 = 5.99 %

JOINERY DETAILS		SIZE (In Meter)
RS	ROLLING SHUTTER	3.05 X 3.05
D	DOOR	1.52 X 2.44
D1	TOILET DOOR	0.76 X 2.13
SD	SWING DOOR	0.91 X 2.13
W	WINDOW	1.83 X 1.52
V	VENTILATOR	1.83 X 0.75

MACHINERY DETAILS

S.No.	MACHINERY NAME	HP	Nos.	TOTAL HP
1.	BLOW ROOM	87.00	01	87.00
2.	CARDING	18.50	08	148.00
3.	DRAWING	16.00	04	64.00
4.	OPEN END SPG	189.00	06	1134.00
5.	WASTE COLLECTION SYSTEM	188.00	01	188.00
6.	HUMIDIFICATION PLANT	53.75	04	215.00
7.	LIGHTING	13.00	01	13.00
8.	COMPRESSOR	13.00	01	13.00
No. OF WORKERS : 30 Nos.		TOTAL HP		1862.00

APPLICANTS :

STRUCTURAL ENGINEER :

Er.S.SURESH M.E.(Structural Engg)., MBA.,
Reg. Struc. Engineer Gr-I,
Reg.No:09/2020/RSE:GR-I/EDTCP
PRIYAM BUILDING SERVICES
No:42/1, Siva Complex, FirstFloor,
Erode-638 011, Ph: 96594 45577.


REGISTERED ENGINEER :

Er.K.GOWTHAM., DCE.,BE.,
06/2020/RE-Gr II/ EDTCP
122/15, TNHB Complex,
Opp.Taluk Office,Perundurai-638 052.
CELL: 8122[illegible]

ONLINE APPLICATION No. : SWP / BPA / 444097 / 2025
Site Boundary shown as "A to L" and Numbered as
SWP / DTCP / ERODE / Site Approval No.: 14/ 2025
SWP / DTCP / ERODE / Building Permission No. : 06/ 2025

தனைவர் / உறுதாரி வரைவாளர்	ஒரு. சீனிவாசன்
வரைவாளர் நிலை - III	சீ. திருவேலரசன்
கட்டிட அமைப்பு / நில உறுதாரியாளர்	C. அரசரசன்

DEPUTY DIRECTOR (I/C)
DISTRICT TOWN AND COUNTRY PLANNING OFFICE,
ERODE DISTRICT

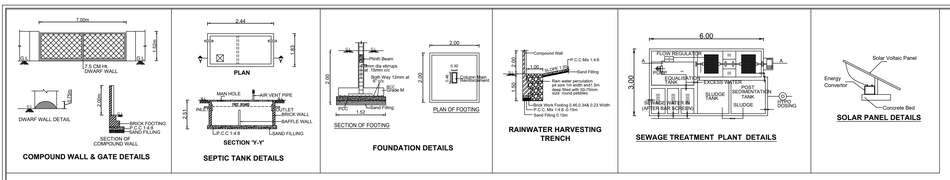

ONLINE APPLICATION No. : SWP / BPA / 444097 / 2025

Site Boundary shown as "A to L" and Numbered as SWP / DTCP / ERODE / Site Approval No.: 14 / 2025

SWP / DTCP / ERODE / Building Permission No. : 06/ 2025

SHEET No. : 2 / 2

PLAN SHOWING THE PROPOSED CONSTRUCTION OF GALVALUME SHEET ROOF ORANGE CATEGORY (COTTON SPINNING AND WEAVING - 1862.00 HP) GROUND FLOOR INDUSTRIAL BUILDING FOR "M/s. SASI ANAND SPINNING MILLS INDIA PRIVATE LIMITED", IN R.S.F.Nos : 5, 6/1, 6/2, 9/1 & 10/1, OF METTUPUTHUR VILLAGE AND VILLAGE PANCHAYAT, PERUNDURAI TALUK, ERODE DISTRICT.

APPLICANTS :

1. Mr. D. SASIKUMAR, S/o. Mr. DURAISAMY,

2. Mr. D. ANAND, S/o. Mr. DURAISAMY.

SCALE 1 : 100 | ALL DIMENSIONS ARE IN "METRE"

AREA STATEMENT :

SITE EXTENT :	
AS PER DOCUMENT [15.15 1/2 ACRES]	61329.59 Sq.m
AS PER PLR / FMB	61350.00 Sq.m
SUPERIMPOSED PLOT AREA	61731.55 Sq.m

FLOOR DETAILS	BUILTUP AREA (Sq.m)	NET FSI AREA (Sq.m)
BLOCK-1 (Machinery Hall):		
GROUND FLOOR AREA	3232.54	3232.54
BLOCK-2 (Cotton Godown) :		
GROUND FLOOR AREA	445.91	445.91
TOTAL AREA	3678.45	3678.45

FLOOR SPACE INDEX (F.S.I) = 3678.45 / 61329.59 = 0.05 < 2.00

PLOT COVERAGE (P.C) = 3678.45 / 61329.59 X 100 = 5.99 %

O.S.R REQUIRED : 6173.15 Sq.m (10.00%)

O.S.R PROVIDED : 6524.91 Sq.m (10.56%)

PARKING DETAILS

Parking Description	Area (Sq.m)	Required	Provided
1 Lorry Parking (3.50m X 10.00m) for every 500 Sq.m of floor area	3678.45	08 Nos.	09 Nos.
1 Car space (2.50m X 5.00m) for every 100 Sq.m of office floor area	0	0	02 Nos.
1 Two Wheeler (1.00m X 1.80m) for every 50 Sq.m of floor area	3678.45	74 Nos.	80 Nos.
1 Cycle space (1.00m X 1.80m) for every 50 Sq.m of floor area	3678.45	74 Nos.	80 Nos.

MACHINERY DETAILS

S.No.	MACHINERY NAME	HP	Nos.	TOTAL HP
1.	BLOW ROOM	87.00	01	87.00
2.	CARDING	18.50	08	148.00
3.	DRAWING	16.00	04	64.00
4.	OPEN END SPG	189.00	06	1134.00
5.	WASTE COLLECTION SYSTEM	188.00	01	188.00
6.	HUMIDIFICATION PLANT	53.75	04	215.00
7.	LIGHTING	13.00	01	13.00
8.	COMPRESSOR	13.00	01	13.00
No. OF WORKERS : 30 Nos.		TOTAL HP		1862.00

- FIRE EXTINGUISHER
- FIRE ALARM

COLOUR REFERENCES

- SITE BOUNDARY SHOWN IN
- PROPOSED BUILDINGS SHOWN IN
- DRIVEWAY SHOWN IN
- O.S.R SHOWN IN
- EXISTING ROAD SHOWN IN

APPLICANTS :

STRUCTURAL ENGINEER :

Er. S. SURESH M.E (Structural Engg)., MBA.,
Reg. Struc. Engineer Gr-I,
Reg.No:09/2020/RSE/GR-I/EDTCP
PRIYAM BUILDING SERVICESS
No:42/1, Siva Complex, FirstFloor,
Erode-638 011. Ph: 96594 45577.

REGISTERED ENGINEER :

Er.K.GOWTHAM, DCE.,BE.,
06/2020/RE-Gr II / EDTCP
122/15, TMG Complex,
opp. Taluk Office, Perundurai-638 052.
CELL:8122005444

அளவர் / உதவி வரைவாளர்	ஜே. சீனிவாசன்
வரைவாளர் நிலை - III	சி. நியனேஸ்வரன்
கட்டிட கலை / திட்ட உதவியாளர்	C. அரங்கராசு

DEPUTY DIRECTOR (I/C)
DISTRICT TOWN AND COUNTRY PLANNING OFFICE,
ERODE DISTRICT

THE LANDLENS SUITE

Eight ways to know a piece of land before you pay for it.

This report covers one part of the picture. These cover the rest, drawn from the same government records, for any property in Tamil Nadu.

LandLens One
Ask anything about a property and get an answer grounded in live government records, with the sources shown.
/landlens/one

Verify My Land
Every record check run on one property and returned as a single report.
/landlens/verify-my-land

Legal Opinion
An advocate's written opinion on the title, built on the records we pull for it.
/landlens

One Map
Every layer on one map: the parcel, its boundary, zoning, water bodies and what sits around it.
/landlens/one/map

PriceMap
What land actually changed hands for around this plot, taken from the registered deeds.
/landlens/pricemap

Build Scope
What you are allowed to build here: floor space, height, coverage and setbacks.
/landlens/build-scope

Property Tracker
Watch a property and hear about it when something new is registered against it.
/landlens/property-tracker

Deal Room
Run the transaction in one place: documents, stamping, signatures and the parties.
/landlens/deal-room

FREE TOOLS · NO ACCOUNT NEEDED

Twenty-four checks you can run yourself, at no cost.

Records and verification

The registers themselves, read for you.

- Encumbrance Certificate
- Patta and Chitta
- Field Measurement Sketch
- EC Analyzer
- Bank charge check
- Court case search
- Seller background check
- Approval check by survey

Value and duty

What it is worth and what it costs to register.

- Guideline value by street
- Guideline value by survey
- Stamp duty and registration fees
- Capital gains
- Floor space index
- Area unit converter

Zoning and land use

What the plan says can happen on this land.

- Land use zone finder
- CMDA land use check
- Coastal regulation zone
- Master plan check
- Water bodies finder
- Airport height clearance

Registers and directories

Who holds it, and which office keeps the record.

- Find your registering office
- Temple property check
- Waqf property check
- RERA register

Every free tool
/tools

Services we run for you
/services

The LandLens suite
/landlens/one

Verified RealEstate™

Every claim in this document traces back to a government record.

- Legal opinions, due diligence and title verification
- Building plan, layout and sub-division approvals
- Completion and occupancy certificates, regularisation
- Escrow, negotiation and NRI property management
- Land survey, soil testing, architecture and construction

Verified RealEstate
3/350/2 Mettukuppam,
OMR Thoraipakkam,
Chennai 600 097, India
hello@verified.realestate
+91 9996 12 9996

Prepared from the registers named on the page each finding sits on. Where a register could not be read, this document says so in its place rather than leaving the gap to be read as a clean result.