PP APPROVAL RECORD

Planning Permission

Erode district, Tamil Nadu

APPROVAL TYPE
Building Plan

ISSUING AUTHORITY
Rural Panchayat

The approval as the planning authority issued it, reproduced in full behind this page.

An approval speaks to what was sanctioned, not to what was built. Completion is a separate record.


Verified RealEstate™
3/350/2 Mettukuppam,
OMR Thoraipakkam,
Chennai 600 097, India

hello@verified.realestate
+91 9996 12 9996
verified.realestate

PLAN SHOWING THE PROPOSED CONSTRUCTION OF R.C.C. ROOF GROUND , FIRST, SECOND AND THIRD FLOOR FOR HOSPITAL BUILDING IN NEW R.S.NO: 952 / 4A, AT PUNJAIKALAMANGALAM 'B' VILLAGE AND GANAPATHYPALAYAM VILLAGE PANCHAYAT, MODAKKURICHI TALUK & ERODE DISTRICT.

APPLICANT:-

Mr.S.M.CHINNASAMY
S/o-Mr.MUTHUSAMY GOUNDER

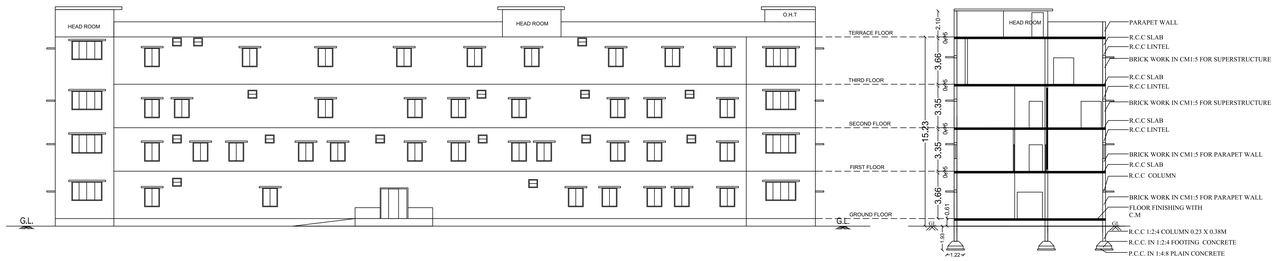


FRONT ELEVATION


SECTION ON "AB"


JOINERY DETAILS:


DOOR TYPE	WIDTH	HT.
D1	2.0	2.10
D2	2.0	2.10
D3	1.5	2.10
D4	1.25	2.10
D5	1.2	2.10
D6	1.0	2.10
D7	0.90	2.10
D8	0.75	2.10
RS	1.55	2.125
OTD	2.00	2.10
LD1	1.50	2.40
SD1	0.90	2.40


WINDOW TYPE	WIDTH	HT.
W1	2.40	2.40
W2	1.20	1.20
W3	0.91	1.20
W4	0.80	1.50
V1	0.600	0.00

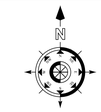


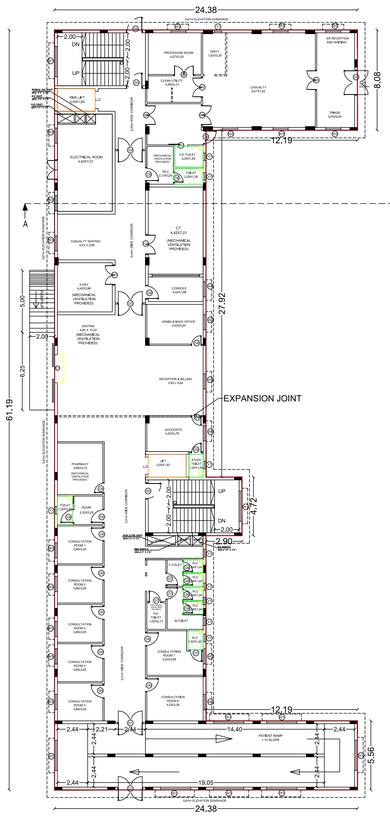

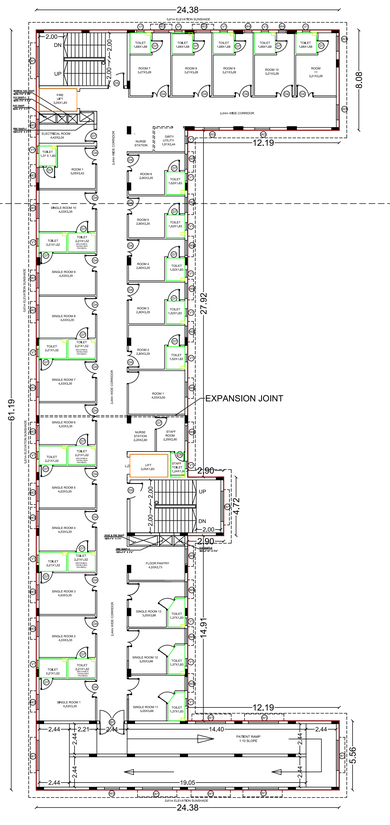

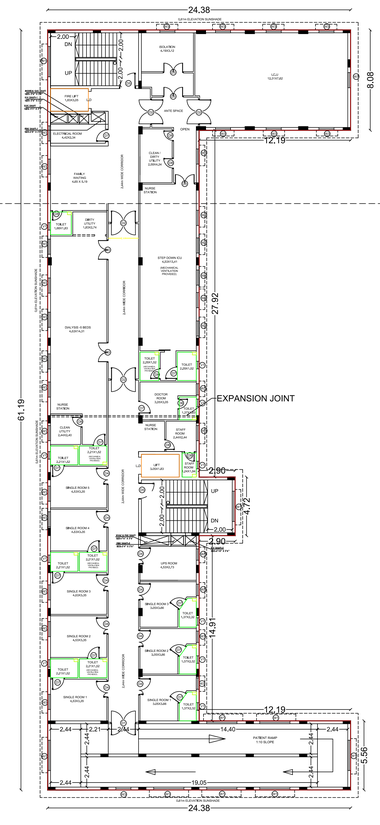

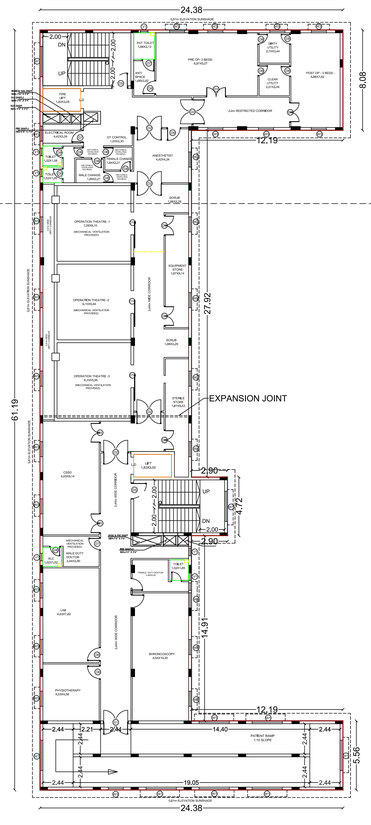

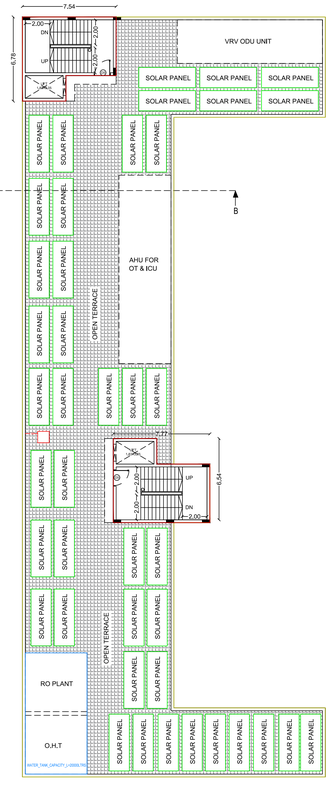

SHEET No : 1/2

ONLINE APPLICATION No - SWP/BPA/493265/2025
SWP/DTCP/ERODE/Site Approval No : 142/ 2025
SWP/DTCP/ERODE/Planning Permission No : 38/ 2025

AREA DETAILS		TOTAL (SQ.M)
AREA OF THE APPLICANT SITE	As per Document - (1.03 ACRE)	4169.00
	As per Patta Record	4170.00

PRO.AREA DETAILS	TOTAL FSI AREA (SQ.M)	NON FSI AREA (SQ.M) Deduction	TOTAL BUILDUP AREA (SQ.M)
AREA OF THE R.C.C ROOF BUILDING IN GROUND FLOOR	925.96	-	925.96
AREA OF THE R.C.C ROOF BUILDING IN FIRST FLOOR	925.96	-	925.96
AREA OF THE R.C.C ROOF BUILDING IN SECOND FLOOR	925.96	-	925.96
AREA OF THE R.C.C ROOF BUILDING IN THIRD FLOOR	925.96	-	925.96
AREA OF THE TERRACE FLOOR (LIFT+HEAD ROOM)	-	86.67	86.67
TOTAL BUILTUP AREA	3703.84	86.67	3790.51

FSI = 3703.84 SQM / 4170.00 SQM = 0.88 < 2.0

COLOUR INDEX

1.SITE BOUNDARY -
2.PROPOSED BUILDING -
3.EXISTING ROAD -
4.PROPOSED DRIVE WAY -

SCALE

ALL DIMENSION ARE IN METER & FEET
SCALE:-1:100 (OR) 1"=8' (OR) 1CM=1M

FE FIRE EXTINGUSHER APRATUS PROVIDED IN NECESSARY PLACES.

FIRE ALARAM.

NOTES:

X SOLAR APARATUS TO BE PROVIDED

X RAIN WATER HARVESTING SYSTEM & SULLAGE WATER TREATMENT

X WATER PLANT & TANKS ARE PROVIDED AS PRE STANDARD PROVISIONS.

X O S R PAID AS PER GUIDELINE VALUE

PARKING	REQ	PROVIDED
CAR PARKING	42	42
DA CAR PARKING	3	3
TWO WHEELER PARKING	40	40
DA TWO WHEELER PARKING	5	5

APPLICANT

Er. G. Tinesh Kumar
B.E.,FIE(I) (Indian Inst.Eng.A.M.I.E.,M.I.S.T.E.,
CIVIL ENGINEER & RIE
Reg.No.ERO/2020 / RSE-GR-II /EDTCP
Govt. of Tamil nadu
#71, Thongam Complex, Attani Main Road,
Sathyamangalam, Erode (Dt), 638 401.
Cell: 98426 04138

REG.,STRUCTURAL ENGINEER

Er.R.MOHAN, B.E.,M.B.A.,
REGISTERED ENGINEER -DTCP,
L.No: 10/2022/RE-Gr.II/EDTCP,
CPR PLANNERS AND BUILDERS,
C-134, Sampath Nagar Housing Unit,
Opp. Erode Dtcp Office, Erode - 11.
Mobile No: 7708556500

REG.,ENGINEER


SITE PLAN SHOWING THE PROPOSED CONSTRUCTION OF R.C.C. ROOF GROUND , FIRST, SECOND AND THIRD FLOOR FOR HOSPITAL BUILDING IN NEW R.S.NO: 952 / 4A, AT PUNJAIKALAMANGALAM 'B' VILLAGE AND GANAPATHYPALAYAM VILLAGE PANCHAYAT, MODAKKURICHI TALUK & ERODE DISTRICT.

SHEET No : 2/2


APPLICANT:-


Mr.S.M.CHINNASAMY


S/o-Mr.MUTHUSAMY GOUNDER

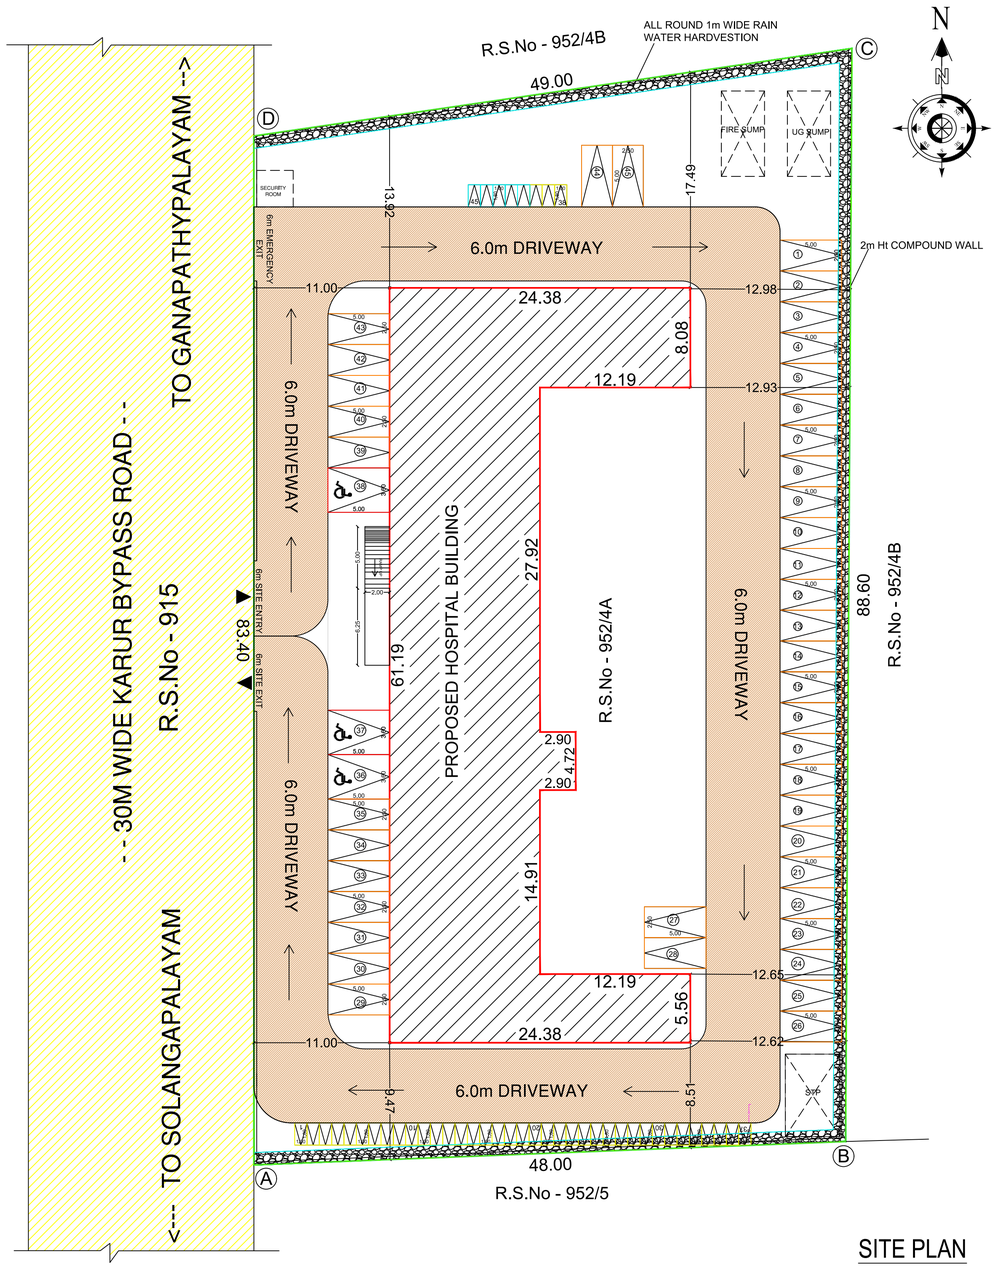



SITE PLAN
SCALE 1:100

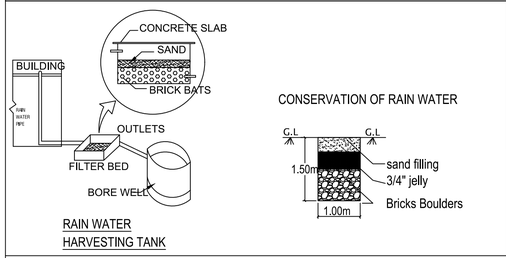

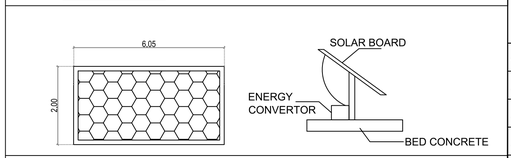

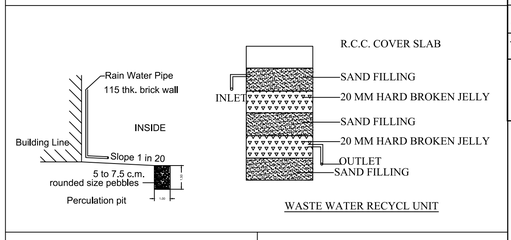

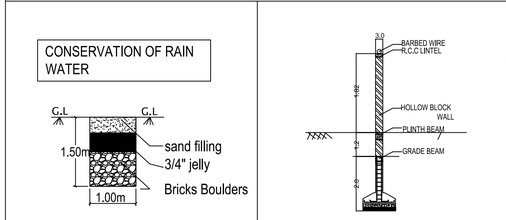

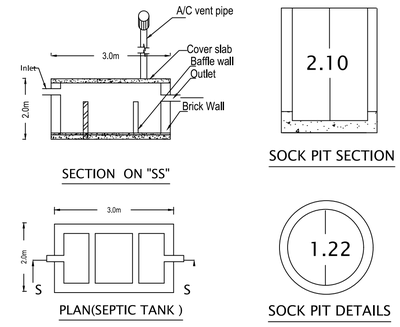

ONLINE APPLICATION No - SWP/BPA/493265/2025

SWP/DTCP/ERODE/Site Approval No : 142/ 2025

SWP/DTCP/ERODE/Planning Permission No : 38/ 2025

AREA DETAILS		TOTAL (SQ.M)
AREA OF THE APPLICANT SITE	As per Document - (1.03 ACRE)	4169.00
	As per Patta Record	4170.00

PRO.AREA DETAILS	TOTAL FSI AREA (SQ.M)	NON FSI AREA (SQ.M) Deduction	TOTAL BUILDUP AREA (SQ.M)
AREA OF THE R.C.C ROOF BUILDING IN GROUND FLOOR	925.96	-	925.96
AREA OF THE R.C.C ROOF BUILDING IN FIRST FLOOR	925.96	-	925.96
AREA OF THE R.C.C ROOF BUILDING IN SECOND FLOOR	925.96	-	925.96
AREA OF THE R.C.C ROOF BUILDING IN THIRD FLOOR	925.96	-	925.96
AREA OF THE TERRACE FLOOR (LIFT+HEAD ROOM)	-	86.67	86.67
TOTAL BUILTUP AREA	3703.84	86.67	3790.51

FSI = 3703.84 SQM / 4170.00 SQM = 0.88 < 2.0

COLOUR INDEX

1.SITE BOUNDARY -
2.PROPOSED BUILDING -
3.EXISTING ROAD -
4.PROPOSED DRIVE WAY -

SCALE

ALL DIMENSION ARE IN METER & FEET

SCALE:-1:100 (OR) 1'=8' (OR) 1CM=1M

(FE) FIRE EXTINGUSHER APRATUS PROVIDED IN NECESSARY PLACES.

FIRE ALARAM.

NOTES:


X SOLAR APARATUS TO BE PROVIDED

X RAIN WATER HARVESTING SYSTEM & SULLAGE WATER TREATMENT


X WATER PLANT & TANKS ARE PROVIDED AS PRE STANDARD PROVISIONS.

X O S R PAID AS PER GUIDELINE VALUE


PARKING	REQ	PROVIDED
CAR PARKING	42	42
DA CAR PARKING	3	3
TWO WHEELER PARKING	40	40
DA TWO WHEELER PARKING	5	5

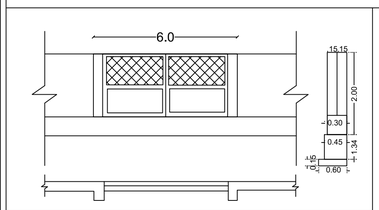


STAIR DETAILS

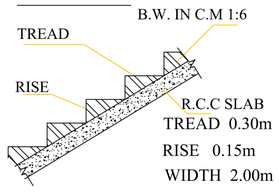

SULLAGE TREATEMENT PLANT

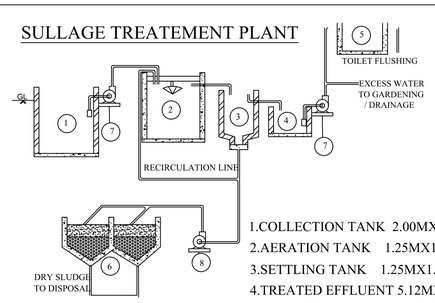

1.COLLECTION TANK 2.00MX2.00MX3.00M
2.AERATION TANK 1.25MX1.25MX3.00M
3.SETTLING TANK 1.25MX1.25MX2.00M
4.TREATED EFFLUENT 5.12MX4.99MX1.22M
5.COLLECTION TANK 10.00MX8.50MX0.25M
6.ELEVATED TANK
7.SLUDGE DRYING BED
8.COLLECTION PUMP
9.SLUDGE PUMP

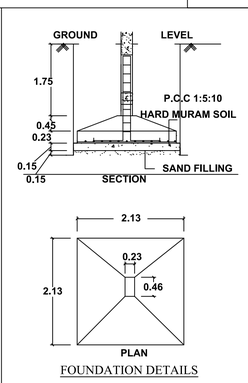

FOUNDATION DETAILS

SURVEYOR / ASSISTANT DRAUGHTSMAN	J.SRINIVASAN
DRAUGHTSMAN GRADE-III	K.VELMURUGAN
PLANNING ASSISTANT / DRAUGHTSMAN GRADE-II	C.ARANGARASU

APPLICANT

Er.G.Tinesh Kumar
B.E.,PGD (Oss&V),C.Eng.A.M.I.E.,M.I.S.T.E.,
CIVIL ENGINEER & RSE
Reg.No.03/2020 / RSE-GR-II /EDTCP
Govt. of Tamil nadu
#71, Thangam Complex, Athani Main Road,
Sathyamangalam, Erode (Dt)., 638 401.
Cell: 98426 04136

REG.,STRUCTURAL ENGINEER

Er.R.MOHAN, B.E.,M.B.A.,
REGISTERED ENGINEER -DTCP,
L.No: 10/2022/RE-Gr.II/EDTCP,
CPR PLANNERS AND BUILDERS,
C-134, Sampath Nagar Housing Unit,
Opp. Erode Dtcp Office, Erode - 11.
Mobile No: 7708556500

REG.,ENGINEER

DEPUTY DIRECTOR (i/c)
DISTRICT TOWN AND COUNTRY PLANNING, ERODE

THE LANDLENS SUITE

Eight ways to know a piece of land before you pay for it.

This report covers one part of the picture. These cover the rest, drawn from the same government records, for any property in Tamil Nadu.

LandLens One
Ask anything about a property and get an answer grounded in live government records, with the sources shown.
/landlens/one

Verify My Land
Every record check run on one property and returned as a single report.
/landlens/verify-my-land

Legal Opinion
An advocate's written opinion on the title, built on the records we pull for it.
/landlens

One Map
Every layer on one map: the parcel, its boundary, zoning, water bodies and what sits around it.
/landlens/one/map

PriceMap
What land actually changed hands for around this plot, taken from the registered deeds.
/landlens/pricemap

Build Scope
What you are allowed to build here: floor space, height, coverage and setbacks.
/landlens/build-scope

Property Tracker
Watch a property and hear about it when something new is registered against it.
/landlens/property-tracker

Deal Room
Run the transaction in one place: documents, stamping, signatures and the parties.
/landlens/deal-room

FREE TOOLS · NO ACCOUNT NEEDED

Twenty-four checks you can run yourself, at no cost.

Records and verification

The registers themselves, read for you.

- Encumbrance Certificate
- Patta and Chitta
- Field Measurement Sketch
- EC Analyzer
- Bank charge check
- Court case search
- Seller background check
- Approval check by survey

Value and duty

What it is worth and what it costs to register.

- Guideline value by street
- Guideline value by survey
- Stamp duty and registration fees
- Capital gains
- Floor space index
- Area unit converter

Zoning and land use

What the plan says can happen on this land.

- Land use zone finder
- CMDA land use check
- Coastal regulation zone
- Master plan check
- Water bodies finder
- Airport height clearance

Registers and directories

Who holds it, and which office keeps the record.

- Find your registering office
- Temple property check
- Waqf property check
- RERA register

Every free tool
/tools

Services we run for you
/services

The LandLens suite
/landlens/one

Verified RealEstate™

Every claim in this document traces back to a government record.

- Legal opinions, due diligence and title verification
- Building plan, layout and sub-division approvals
- Completion and occupancy certificates, regularisation
- Escrow, negotiation and NRI property management
- Land survey, soil testing, architecture and construction

Verified RealEstate
3/350/2 Mettukuppam,
OMR Thoraipakkam,
Chennai 600 097, India
hello@verified.realestate
+91 9996 12 9996

Prepared from the registers named on the page each finding sits on. Where a register could not be read, this document says so in its place rather than leaving the gap to be read as a clean result.