

PP

APPROVAL RECORD

Planning Permission

Koonthalur
Kallakurichi district, Tamil Nadu

APPROVAL TYPE
Building Plan

ISSUING AUTHORITY
Rural Panchayat

PURPOSE
Commercial

The approval as the planning authority issued it, reproduced in full behind this page.


An approval speaks to what was sanctioned, not to what was built. Completion is a separate record.

PLAN SHOWING THE PROPOSED CONSTRUCTION OF RCC ROOF GROUND FLOOR "SRH EXPERIENCES PETRO FUEL" RETAIL OUTLET STATION BUILDING FOR COMMERCIAL PURPOSE IN SURVEY NOS.144/7 PART,144/8 PART,144/16A PART,144/17A PART , PATT A NO.873 AT N.H.38(EARLIER N.H.45)ULUNDURPET-PADALUR SECTION,KOONTHALUR VILLAGE AND PANCHAYAT,KALLAKURICHI TALUK, KALLAKURICHI DISTRICT,606 305.

OWNER OF SITE :Mr.RAMU S/O VEERANAN.

PROPRIETOR OF SRH EXPERIENCES PETRO FUEL:Mrs. SANGEETHA RAMU. W/O RAMU.

SHEET NO.1
SCALE - 1:100
ALL DIMENSIONS AREA IN METER
SITE BOUNDARY SHOWN AS "A TO J"

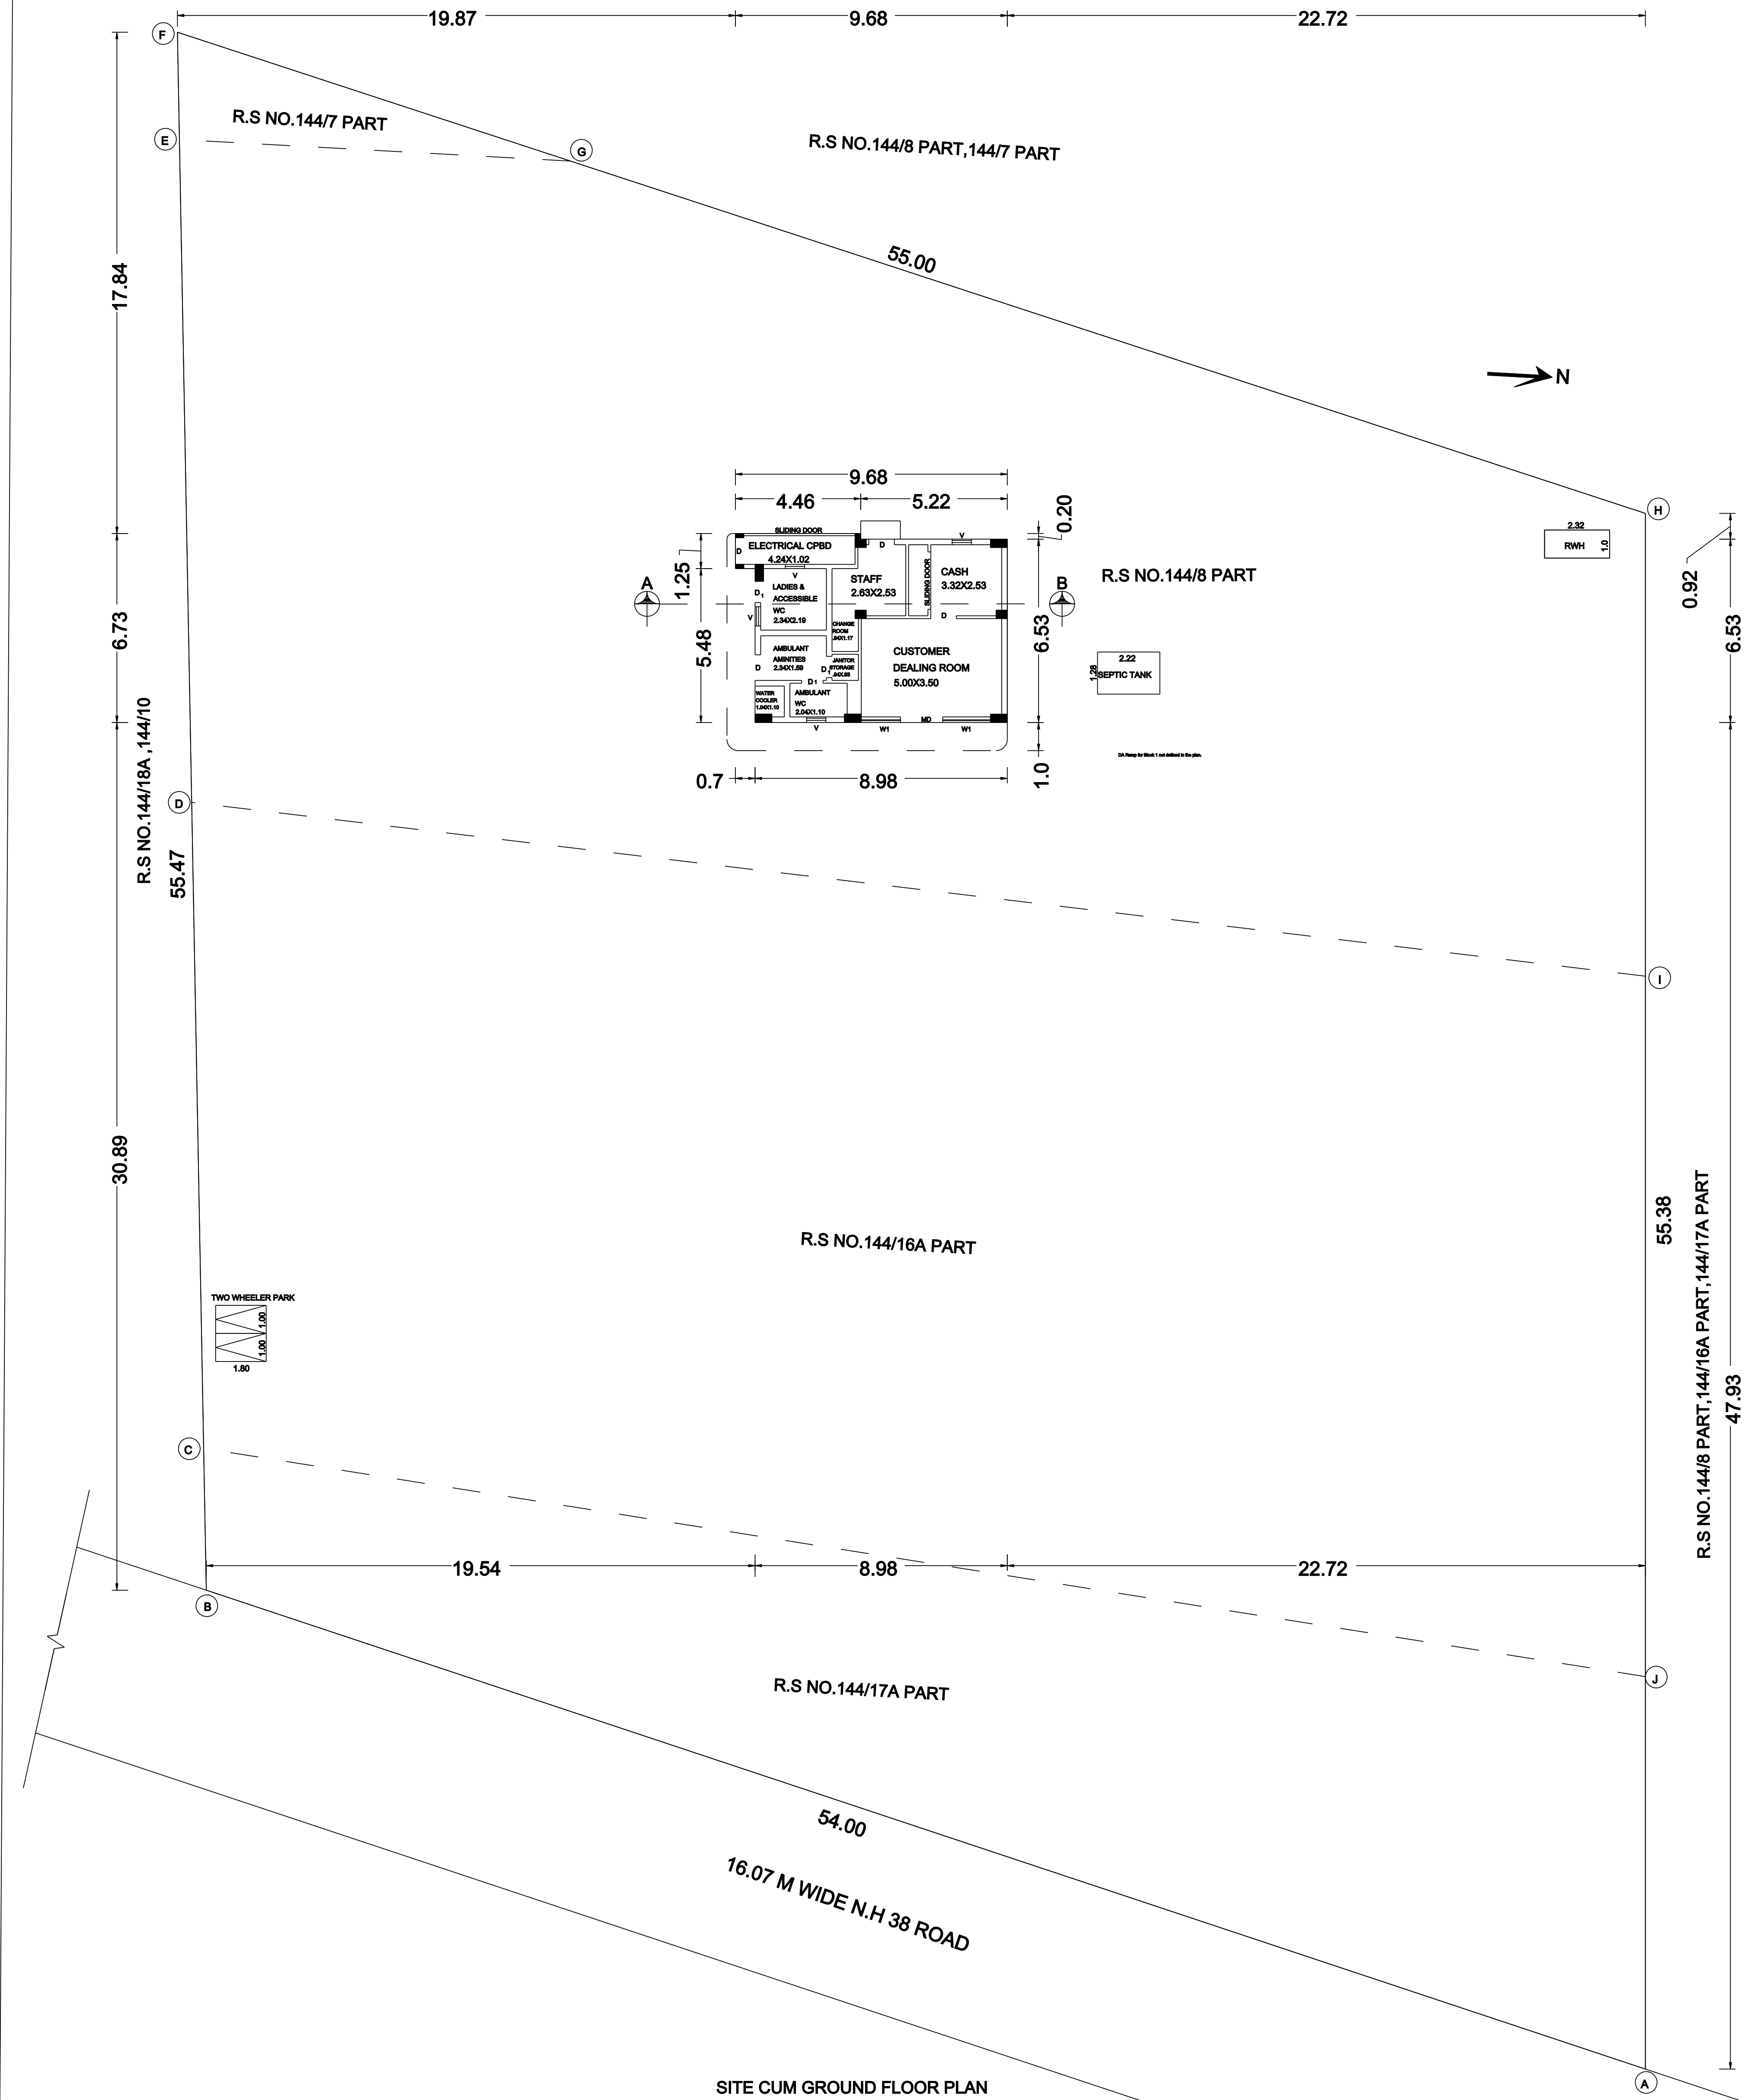

APPLICANT :

(V.RAMU)

PROPRIETOR OF
SRH EXPERIENCES
PETRO FUEL:

R. Sangeetha

(SANGEETHA RAMU)

REGISTERED STRUCTURAL ENGINEER

P. S. SHANMUGAM, B.E., M.E., D.V.
Registered Valuer Under Companies Act, 2013
Reg. No. BEO/15/2017/18401
Approved Valuer F-18612
B/C/R Reg. Structural Engineer Grade-II (RSE)
Reg. No. RSE/GR/IN/04/2021/113
Chartered Engineer (M/130375-3)
Wealth Tax Act Reg. Valuer Cat-1 (647 of 2005-44)

Er.S.SHANMUGAM,B.E,M.E,F.I.V.,
GOVT.REGISTERED STRUCTURAL ENGINEER
(RSE/GR-IIVRMAR-2020/013),
REGISTERED VALUER,
CHARTERED ENGINEER(M-130375-3),

No.31 YUVAN HOUSE,
NEW SUMANGALI NAGAR,
KALLAKURICHI,
9443900669
Mallyyuvanbuilders@gmail.com

REGISTERED ENGINEER


Er.A.GANAPATHY,B.TECH,FRRV/C.Engg.
Govt.Registered Engineer(Reg/Gr-III/006/2022),
Chartered Engineer(M-110748/15),
Approved Valuer(CAT-I-F-6877),
4,Muthu Vinayagar Street,Parlyer Nagar,
KATTUMANNARKOIL-9443576912 / 9976964704



PLAN SHOWING THE PROPOSED CONSTRUCTION OF RCC ROOF GROUND FLOOR "SRH EXPERIENCES PETRO FUEL" RETAIL OUTLET STATION BUILDING FOR COMMERCIAL PURPOSE IN SURVEY NOS.144/7 PART,144/8 PART,144/16A PART,144/17A PART , PATTA NO.873 AT N.H.38(EARLIER N.H.45)ULUNDURPET-PADALUR SECTION,KOONTHALUR VILLAGE AND PANCHAYAT,KALLAKURICHI TALUK, KALLAKURICHI DISTRICT,606 305.

OWNER OF SITE :Mr.RAMU S/O VEERANAN.

PROPRIETOR OF SRH EXPERIENCES PETRO FUEL:Mrs. SANGEETHA RAMU. W/O RAMU.

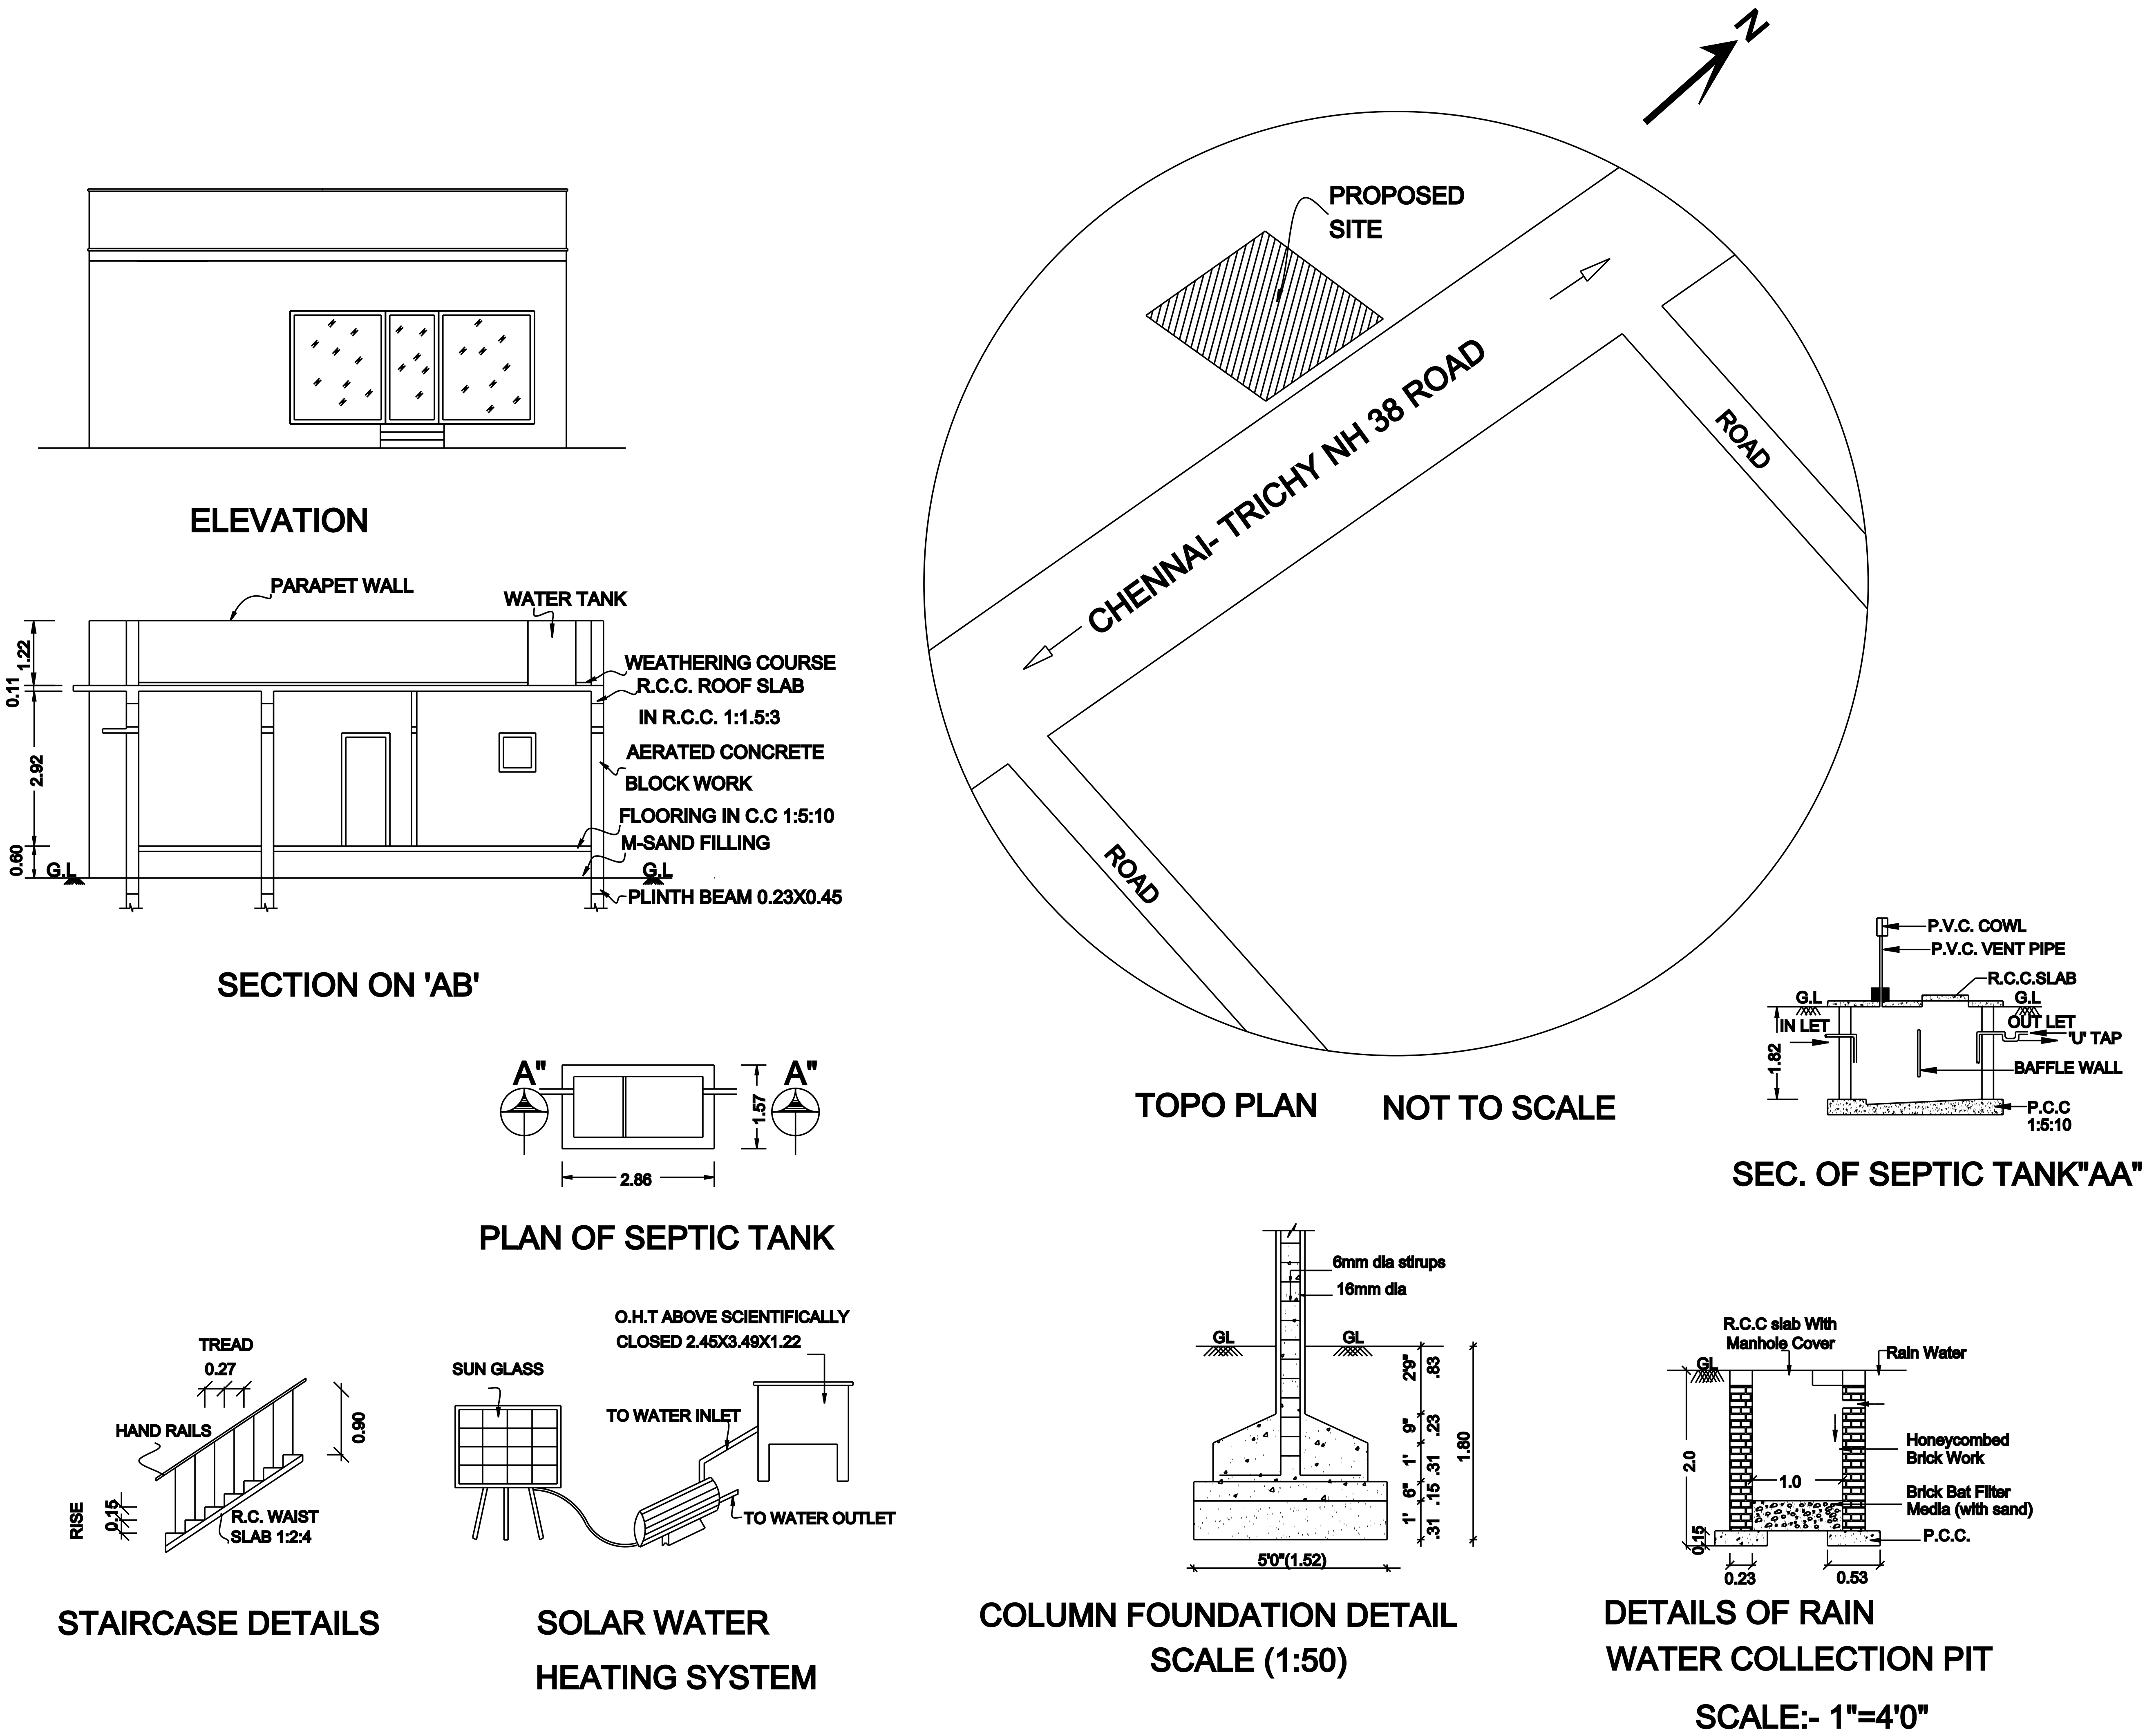

SCALE - 1:100		SHEET NO.2	
ALL DIMENSIONS AREA IN METER		AREA IN Sq.Ft	AREA IN Sq.M
AREA STATEMENT			
SITE EXTENT AS PER DOCUMENT		31256.07	2903.76
SITE EXTENT AS PER SITE		265.64	2859.32
SITE EXTENT AS PER FMB		265.64	2859.32
SITE EXTENT AS PER PATTA		265.64	2859.32
PLINTH AREA:PROPOSED GROUND FLOOR		648.75	60.27
CARPET AREA		580.93	53.97
OPEN AREA AS PER SITE		30596.13	2842.45
FSI: 0.021		PLOT COVERAGE: 2.11%	
SCHEDULE OF JOINERIES			
TYPE	DESCRIPTION	SIZE IN M	
MD	MAIN DOOR	1.22 X 2.13	
D	DOOR	0.91 X 2.13	
D1	DOOR	0.76 X 2.13	
W	WINDOW	1.22 X 1.37	
W ₁	WINDOW	1.22 X 0.90	
V	VENTILATOR	0.69 X 0.90	
COLOUR CODE :			
PROPOSED BUILDING SHOWN			
EXISTING ROAD SHOWN			
SITE BOUNDARY SHOWN			
APPLICANT :		PROPRIETOR OF SRH EXPERIENCES PETRO FUEL: R. Sangeetha (SANGEETHA RAMU)	
(V.RAMU)			
REGISTERED STRUCTURAL ENGINEER			
R. S. SHANMUGAM, B.E.,M.I.E., F.I.V., Registered Valuer, Under Companies Act, 2013 Reg.No IBBI/RV/08/2018/M21 Approved Valuer F 18632 DTCP-Reg Structural Engineer Grade-II (RSE) Reg No RSE/GR-IVR/MAR-2020/013 Chartered Engineer (M130375-3) Wealth Tax Act Reg.Valuer.Cat.1/647 of 2005-66			
Er.S.SHANMUGAM,B.E.,M.I.E.,F.I.V., GOVT.REGISTERED STRUCTURAL ENGINEER (RSE/Gr.II/VR/MAR-2020/013), REGISTERED VALUER, CHARTERED ENGINEER(M-130375-3),		No.31,YUVAN HOUSE, NEW SUMANGALI NAGAR, KALLAKURICHI. 9443905689 Mail:yuvanbuilders@gmail.com	
REGISTERED ENGINEER			
Er.A.GANAPATHY,B.TECH,FIIV,C.Engg. Govt.Registered Engineer(RE/Gr.III/005/2022), Chartered Engineer(M-110749/15), Approved Valuer(CAT-I-F-6977), 4,Muthu Vinayagar Street,Periyar Nagar, KATTUMANNARKOIL.9443576912 / 9976964704			

Eight ways to know a piece of land before you pay for it.

This report covers one part of the picture. These cover the rest, drawn from the same government records, for any property in Tamil Nadu.

LandLens One

Ask anything about a property and get an answer grounded in live government records, with the sources shown.

[/landlens/one](#)



Verify My Land

Every record check run on one property and returned as a single report.

[/landlens/verify-my-land](#)



Legal Opinion

An advocate's written opinion on the title, built on the records we pull for it.

[/landlens](#)



One Map

Every layer on one map: the parcel, its boundary, zoning, water bodies and what sits around it.

[/landlens/one/map](#)



PriceMap

What land actually changed hands for around this plot, taken from the registered deeds.

[/landlens/pricemap](#)



Build Scope

What you are allowed to build here: floor space, height, coverage and setbacks.

[/landlens/build-scope](#)



Property Tracker

Watch a property and hear about it when something new is registered against it.

[/landlens/property-tracker](#)



Deal Room

Run the transaction in one place: documents, stamping, signatures and the parties.

[/landlens/deal-room](#)



Twenty-four checks you can run yourself, at no cost.

Records and verification

The registers themselves, read for you.

Encumbrance Certificate

Patta and Chitta

Field Measurement Sketch

EC Analyzer

Bank charge check

Court case search

Seller background check

Approval check by survey

Value and duty

What it is worth and what it costs to register.

Guideline value by street

Guideline value by survey

Stamp duty and registration fees

Capital gains

Floor space index

Area unit converter

Zoning and land use

What the plan says can happen on this land.

Land use zone finder

CMDA land use check

Coastal regulation zone

Master plan check

Water bodies finder

Airport height clearance

Registers and directories

Who holds it, and which office keeps the record.

Find your registering office

Temple property check

Waqf property check

RERA register



Every free tool
/tools



Services we run
for you
/services



The LandLens
suite
/landlens/one



Every claim in this document traces back to a government record.

Legal opinions, due diligence and title verification

Building plan, layout and sub-division approvals

Completion and occupancy certificates, regularisation

Escrow, negotiation and NRI property management

Land survey, soil testing, architecture and construction

Verified RealEstate
3/350/2 Mettukuppam,
OMR Thoraipakkam,
Chennai 600 097, India
hello@verified.realestate
+91 9996 12 9996

Prepared from the registers named on the page each finding sits on. Where a register could not be read, this document says so in its place rather than leaving the gap to be read as a clean result.

