

PP

APPROVAL RECORD

Planning Permission

pukullam

Kallakurichi district, Tamil Nadu

APPROVAL TYPE

Building Plan

ISSUING AUTHORITY


Town Panchayat

PURPOSE

Commercial

The approval as the planning authority issued it, reproduced in full behind this page.




An approval speaks to what was sanctioned, not to what was built. Completion is a separate record.

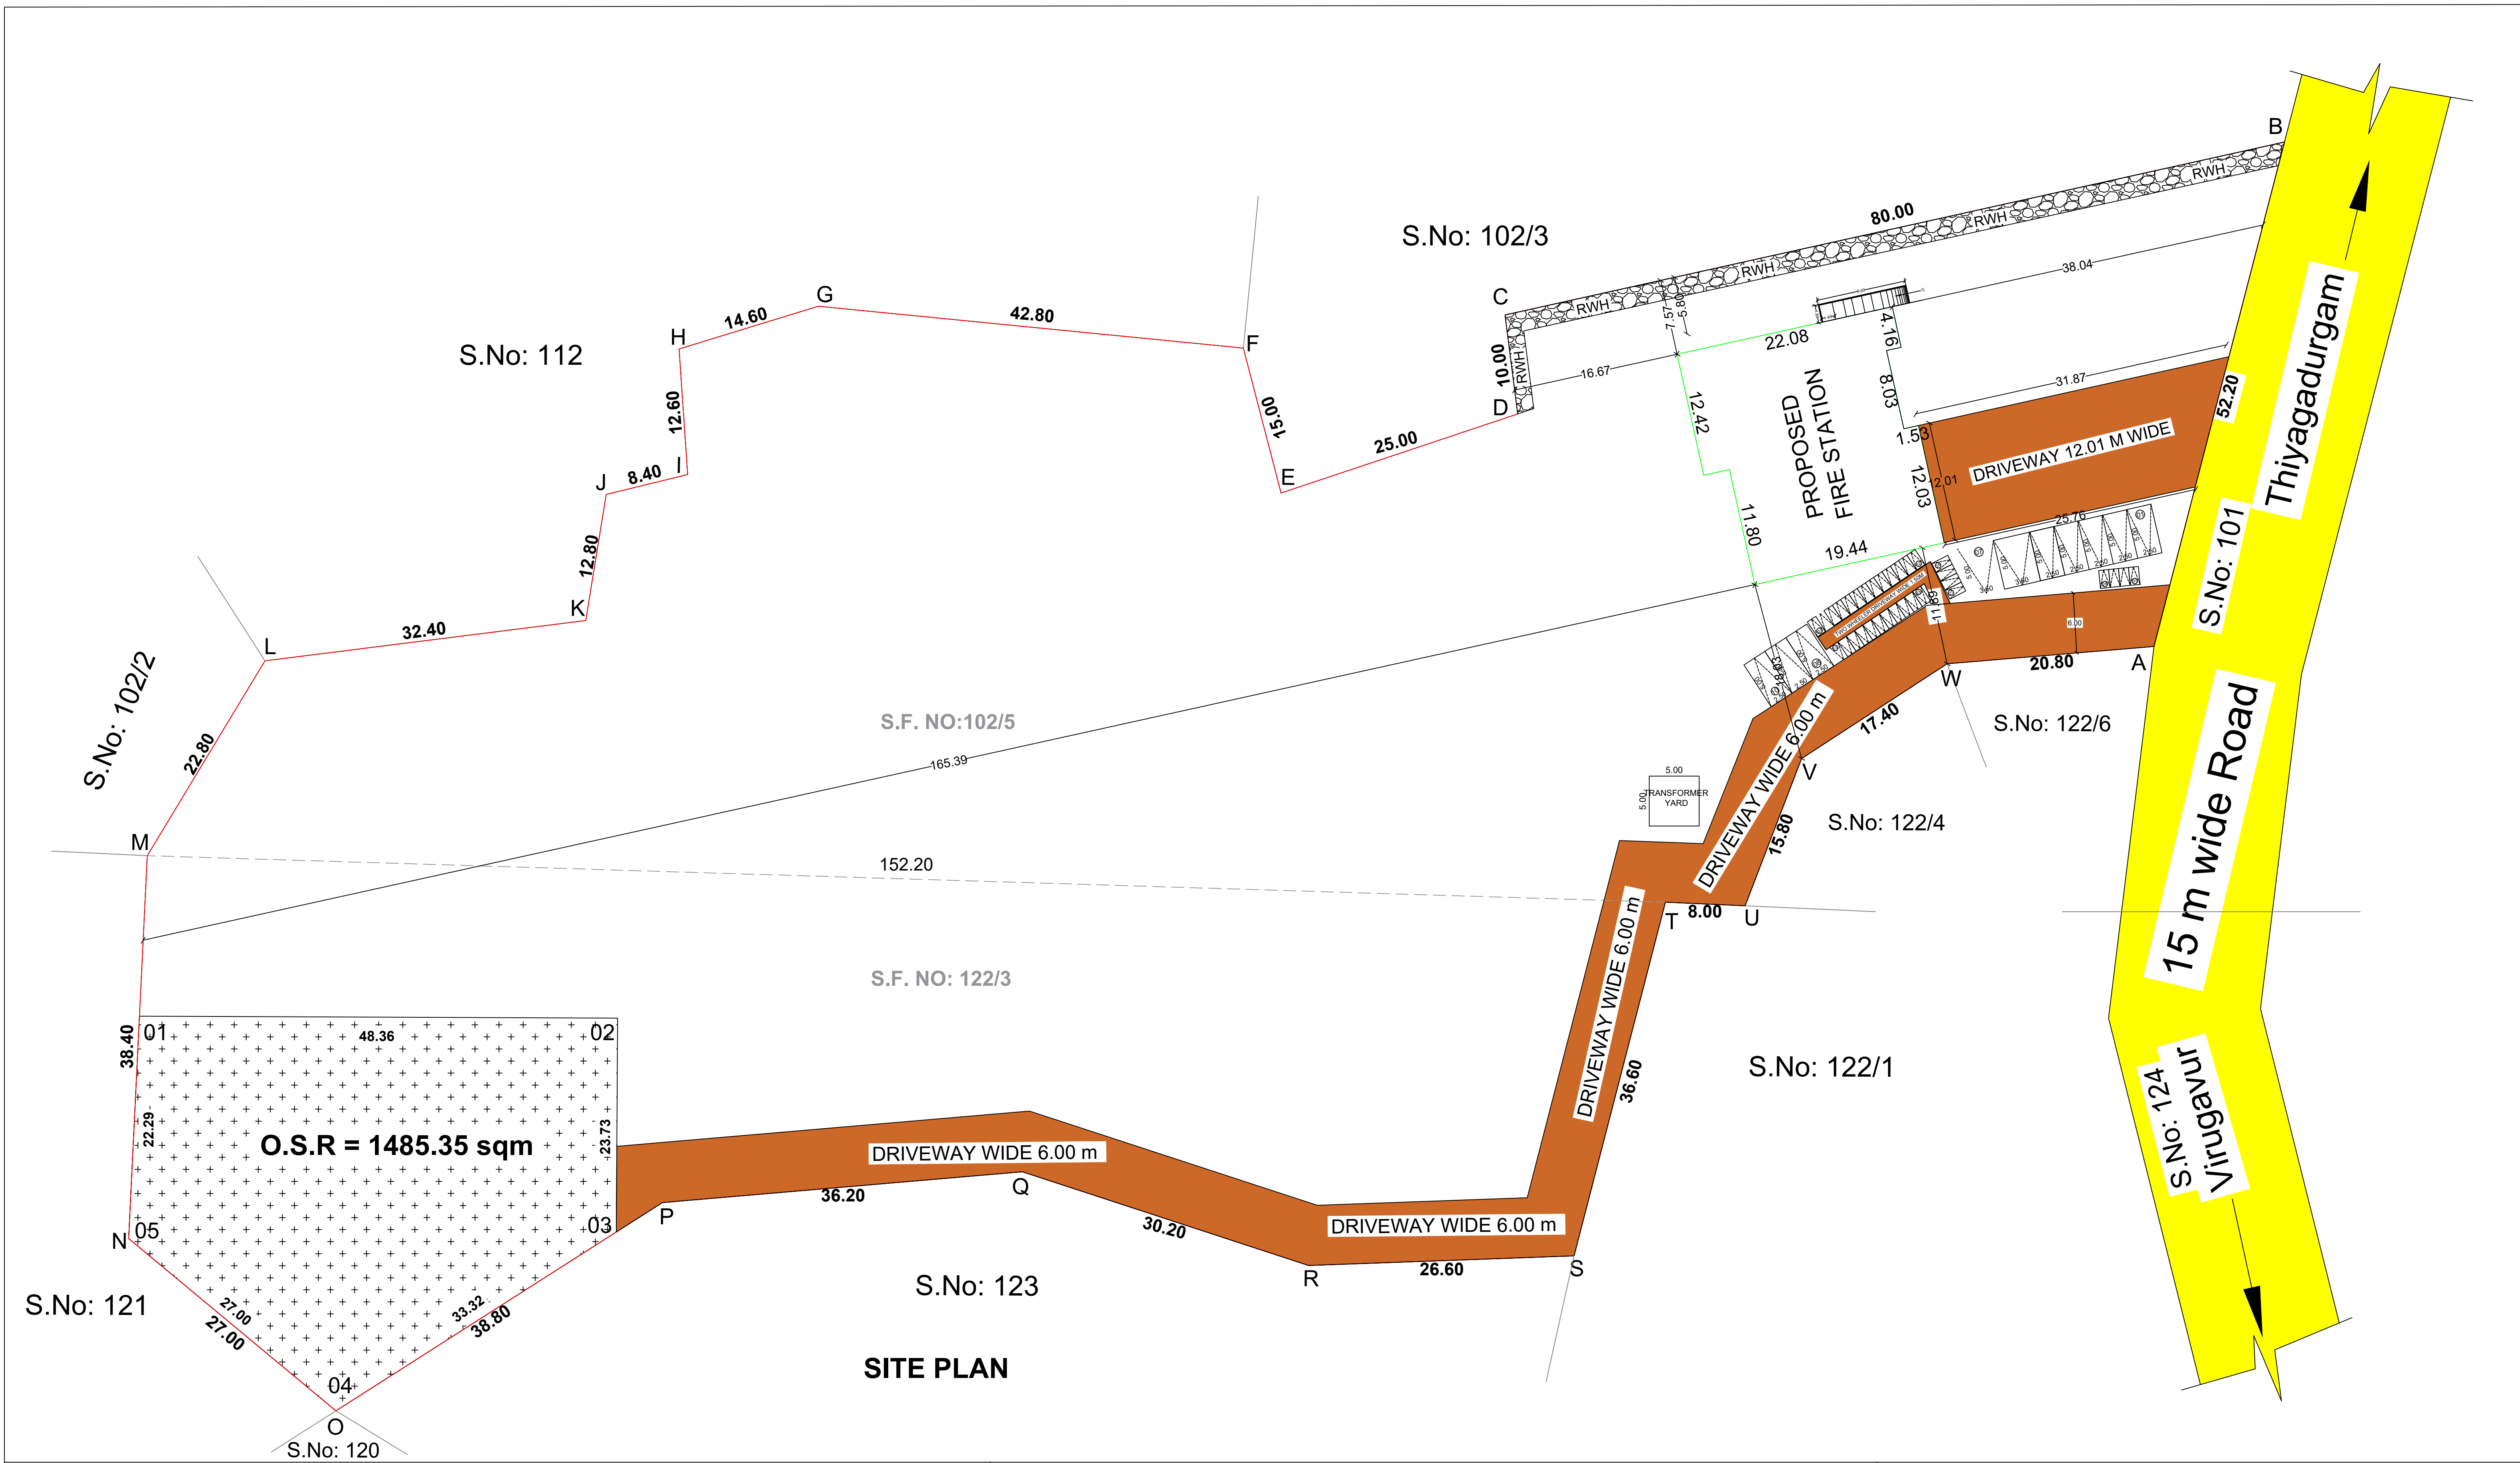








OFFICE USE:-

ONLINE APPLICATION NUMBER : SWP/BPA/0462438/2025
SWP/ SITE APPROVAL / DTCP/ KALLAKURICHI No: 36/2025
SWP/ DTCP/BUILDING PLANNING PERMISSION No: 06/2025

COLOUR INDEX

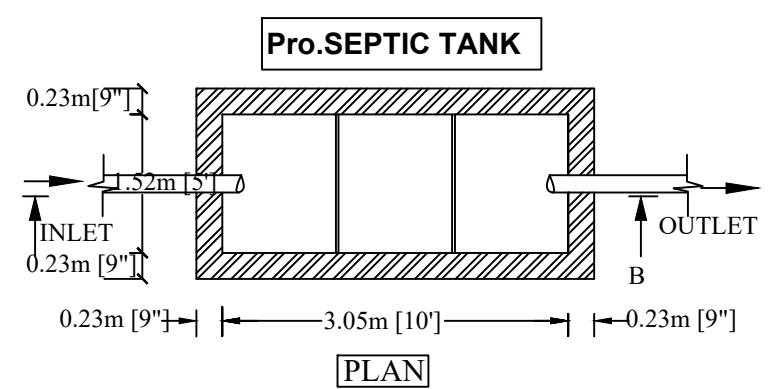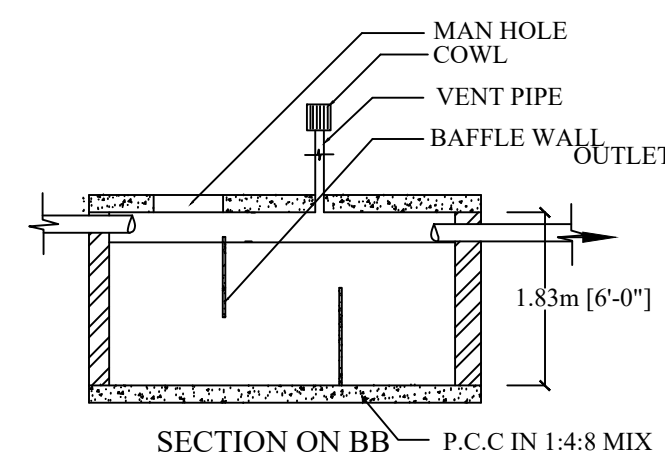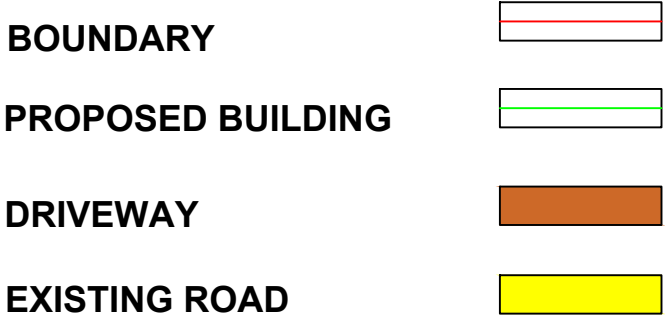


KEY PLAN
(NOT TO SCALE)

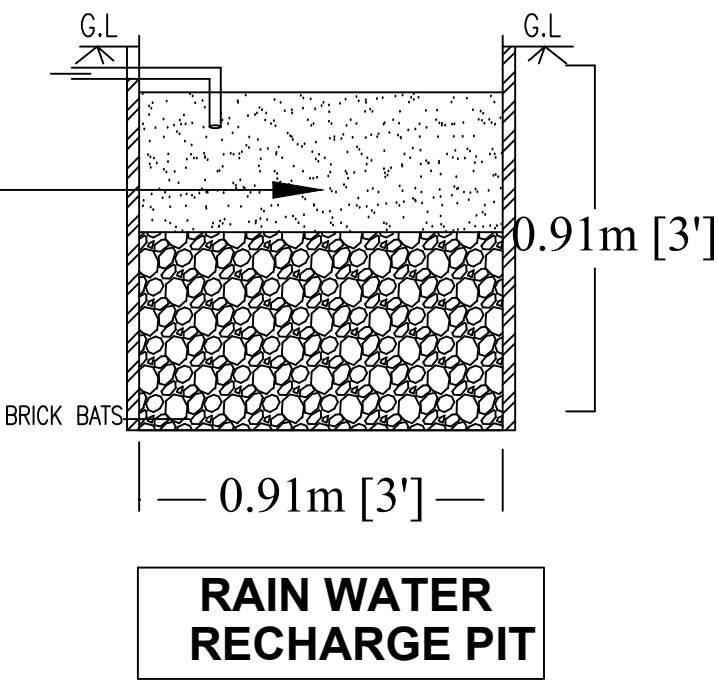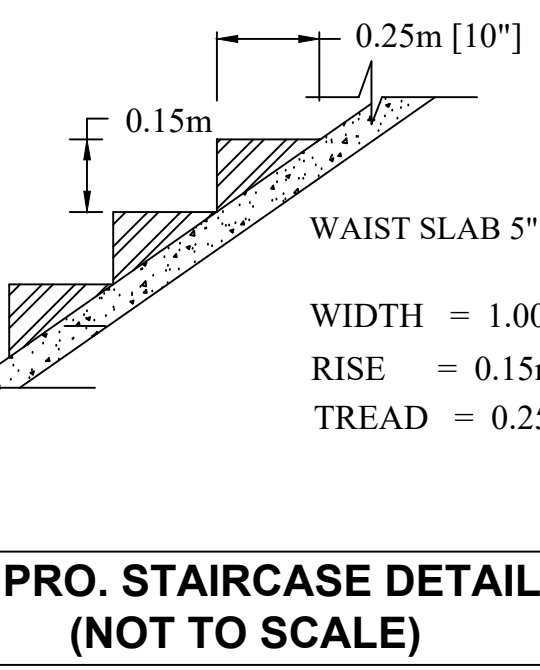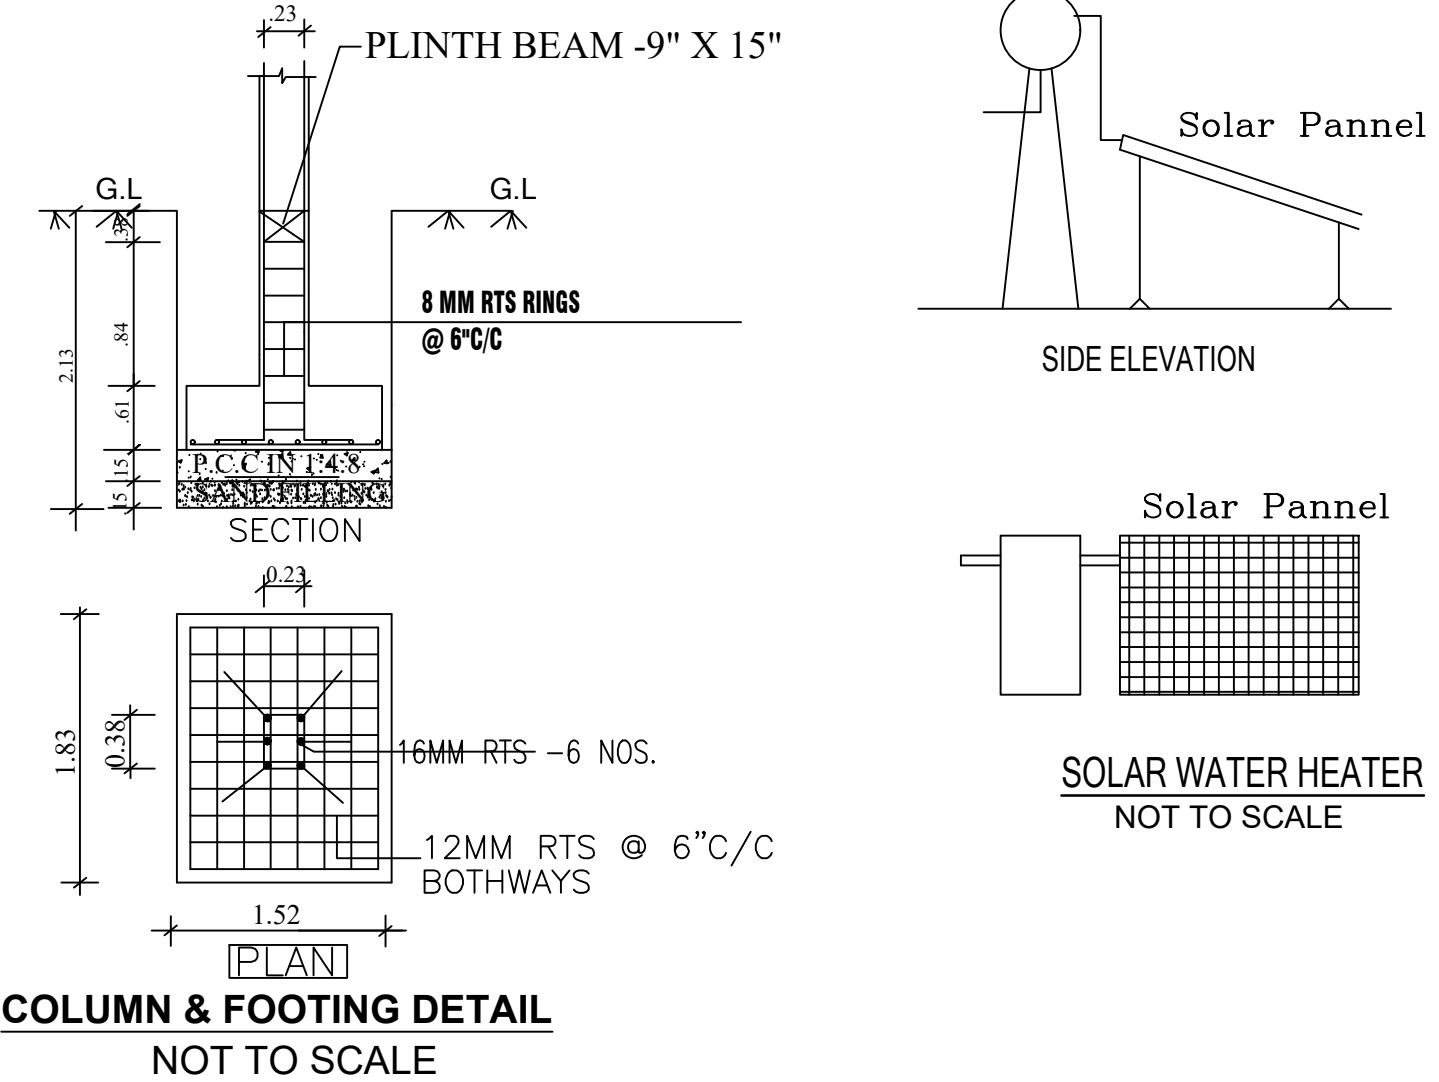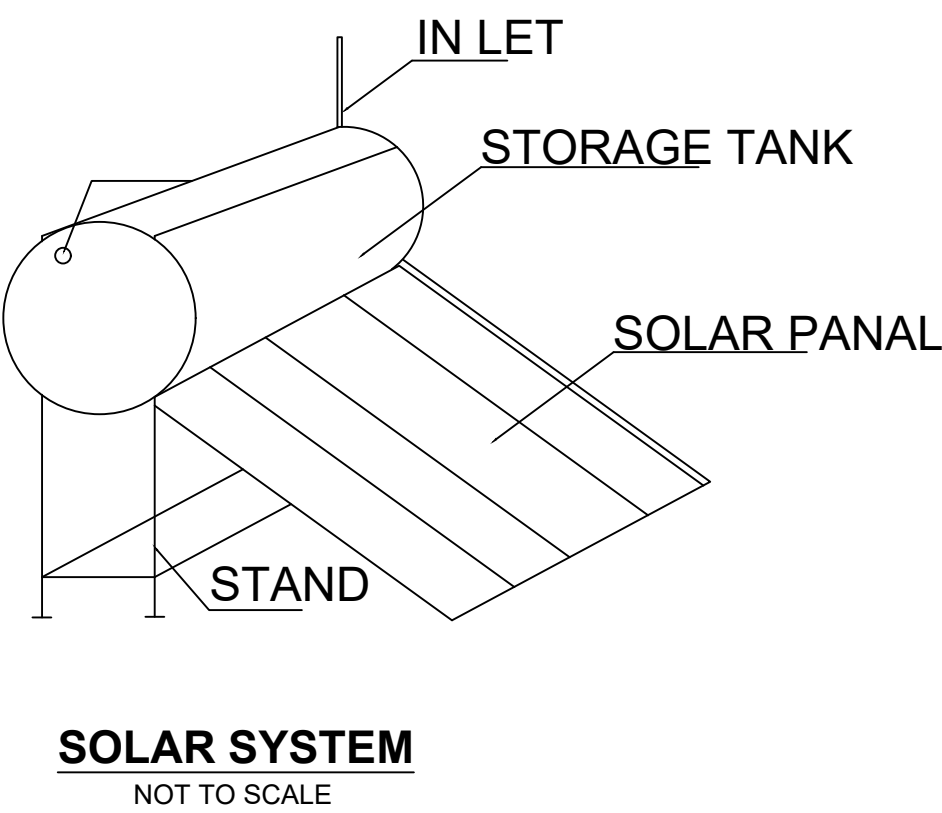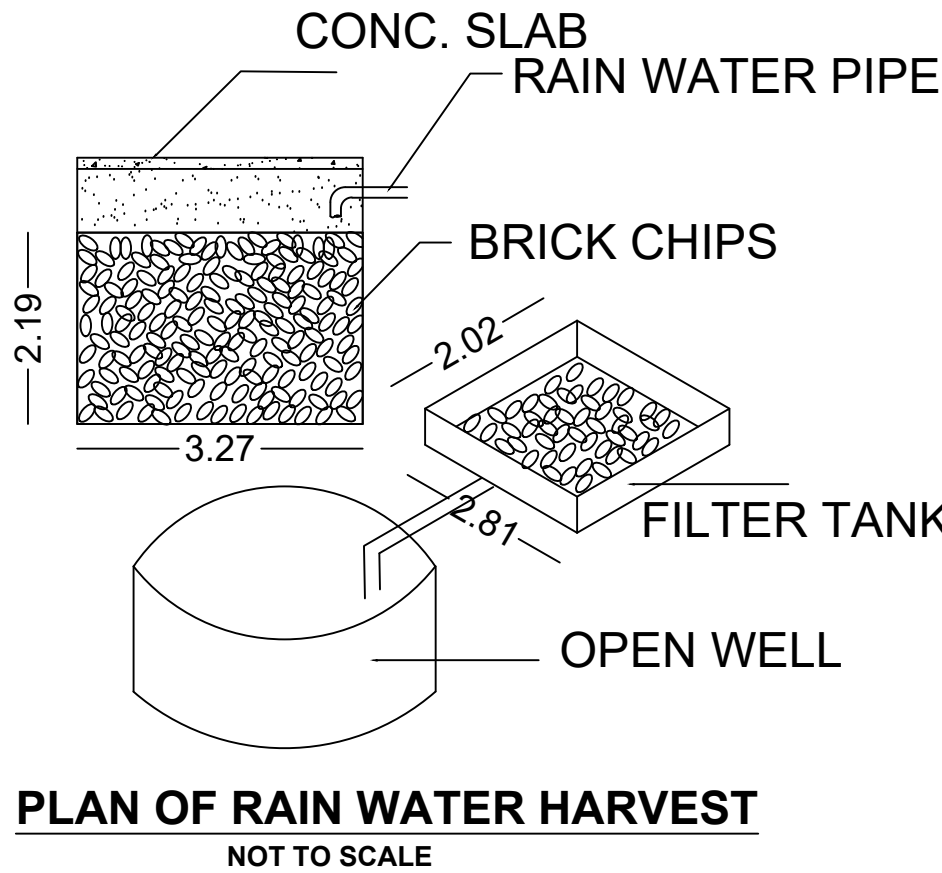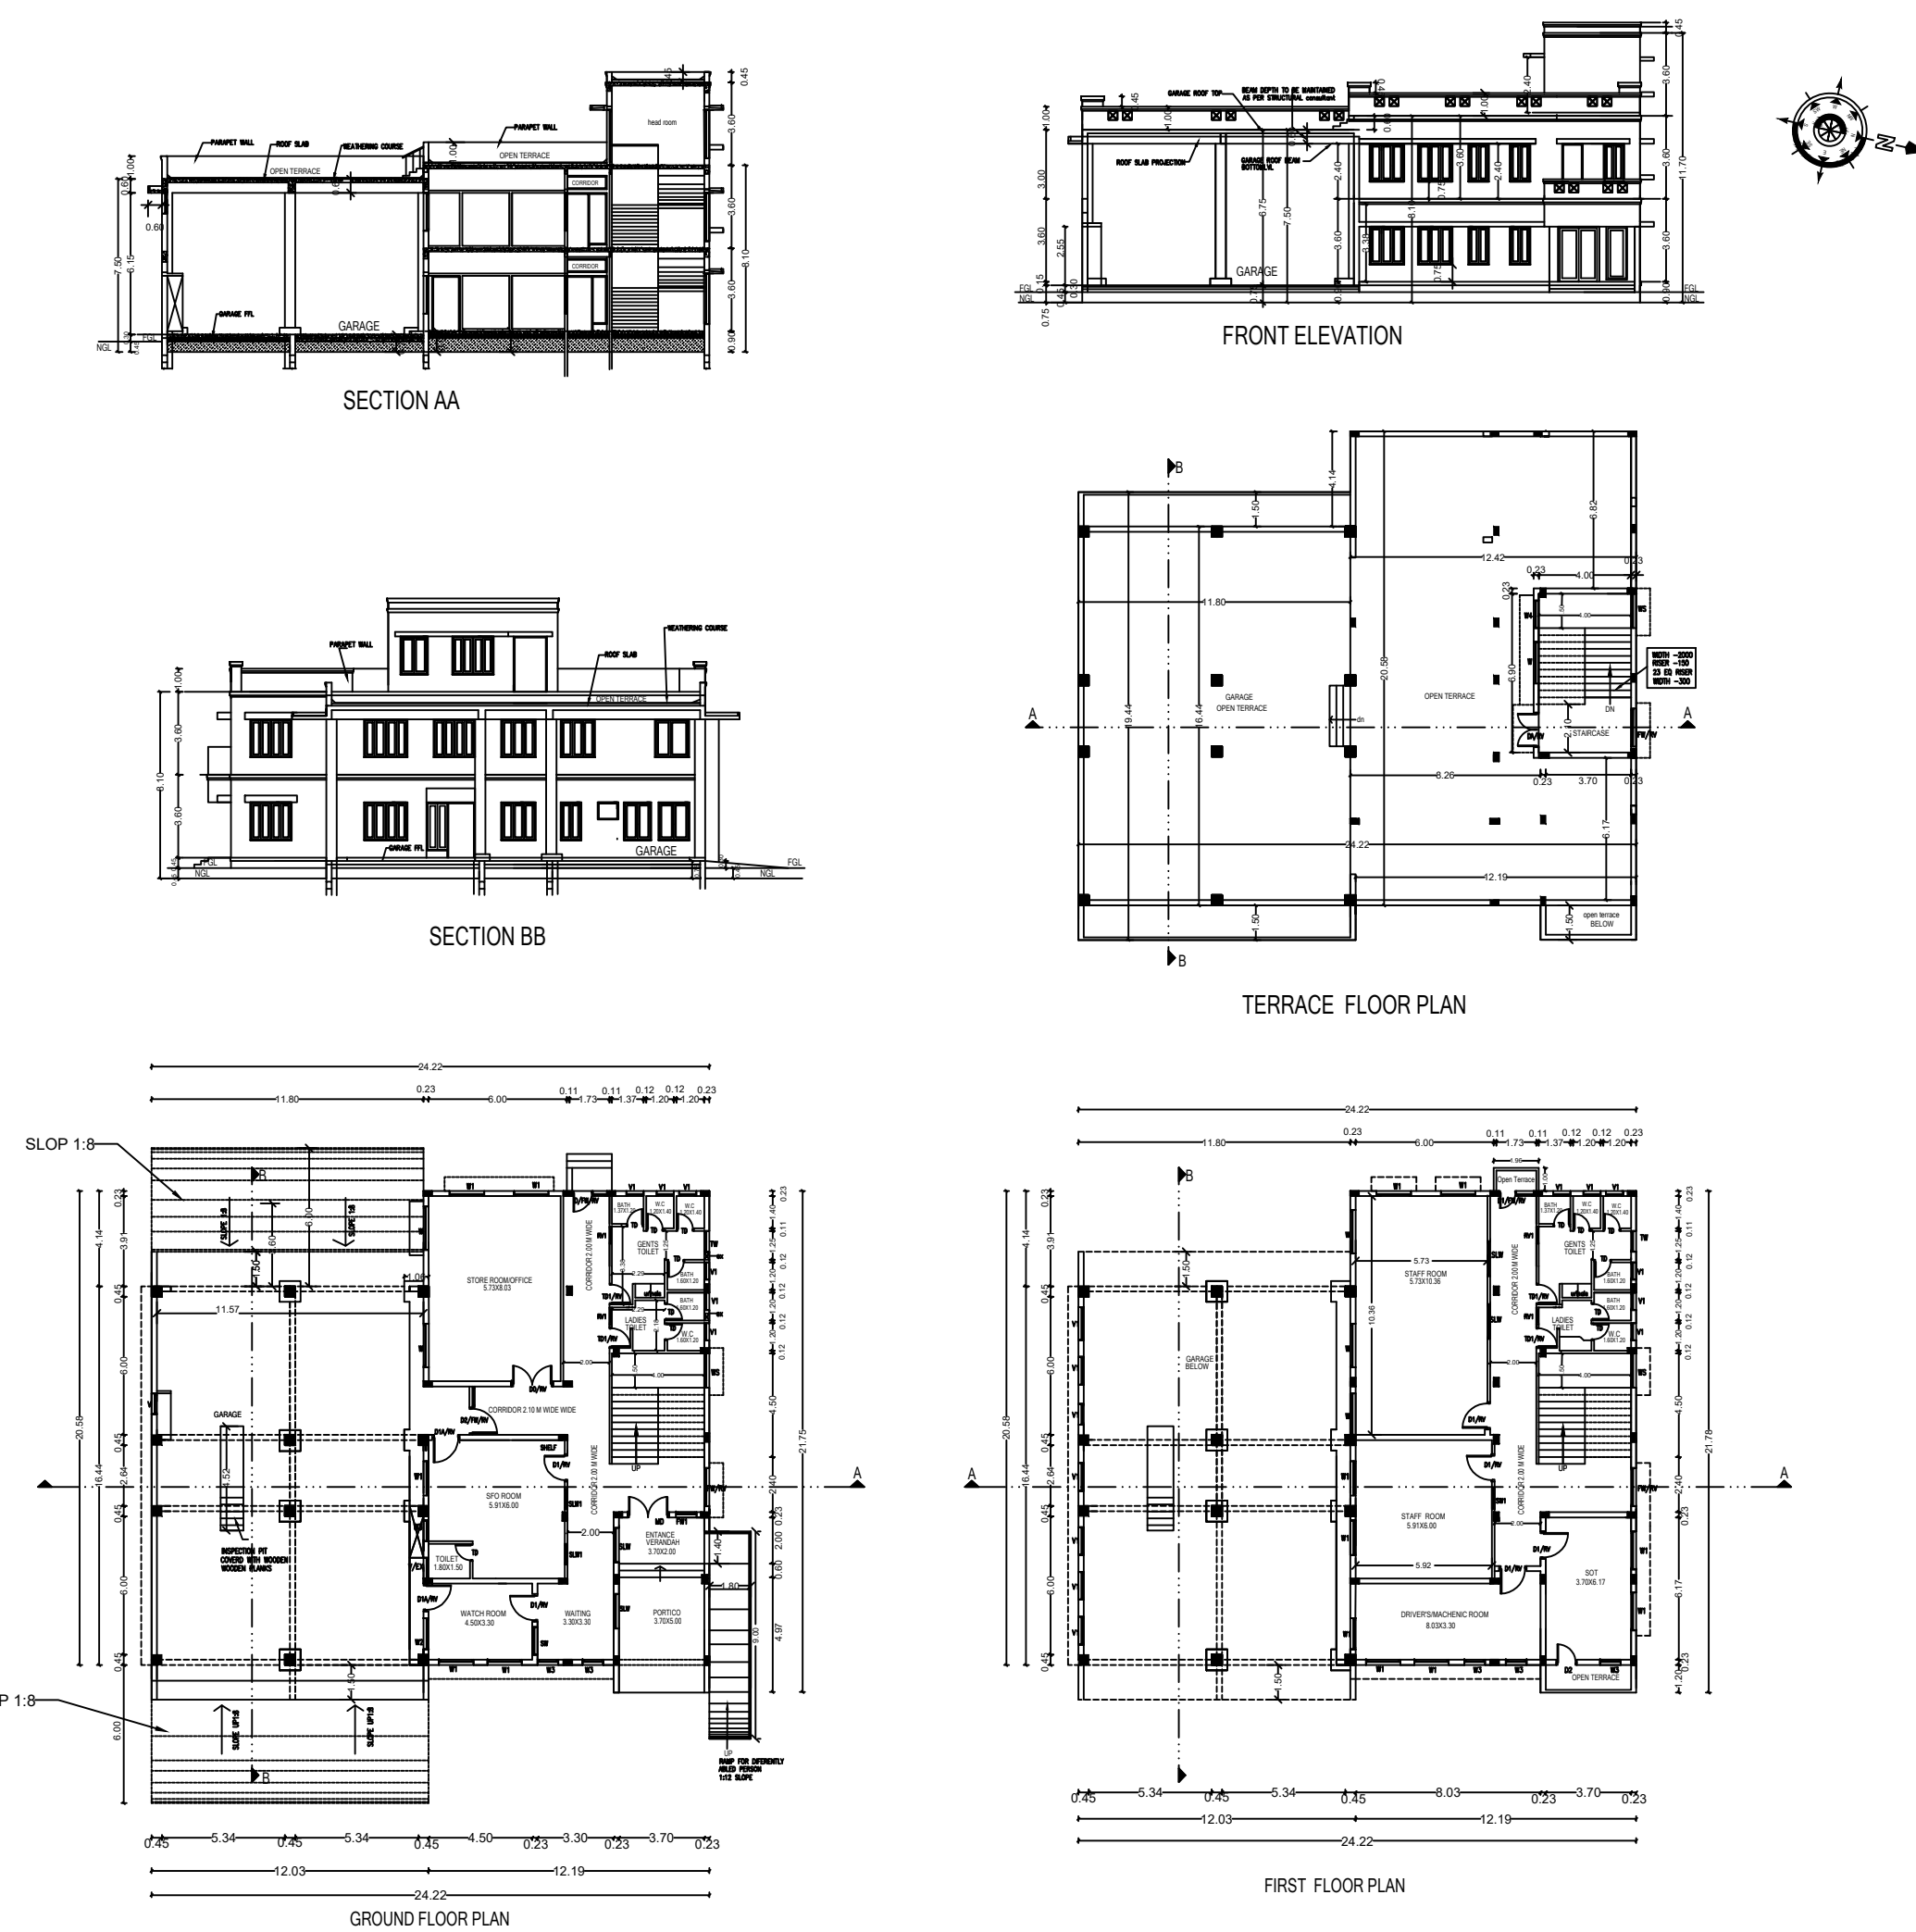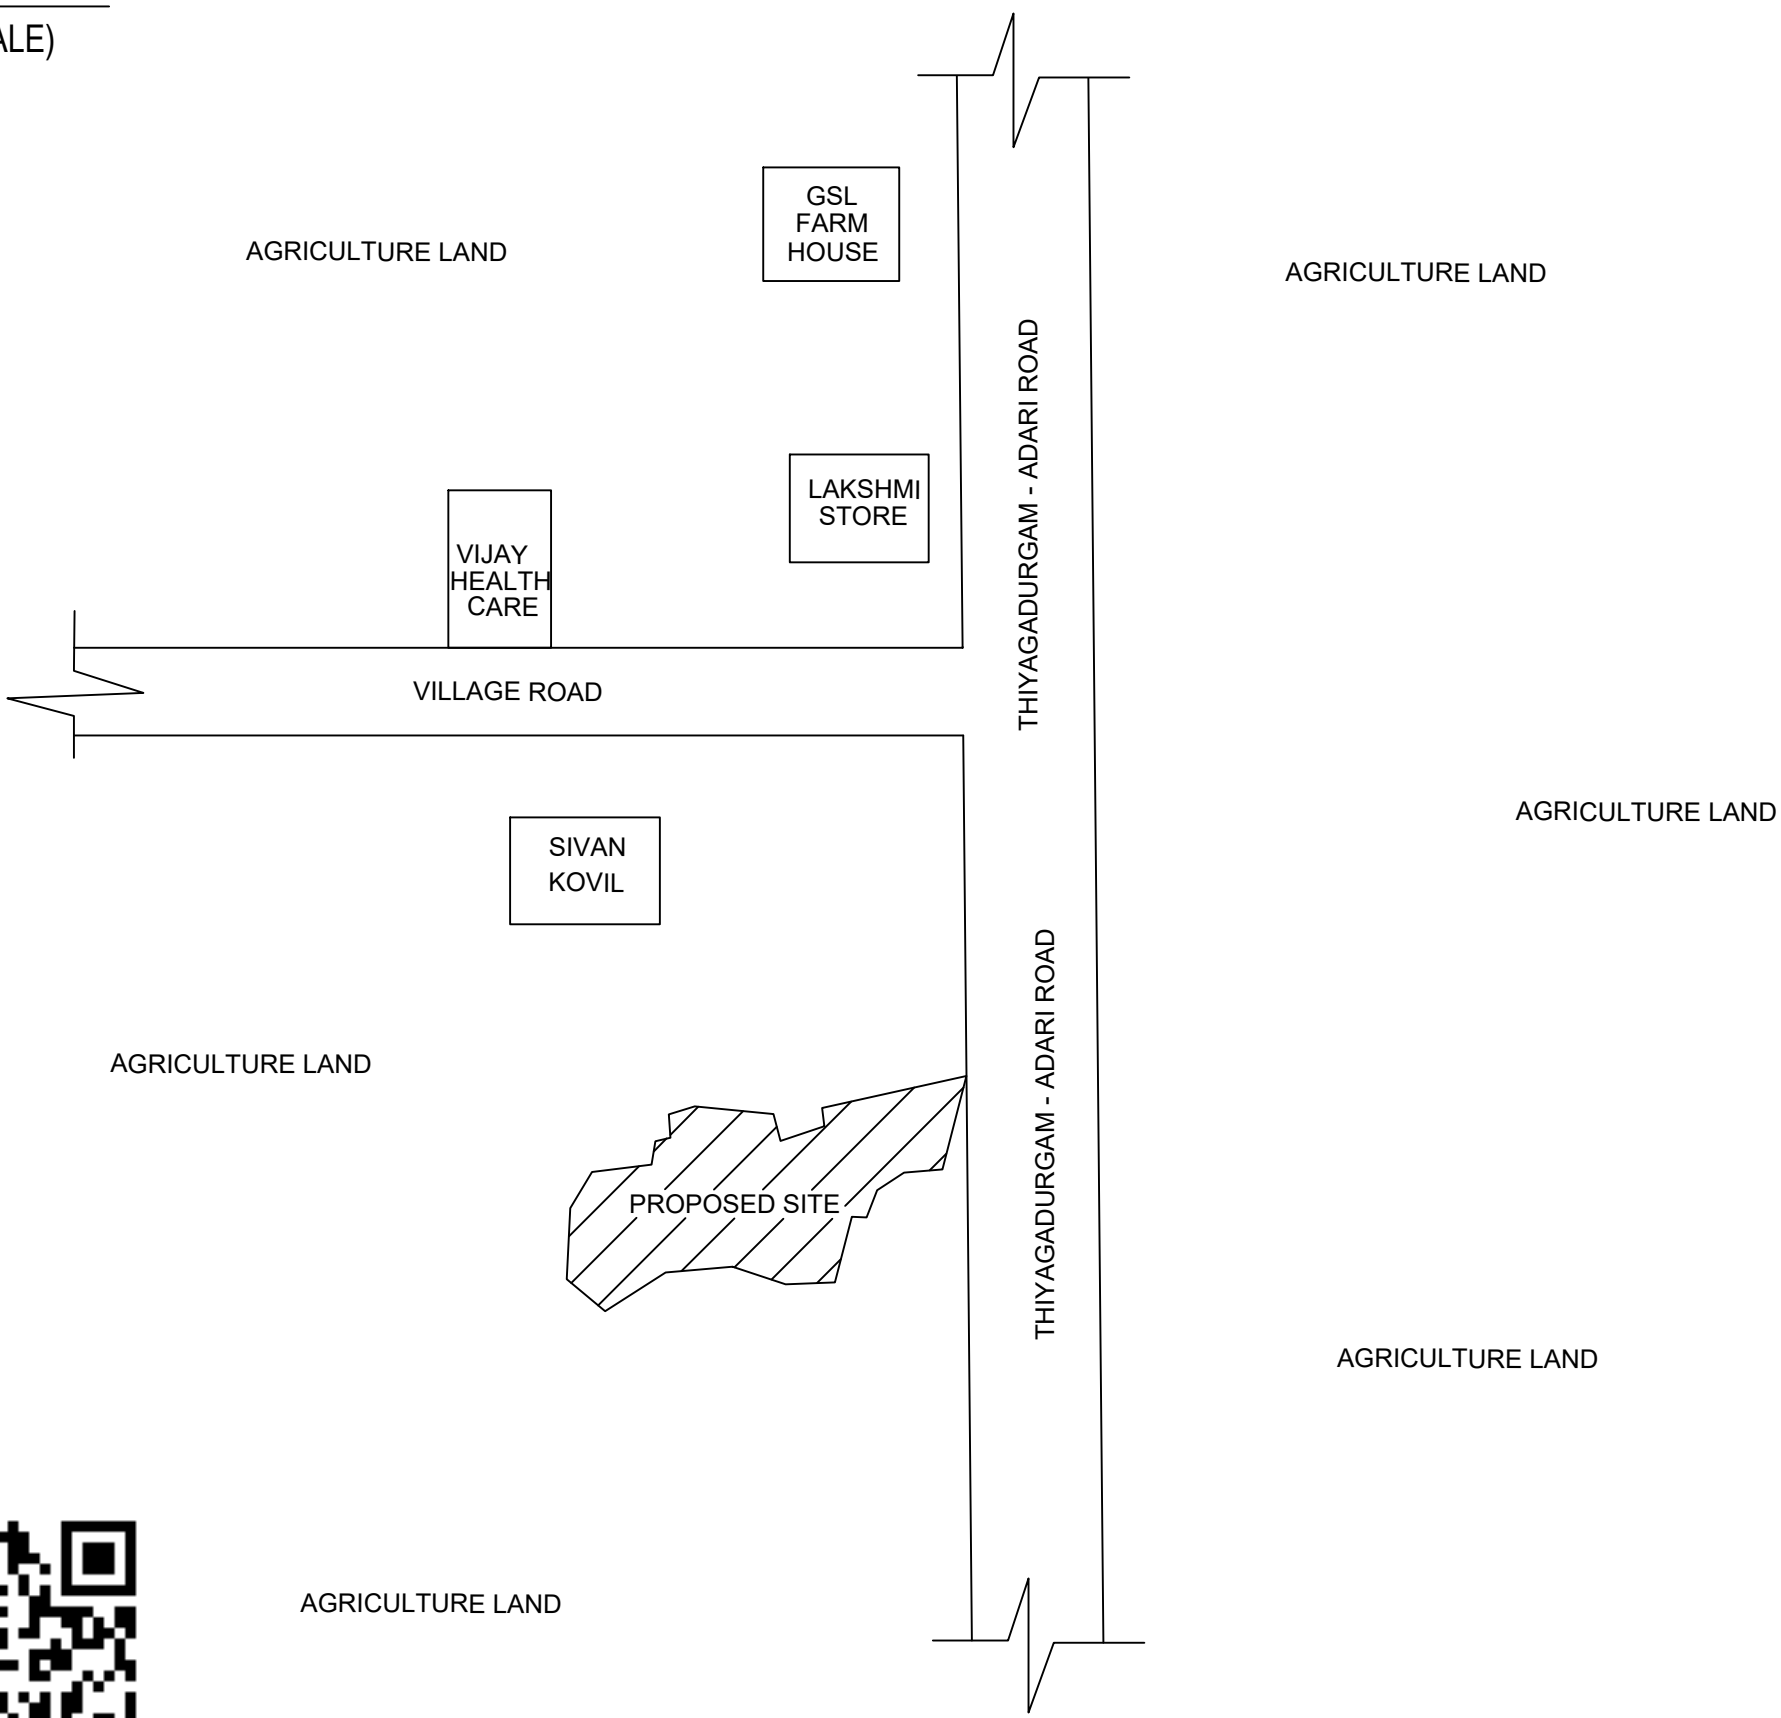

PLAN SHOWING THE PROPOSED CONSTRUCTION OF
FIRE STATION BUILDING (THIYAGADURGAM TOWN
PANCHAYAT) IN SF.NO 122/3, 102/5, IN PUKKULAM
VILLAGE IN KALLAKURICHI TALUK IN KALLAKURICHI
DISTRICT

NAME OF APPLICANT:
THE DISTRICT FIRE OFFICER
FIRE AND RESCUE SERVICE STATION
KALLAKURICHI

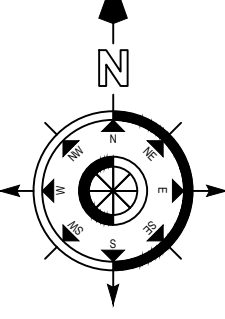

ALL DIMENSIONS ARE IN METER

SCALE 1:100

AREA STATEMENT:

AREA AS PER DOCUMENT : 14650.00 SQM

PROPOSED BLOCK - 01				
FLOOR DETAILS	BUILD UP AREA IN SQM	FSI AREA IN SQM	NON FSI AREA IN SQM	NO OF DWELLING UNITS
GROUND FLOOR	479.71	256.67	223.04	-
FIRST FLOOR	255.61	255.61	-	-
TOTAL	735.32	512.28	223.04	-

$$F.S.I = \frac{\text{TOTAL BUILD UP AREA}}{\text{SITE AREA}} = \frac{735.32}{14650.00} = 0.050 < 2.00$$

PARKING DETAILS:

DESCRIPTION	REQUIRE	PROVIDED
CAR PARKING	08	10
TWO WHEELER PARKING	12	31

SCHEDULE OF JOINERY		
TYPE	DESCRIPTION	SIZE
MD	T.W FRAME DOOR WITH T.W DOUBLE LEAF PANELLED DOOR SHUTTERS WITH BRASS FITTINGS	1.80 X 2.40
FW1	FRENCH WINDOW - T.W GLAZED WINDOW WITH M.S GRILL	0.90 X 2.10
D/FW	SITOUT DOOR - T.W FRAMED DOOR WITH T.W SINGLE LEAF	0.90 X 2.40
RV	PANELLED DOOR SHUTTERS WITH BRASS FITTINGS	-
FW	FRENCH WINDOW - T.W GLAZED WINDOW WITH M.S GRILL	0.60X2.10
RV	VENTILATOR - T.W FRAMED GLAZED VENTILATOR WITH BARS	1.50X0.60
D1/FW	SITOUT DOOR - T.W FRAMED DOOR WITH T.W SINGLE LEAF PANELLED DOOR SHUTTERS WITH BRASS FITTINGS	0.75 X 2.40
FW	FRENCH WINDOW - T.W GLAZED WINDOW WITH M.S GRILL	0.75X2.10
D2/FW	SITOUT DOOR - T.W FRAMED DOOR WITH T.W SINGLE LEAF PANELLED DOOR SHUTTERS WITH BRASS FITTINGS	1.20 X 2.40
FW	FRENCH WINDOW - T.W GLAZED WINDOW WITH M.S GRILL	1.10 X 2.40
RV	VENTILATOR - T.W FRAMED GLAZED VENTILATOR WITH BARS	2.10X0.60
FW	FRENCH WINDOW - T.W GLAZED WINDOW WITH M.S GRILL	1.65 X 2.10
D0/RV	DOOR - T.W FRAMED DOOR WITH T.W DOUBLE LEAF PANELLED DOOR SHUTTERS WITH BRASS FITTING	1.80 X 0.60
D0/RV	VENTILATOR - T.W FRAMED GLAZED VENTILATOR WITH BARS	1.80 X 0.60
D1&D1/RV	DOOR T.W FRAME WITH SOLID CORE FLUSH DOOR (SINGLE LEAF) VENTILATOR - T.W FRAMED GLAZED VENTILATOR WITH BARS	1.20 X 2.40
D1A/RV	T.W FRAME DOOR WITH T.W PANELLED DOOR SHUTTERS VENTILATOR - T.W FRAMED GLAZED VENTILATOR WITH BARS	1.20 X 0.60
D1A/RV	T.W FRAME DOOR WITH T.W PANELLED DOOR SHUTTERS VENTILATOR - T.W FRAMED GLAZED VENTILATOR WITH BARS	1.50 X 2.40
TD	DOOR PVC (TOILET)	0.75 X 2.10
TD1/RV	DOOR - T.W PANELLED DOOR (TOILET) VENTILATOR - T.W FRAMED GLAZED VENTILATOR WITH BARS	0.90 X 2.40
D2	T.W FRAMED DOOR WITH T.W PANELLED DOOR SHUTTERS	0.90 X 0.60
W	WINDOW T.W GLAZED WINDOW WITH M.S GRILL	1.80 X 1.65
W1	WINDOW T.W GLAZED WINDOW WITH M.S GRILL	1.50 X 1.65
W2	WINDOW T.W GLAZED WINDOW WITH M.S GRILL	1.35 X 1.65
W3	WINDOW T.W GLAZED WINDOW WITH M.S GRILL	0.90 X 1.65
W4	WINDOW T.W GLAZED WINDOW WITH M.S GRILL	1.20 X 1.65
WS	STAIRCASE T.W GLAZED WINDOW WITH M.S GRILL	1.20 X 1.65
SLW	SLIDING WINDOW UPVC GLAZED WINDOW WITH M.S GRILL	1.50 X 1.65
SLW1	SLIDING WINDOW UPVC GLAZED WINDOW WITH M.S GRILL	0.90 X 1.65
TW	WINDOW T.W GLAZED WINDOW WITH M.S GRILL	0.90 X 1.35
V	VENTILATOR T.W FRAMED GLAZED VENTILATOR WITH M.S GRILL	0.90 X 0.75
V1	VENTILATOR T.W FRAMED GLAZED VENTILATOR WITH M.S GRILL	0.75 X 0.75
RV	VENTILATOR T.W FRAMED GLAZED VENTILATOR WITH M.S GRILL	1.50 X 0.75
V1	VENTILATOR T.W FRAMED GLAZED VENTILATOR WITH M.S GRILL	0.75 X 0.75
RV1	VENTILATOR T.W FRAMED GLAZED VENTILATOR WITH M.S GRILL	0.75 X 0.90

APPLICANT:-

D. S. S. S.
District Officer
Fire & Rescue Services
Kallakurichi

USER DEPARTMENT (OR) APPLICANT:-

TAMIL NADU FIRE AND RESCUE SERVICE DEPARTMENT,
THE DISTRICT FIRE OFFICER, FIRE AND RESCUE SERVICE STATION,
SF.NO 122/3, 102/5, IN PUKKULAM VILLAGE IN KALLAKURICHI TALUK
IN KALLAKURICHI DISTRICT

ENGINEER:-

K. S. S. S.
EXECUTIVE ENGINEER
TAMIL NADU POLICE HOUSING CORPORATION
SALEM DIVISION
ANNADHANAPATTY, SALEM-2

EXECUTING DEPARTMENT (OR) AGENCY:-



TAMILNADU POLICE HOUSING CORPORATION LTD.,
NO:132, E.V.R.SALAI, KILPAUK,
CHENNAI - 600 010.

Eight ways to know a piece of land before you pay for it.

This report covers one part of the picture. These cover the rest, drawn from the same government records, for any property in Tamil Nadu.

LandLens One

Ask anything about a property and get an answer grounded in live government records, with the sources shown.

[/landlens/one](#)



Verify My Land

Every record check run on one property and returned as a single report.

[/landlens/verify-my-land](#)



Legal Opinion

An advocate's written opinion on the title, built on the records we pull for it.

[/landlens](#)



One Map

Every layer on one map: the parcel, its boundary, zoning, water bodies and what sits around it.

[/landlens/one/map](#)



PriceMap

What land actually changed hands for around this plot, taken from the registered deeds.

[/landlens/pricemap](#)



Build Scope

What you are allowed to build here: floor space, height, coverage and setbacks.

[/landlens/build-scope](#)



Property Tracker

Watch a property and hear about it when something new is registered against it.

[/landlens/property-tracker](#)



Deal Room

Run the transaction in one place: documents, stamping, signatures and the parties.

[/landlens/deal-room](#)



Twenty-four checks you can run yourself, at no cost.

Records and verification

The registers themselves, read for you.

Encumbrance Certificate

Patta and Chitta

Field Measurement Sketch

EC Analyzer

Bank charge check

Court case search

Seller background check

Approval check by survey

Value and duty

What it is worth and what it costs to register.

Guideline value by street

Guideline value by survey

Stamp duty and registration fees

Capital gains

Floor space index

Area unit converter

Zoning and land use

What the plan says can happen on this land.

Land use zone finder

CMDA land use check

Coastal regulation zone

Master plan check

Water bodies finder

Airport height clearance

Registers and directories

Who holds it, and which office keeps the record.

Find your registering office

Temple property check

Waqf property check

RERA register



Every free tool
/tools



Services we run
for you
/services



The LandLens
suite
/landlens/one



Every claim in this document traces back to a government record.

Legal opinions, due diligence and title verification

Building plan, layout and sub-division approvals

Completion and occupancy certificates, regularisation

Escrow, negotiation and NRI property management

Land survey, soil testing, architecture and construction

Verified RealEstate
3/350/2 Mettukuppam,
OMR Thoraipakkam,
Chennai 600 097, India
hello@verified.realestate
+91 9996 12 9996

Prepared from the registers named on the page each finding sits on. Where a register could not be read, this document says so in its place rather than leaving the gap to be read as a clean result.

