

PP

APPROVAL RECORD

Planning Permission

Kallakurichi district, Tamil Nadu

APPROVAL TYPE

Building Plan

ISSUING AUTHORITY

Rural Panchayat

The approval as the planning authority issued it, reproduced in full behind this page.


An approval speaks to what was sanctioned, not to what was built. Completion is a separate record.

PLAN OF PROPOSED CONSTRUCTION OF RCC ROOF GROUND FLOOR AND FIRST FLOOR RESIDENTIAL BUILDING IN SURVEY NO.16B/5B, OLD SURVEY NO.16B/5,NEW SURVEY NO.16B/5B1,PATTA NO.1669 AT ULAGALAPADI VILLAGE AND PANCHAYAT, VANAPURAM TALUK, KALLAKURICHI DISTRICT,605702.

OWNER: Mr.I.JOHN ROBERT. S/O IRUDHAYARAJ




ELEVATION


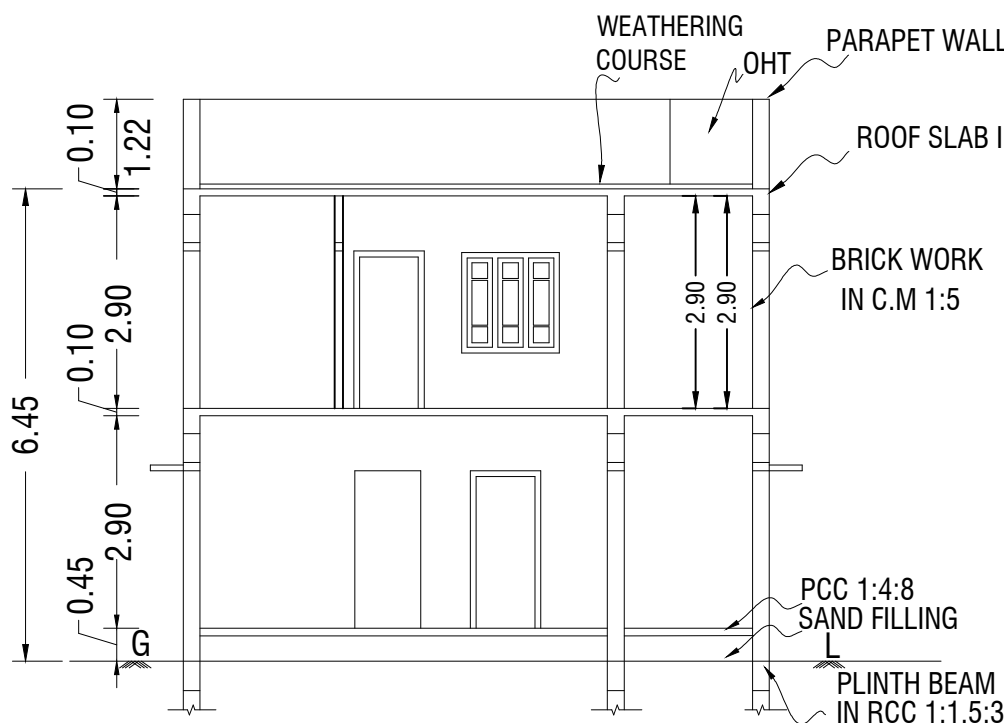


SECTION AT 'AB'


PLAN INFO
WATER_BODIES_BEYOND_15M=NO
RESERVE_FOREST_WOODED_LAND_BEYOND_150M=NO
BLDG_LENGTH_MORETHAN_10M=YES
BURIAL_PLACE_BEYOND_90M=YES
IS_SWIMMING_POOL_EXISTS=NO
PLOT_AREA_M2=258.00
SINGLE_FAMILY_BLDG=YES
RWH_DECLARED=YES
PLOT_NO=0
CRZ=NO
SECURITY_ZONE=NO
ACCESS_WIDTH_M=26.60
ROAD_WIDTH=3.00
ROAD_LENGTH=200
AREA_TYPE=EWS
IF_HERITAGE_TOWN_LESSTHAN_1KM_RADIUS=NO
AVG_PLOT_DEPTH=25.80
AVG_PLOT_WIDTH=10.00
PATTA_NO=1669
SURVEY_NO=SURVEY NO.16B/5B,OLD SURVEY NO.16B/5,NEW SURVEY NO.16B/5B1
AS_AT_SITE=258.00
FMB_OR_PLR=258.00
AS_PER_DOCUMENT=263.04
VILLAGE=ULAGALAPADI VILLAGE
TALUK=VANAPURAM TALUK
DISTRICT=KALLAKURICHI DISTRICT
LAND_USE_ZONE=RESIDENTIAL
FIRE_PROTECTION_AND_FIRE_SAFETY_REQUIREMENTS=NO
JURISDICTION_TYPE=PANCHAYAT
OSR_APPLICABLE=NO
PREMIUM_FSI_REQUIRED=NO
IS_APPROVED_LAYOUT=NO

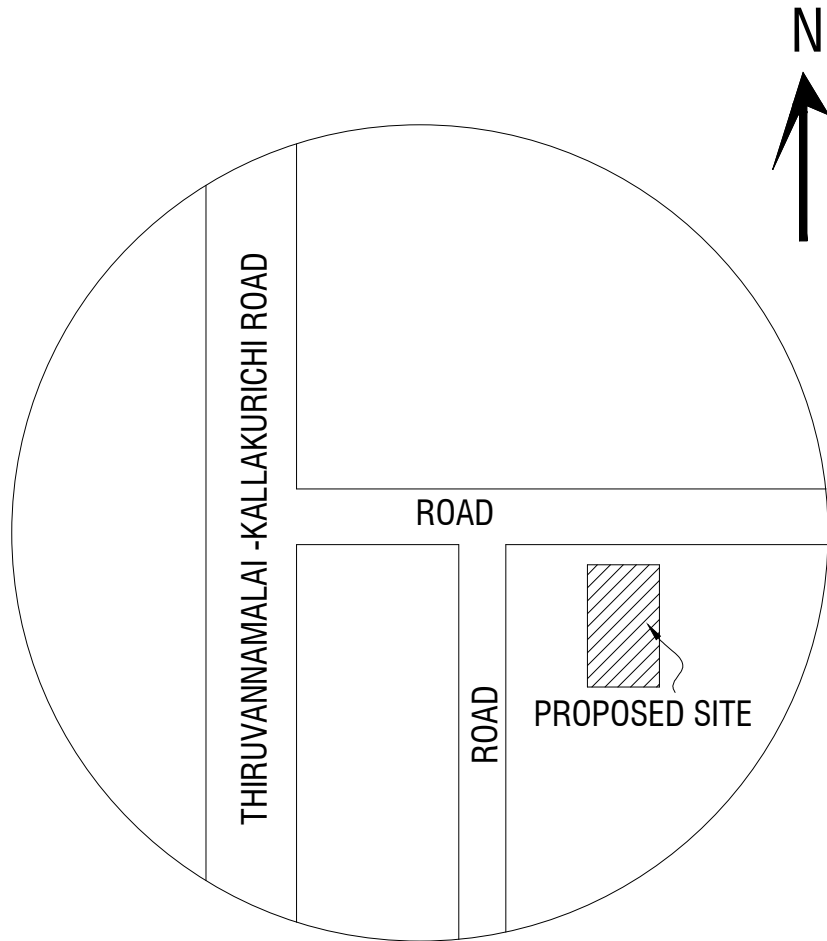


TOPO PLAN
NOT TO SCALE

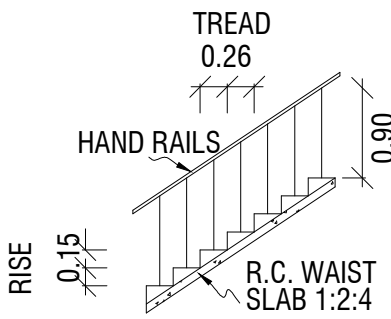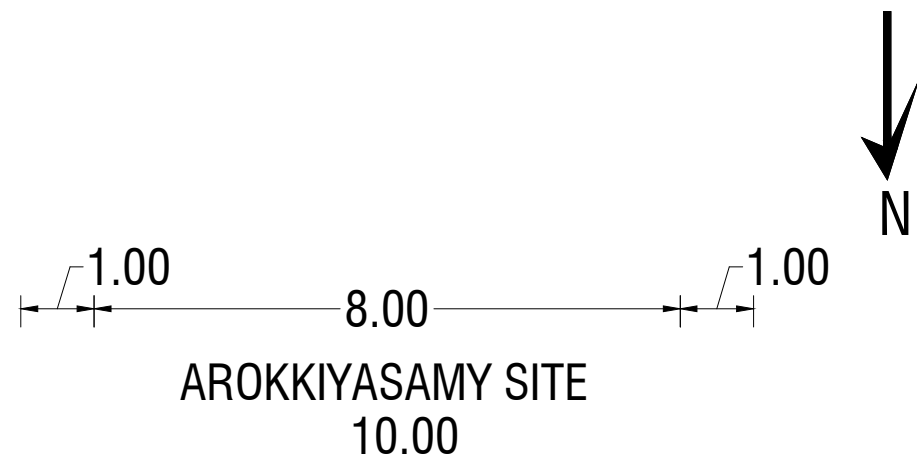


STAIRCASE
DETAILS

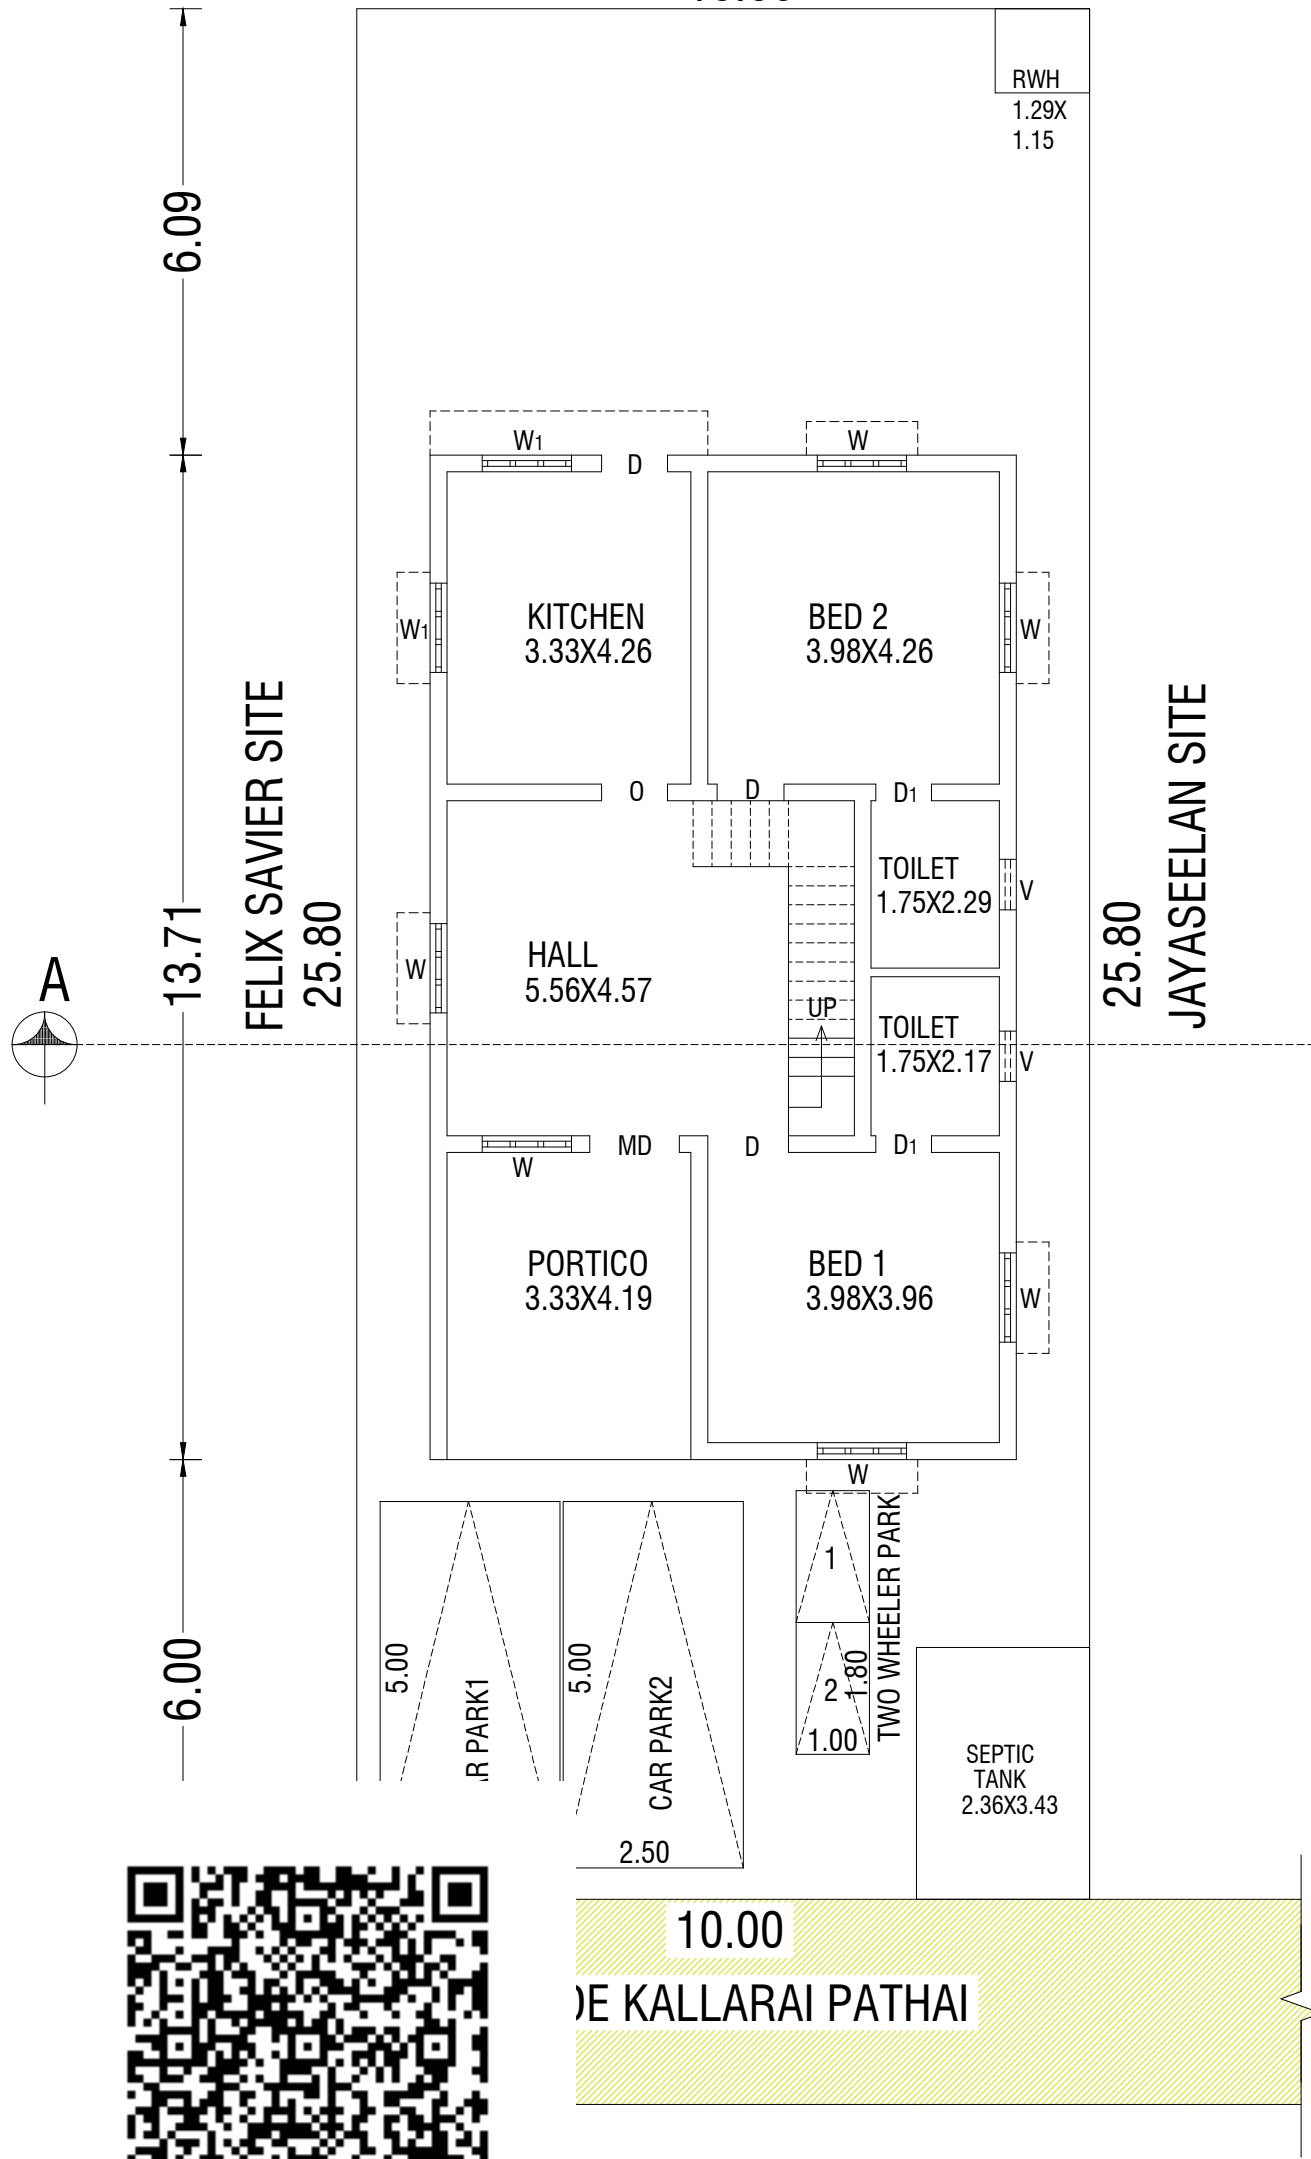


PROPOSED GROUND FLOOR PLAN

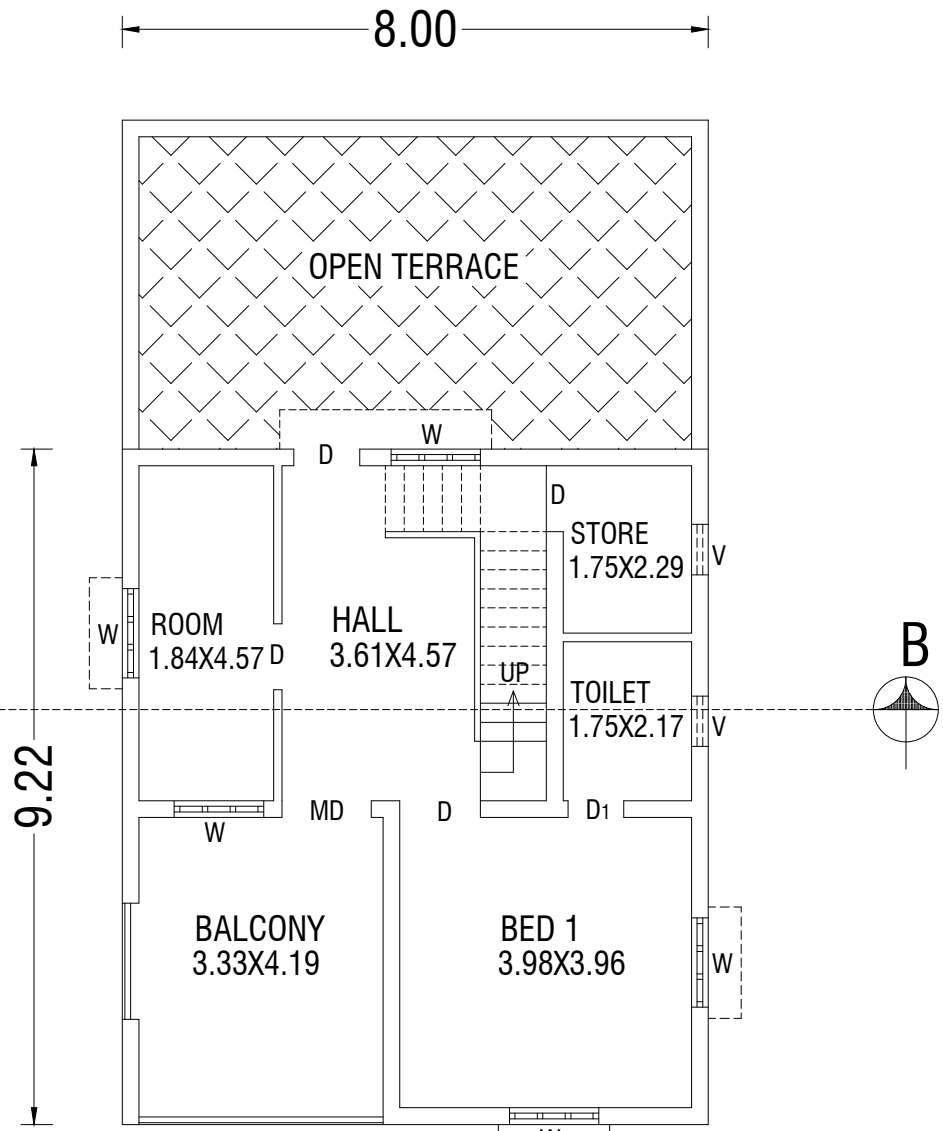


PROPOSED FIRST FLOOR PLAN

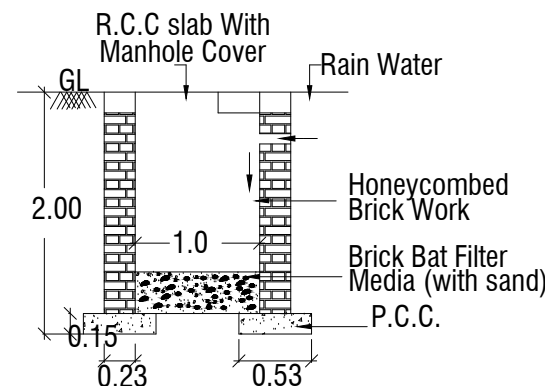


DETAILS OF RAIN
WATER COLLECTION PIT
SCALE:- 1"=4'0"

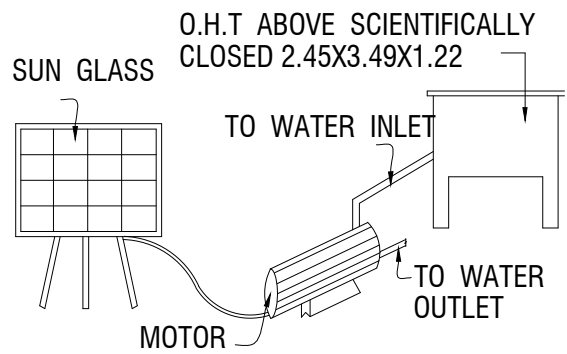


SOLAR WATER
HEATING SYSTEM

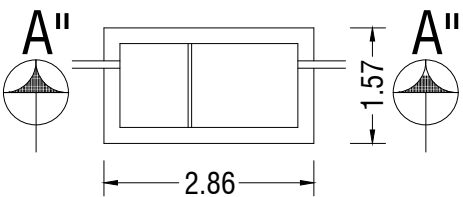

PLAN OF
SEPTIC TANK

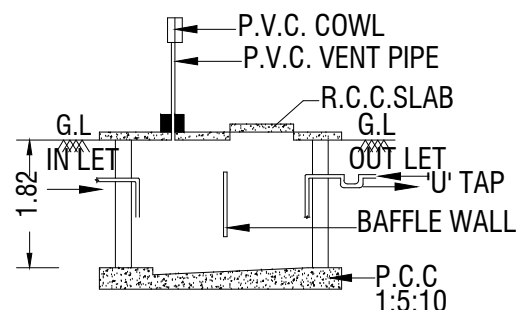

SEC. OF SEPTIC
TANK"AA"

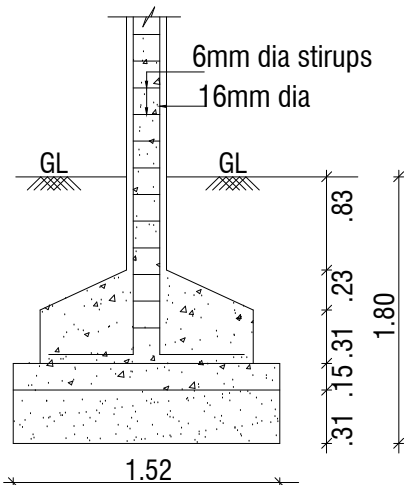

FOUNDATION
DETAIL
SCALE (1:50)

SCALE - 1:100 ALL DIMENSIONS AREA IN METER		
AREA STATEMENT	AREA IN Sq.ft	AREA IN Sq.m
SITE AREA AS PER DOCUMENT :6.50 CENT	2831.40	263.04
SITE AREA AS PER PATTA	2830.93	263.00
SITE AREA AS PER FMB	2777.11	258.00
PLINTH AREA:		
PROPOSED GROUND FLOOR	1180.59	109.68
PROPOSED FIRST FLOOR	793.95	73.76
TOTAL BUILT UP AREA	1974.54	183.44

SCHEDULE OF JOINERIES

TYPE	DESCRIPTION	SIZE IN M
MD	MAIN DOOR	1.22 X 2.13
D	DOOR	0.91 X 2.13
D1	DOOR	0.76 X 2.13
W	WINDOW	1.22 X1.37
W1	WINDOW	0.87 X1.37
V	VENTILATOR	0.90 X 0.60

COLOUR CODE :		STAIR DETAILS	
BUILDING		WIDTH	- 1.00
ROAD		TREAD	-0.275
BOUNDARY		RISE	- 0.15

OWNER / APPLICANT :

GOVT.REGISTERED ENGINEER

Er.A.Ganapathy,B.Tech,FIIV,C.Engg.,
Govt.Regd.Engineer(RE Gr.III/05/22)
Chartered Engineer (M-110749/15)
Approved Valuer (CAT-I-F-6977)
4, Periyar Nagar
Kattumannarkoil.9443576912

Er.A.GANAPATHY,B.TECH,FIIV,C.Engg.
Govt.Registered Engineer(RE/Gr.III/005/2022),
Chartered Engineer(M-110749/15),
Approved Valuer(CAT-I-F-6977),
4,Muthu Vinayagar Street,Periyar Nagar,
KATTUMANNARKOIL.9443576912 / 9976964704

Eight ways to know a piece of land before you pay for it.

This report covers one part of the picture. These cover the rest, drawn from the same government records, for any property in Tamil Nadu.

LandLens One

Ask anything about a property and get an answer grounded in live government records, with the sources shown.

[/landlens/one](#)



Verify My Land

Every record check run on one property and returned as a single report.

[/landlens/verify-my-land](#)



Legal Opinion

An advocate's written opinion on the title, built on the records we pull for it.

[/landlens](#)



One Map

Every layer on one map: the parcel, its boundary, zoning, water bodies and what sits around it.

[/landlens/one/map](#)



PriceMap

What land actually changed hands for around this plot, taken from the registered deeds.

[/landlens/pricemap](#)



Build Scope

What you are allowed to build here: floor space, height, coverage and setbacks.

[/landlens/build-scope](#)



Property Tracker

Watch a property and hear about it when something new is registered against it.

[/landlens/property-tracker](#)



Deal Room

Run the transaction in one place: documents, stamping, signatures and the parties.

[/landlens/deal-room](#)



Twenty-four checks you can run yourself, at no cost.

Records and verification

The registers themselves, read for you.

Encumbrance Certificate

Patta and Chitta

Field Measurement Sketch

EC Analyzer

Bank charge check

Court case search

Seller background check

Approval check by survey

Value and duty

What it is worth and what it costs to register.

Guideline value by street

Guideline value by survey

Stamp duty and registration fees

Capital gains

Floor space index

Area unit converter

Zoning and land use

What the plan says can happen on this land.

Land use zone finder

CMDA land use check

Coastal regulation zone

Master plan check

Water bodies finder

Airport height clearance

Registers and directories

Who holds it, and which office keeps the record.

Find your registering office

Temple property check

Waqf property check

RERA register



Every free tool
/tools



Services we run
for you
/services



The LandLens
suite
/landlens/one



Every claim in this document traces back to a government record.

Legal opinions, due diligence and title verification

Building plan, layout and sub-division approvals

Completion and occupancy certificates, regularisation

Escrow, negotiation and NRI property management

Land survey, soil testing, architecture and construction

Verified RealEstate
3/350/2 Mettukuppam,
OMR Thoraipakkam,
Chennai 600 097, India
hello@verified.realestate
+91 9996 12 9996

Prepared from the registers named on the page each finding sits on. Where a register could not be read, this document says so in its place rather than leaving the gap to be read as a clean result.

